




LEGEND

- T1 Tree references (Iain Tavendal F.Arbo.A Report dated 22 June 2012)
- T2 (R) Trees to be removed.
- S (R) Saplings / Shrubs to be removed.

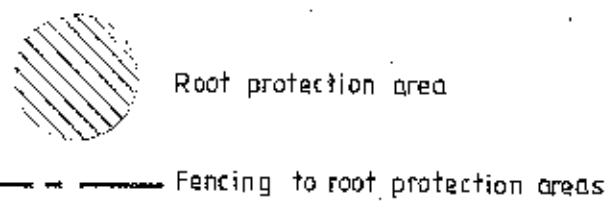

Client DR AND MRS MATHIAS		
Job Title PROPOSED DEVELOPMENT 55 PENDLE ROAD CLITHEROE		
Drawing Title PROPOSED SITE PLAN		
Scale 1:200 G&I	Date OCT 2012	Drawn
 SUNDERLAND PEACOCK ARCHITECTS SUNDERLAND PEACOCK & ASSOCIATES LTD. HAZELHIRE, PIMICO ROAD, CLITHEROE, LANCASHIRE, BB7 2AG T 01204 425774 F 01204 427329 E info@sunderlandpeacock.com www.sunderlandpeacock.com		
4240 - 06		



Elevation to Pendle Road