

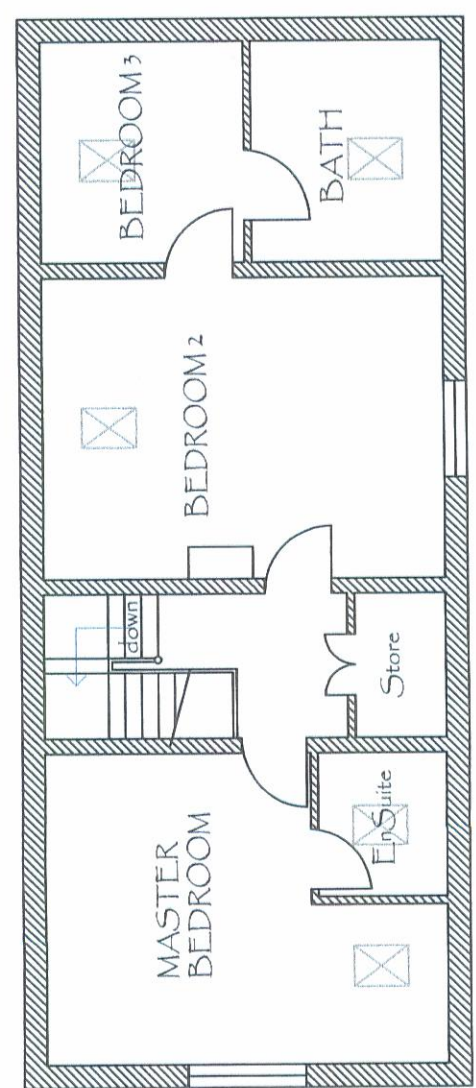




SITE PLAN
SCALE 1:500

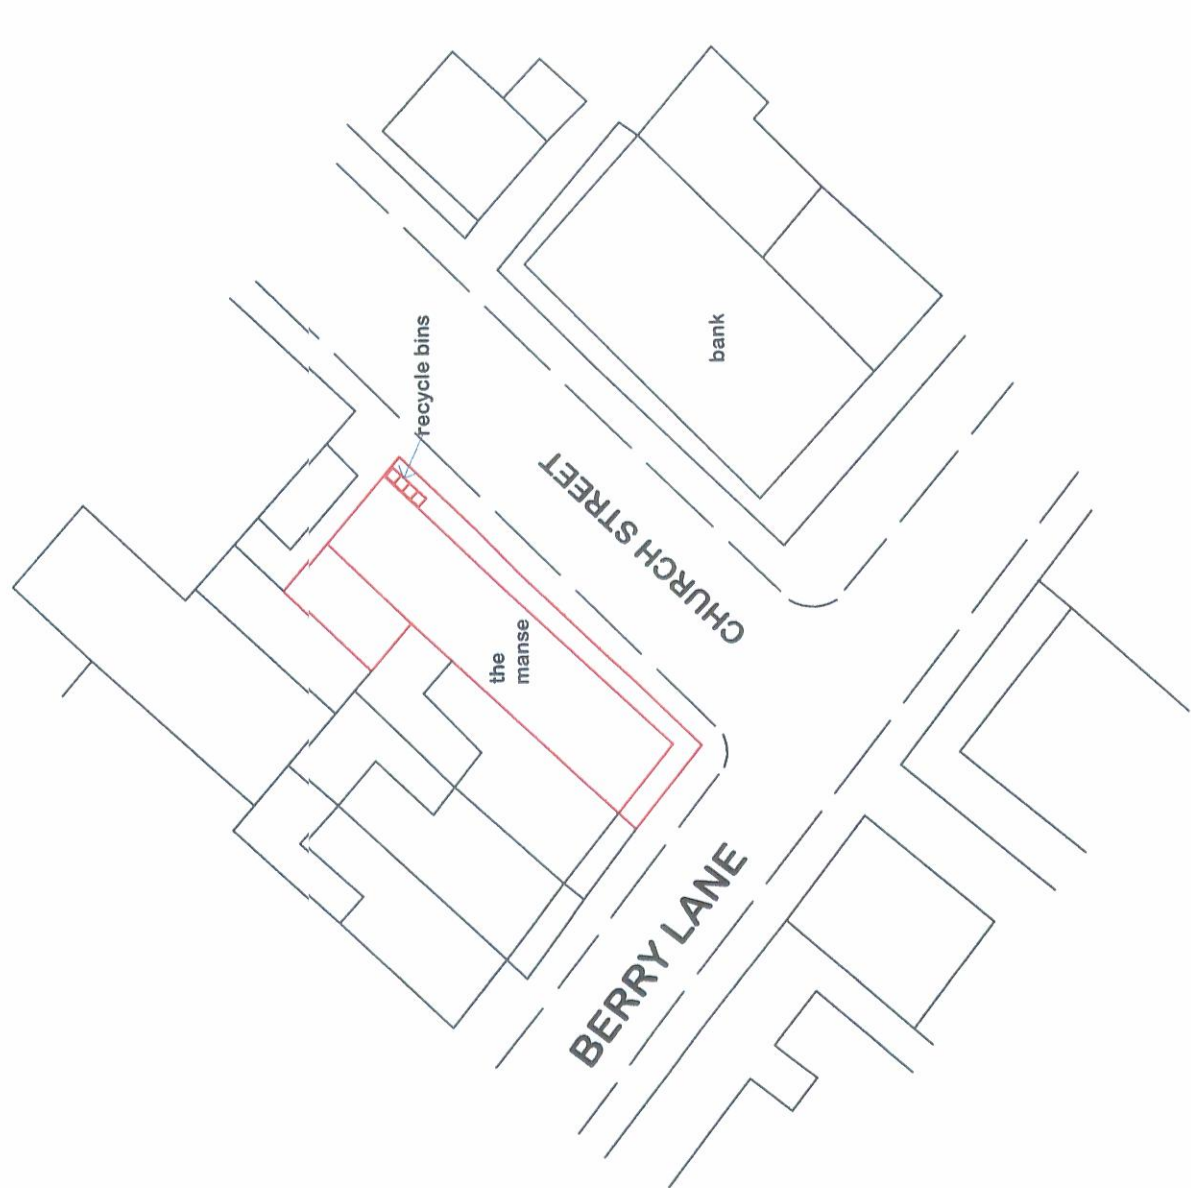


EXISTING SECOND FLOOR PLAN

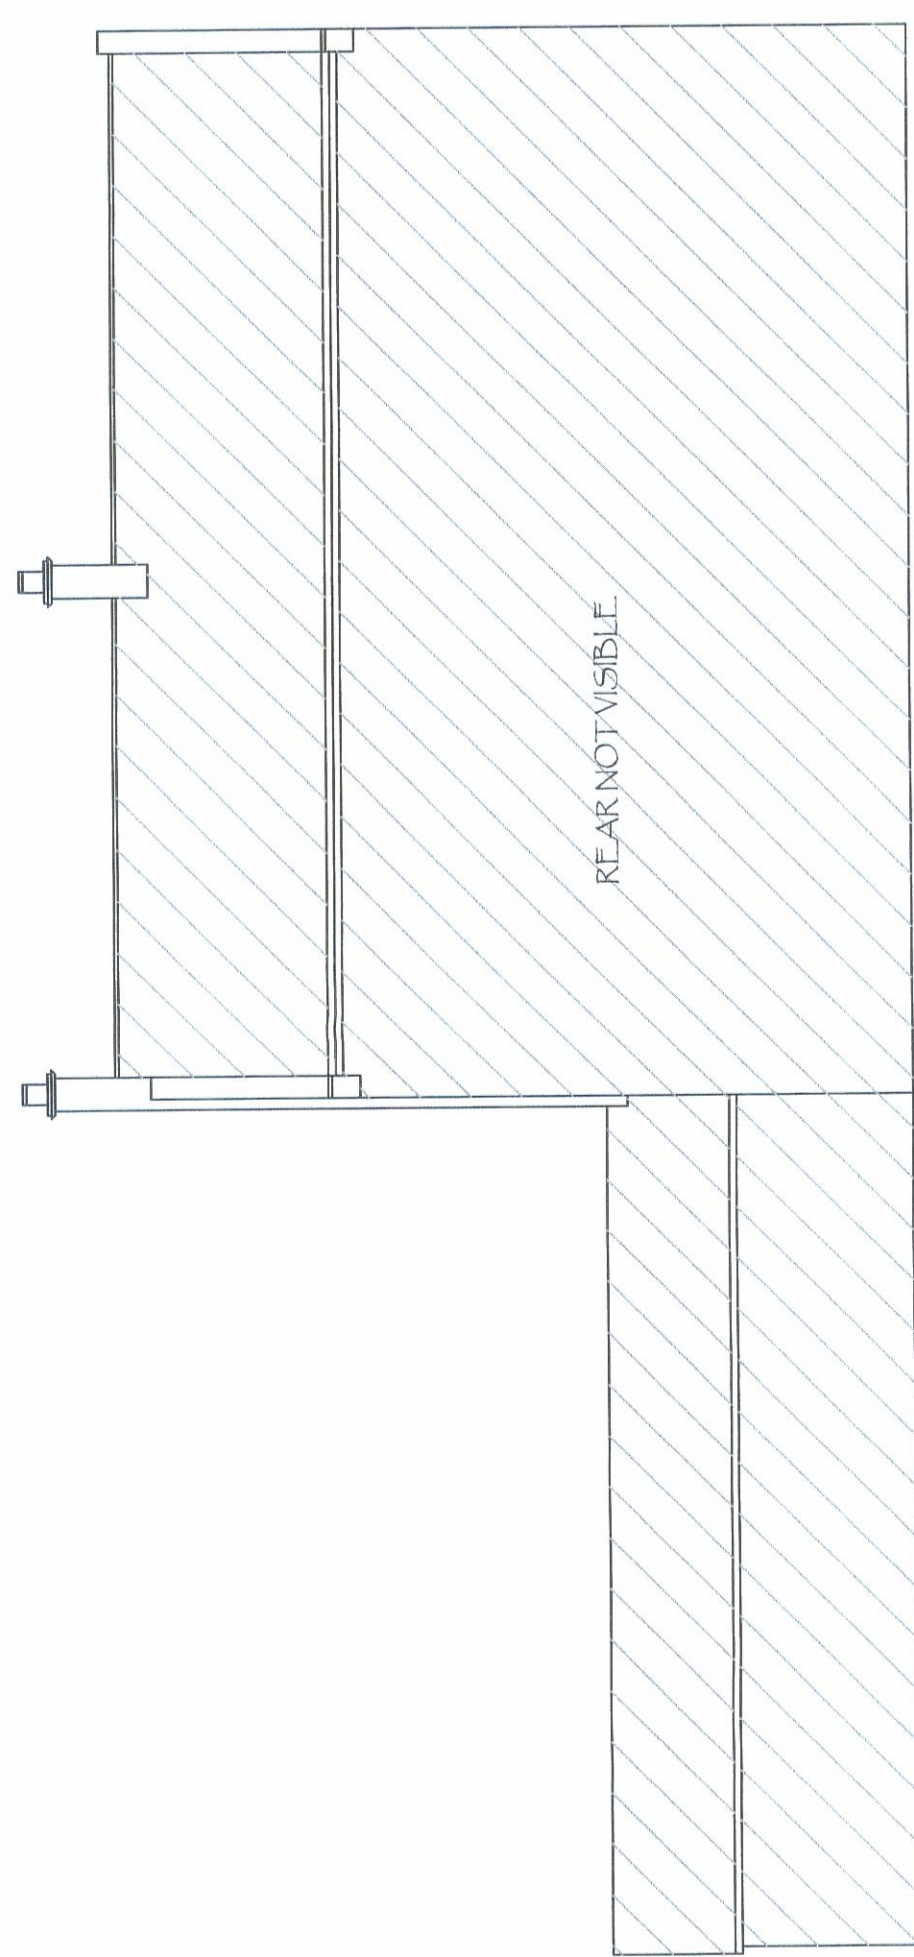


EXISTING NORTH WEST FACING REAR ELEVATION

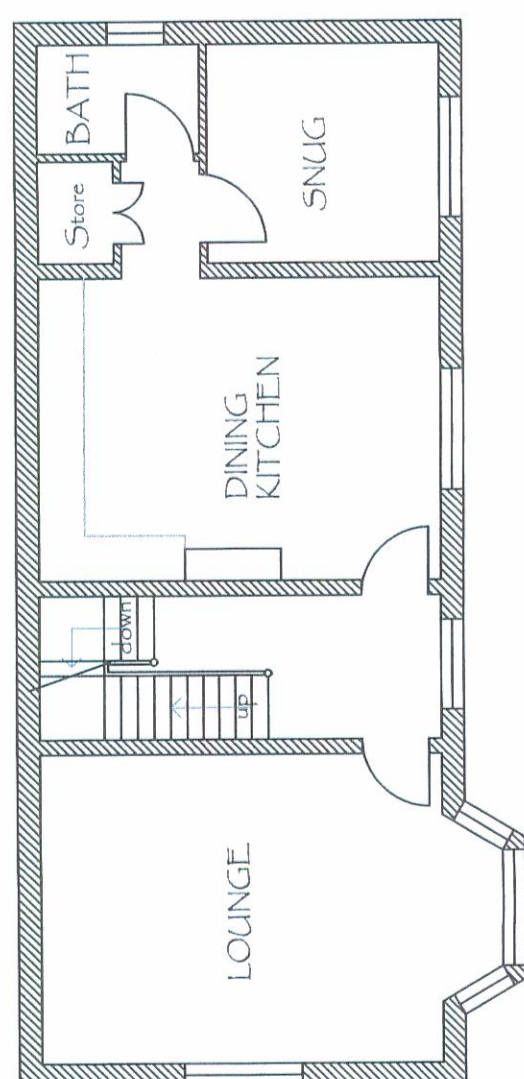


EXISTING FIRST FLOOR PLAN

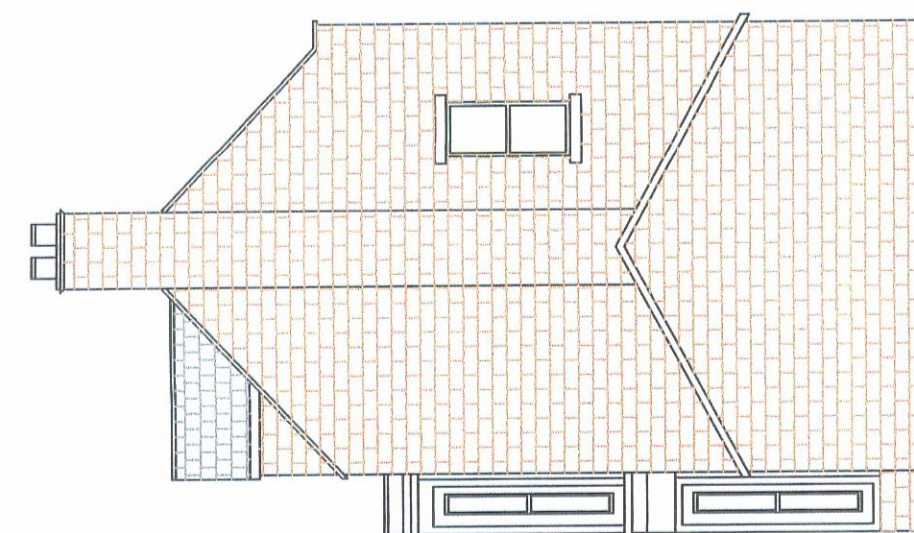


EXISTING NORTH EAST FACING SIDE ELEVATION

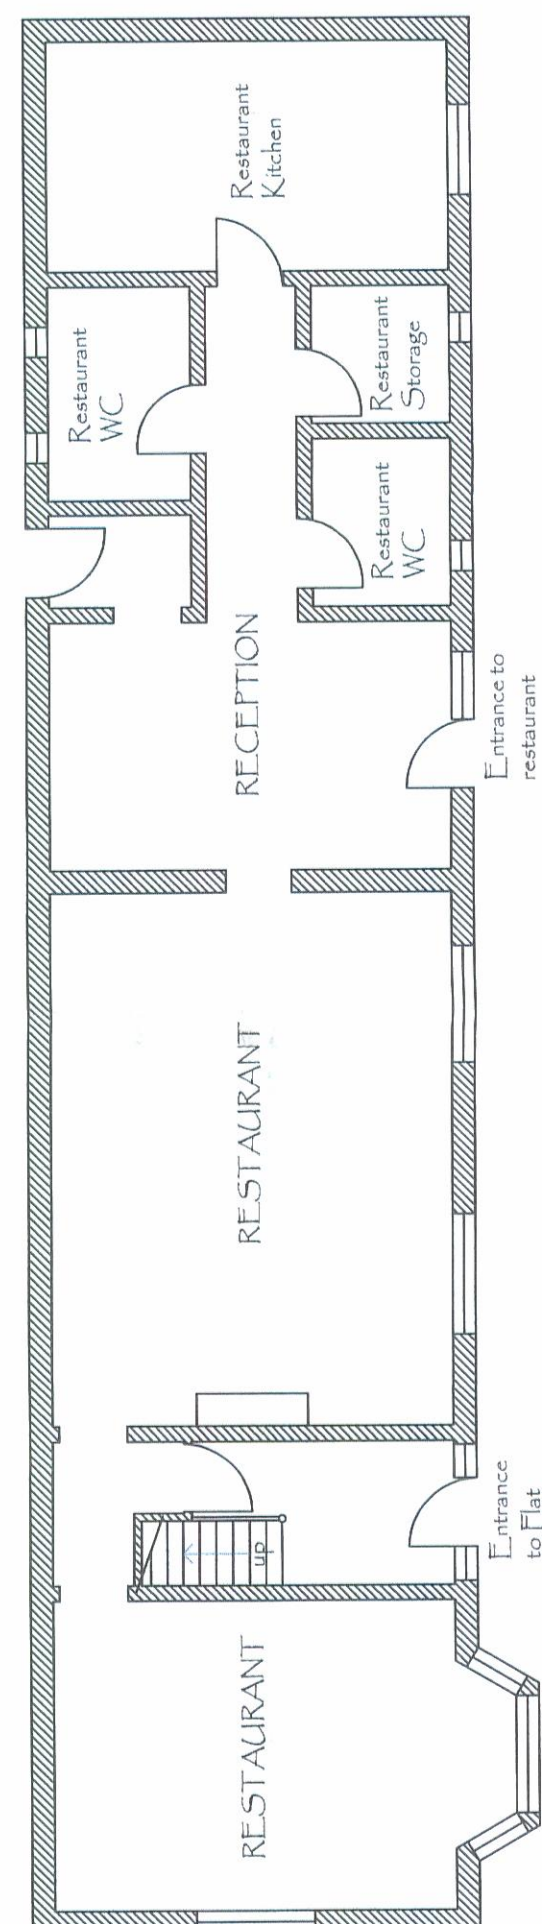


EXISTING GROUND FLOOR PLAN

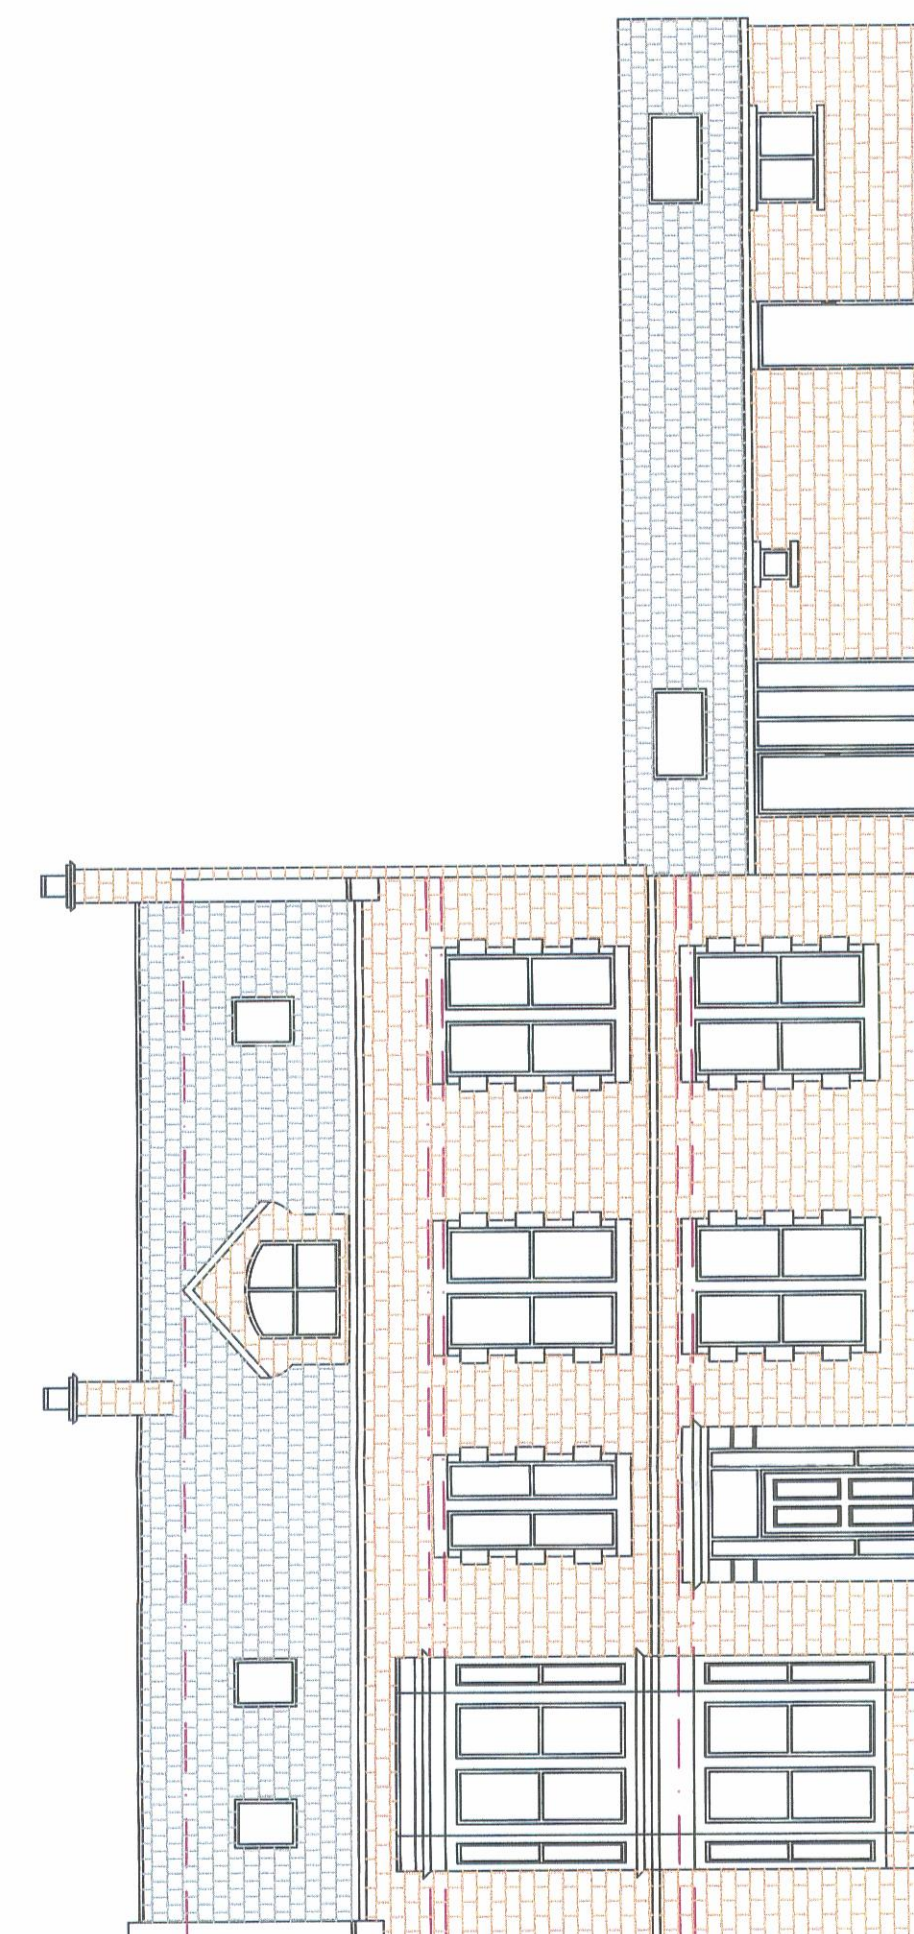


EXISTING SOUTH EAST FACING FRONT ELEVATION

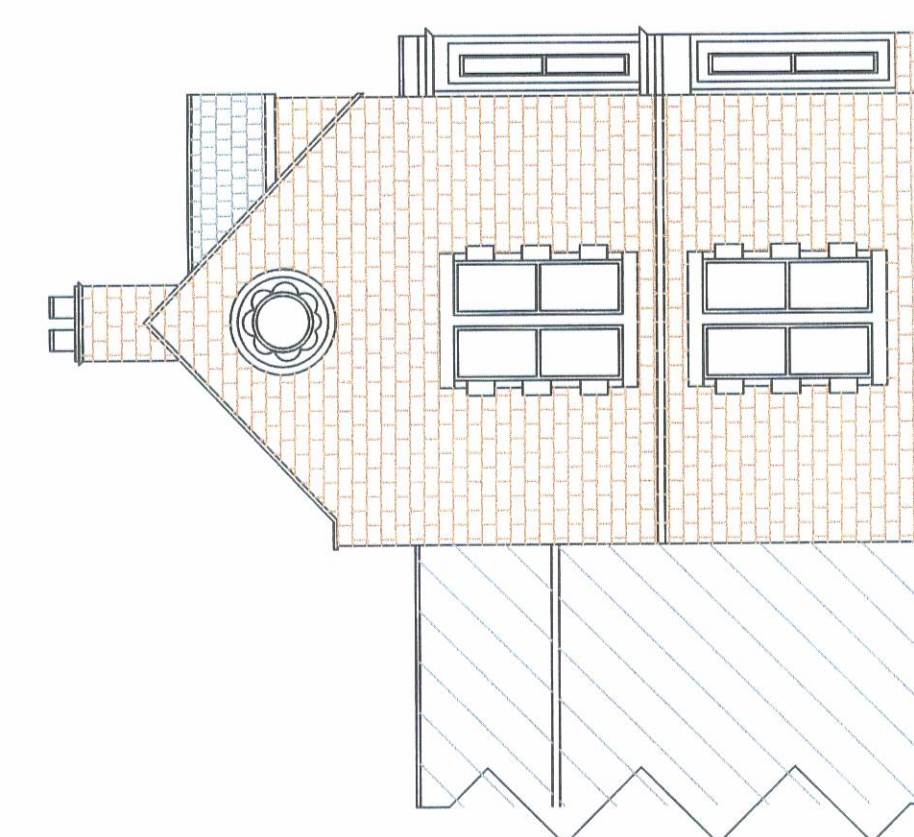


EXISTING SOUTH WEST FACING SIDE ELEVATION

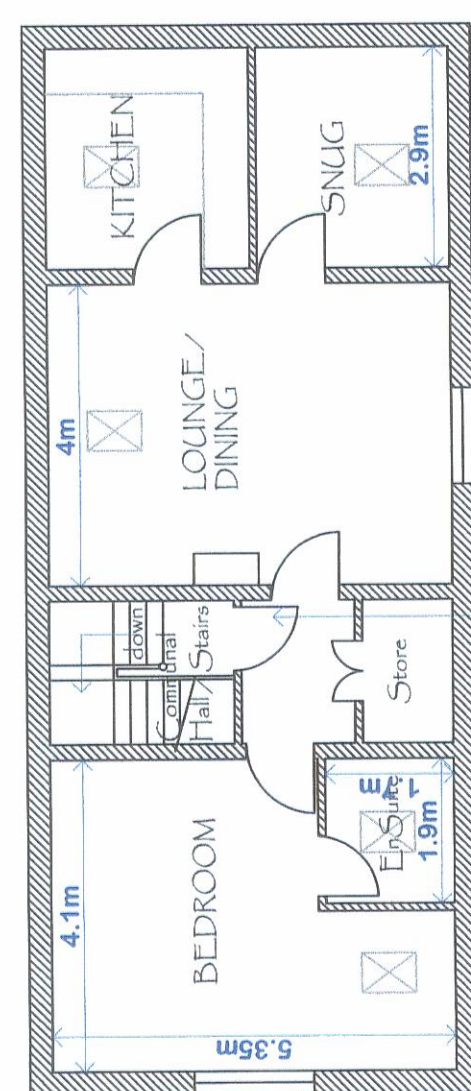


PROPOSED SECOND FLOOR PLAN

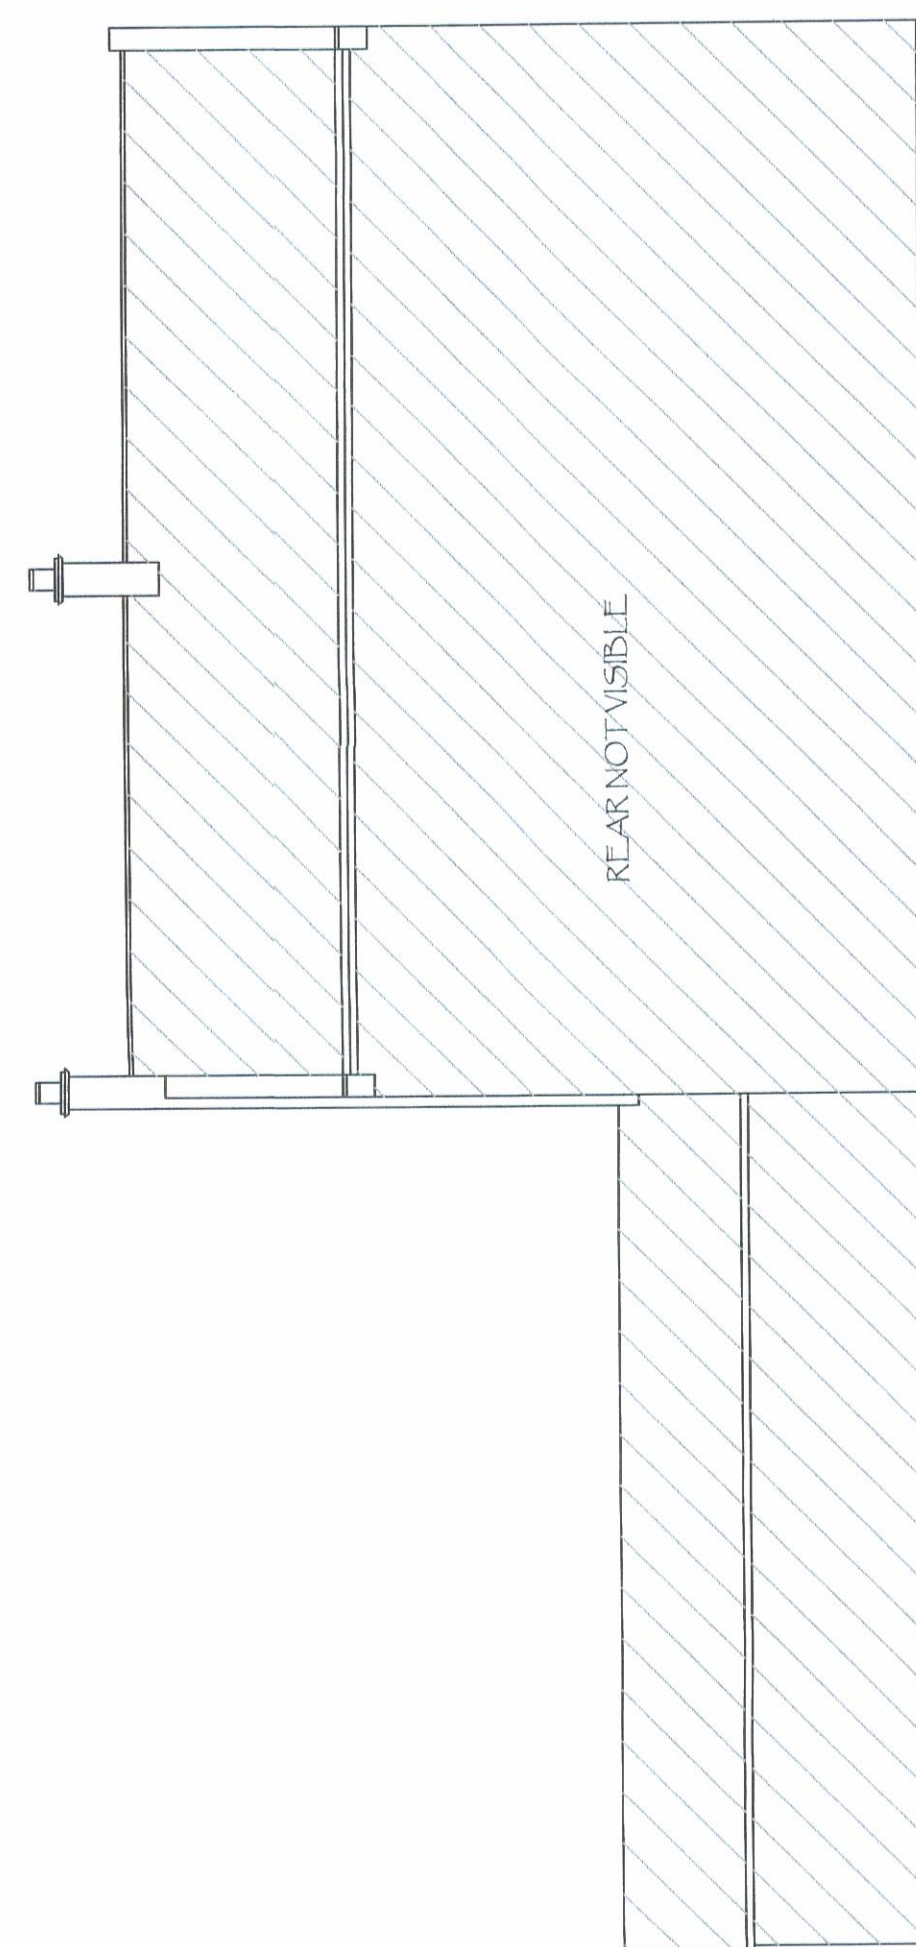


PROPOSED NORTH WEST FACING REAR ELEVATION
(NO CHANGE)

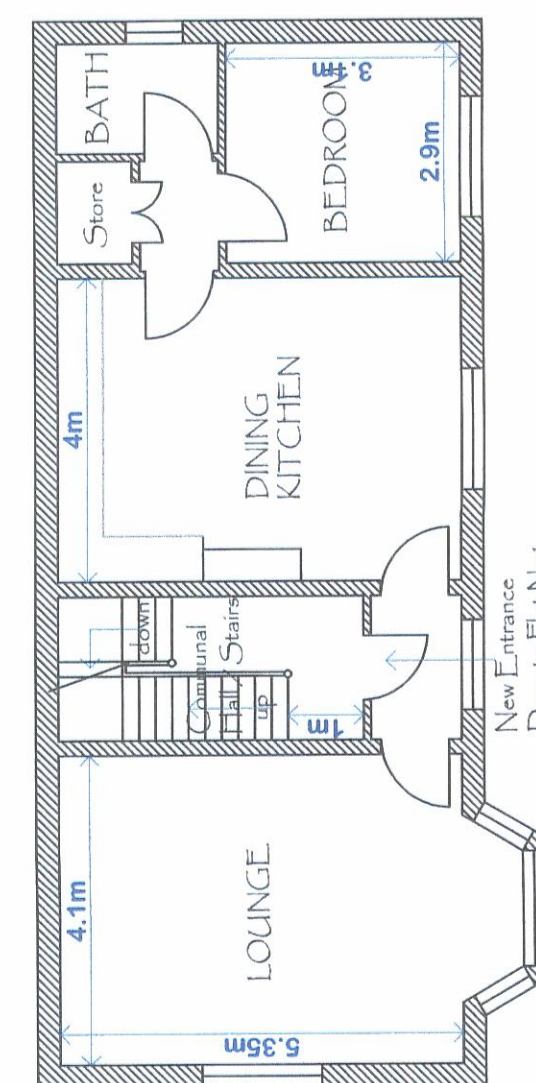


PROPOSED FIRST FLOOR PLAN

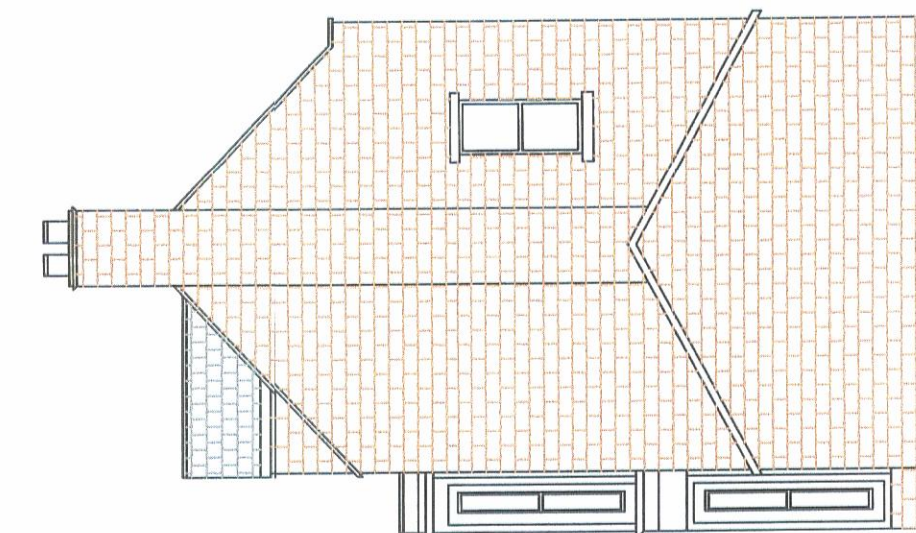


PROPOSED NORTH EAST FACING SIDE ELEVATION
(NO CHANGE)

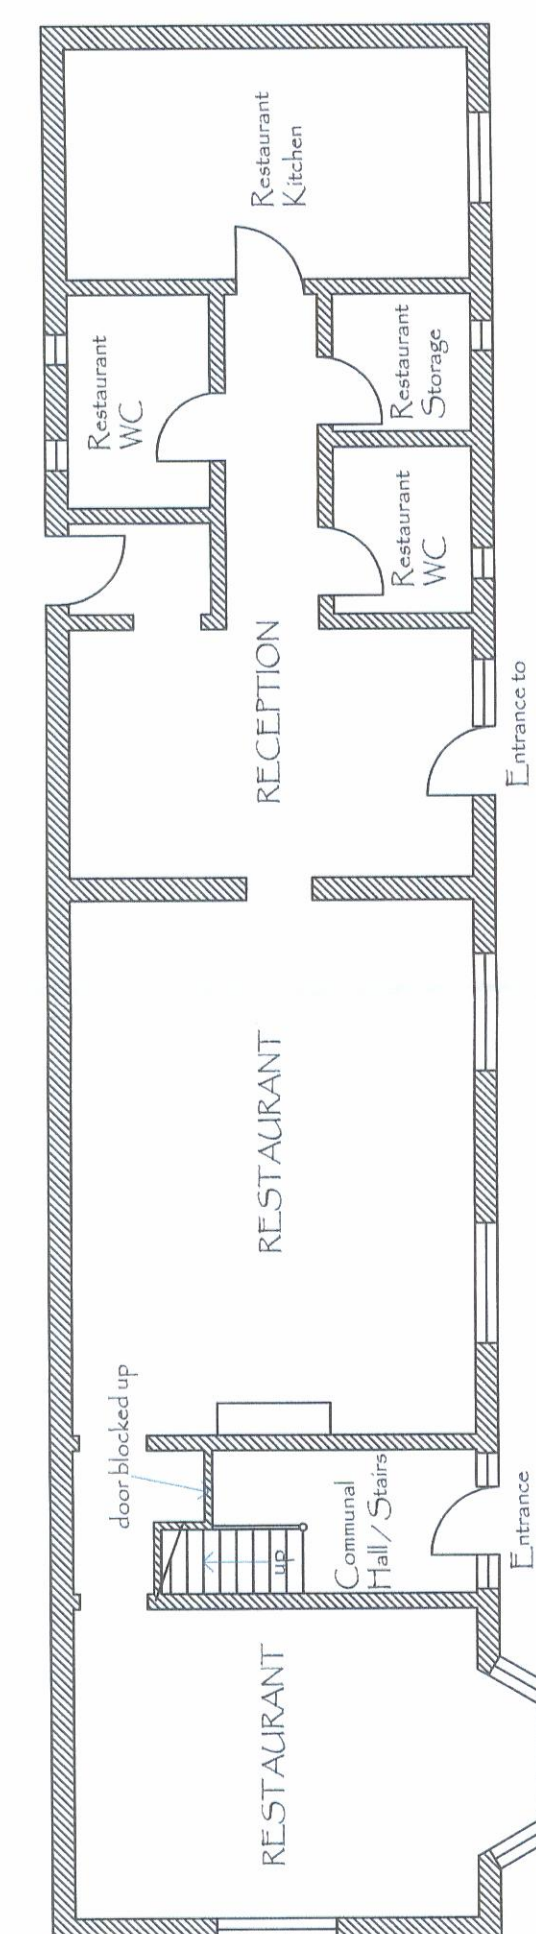

PROPOSED GROUND FLOOR PLAN

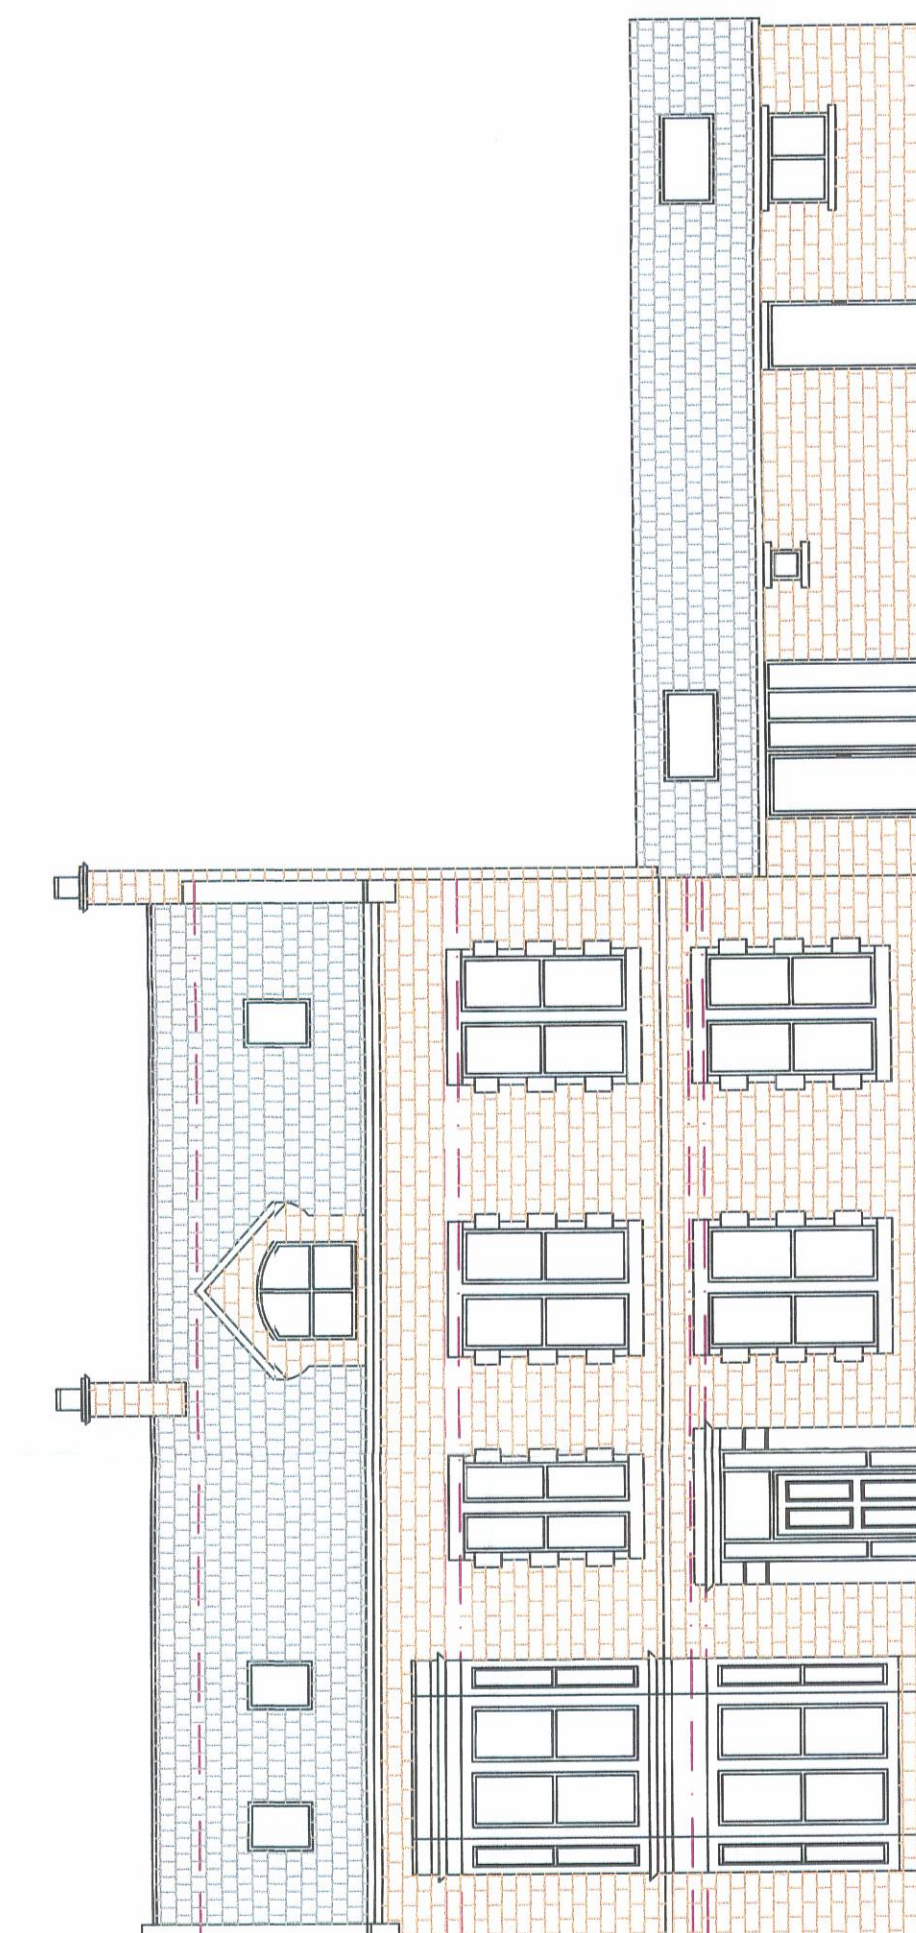

PROPOSED SOUTH EAST FACING FRONT ELEVATION
(NO CHANGE)

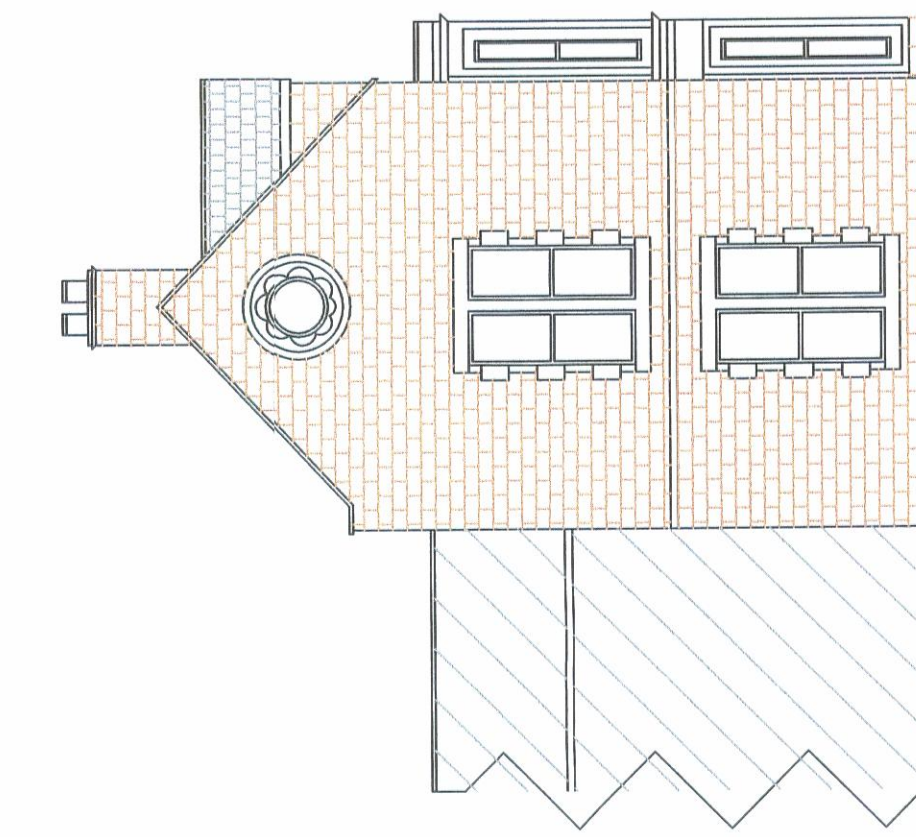

PROPOSED SOUTH WEST FACING SIDE ELEVATION
(NO CHANGE)

Planning Ltd
5 Babbin Mill Cottage,
Babbin Lane,
Babbin Mill,
Preston PR3 3UP,
Lancashire
PR3 3UP
Mobile: 079 0306037
email: info@planning.co.uk

DATE: 28/11/12
DWG NO: L/P02705
SCALE: 1:100 & 1:500
PAPER SIZE: A3

CLIENT: MR P. OGDON
PROJECT: CONVERSION OF EXISTING TWO
STOREY FLAT INTO TWO SINGLE STOREY
SELF-CONTAINED FLATS
LOCATION:
CHURCH STREET
THE MARBLE
LANCASHIRE
PR3 3UP

320121017P