




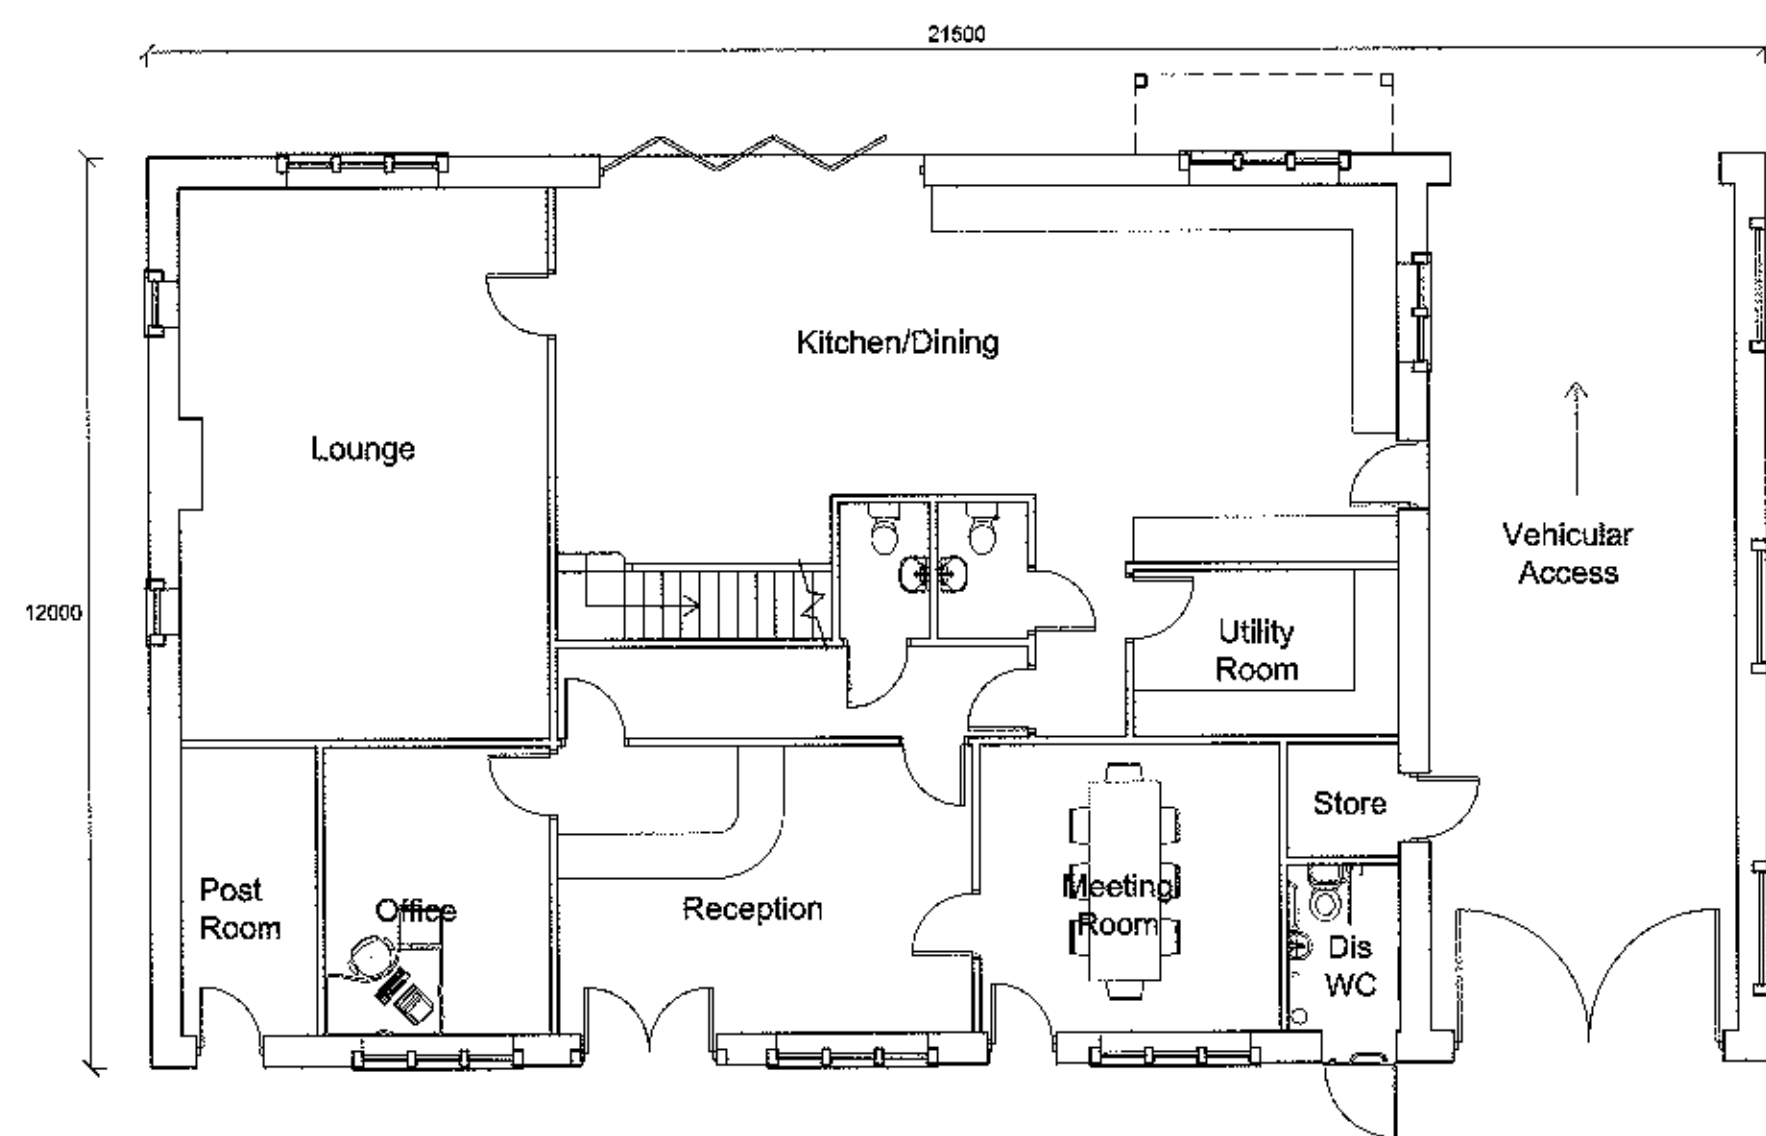

Ground Floor Plan

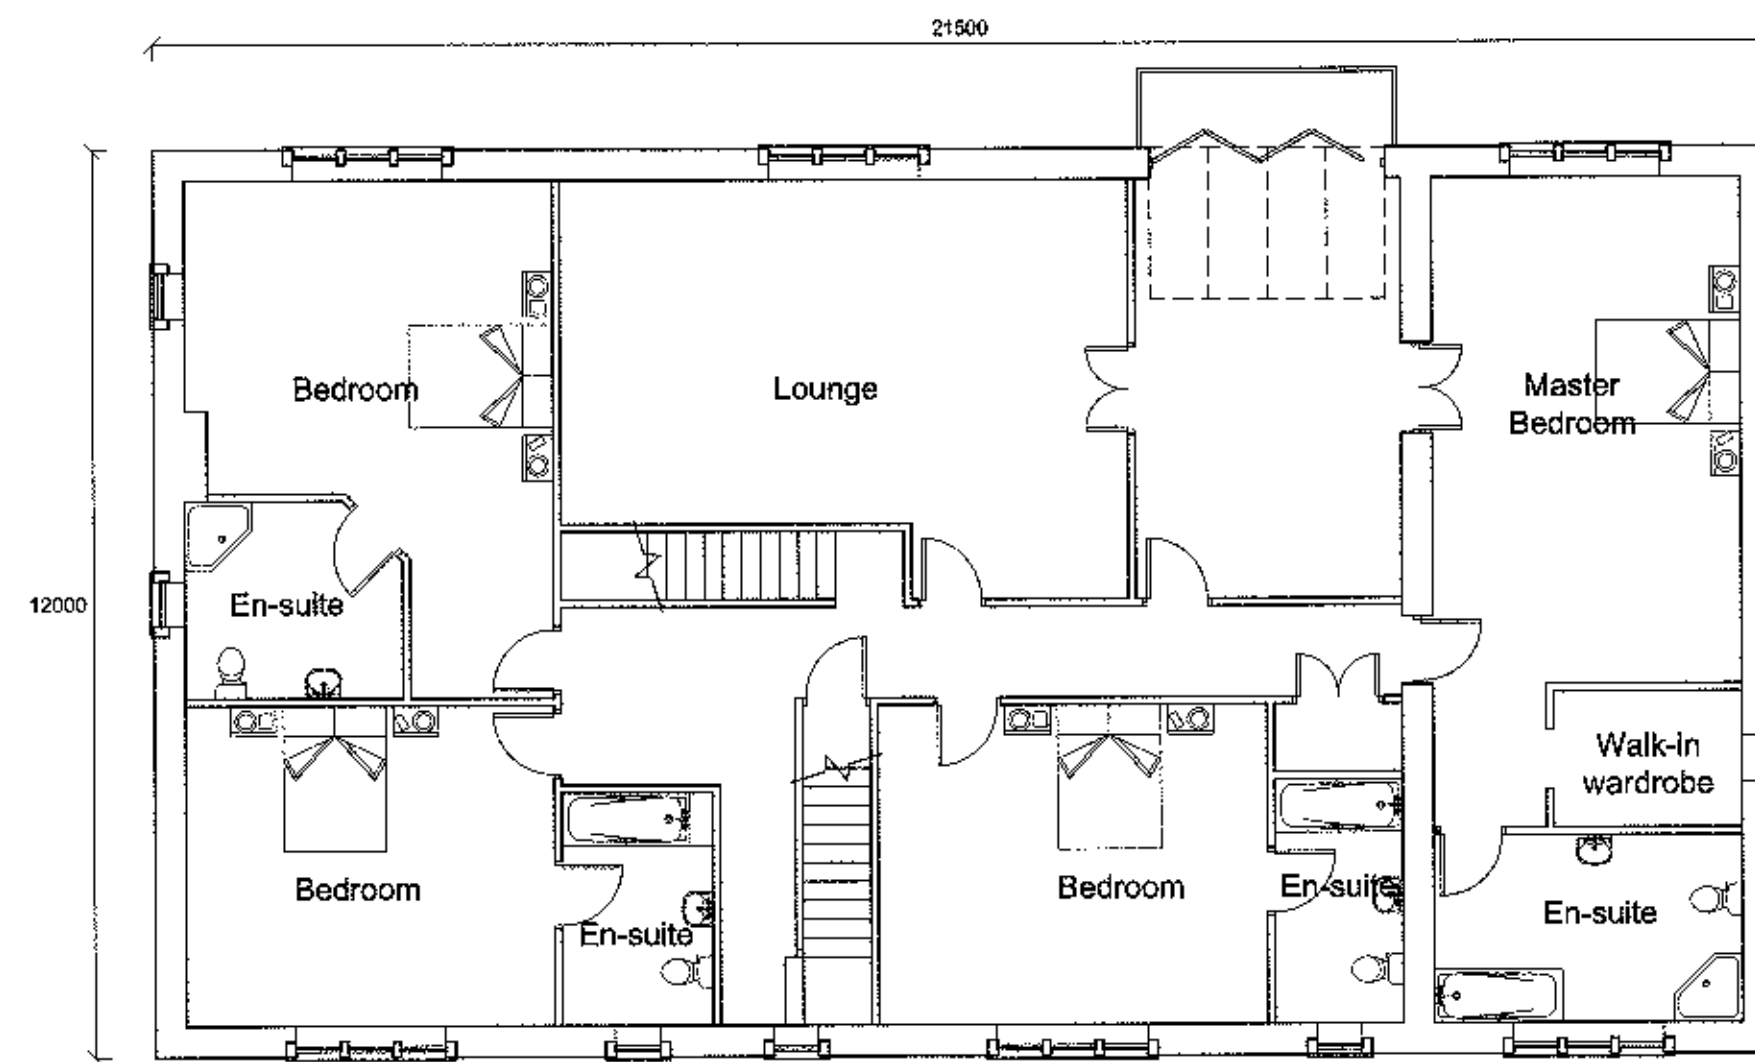


First Floor Plan

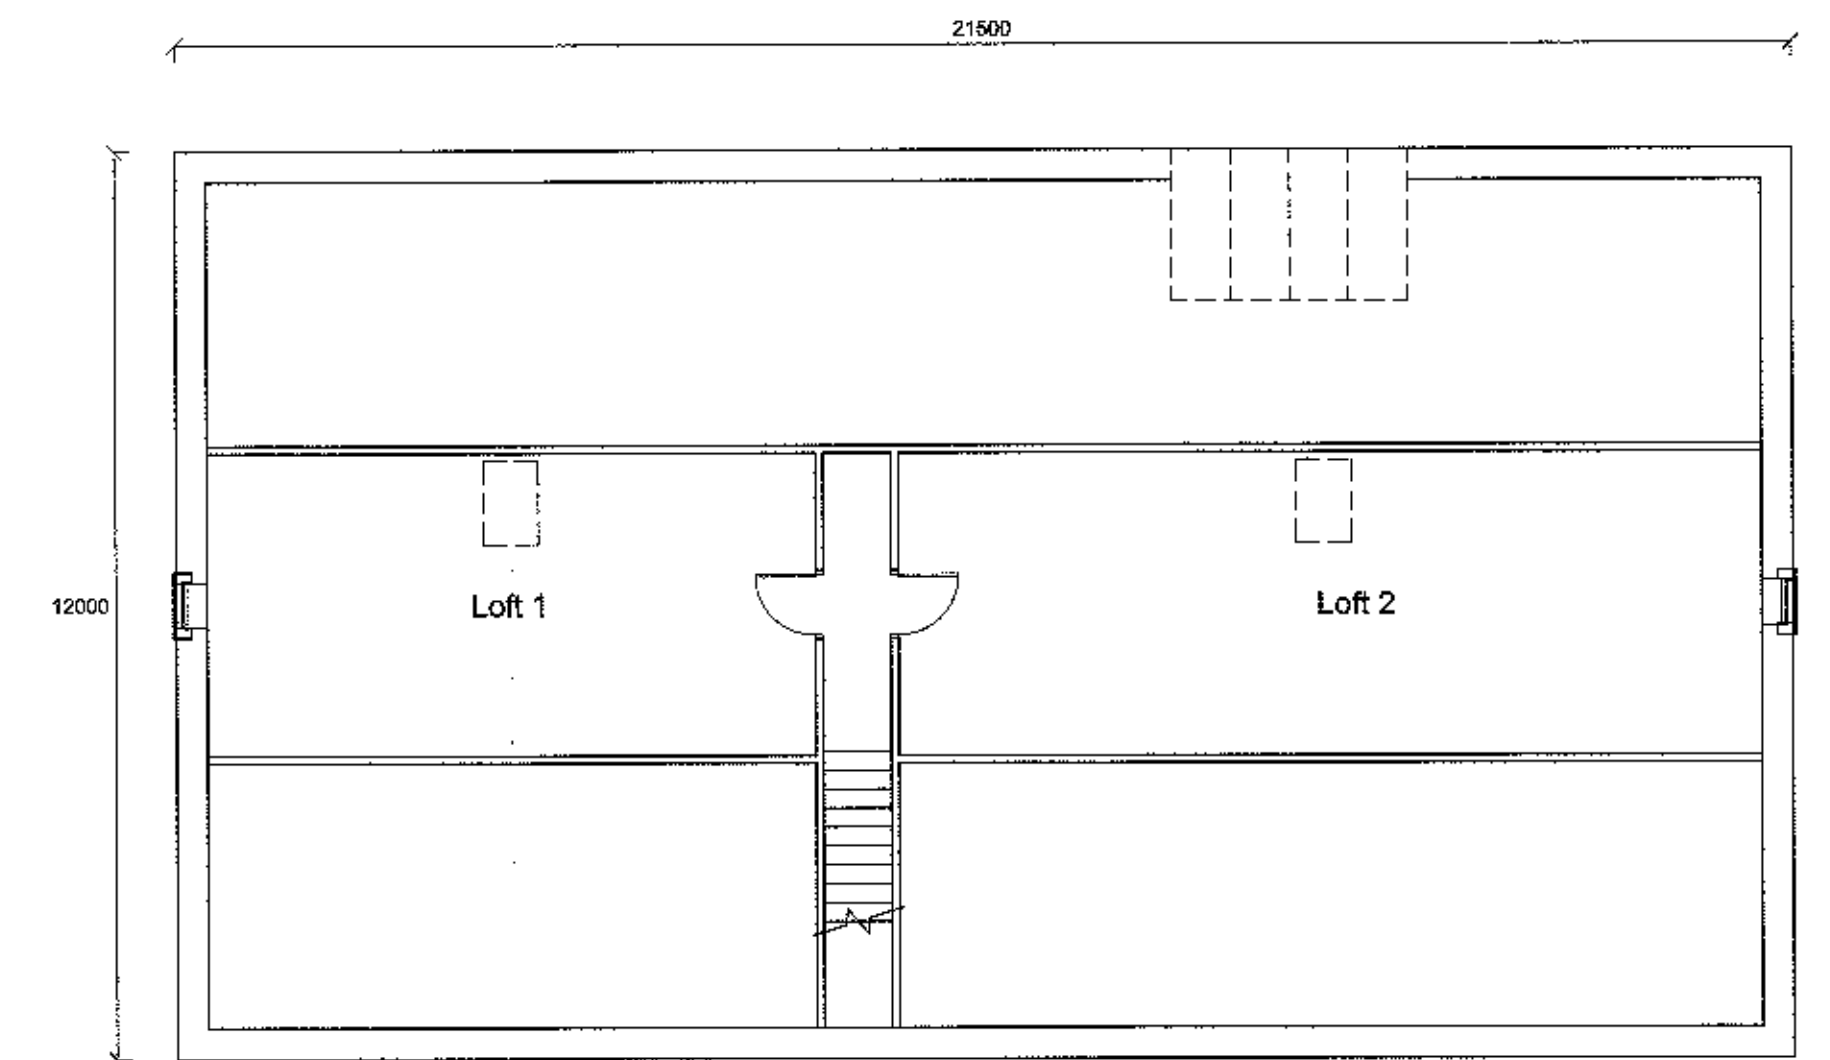


Second Floor Plan



Front (South) Elevation

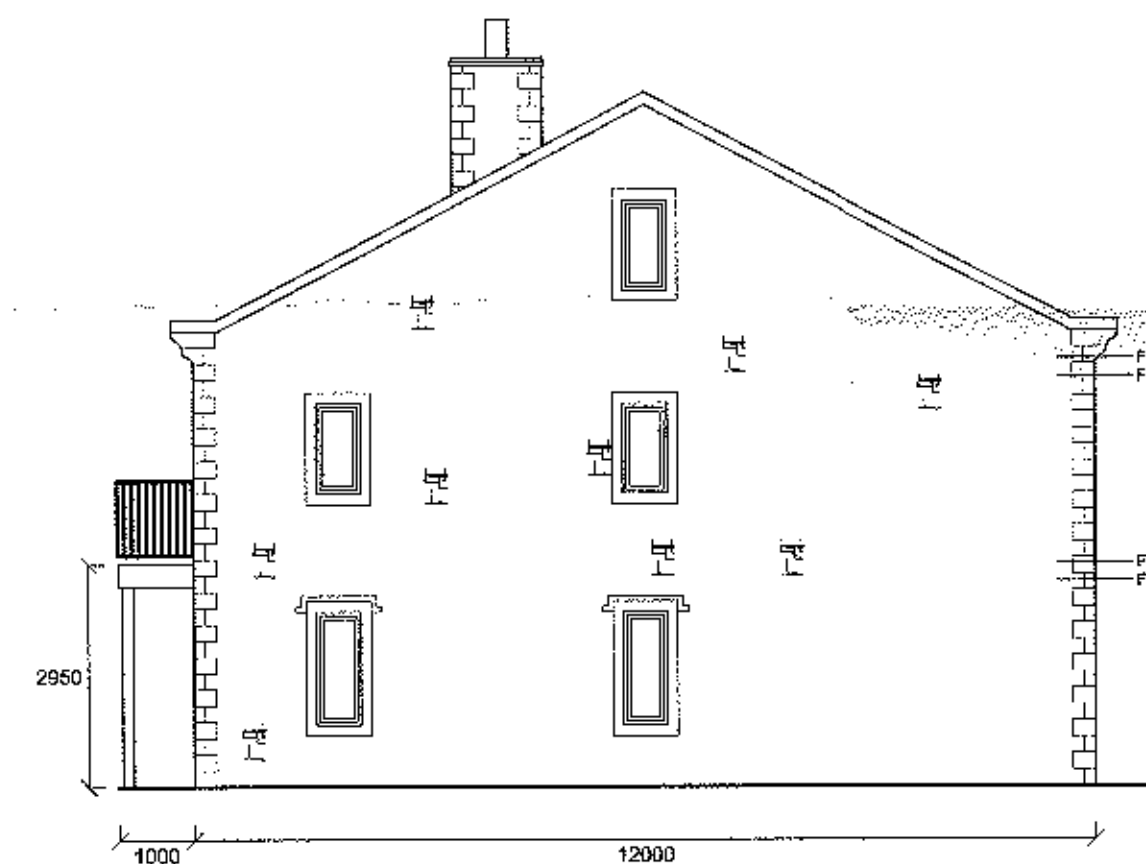


Side (West) Elevation

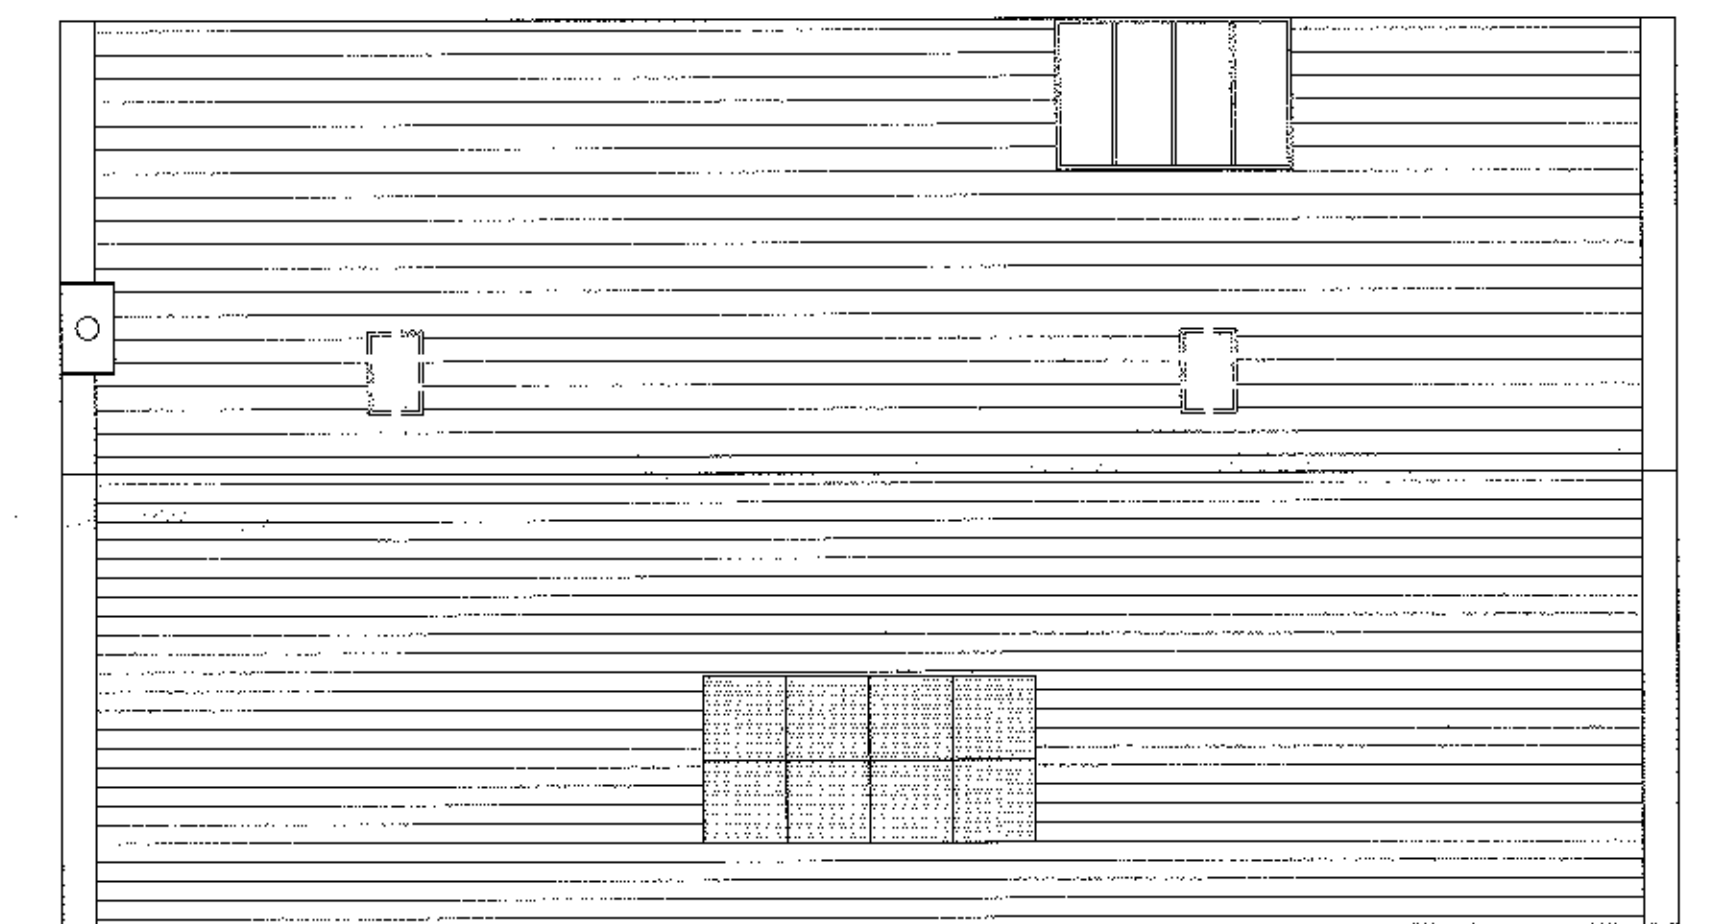

Roof Plan



Rear (North) Elevation

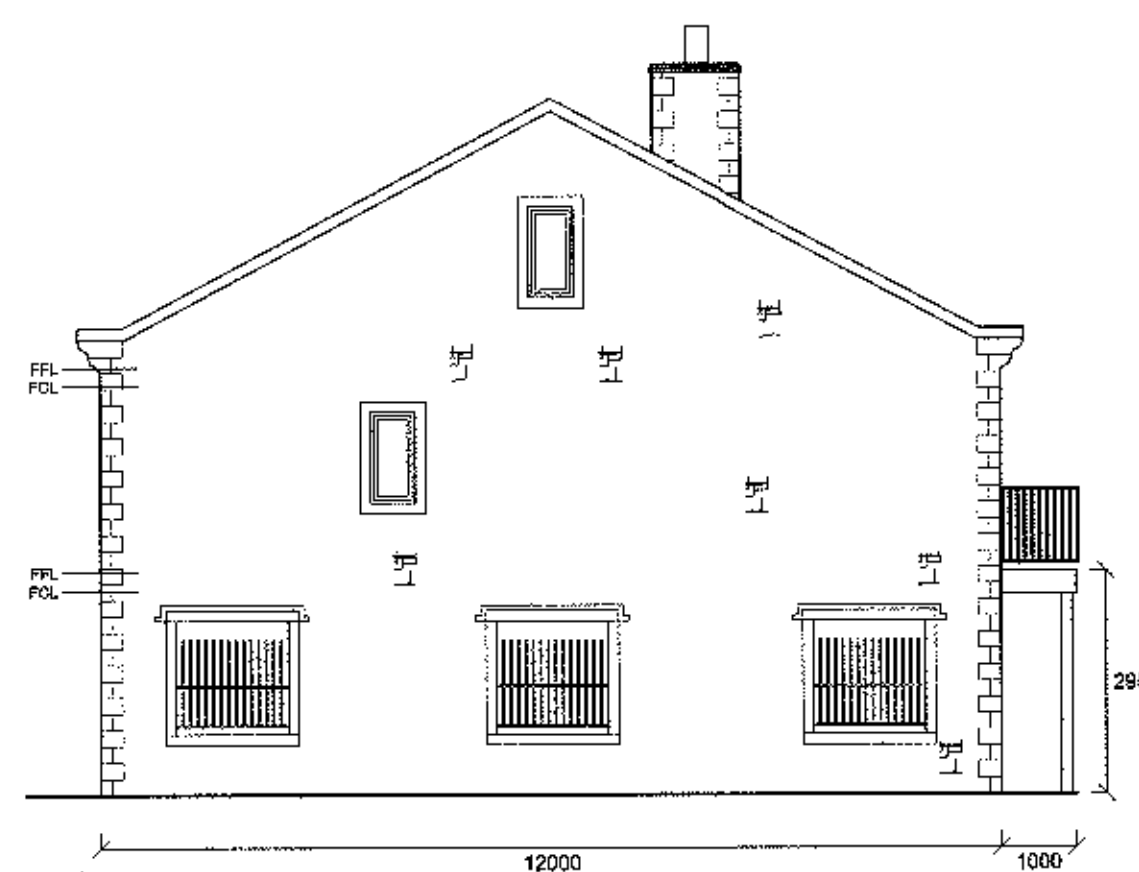

Side (East) Elevation

320121024P

Amendment A: 23.10.12 - General amendments inline with Planning Officers comments. NYB

Avalon RTPI
Chartered Town Planning

Town Planning - Architectural Design - Building Regulations - Surveying

Phone: 01282 834834 Fax: 01282 451666
Web: www.avalonrtpi.co.uk Email: planning@avalonrtpi.co.uk
2 Reedley Business Centre, Reedman Road, Burnley, Lancashire, BB10 2TY

PROPOSED PLANS AND ELEVATIONS

Site: Proposed Development
Hackings Caravan Park
Potterford Farm
Elker Lane, Billington
BB7 9HZ

Client: Mr & Mrs Hacking

Date: 23.10.12 **Scale:** 1:100 @ A1

Project No: HAC/01 Dwg 05A **Drawn:** DS

Amendments: A