


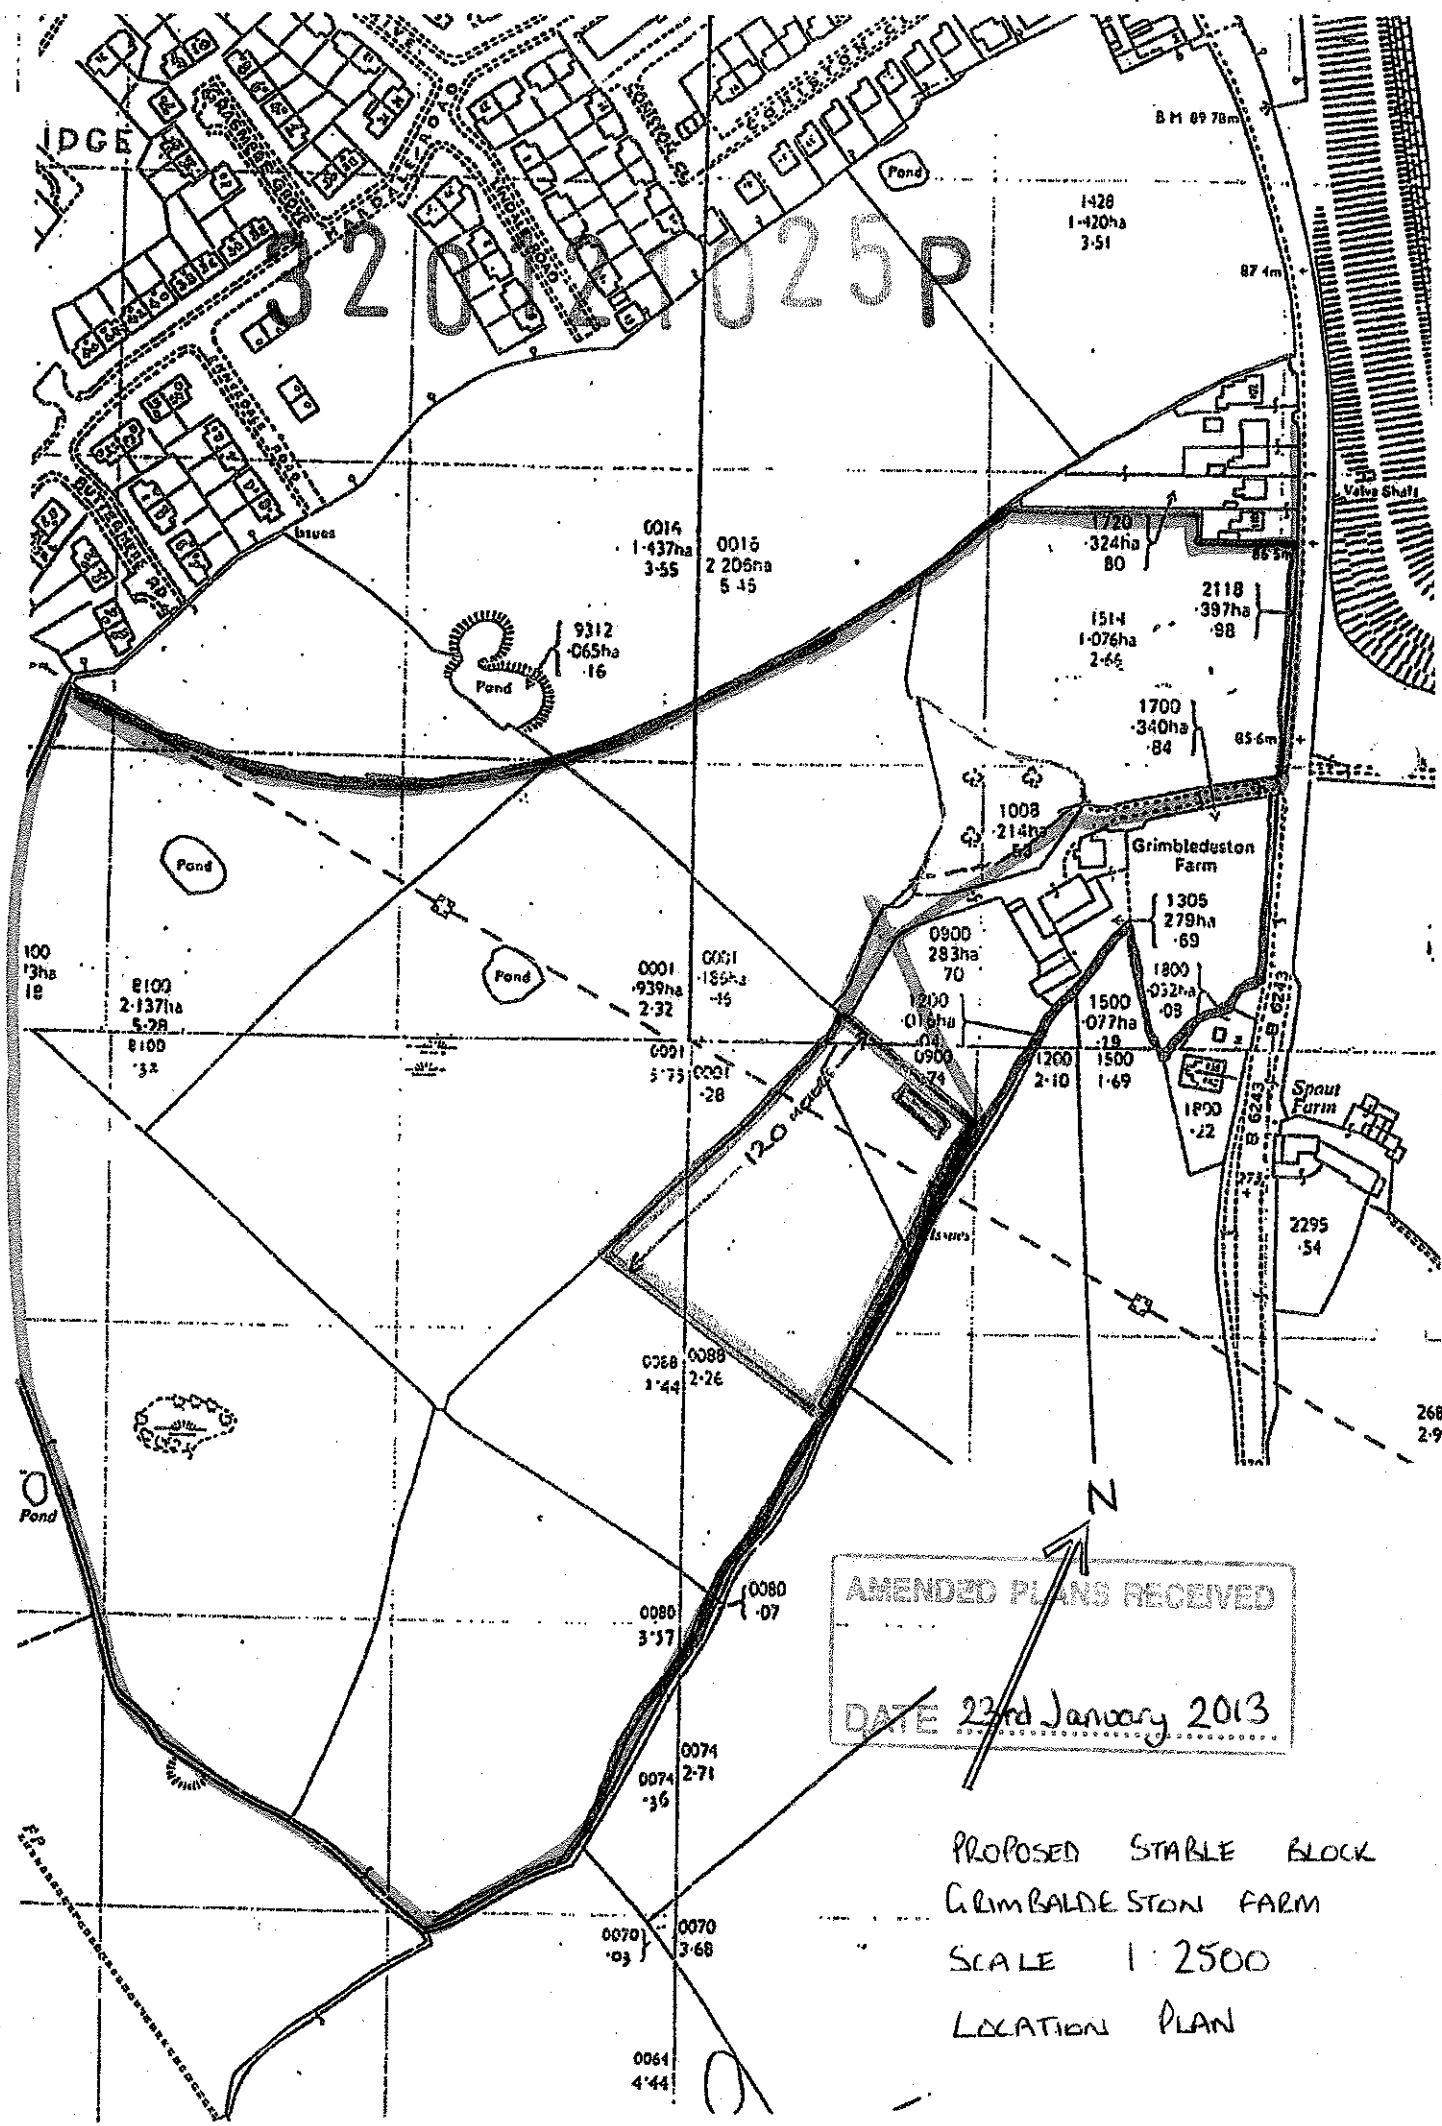

AMENDED PLANS RECEIVED
DATE 23rd January 2013

PROPOSED STABLE BLOCK
GRIMBLESTON FARM
SCALE 1:2500
LOCATION PLAN

EXISTING ACCESS ROAD

NOTES:

approx. 85,000

120,000

EXITING HEDGEROW (WEST) BOUNDARY TO BE RETAINED

EXITING 1.2M HIGH POST & WIRE (SOUTH) BOUNDARY TO BE RETAINED

EXITING 1.2M HIGH POST & WIRE (NORTH) BOUNDARY TO BE RETAINED

PROPOSED NEW 4.0M WIDE ACCESS ROAD TO MATCH EXISTING

50,000

7,600

4,000

4,000

PROPOSED NEW 3.6 X 14.0M STABLE BLOCK

EXITING HEDGEROW (EAST) BOUNDARY TO BE RETAINED

EXISTING TREE TO BE RETAINED
(TRUNK DIAMETER, 750MM/ CANOPY, APPROX. 7000MM)

320121025P

AMENDED PLANS RECEIVED



DATE 21ST JANUARY 2013

NEW STABLE BLOCK
LAND SOUTH OF:
GRIMBLEDESTON FM
PRESTON ROAD
PR3 3BD

**PROPOSED
SITE PLAN (A1)**

REV
SCALE - 1:500 (A1).....DRAWN: J.MONKS

approx. 121,000

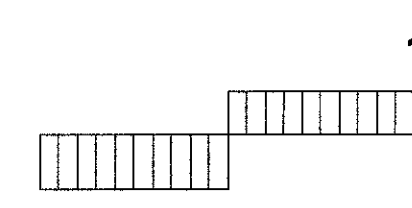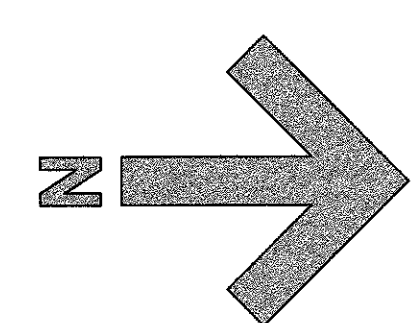

10M

50M

100M