





GABLE ELEVATION - EAST -




GABLE ELEVATION - WEST -

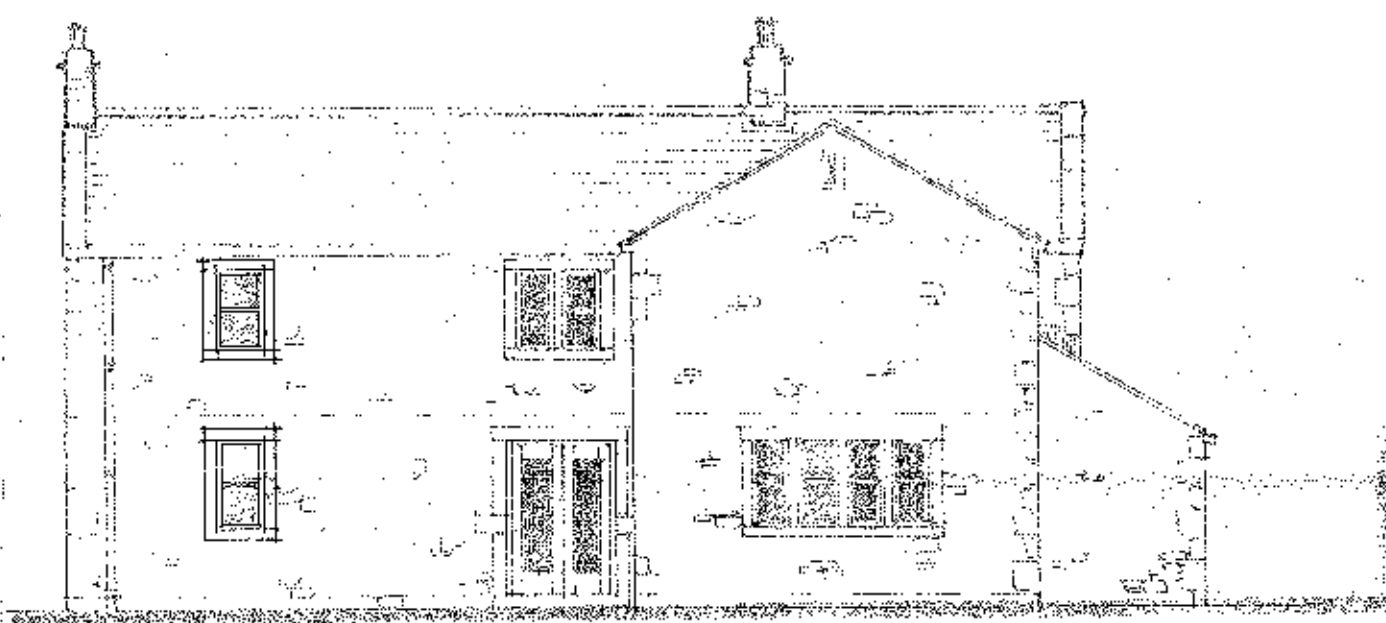


REAR ELEVATION - SOUTH -

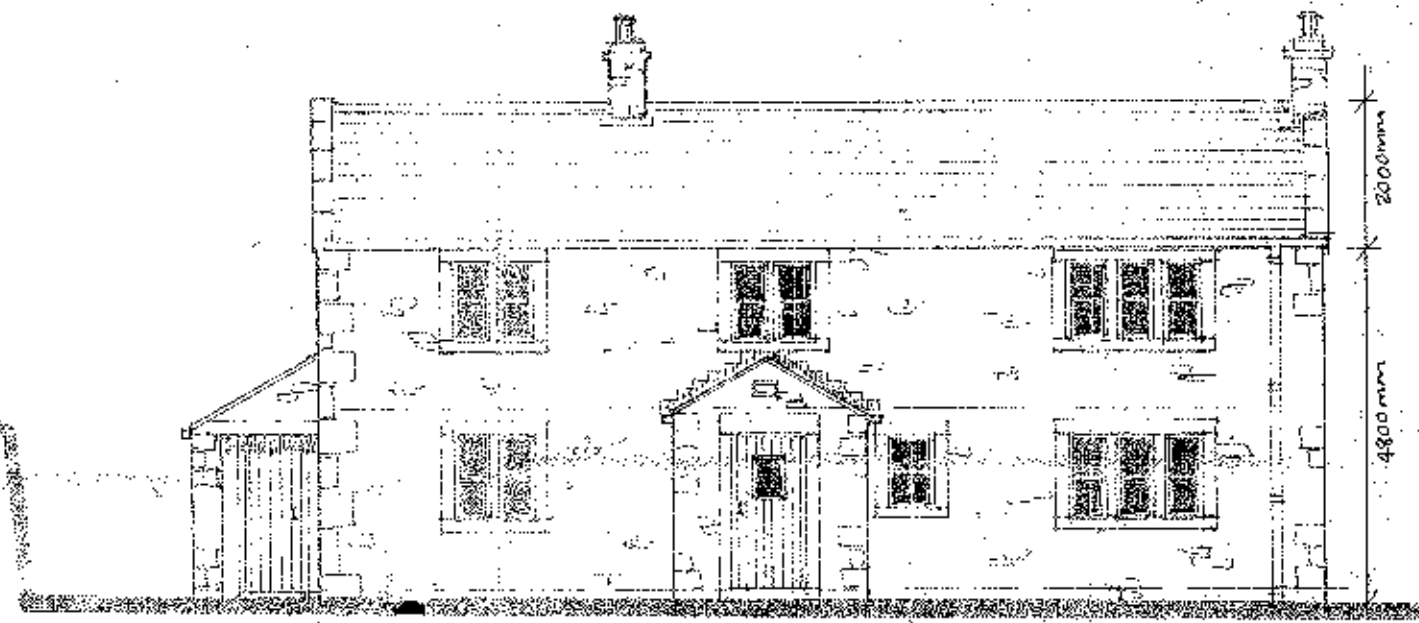

FRONT ELEVATION - NORTH -

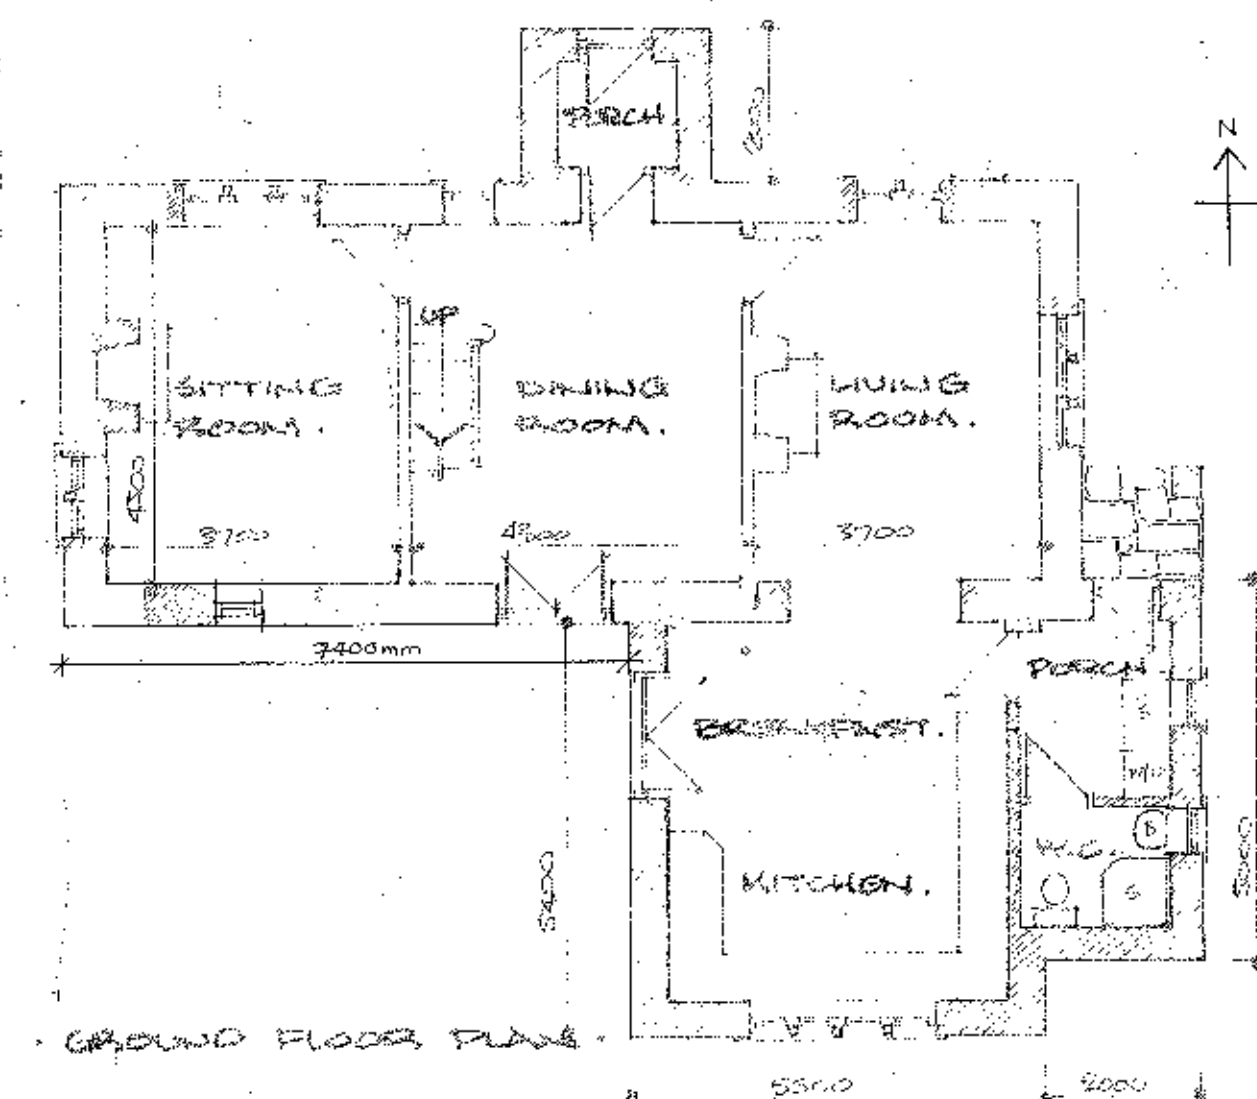

GROUND FLOOR PLAN

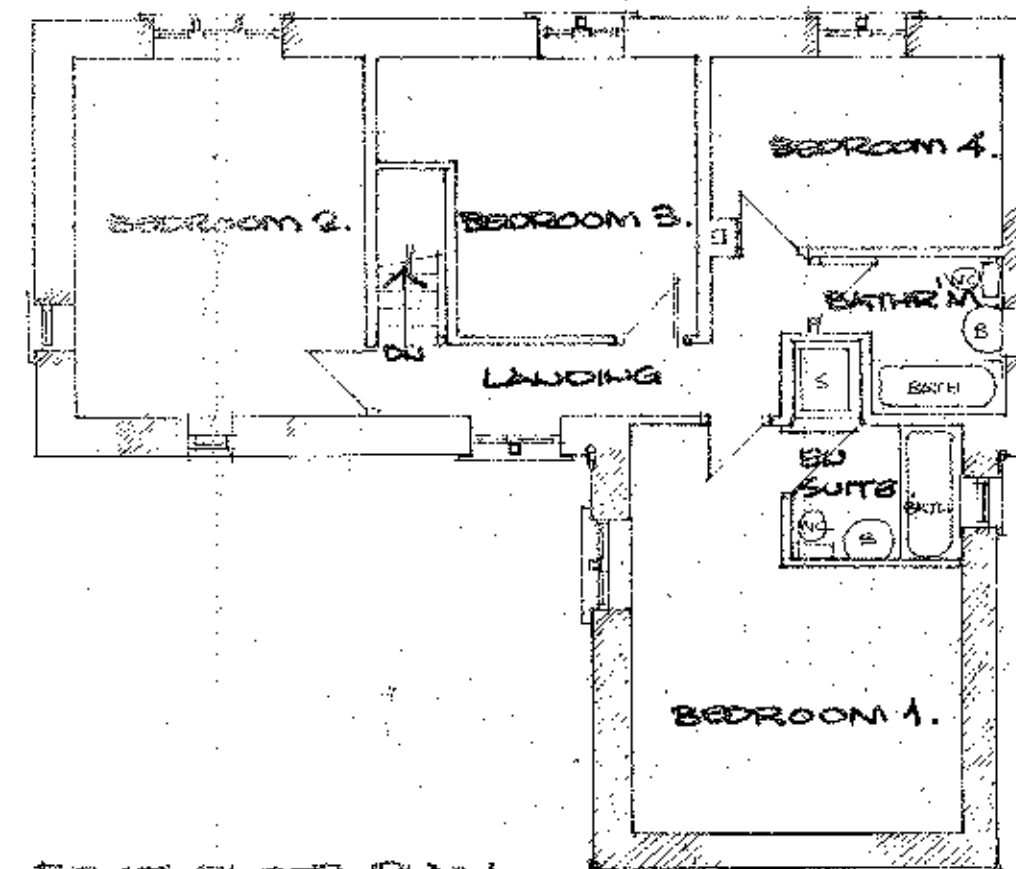

FIRST FLOOR PLAN

Client
Mr and Mrs T Gill

Job Title
Proposed Extension to
Hobwood House
Sadden

Drawing Title
Existing Plans and Elevations

Scale 1:100@A2 Date June 2012 Drawn LG