


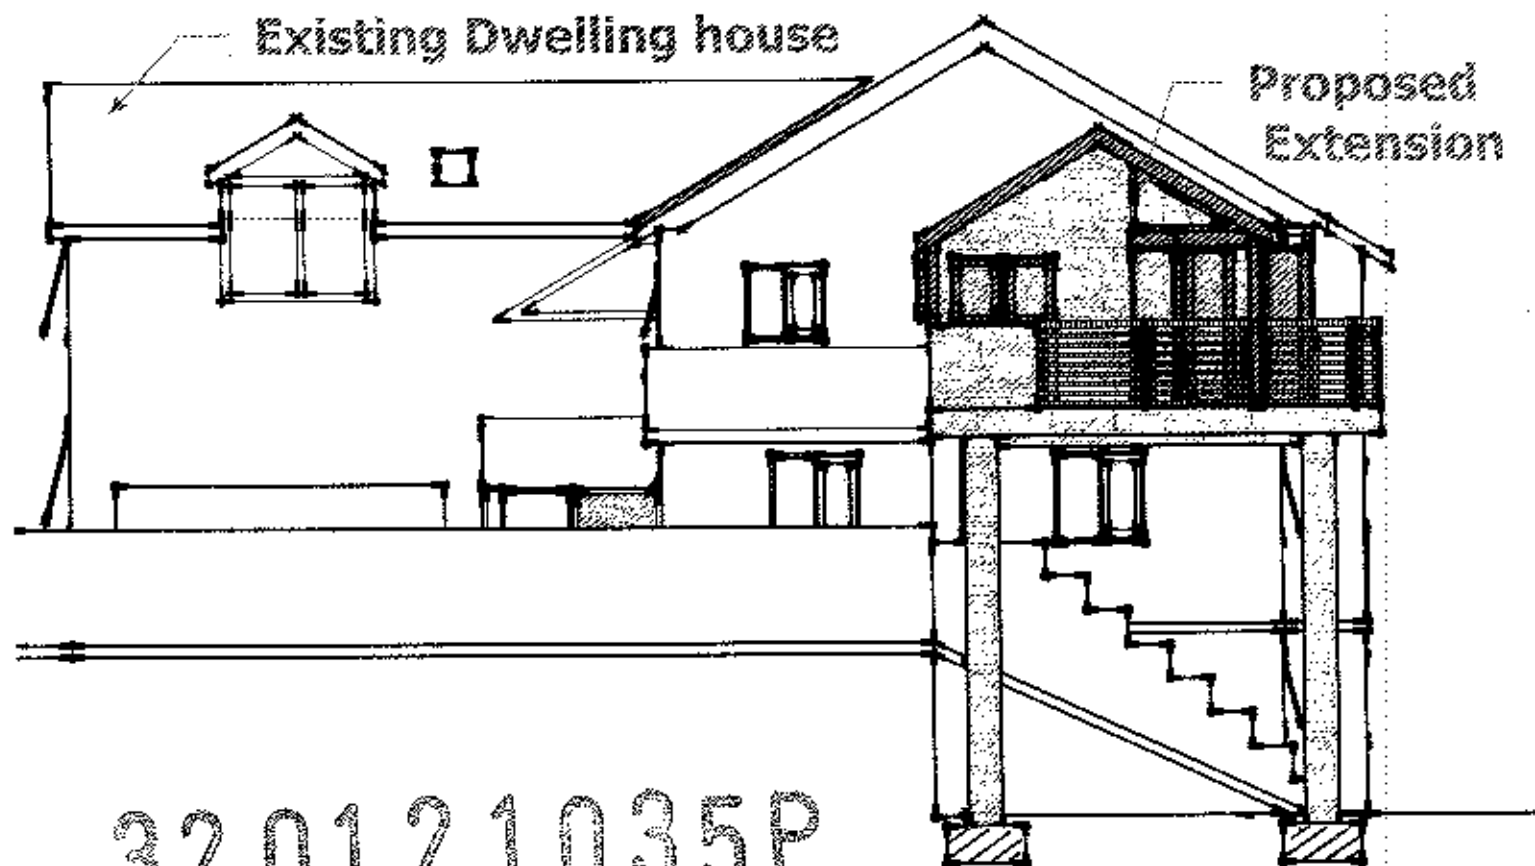

320121035P

Proposed Extension for 4 Chapel Close
North elevation
Scale 1:100 Dwg No. 001 Rev.A

APPROVED PLANNING PERMISSION

DATE 10 DEC 2012




AMENDMENTS RECEIVED
DATE 10 DEC 2012

Proposed Extension for 4 Chapel Close
West elevation
Scale 1:100 Dwg No. 002


320121035P

320121035P

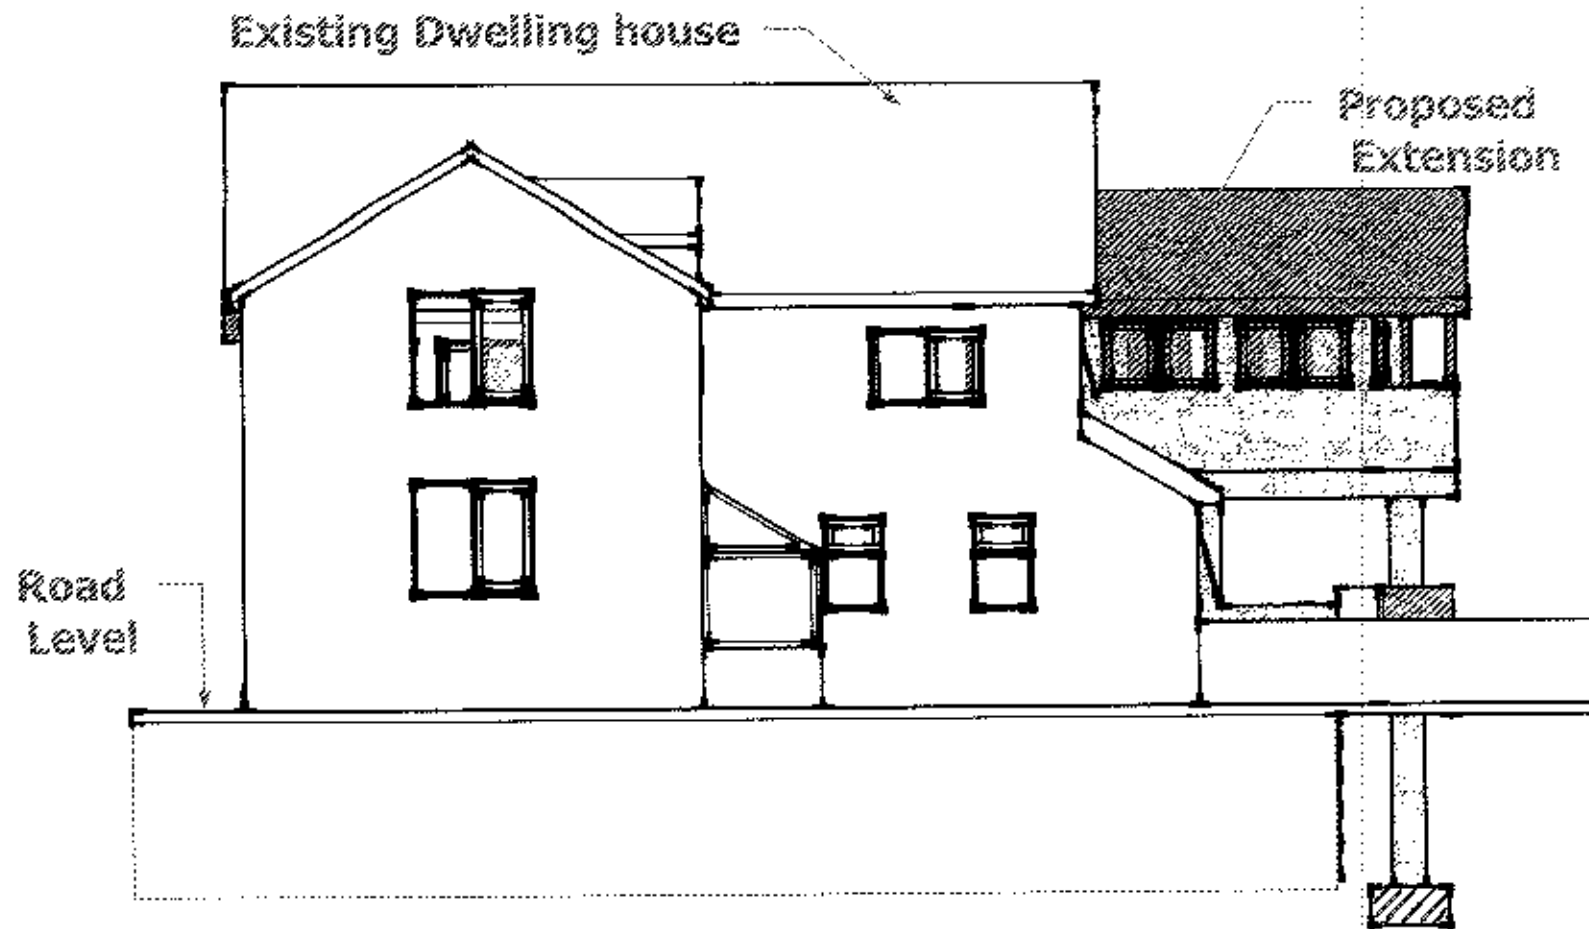

Proposed Extension for 4 Chapel Close
East elevation
Scale 1:100 Dwg No. 003

ALL WORK PLANS RECORDED
DATE 10 DEC 2012

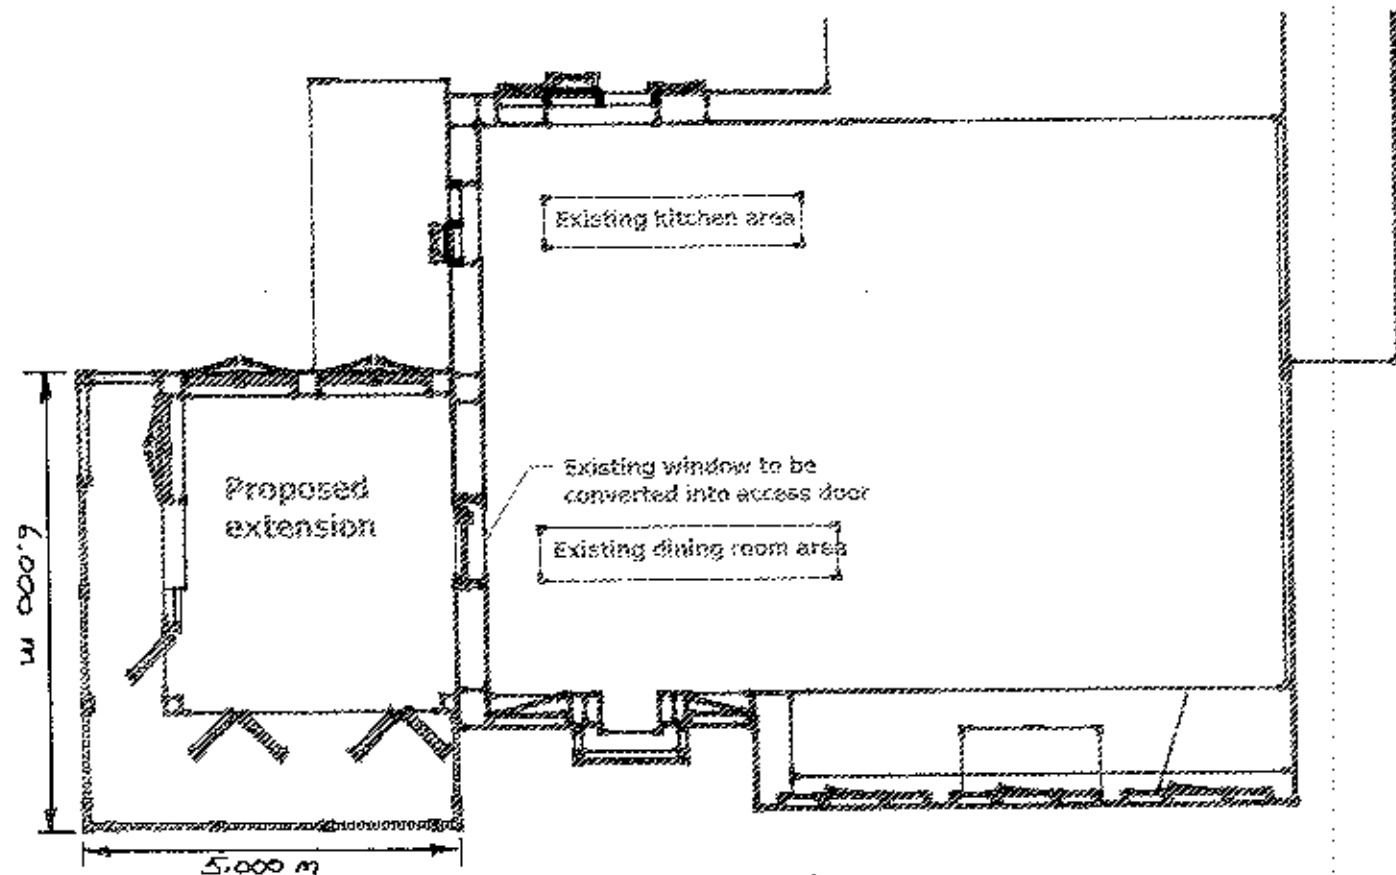


Proposed Extension for 4 Chapel Close
 Plan view
 Scale 1:100 Dwg No. 005 Rev.A

320121035

AMENDED PLANS REQUIRED

DATE 10 DEC 2012

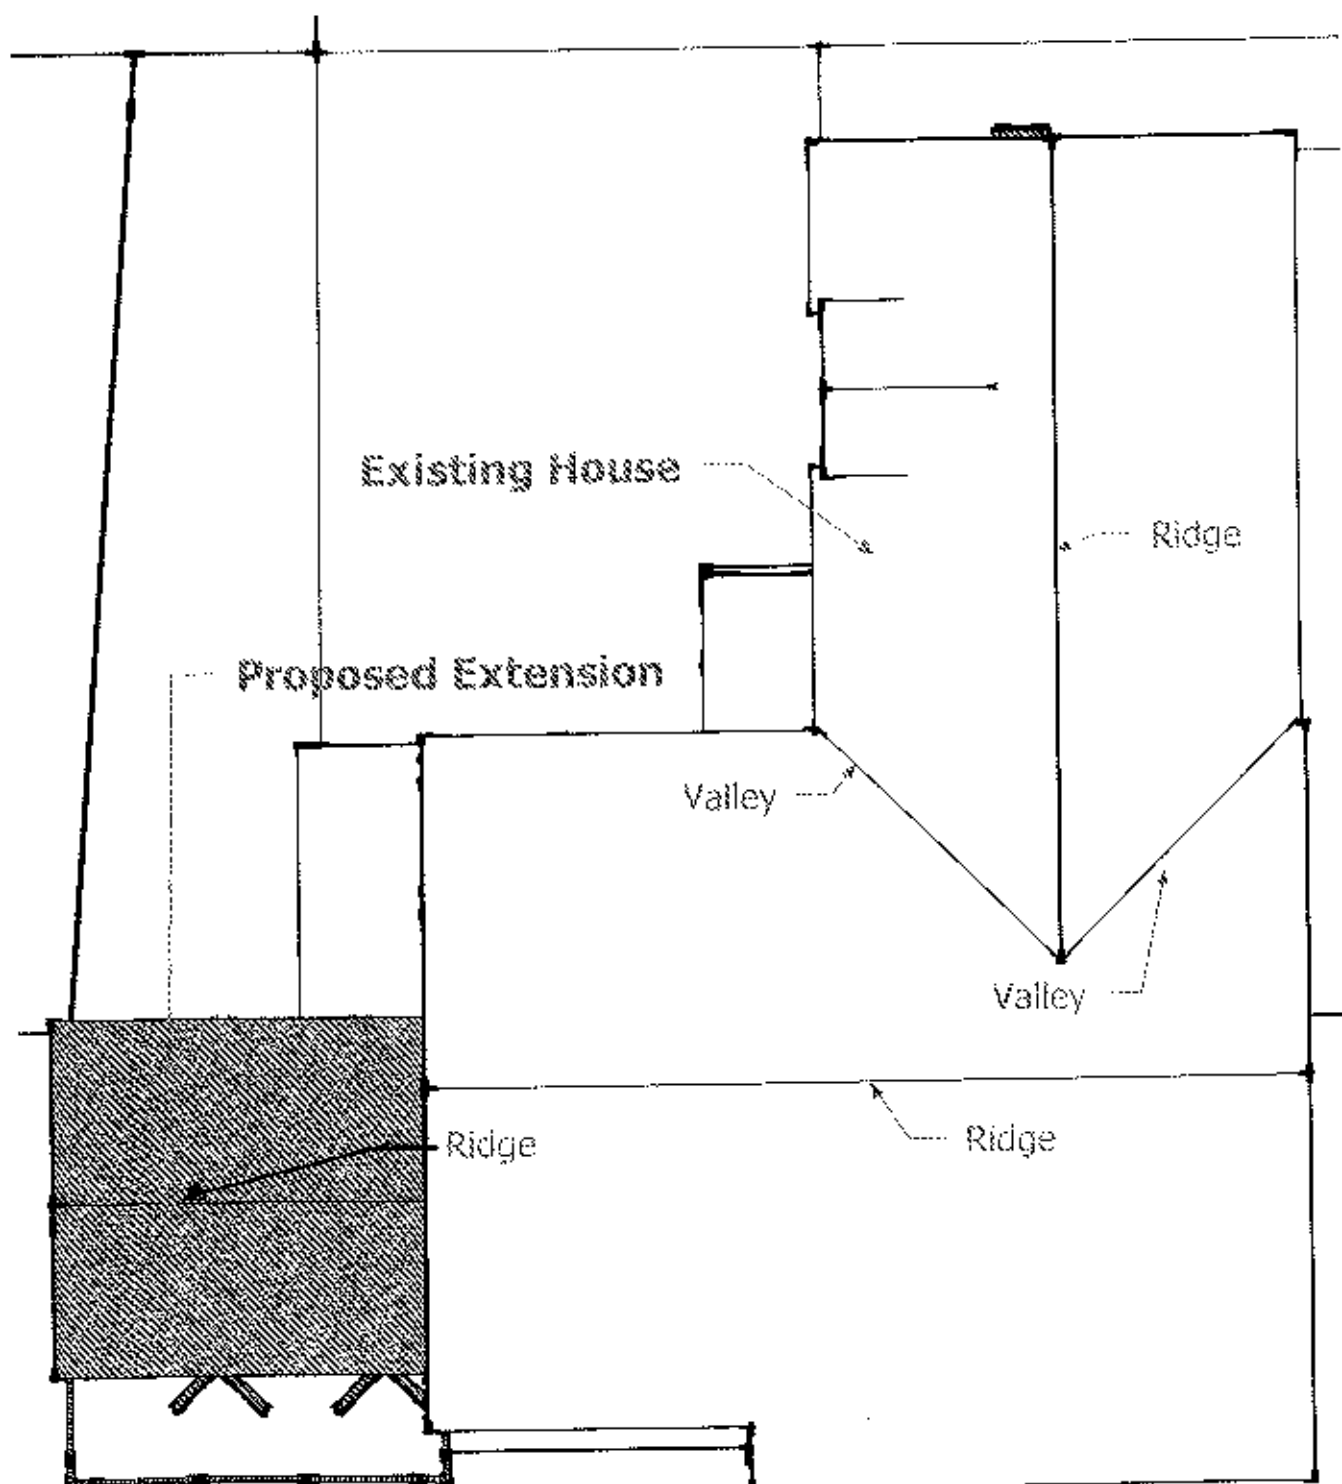

320121035P

Proposed Extension for 4 Chapel Close
Roof Detail

Scale 1:100

Dwg No. 004

DATE 10 DEC 2017