



Proposed residential development at, Sheep Fold Farm,
Balderstone Hall Lane, Balderstone, Blackburn, BB2 7LA~

Sheepfold Farm

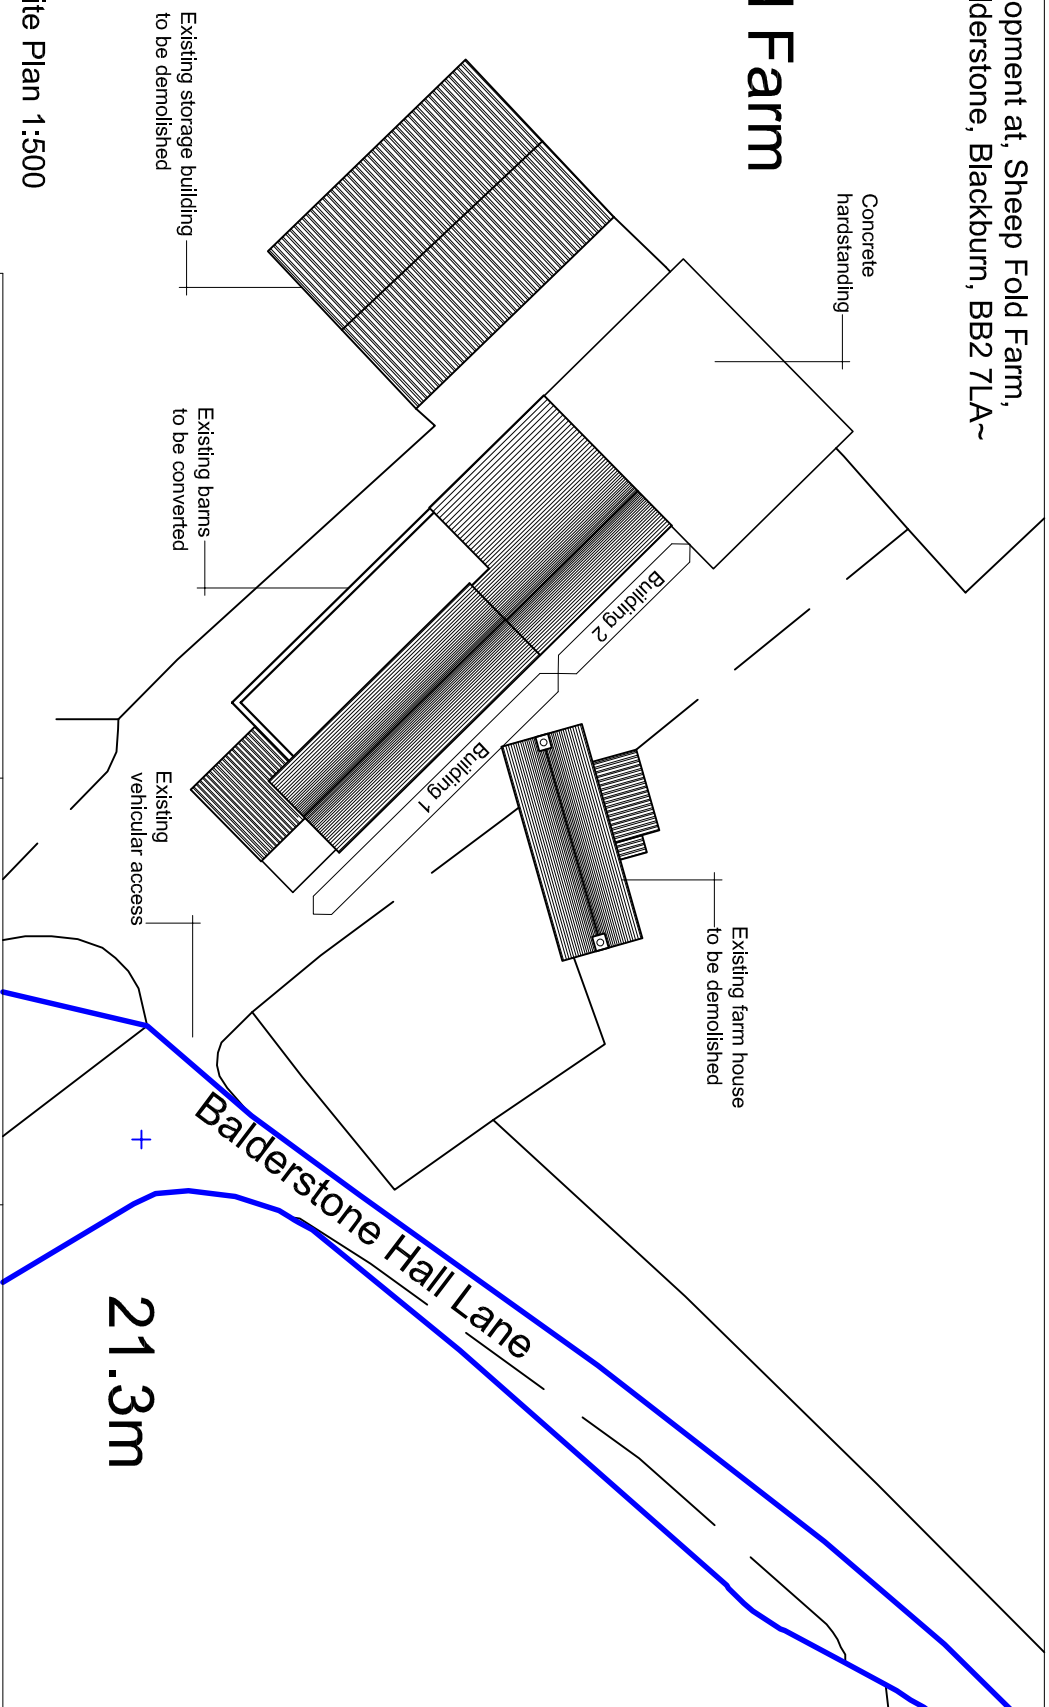

Existing Site Plan 1:500

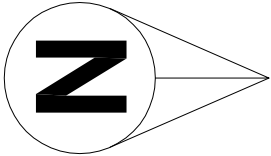

Chartered Surveyors

6 - 8 Church Street
Clitheroe
Lancashire BB7 2DG

T: 01200 442301
F: 01200 442976
Email: info@ghaonline.co.uk

Drawing No: Gil/469/1435/05

Project:
Proposed residential development at
Sheep Fold Farm
Balderstone Hall Lane
Balderstone
Blackburn
BB2 7LA

Title: Existing site plan

Notes:
All work is to be carried out to the latest current British standard Codes of Practice and recognised working practices. All work and materials should comply with Health and Safety legislation. All dimensions are in millimetres except where explicitly shown otherwise. The contractor should check and certify all dimensions as work proceeds and notify the architect of any discrepancies. Do not scale off the drawings, if in doubt ask.

Client: Mr M. Gillet

Drawn: AJM

Date: 28.09.12

Scale: 1:500

Amendments:

--	--	--	--	--	--