




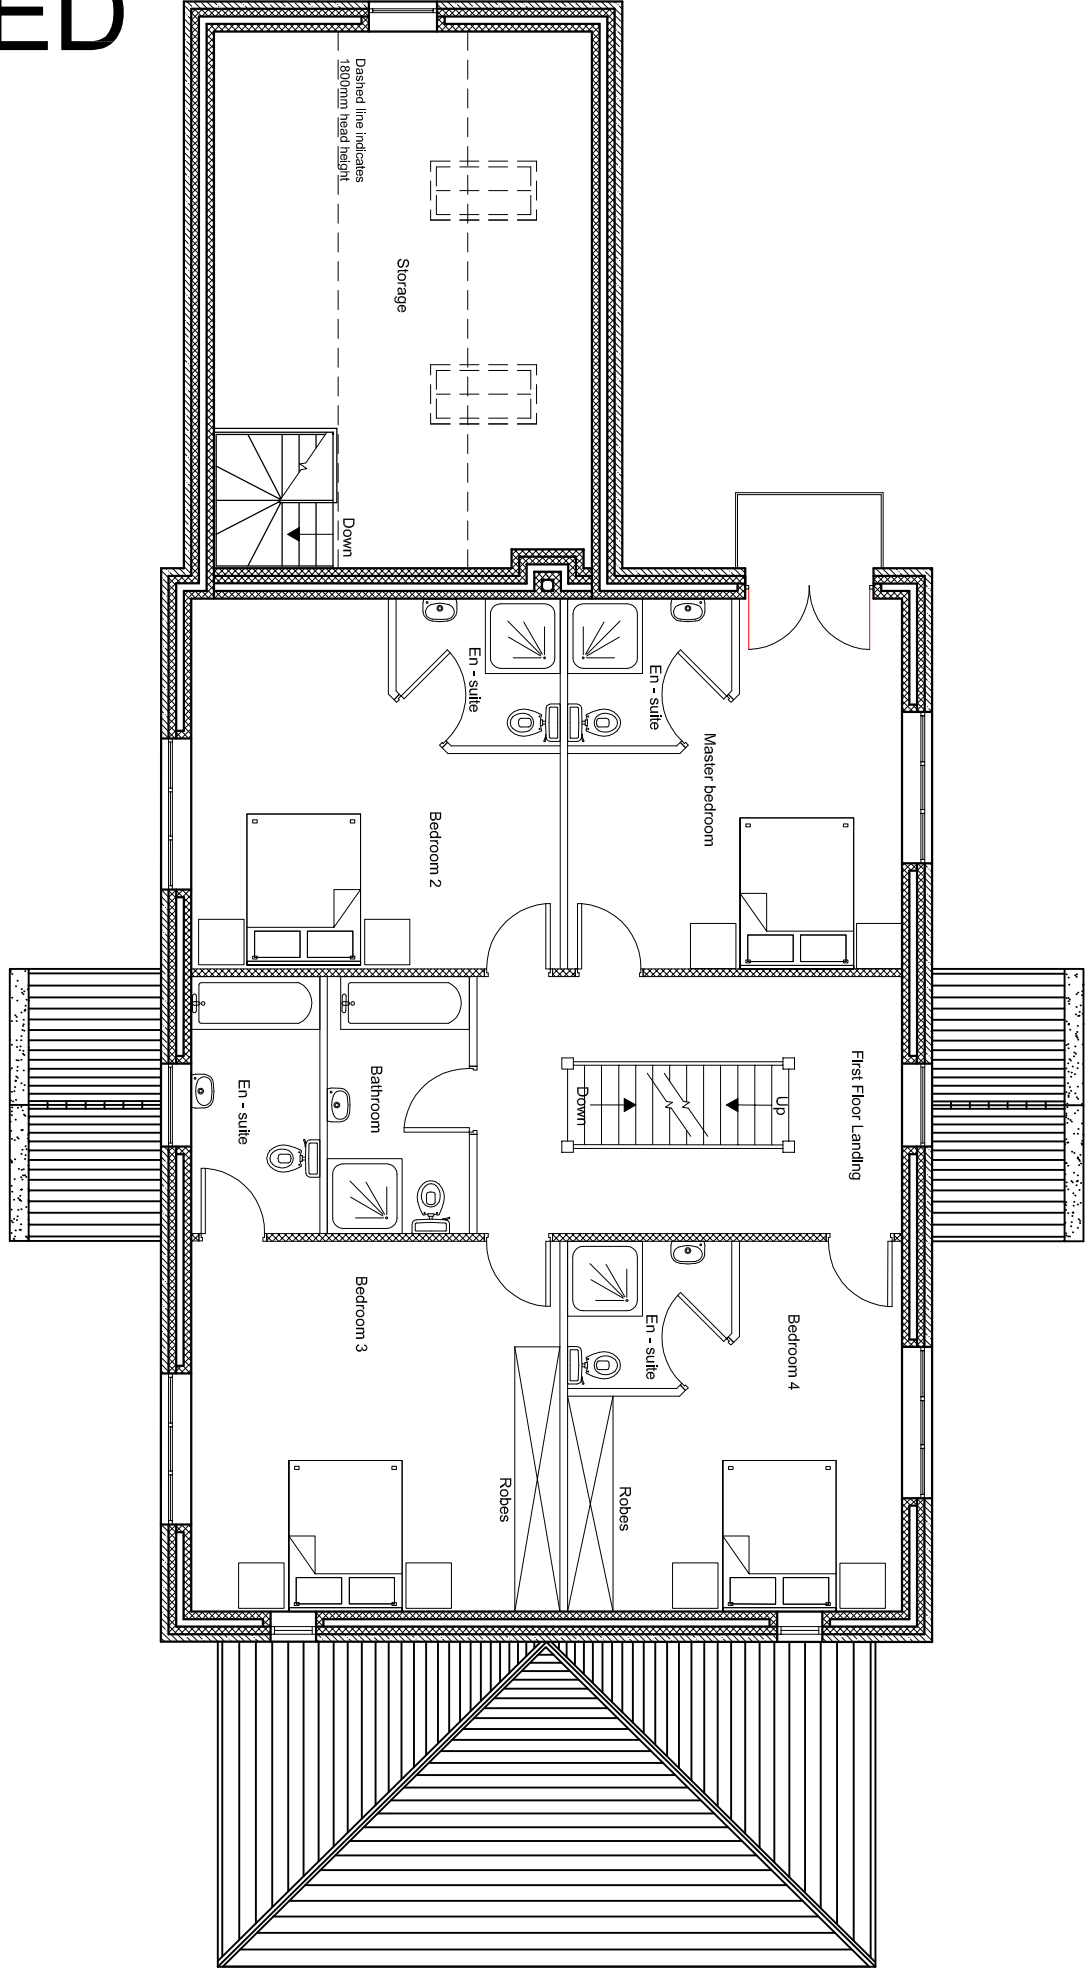


Proposed First Floor Plan 1:100

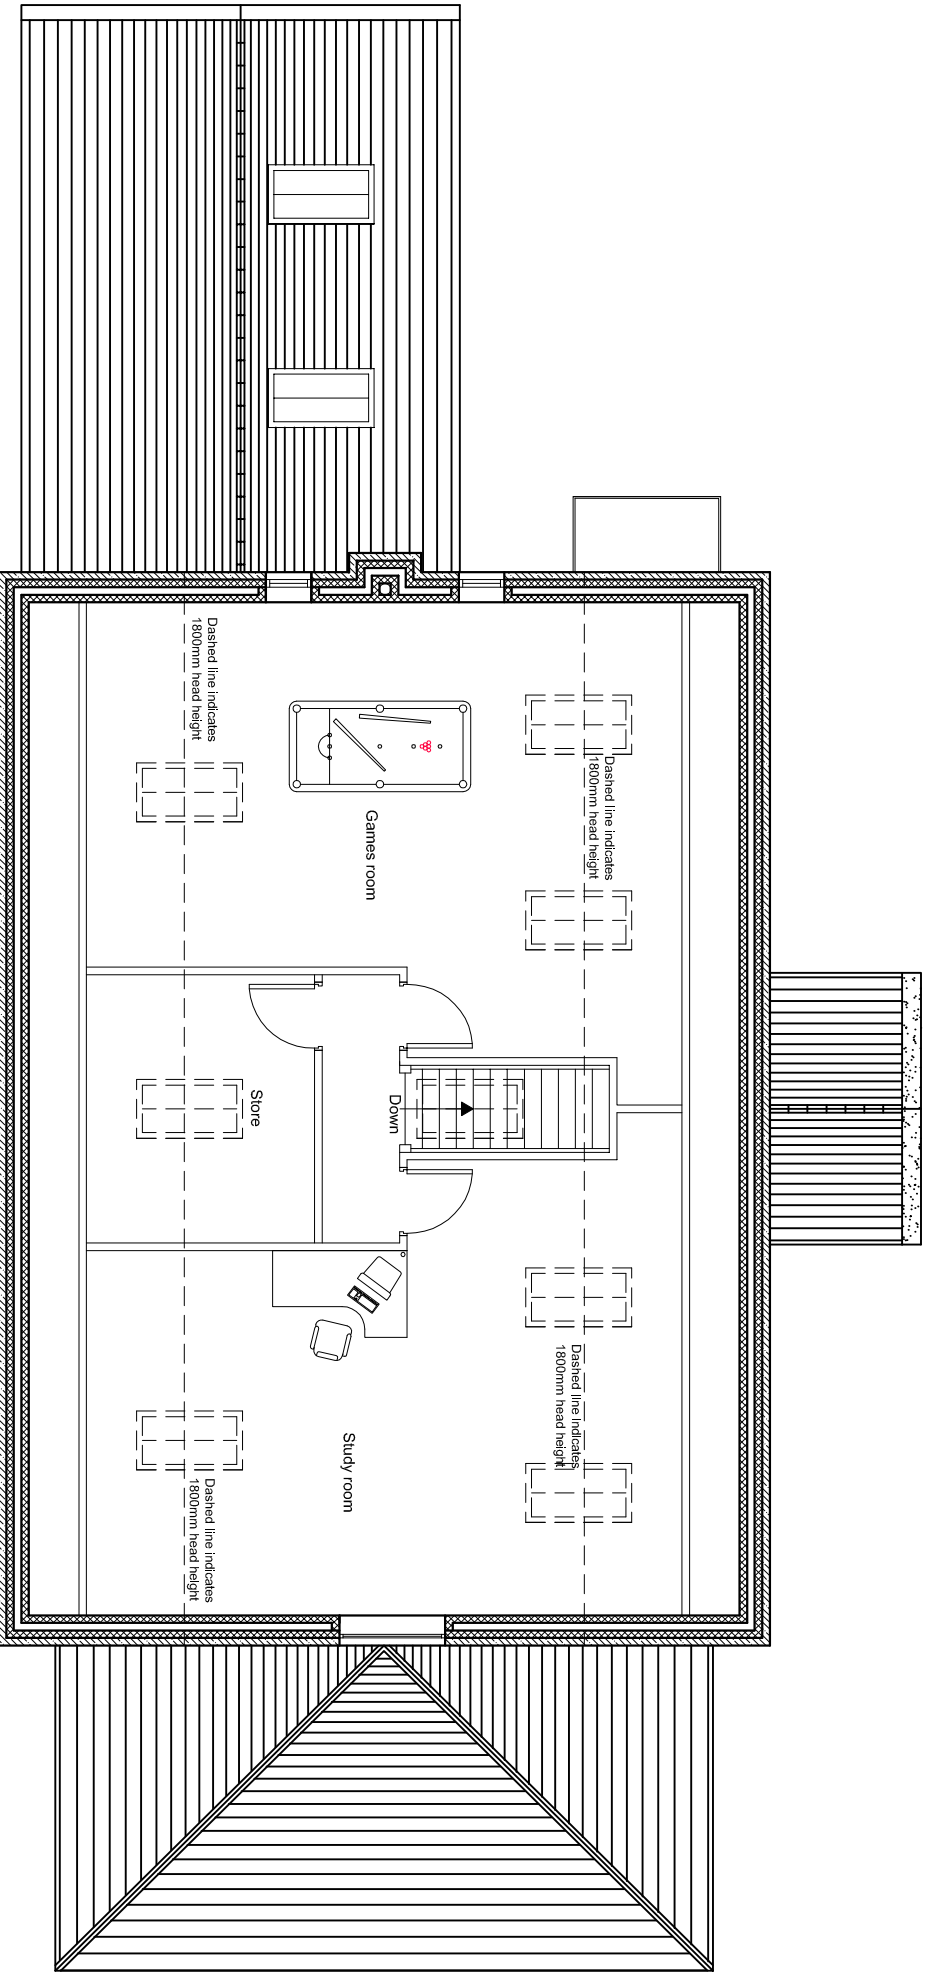


Proposed Second Floor Plan 1:100

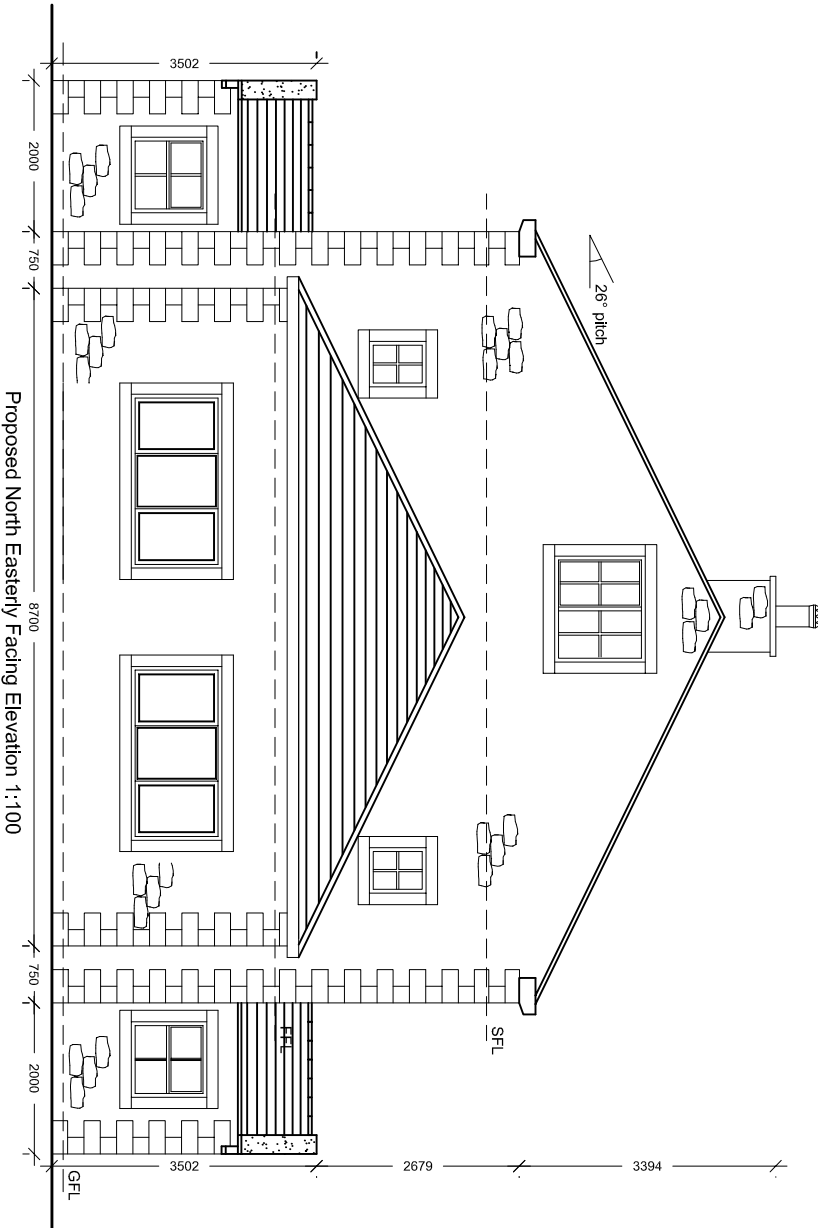


Proposed North Easely Facing Elevation 1:100

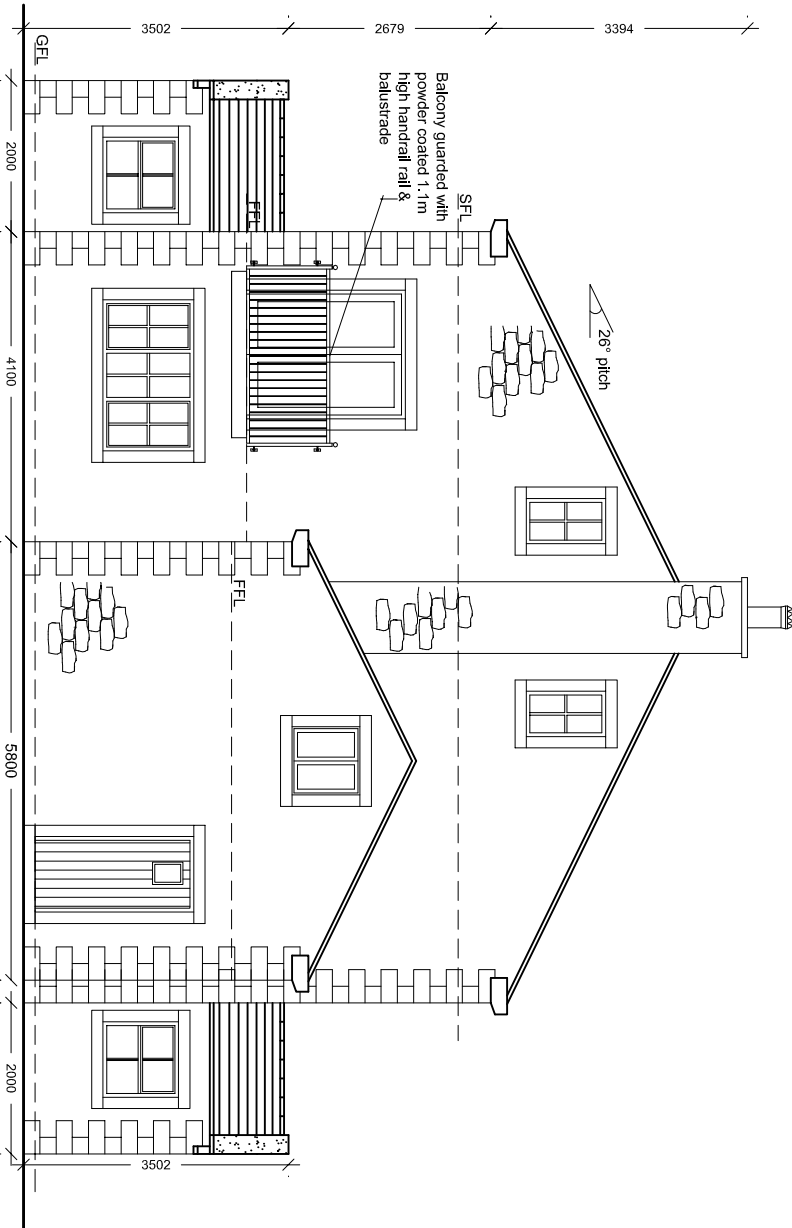


Proposed South Westely Facing Elevation 1:100

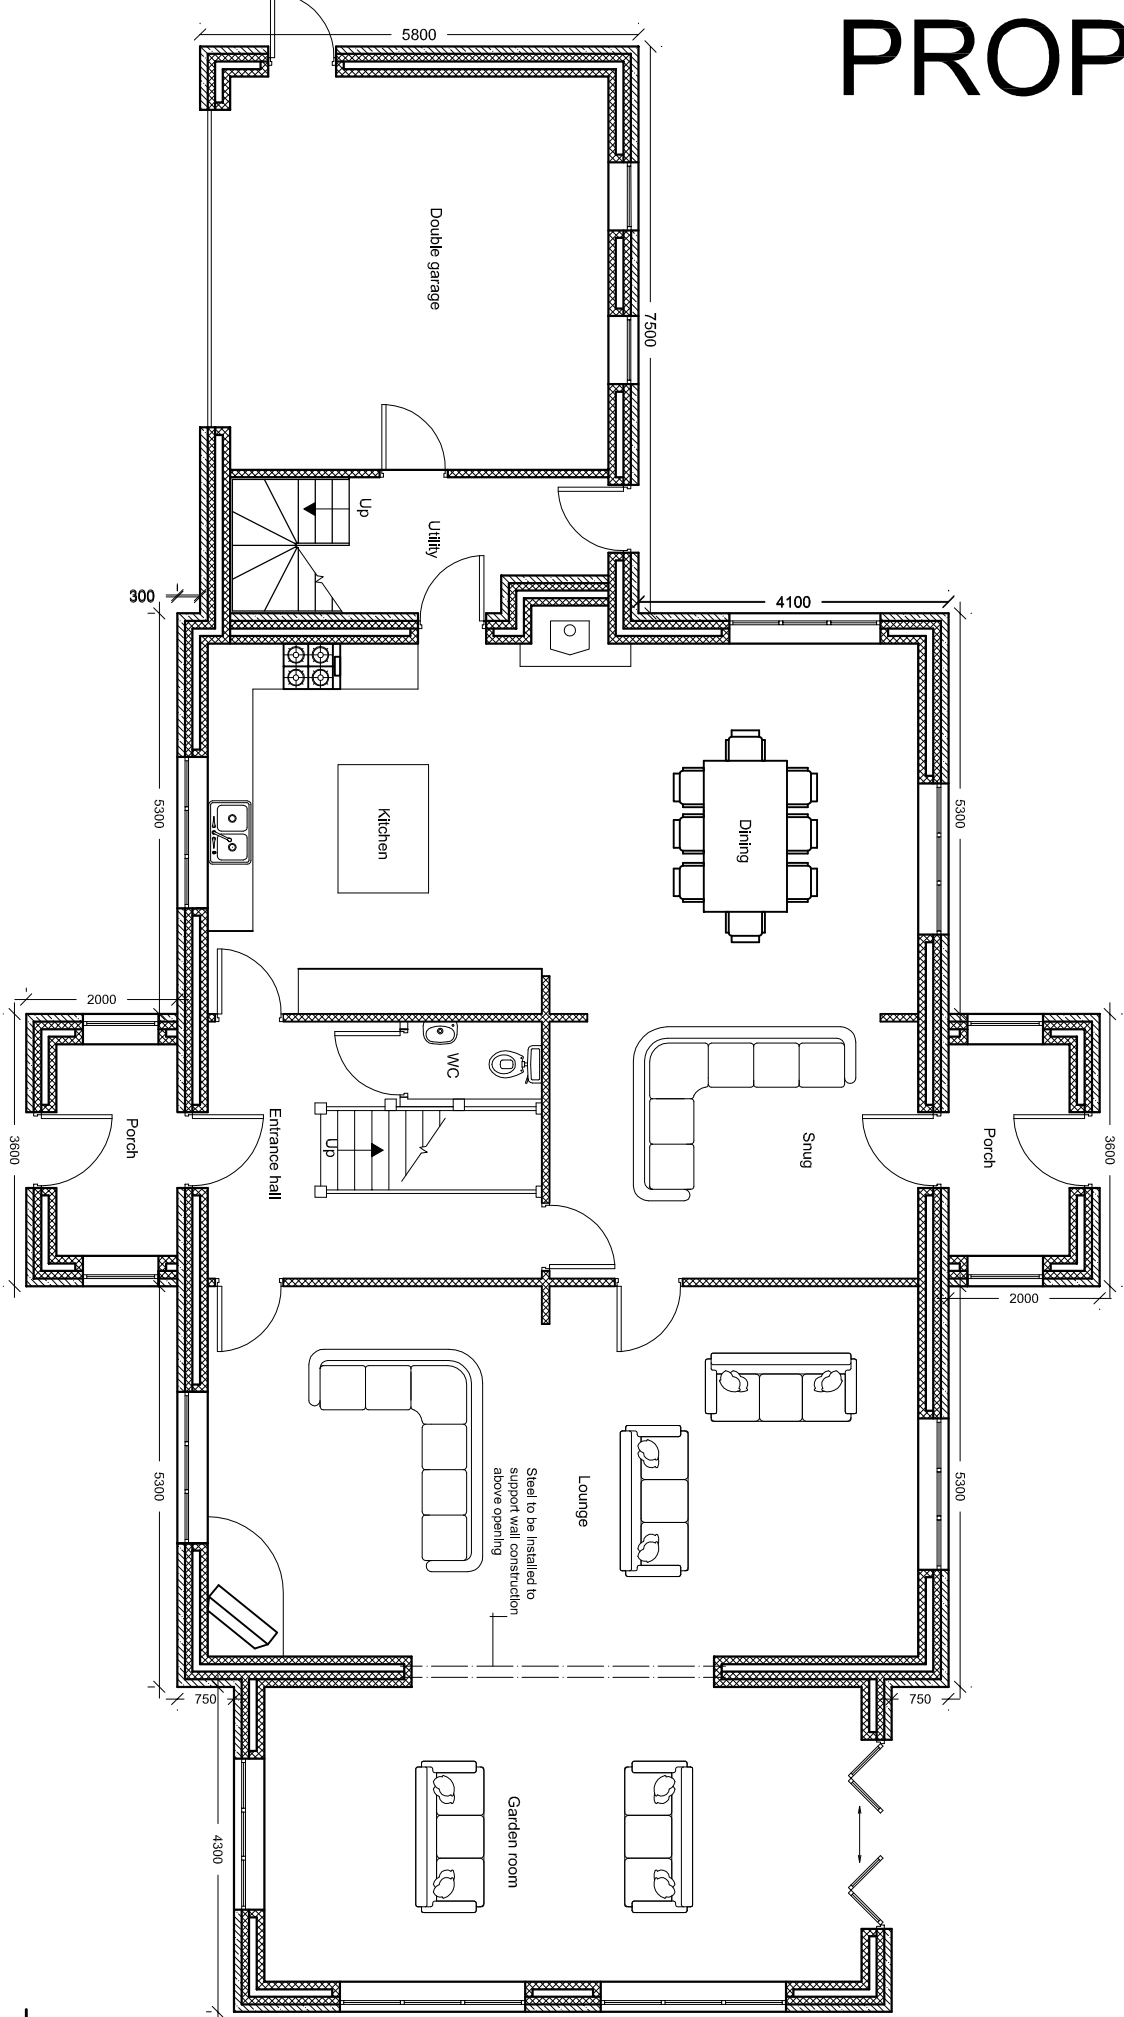

Proposed Ground Floor Plan 1:100

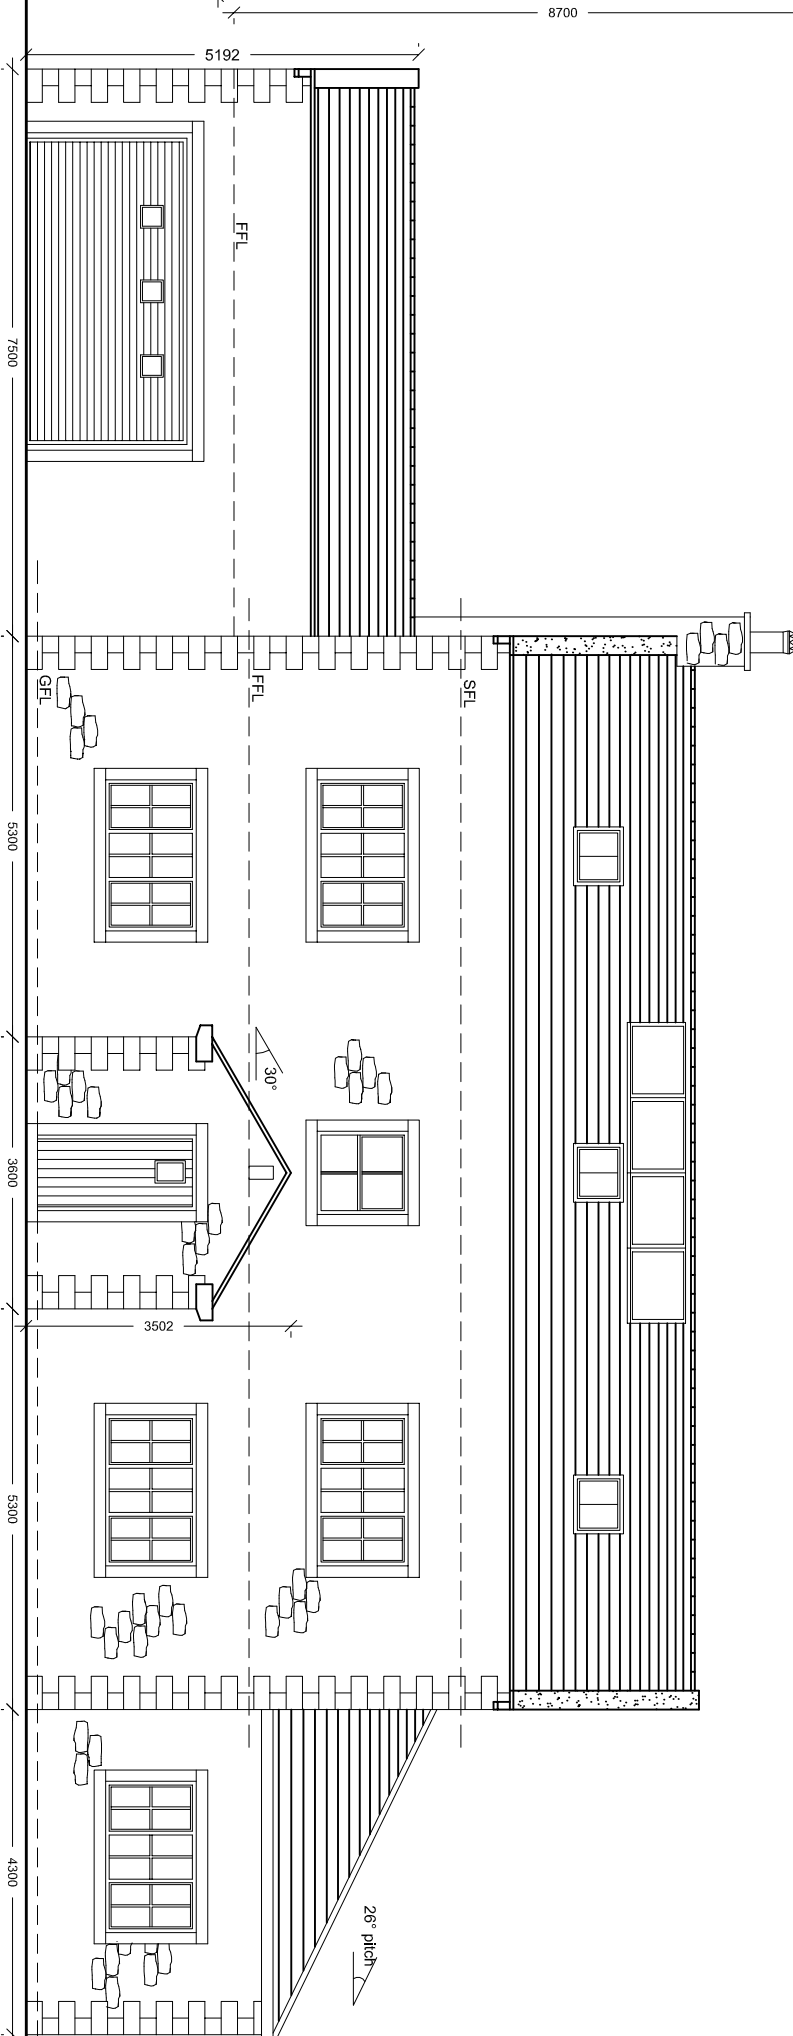


Proposed South Easely Facing Elevation 1:100

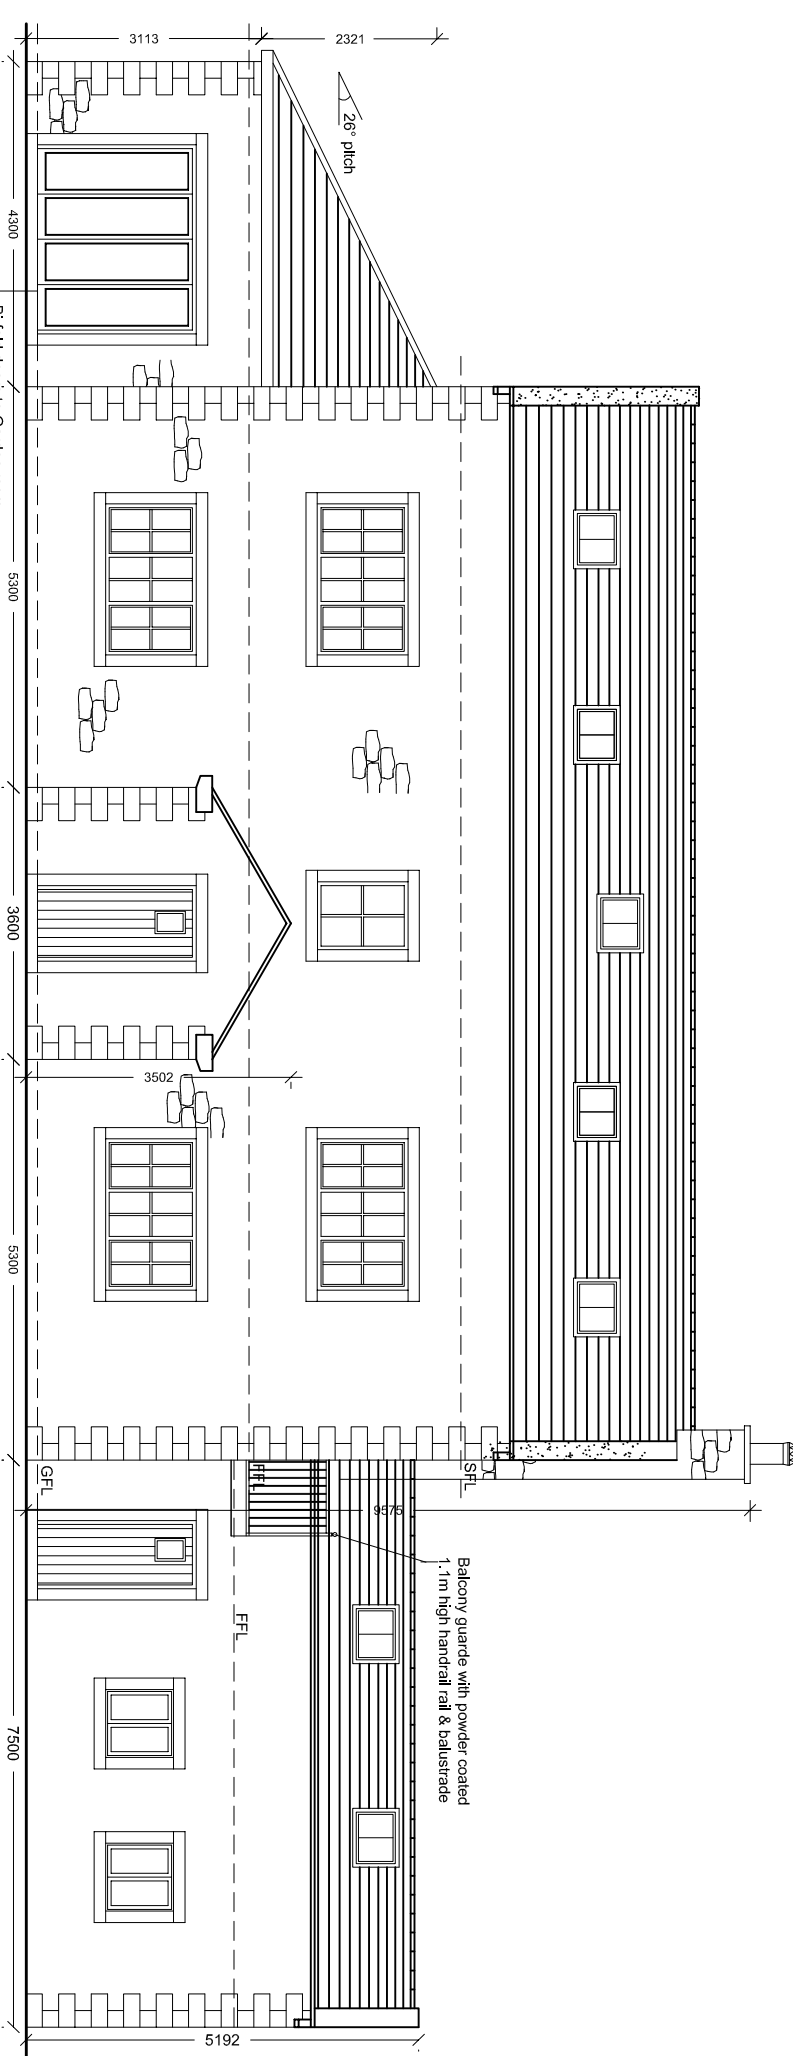


Proposed North Westely Facing Elevation 1:100

Proposed Finishes:
Roof: New natural blue slate. Gable walls built up above main roof line to form small parapet & topped with stone coping stones
Walls: Faced with natural sandstone. In random coursing. Natural stone quoins to the external corners. Stone corbel to eaves
Windows & Doors: Light oak PVCU windows & doors with double glazed glazing units. Set within natural stone surrounds
Garage doors: Metal up and over doors with factory applied PUL coating
Roof lights: Conservation style lights with central glazing bar
RWP's: Black PVCU gutters & downpipes
Renewables: Approx 2kW system of solar PV panels


EXISTING

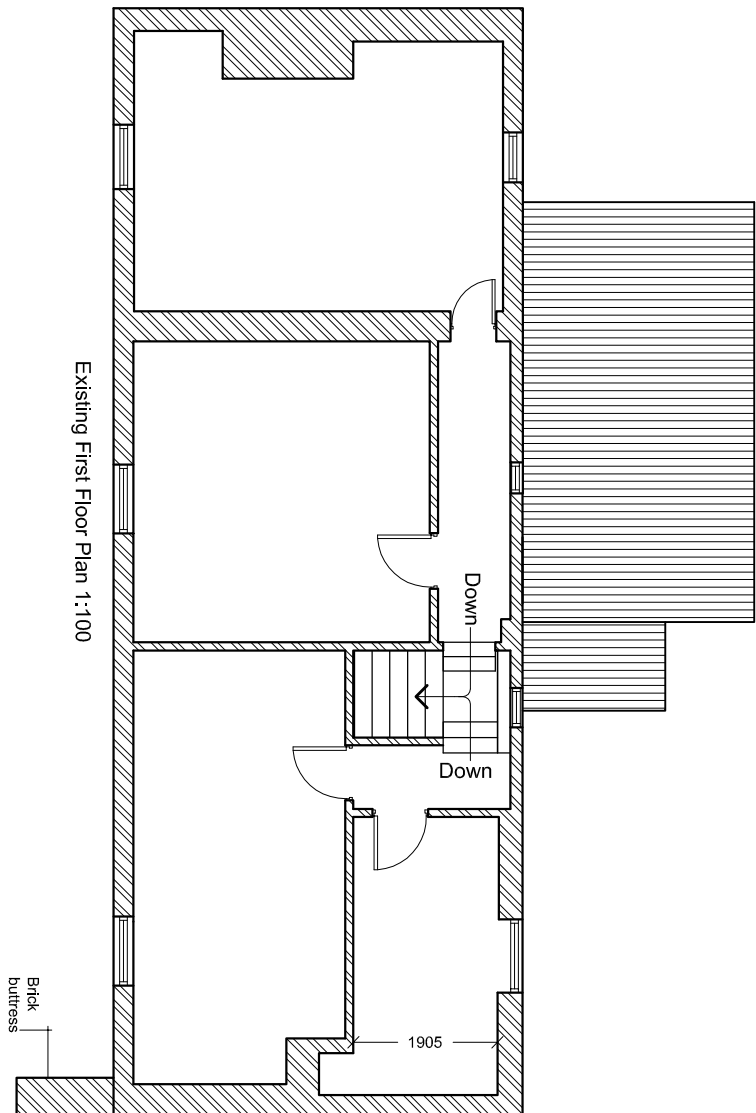


Existing First Floor Plan 1:100

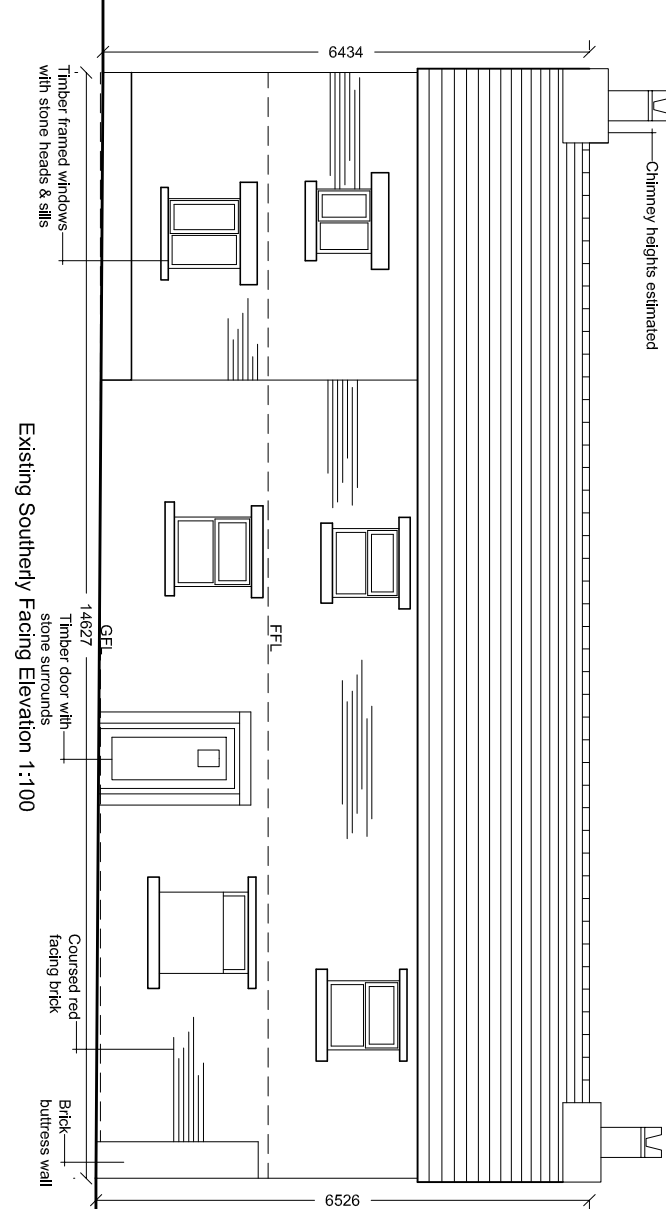


Existing Southerly Facing Elevation 1:100

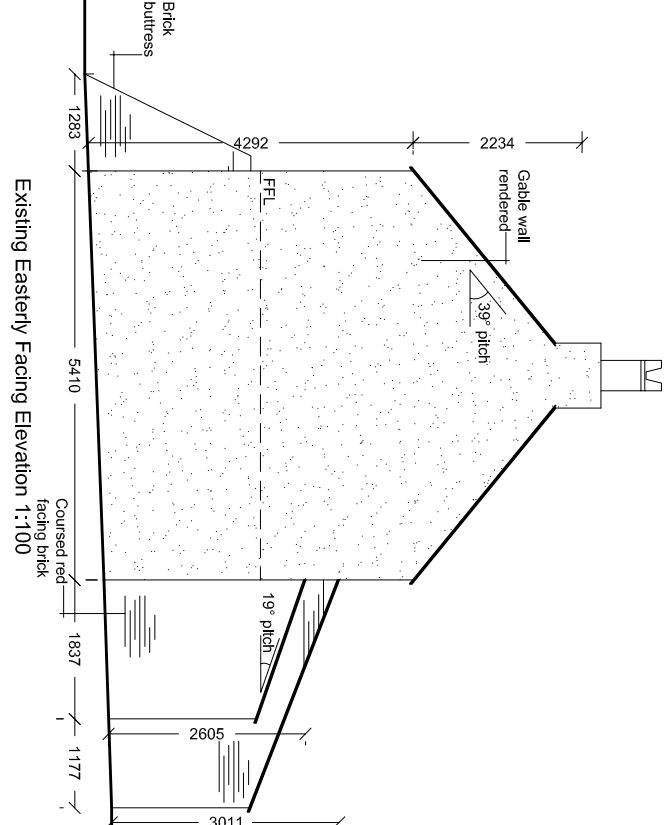


Existing Easely Facing Elevation 1:100

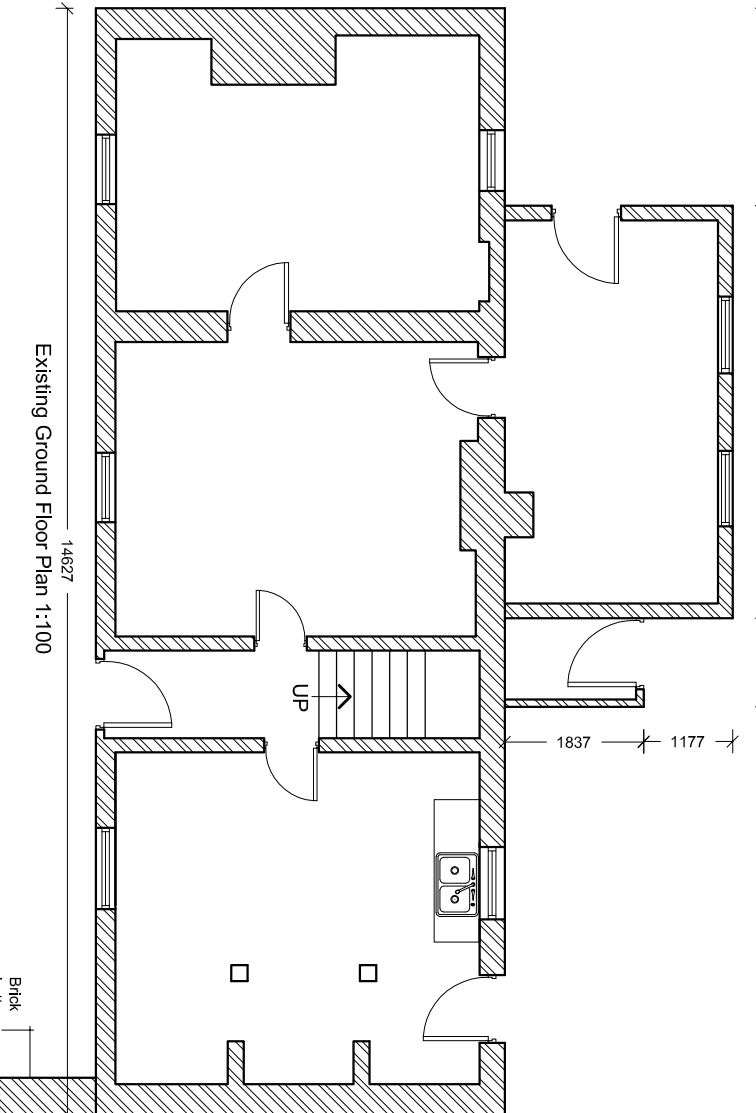

Existing Ground Floor Plan 1:100

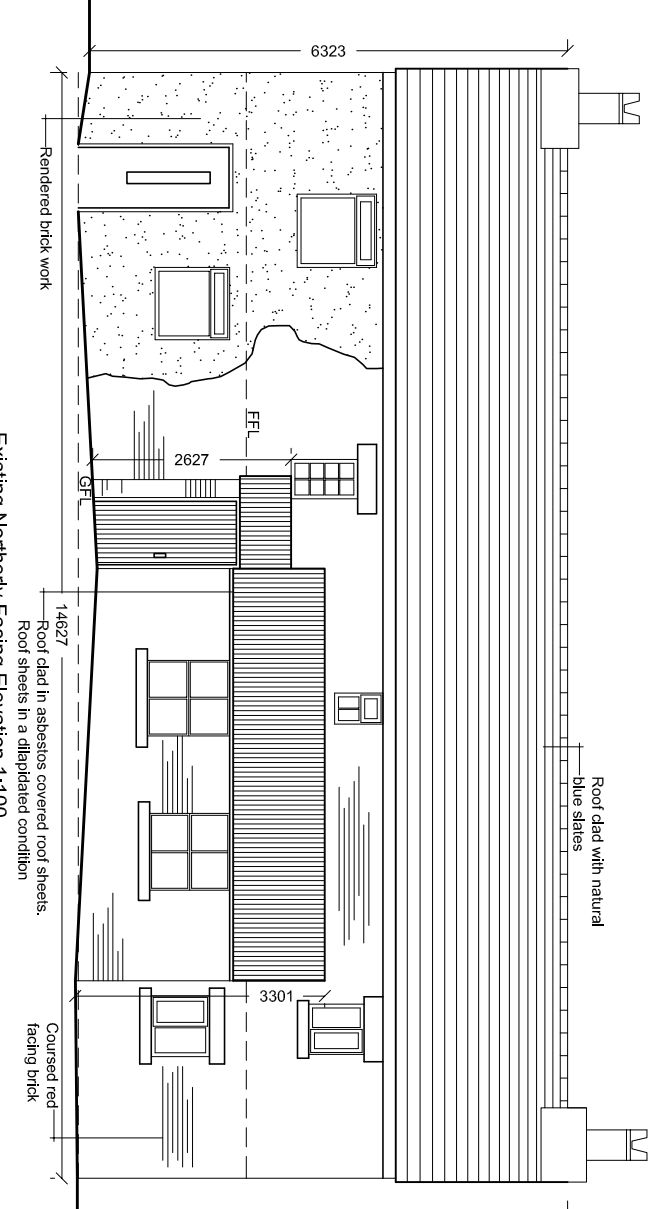

Existing Northerly Facing Elevation 1:100

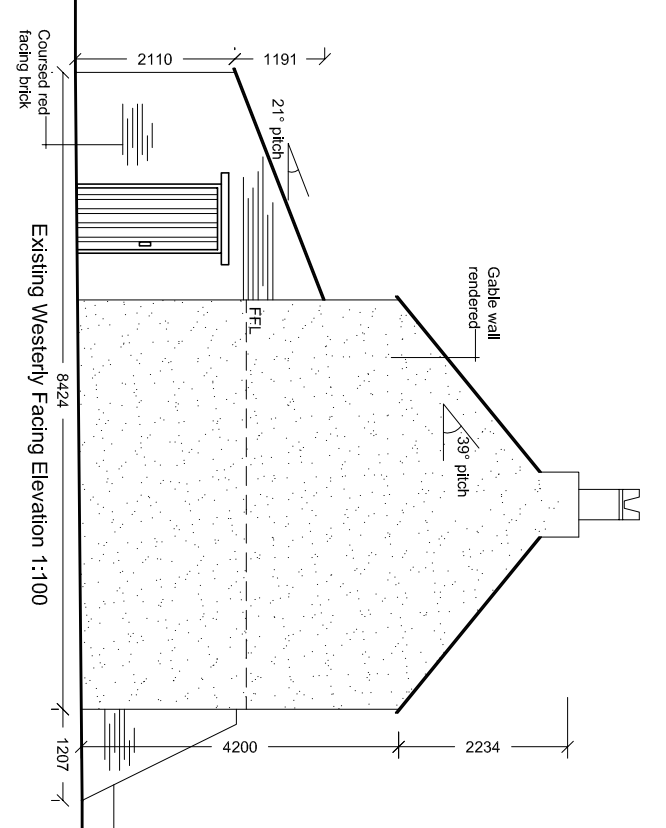

Existing Westely Facing Elevation 1:100

Existing Finishes:
Roof: Natural blue slate
Walls: Red facing brickwork, part rendered
Windows & Doors: Timber framed single glazed openings generally supported with natural stone heads & sills
RWP's: Grey PVCU gutters & downpipes

Notes:
1. All dimensions are to the face of the work unless otherwise stated.
Project: Proposed residential development at Sheep Fold Farm Balderstone Hall Lane BB2 7LA		Client: M. M. Gilt Date: 10/05/12		Scale: 1:100 @ A1	
Title: Existing & proposed floor plans & elevations of replacement dwelling		Client: M. M. Gilt		Scale: 1:100 @ A1	
Drawing No: GH4591435/03		Client: M. M. Gilt		Scale: 1:100 @ A1	
Drawn: RM		Client: M. M. Gilt		Scale: 1:100 @ A1	
Amendments		Client: M. M. Gilt		Scale: 1:100 @ A1	