



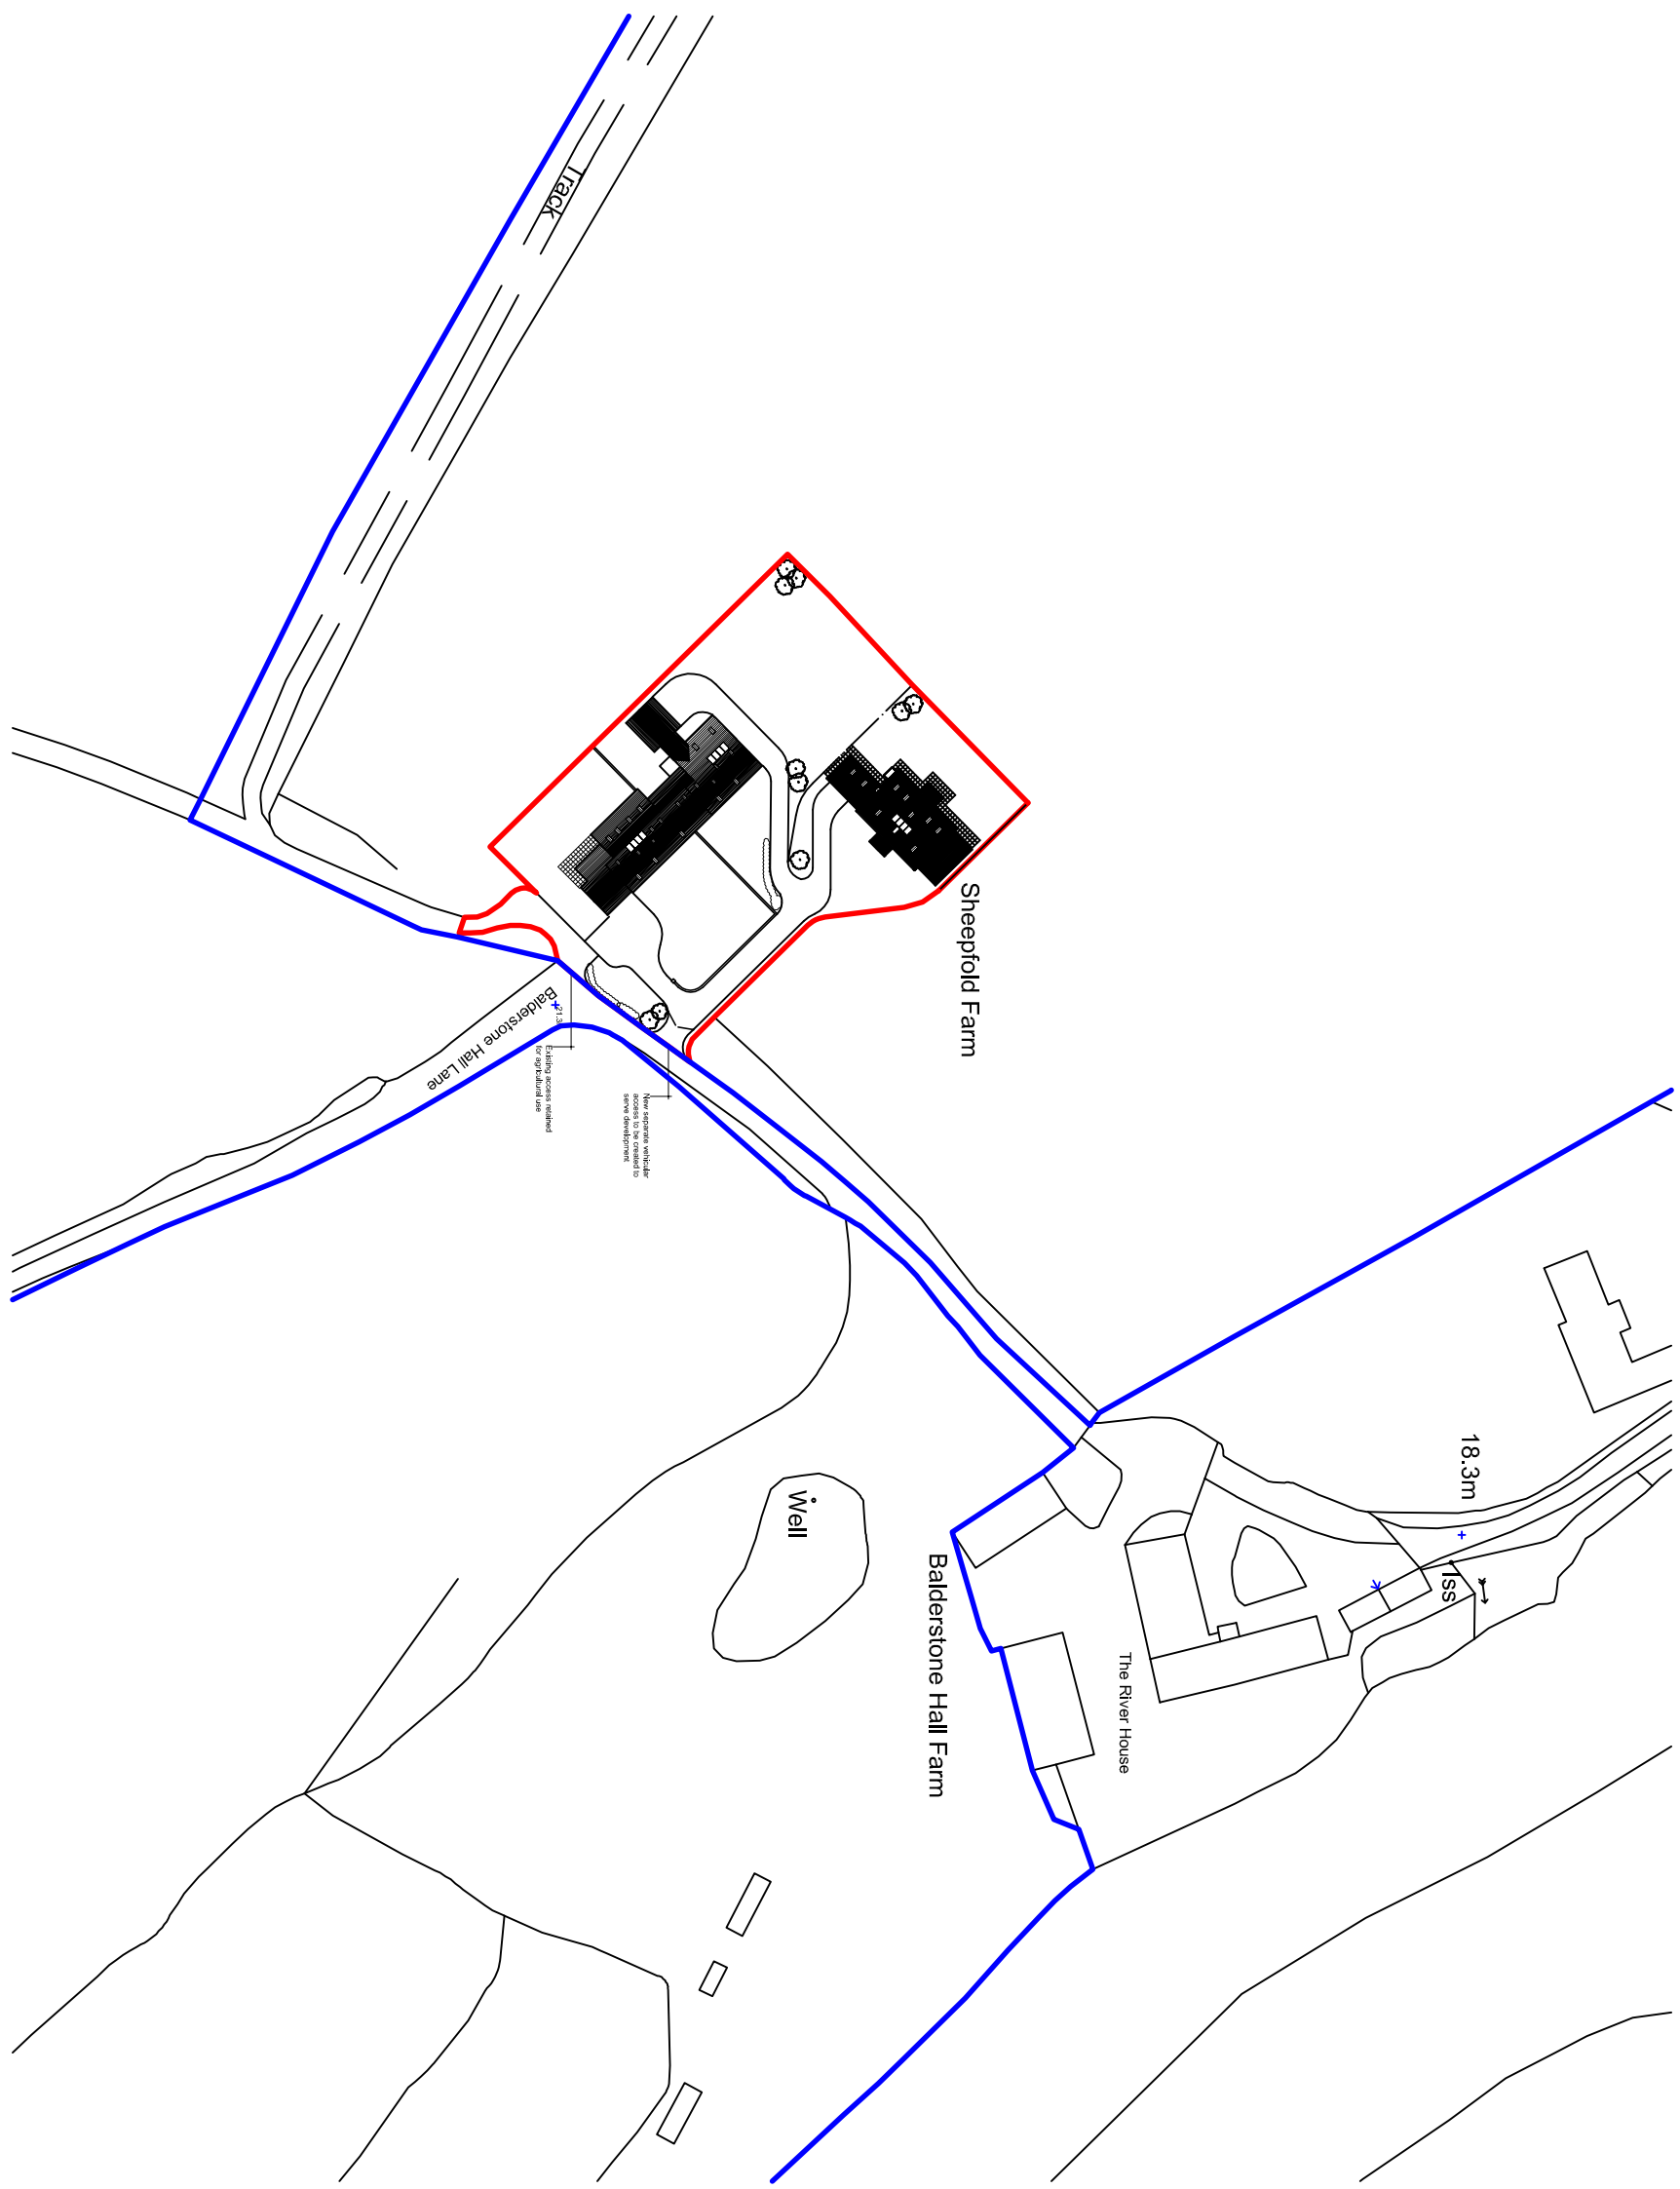


Ordinance Survey (c) Crown Copyright 2012. All rights reserved. Licence number 100020449

Proposed Location Plan 1:1250

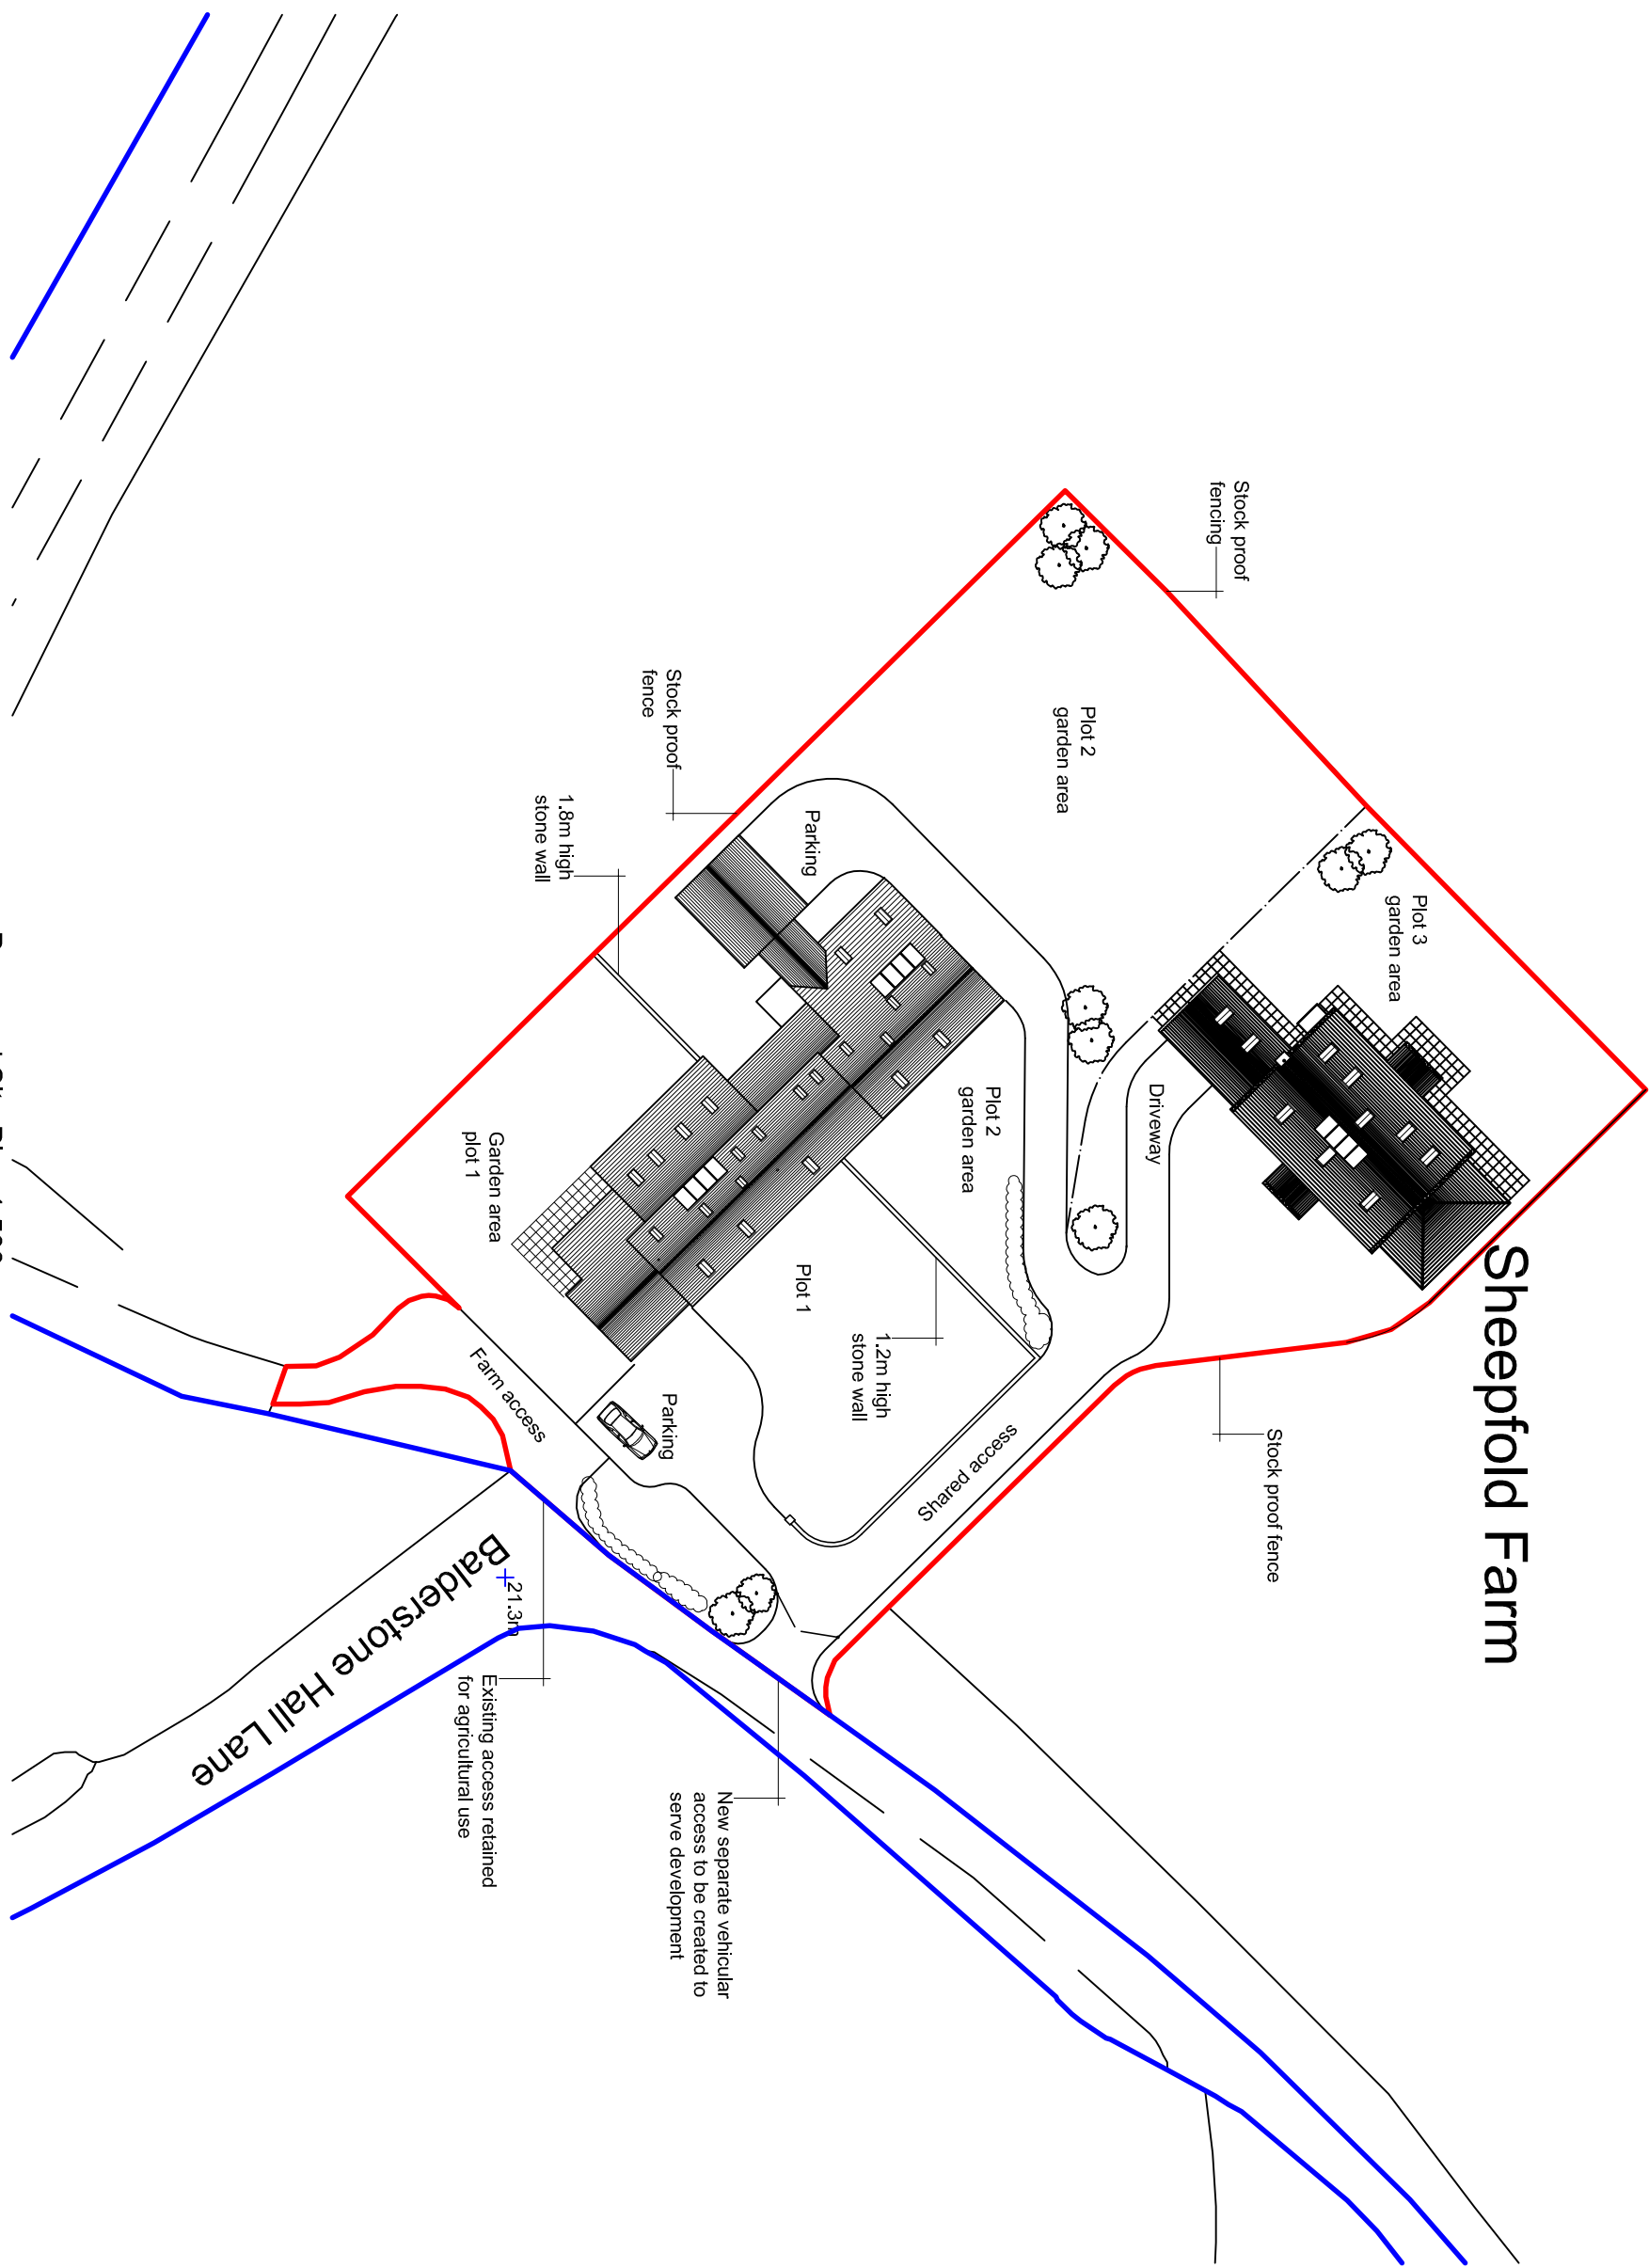


Proposed Site Plan 1:500

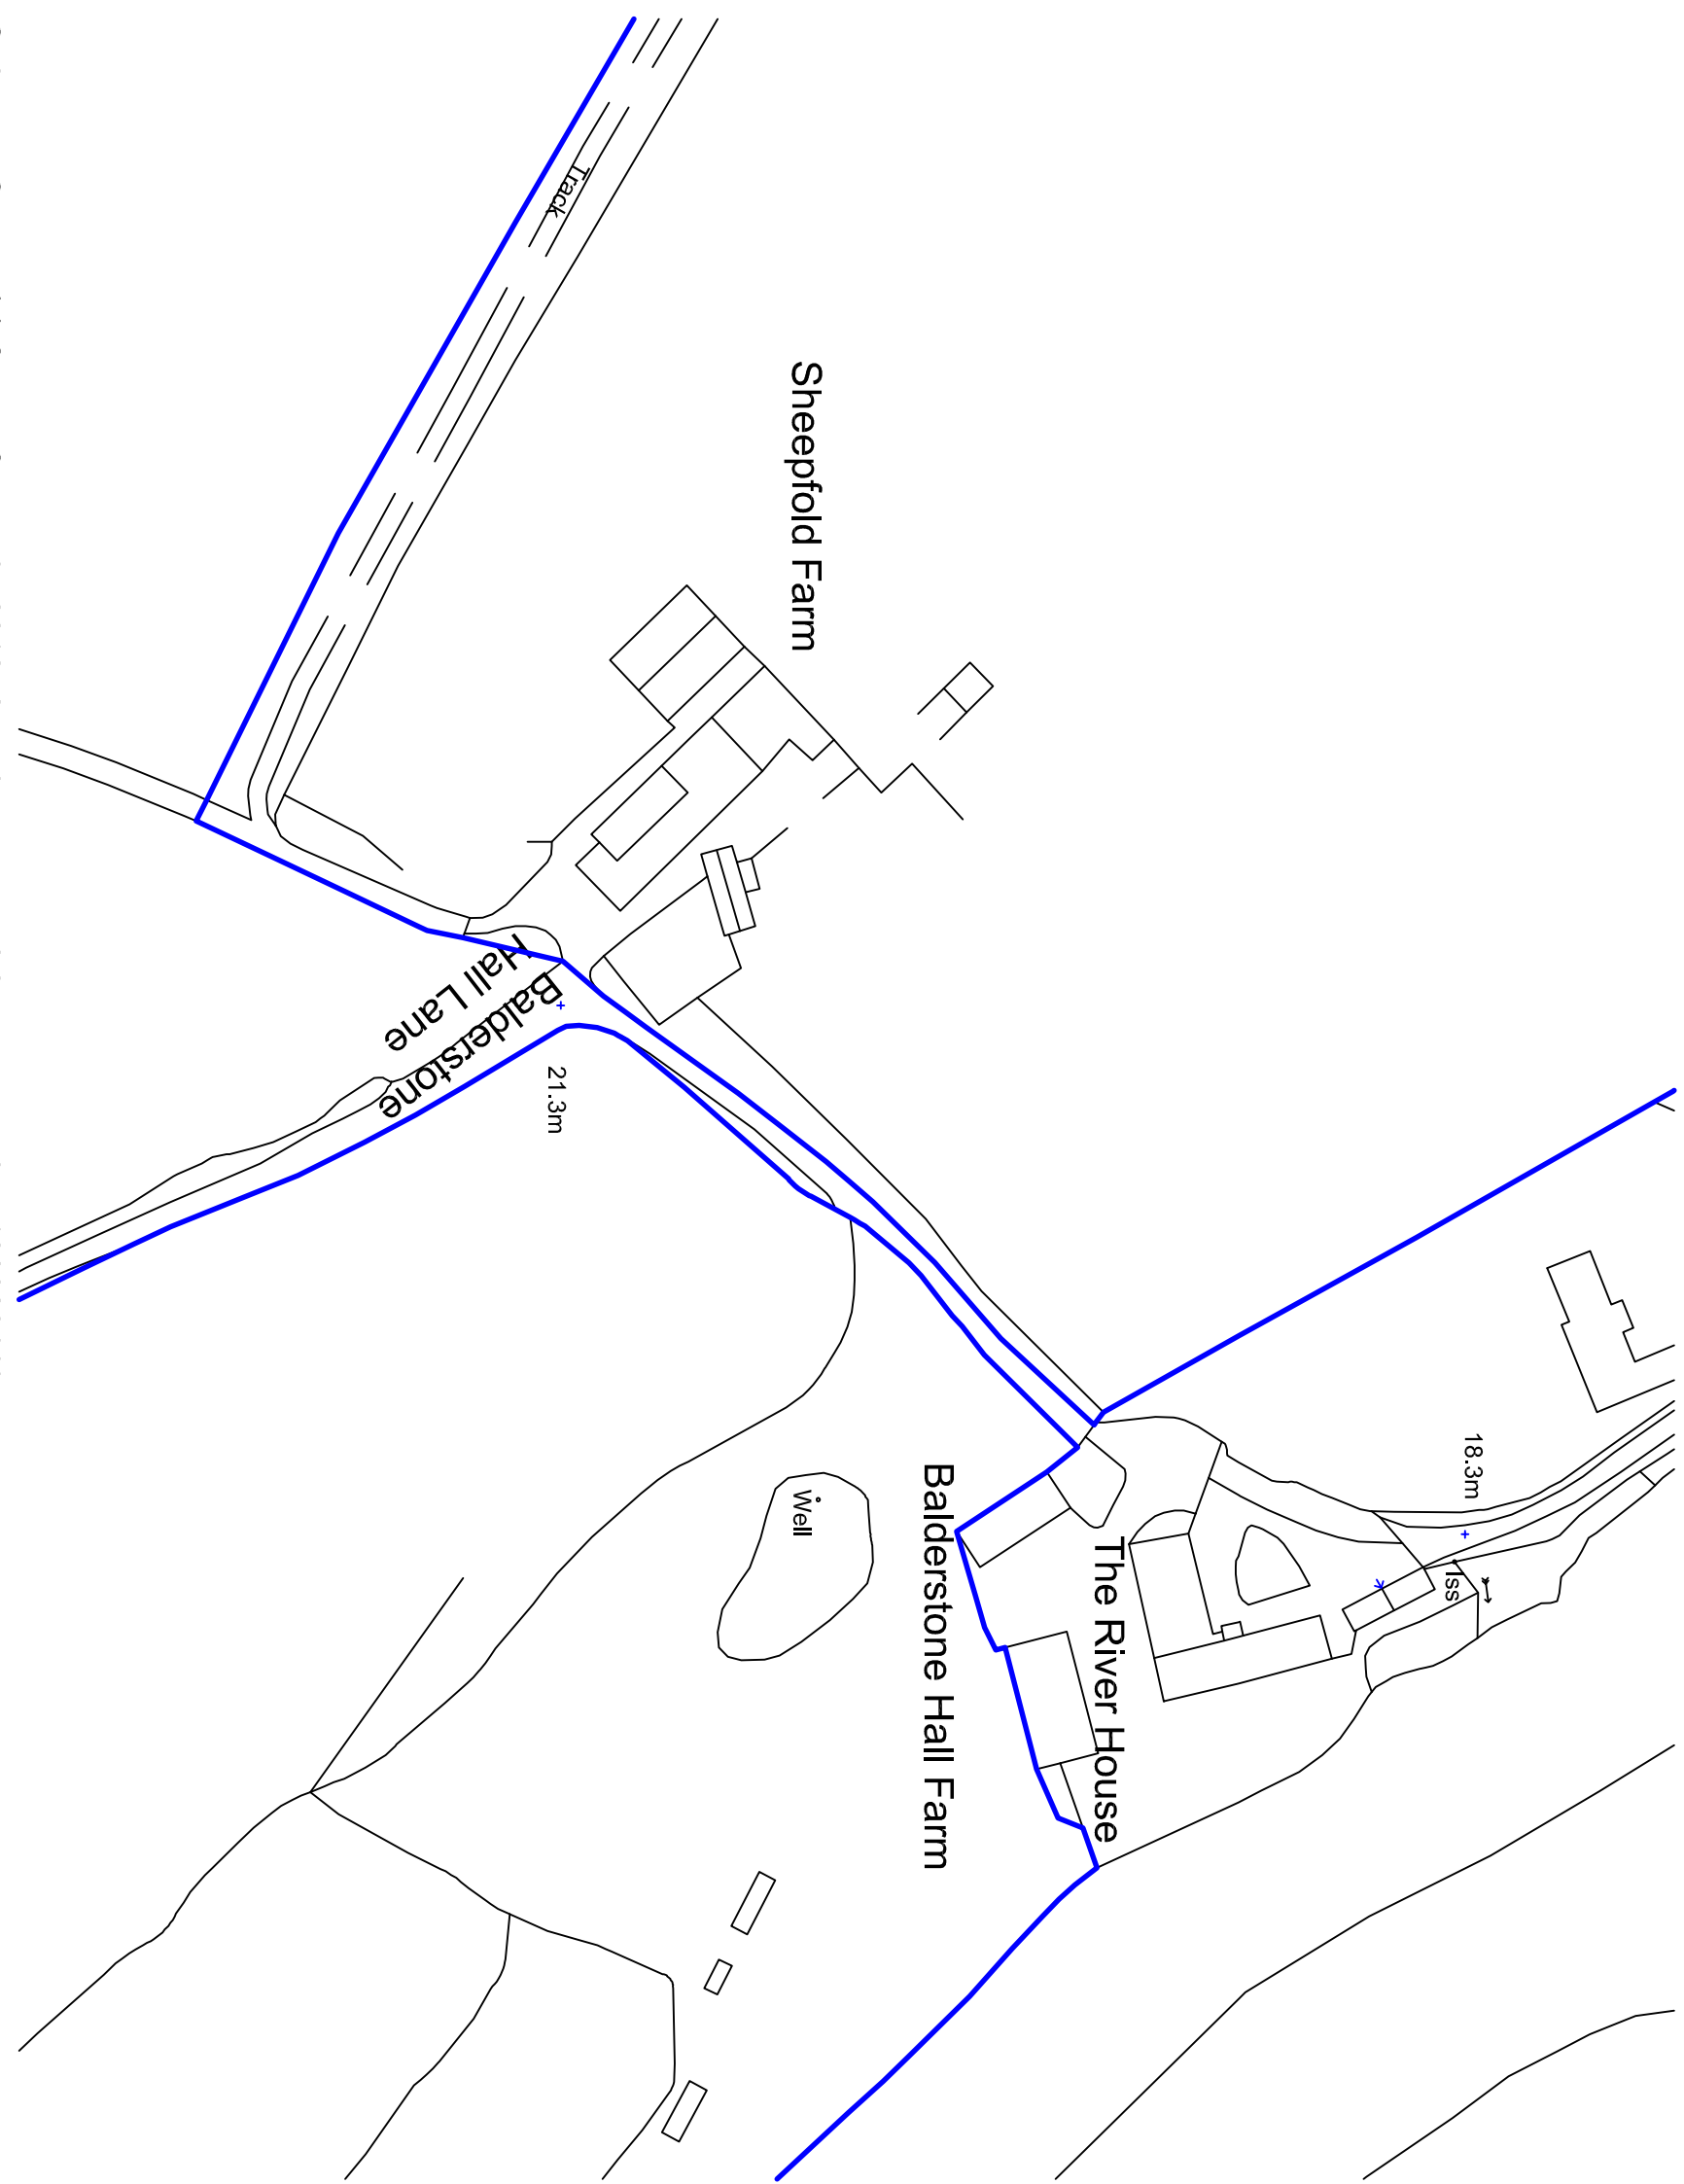


Ordinance Survey (c) Crown Copyright 2012. All rights reserved. Licence number 100020449

Existing Location Plan 1:1250

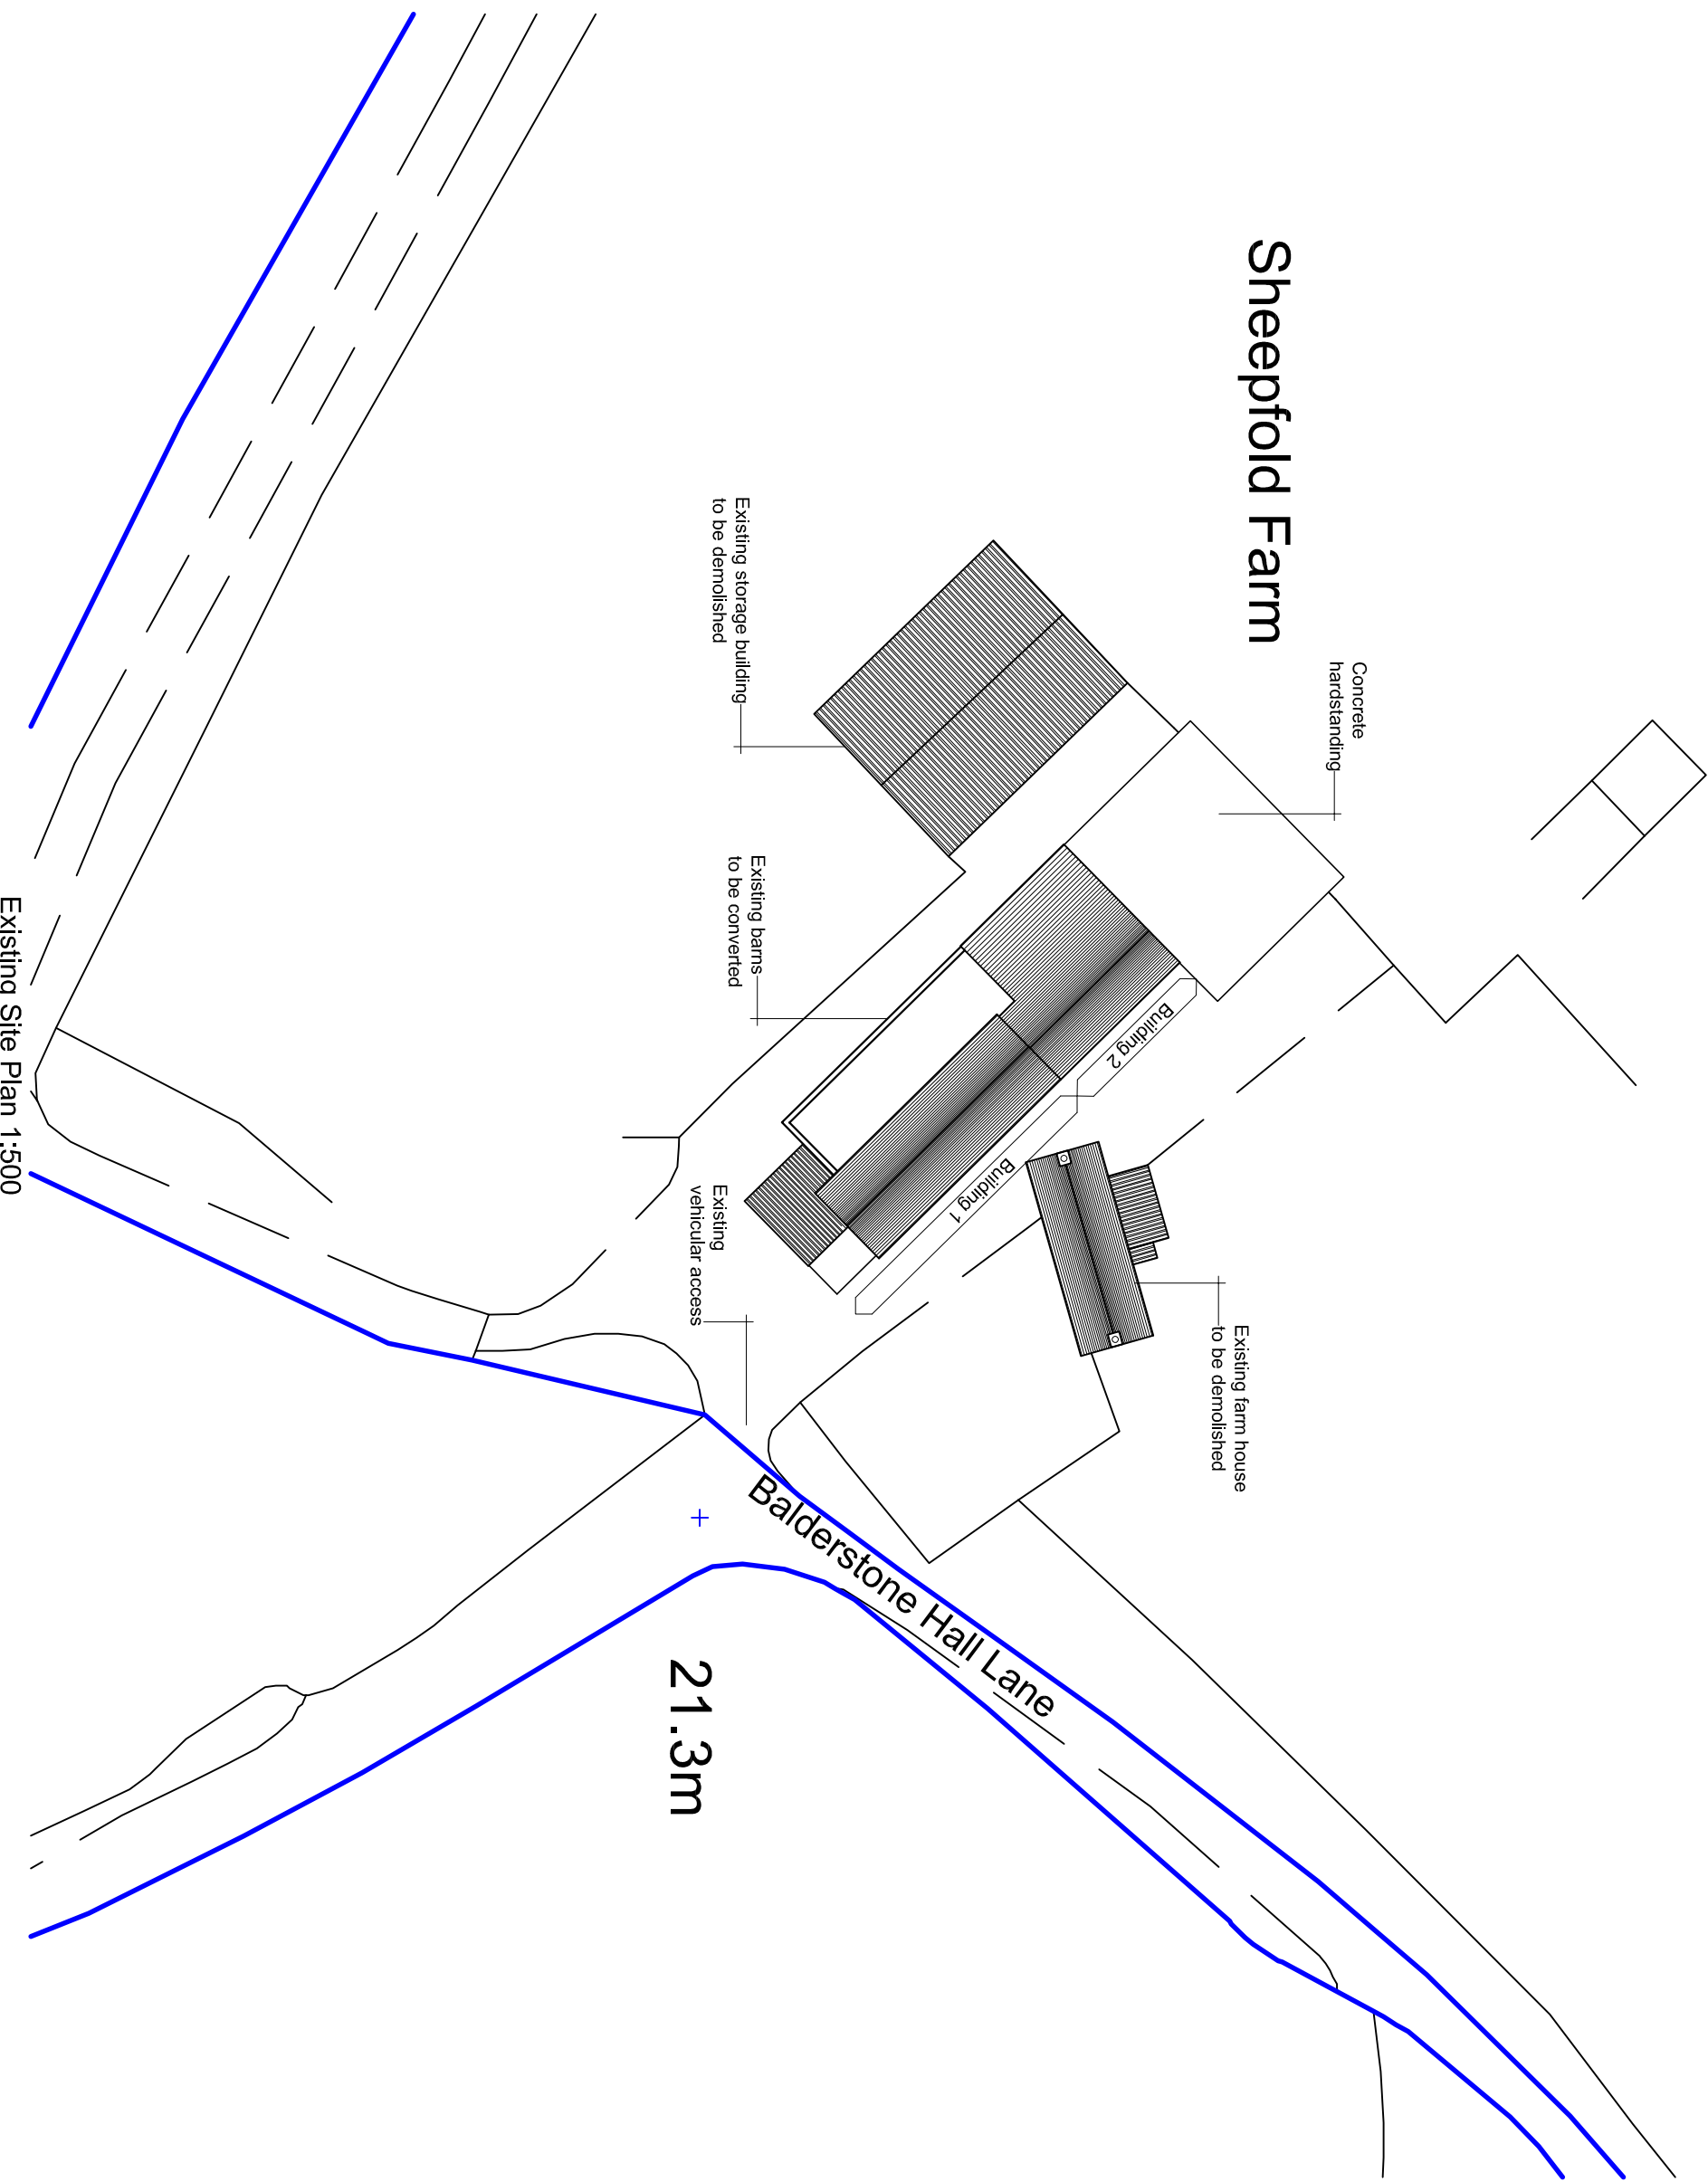

Existing Site Plan 1:500

Notes:
All work is to be carried out to the latest current British standards. Codes of Practice and recognised working practices.
All work and materials should comply with Health and Safety legislation.
All dimensions are in millimetres unless stated in metres otherwise.
The contractor should check and verify all dimensions as work proceeds and notify GHA of any discrepancies.
Do not scale off the drawings, it is made null.

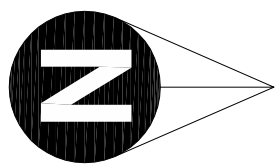

G H A
GARDY PROPERTY ASSOCIATES
Chartered Surveyors
618 Church Street
Lancashire BB7 2DG
T: 01200 442371
F: 01200 442372
Email: info@ghaonline.co.uk

Project:
Proposed residential development at
Sheep Fold Farm
Balderstone Hall Lane
BB2 7LA

Title: Existing & proposed site plans & location plans

Drawing No: GH458/1435/04

Drawn: RSJ
A/M

Client: Mr M. Gillet

Date: 10.05.12

Scale: 1:500/1:250
(@ A1)

Amendments