



WEST ELEVATION

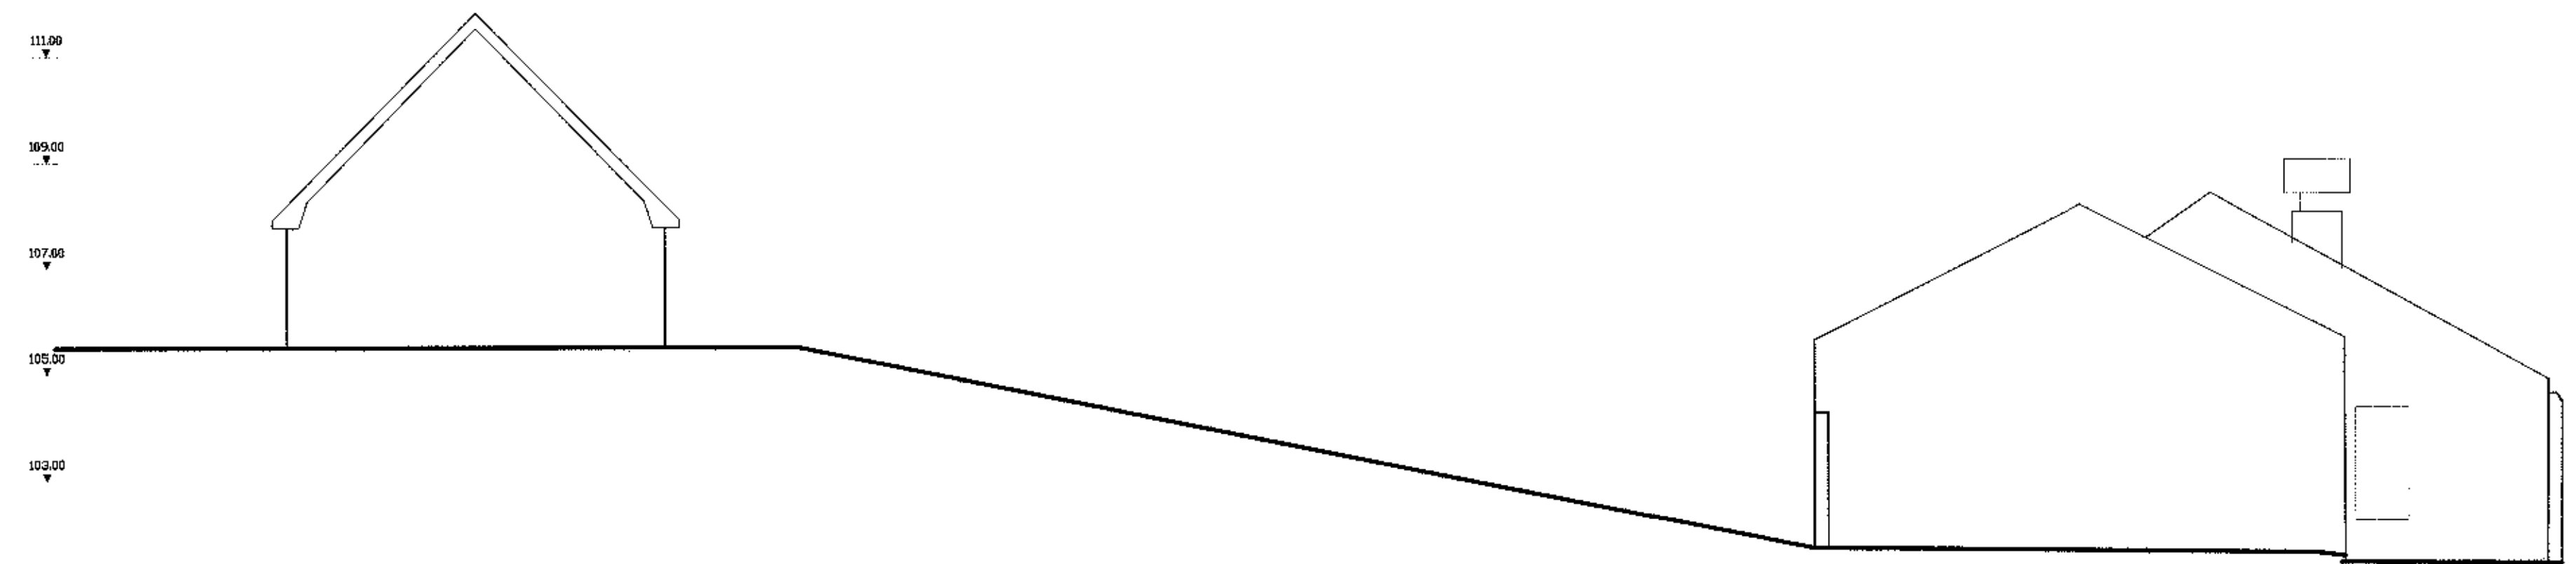


NORTH ELEVATION

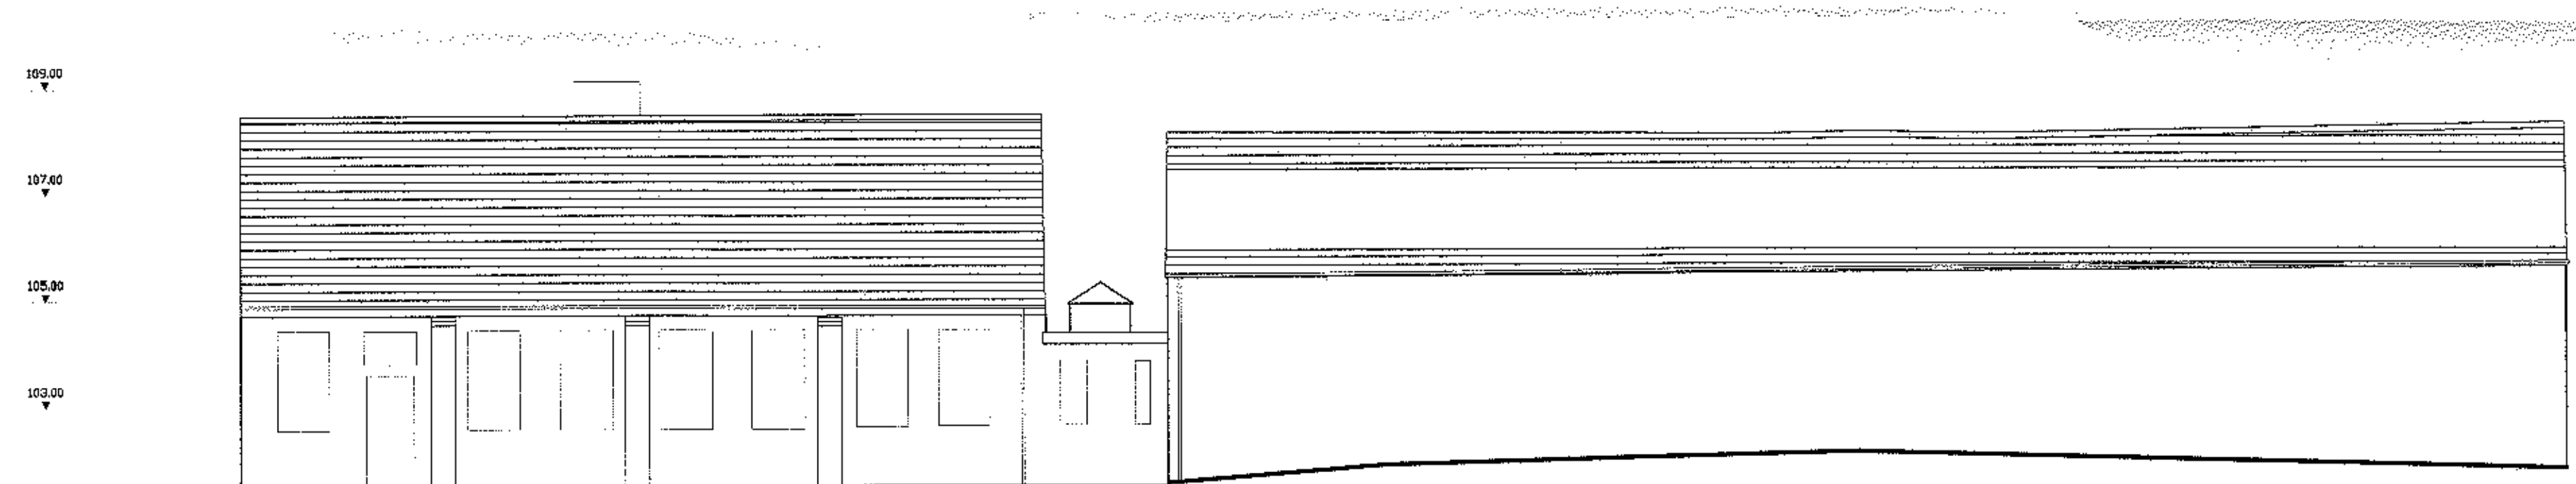

EAST ELEVATION



SOUTH ELEVATION

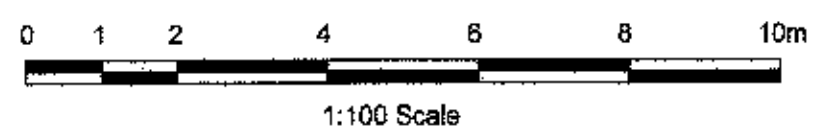

320121049P

Jones Stroud Insulations Ltd				
New Store and Maintenance Buildings Queens Street, Longridge			Scale 1:100	
			Drawn SSS	Checked .
Elevations of Existing Building			Drwg No.	D1592/PL02
			Date	July 2012
 PSA Design The Old Bank House 6 Berry Lane, Longridge Preston, PR3 3JA Tel. 01772 786056 Fax. 01772 786265 engineering your environment CIVIL, STRUCTURAL, GEOTECHNICAL, TRANSPORT			Rev.	