




EAST ELEVATION
(to boundary with properties to Preston Road)

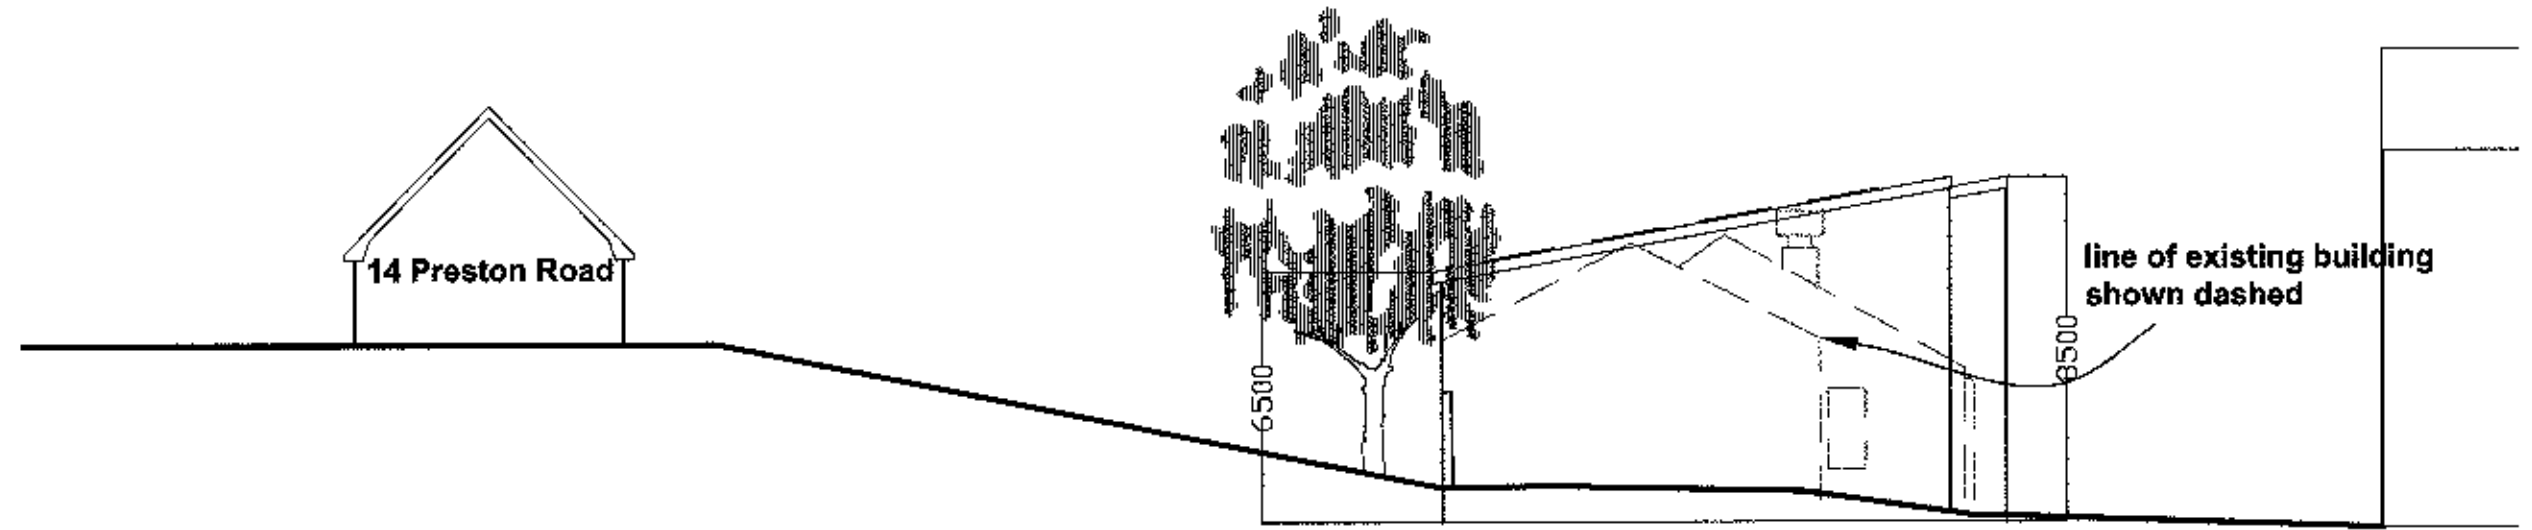


NORTH ELEVATION
(to site entrance)

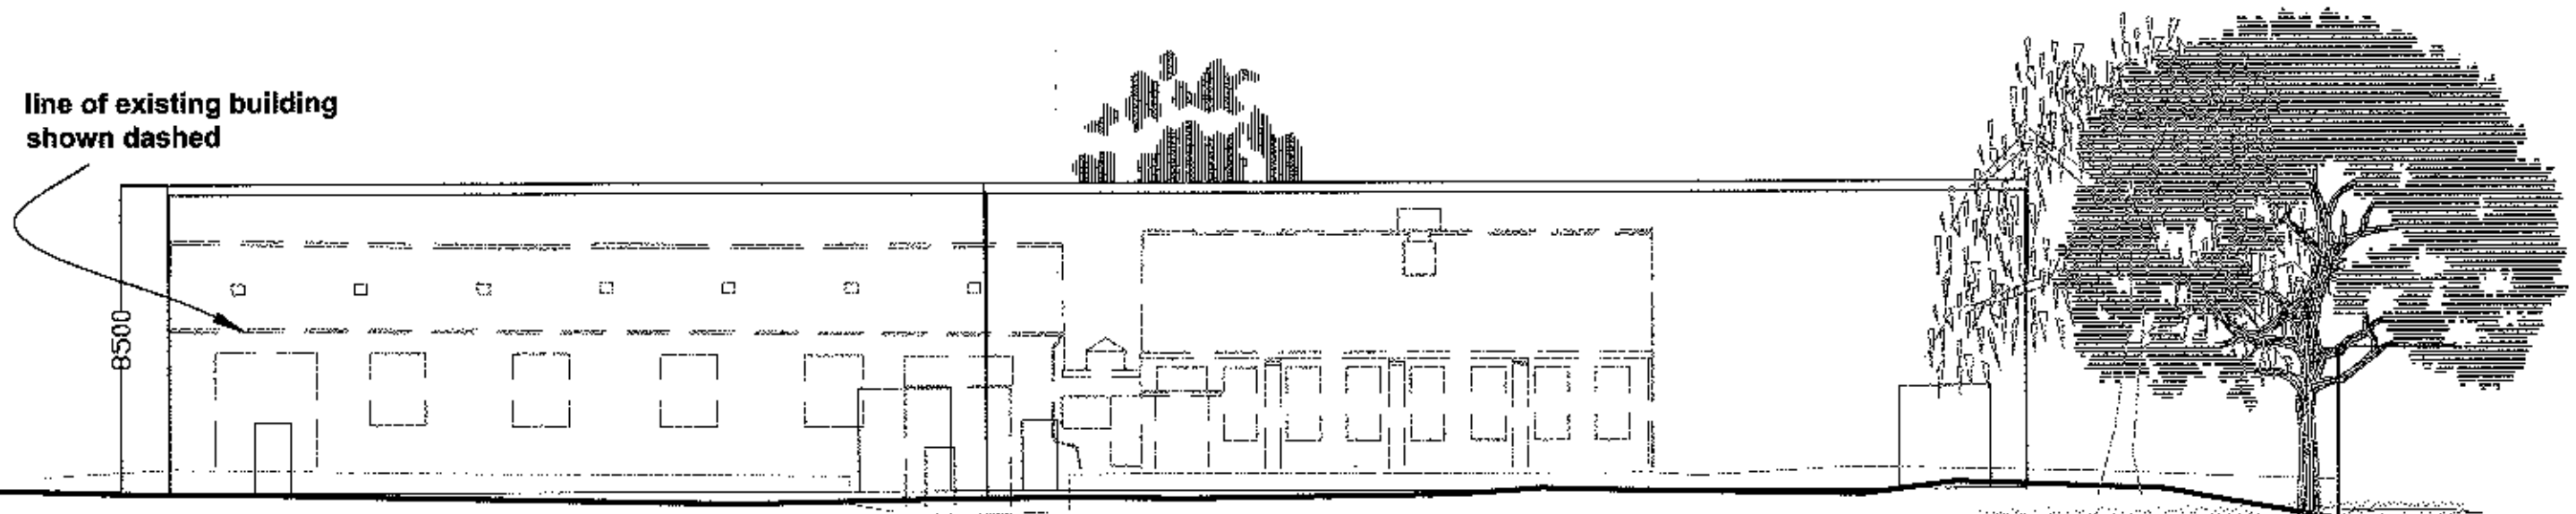


WEST ELEVATION
(to main site)

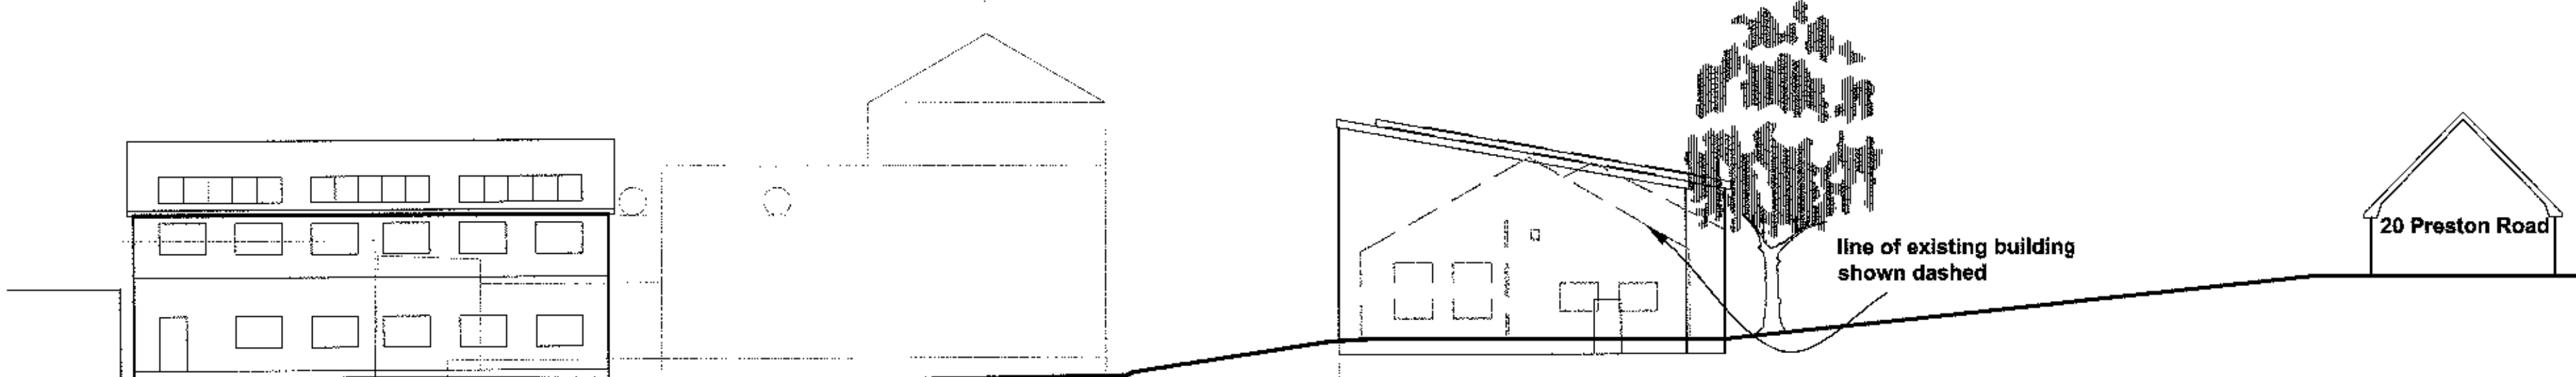


SOUTH ELEVATION
(to existing storage and production building)

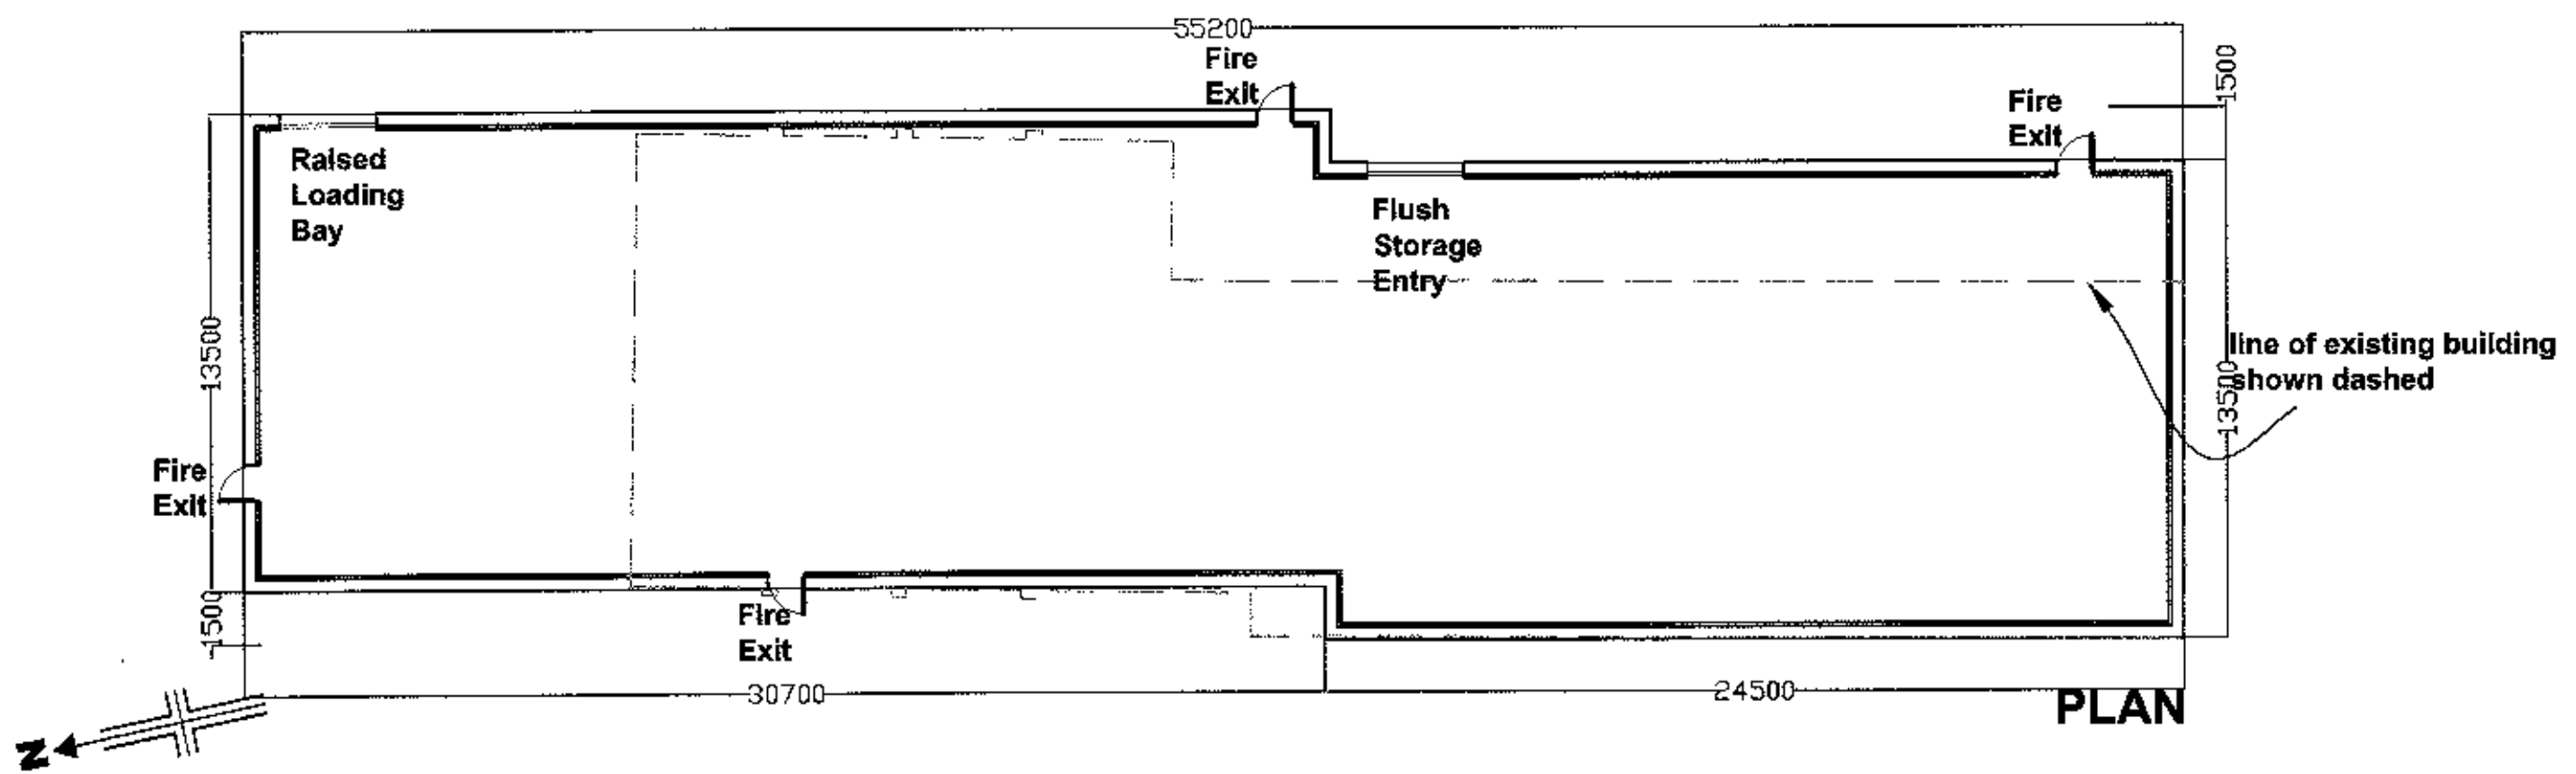


PLAN

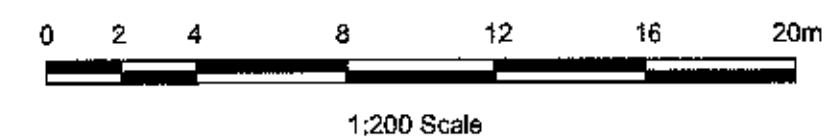


NEW STORAGE BUILDING

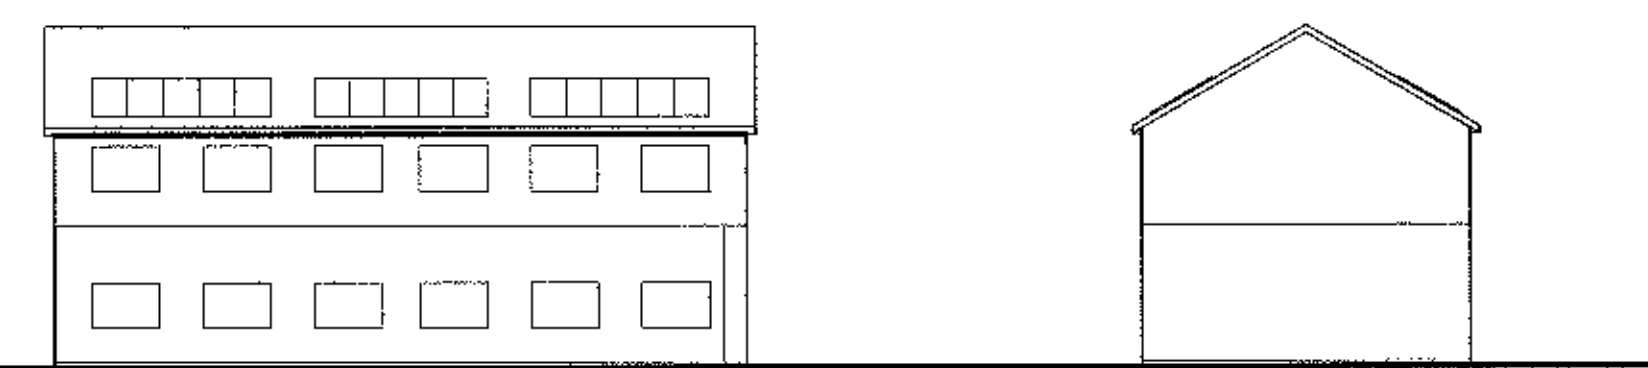


NORTH ELEVATION

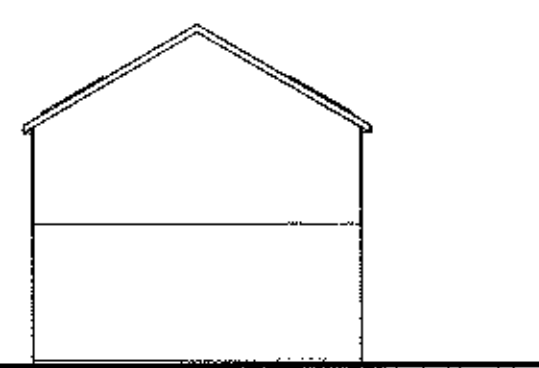


WEST ELEVATION

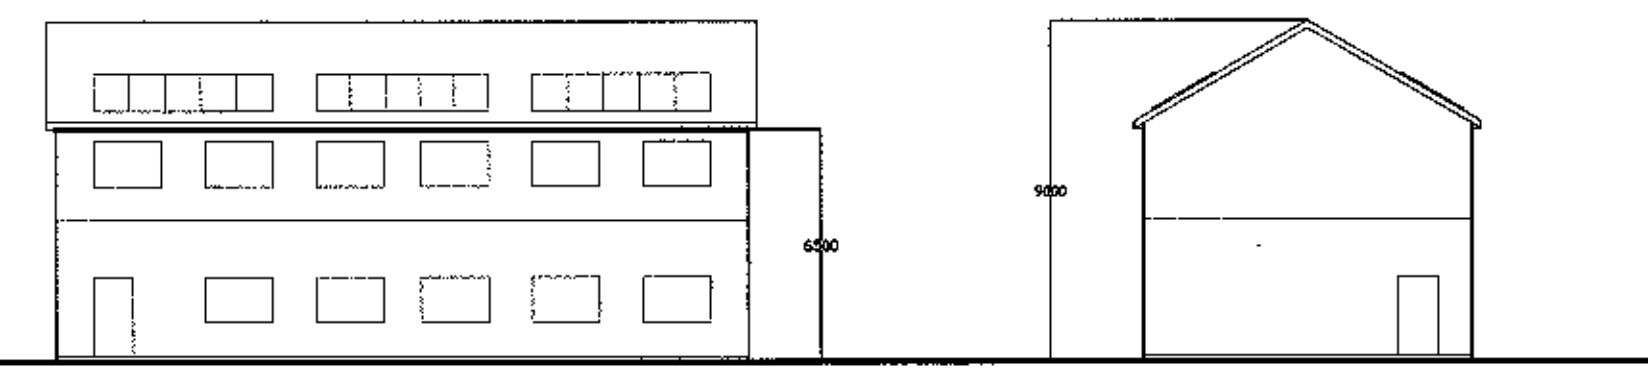


SOUTH ELEVATION

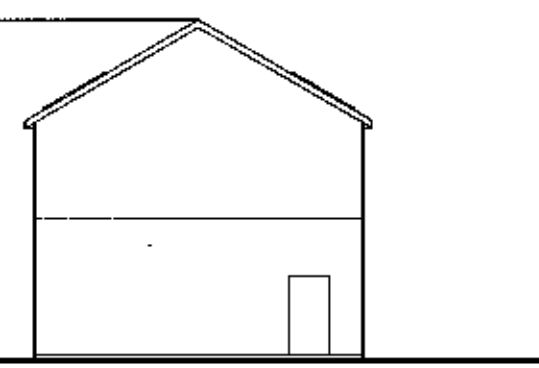


EAST ELEVATION

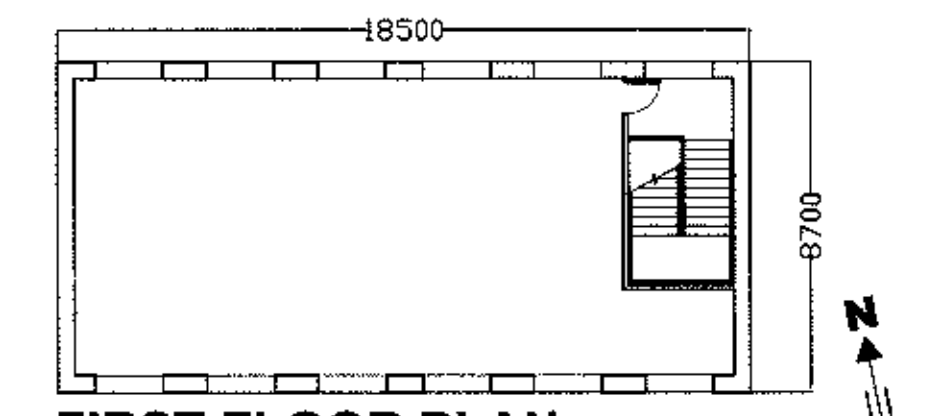


FIRST FLOOR PLAN

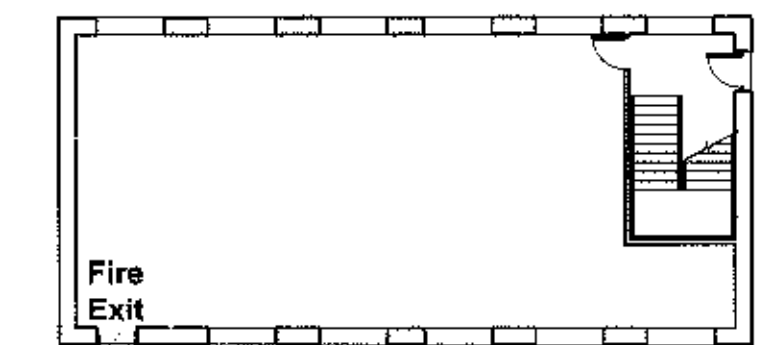

GROUND FLOOR PLAN

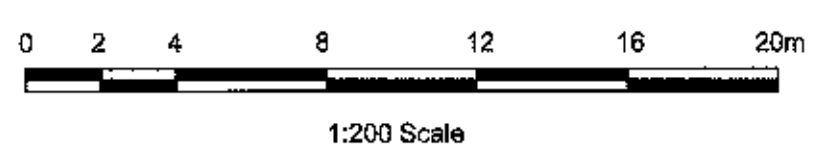

NEW WORKSHOP BUILDING

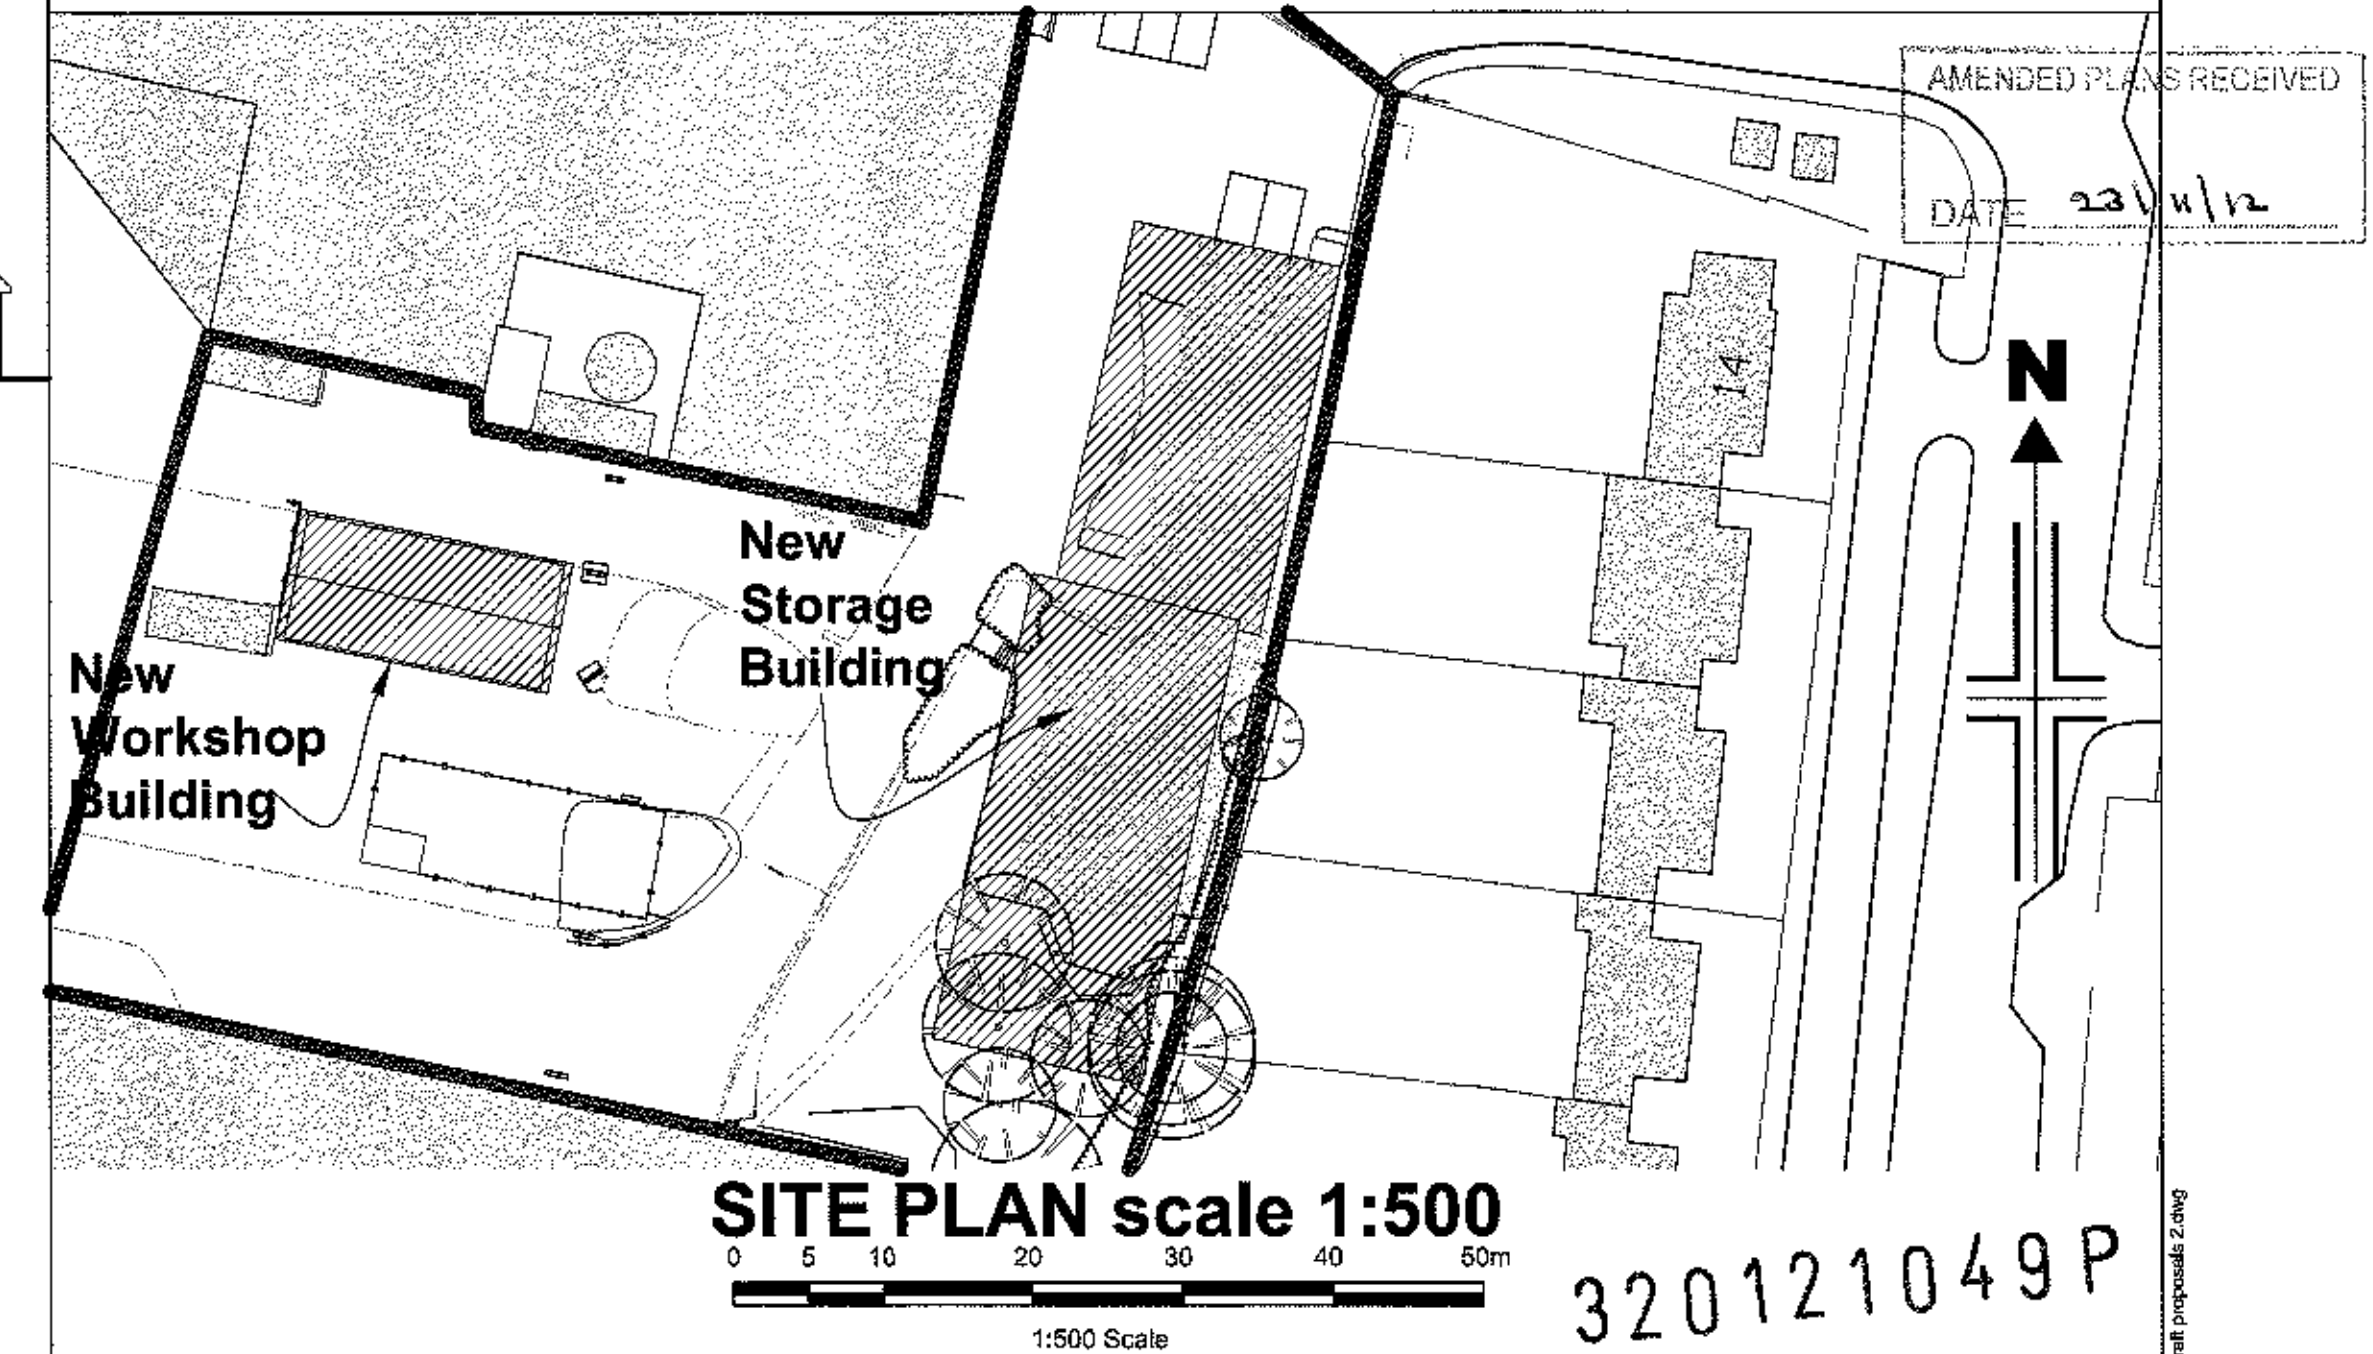

SITE PLAN scale 1:500

Jones Stroud Insulations Ltd			
New Store and Maintenance Buildings Queens Street, Longridge		Scale 1:200	
		Drawn AA	Checked AA
Proposed Plans and Elevations		Approved	
		Drwg No. D1592/PL04	
www.psadesign.co.uk mail@psadesign.co.uk		Date Sept 2012	
		Rev. A	
PSA DESIGN engineering your environment CIVIL, STRUCTURAL, GEO/TECHNICAL, TRANSPORT		PSA Design The Old Bank House 6 Berry Lane, Longridge Preston, PR3 3JA Tel. 01772 786066 Fax: 01772 786265	
		rev A - Dimensions added	