




320121065P

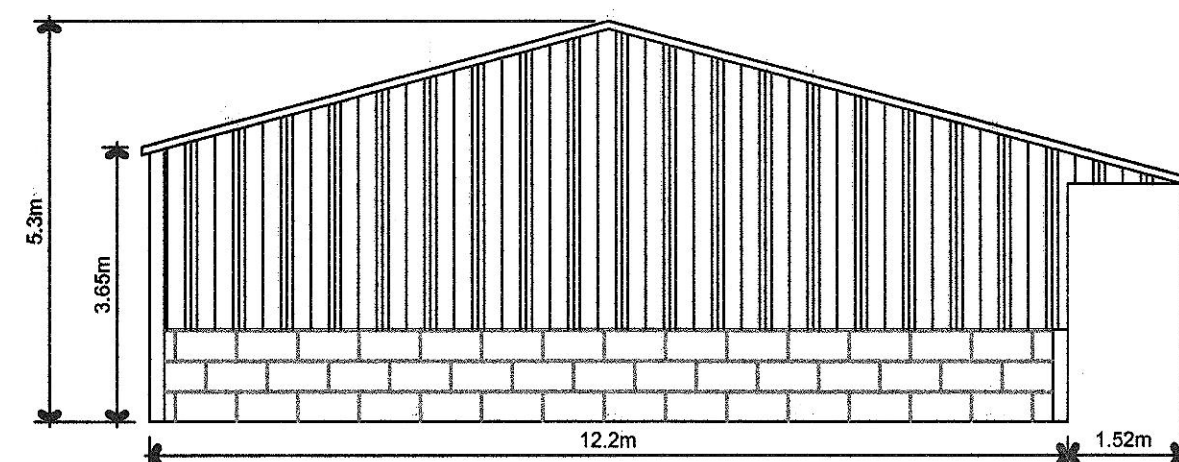


Proposed South Elevation

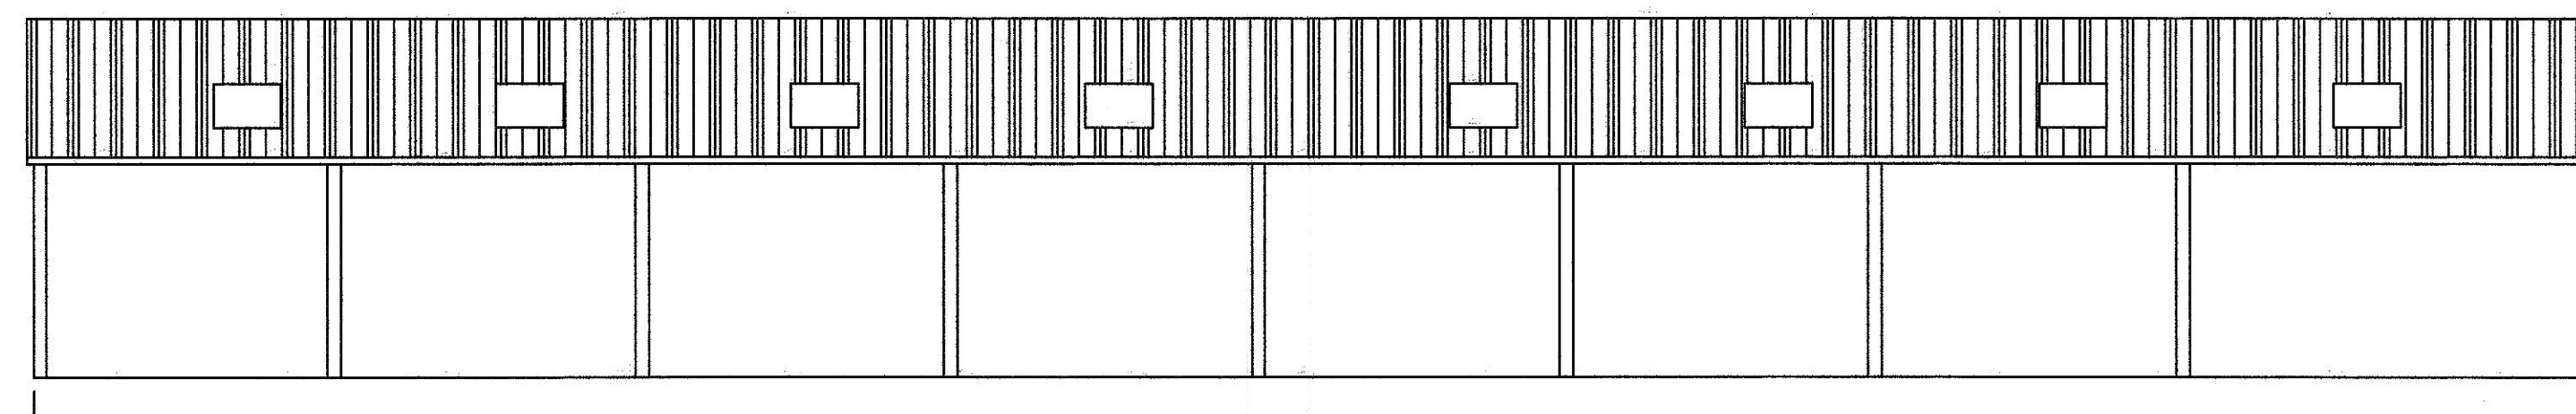

Proposed East Elevation

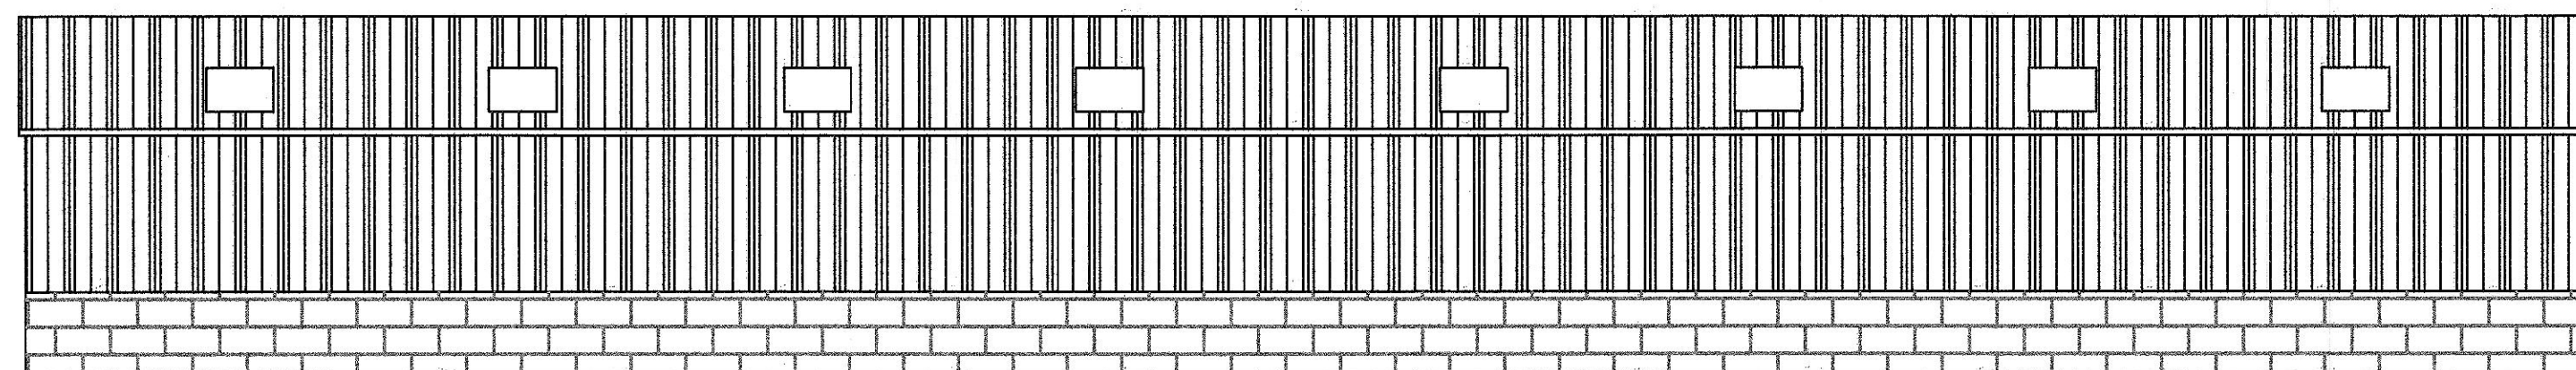



Proposed West Elevation

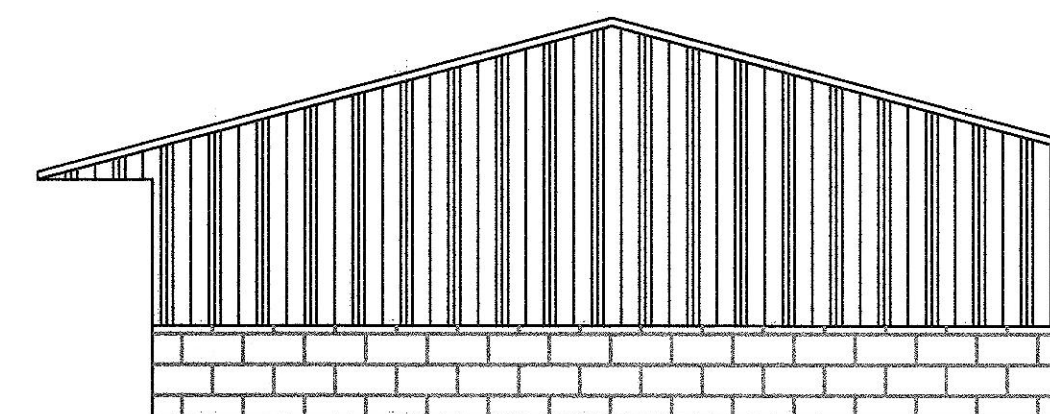

Proposed North Elevation

Materials:-
Roof Profile 6 steel sheeting in Juniper Green with
2 GRP Rooflights per bay.

Upper Walls as roof lower walls concrete block or
panels

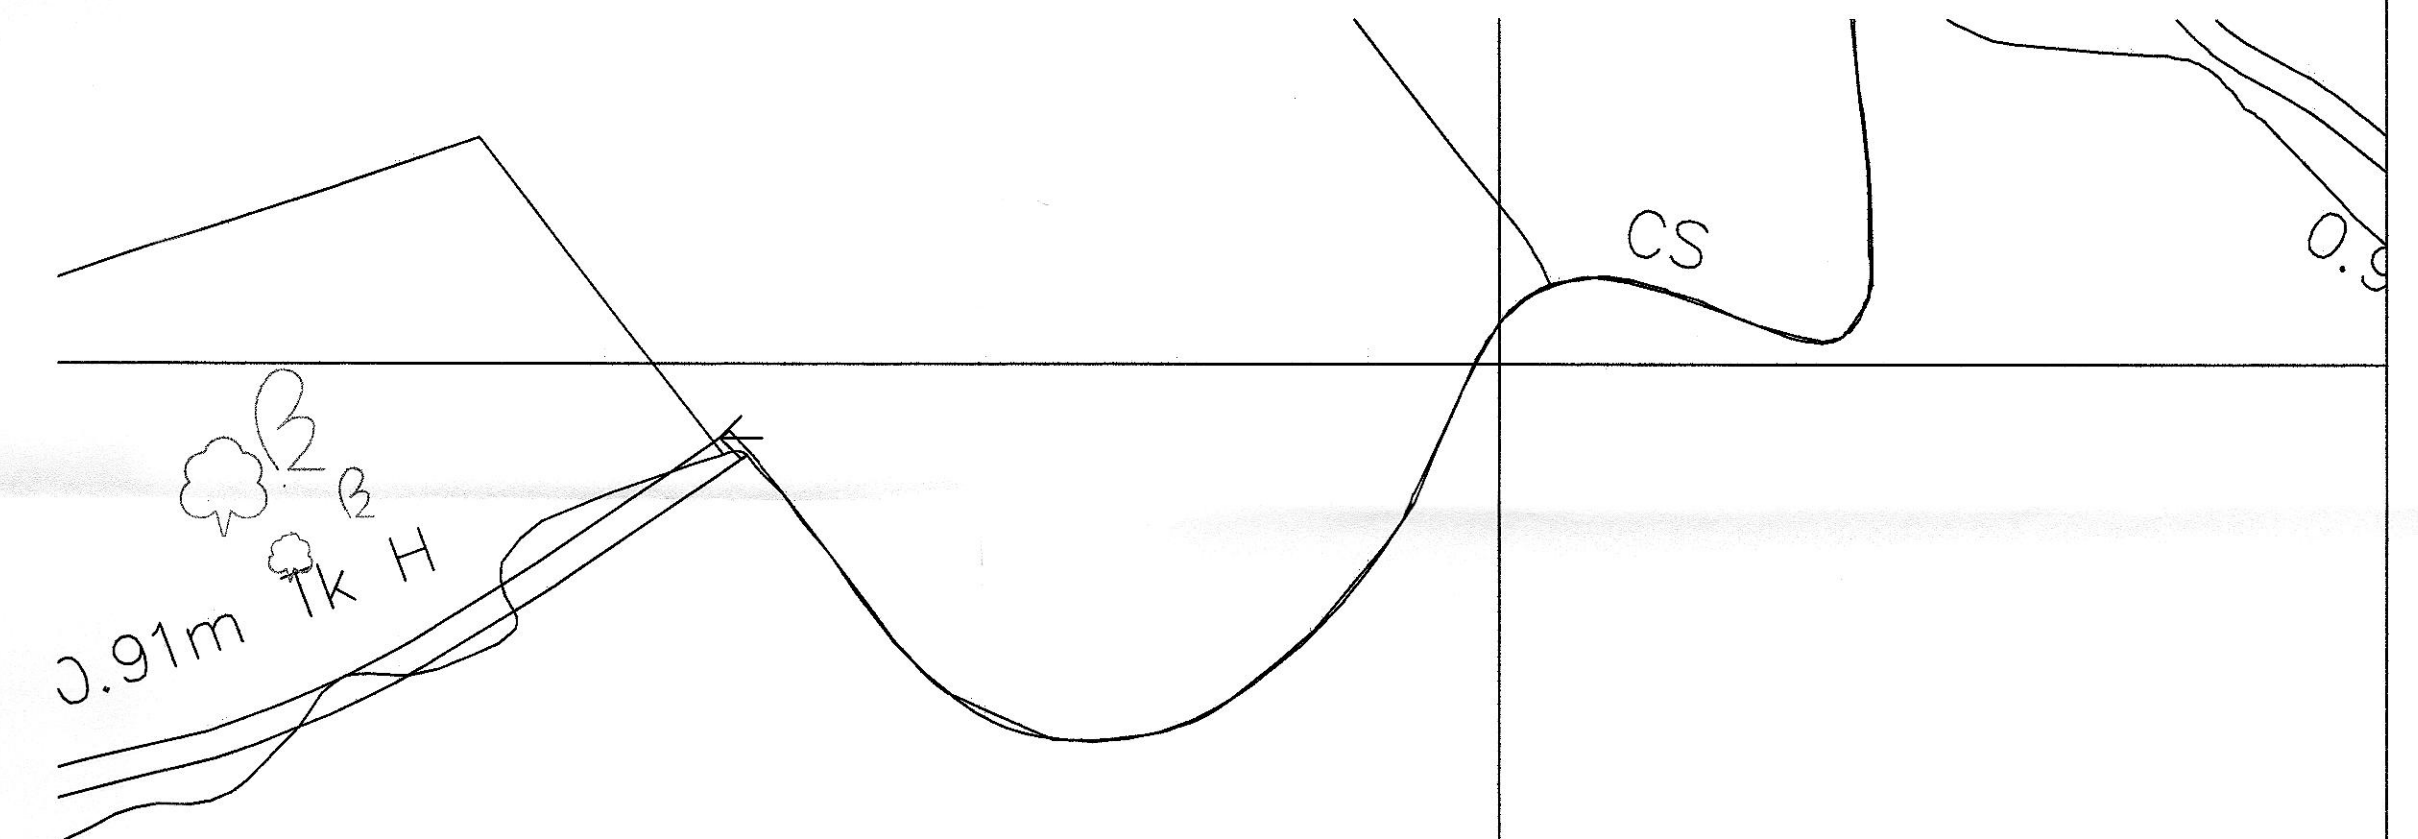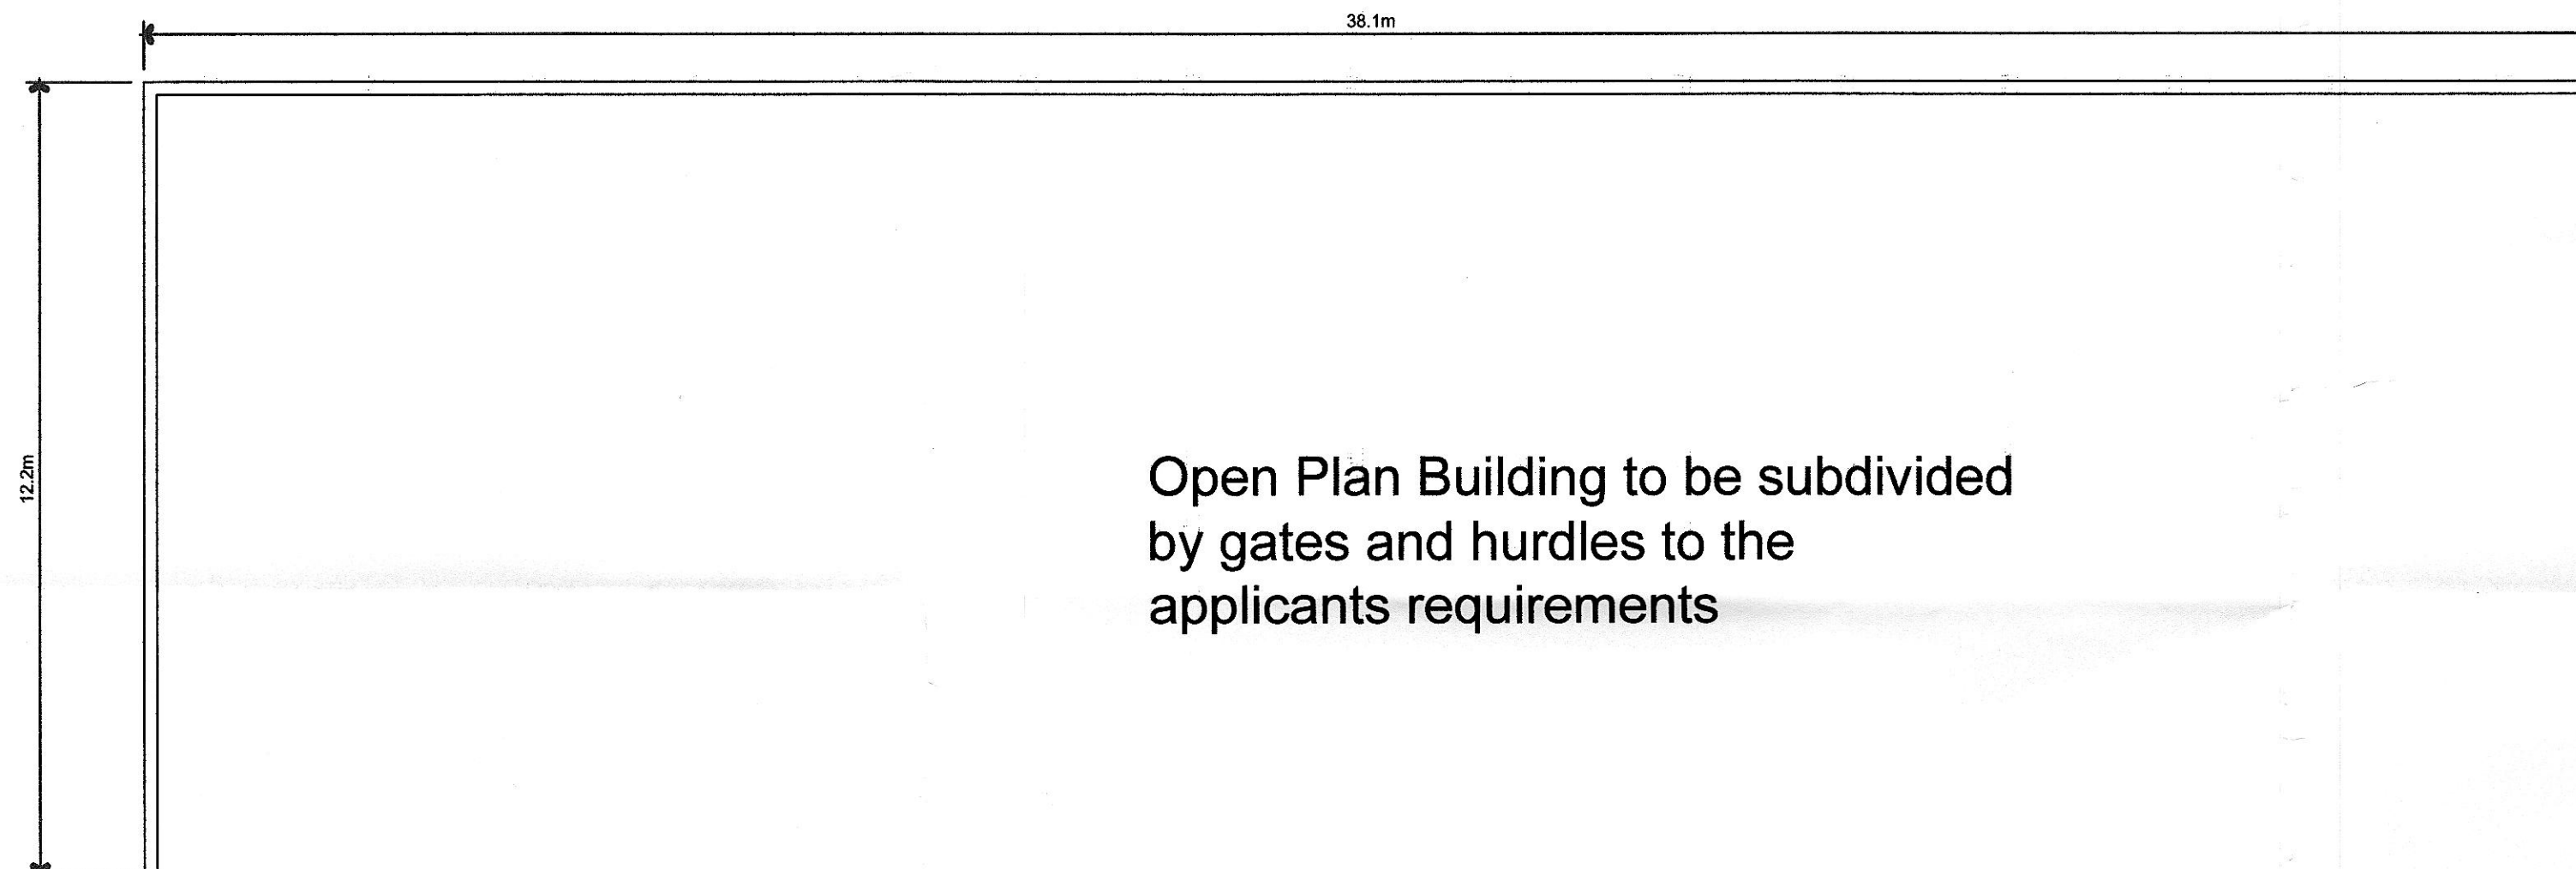

320121065P

Julia Pye

Hill Crest Farm, Startfants Lane, Chipping PR3 2NP
Tel 01995 61878 07803557019
email: jpyeplanning@gmail.com

Clients Details,
Mr T Robinson

Project Details,

New Multi Purpose agricultural building
Project Address,
Crow Wood
Land Adjacent Ward Green Lane
Ribchester

Drawing No.
TR/JP/3520


Date
Nov 12

Scale
1:100


Drawn By
Julia Pye

DO NOT SCALE THIS DRAWING. CHECK ALL DIMENSIONS ON SITE


THIS DRAWING IS PROTECTED BY COPYRIGHT. IT MAY NOT BE REPRODUCED IN ANY FORM OR BY ANY MEANS
FOR ANY PURPOSE, WITHOUT GAINING PRIOR WRITTEN PERMISSION FROM JULIA PYE

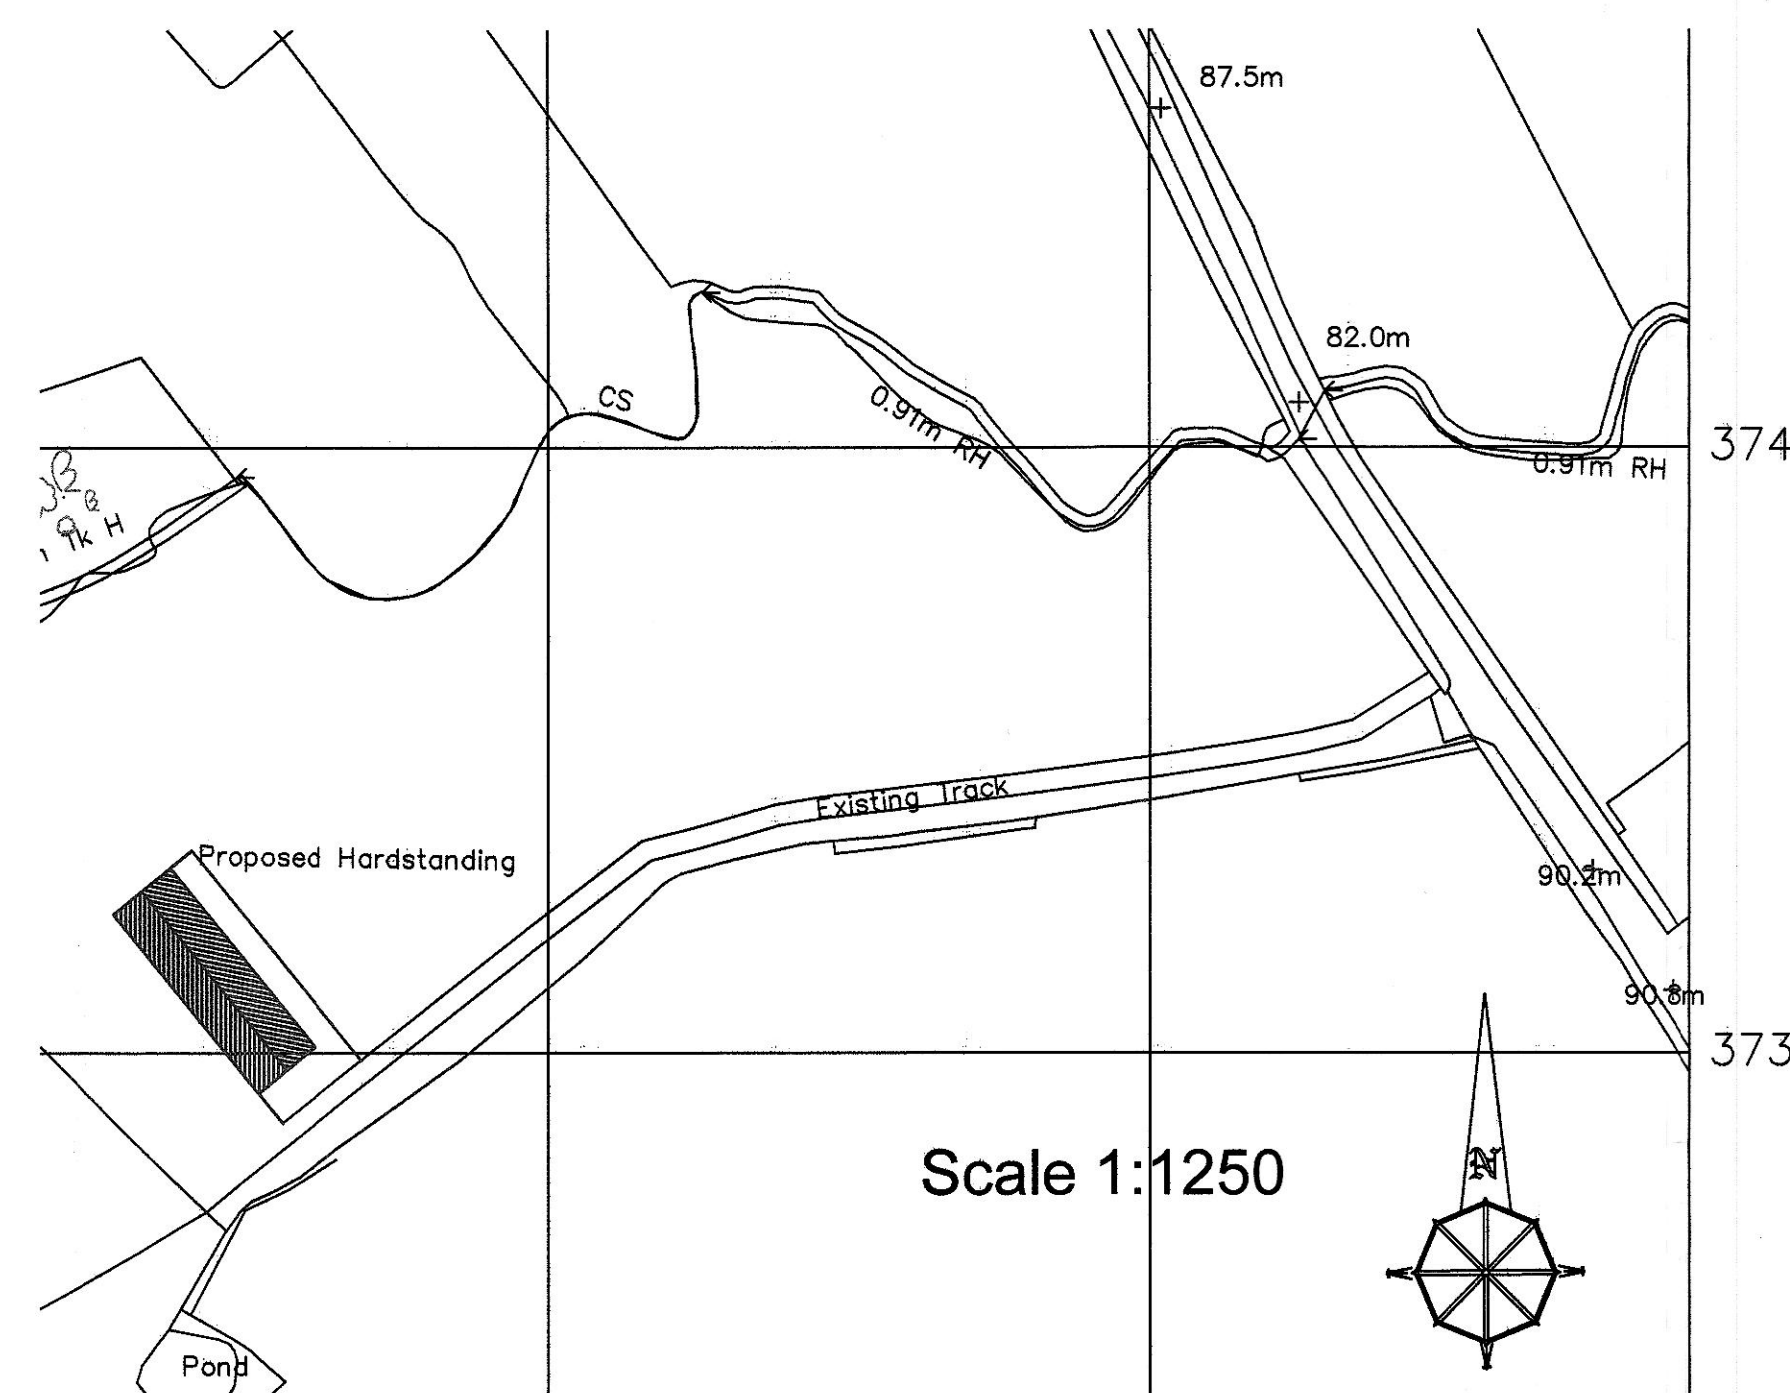

Scale 1:1250

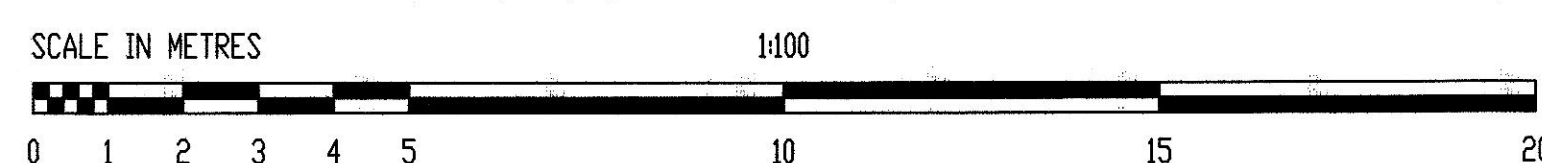

Plot Sheet @ A1 1:100

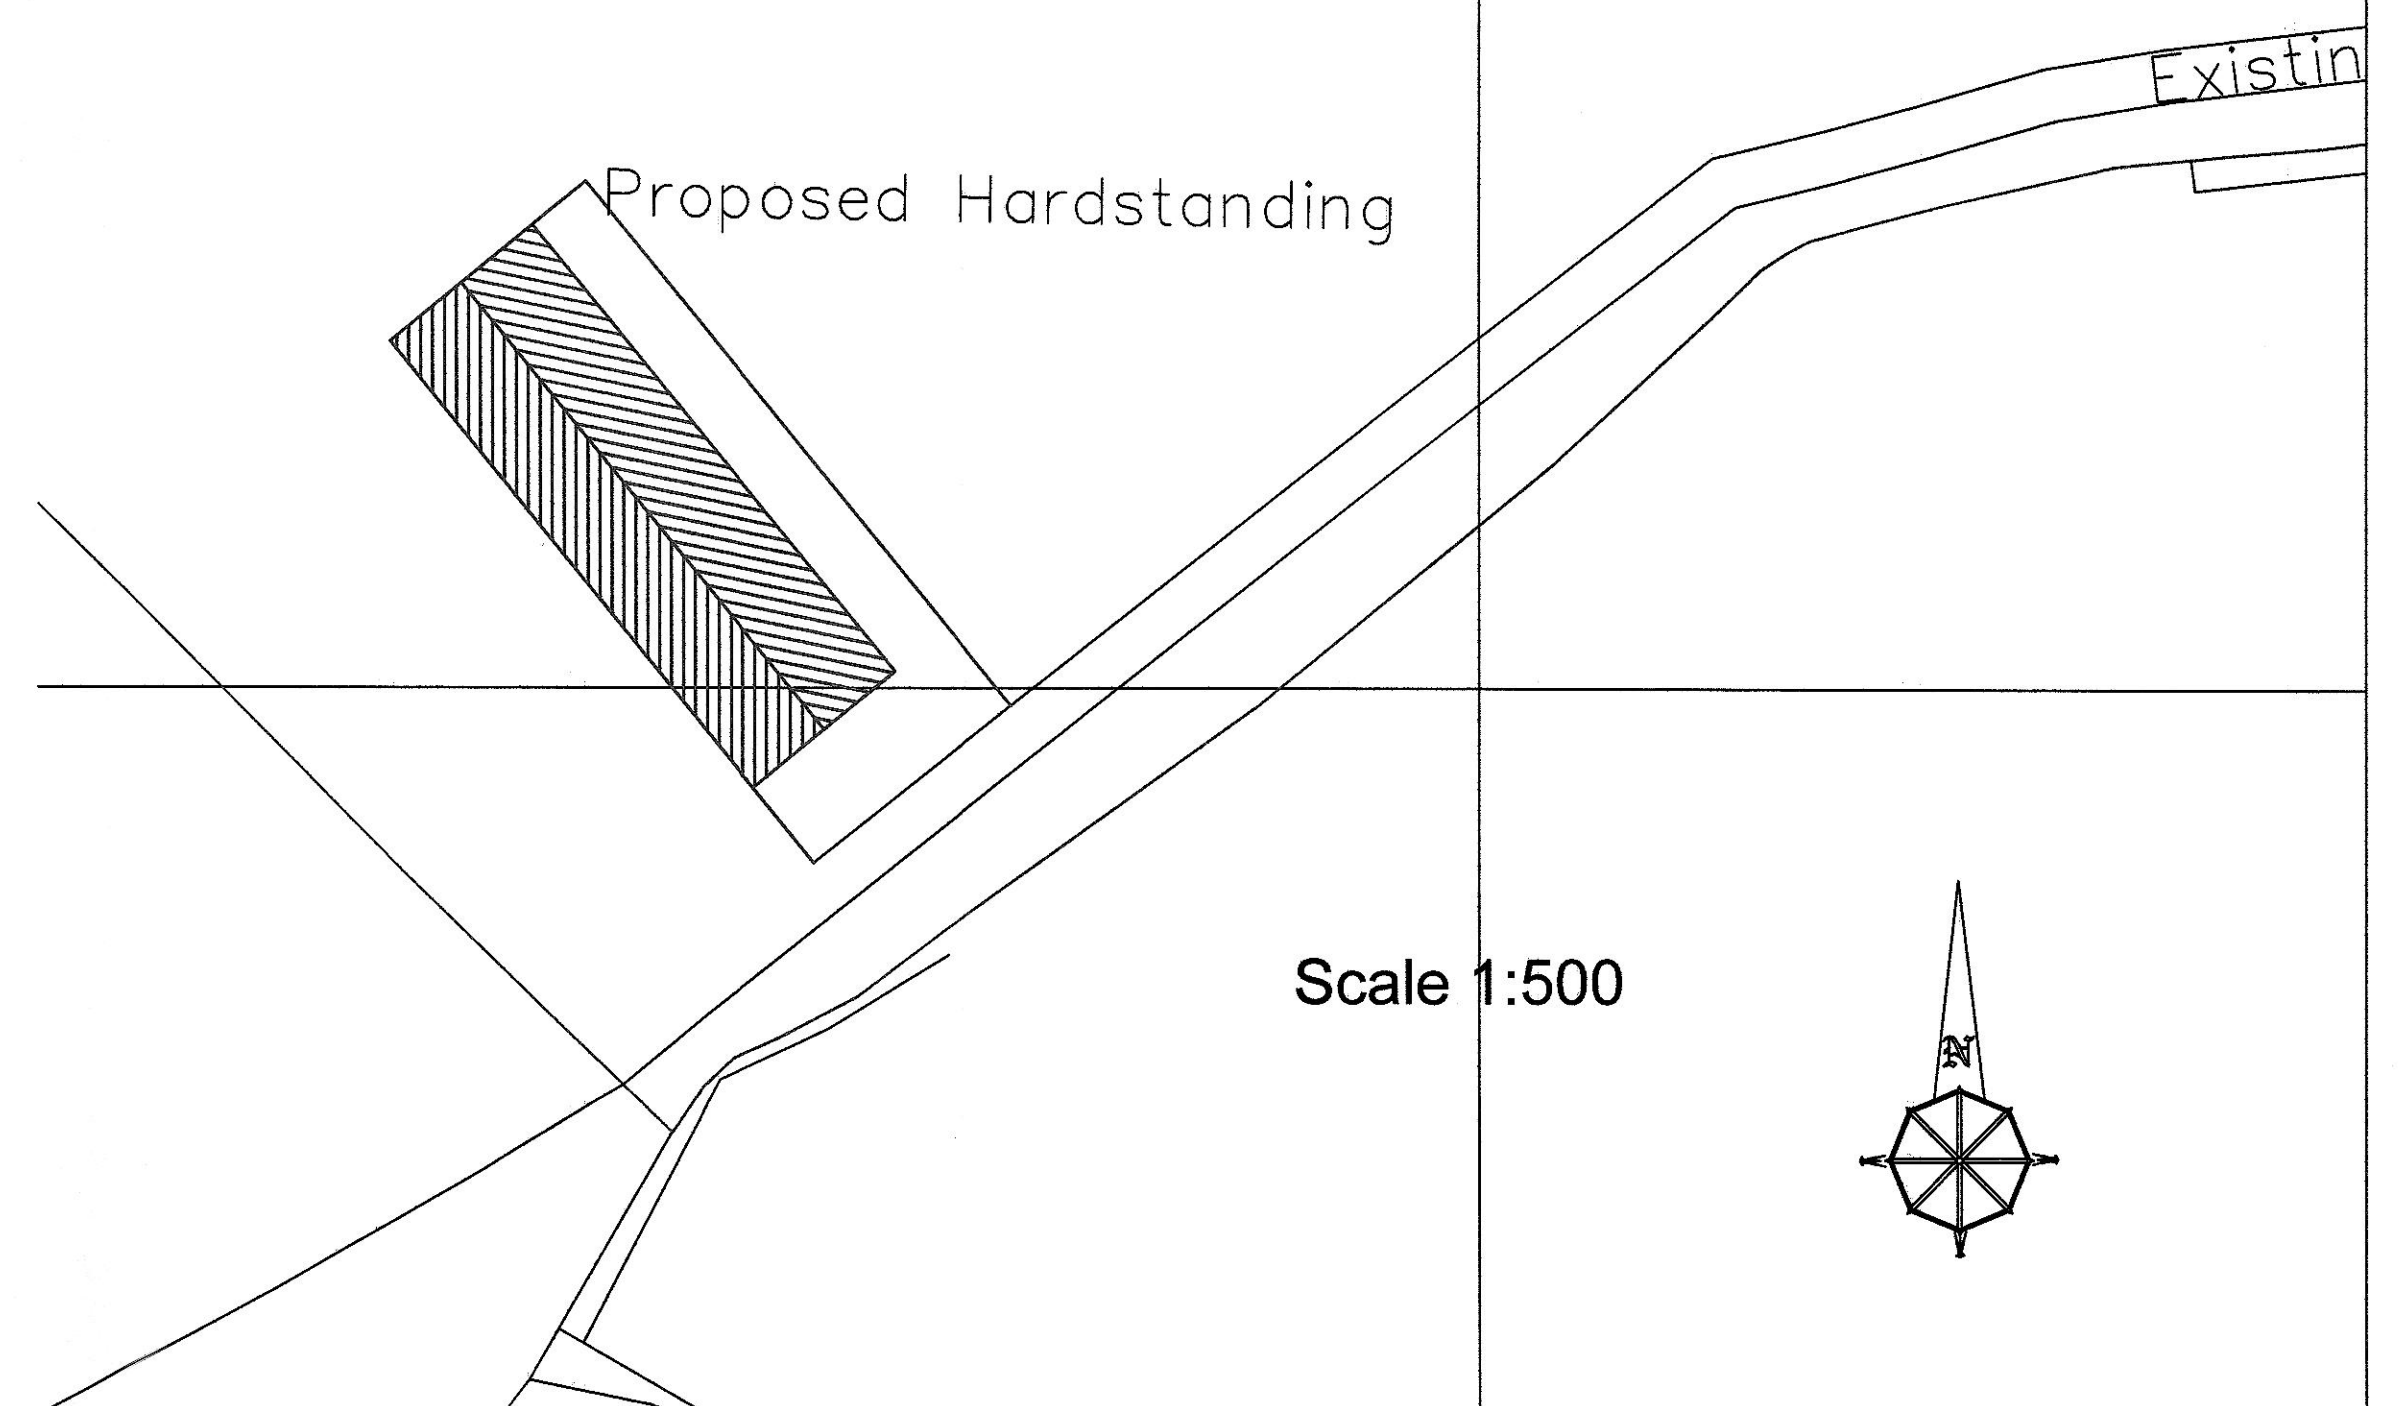

Scale 1:500