


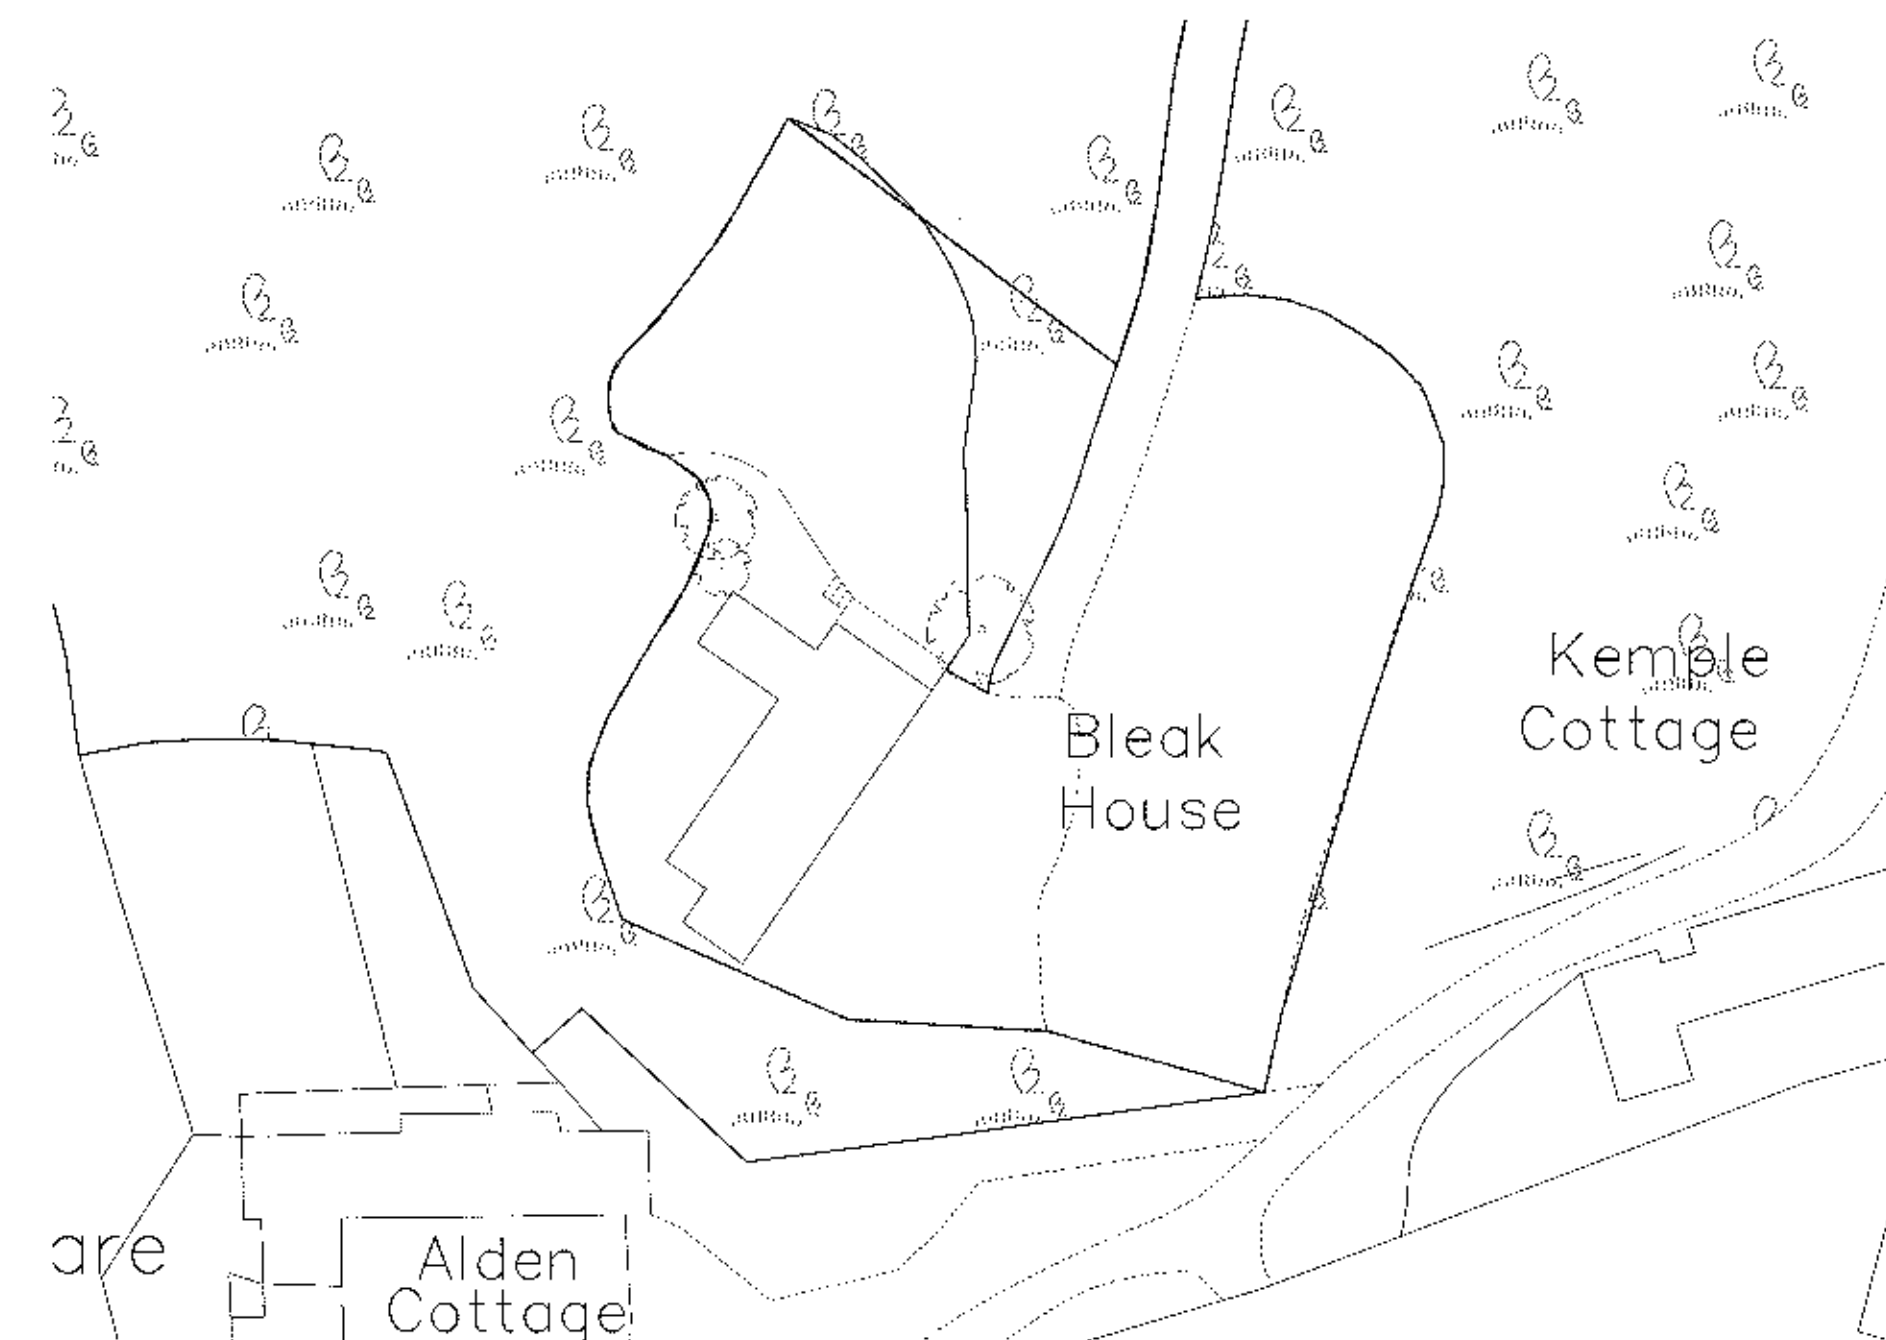
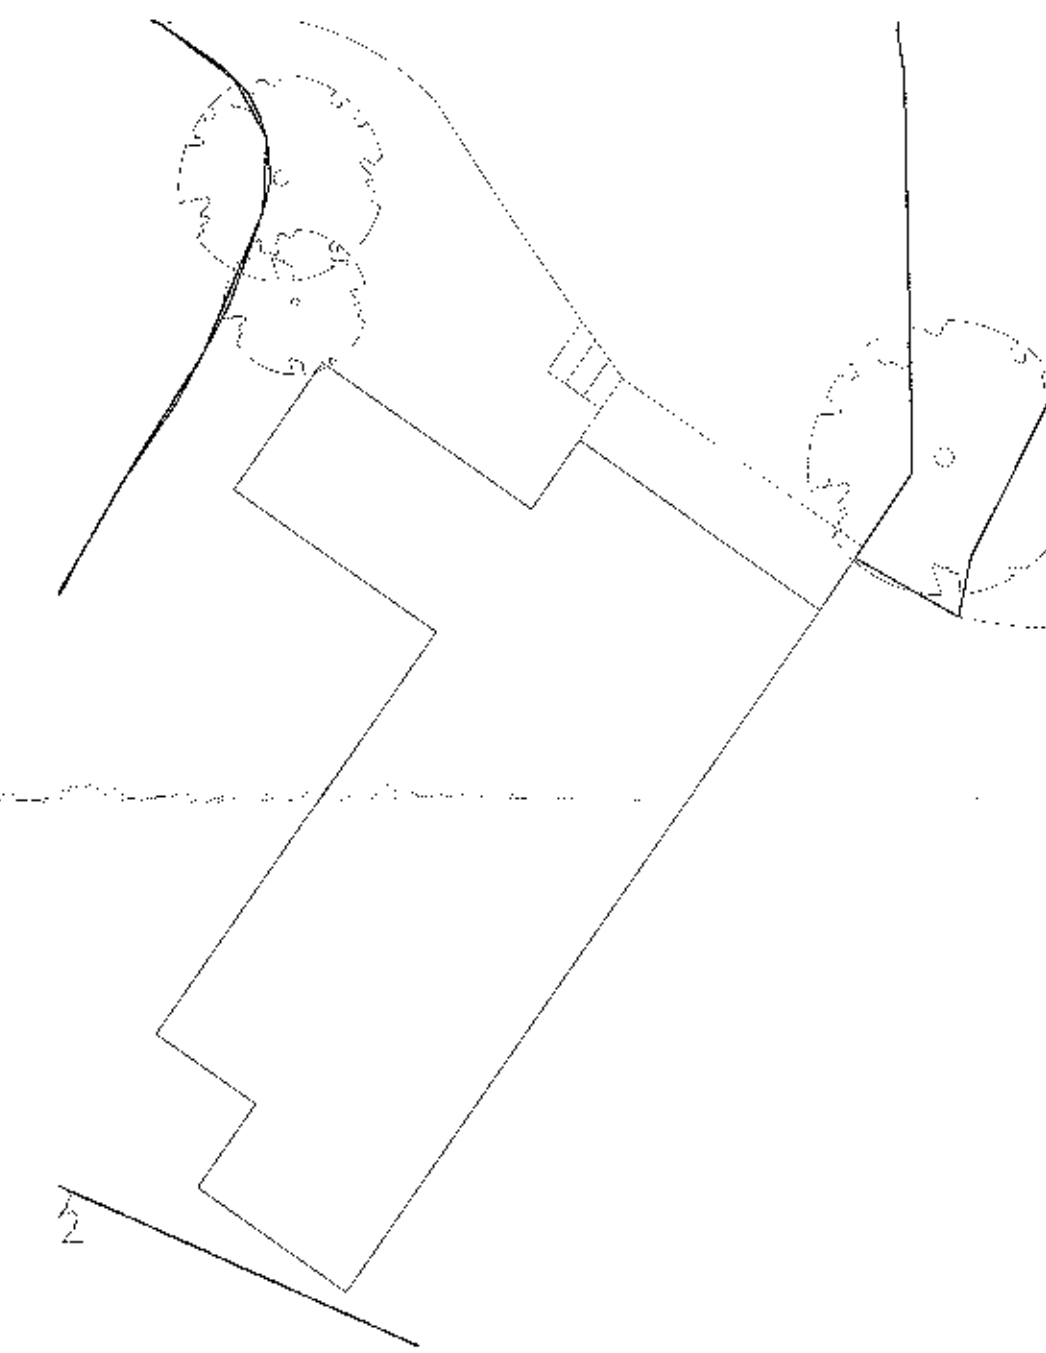
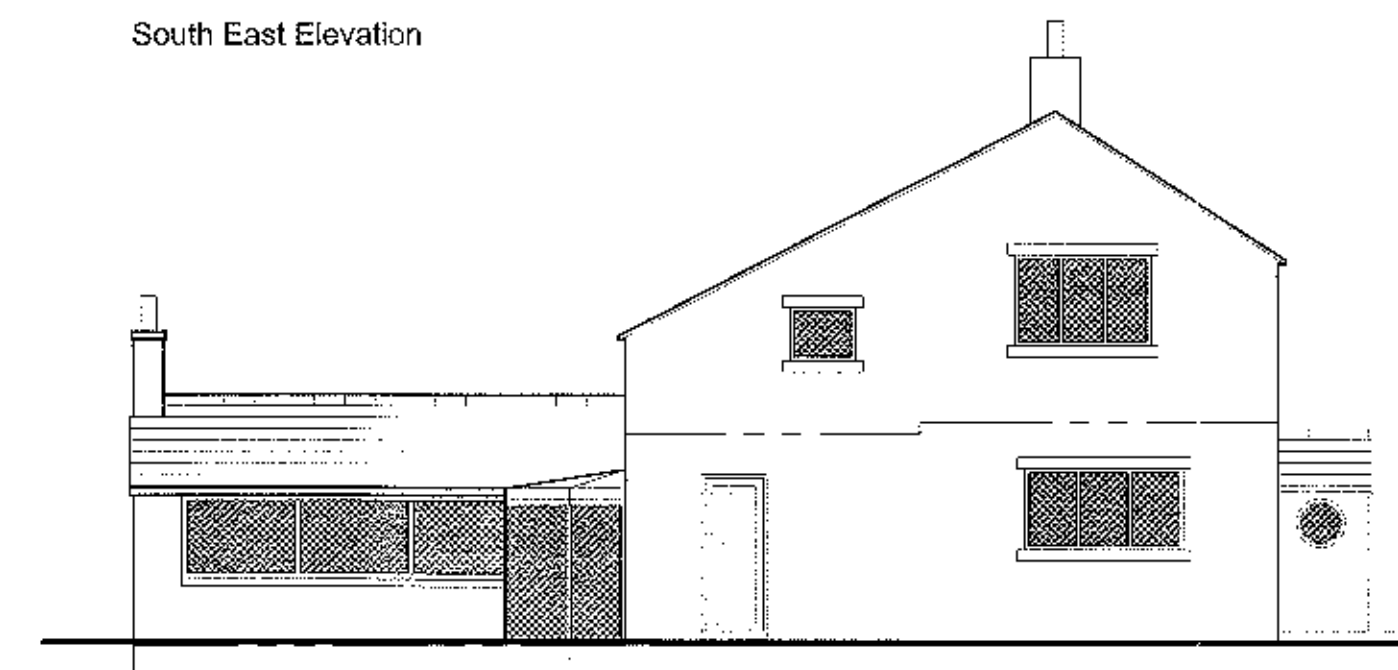
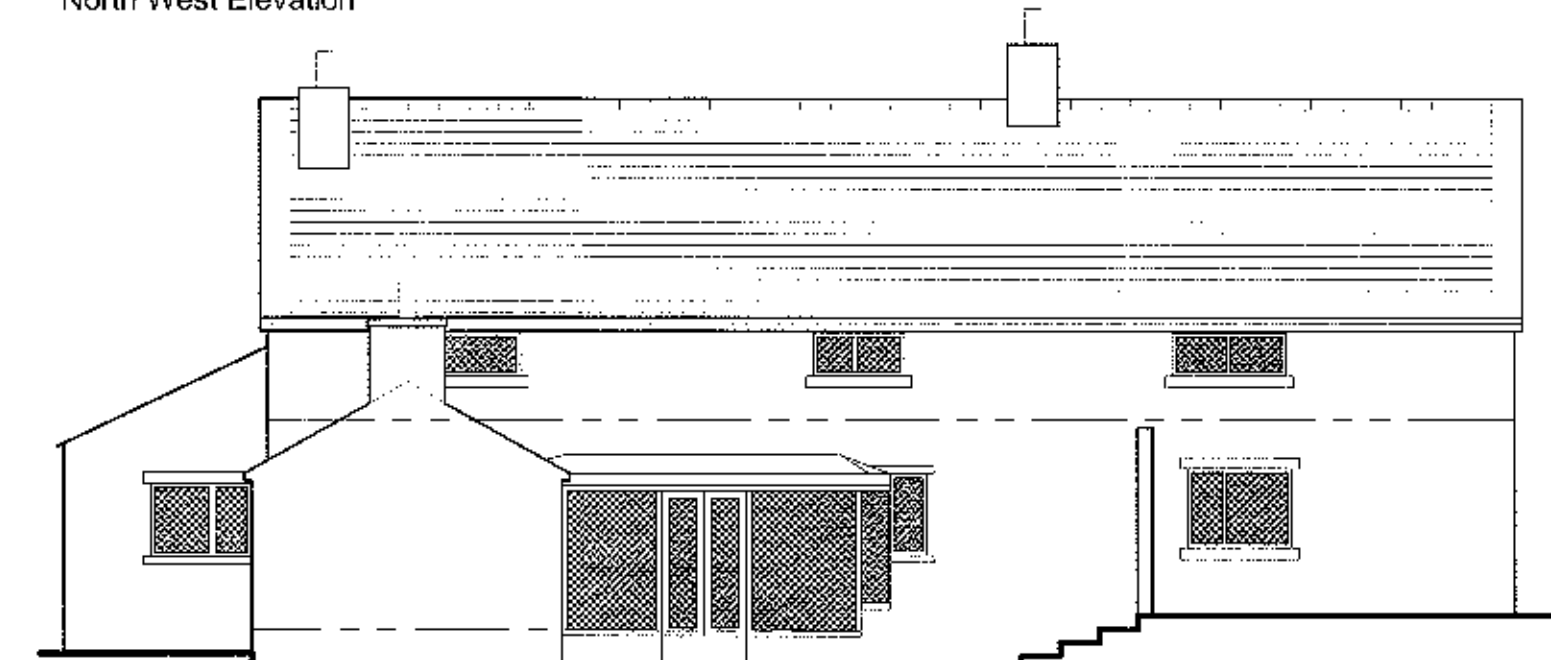
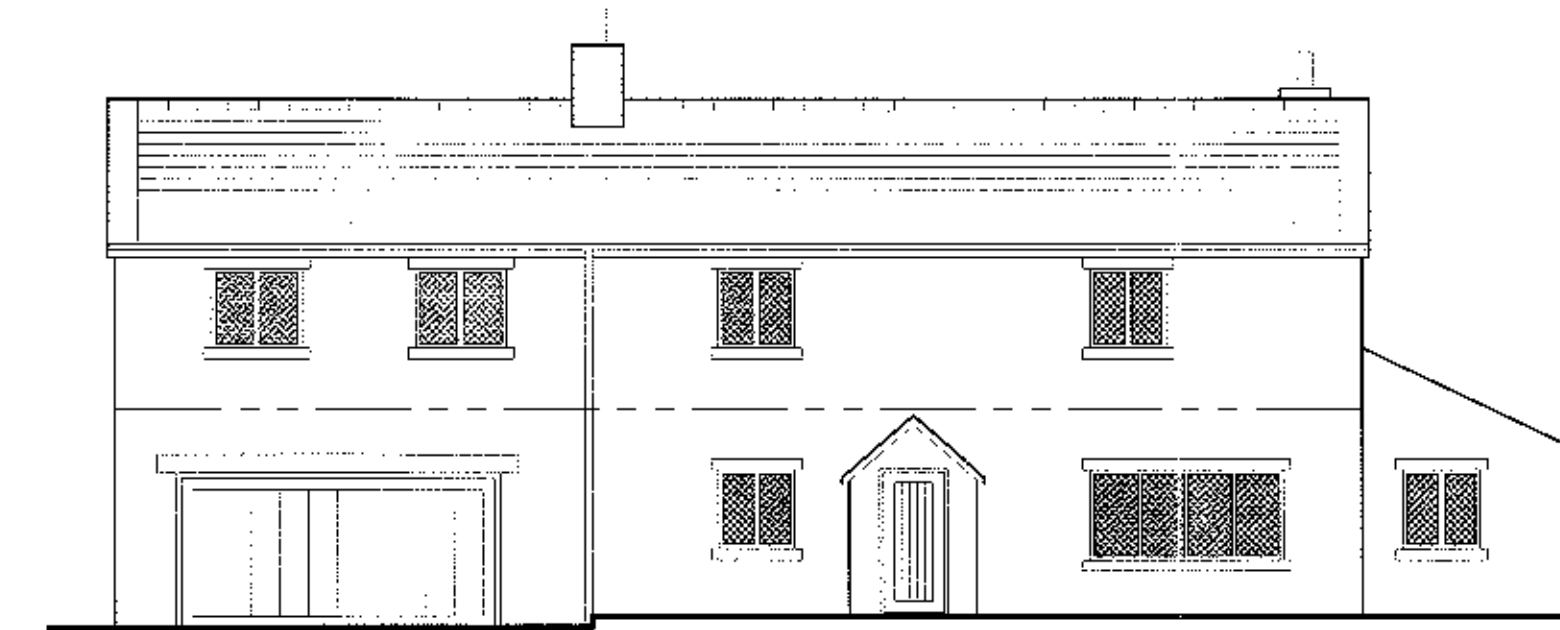
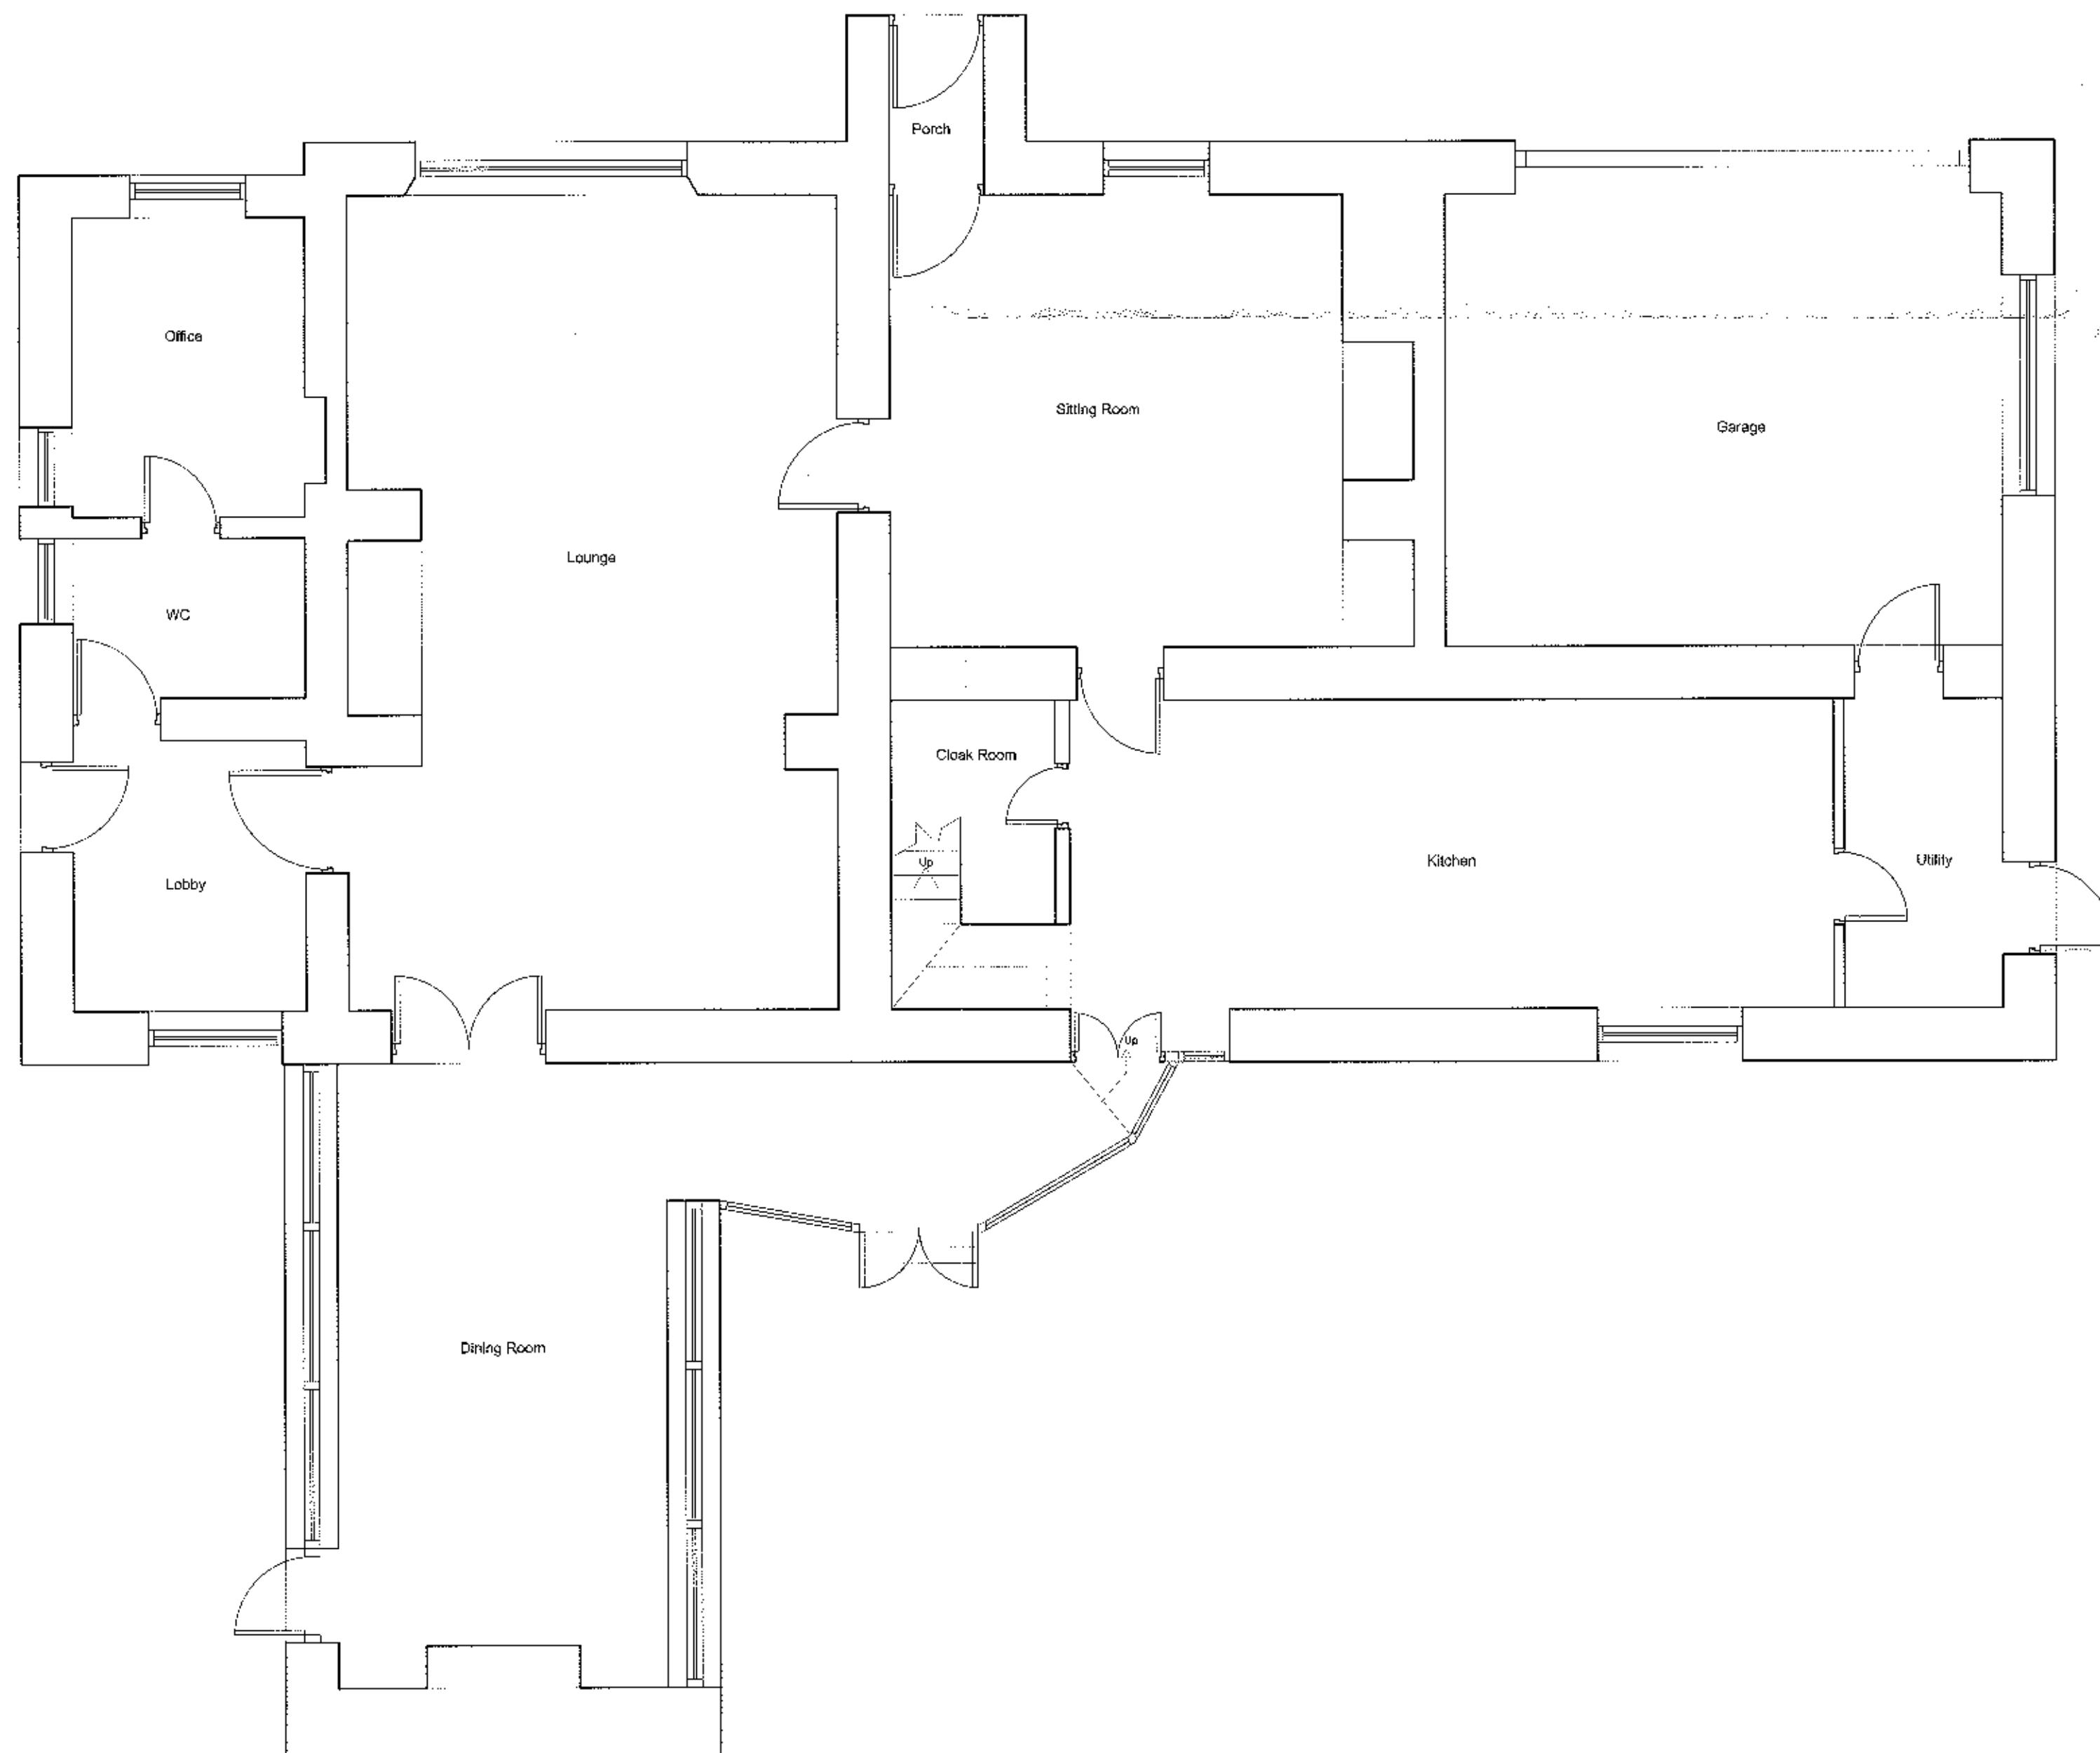


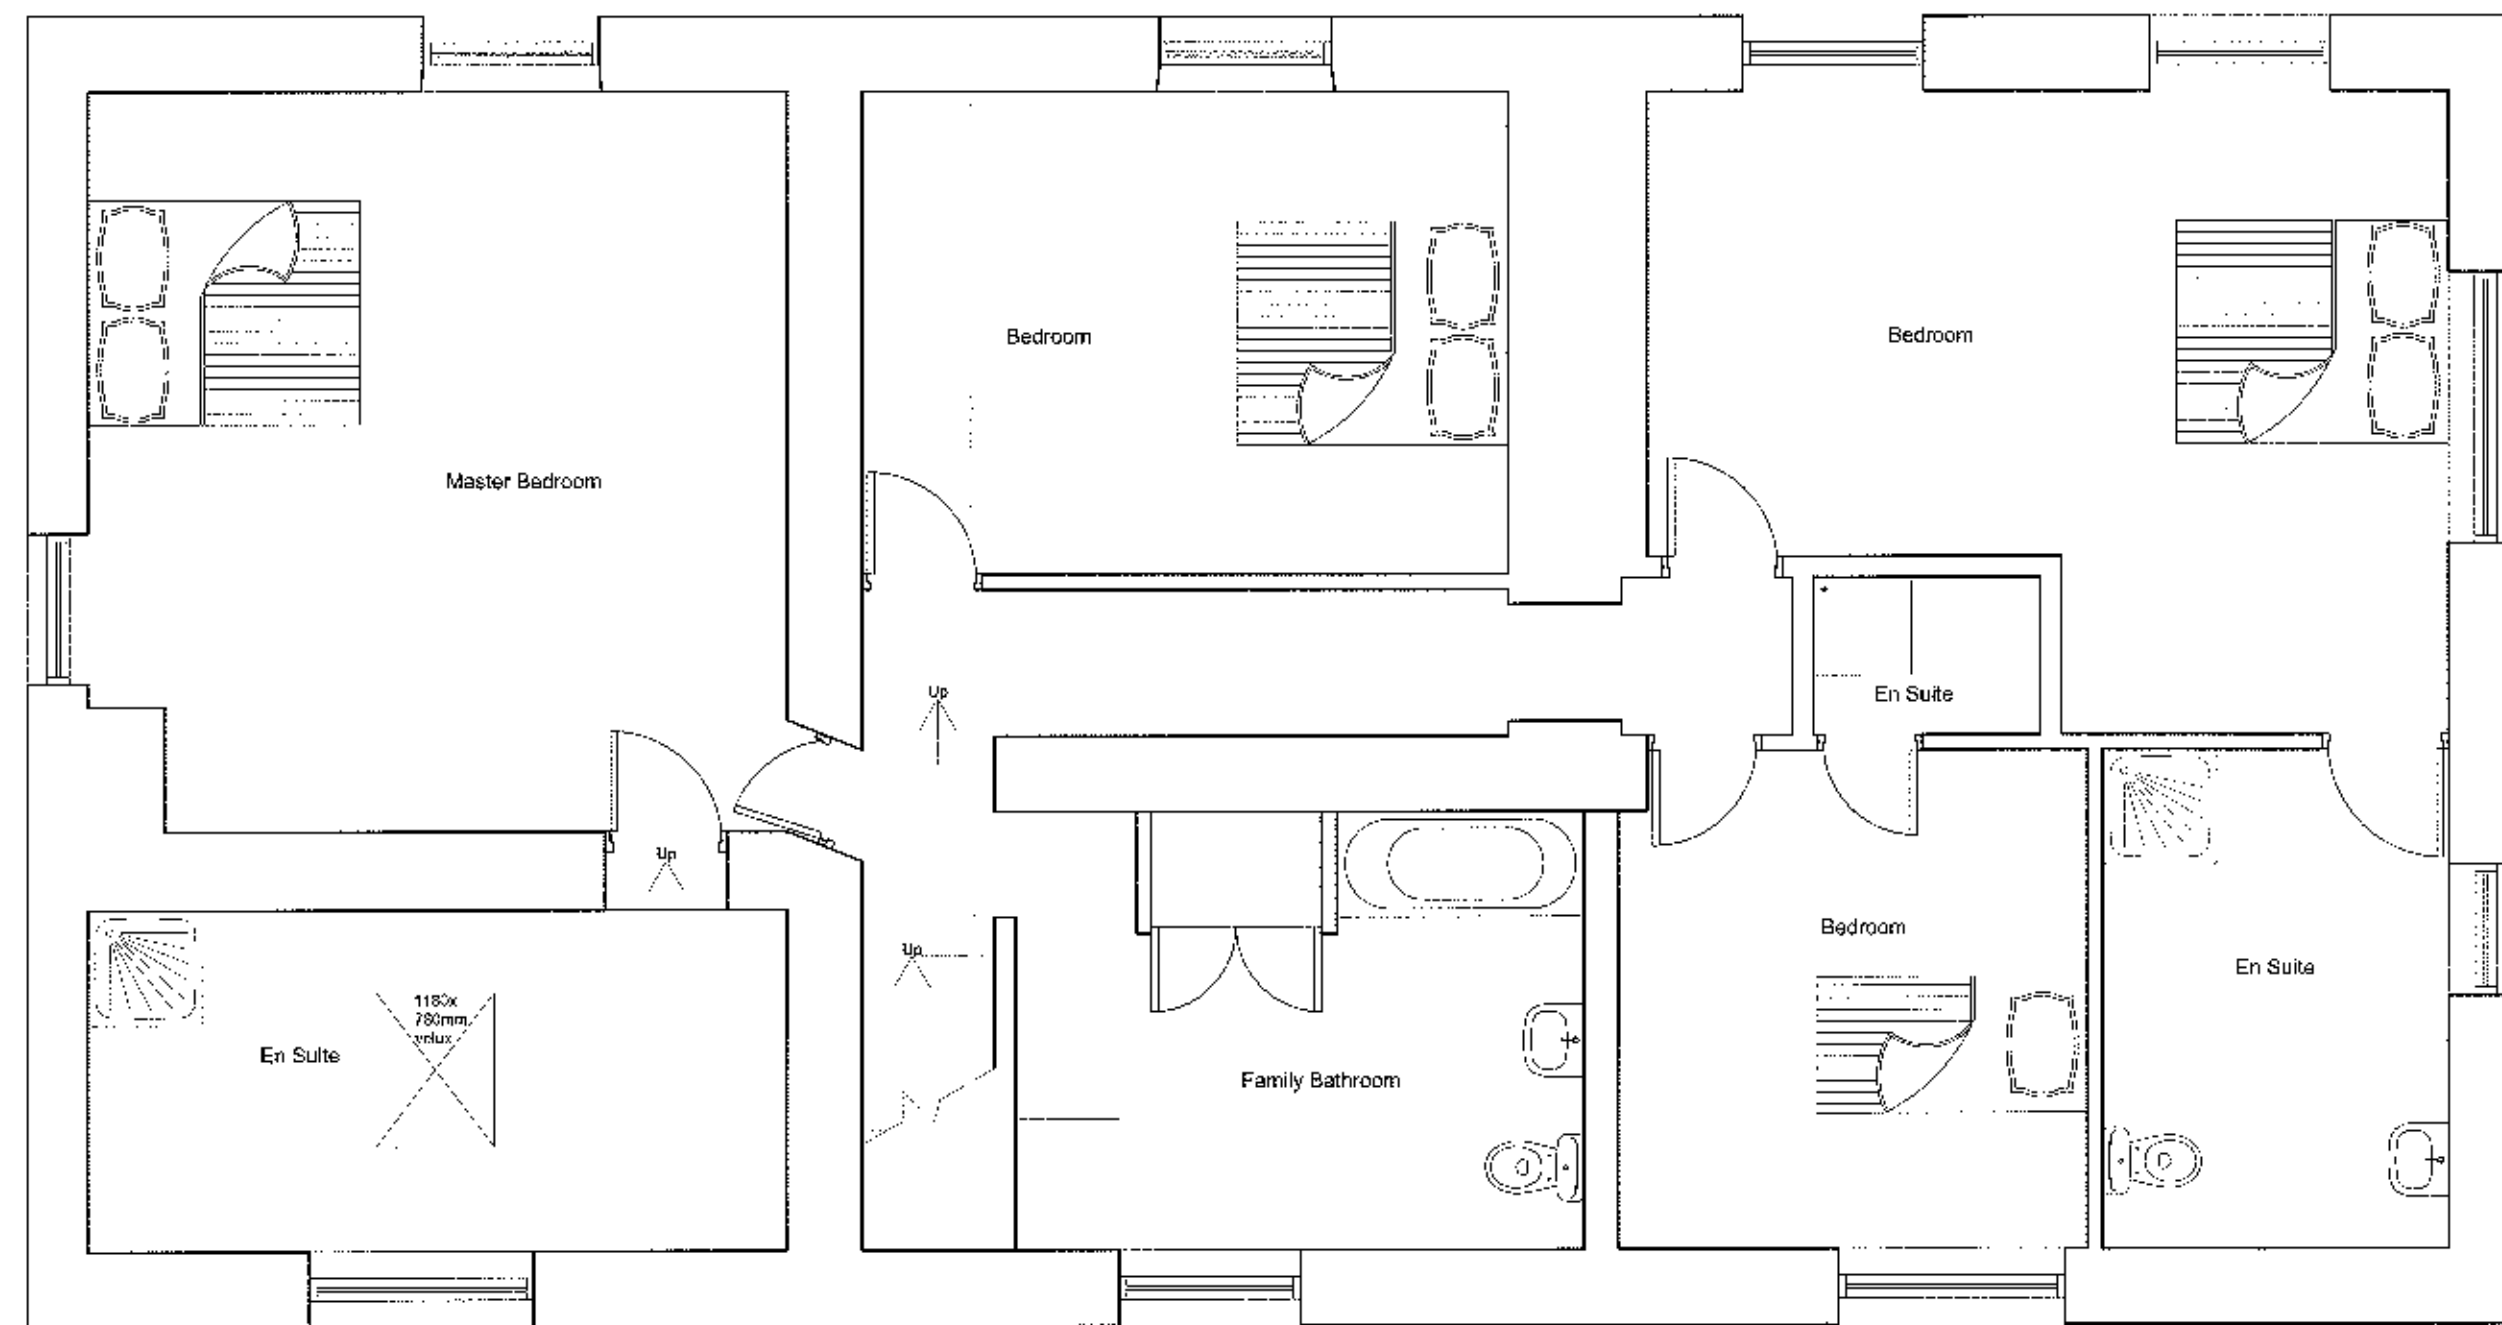


Client Mr and Mrs Kok		
Job Title Proposed alterations to Bleak House Kemble End Stoneyhurst		
320121066 P		
Drawing Title Existing plans, elevations and site plan		
Scale 1:50/100/500	Date October 2012	Drawn J Bowden
 SUNDERLAND PEACOCK ARCHITECTS SUNDERLAND PEACOCK & ASSOCIATES LTD HAZELHIRE, PLYMOUTH ROAD, CLITHORPE LANSHIRE, BB7 2AG T 01504 421179 F 01504 427110 E info@sunderlandpeacock.com www.sunderlandpeacock.com		
4305 -01		

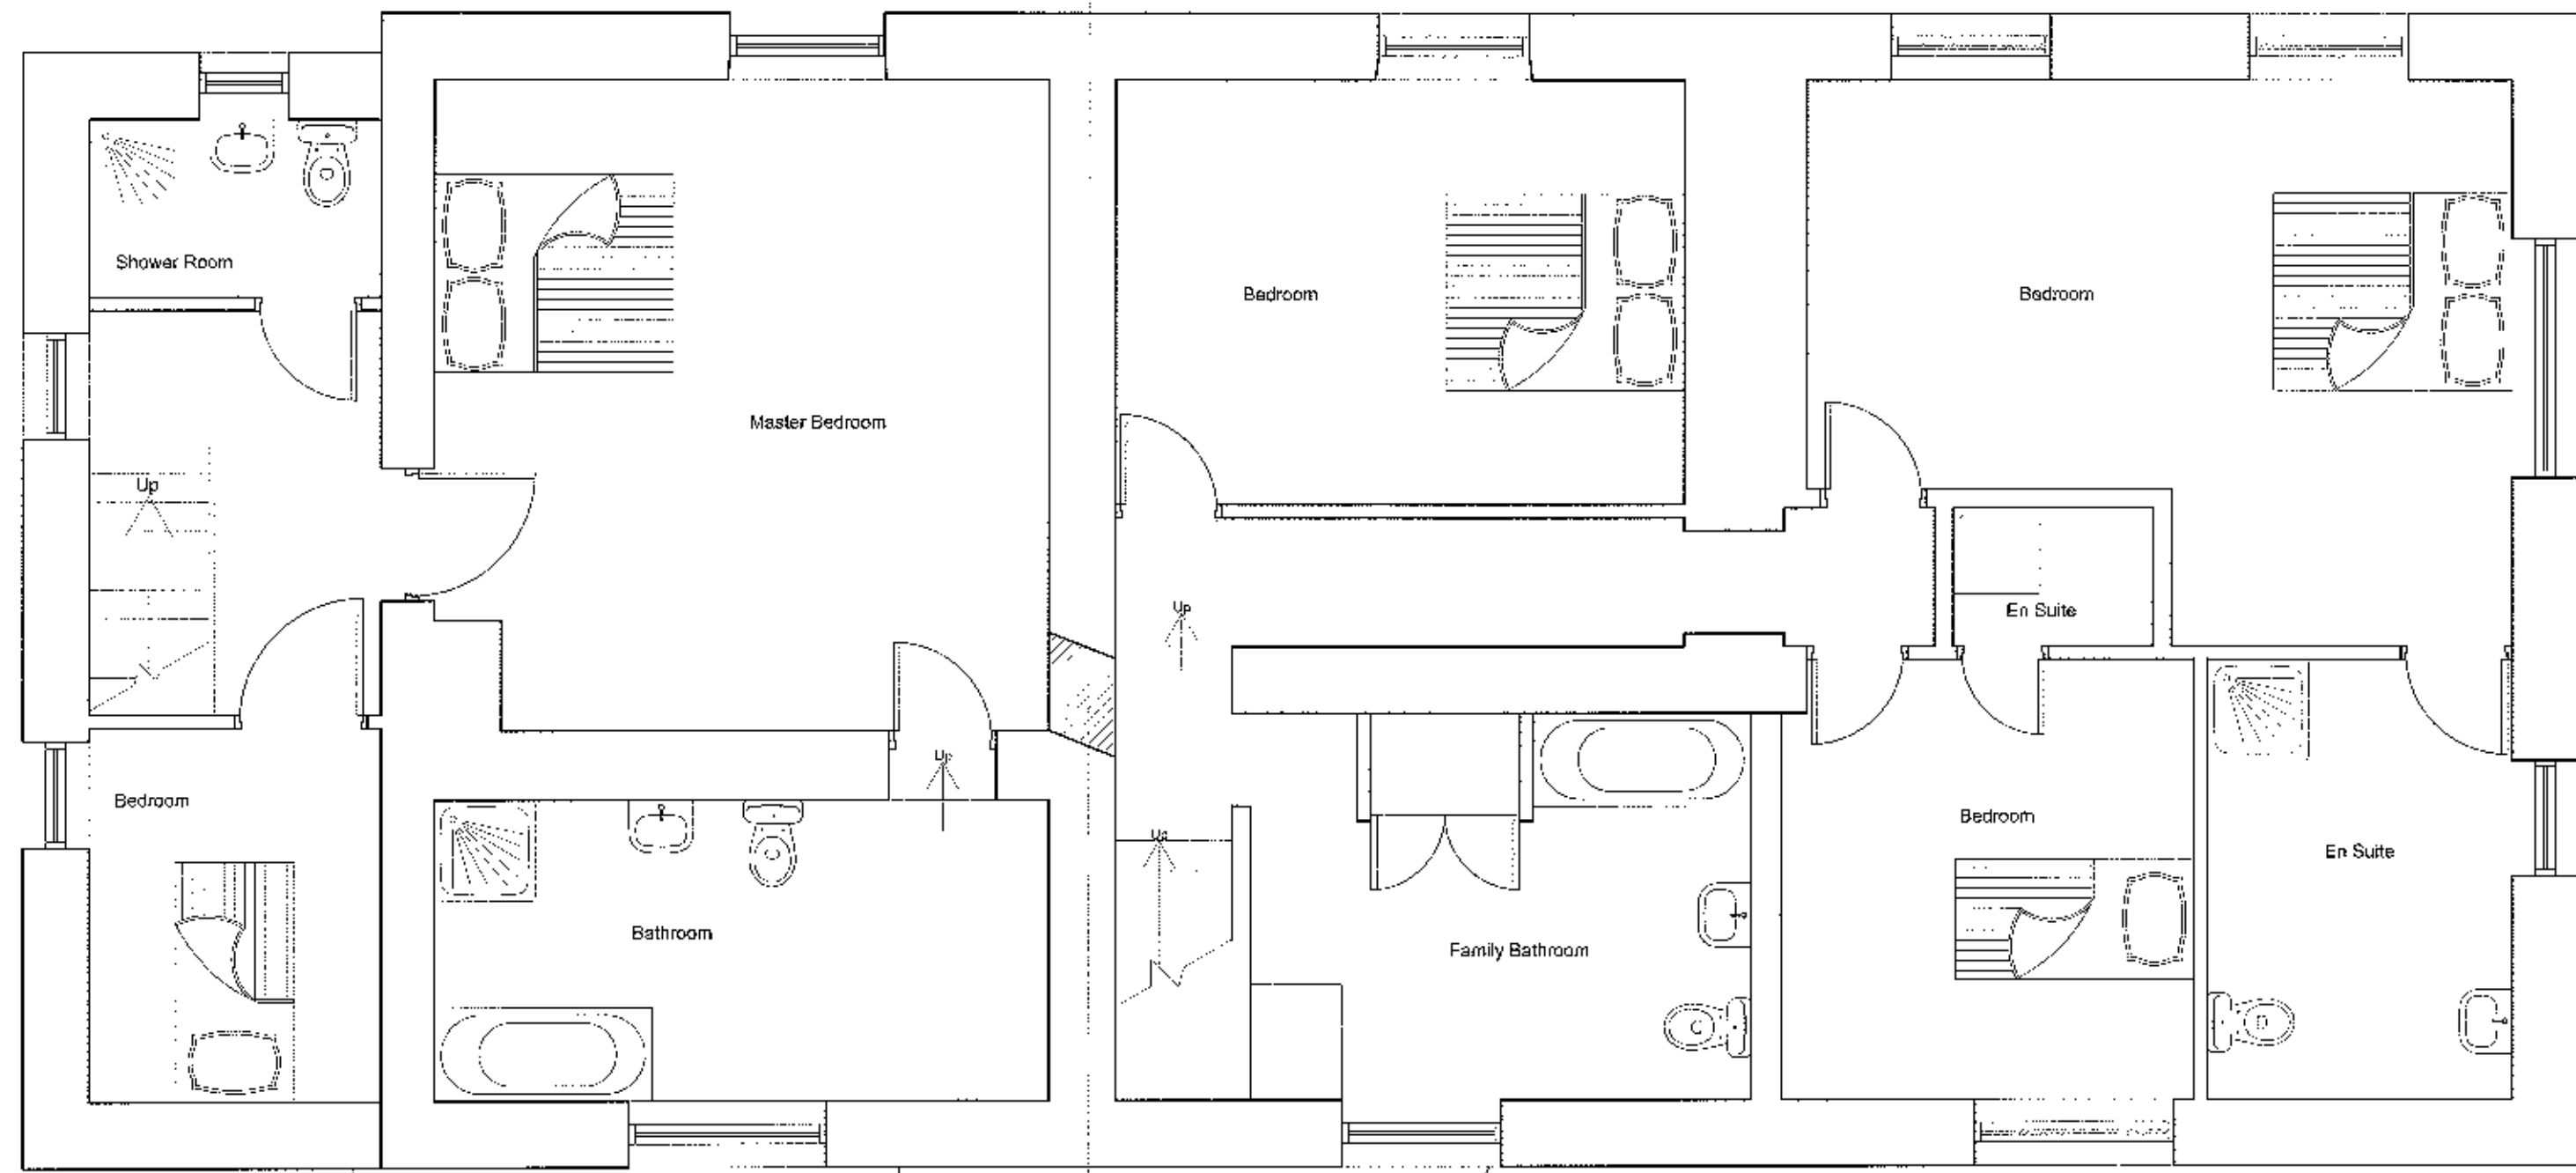


First Floor Plan

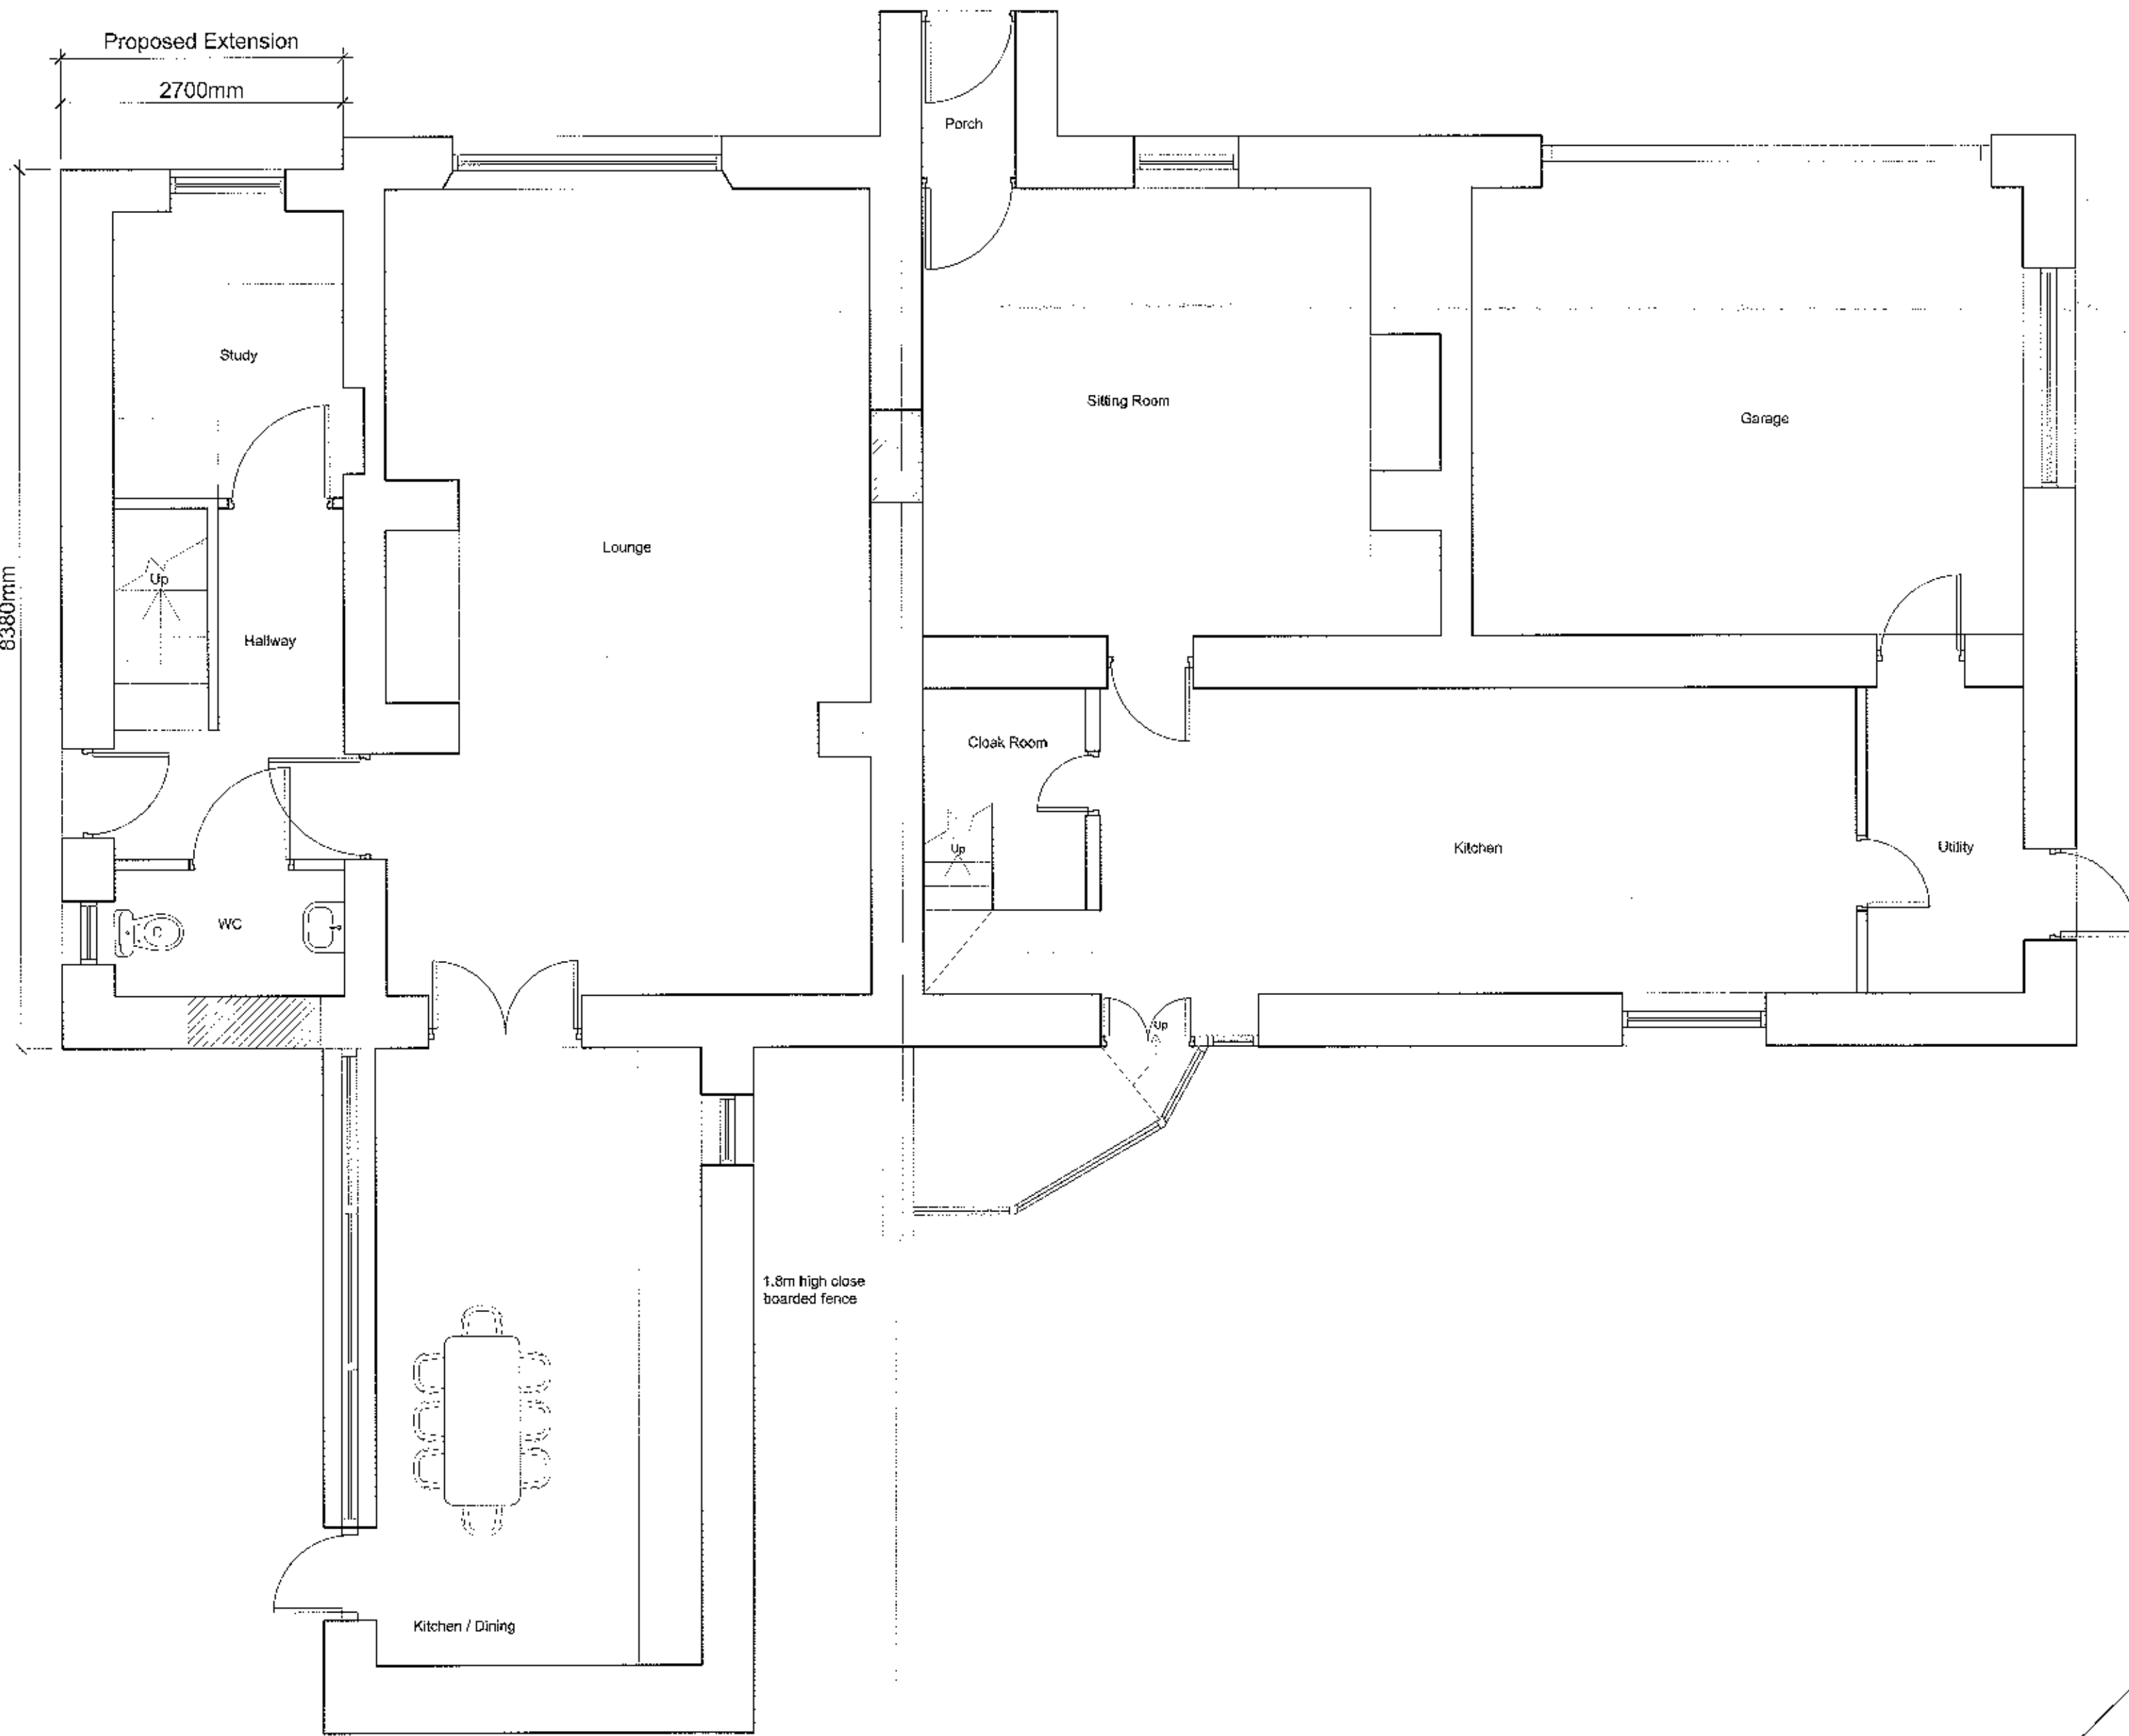


Ground Floor Plan

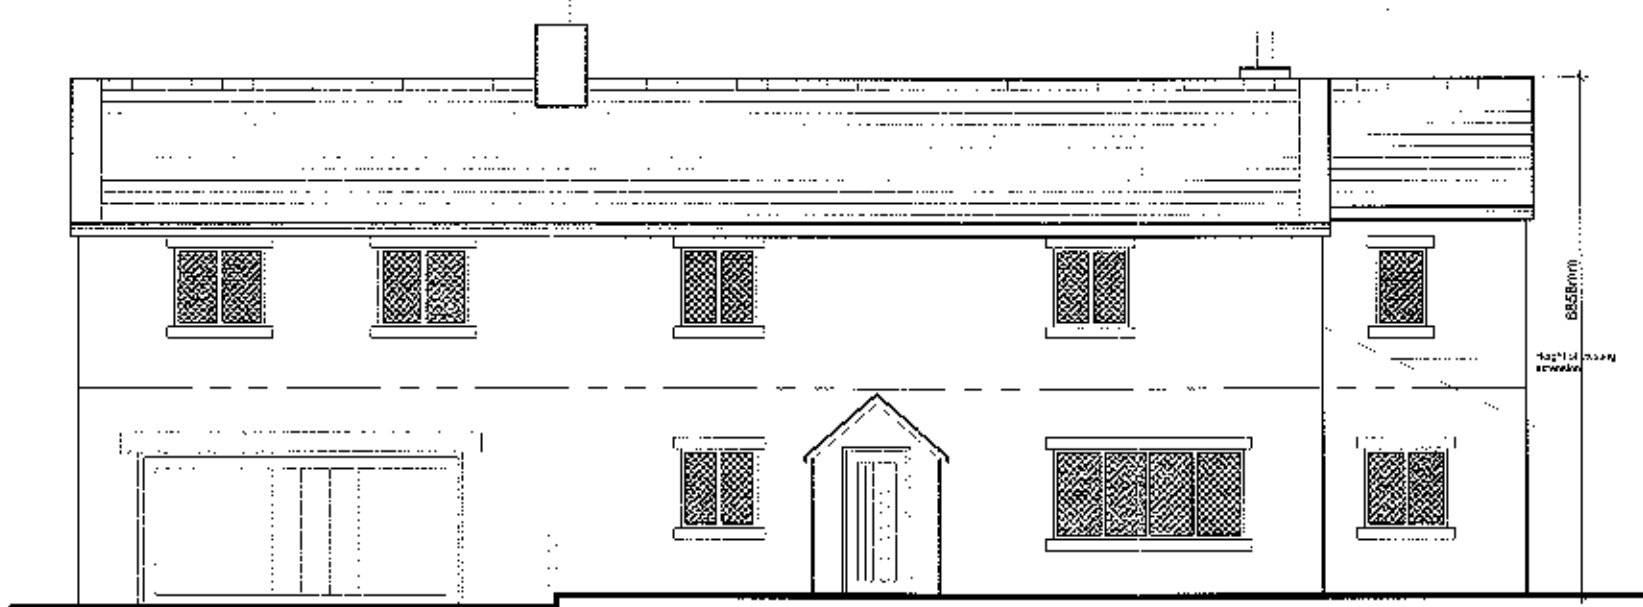


North West Elevation

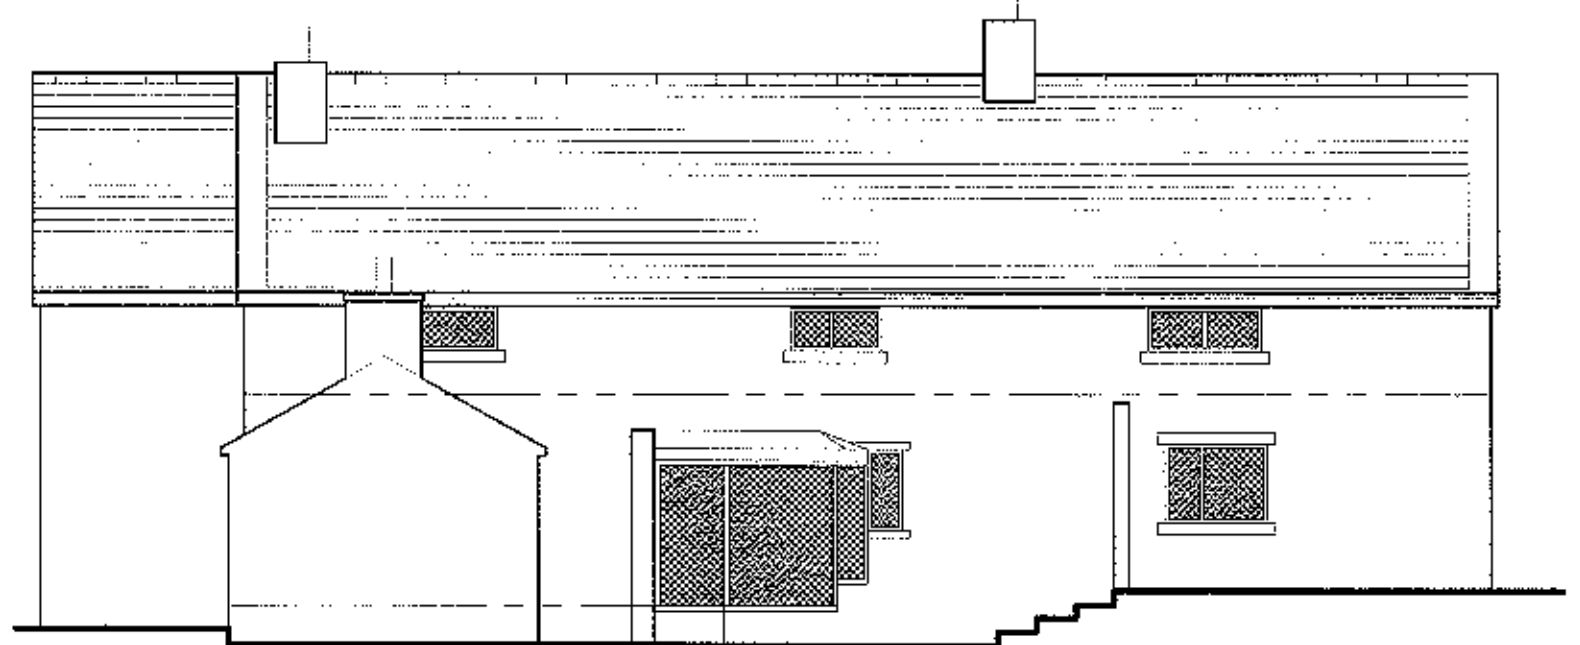


South East Elevation

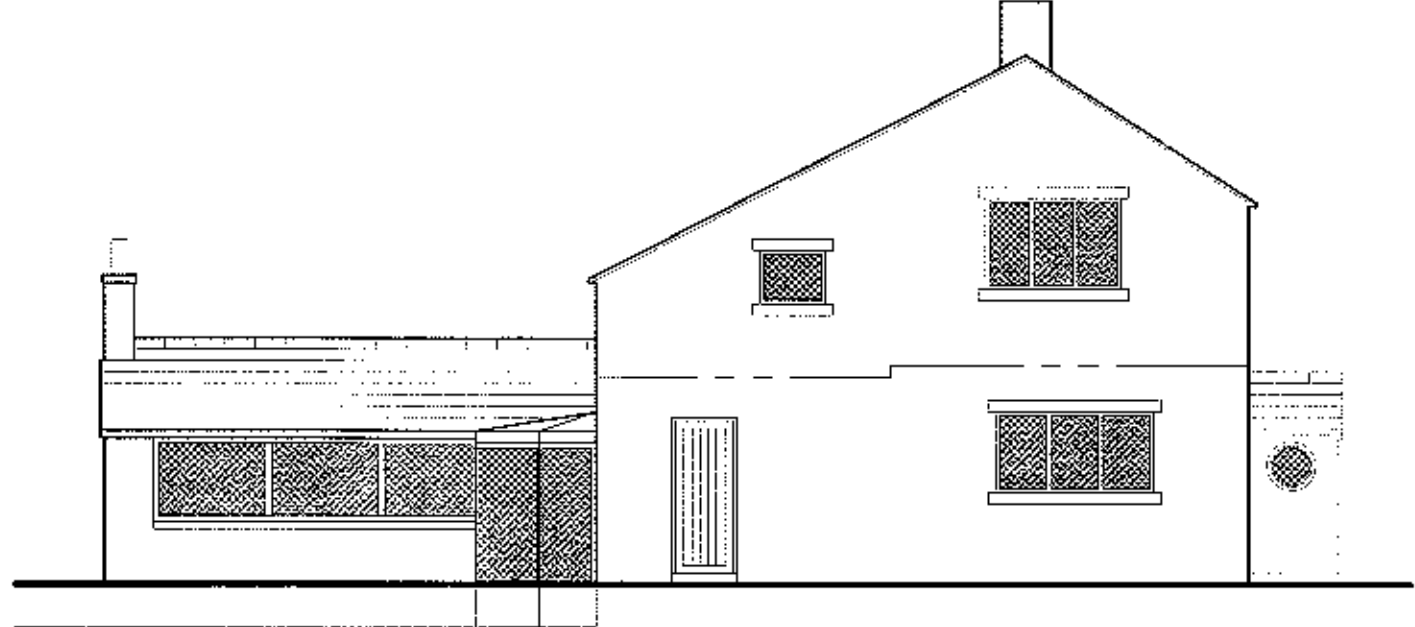


North East Elevation

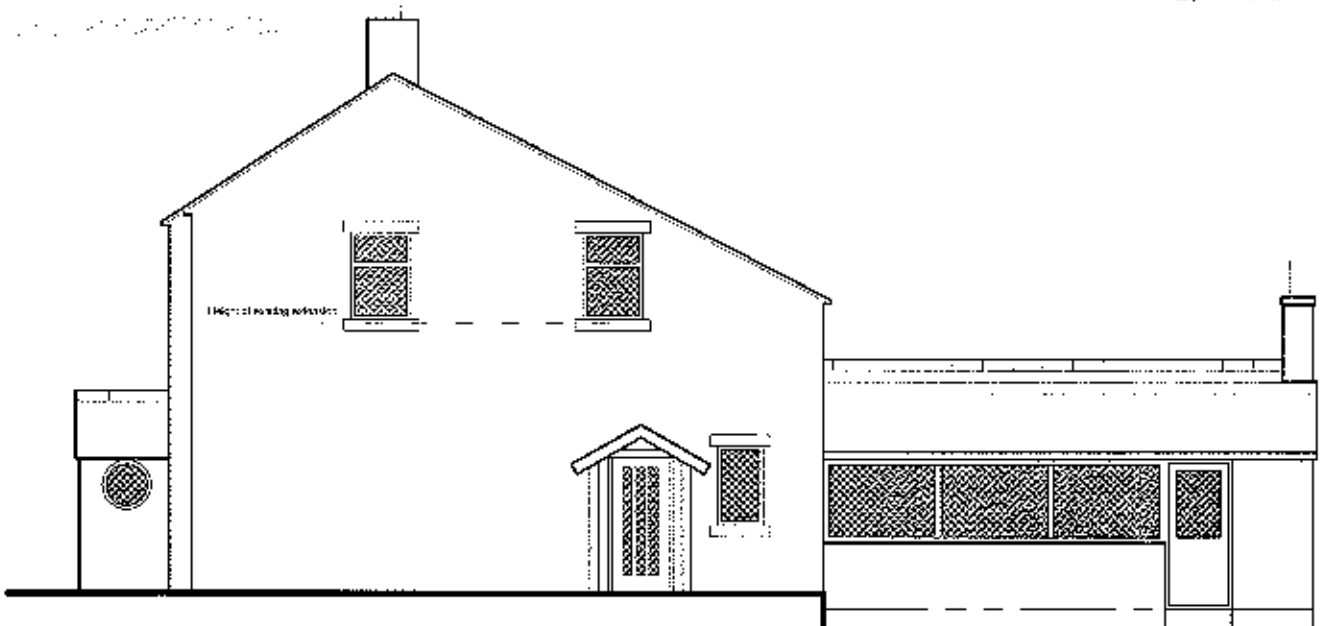

South West Elevation

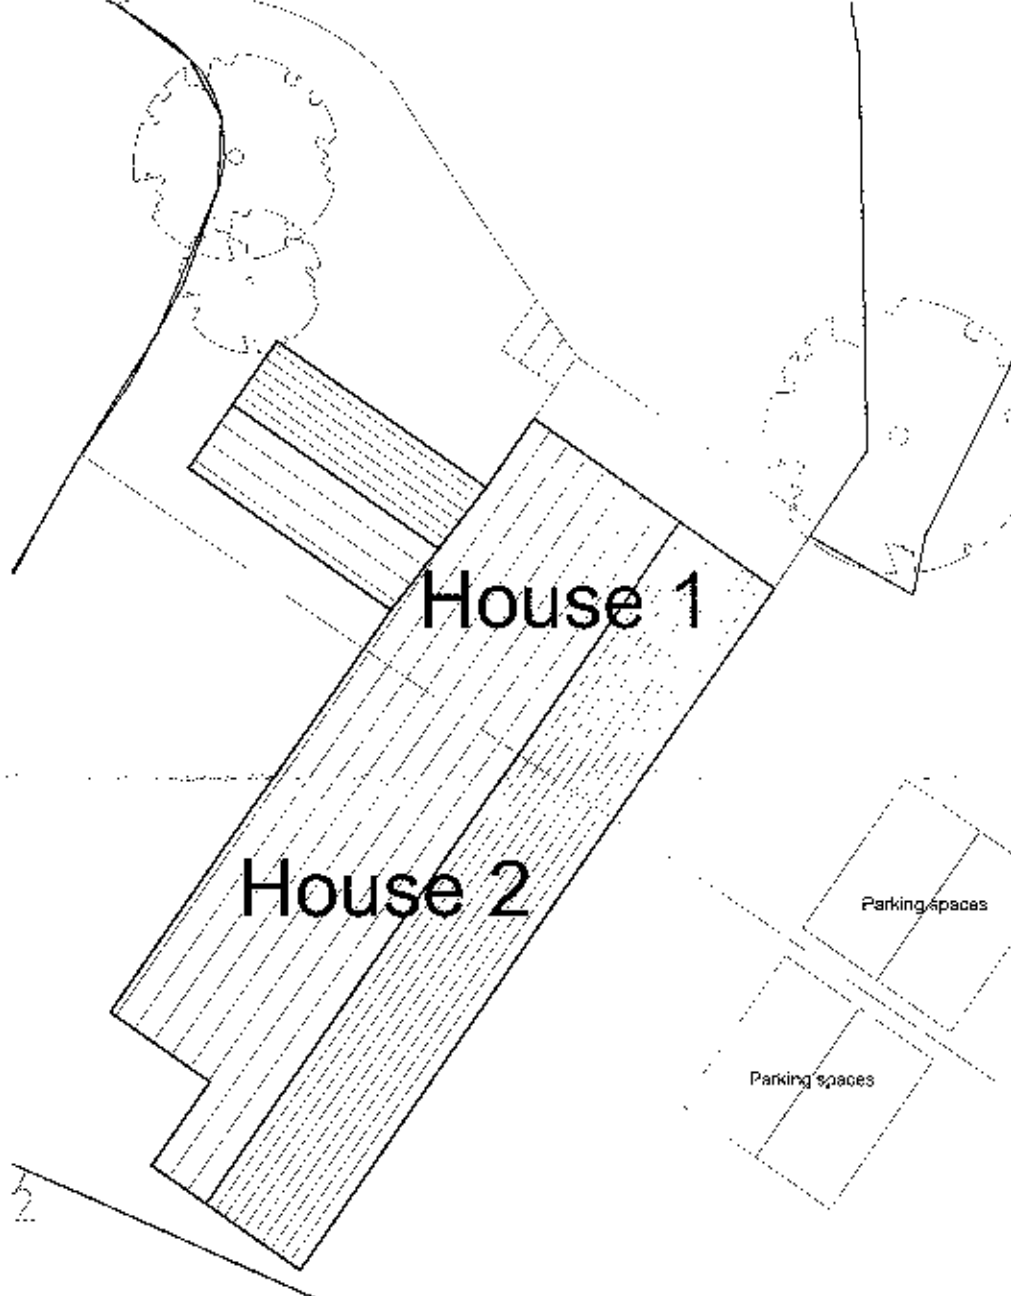

Existing Site Plan Scale 1:200

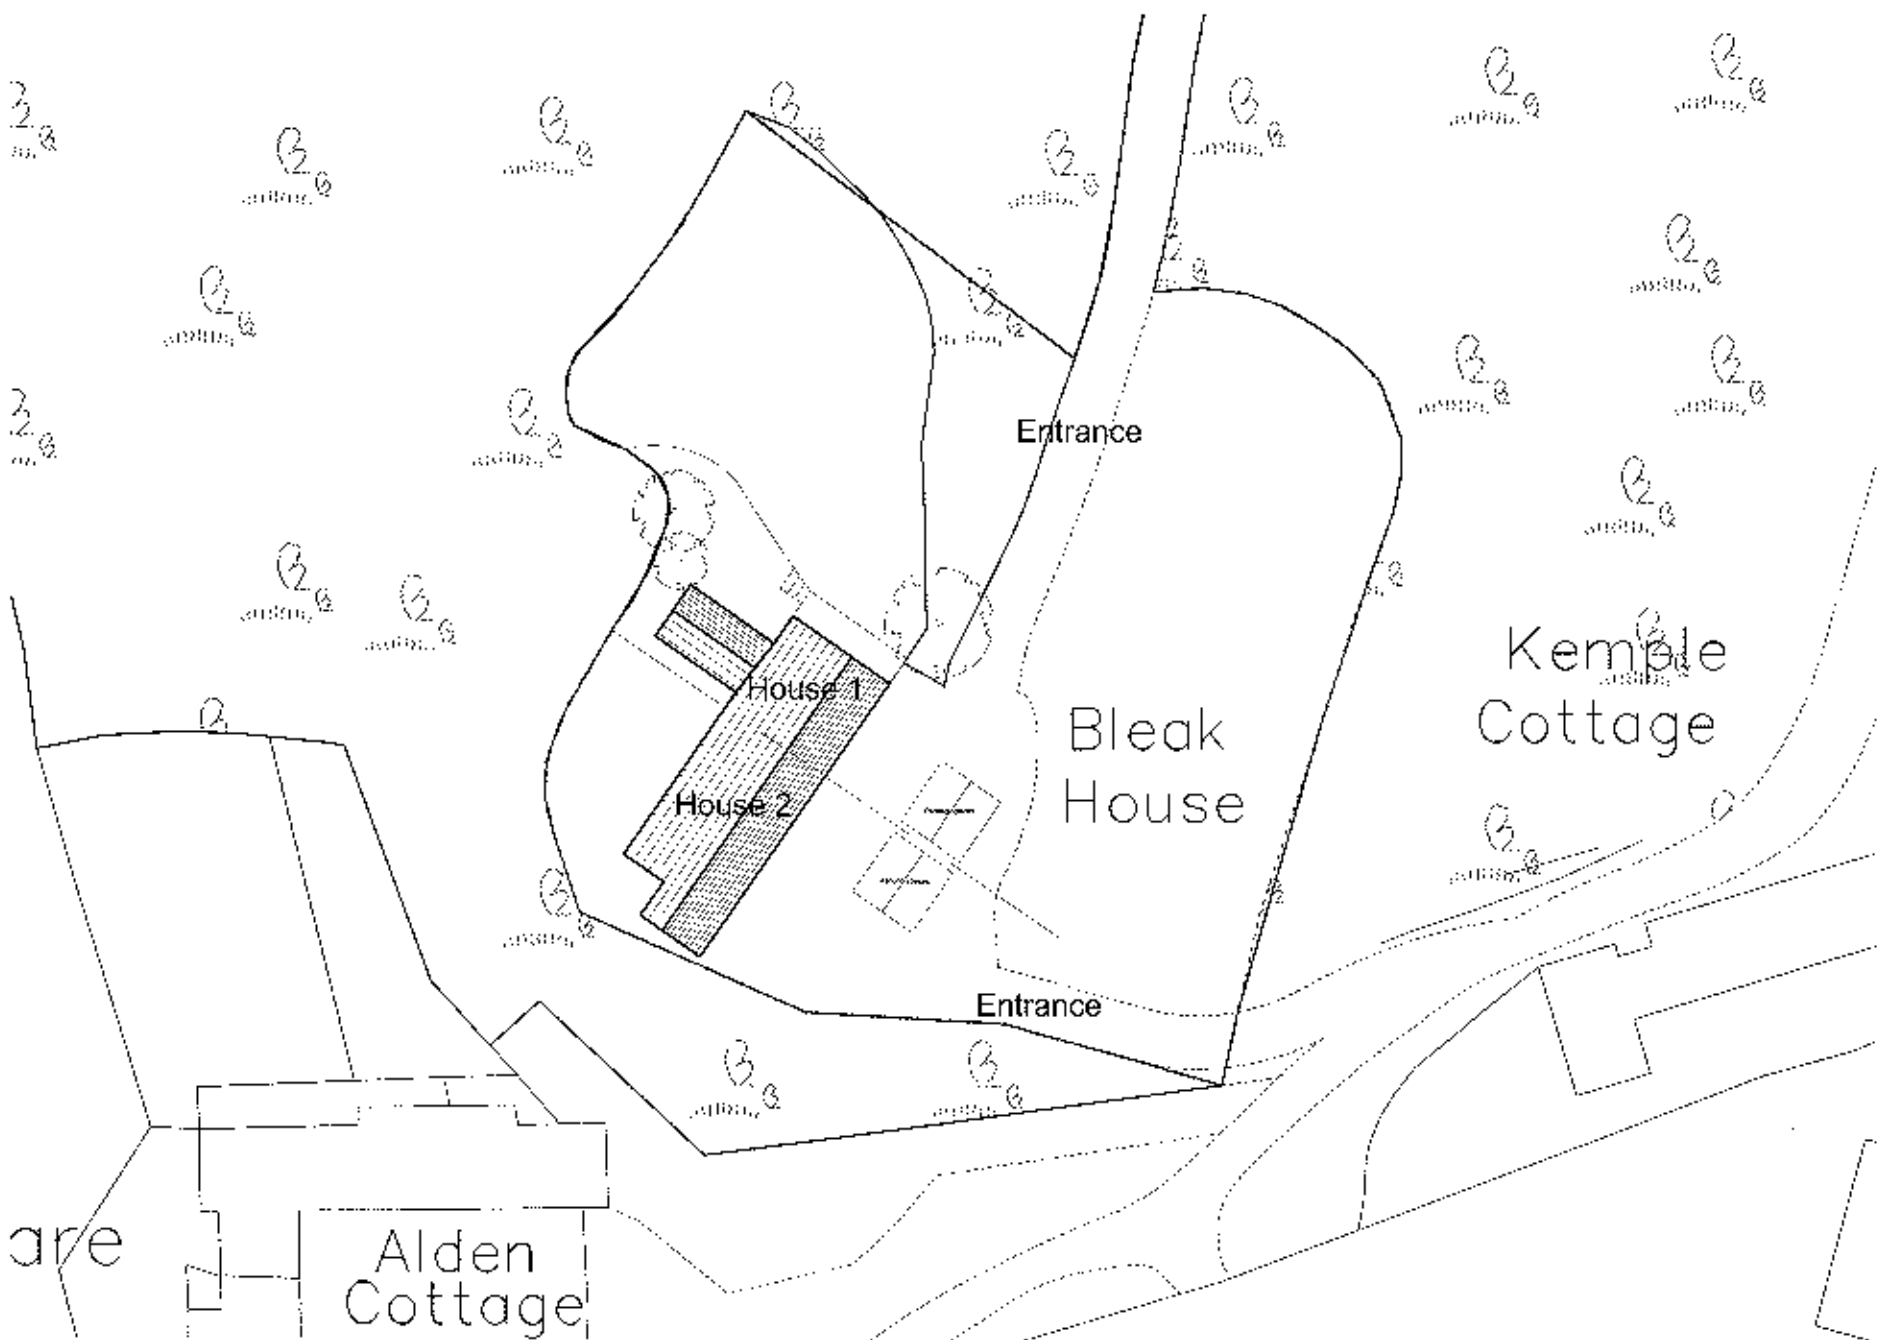

Existing Site Plan Scale 1:500

Rev. A Amendments made following clients comments 13.11.2012 JB

Client
Mr and Mrs Kok

Job Title
Proposed alterations to
Bleak House
Kemble End
Stoneyhurst

Drawing Title
Proposed plans, elevations and site plan

Scale
1:50/100/500

Date
October 2012

Drawn
J Bowden

spa
SUNDERLAND PEACOCK ARCHITECTS
SUNDERLAND PEACOCK & ASSOCIATES LTD.
HAZELBRIE, HAZELBRIE ROAD, HULTON
LANSHAM, BOSTON
TEL: 01202 470172 FAX: 01202 421328
WWW.SUNDERLANDPEACOCK.COM

320121066P

4305 - 02A