




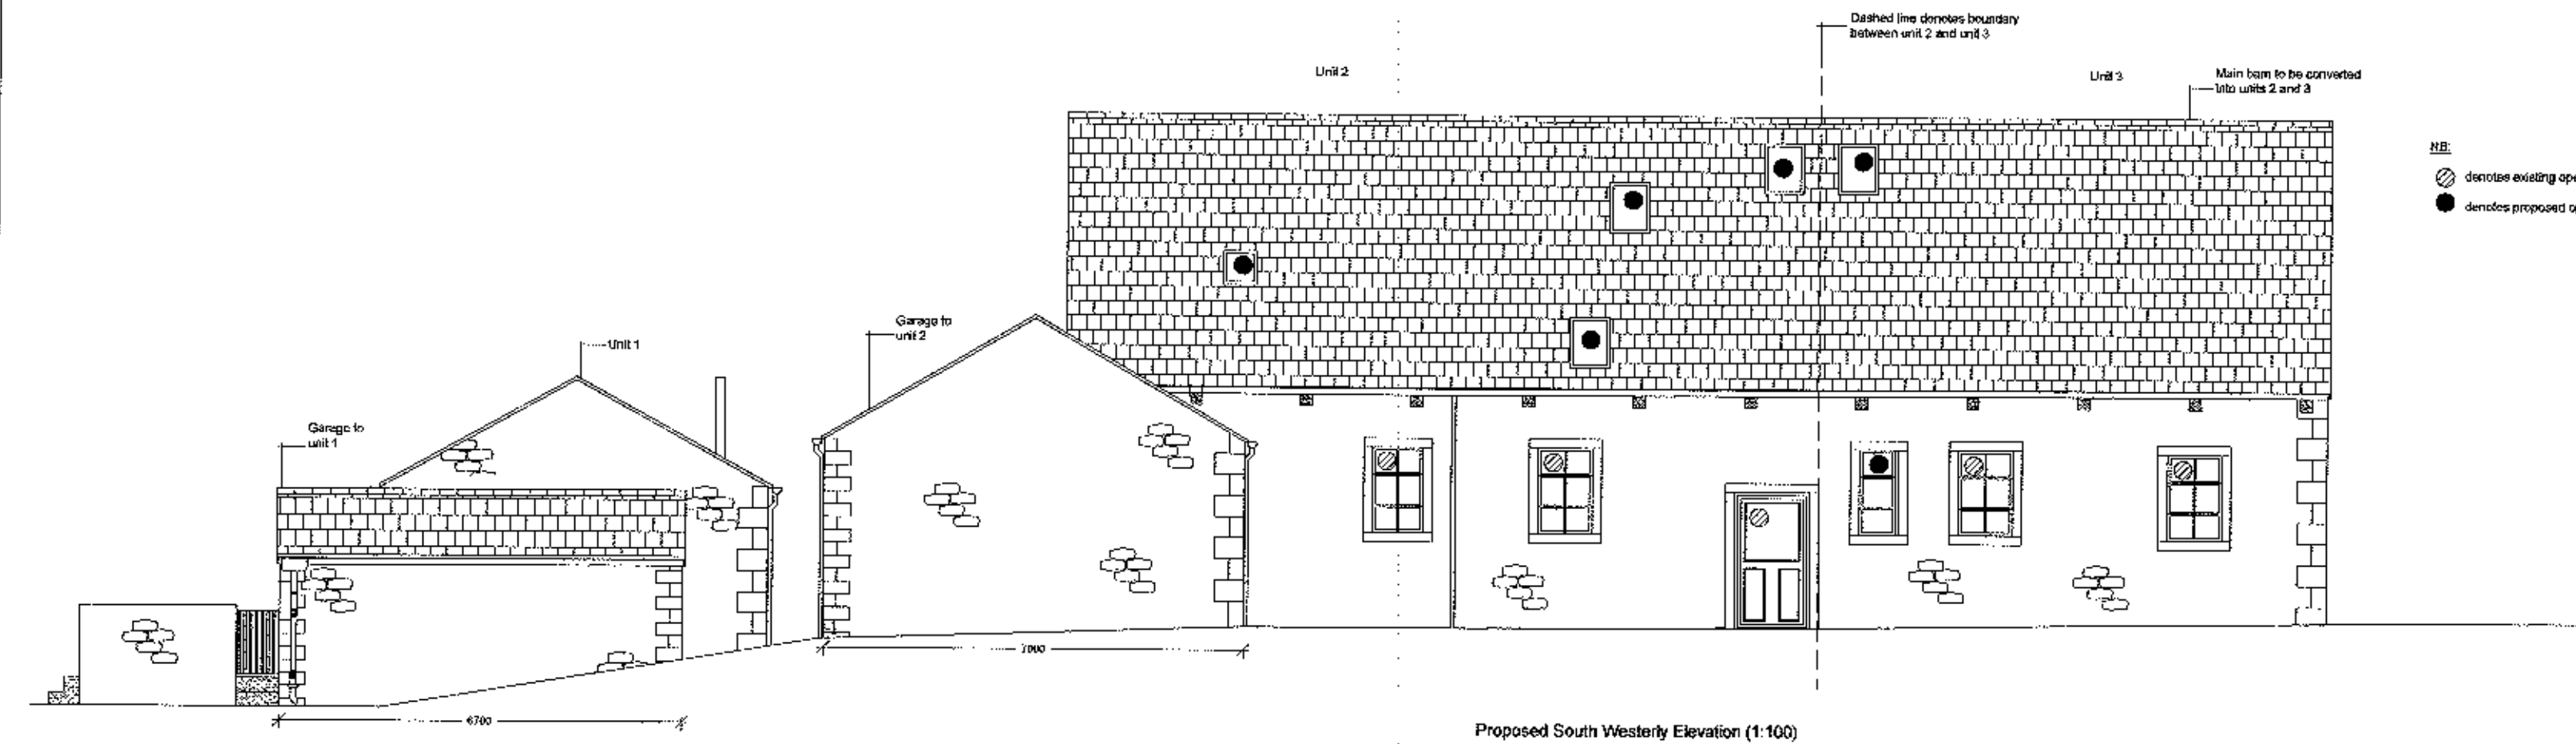


Proposed South Westerly Elevation (1:100)

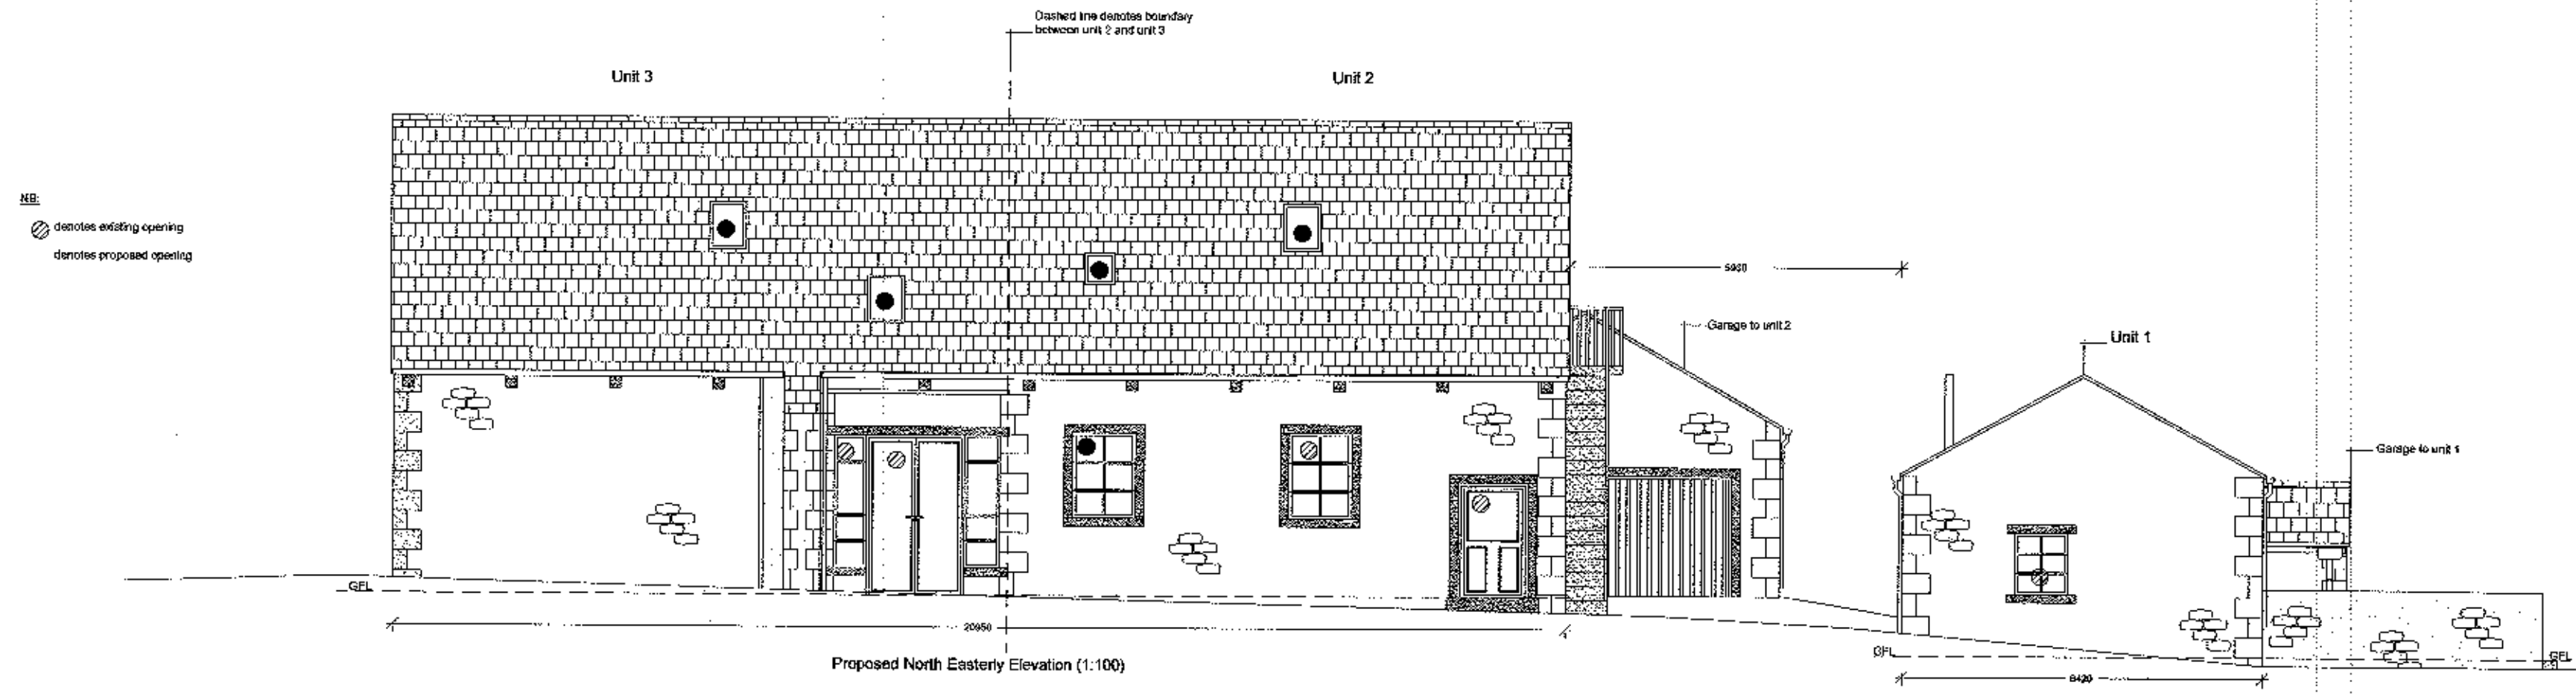


Proposed North Easterly Elevation (1:100)

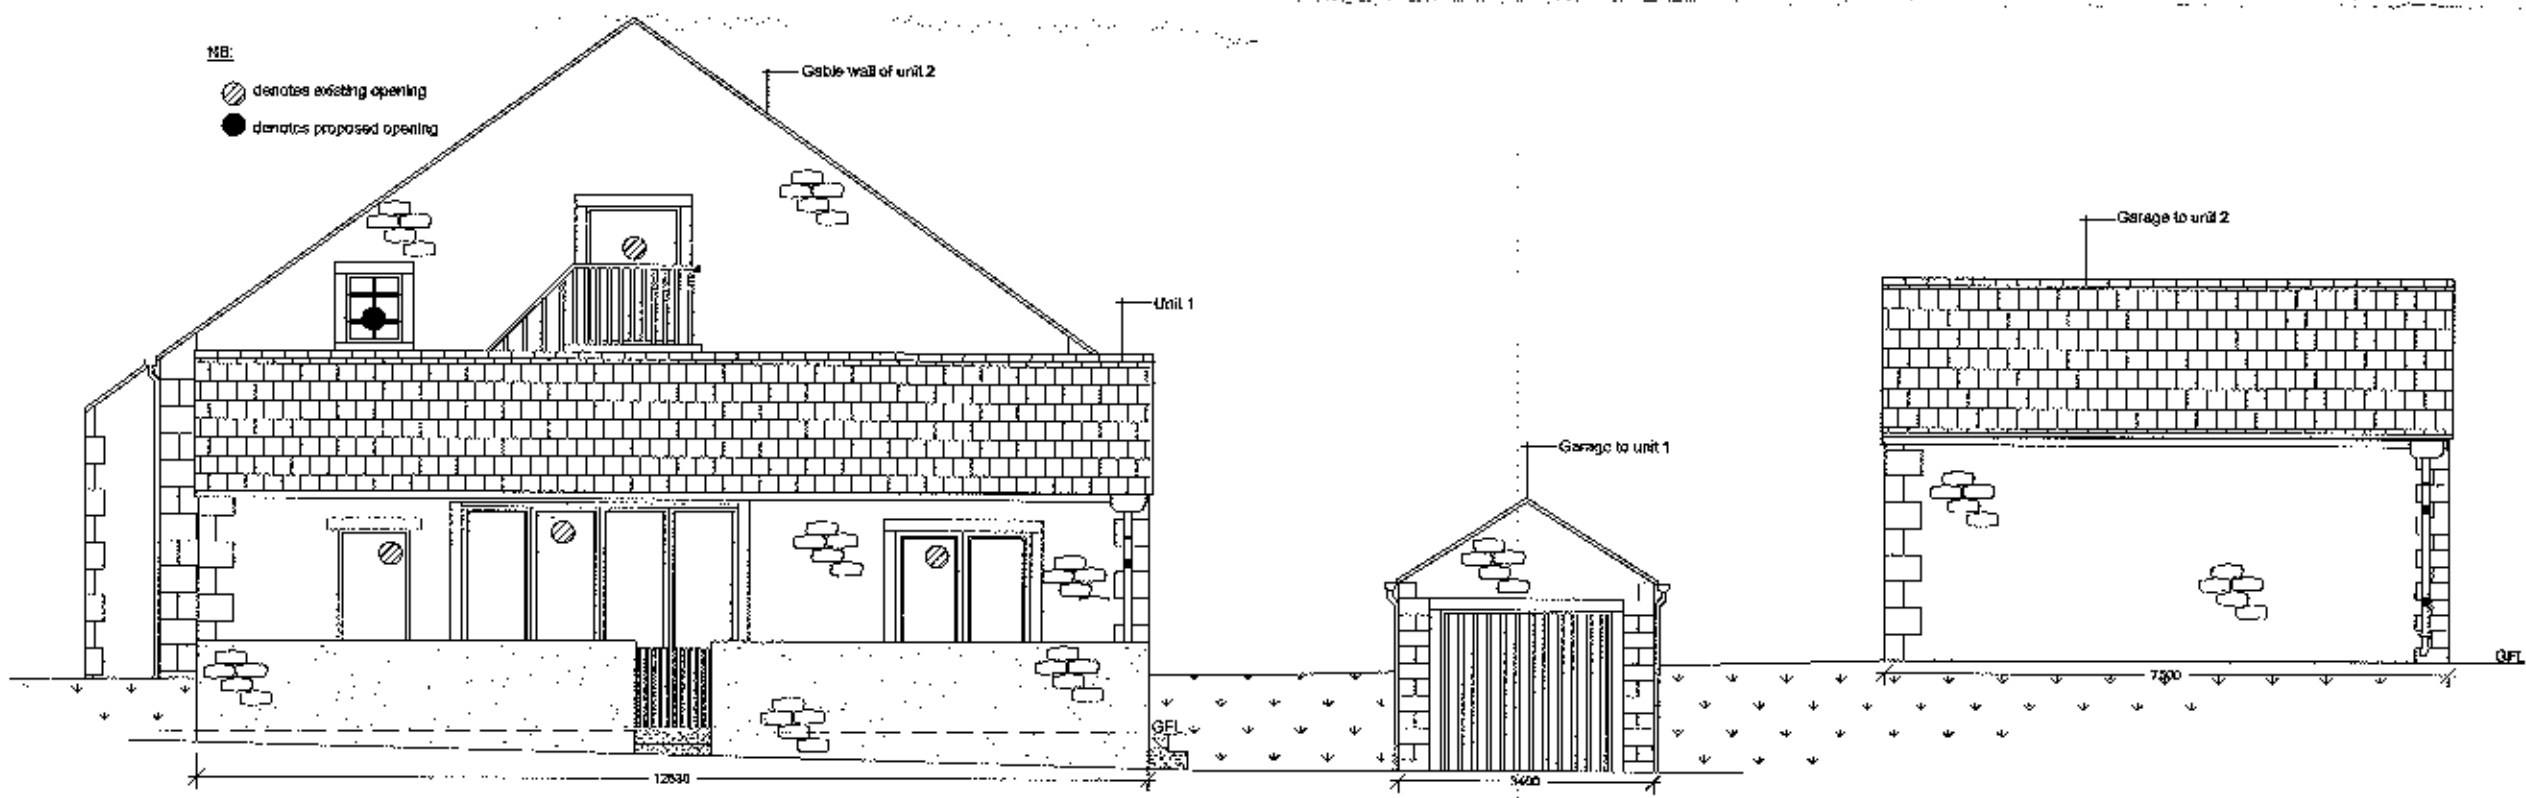


Proposed North Westerly Elevation (1:100)

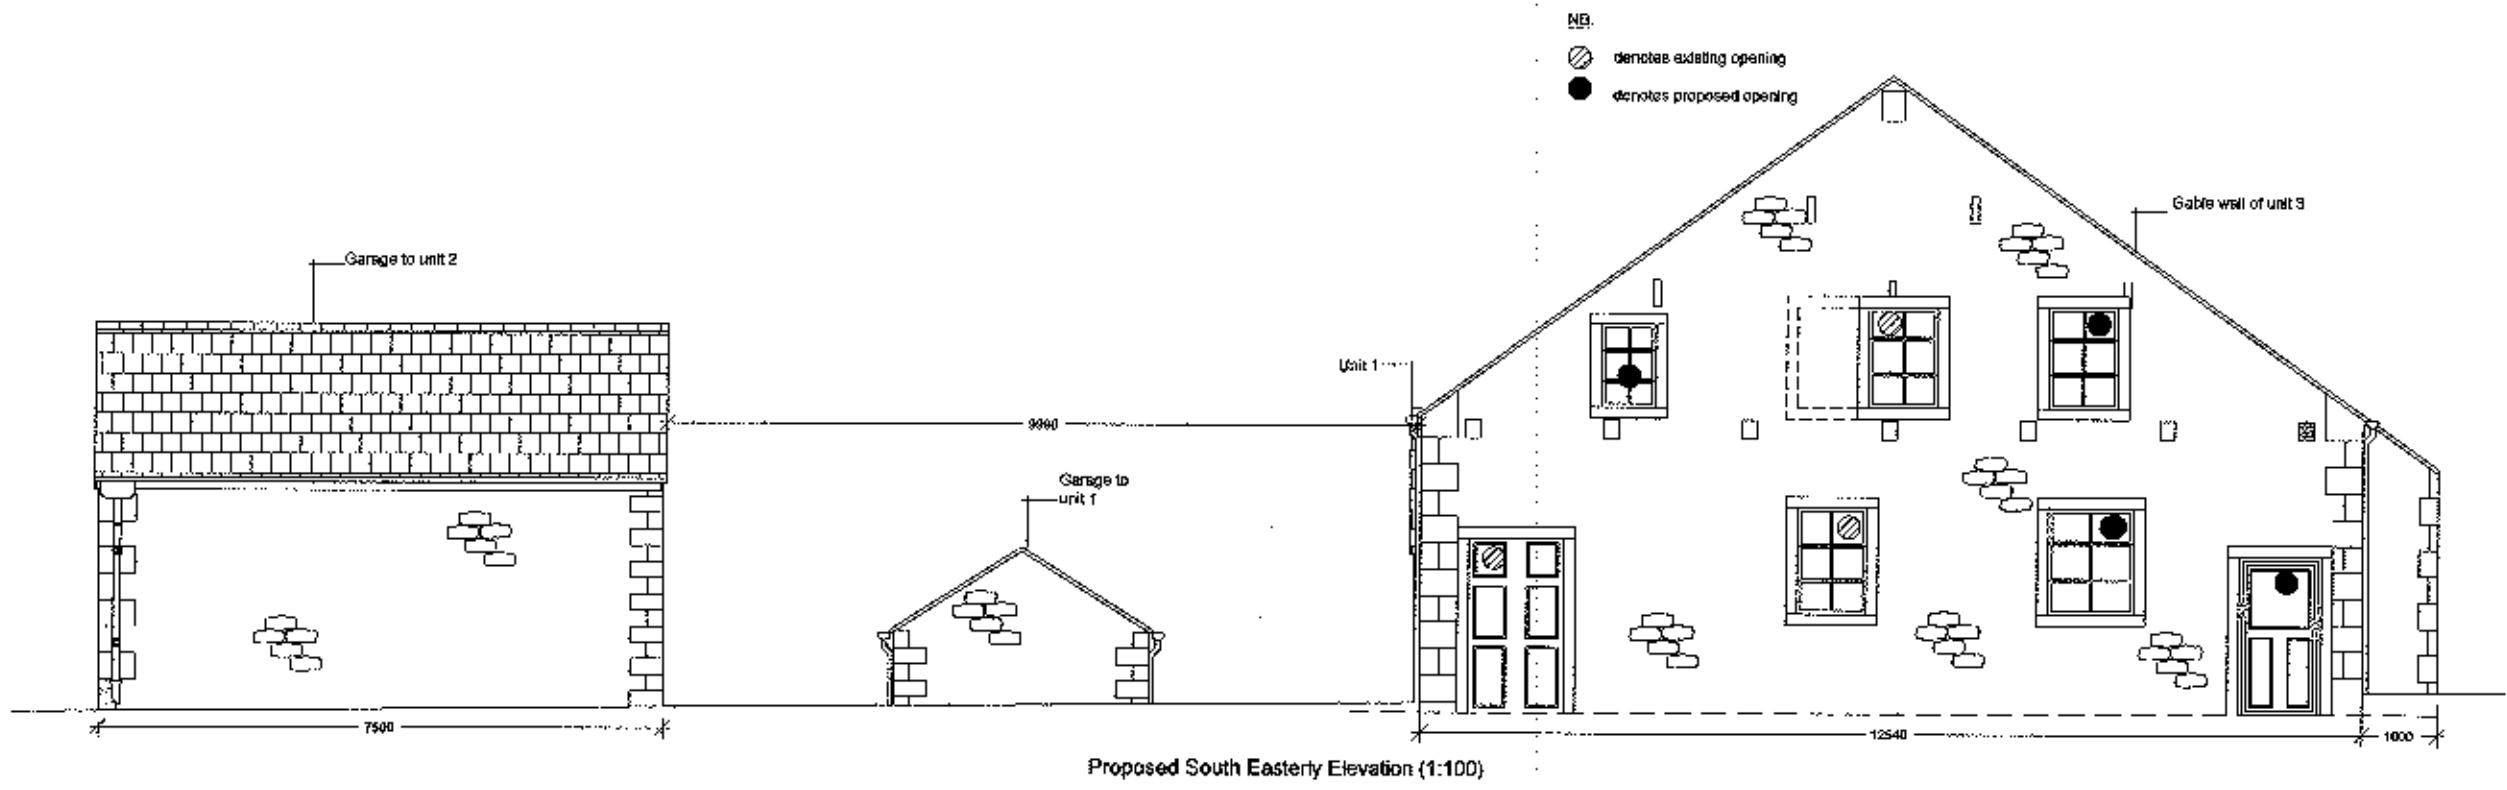


Proposed South Easterly Elevation (1:100)

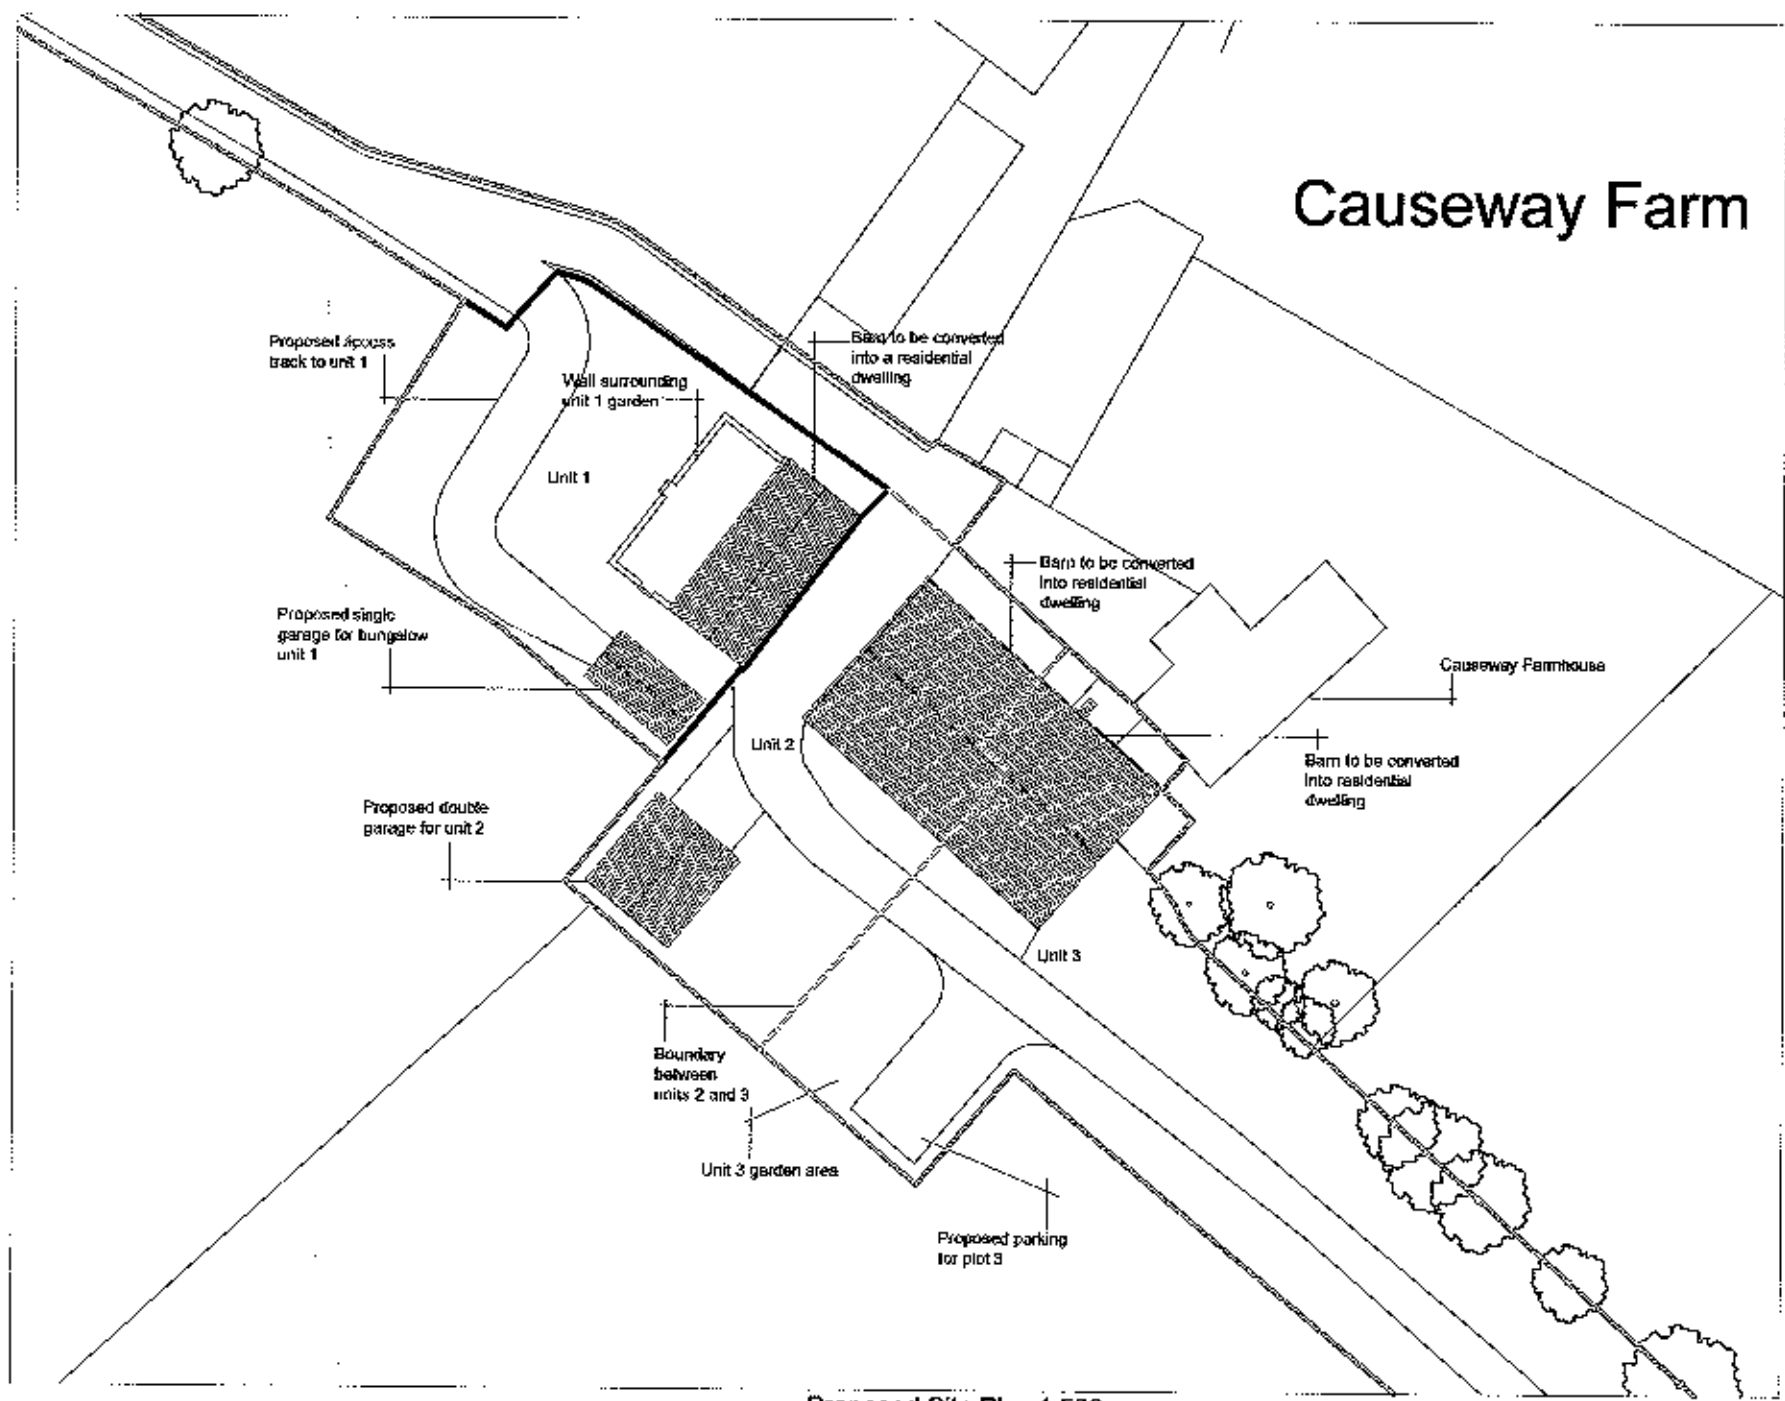

Proposed Site Plan 1:500

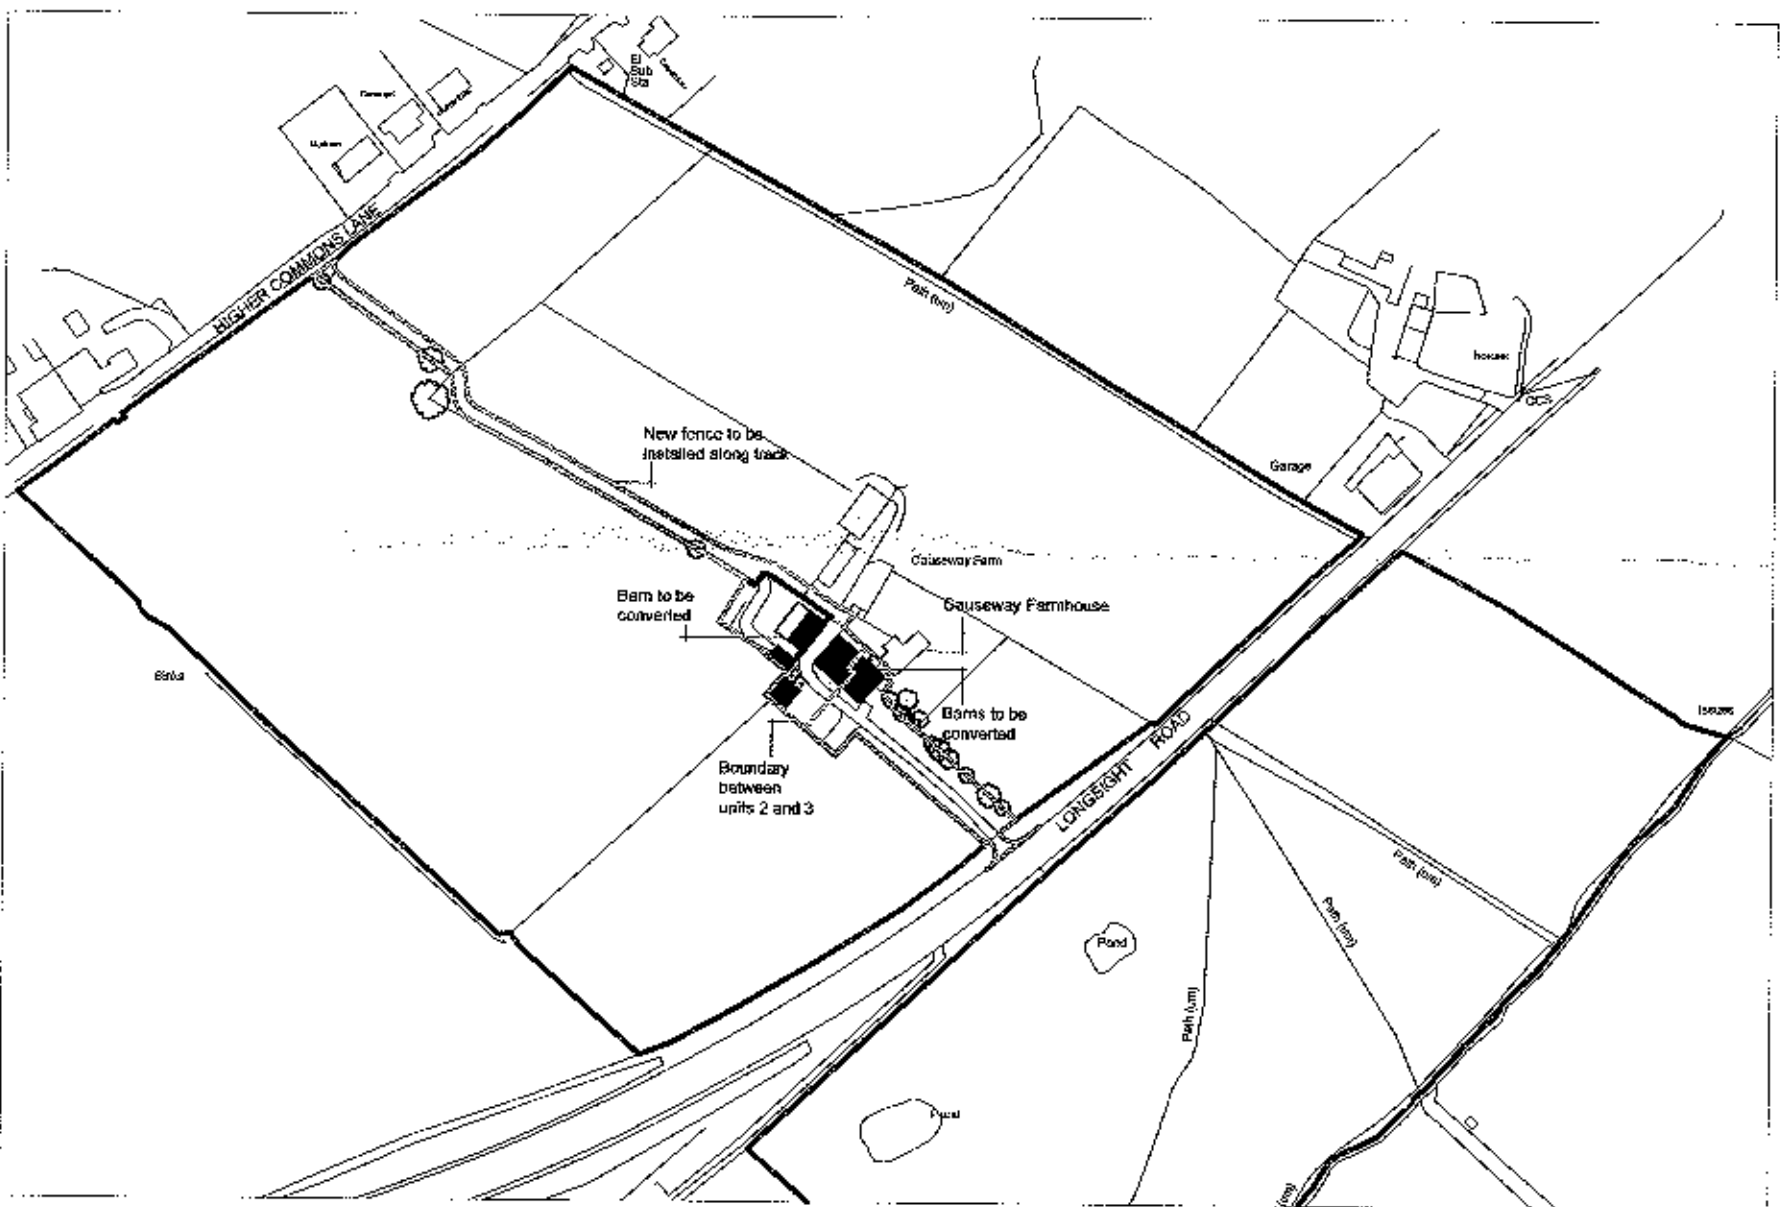

Proposed Location Plan 1:2500

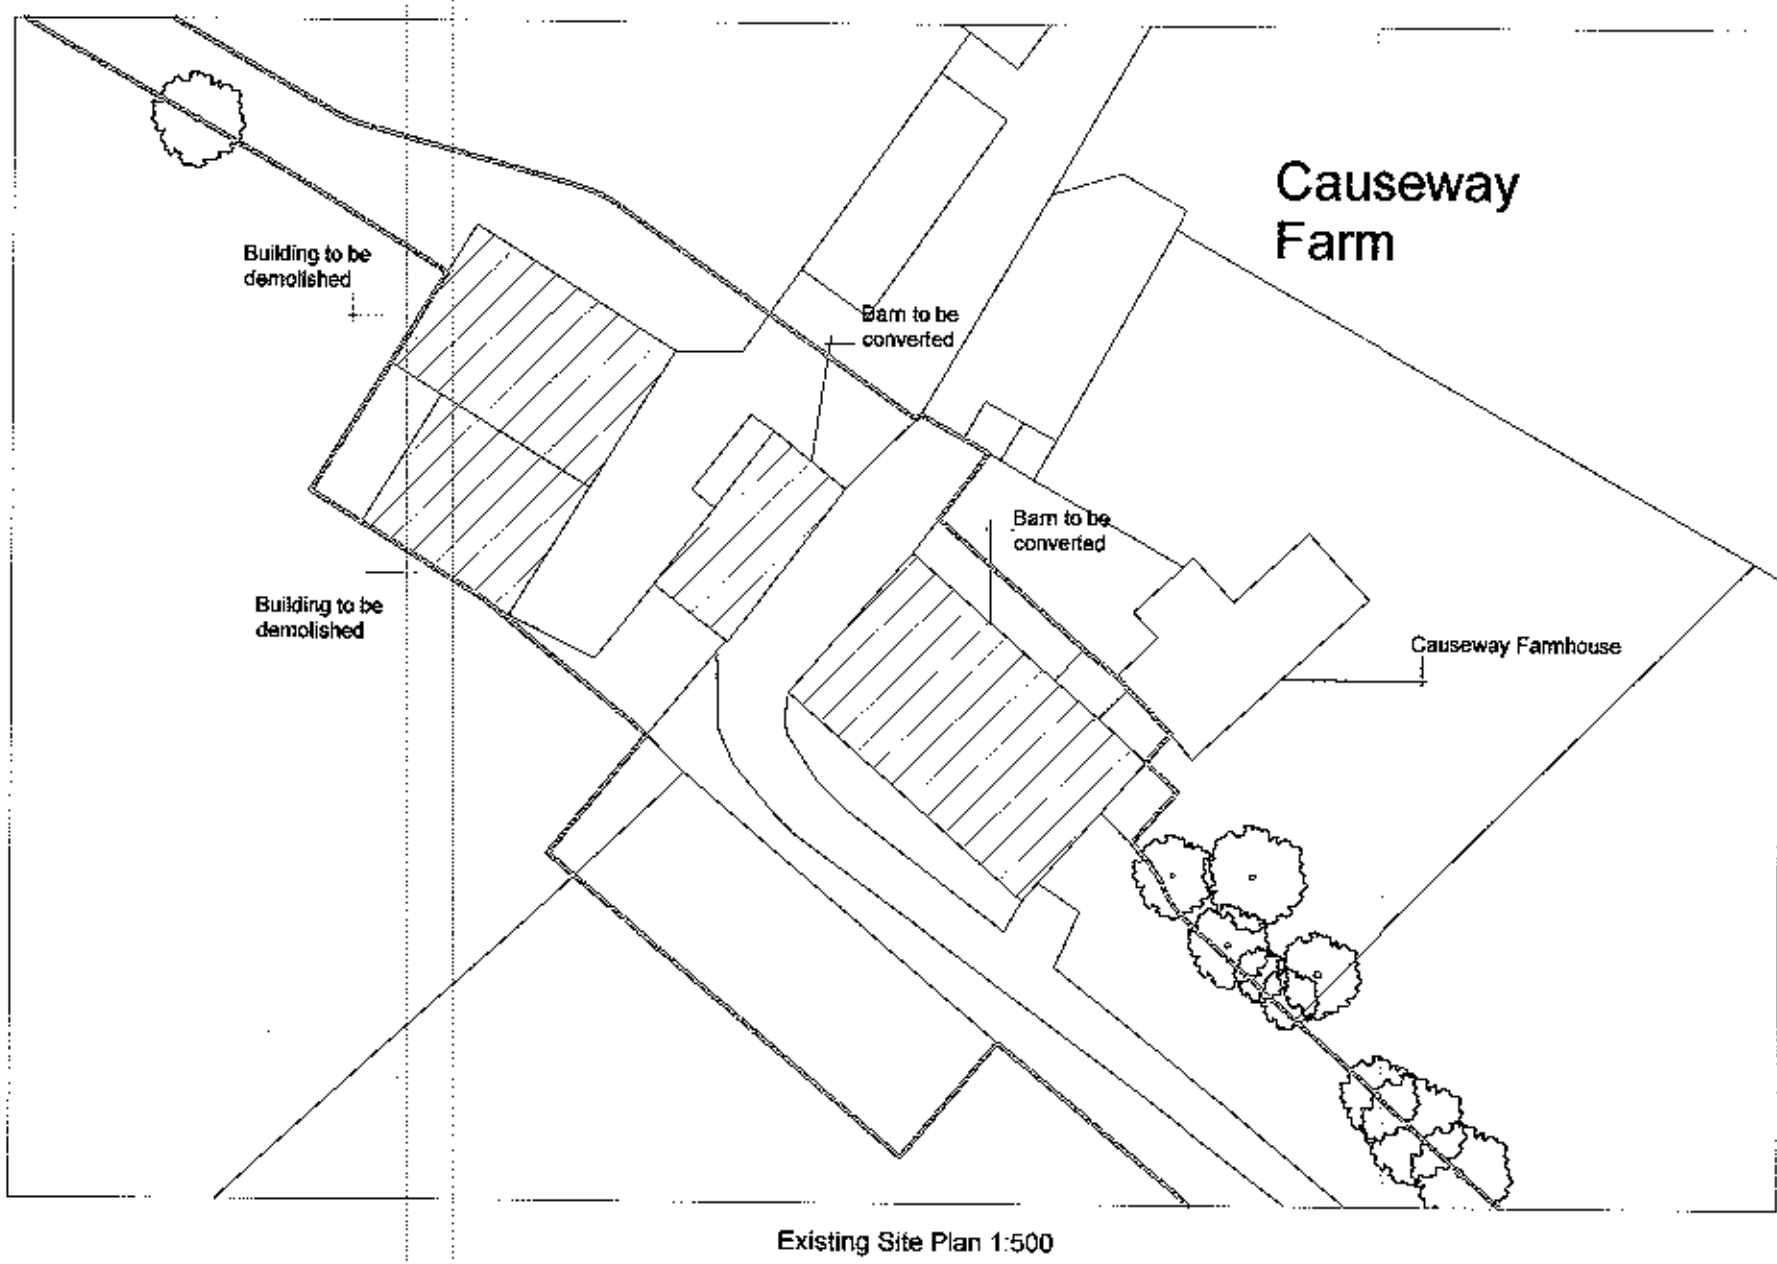

Existing Site Plan 1:500

Notes:


All work is to be carried out to the latest current British standards Codes of Practice and recognised working practices.

All work and materials should comply with Health and Safety legislation.

All dimensions are in millimetres where explicitly shown otherwise.

The contractor should check and certify all dimensions as work proceeds and notify the architect of any discrepancies.

Do not scale off the drawings, if in doubt ask.

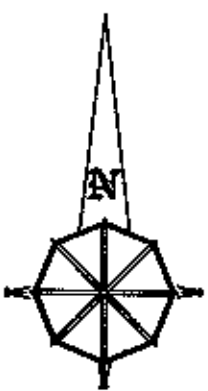

Key:

- denotes unit 1 & unit 2 boundary
- denotes unit 2 & unit 3 boundary
- denotes extent of proposal
- denotes boundary of applicants ownership

320121072P

Amendment B 10.06.12; Minor aesthetic external alterations RB

Amendment A 17.08.12; Trees added to site plan. Garage for plot 3 removed and replaced with parking spaces opposite RB

PLANNING DRAWINGS - proposed elevations displaying all units. Existing & proposed site & location plans



Chartered Surveyors
6 - 8 Church Street
Clitheroe
Lancashire BB7 2DG
T: 01200 442301
F: 01200 442978
Email: info@ghaonline.co.uk

Title: Proposed barn conversion at Causeway Farm Longsight Road Osbaldeston Blackburn BB2 7HX

Project No: Dou091/068/04 Drawn: RB

Client: Messrs S & S Douglas

Date: 23.07.10 Scale: 1:100/500/1250

Amendments: A B