

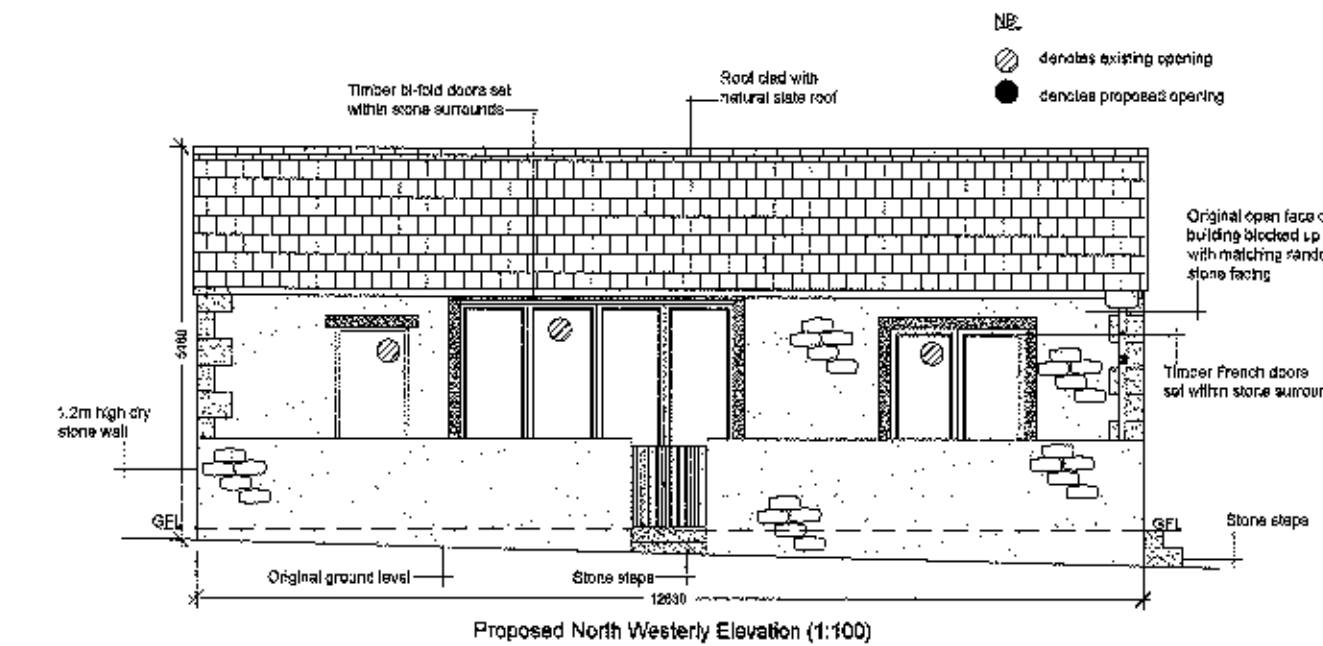
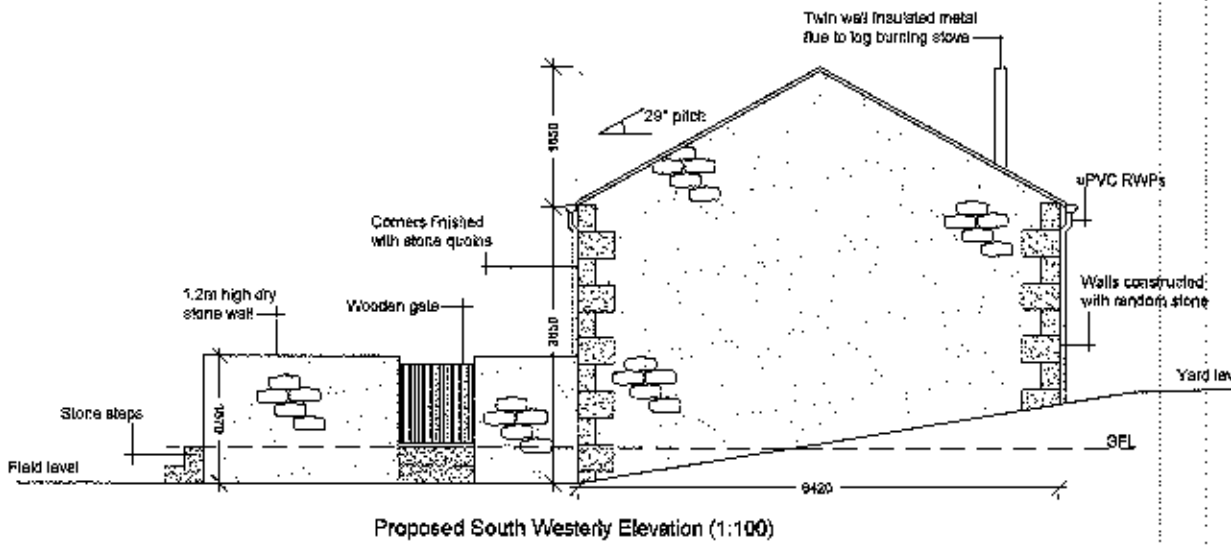
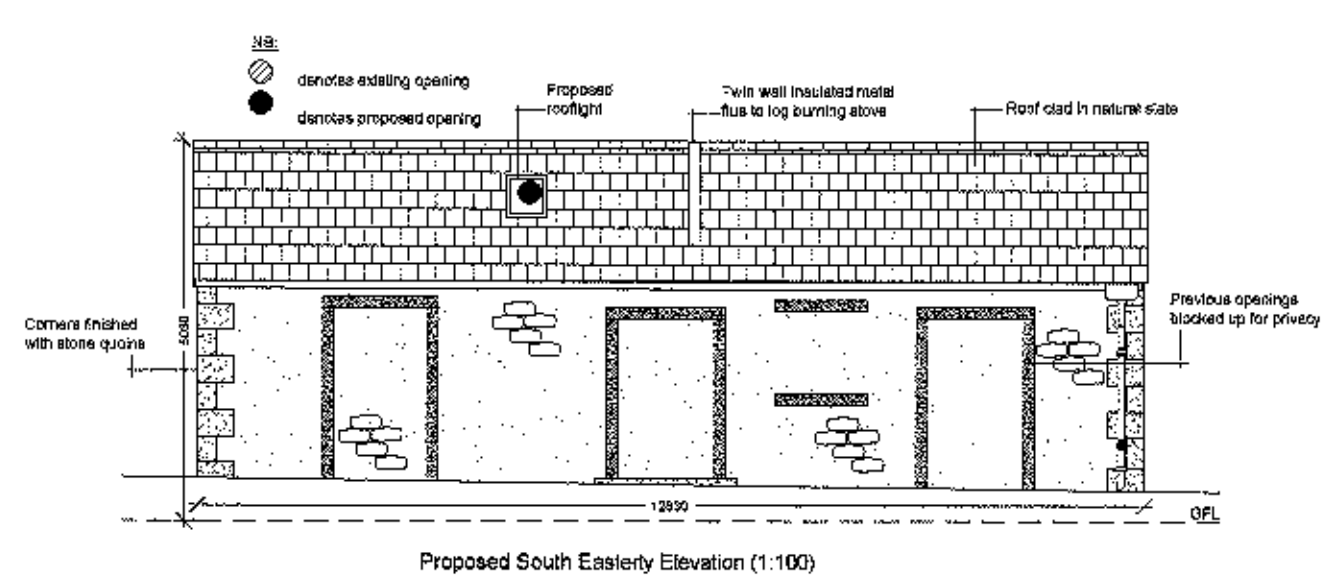
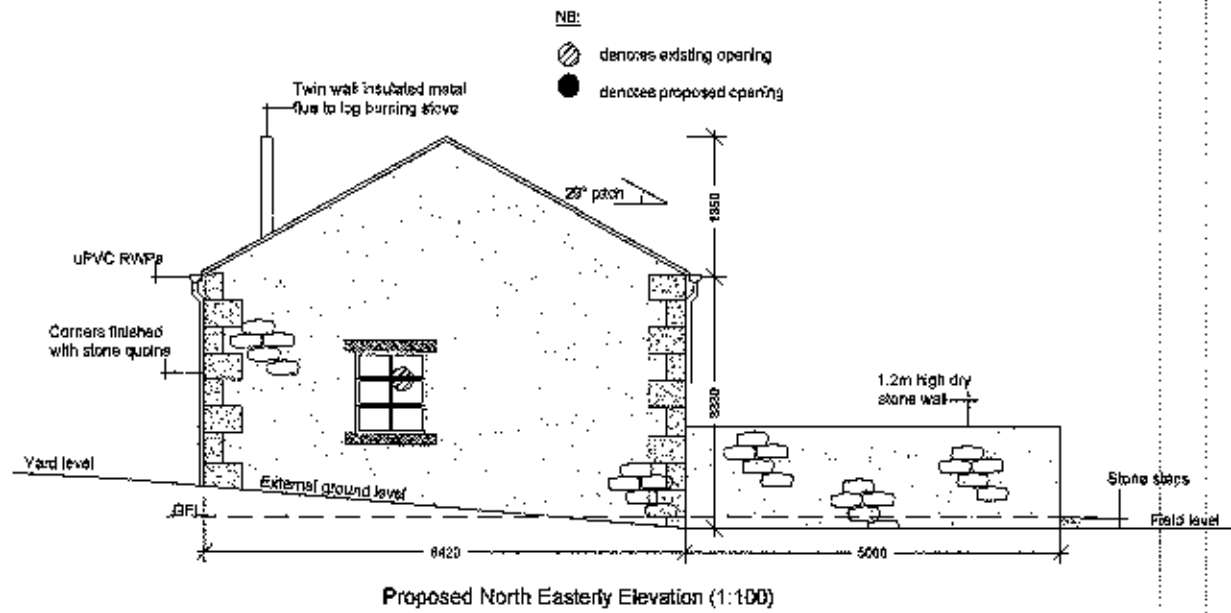
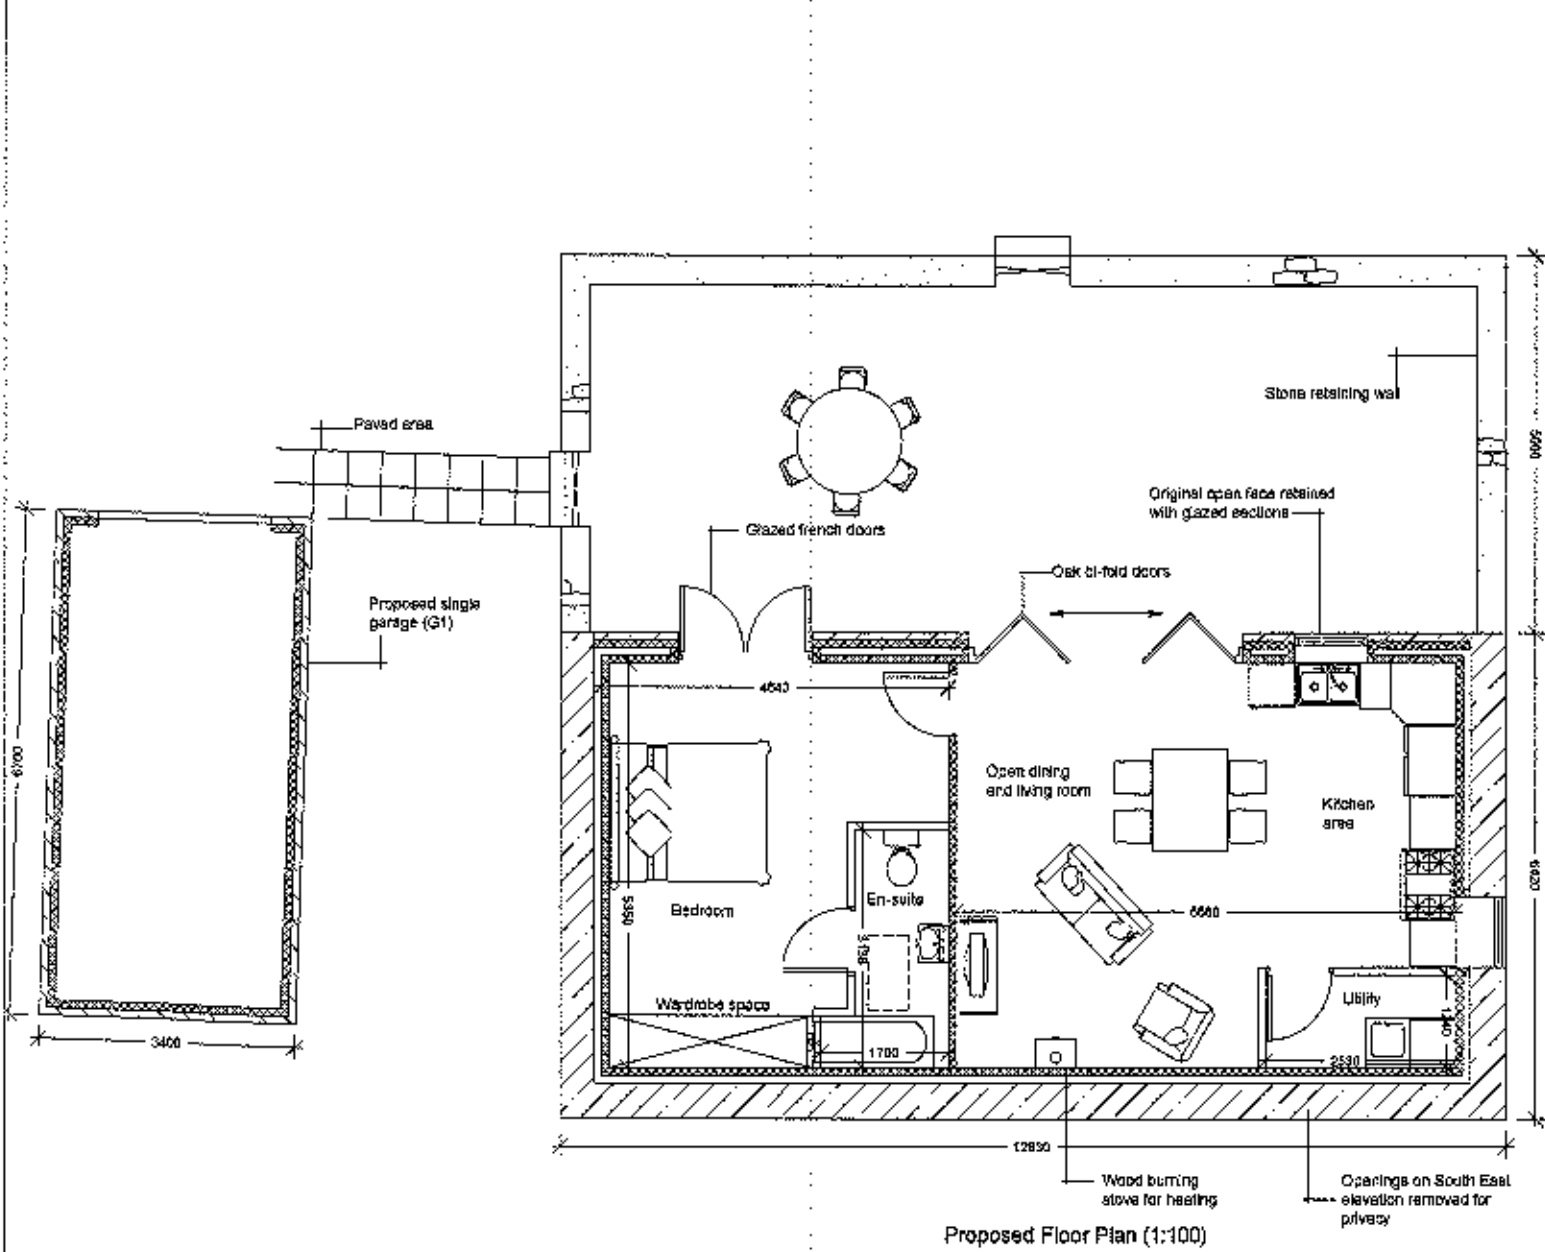
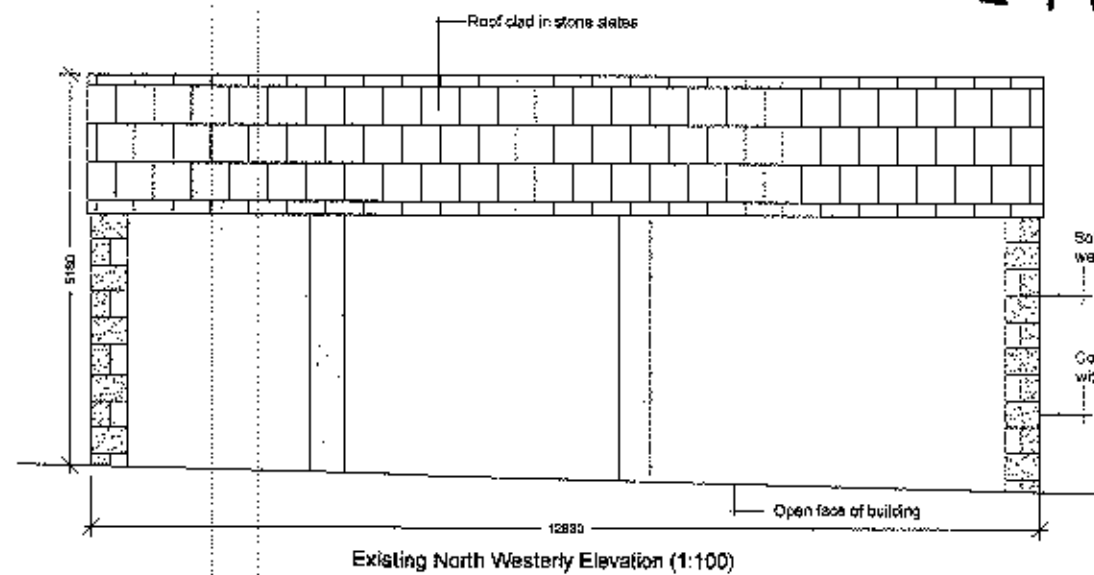
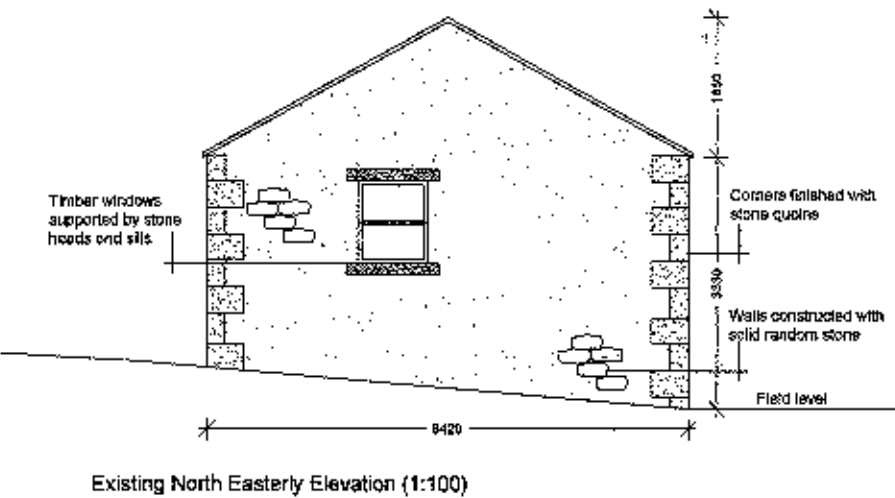
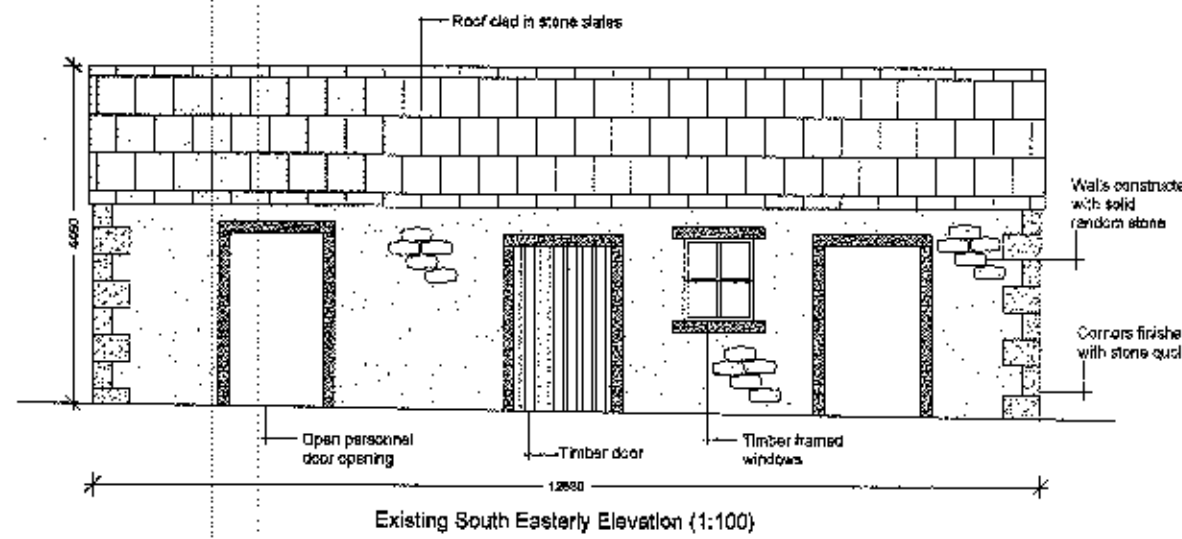


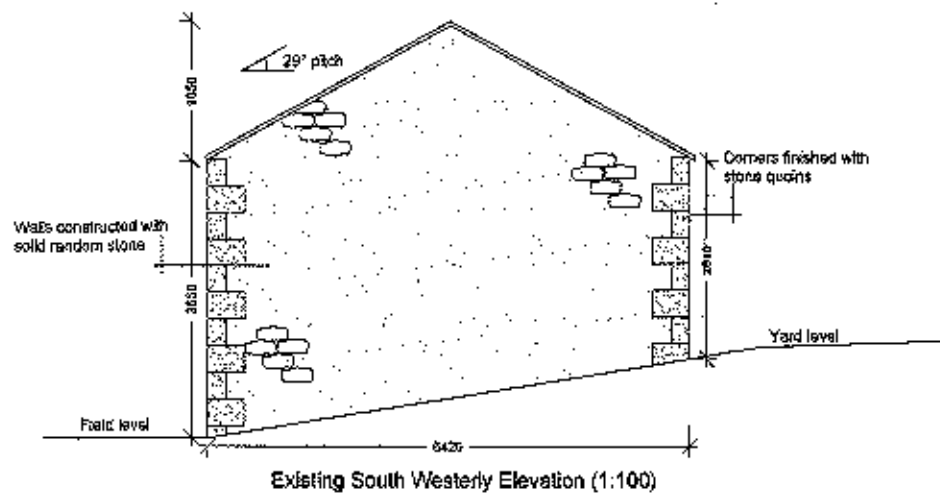

Proposed floor plans and elevations

Existing floor plans and elevations

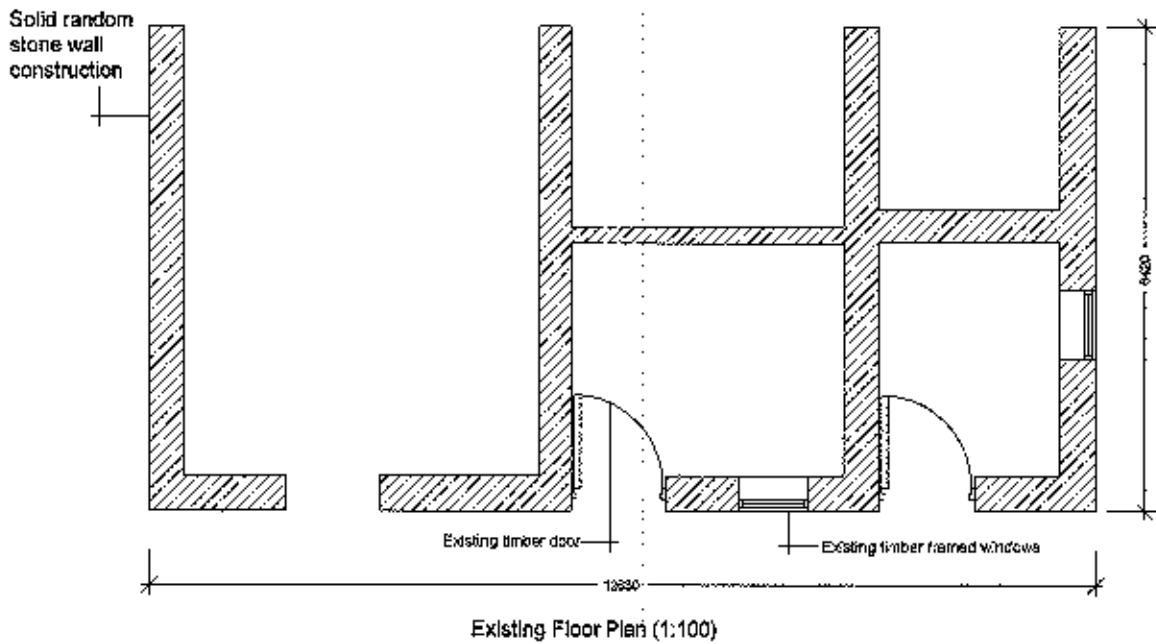

Notes:

All work is to be carried out to the latest current British standards Codes of Practice and recognised working practices.

All work and materials should comply with Health and Safety legislation.

All dimensions are in millimetres where explicitly shown otherwise.

The contractor should check and certify all dimensions as work proceeds and notify the architect of any discrepancies.

Do not scale off the drawings, if in doubt ask.

Amendment B 10.09.12; Minor aesthetic external alterations RB

Amendment A 17.08.12; Trees added to site plan. Garage for plot 3 removed and replaced with parking spaces opposite RB

PLANNING DRAWINGS - existing & proposed floor plans and elevations for unit 1



Chartered Surveyors
8 - 8 Church Street
Clitheroe
Lancashire BB7 2DG
T: 01200 442301
F: 01200 442976
Email: info@ghaonline.co.uk

Title: Proposed barn conversion at Causeway Farm Longsight Road Osbaldeston Blackburn BB2 7HX


Project No: Dou/091/1068/02 Drawn: RB

Client: Messrs S & S Douglas


Date: 23.07.10 Scale: 1:100

Amendments: A B

Proposed plans for garage G1

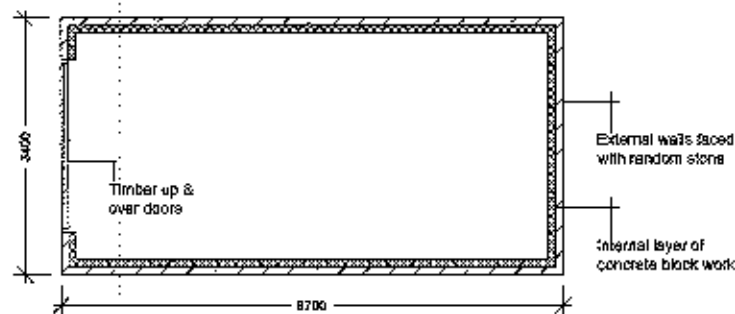


Proposed Floor Plan for garage G1 (1:100)

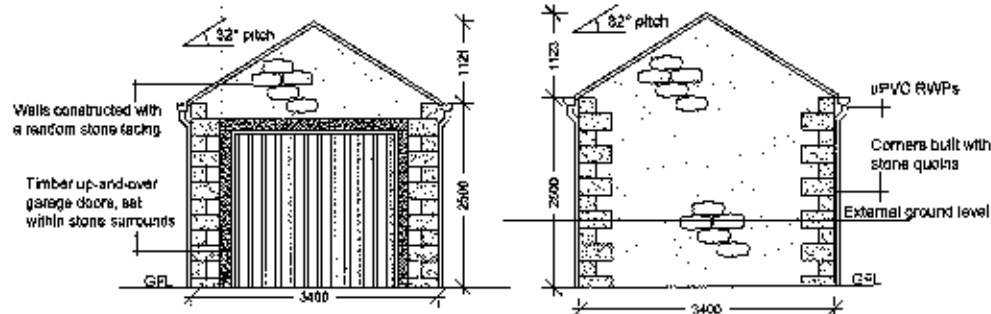


Proposed North Westerly Elevation for Garage G1 (1:100)

Proposed South Easterly Elevation for Garage G1 (1:100)

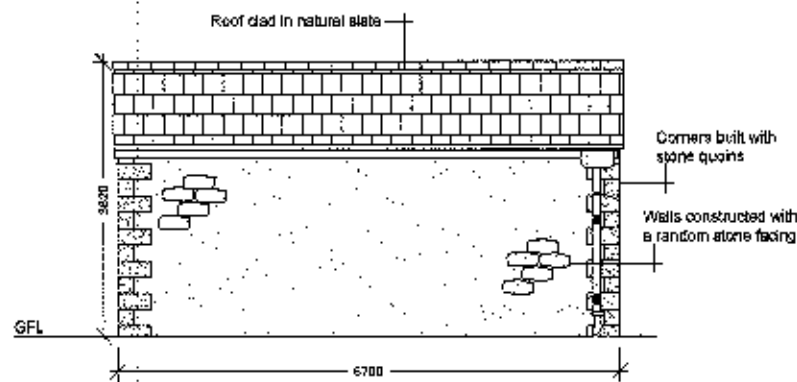


Proposed North Easterly Elevation for Garage G1 (1:100)

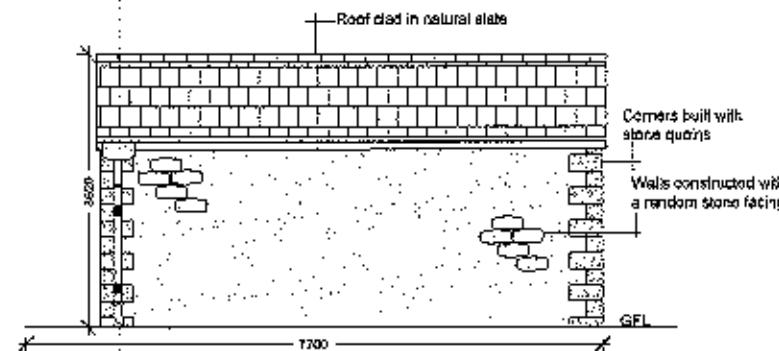


Proposed South Westerly Elevation for Garage G1 (1:100)


Proposed plans for garage G2

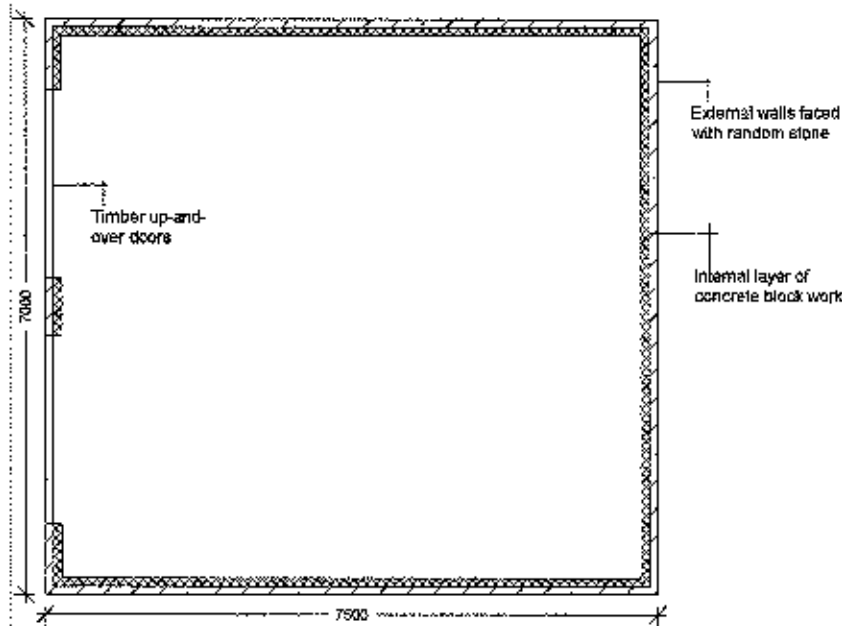


Proposed Floor Plan for garage G2 (1:100)

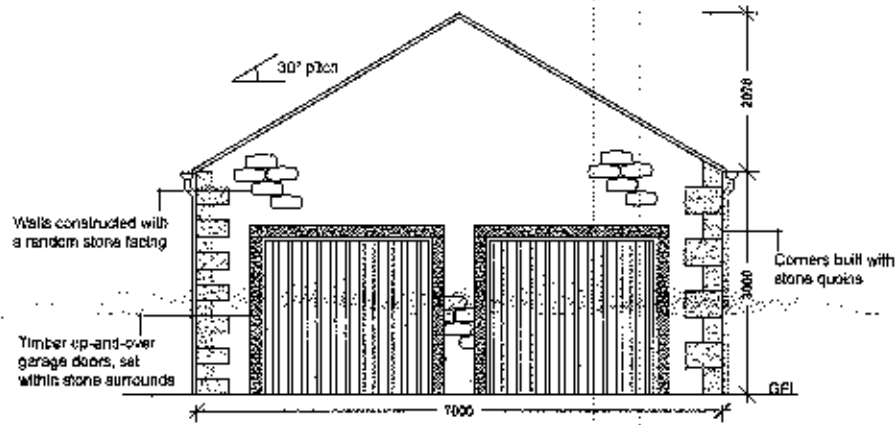


Proposed North Easterly Elevation for Garage G2 (1:100)

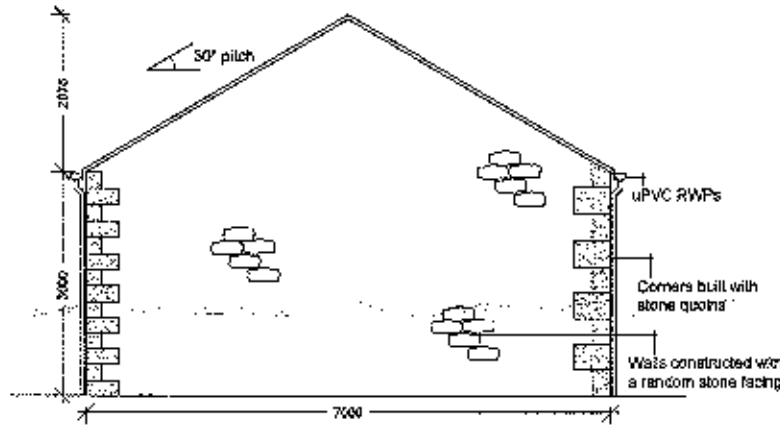

Proposed South Westerly Elevation for Garage G2 (1:100)

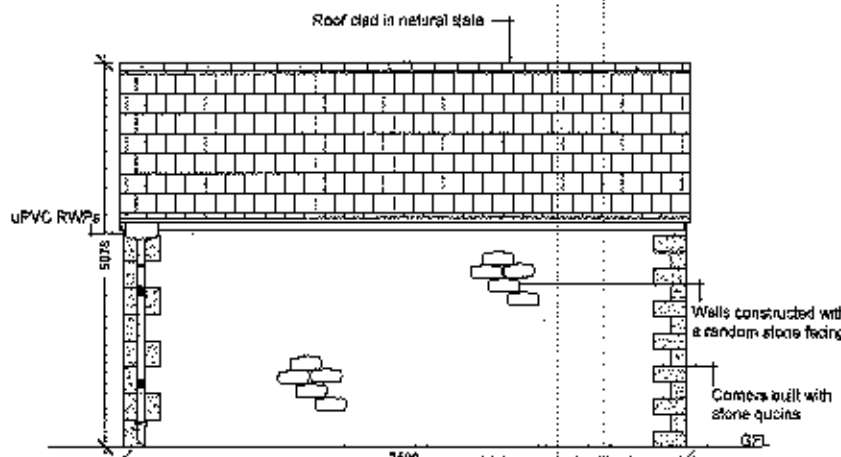

Proposed South Easterly Elevation for Garage G2 (1:100)

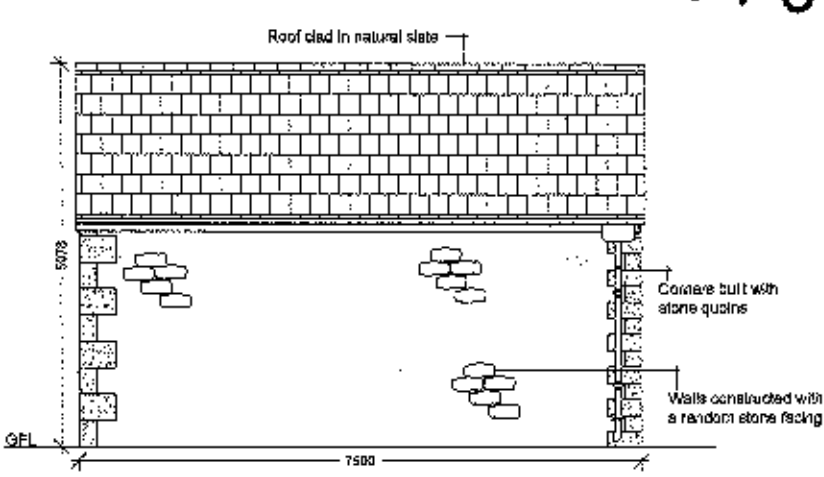

Proposed North Westerly Elevation for Garage G2 (1:100)

Notes:

All work is to be carried out to the latest current British standards Codes of Practice and recognised working practices.

All work and materials should comply with Health and Safety legislation.

All dimensions are in millimetres where explicitly shown otherwise.

The contractor should check and certify all dimensions as work proceeds and notify the architect of any discrepancies.

Do not scale off the drawings, if in doubt ask.

320121072P

Amendment B 10.09.12; Minor aesthetic external alterations
Amendment A 17.08.12; Trees added to site plan, Garage for plot 3 removed and replaced with parking spaces opposite

PLANNING DRAWINGS - proposed floor plans & elevations of garages		Title: Proposed barn conversion at Causeway Farm Longsight Road Osbaldeston Blackburn BB2 7HX	
GHA Gary Hooley Associates Chartered Surveyors 6 - 8 Church Street Clitheroe Lancashire BB7 2DG T: 01200 442301 F: 01200 442976 Email: info@ghaonline.co.uk		Project No: Dou/091/1068/03	Drawn: RB
		Client: Messrs S & S Douglas	
		Date: 23.07.10	Scale: 1:100
Amendments:		A	B