




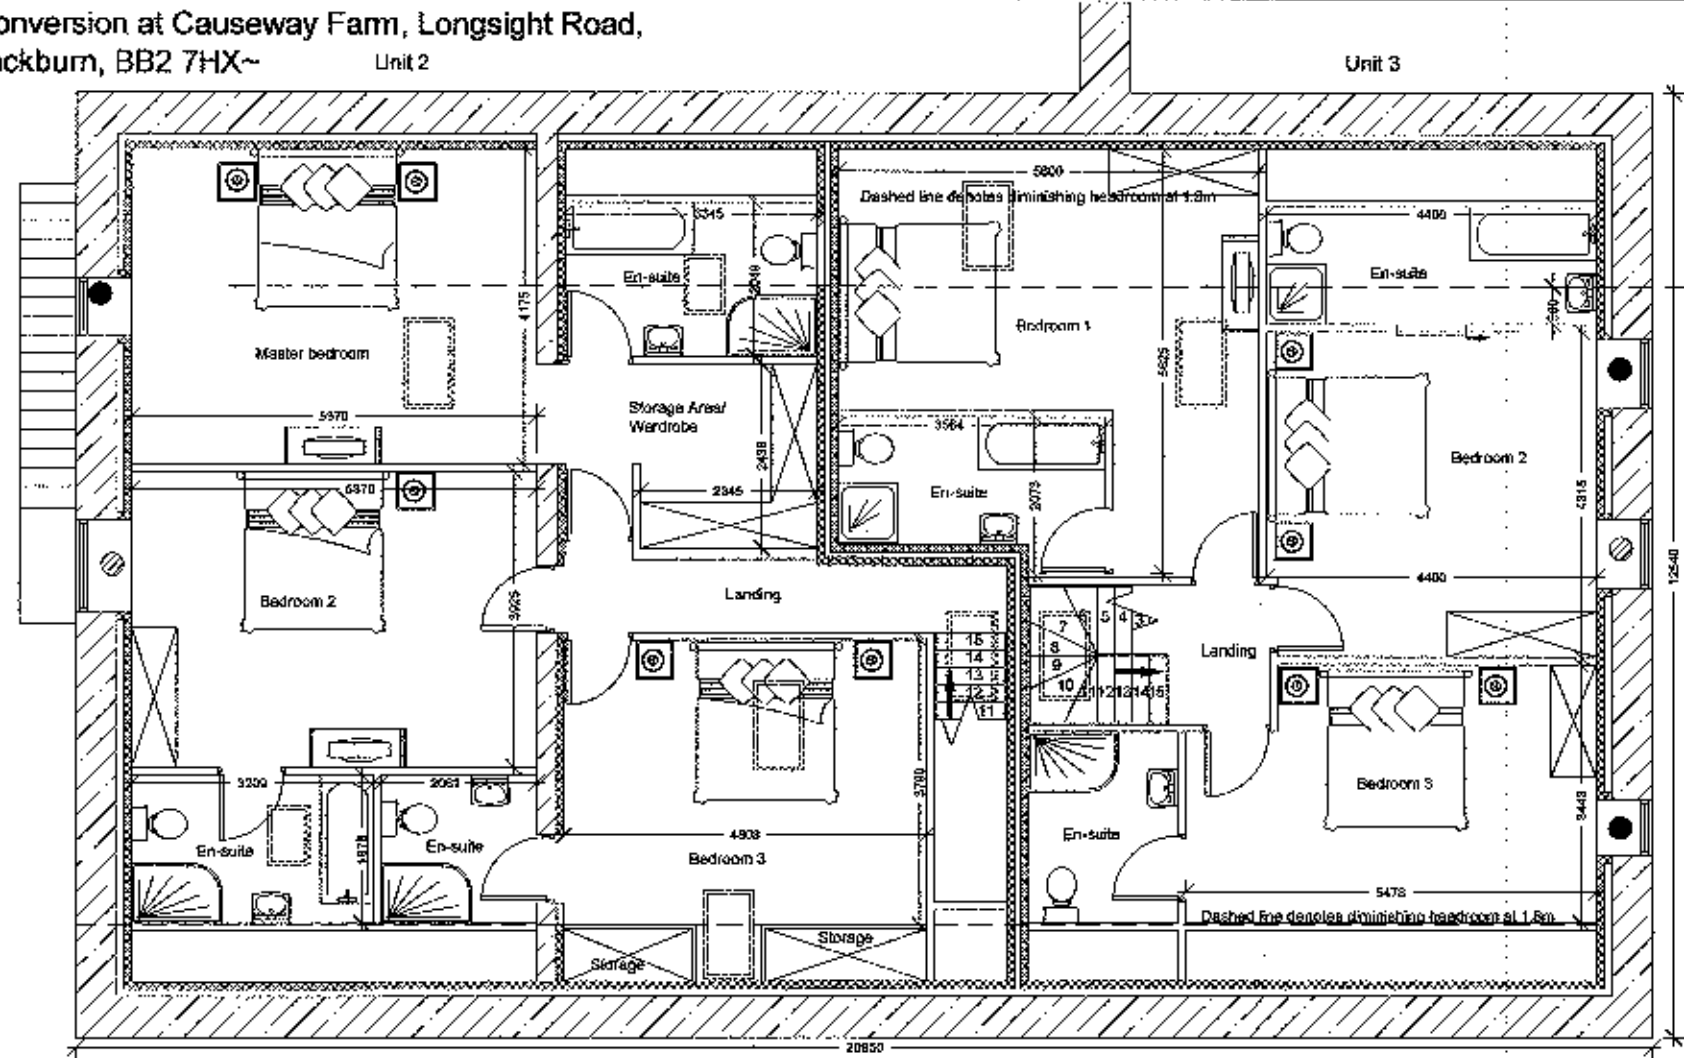


Proposed First Floor Plan (1:100)

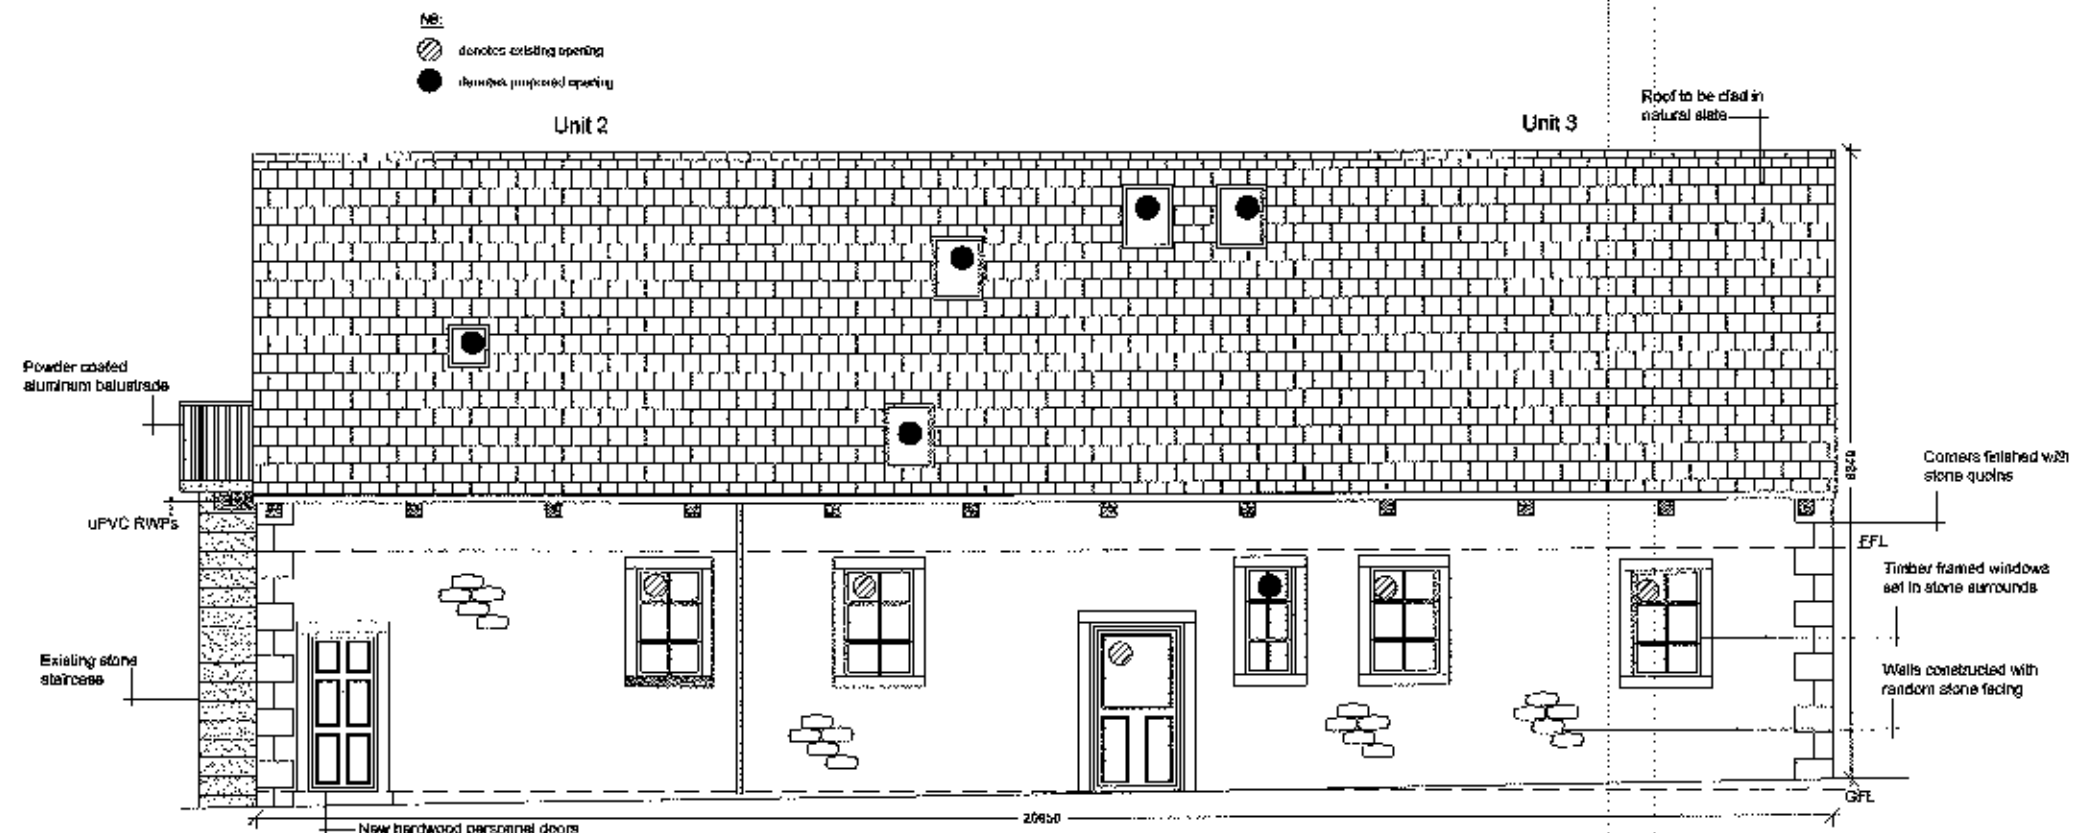


Proposed South Westerly Elevation (1:100)

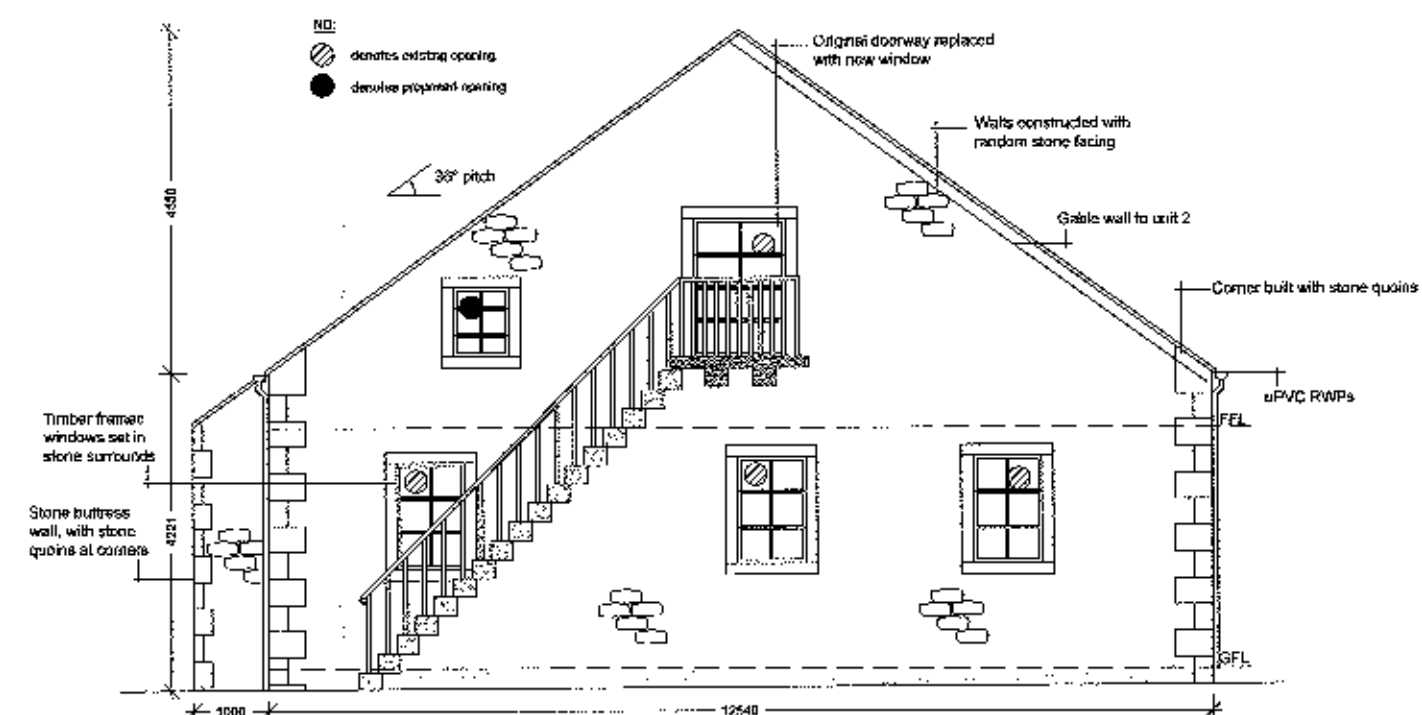


Proposed North Westerly Elevation (1:100)

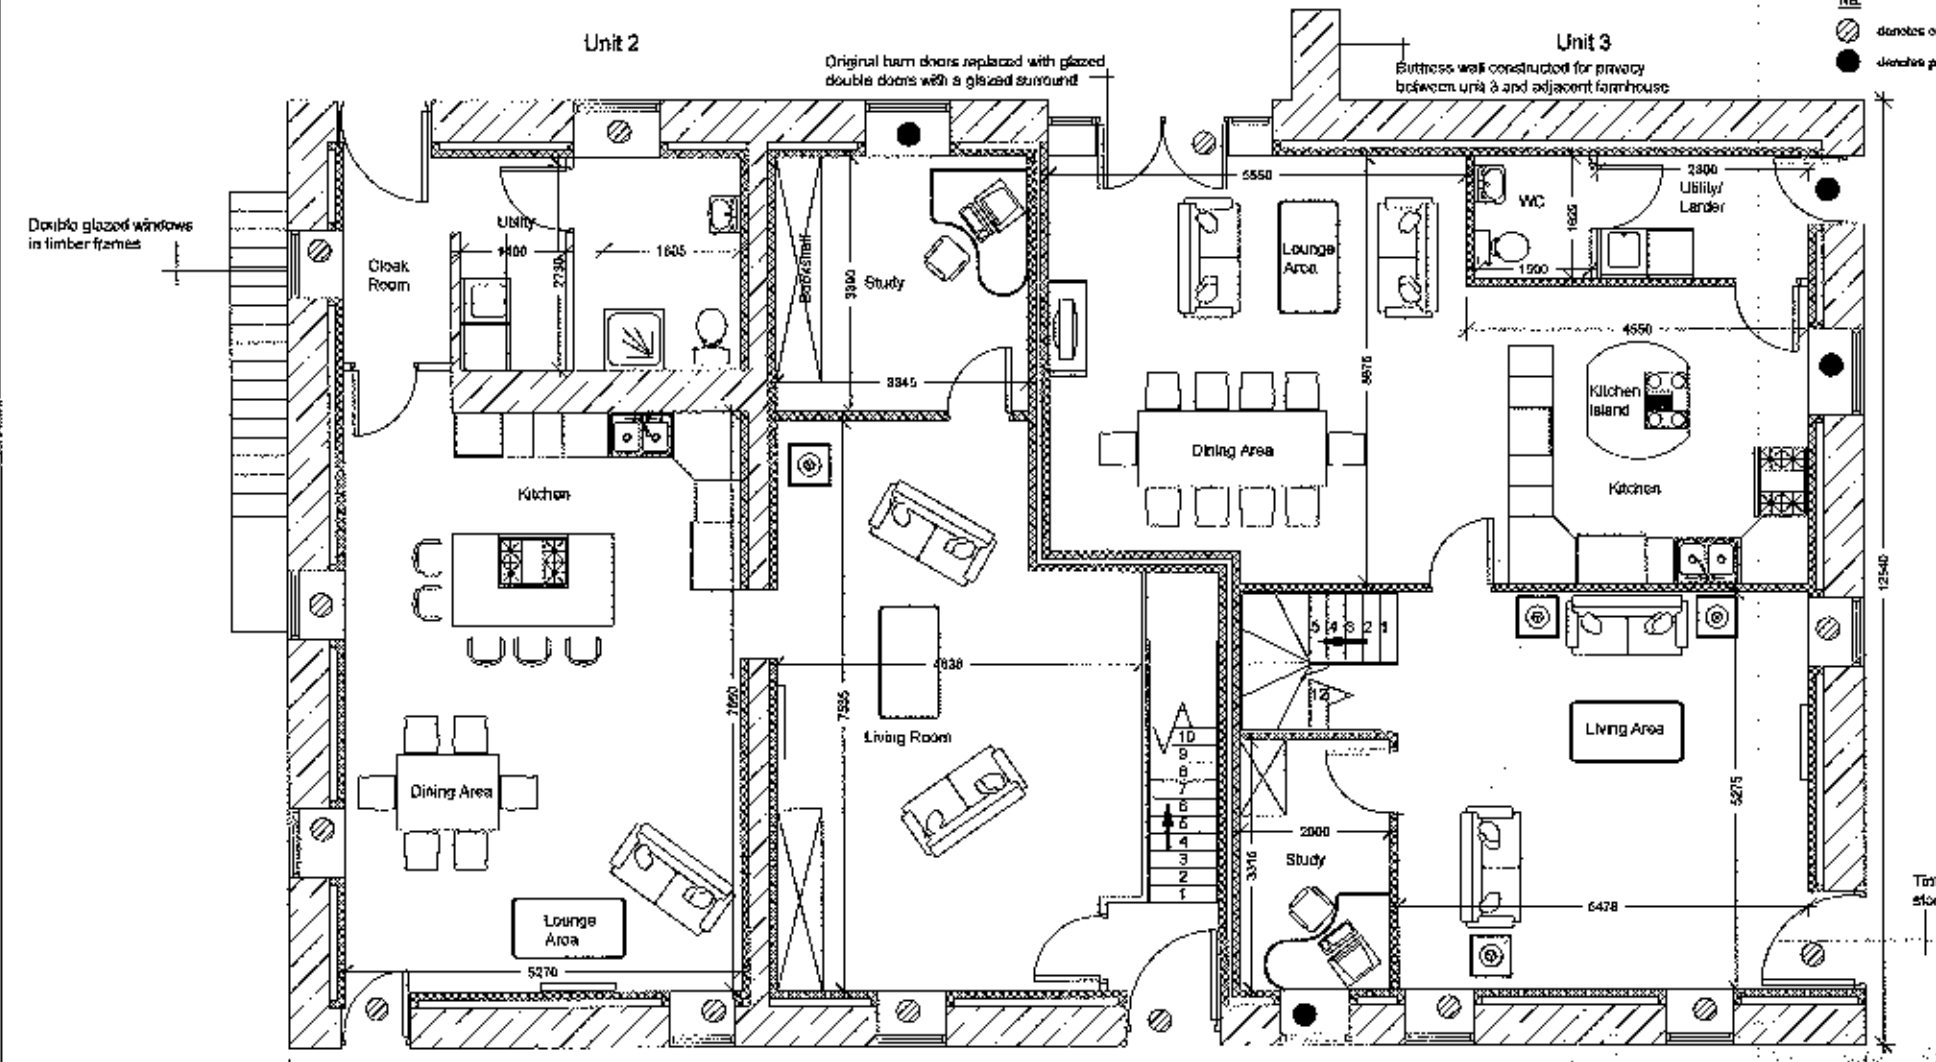

Proposed First Floor Plan (1:100)

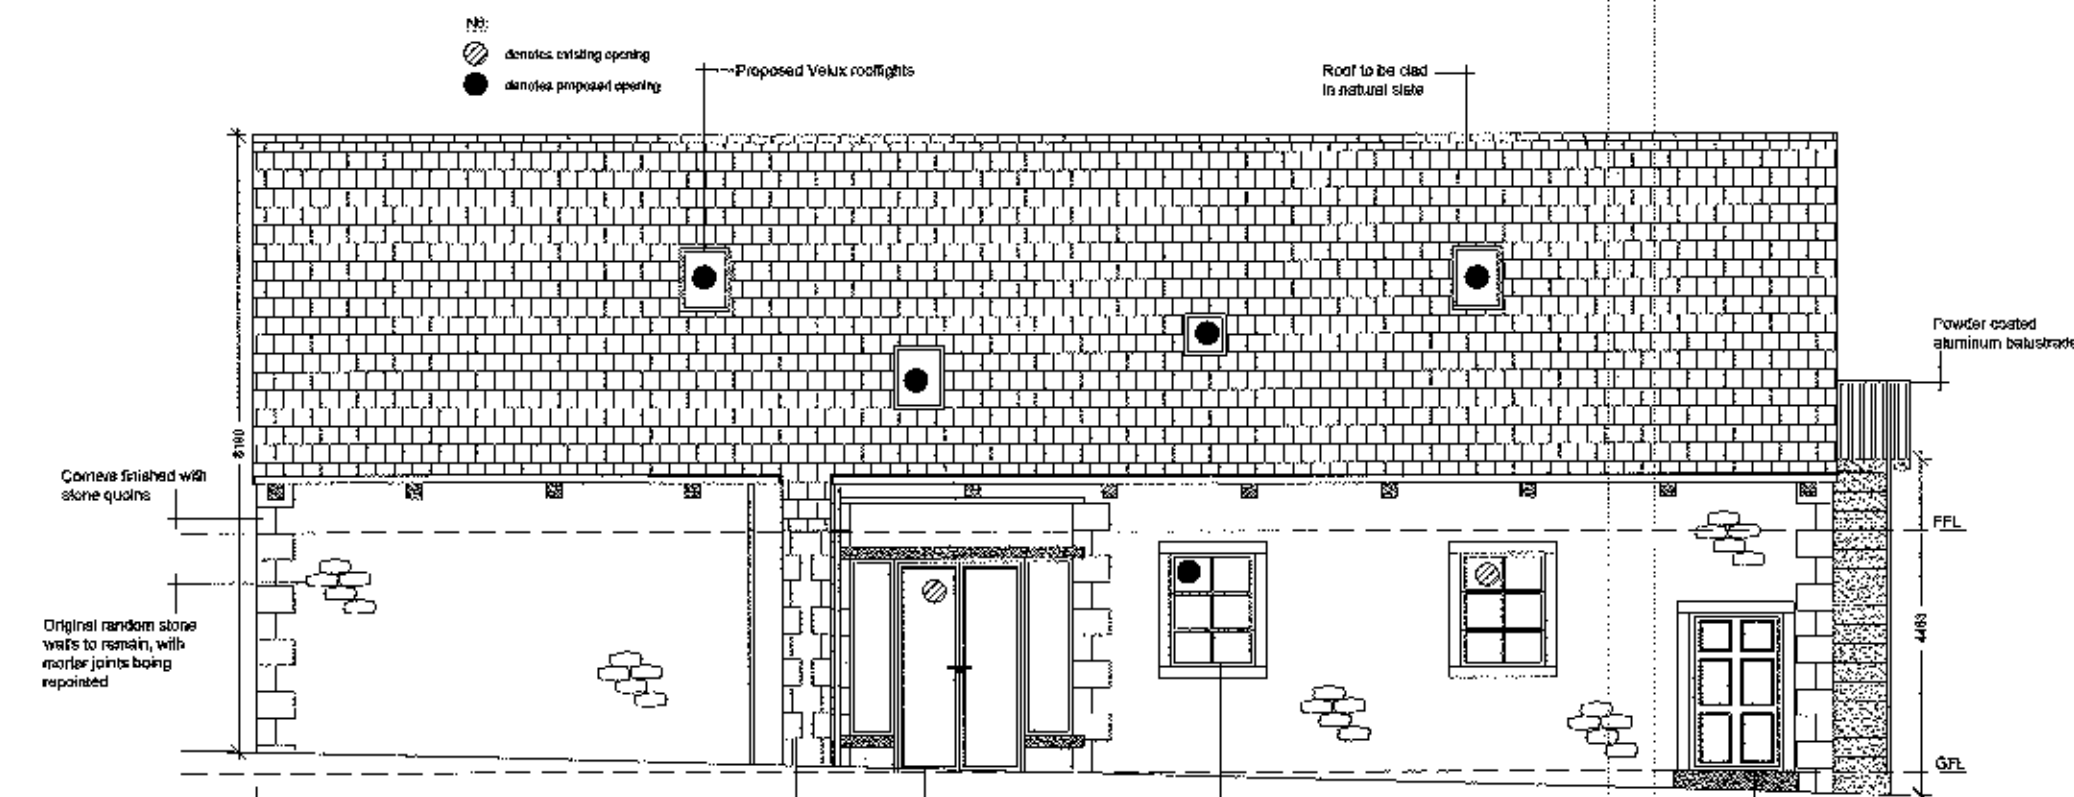


Proposed North Easterly Elevation (1:100)

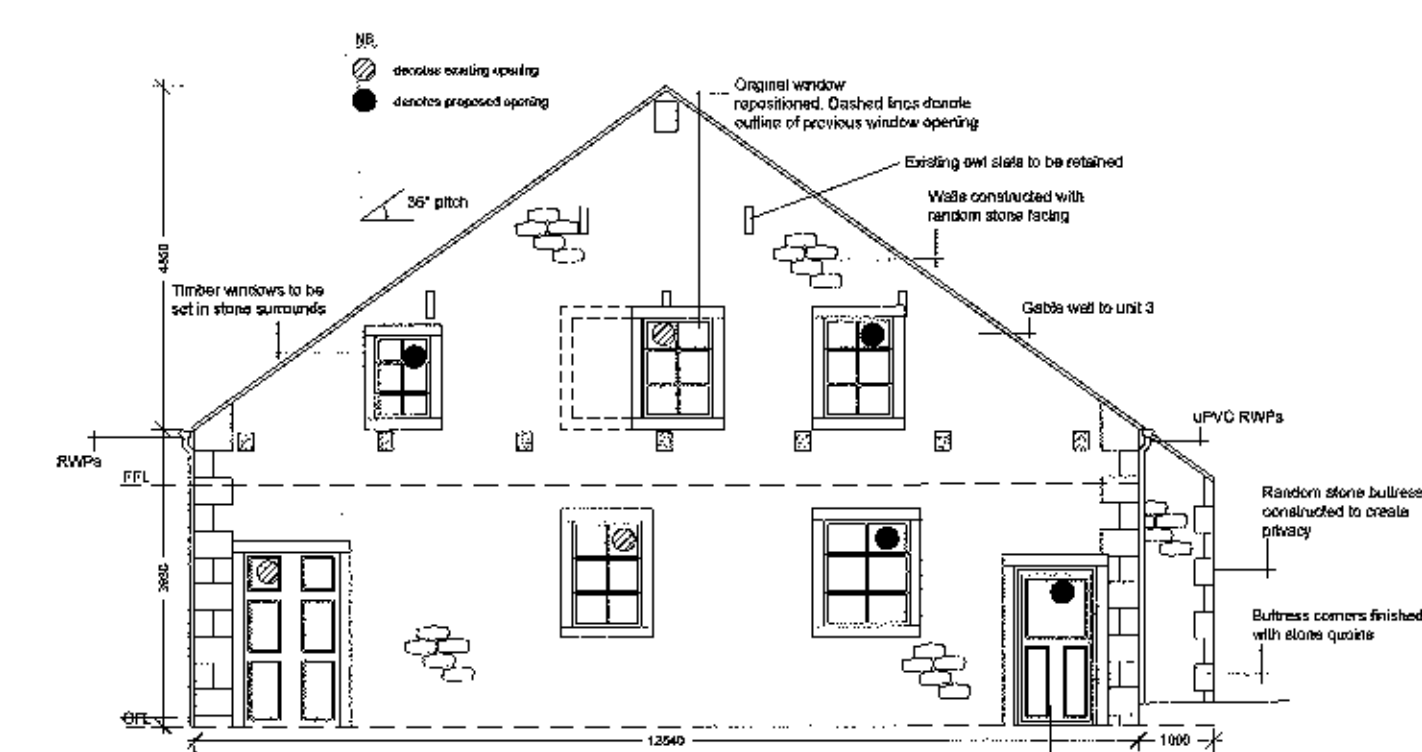


Proposed South Easterly Elevation (1:100)

Proposed floor plans and elevations


Existing floor plans and elevations

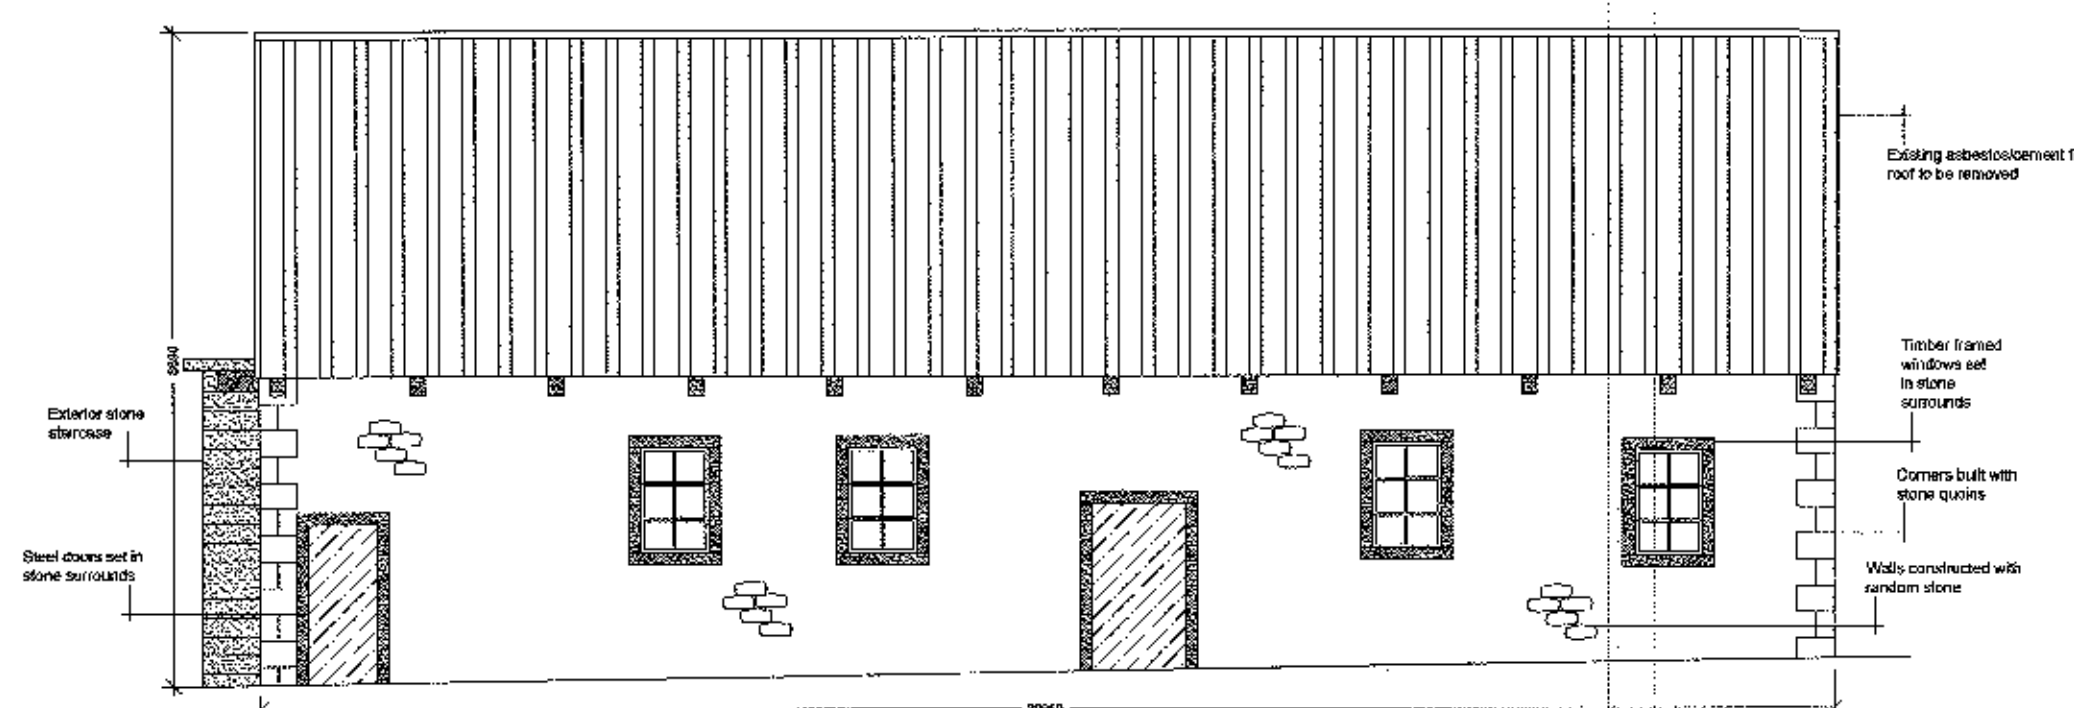


Existing South Westerly Elevation (1:100)

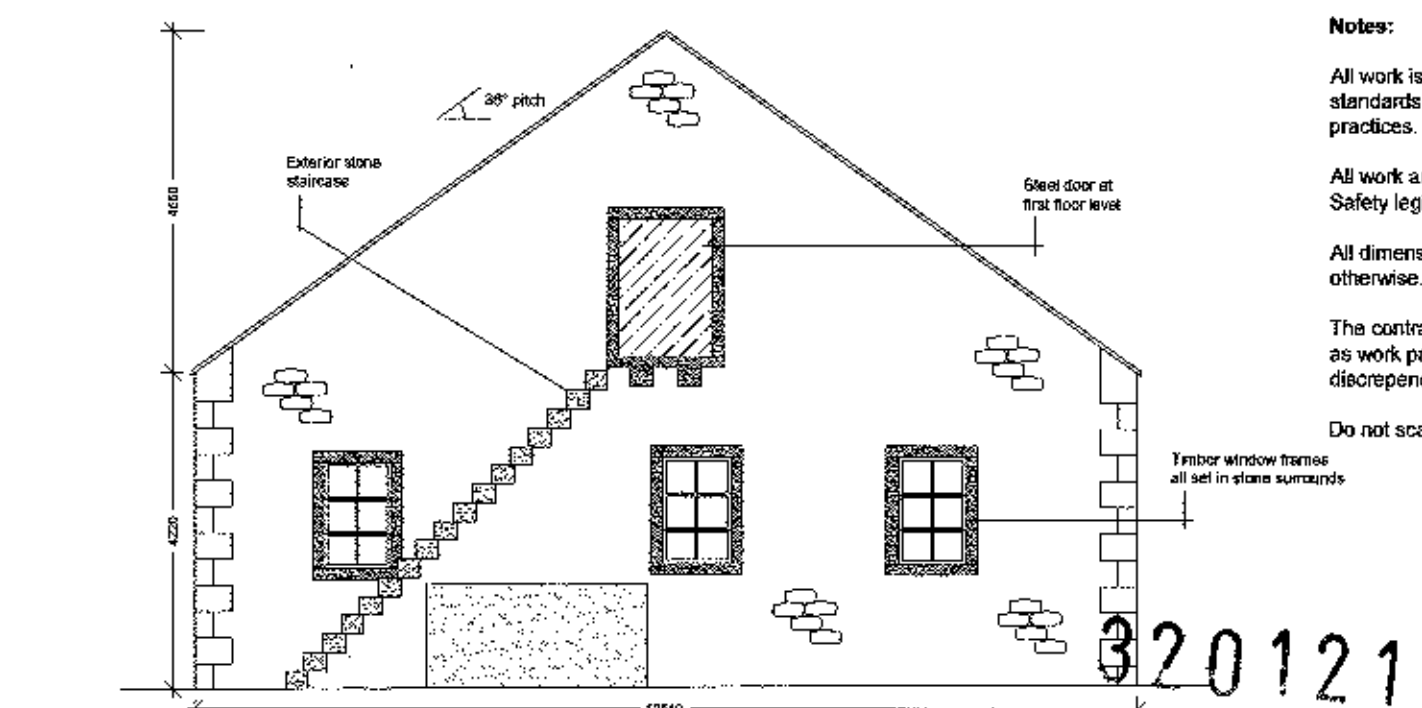


Existing North Westerly Elevation (1:100)

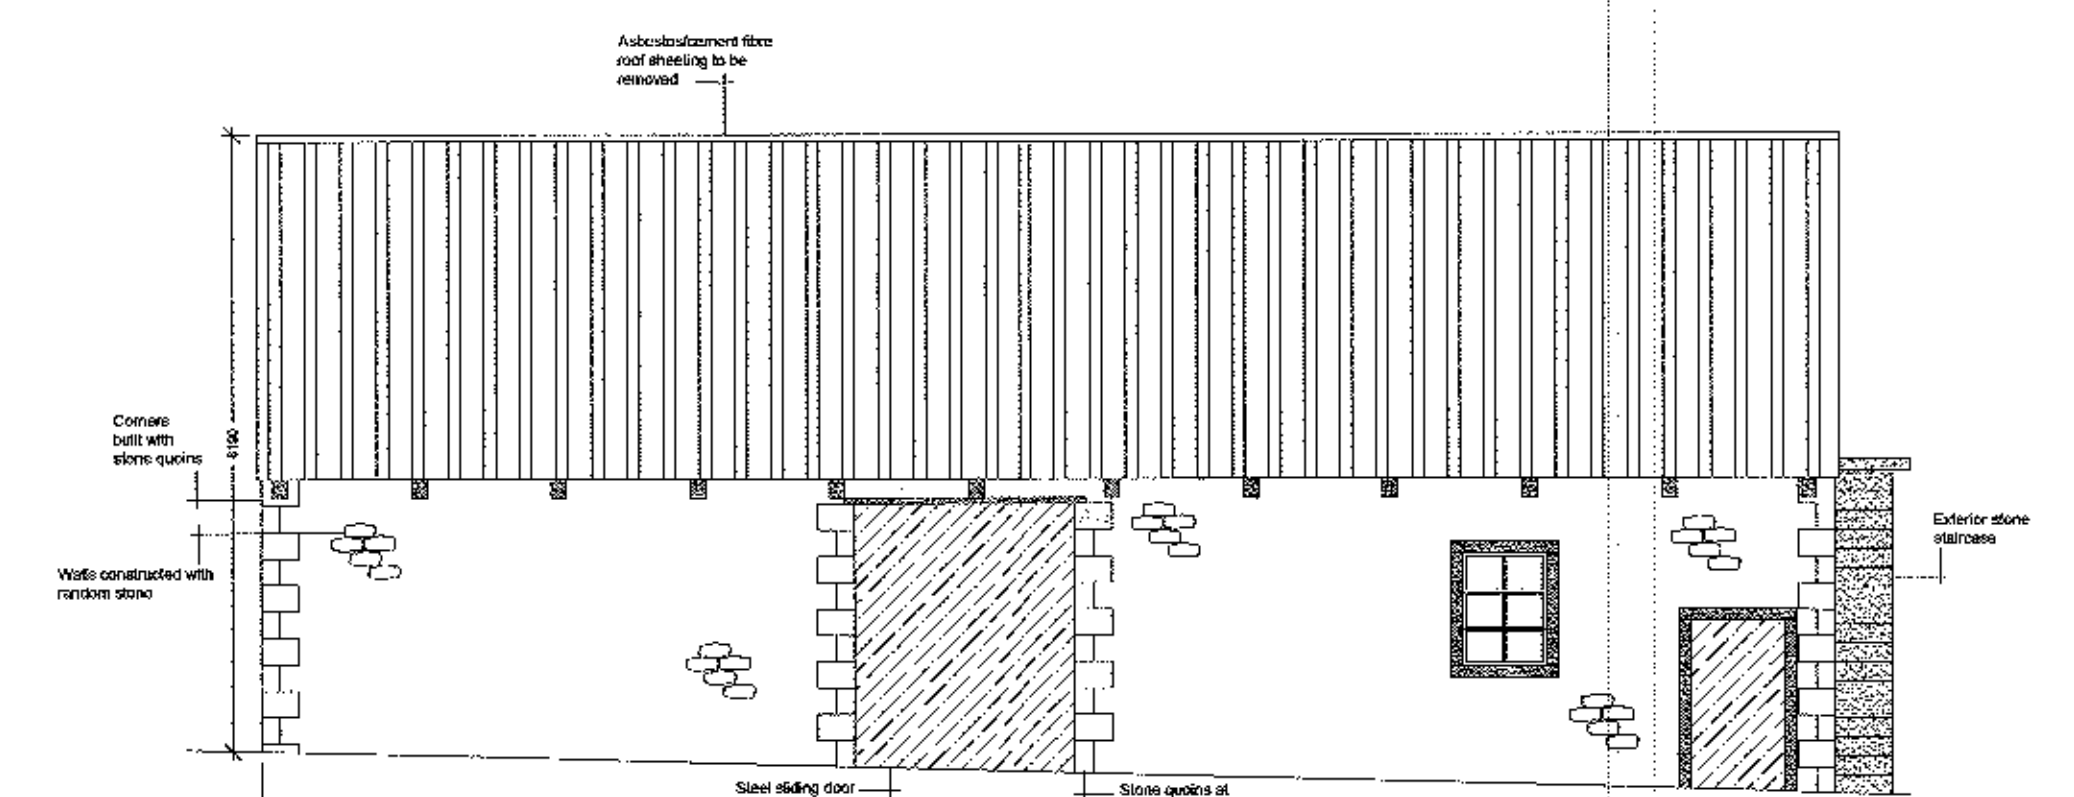


Existing North Easterly Elevation (1:100)

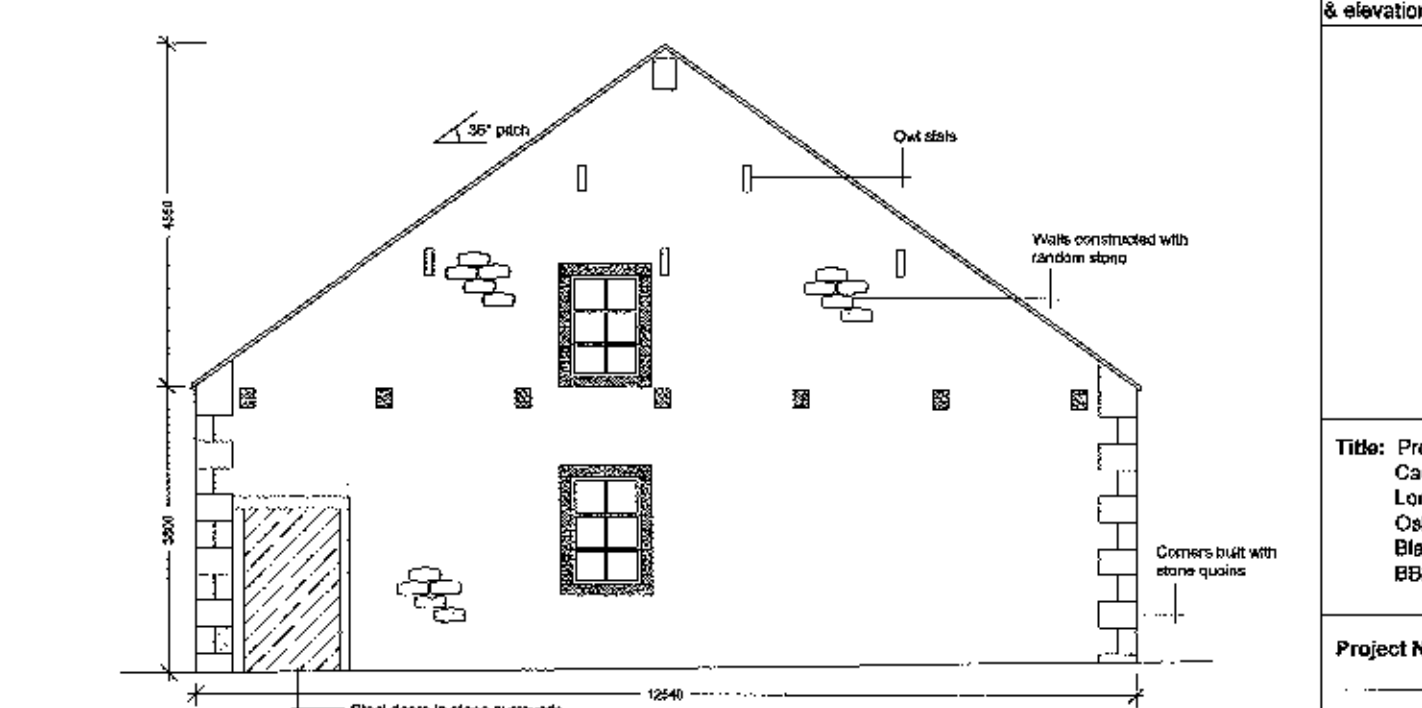

Existing South Easterly Elevation (1:100)

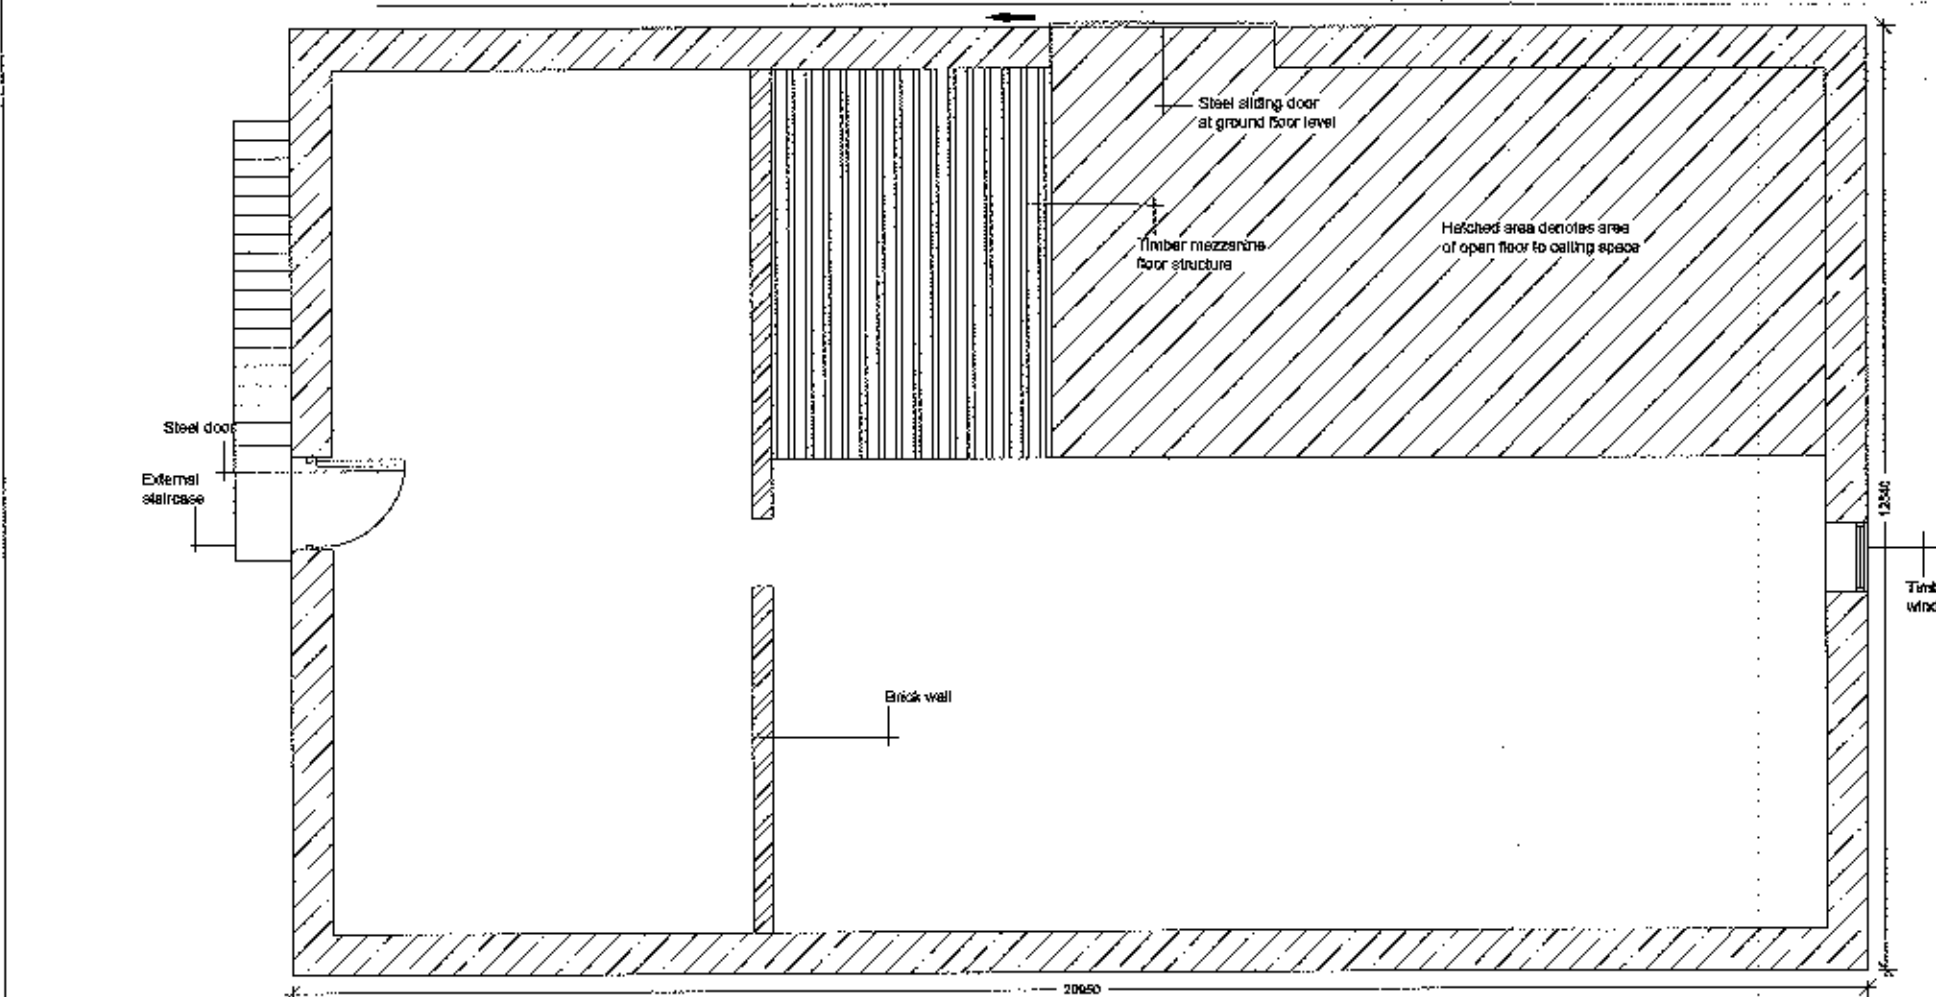

Existing First Floor Plan (1:100)

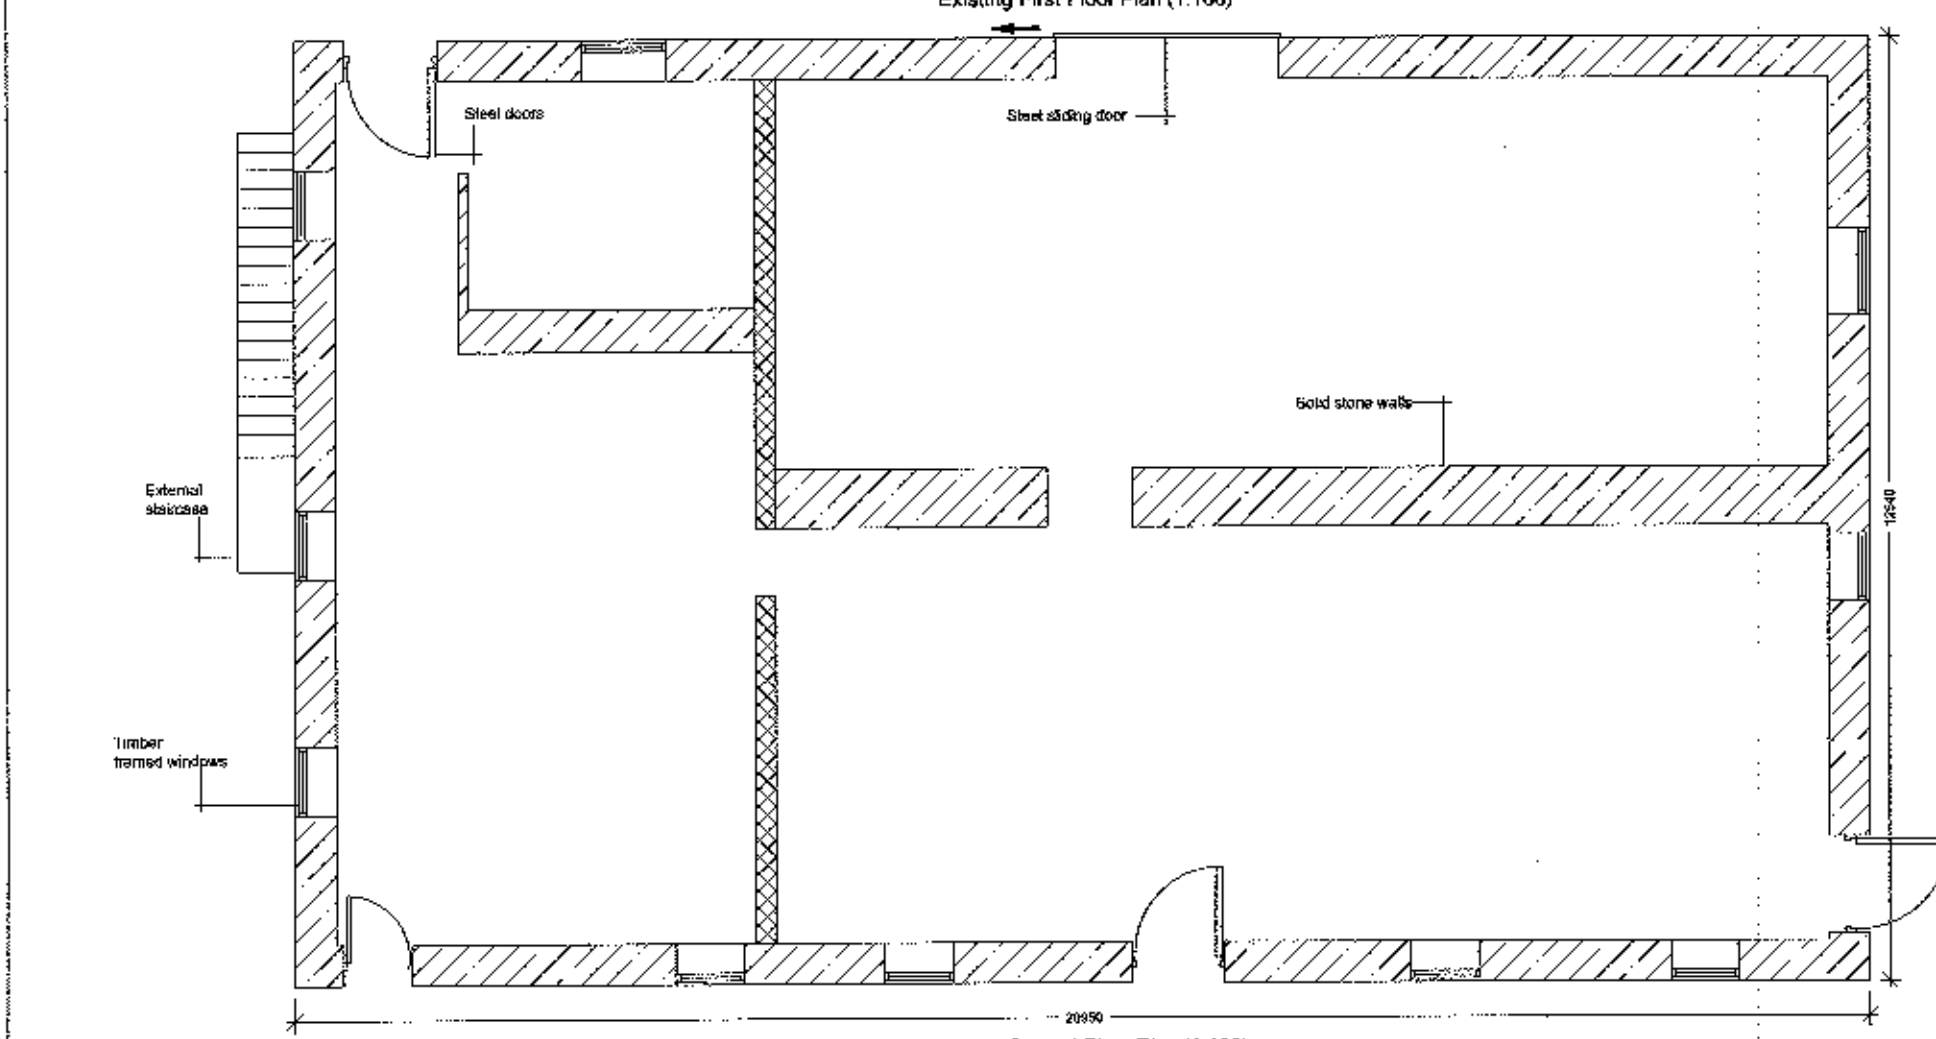

Existing Ground Floor Plan (1:100)

Notes:

All work is to be carried out to the latest current British standards Codes of Practice and recognised working practices.

All work and materials should comply with Health and Safety legislation.

All dimensions are in millimetres where explicitly shown otherwise.

The contractor should check and certify all dimensions as work proceeds and notify the architect of any discrepancies.

Do not scale off the drawings, if in doubt ask.

Amendment B 10.08.12; Minor aesthetic external alterations RB

Amendment A 17.08.12; Trees added to site plan. Garage for plot 3 removed and replaced with parking spaces opposite RB

PLANNING DRAWINGS - existing & proposed floor plans & elevations for barn to be converted into units 2 & 3



Chartered Surveyors
8-8 Church Street
Clitheroe
Lancashire BB7 2DG
T: 01200 442301
F: 01200 442976
Email: info@ghaonline.co.uk

Title: Proposed barn conversion at Causeway Farm Longsight Road Osbaldeston Blackburn BB2 7HX

Project No: Dou091/1068/01 Drawn: RB

Client: Messrs S & S Douglas

Date: 23.07.10 Scale: 1:100

Amendments: A B