

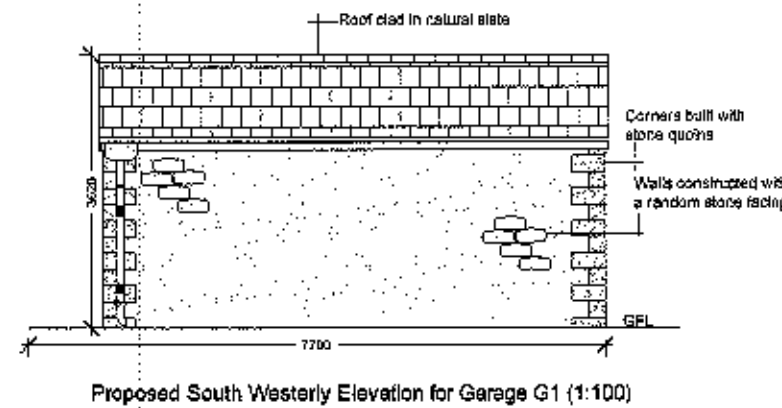
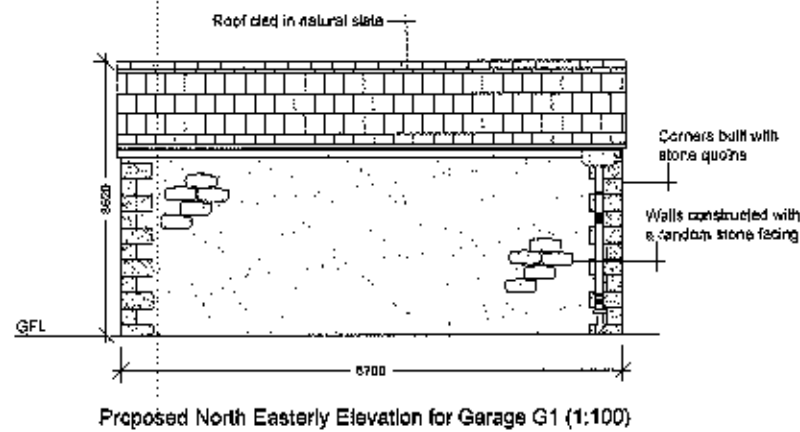
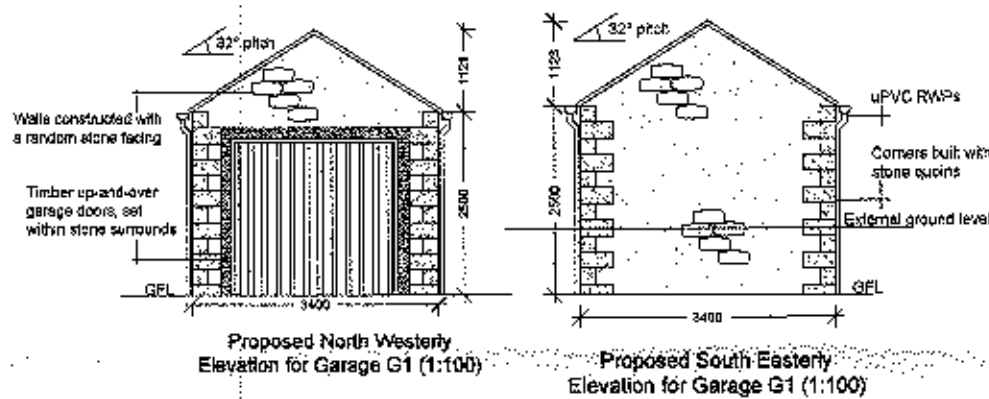
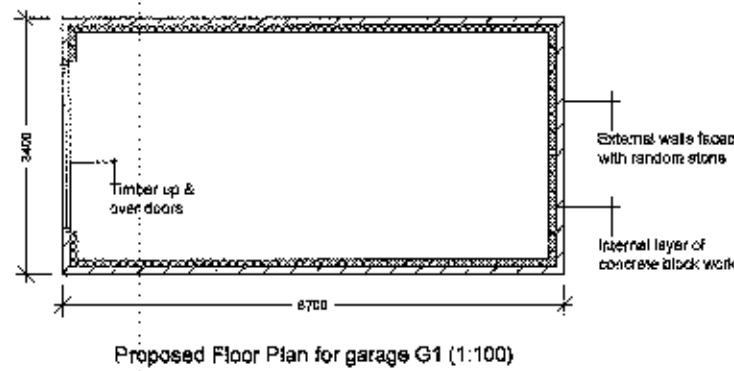
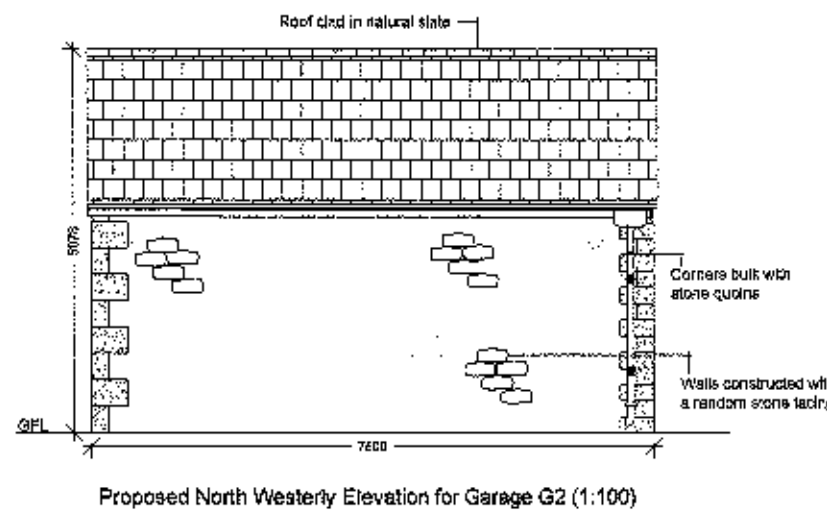
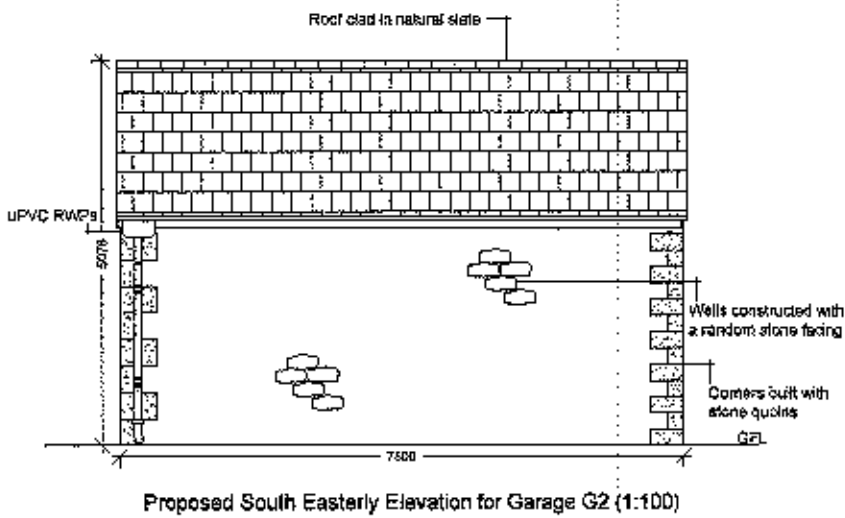
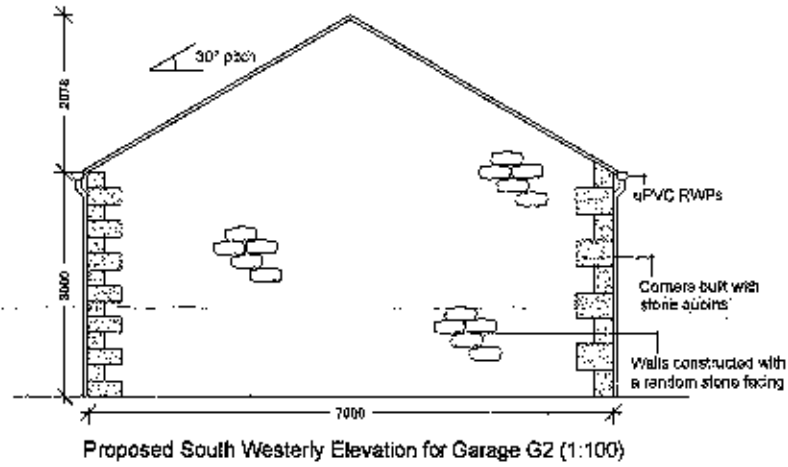


Proposed plans for garage G1

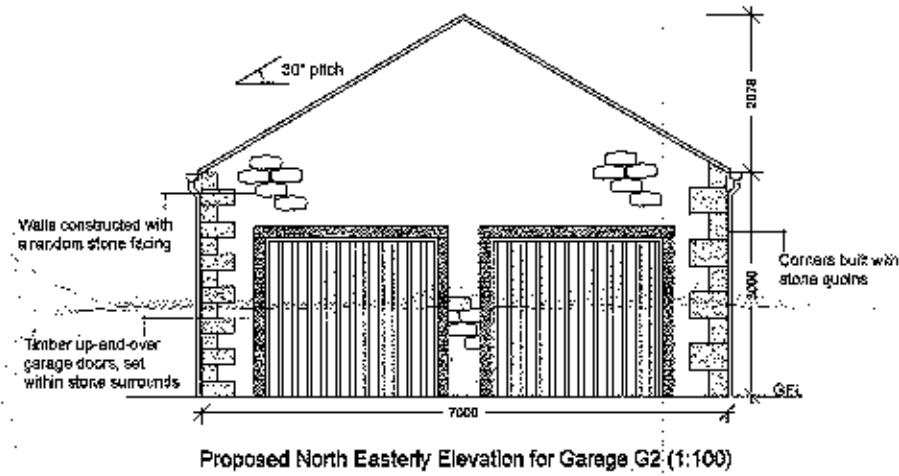

Proposed plans for garage G2

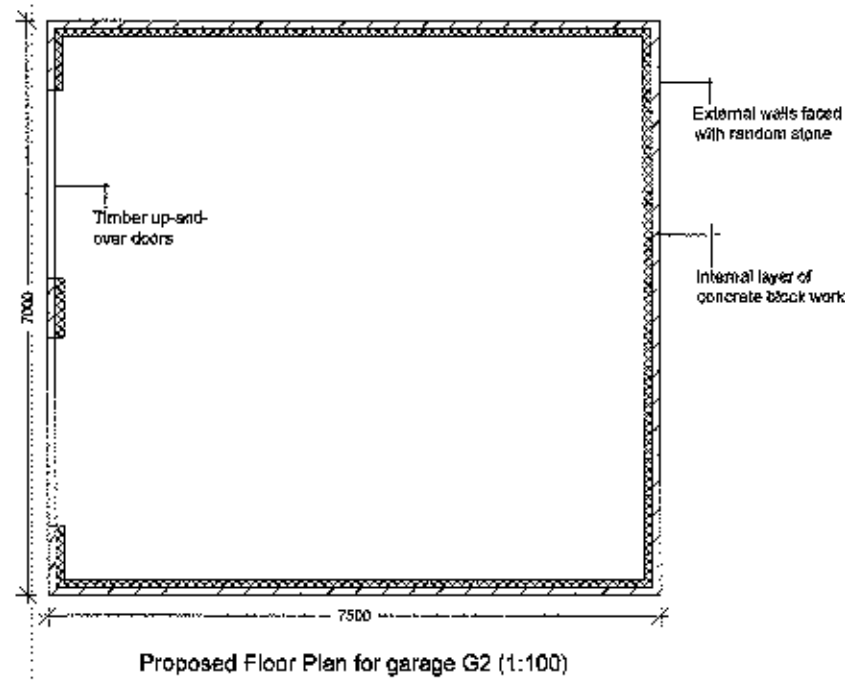

Notes:

All work is to be carried out to the latest current British standards Codes of Practice and recognised working practices.

All work and materials should comply with Health and Safety legislation.

All dimensions are in millimetres where explicitly shown otherwise.

The contractor should check and certify all dimensions as work proceeds and notify the architect of any discrepancies.

Do not scale off the drawings, if in doubt ask.

320121073P

Amendment B 10.09.12; Minor aesthetic external alterations: RB
Amendment A 17.08.12; Trees added to site plan, Garage for plot 3 removed and replaced with parking spaces opposite RB

PLANNING DRAWINGS - proposed floor plans & elevations of garages		Title: Proposed barn conversion at Causeway Farm Longsight Road Osbaldeston Blackburn BB2 7HX	
 GHA Gary Hooley Associates Chartered Surveyors 6 - 8 Church Street Clitheroe Lancashire BB7 2DG T: 01200 442301 F: 01200 442976 Email: info@ghaonline.co.uk		Project No: Dou/091/1068/03 Drawn: RB	
Client: Messrs S & S Douglas		Date: 23.07.10 Scale: 1:100	
Amendments:		A	B