




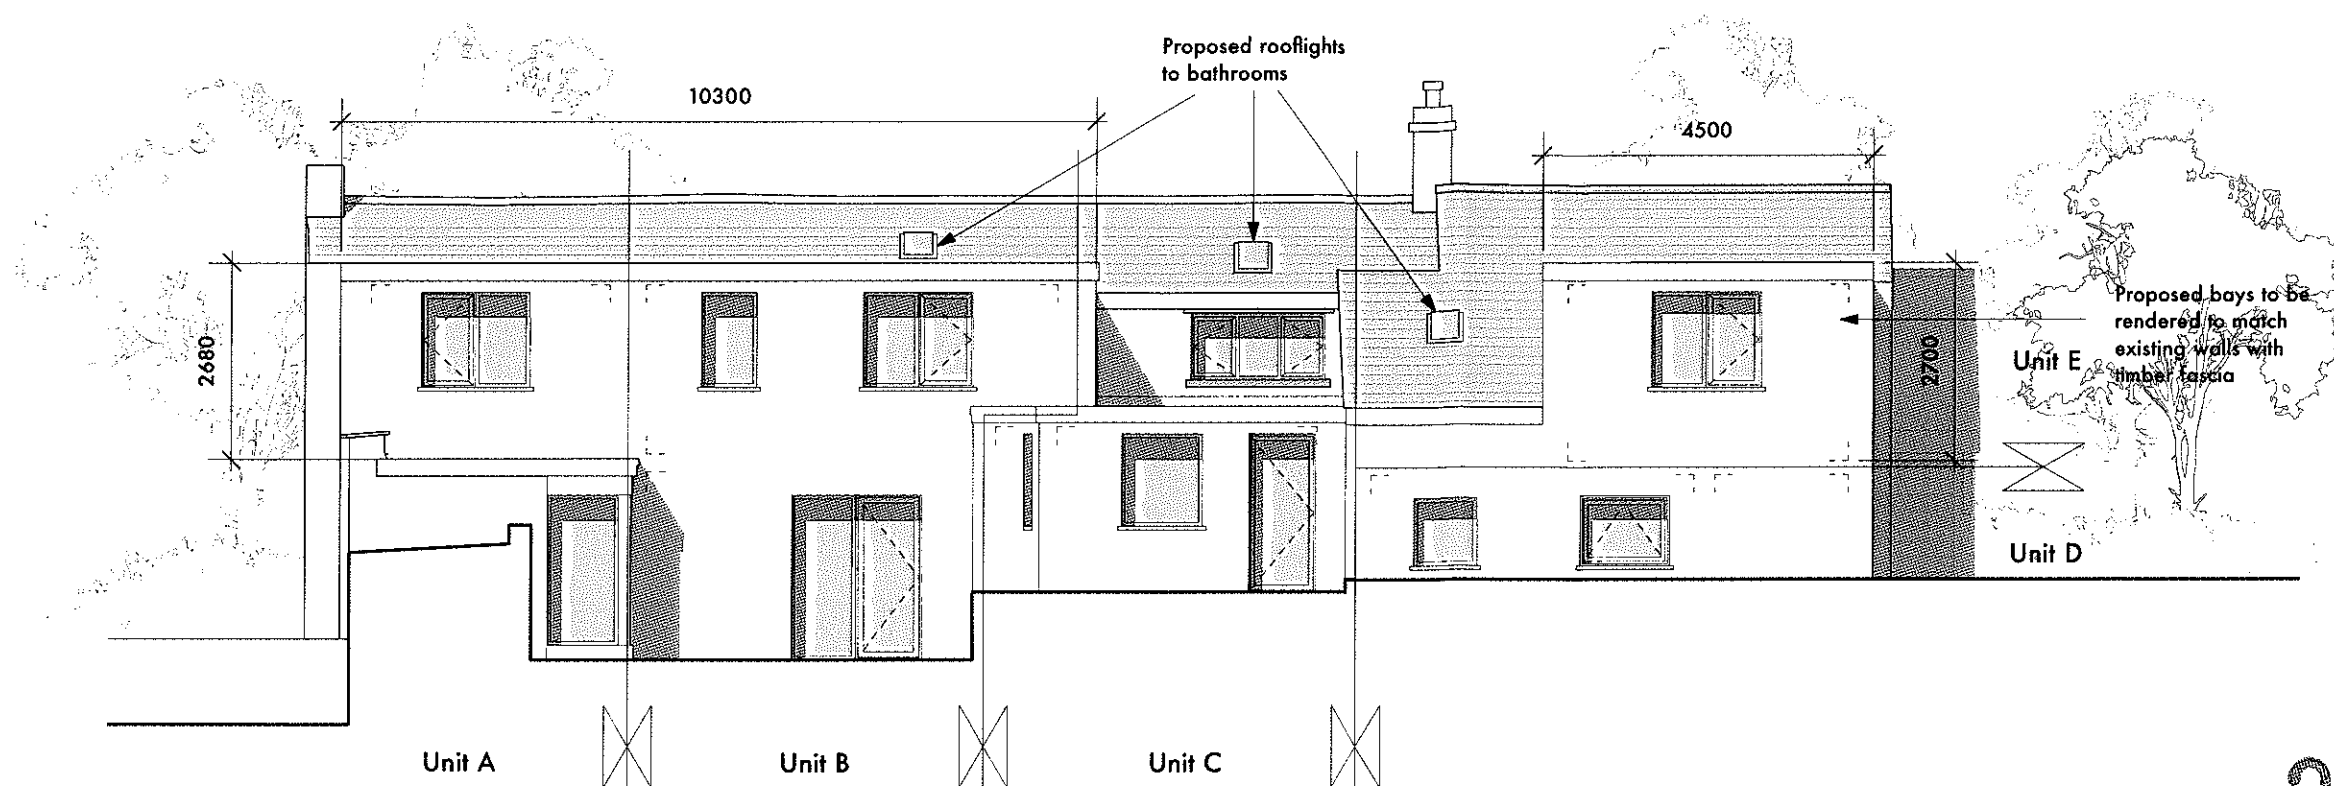

A Proposed East Elevation
Scale: 1:100

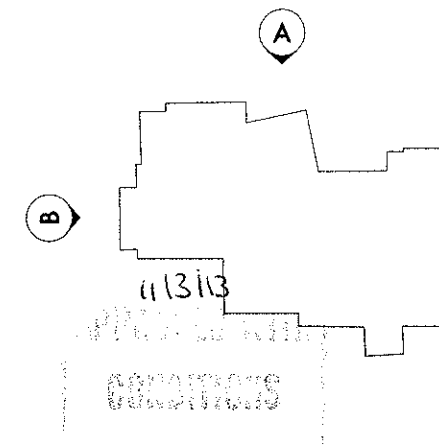

320121077P

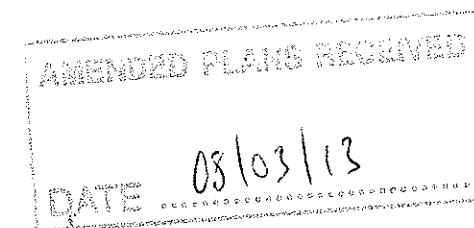

rev b. window omitted from North Elevation Mar 13
rev a. issued for planning nov 12

stanton andrews
architects

44 york street
clitheroe
BB7 2DL


t 01200 444490
e mail@stantonandrews.co.uk
w stantonandrews.co.uk

Longridge Restaurant

Proposed North and East Elevations

drg.no. 12/44 PL 10 rev. B

drawn. dj date. oct 2012 scale. 1 to 100 @A3

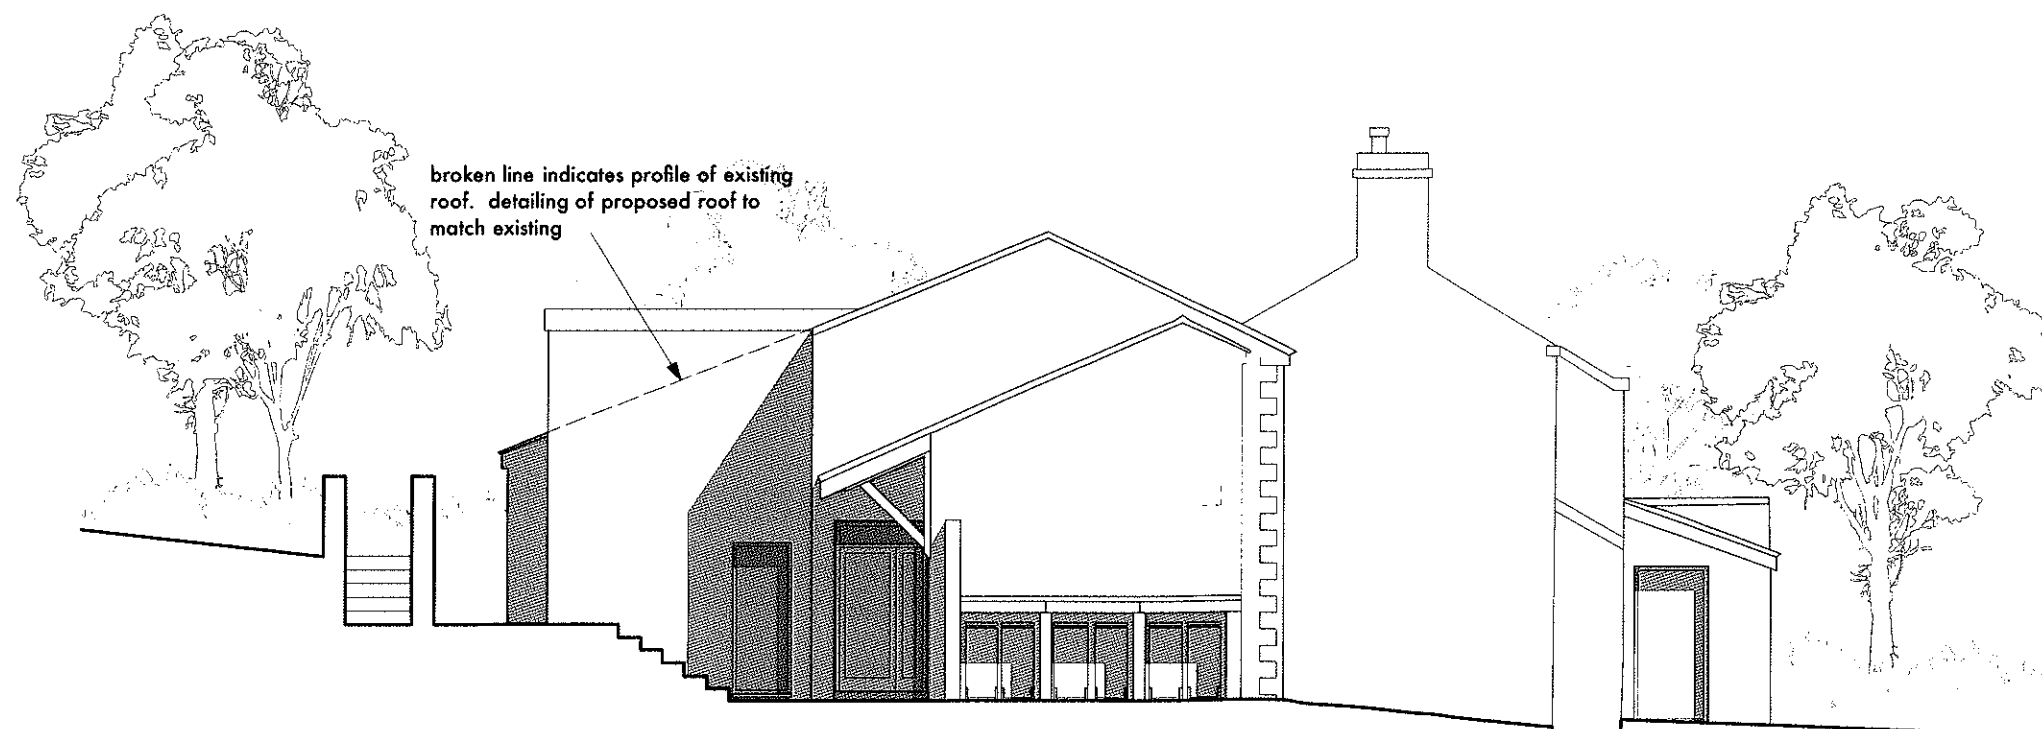

B Proposed North Elevation
Scale: 1:100

0m 1m 5m
scale

Materials Schedule

Samples of proposed materials to be made available for approval by local authority on request

- | | |
|---------------|--|
| roof | - slates and membrane, to match existing |
| walls | - render with stone detailing, to match existing |
| window frames | - painted timber to match existing |

This drawing is to be used in conjunction with all relevant rules, regulations and codes, ensuring the architect is to be notified of any discrepancies before proceeding. Do not scale from this drawing. All dimensions are to be checked on site. This drawing is subject to copyright.




C Proposed West Elevation
Scale: 1:100

Existing doorway opened up,
proposed porch to match existing

Dashed line indicates
profile of the porch as
existing

Broken line indicates profile of existing
roof. Detailing of proposed roof to
match existing

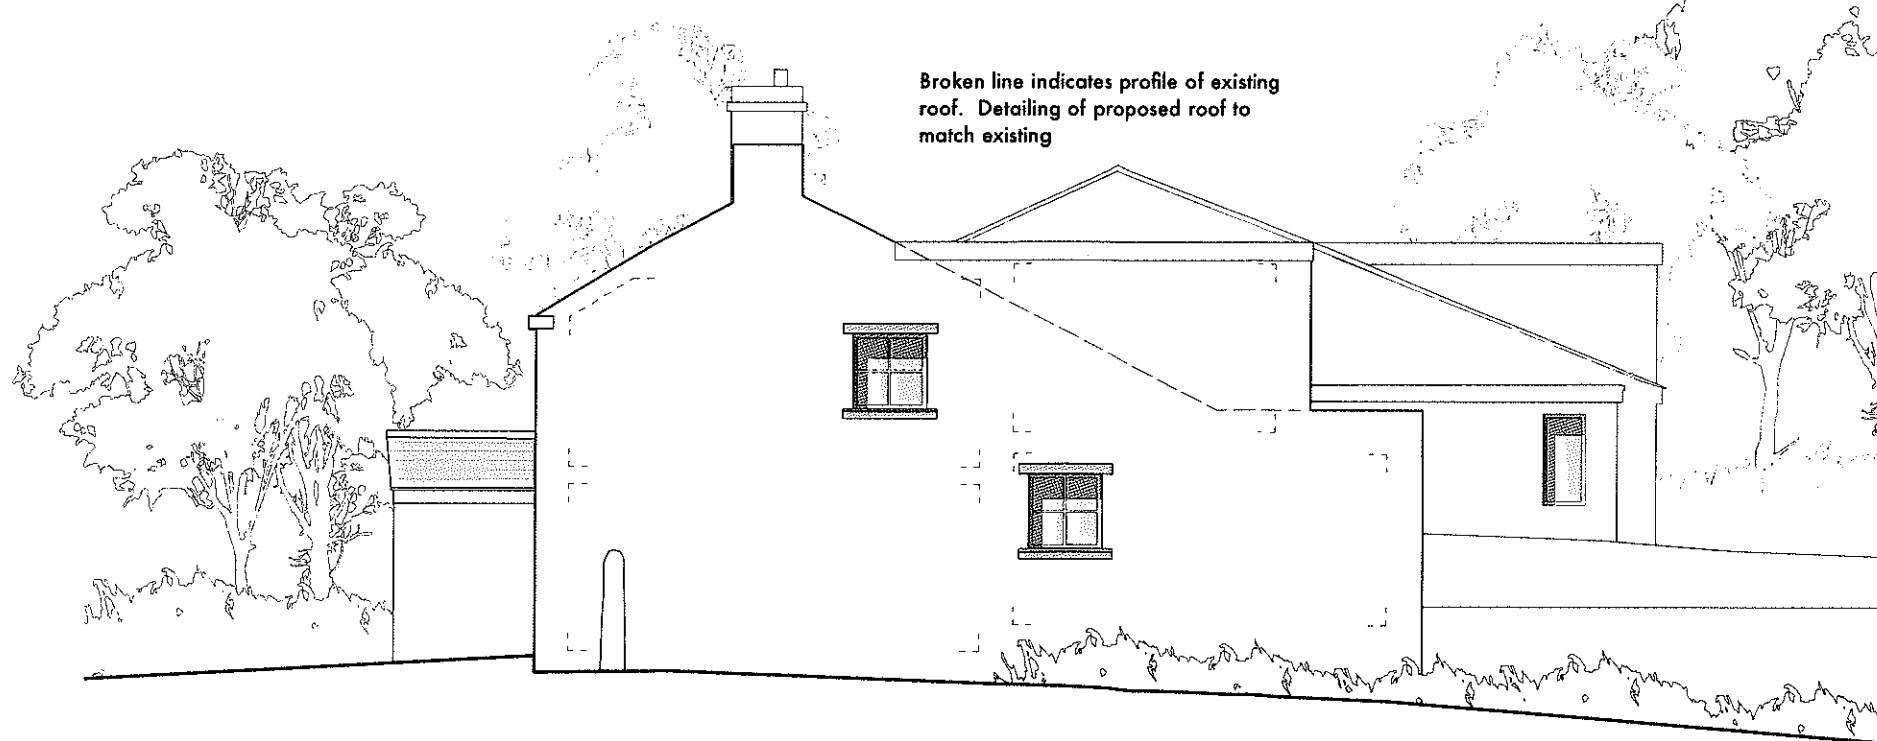


D Proposed South Elevation
Scale: 1:100

Materials Schedule

Samples of proposed materials to be made available for approval by
local authority on request

- | | |
|---------------|--|
| roof | - slates and membrane, to match existing |
| walls | - render with stone detailing, to match existing |
| window frames | - painted timber to match existing |

320121077P

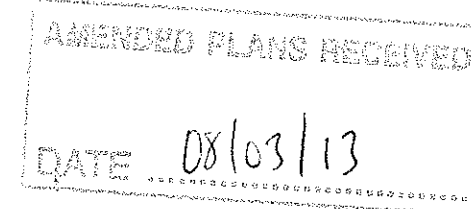

rev b. window to first floor
bathroom Unit A added mar 13
rev a. issued for planning nov 12

stanton andrews
architects

44 york street
clitheroe
BB7 2DL

t 01200 444490
e mail@stantonandrews.co.uk
w stantonandrews.co.uk

Longridge Restaurant

**Proposed
South and West Elevations**

drg.no. 12/44 PL 11 rev. B

drawn. dj date. oct 2012 scale. 1 to 100 @A3

0m 1m 5m
scale

this drawing is to be read in conjunction with all relevant consultants and specialists drawings. the architect is to be notified of any discrepancies before proceeding. do not scale from this drawing. all dimensions are to be checked on site. this drawing is subject to copyright.

320121077P

11/3/13
PROPOSED
CONDITIONS

AMENDED PLANS RECEIVED
DATE 08/03/13

rev b. window omitted from first floor bedroom unit E mar 13
rev a. issued for planning nov 12

stanton andrews
architects


44 york street
clitheroe
BB7 2DL

t 01200 444490
e mail@stantonandrews.co.uk
w stantonandrews.co.uk

Longridge Restaurant

**Proposed
First floor plan**

drg.no. 12/44 PL 2 rev. B
drawn. dj date. oct 2012 scale. 1 to 100 @A3

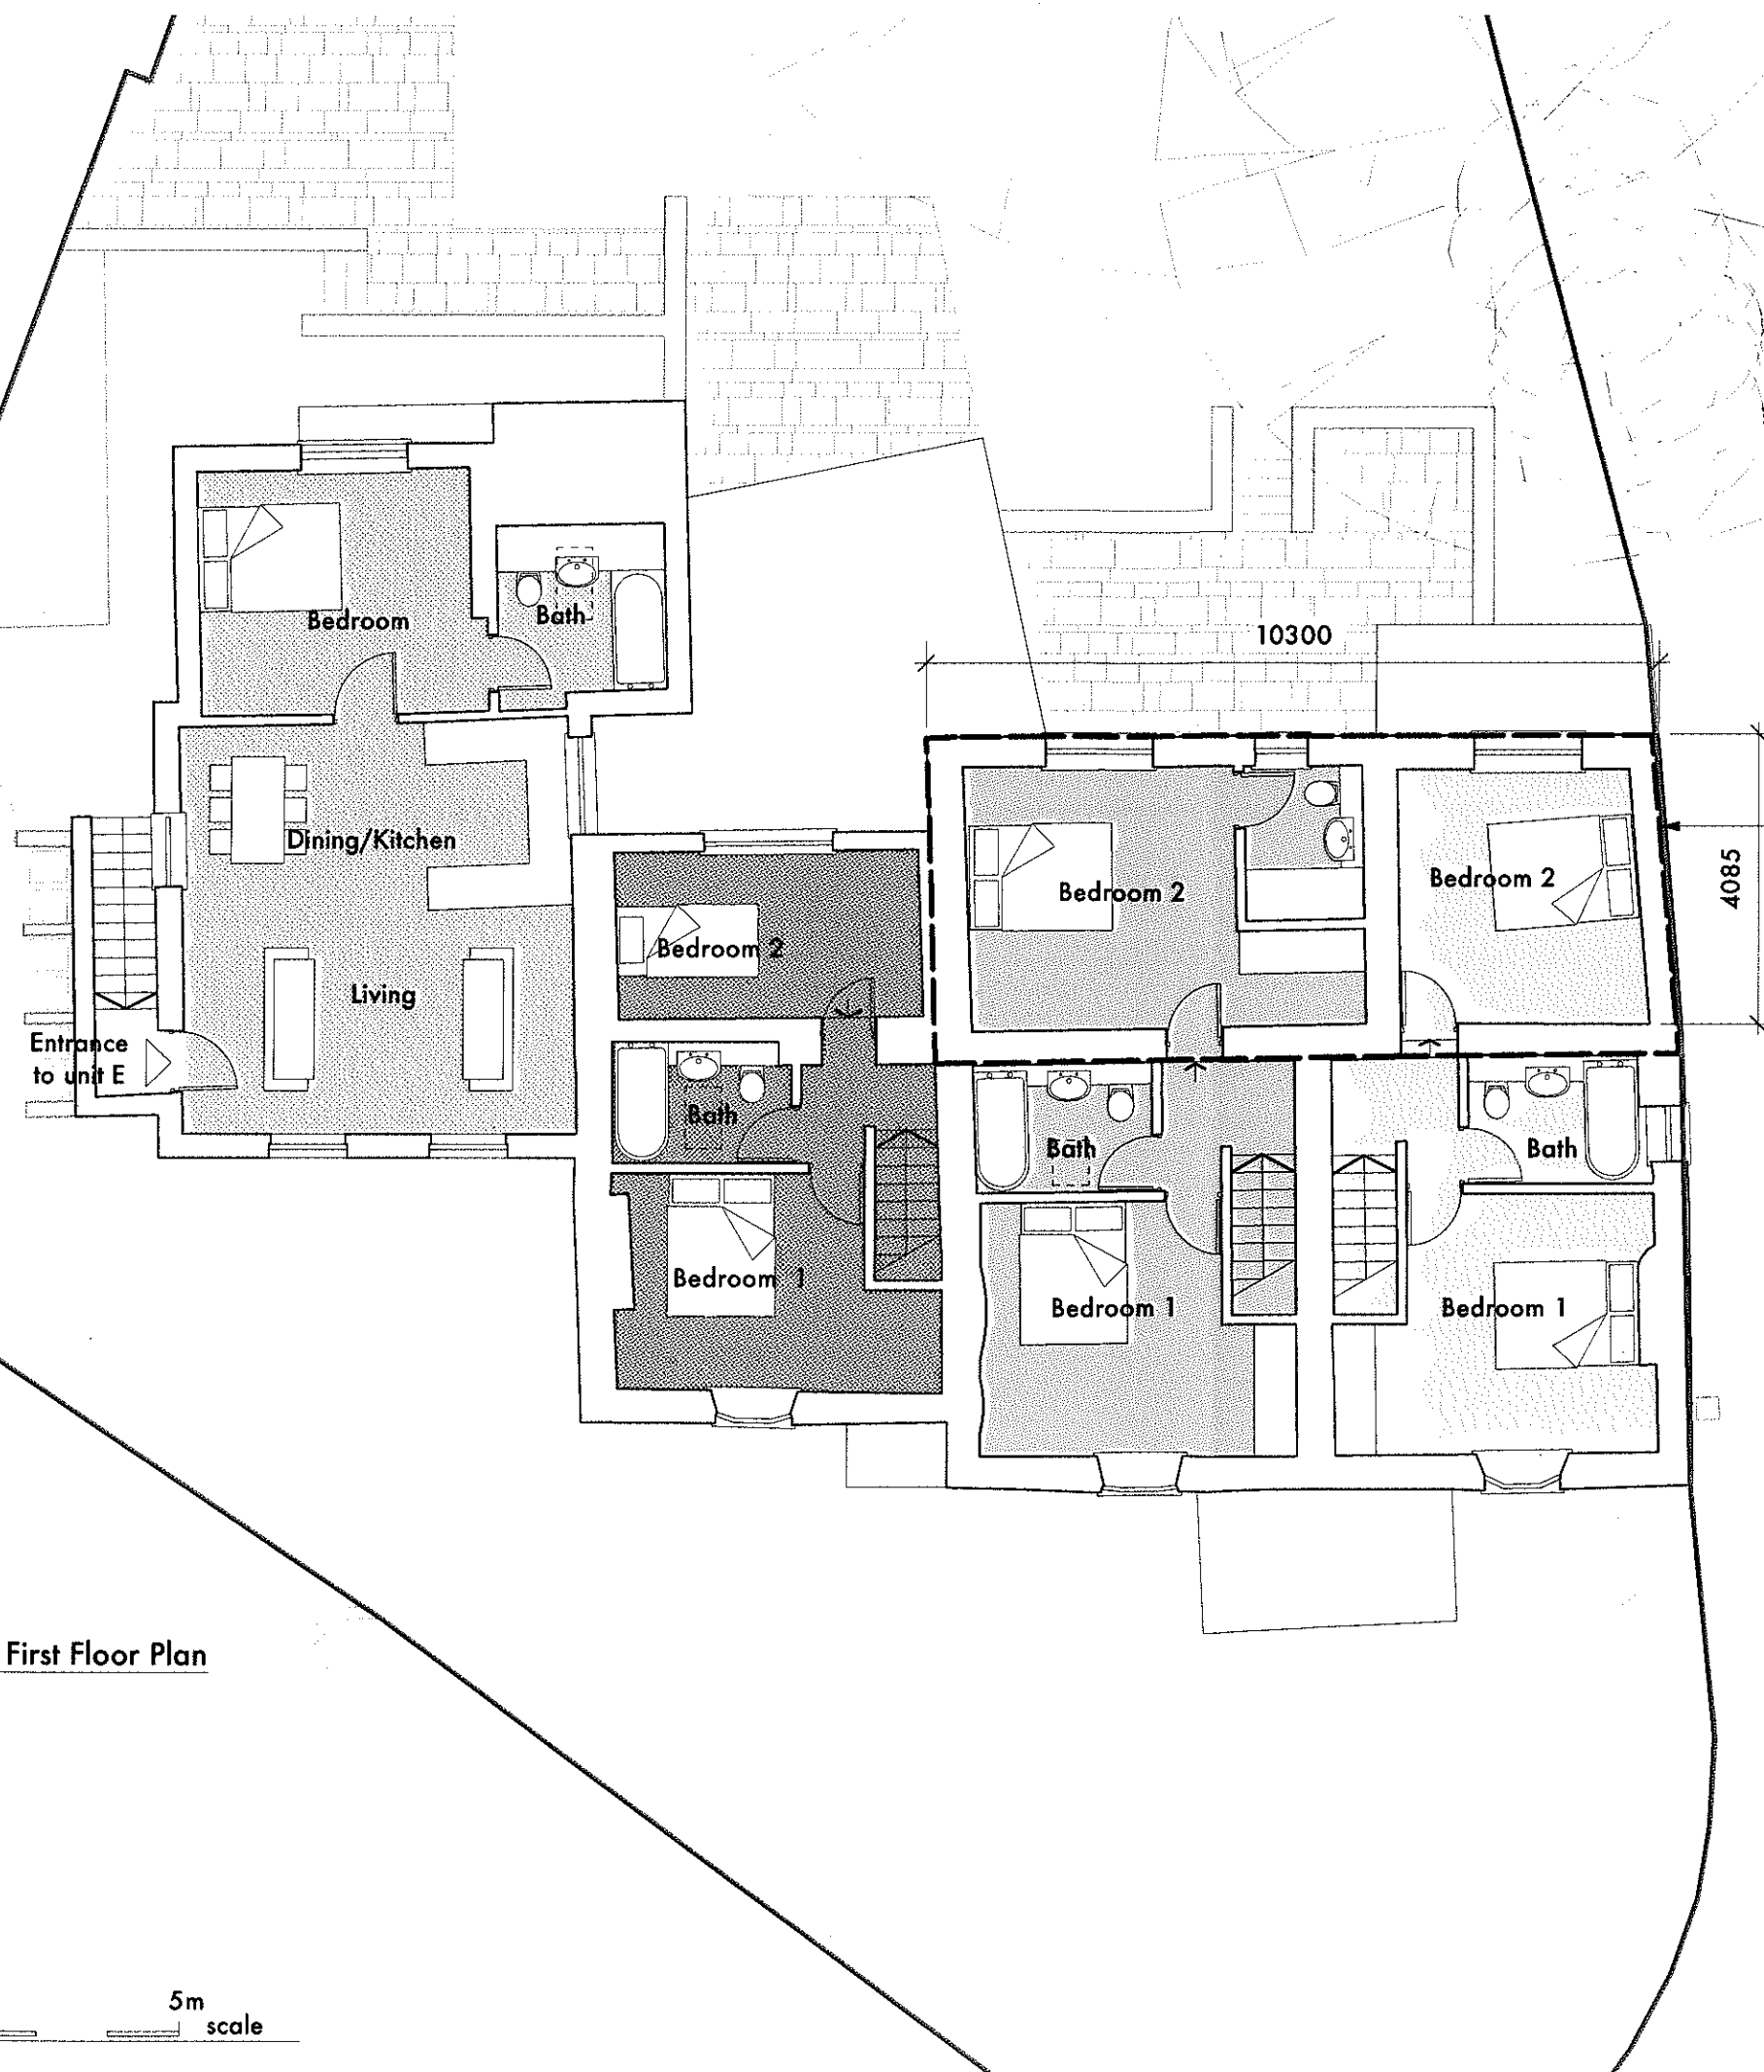

B Proposed First Floor Plan
Scale: 1:100



0m 1m 5m
scale