

DO NOT SCALE FROM DRAWING

NOTES


1. ALL DIMENSIONS ARE IN MILLIMETRES.
2. DO NOT SCALE FROM THIS DRAWING.
3. THIS DRAWING IS TO BE READ IN CONJUNCTION WITH ALL OTHER RELATED DRAWINGS AND DOCUMENTS.
4. THE CONTRACTOR IS TO CHECK AND VERIFY ALL DIMENSIONS ON SITE PRIOR TO COMMENCEMENT OF CONSTRUCTION WORKS.
5. THE ENGINEER/ARCHITECT SHOULD BE CONTACTED IMMEDIATELY IF THE ASSUMPTIONS USED IN THE DESIGN AND DRAWING PREPARATION DIFFER TO THAT FOUND ON SITE.

MATERIAL SPECIFICATION

SIGNAGE:
INTERNALLY ILLUMINATED SIGNAGE
METAL FRAME WITH COLOURED PLASTIC VINYL SIGN & TEXT
SUPPLIER TO BE CONFIRMED

SIGN #1

SIGN #2

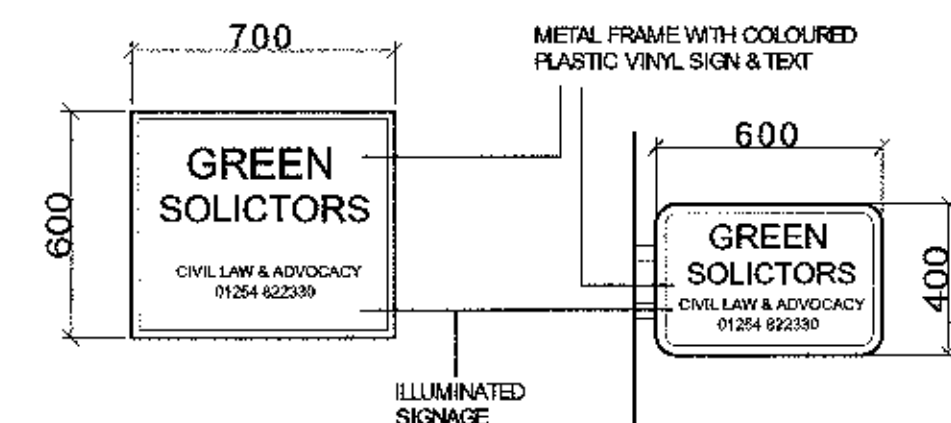


VIEW FROM KING STREET
(SCALE 1:20)

SIDE VIEW (SCALE 1:20)

DIMENSIONS AND COLOUR MAY VARY SLIGHTLY
ANY MAJOR CHANGES TO BE SUBMITTED AND APPROVED BY LA

FRONT ELEVATION

SIDE ELEVATION

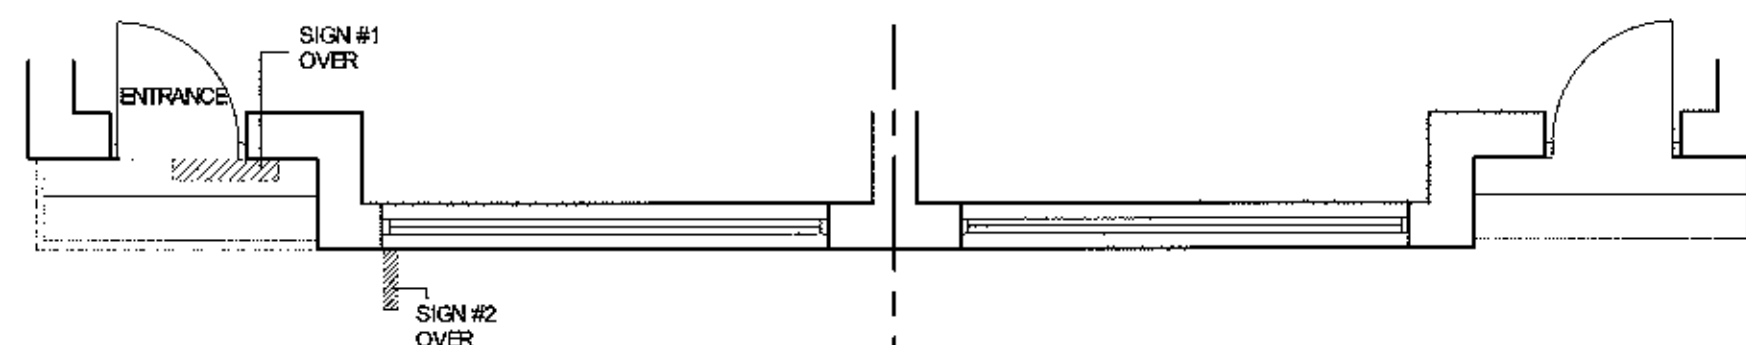

PART PLAN VIEW (SCALE 1:50)

320121079P

Rev.	Amendments	Date	By
A	DIMENSION ADDED	21-11-12	PB



**Keystone Design
Associates Ltd.**

Registered Office
261 Church Street
Brockpool
FY1 3PB

Tel. No. 01253 649040
Fax. No. 08704 648222
Email : Info@keystonedesign.co.uk

PROJECT
**GREENS SOLICITORS KING STREET
WHALLEY CLITHEROE**

PROJECT TITLE
NEW ILLUMINATED SIGNAGE

DRAWING TITLE
EXISTING ELEVATIONS & FLOOR PLANS

Client **MR I PROCTOR** Scales **20/50@A1**

Drawn By **PB** Date **NOV 2012**

DRAWING No. **A012/209/P/01** Revision **A**

This drawing & contents are the property of Keystone Design Assoc Ltd. Unauthorised reproduction of the whole or any part thereof infringes Copyright and may lead to prosecution of civil proceedings.

F:/Documents/Drawings/2012/