



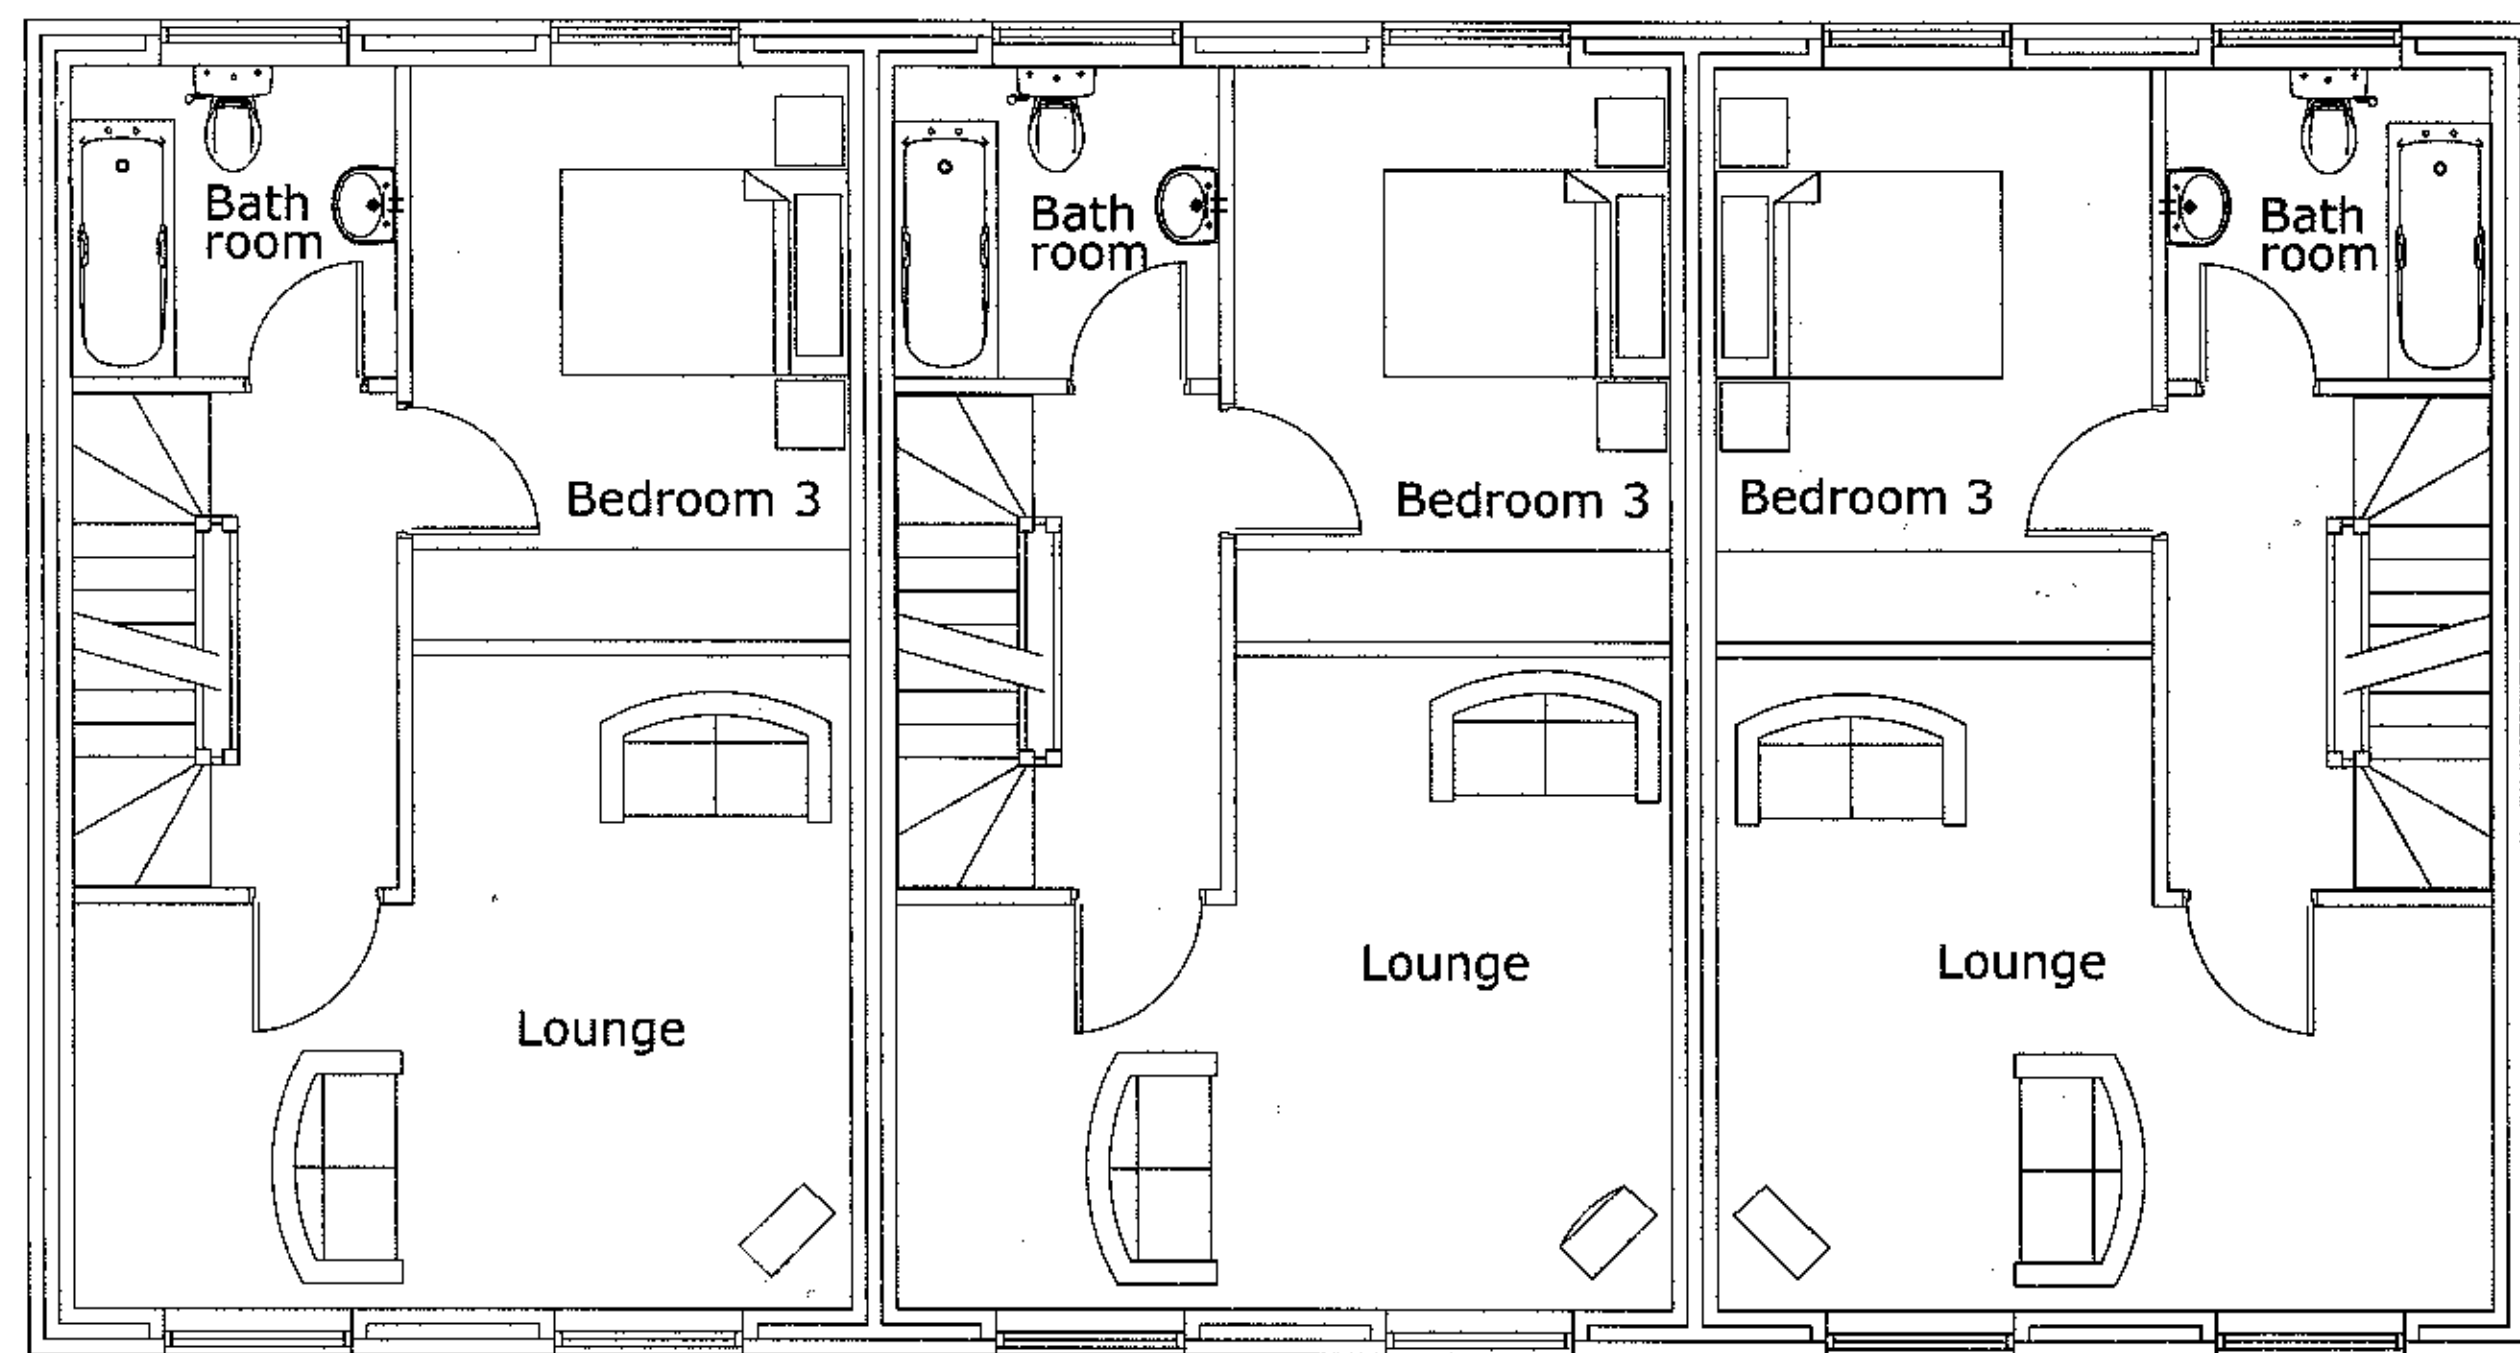

First Floor Plan

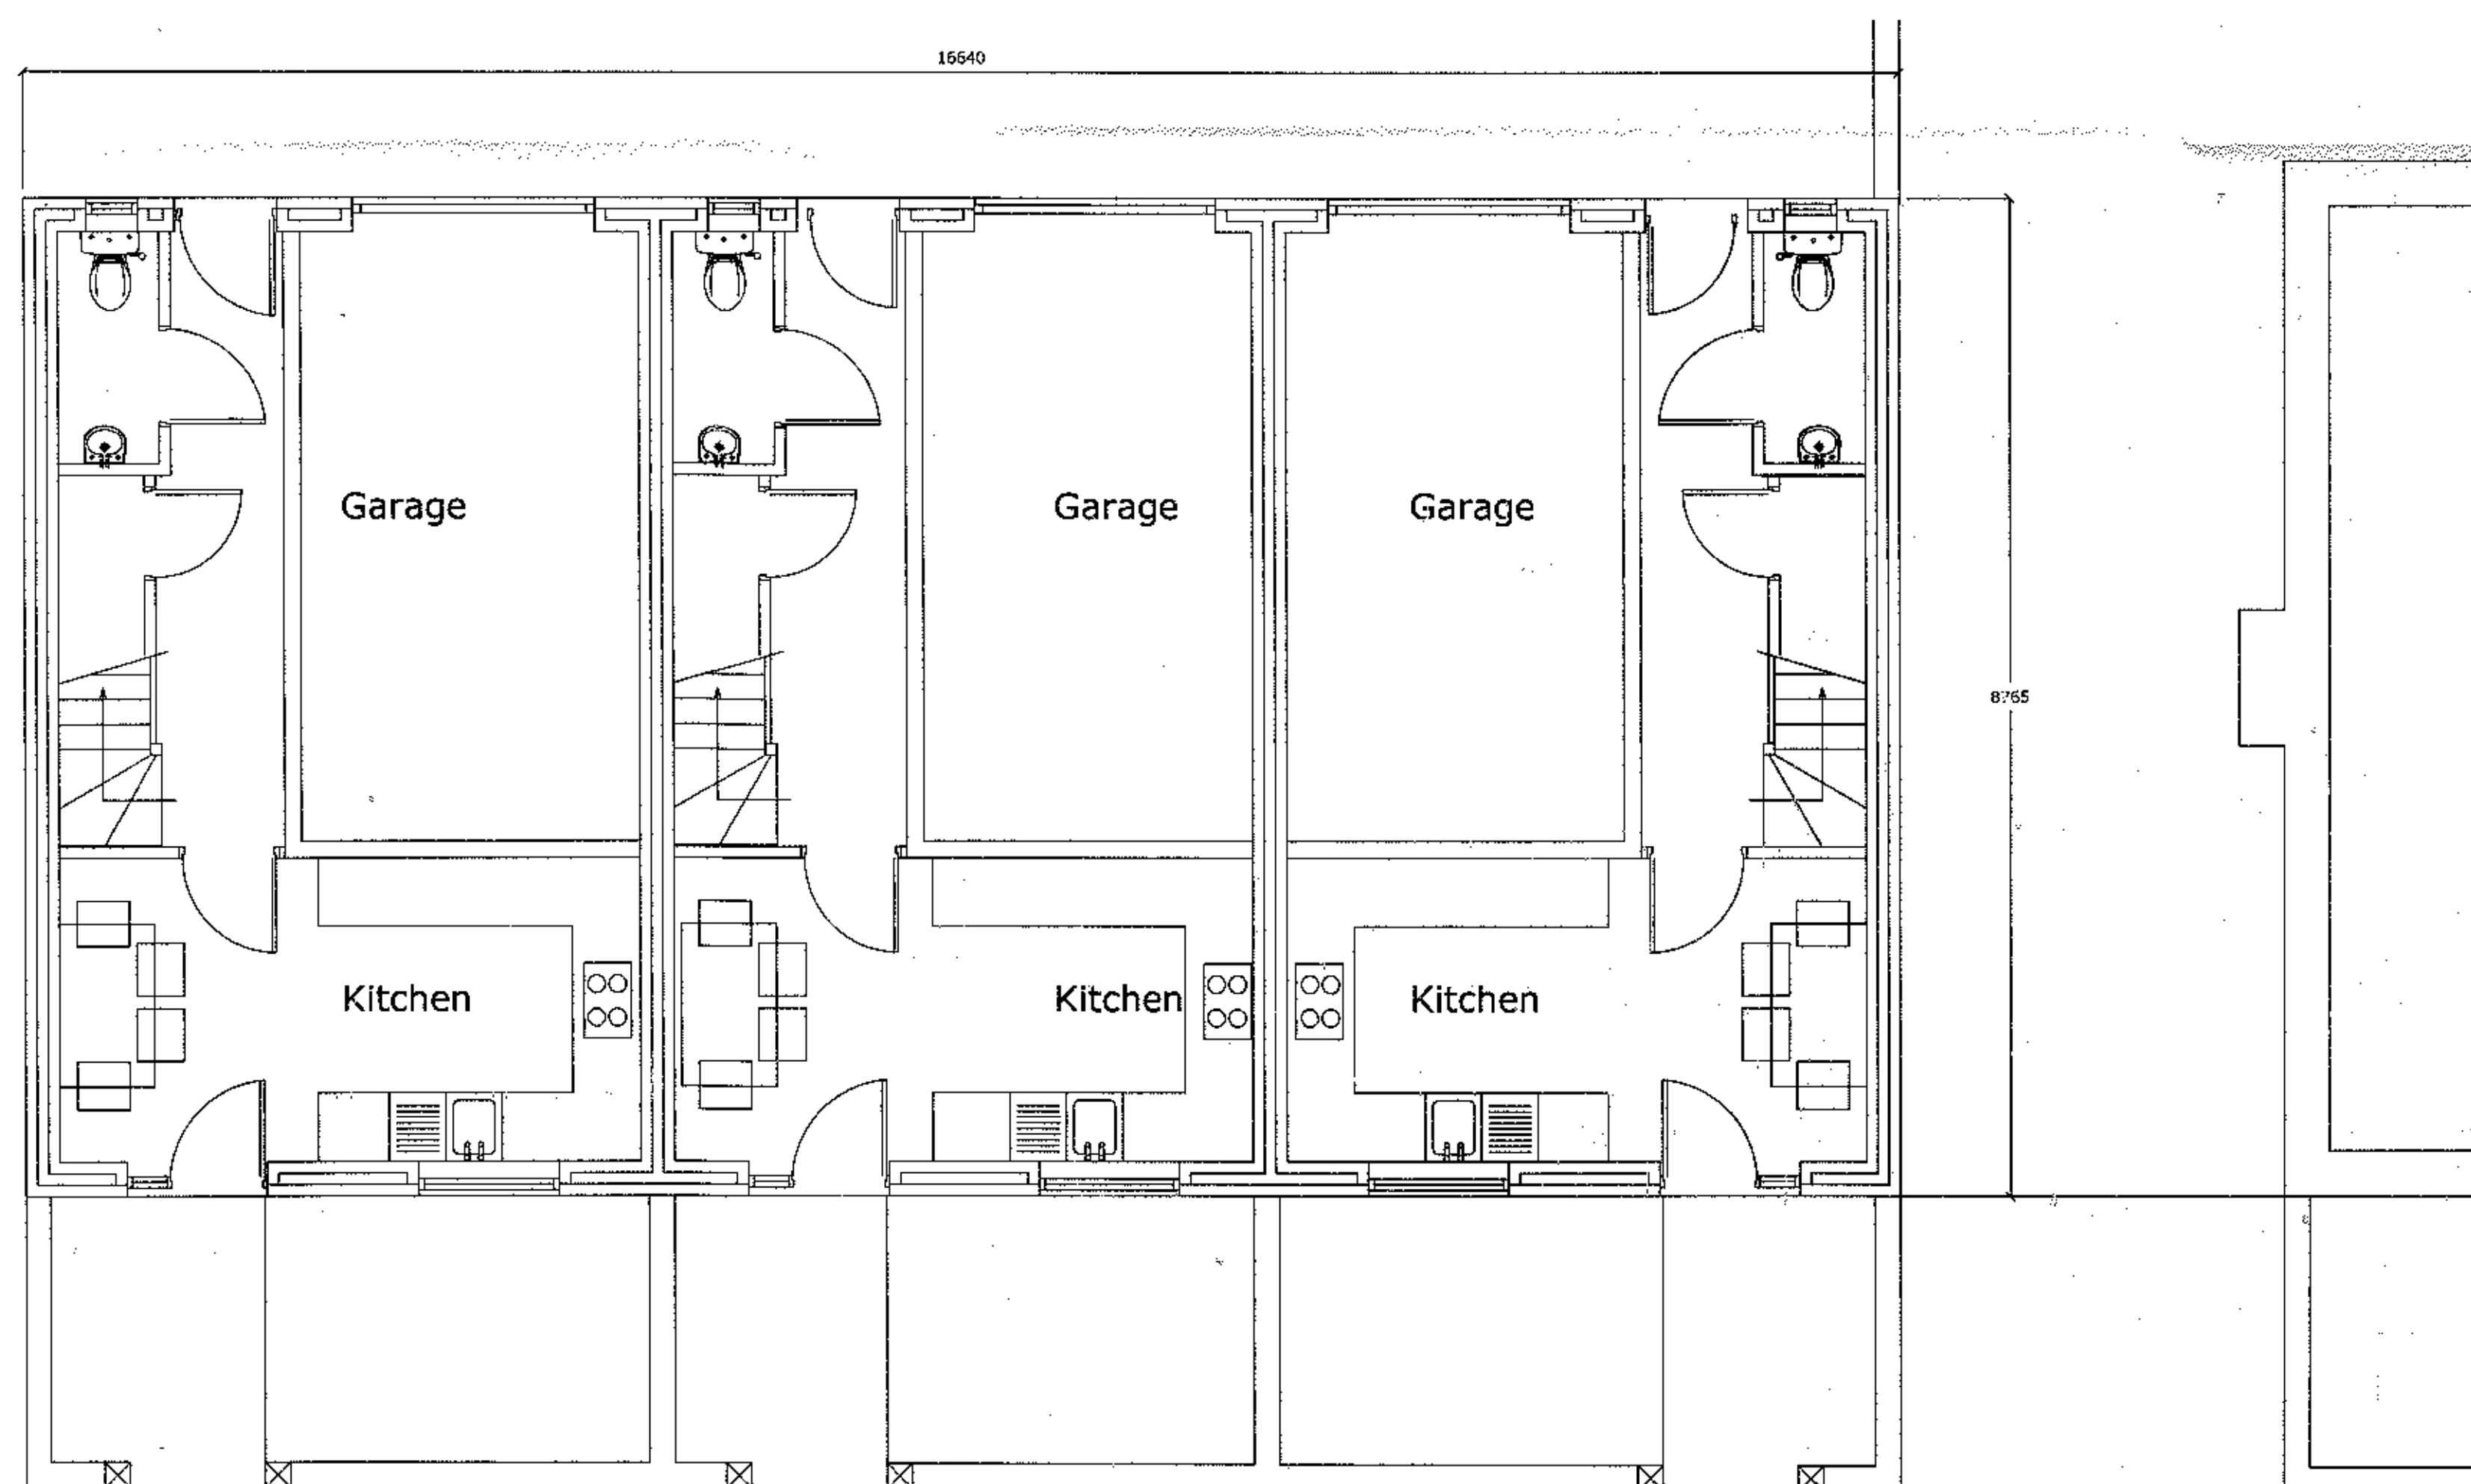

Ground Floor Plan

320121085P

tfp
the
fowler
partnership
architects

client: Mrs P Dryden
project: Residential Development
28 Kirkmoor Road
Clitheroe
BB7 2DU
sheet: Ground / 1st floor plan

scale: 1:50 @ A1
date: 28/11/12
drawn: KF
drawing no.: 12 | 124 | 002