





Proposed Site Plan scale 1:100

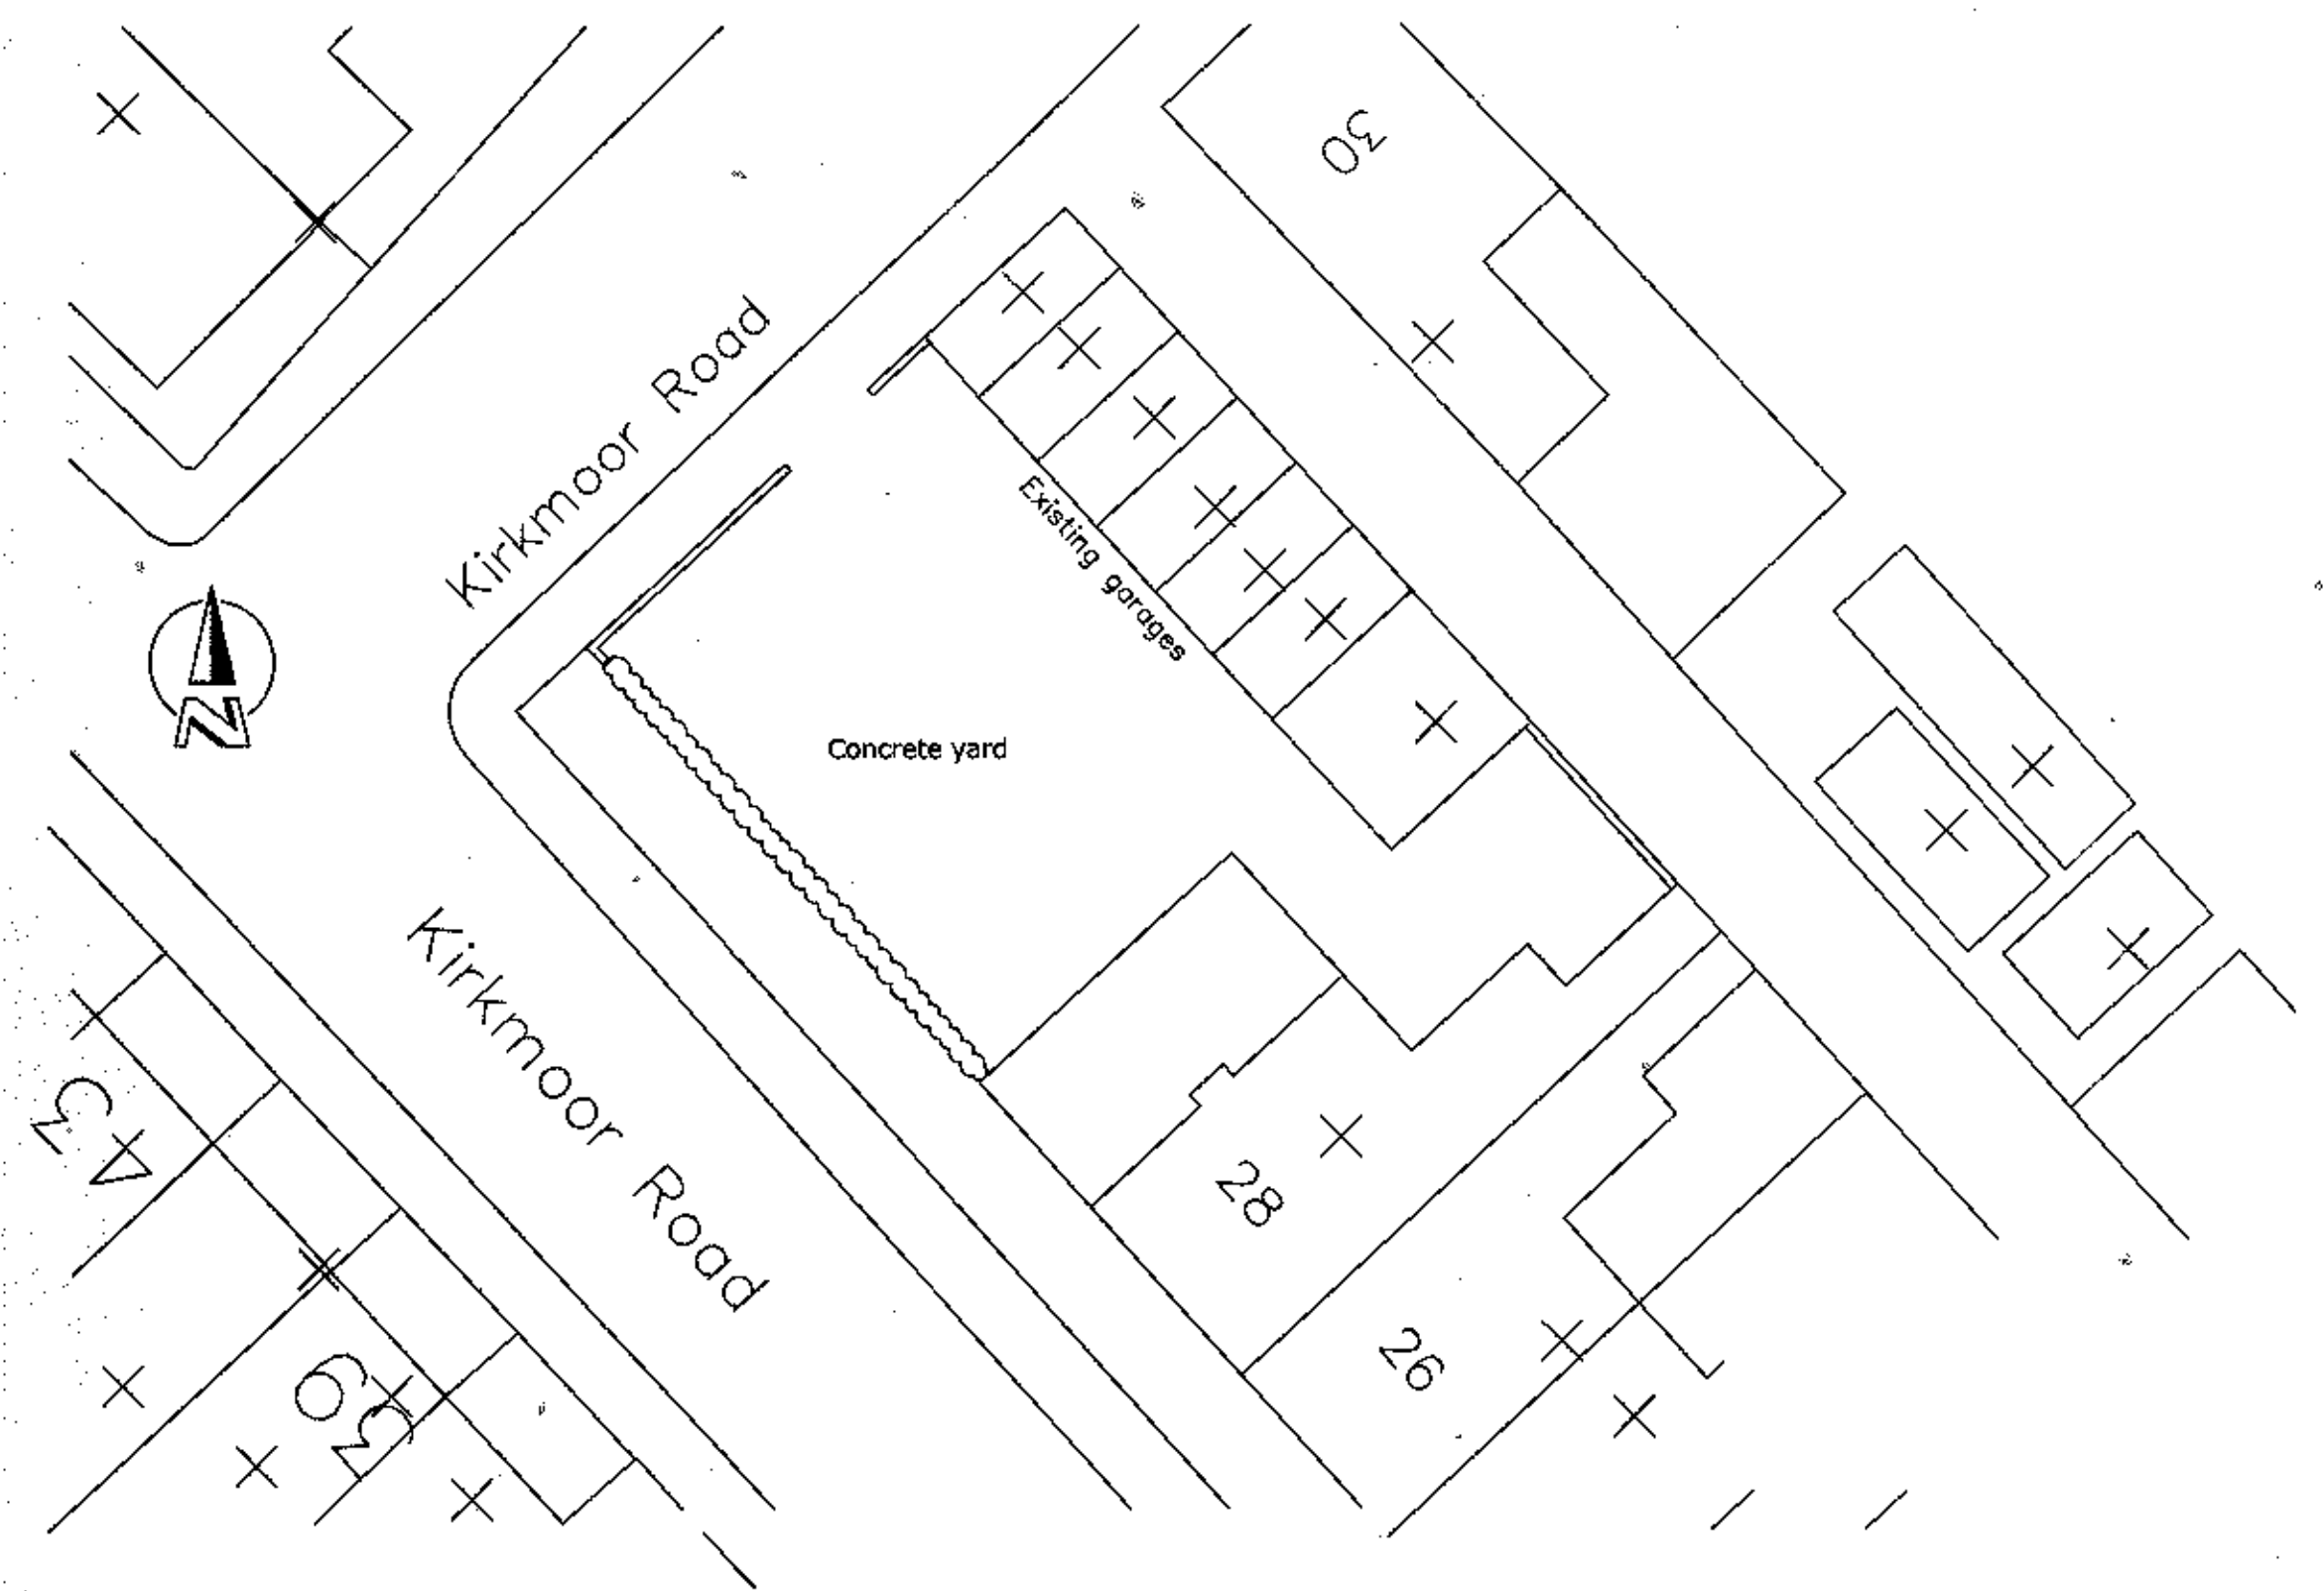

Existing Site Plan scale 1:200

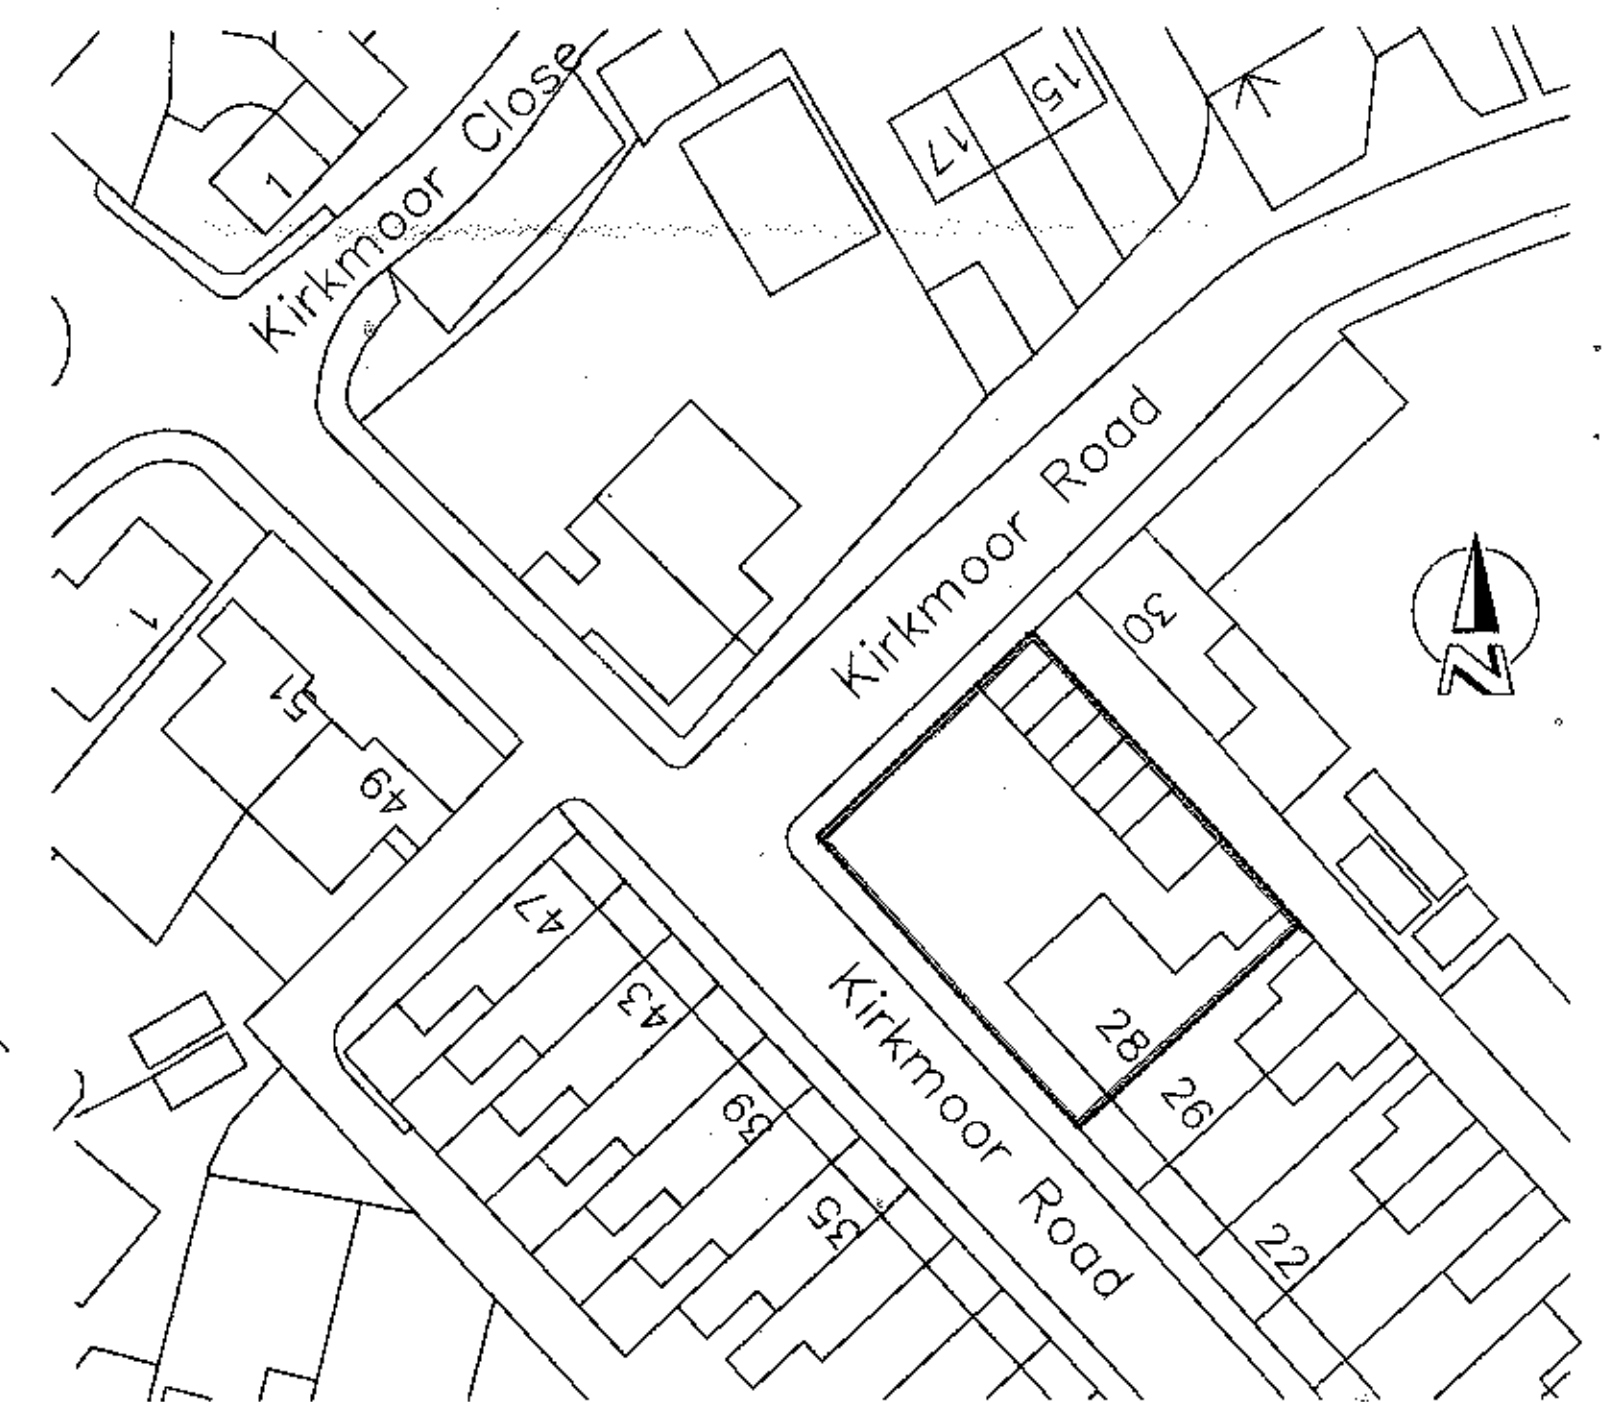

Location Plan 1:500

320121085 P

tfp the fowler partnership architects	client	Mrs P Dryden	scale	1:100, 1:200, 1:500
	project	Residential Development	date	28/11/12
		28 Kirkmoor Road	drawn	KF
		Clitheroe		
		BB7 2DU		
	sheet	Site Plans	drawing no.	12 124 001
	© Copyright in this drawing is vested in the Fowler Partnership			
	Brook Lodge, Clitheroe Road, Waddington, Lancashire, BB7 3HN Telephone: +44(0)1200 426 716 Facsimile: +44(0)1200 426 716 Email: info@tfp-architects.co.uk Website: www.tfp-architects.co.uk			