


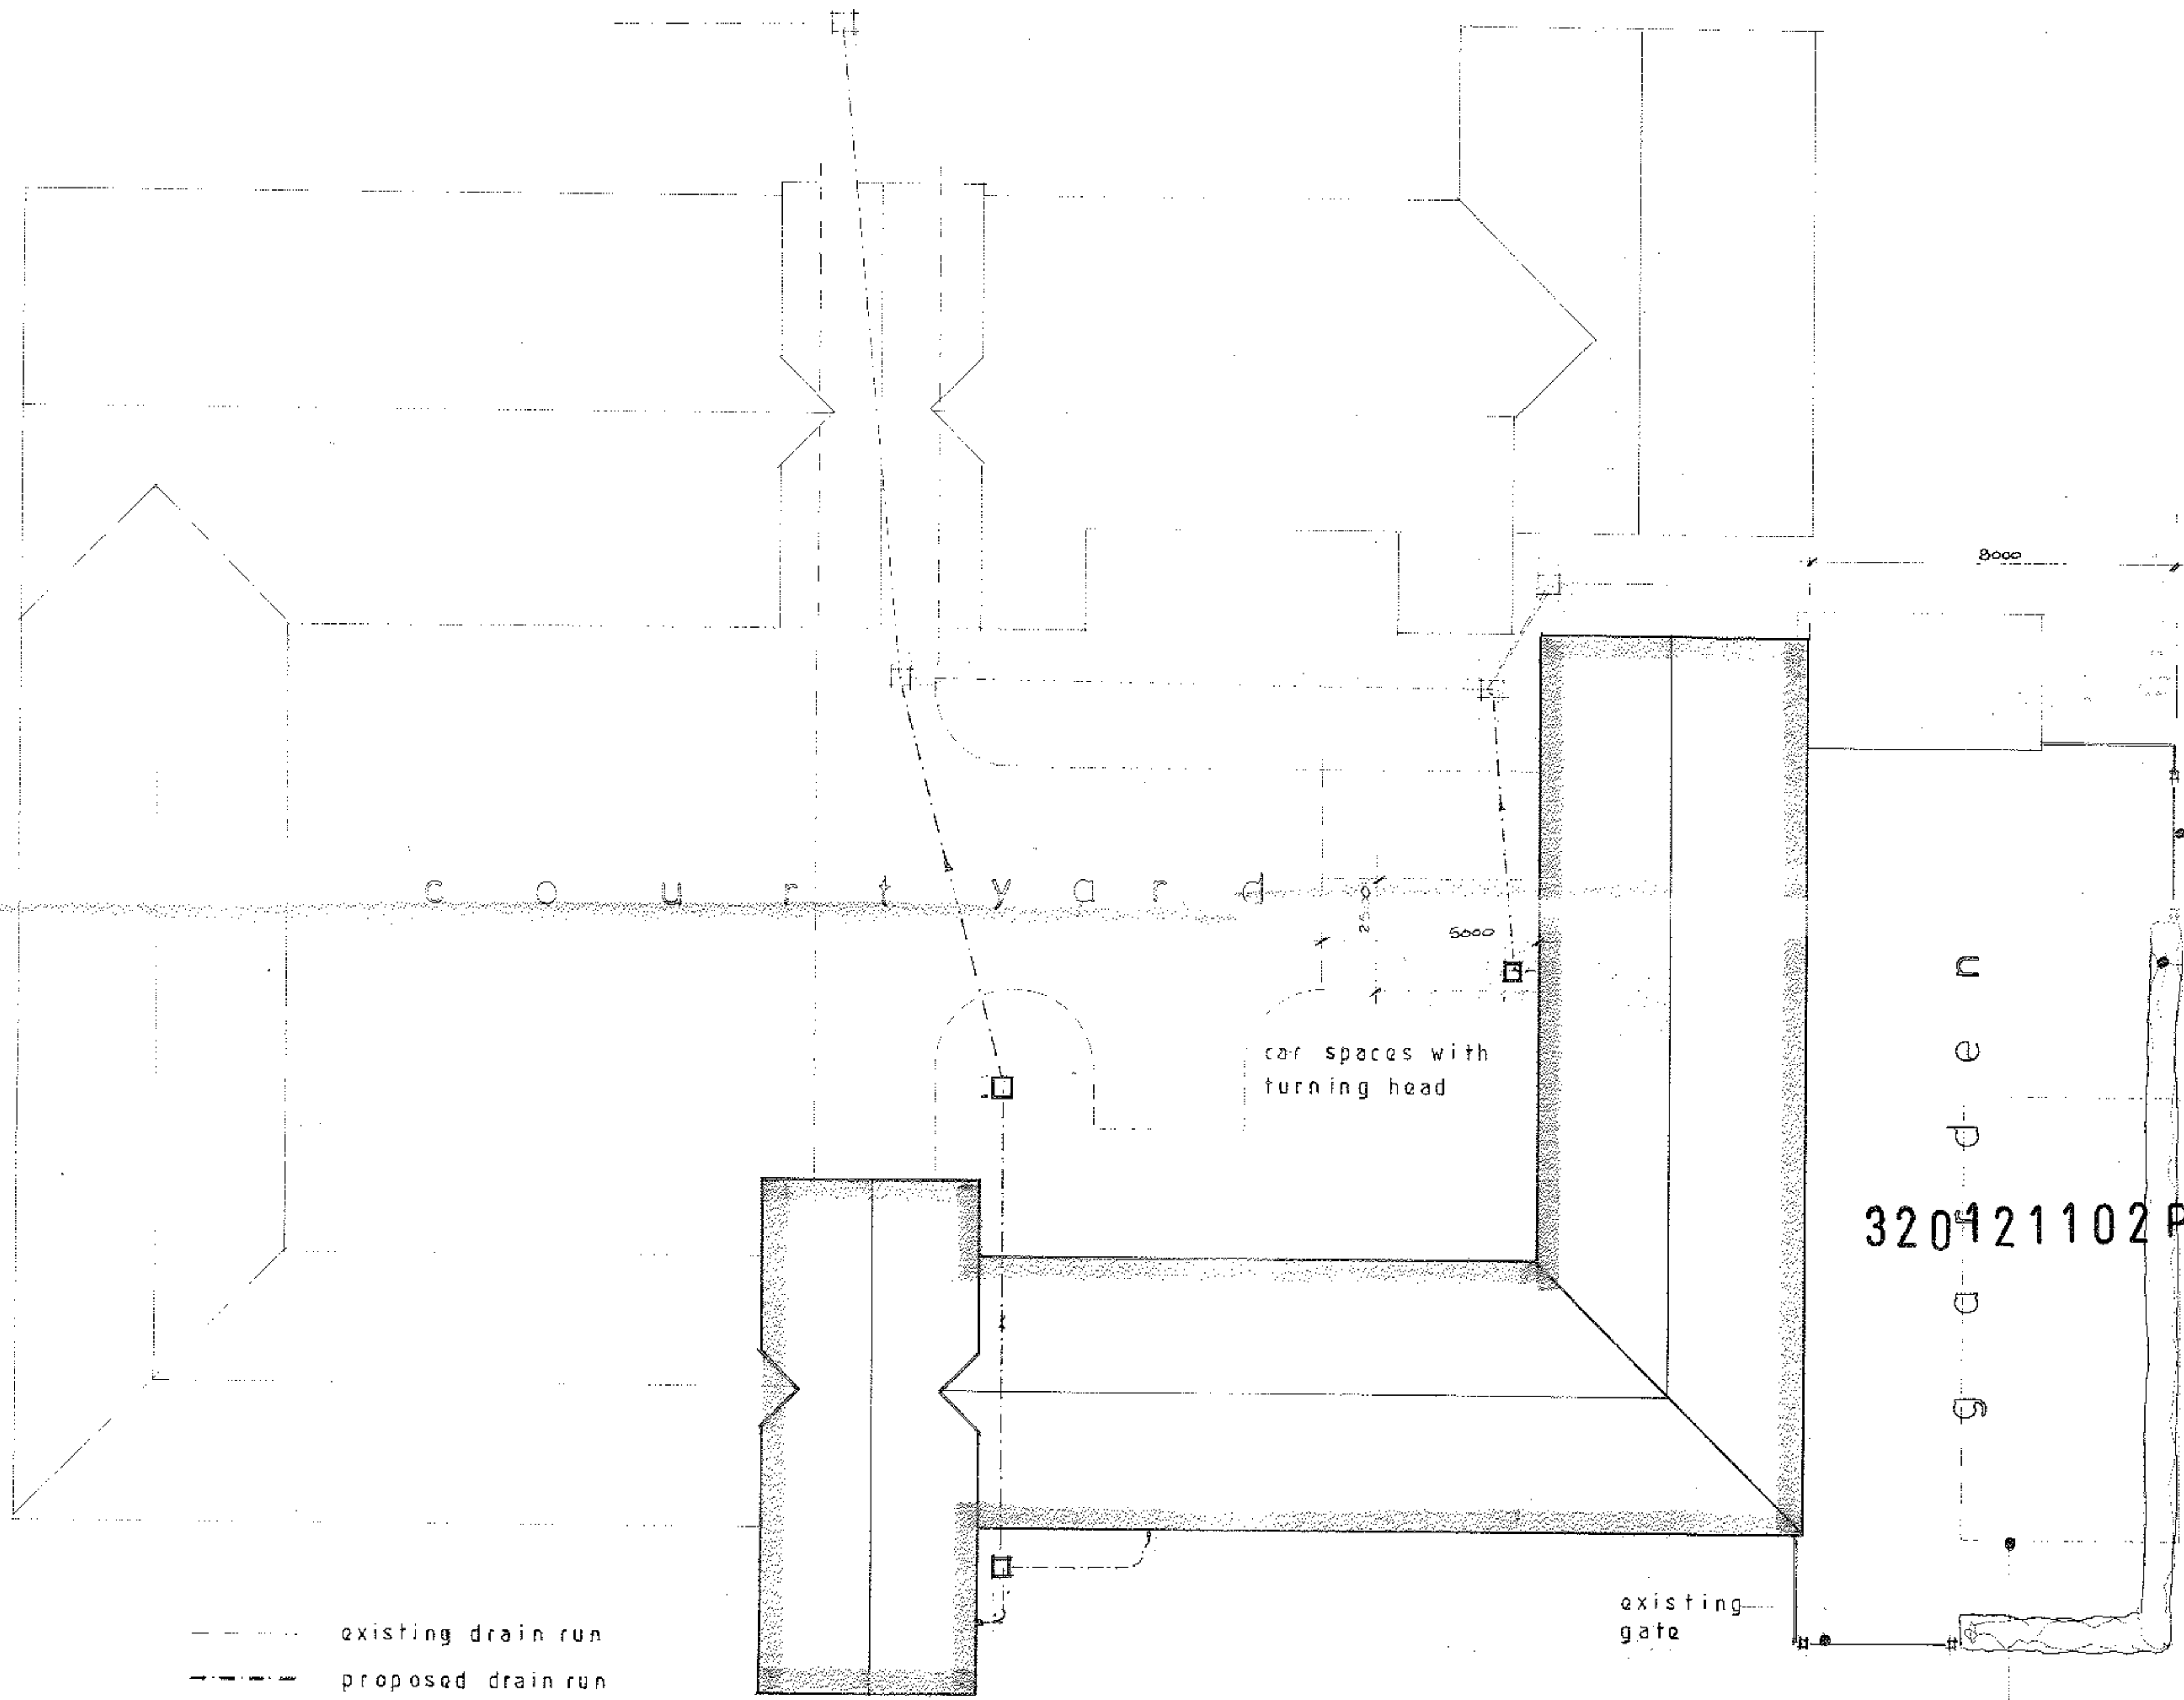

U
P
D
G

320421102 P

S.J. Bialock Limited Building Surveyors
Drawing no 5010
Scale 1:100
Proposed Site Plan
Proposed Partial Conversion Of Stable Block Into a Dwelling At Groomes Farm Gisburn