




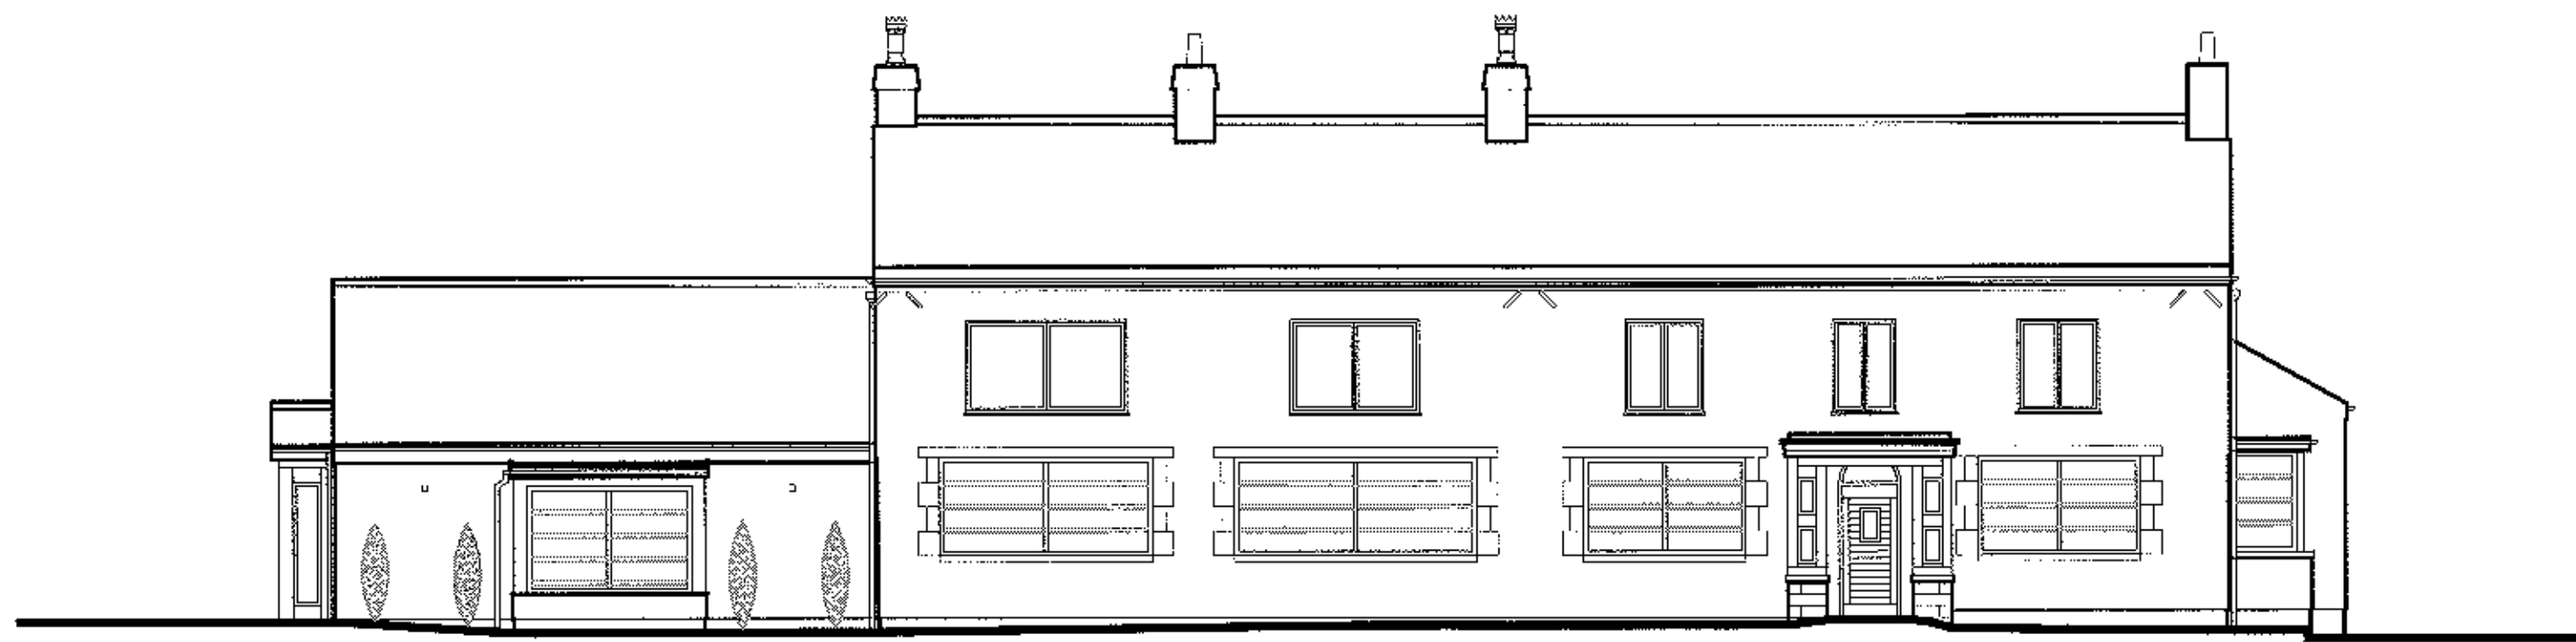

FRONT ELEVATION

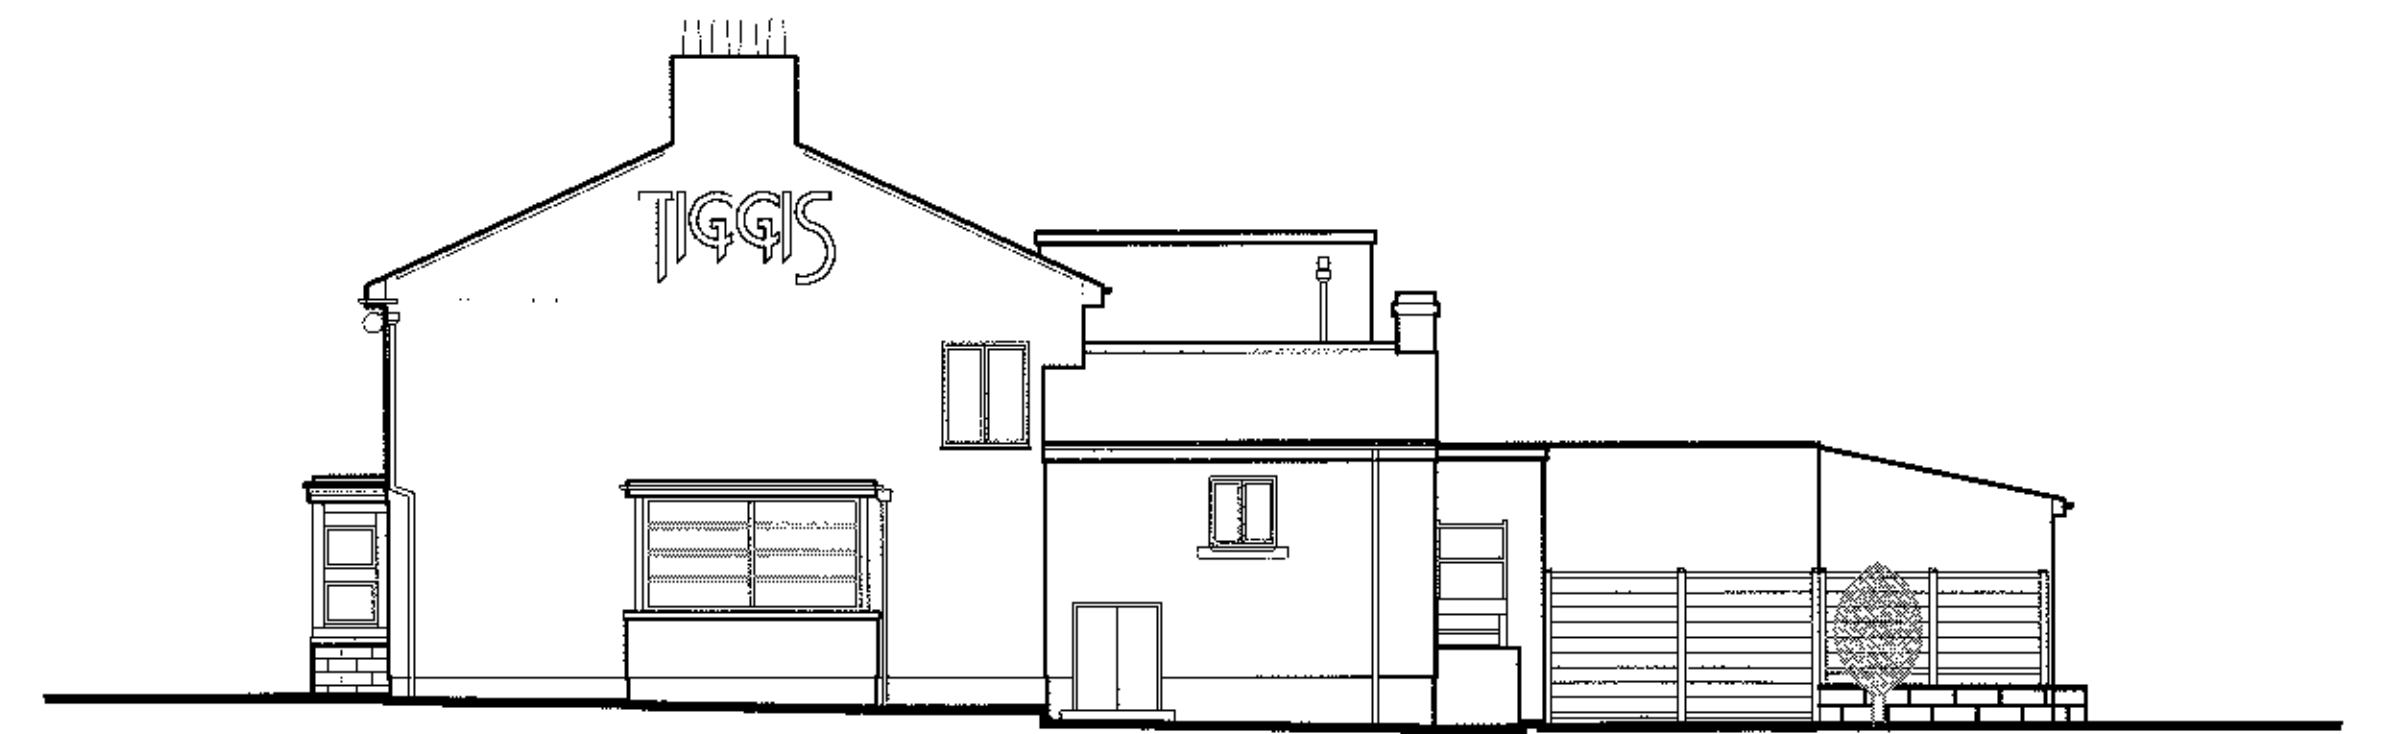


SIDE ELEVATION

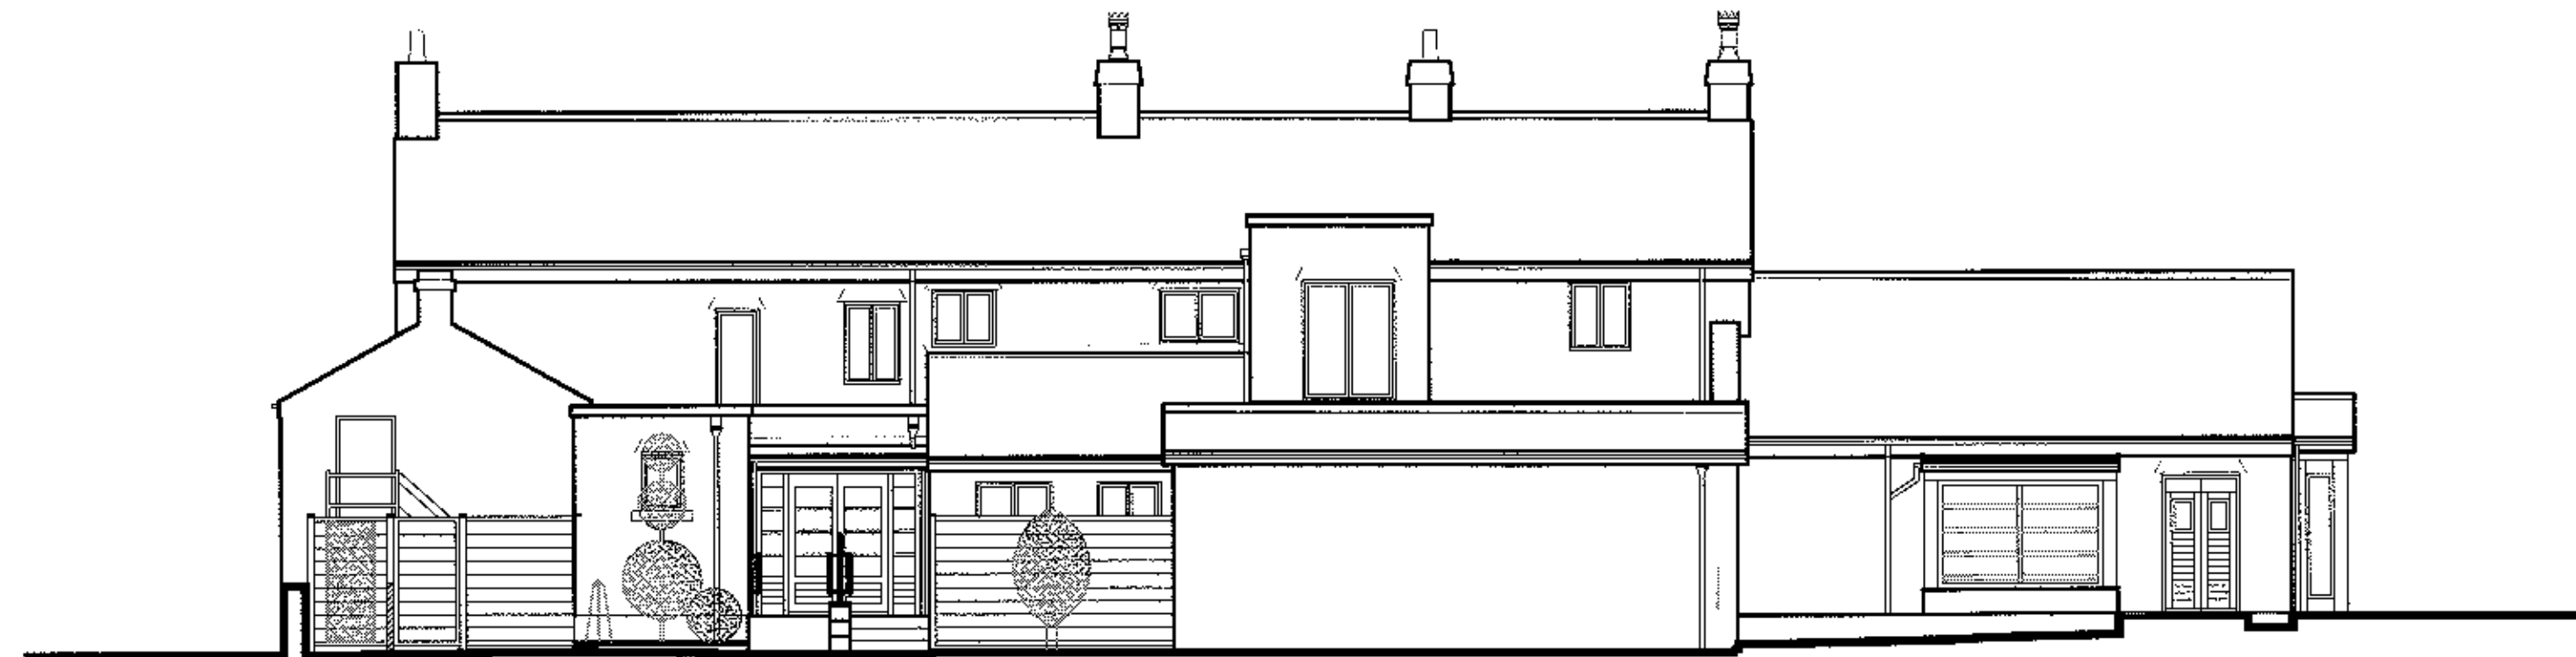


REAR ELEVATION



SIDE ELEVATION

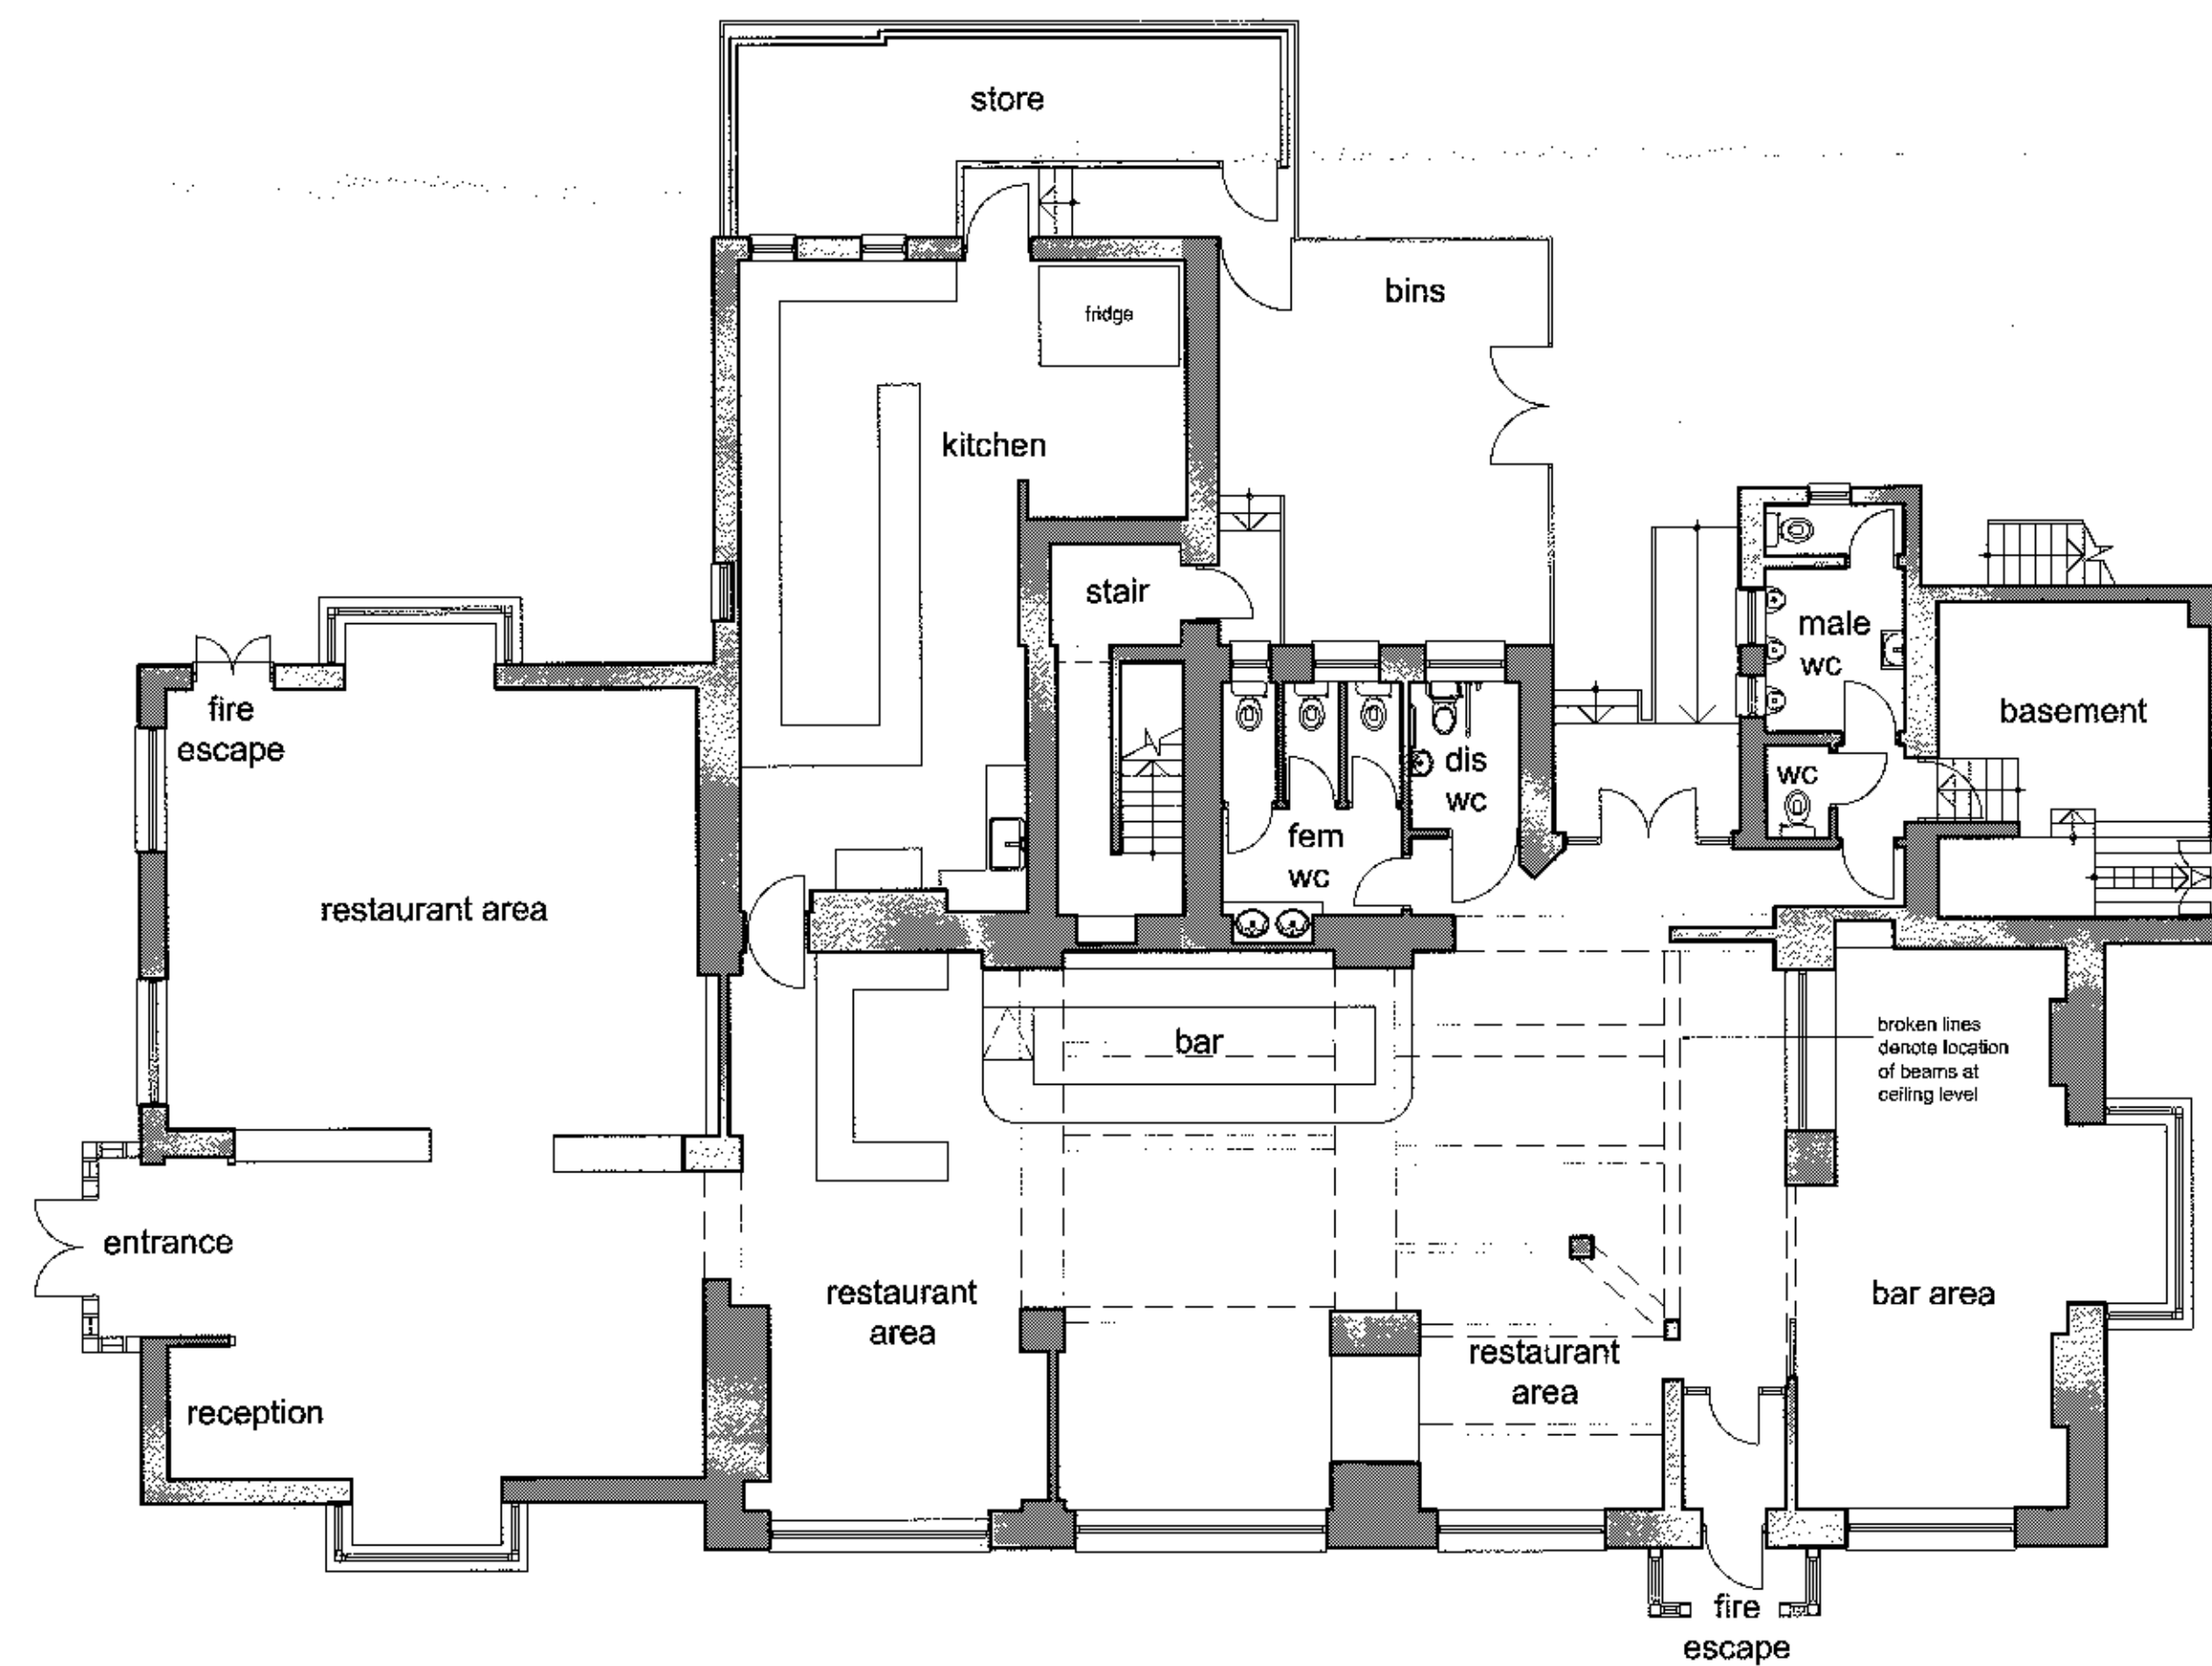

GROUND FLOOR PLAN

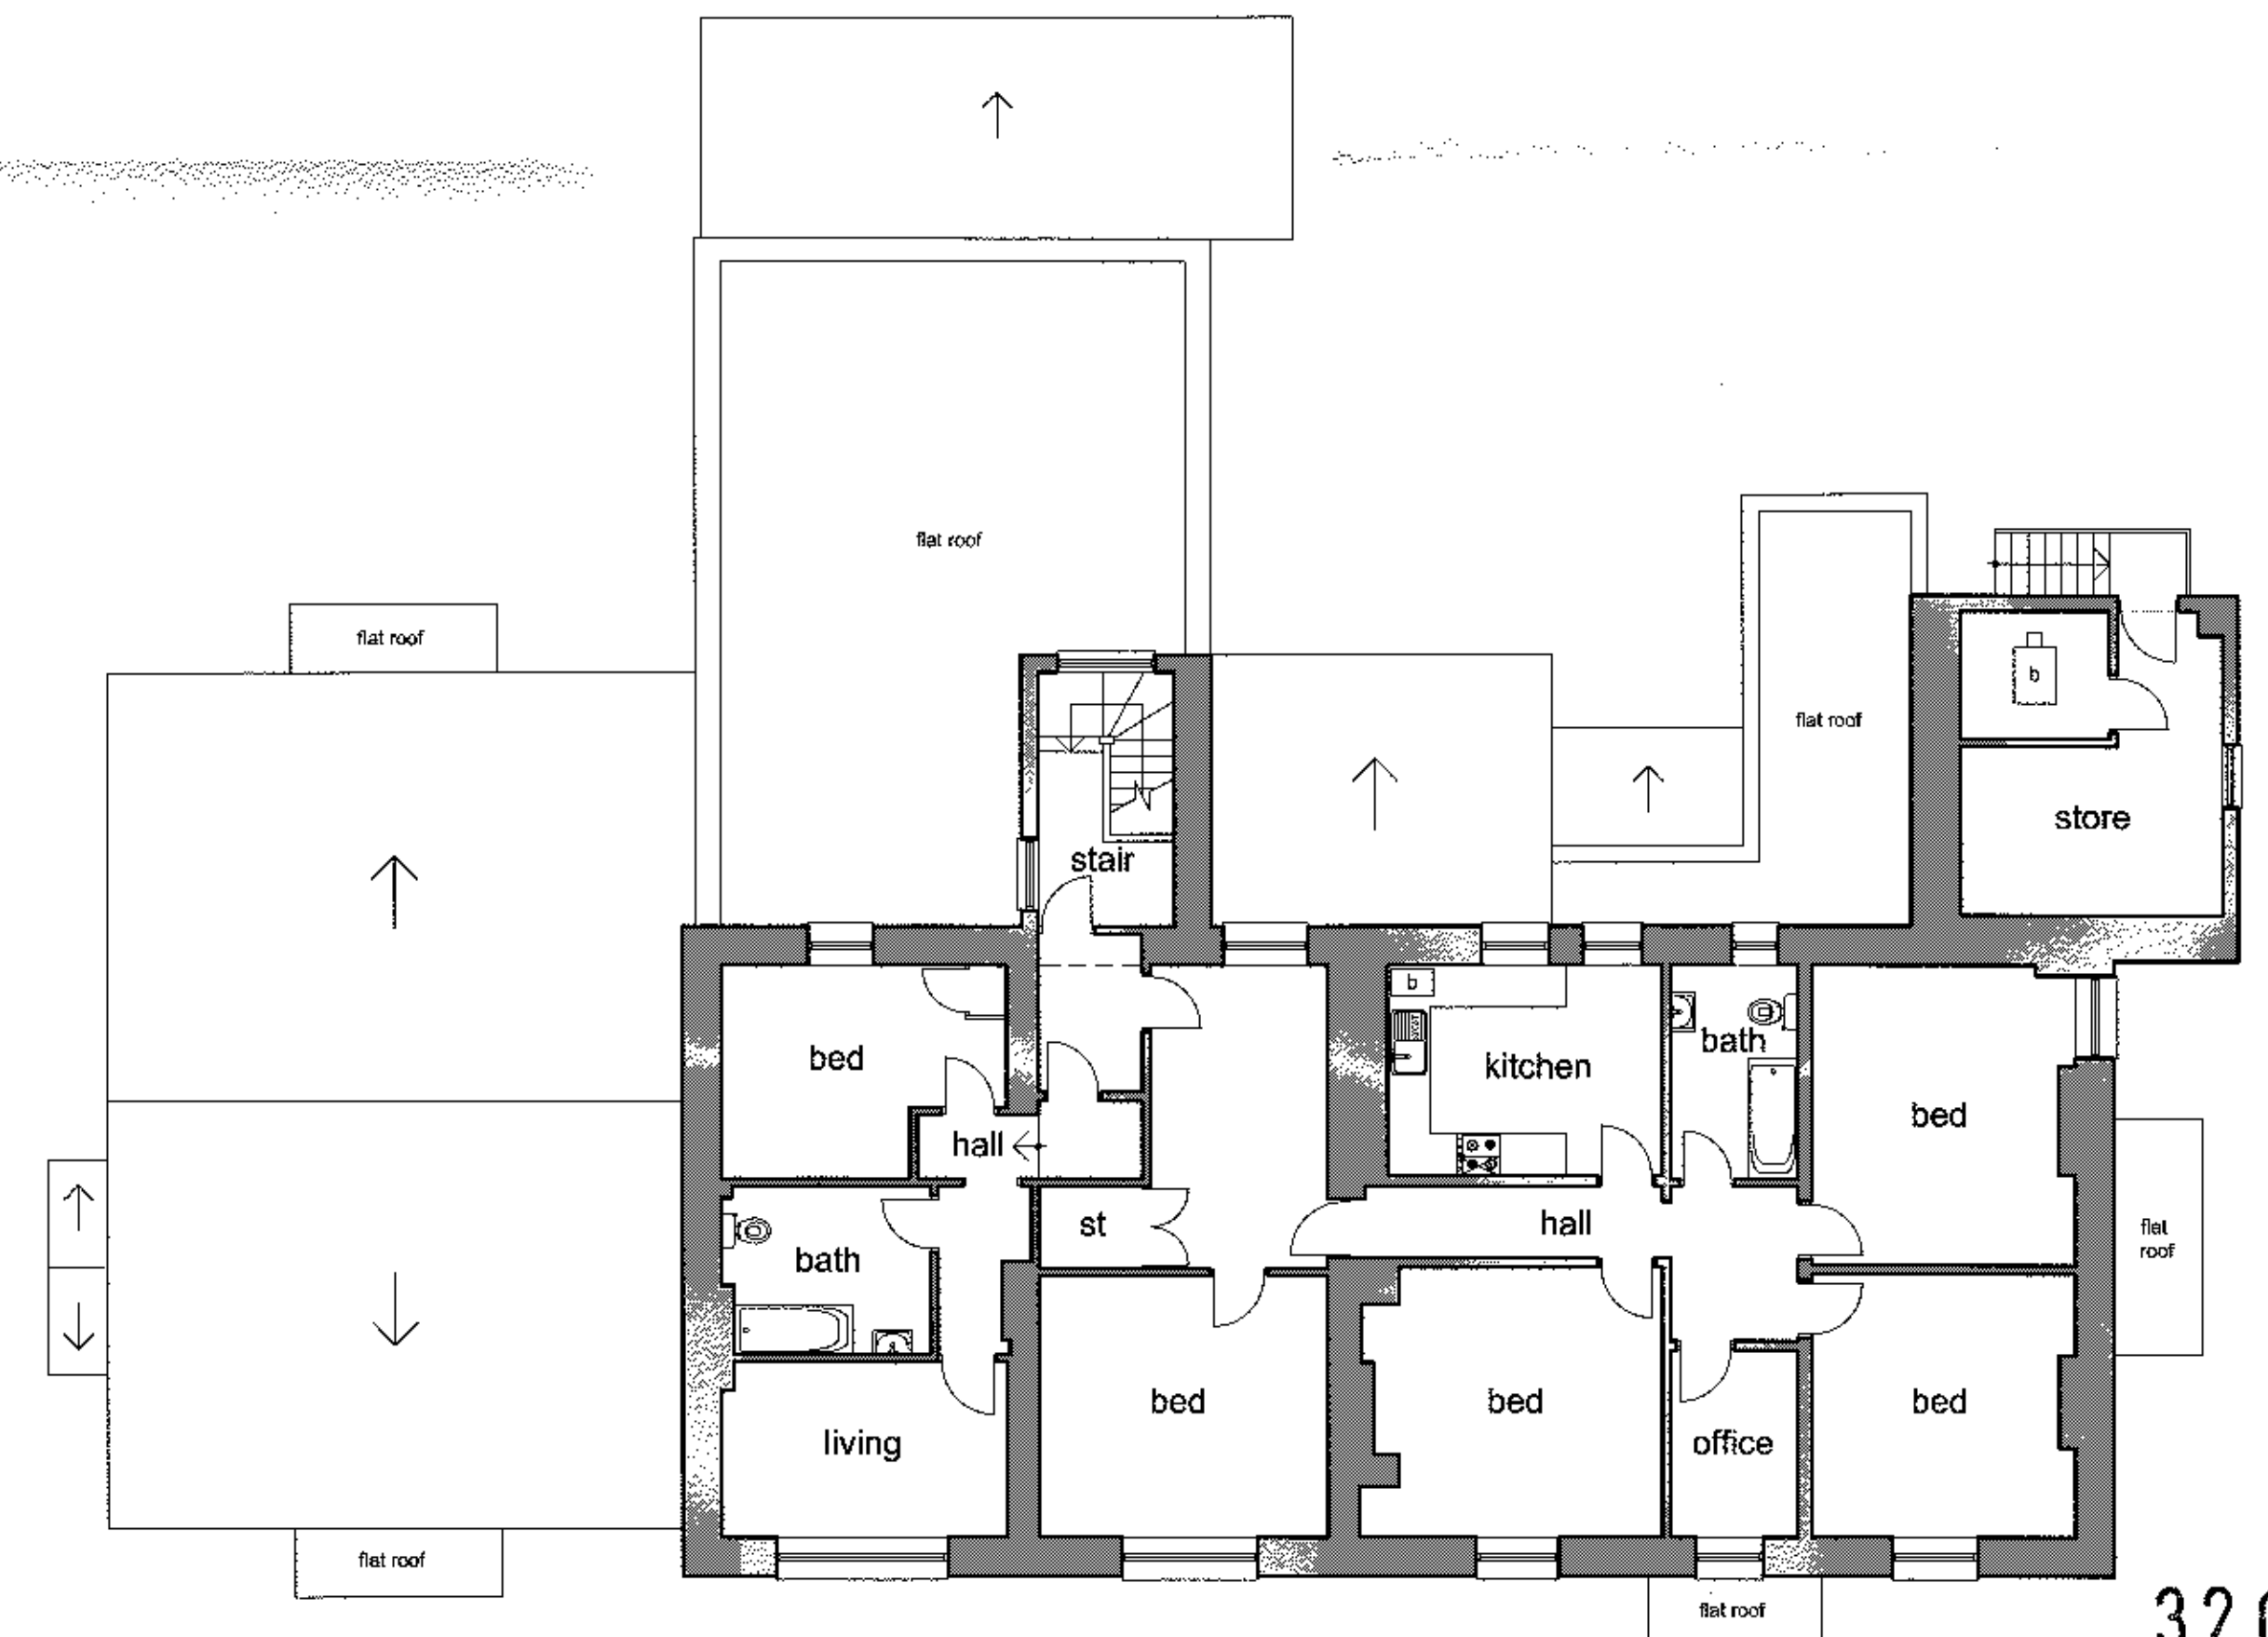

FIRST FLOOR PLAN

320121103 P

GENERAL NOTES
1. THIS DRAWING IS SUBJECT TO COPYRIGHT AND IS NOT TO BE REPRODUCED IN PART OR IN WHOLE WITHOUT APPROVAL
2. DO NOT SCALE THIS DRAWING

- ☐ preliminary
- ☒ information
- ☐ approval
- ☐ construction
- ☐ as built

0 1 2 3 4 5 6 7 8 9 metres



CLIENT	Lino Della Pesca	SCALE	1:100 @ A1
PROJECT	Tiggis Bar & Restaurant Longsight Road, Clayton-Le-Dale	DATE	Nov 2012
TITLE	Existing Plans & Elevations	DRAWN BY	JK
	11 Riversway Business Village Navigation Way Preston PR2 2YF t.01772 723626 f.01772 725487 info@fletcher-smith.net	DRAWING NUMBER	3241/03