


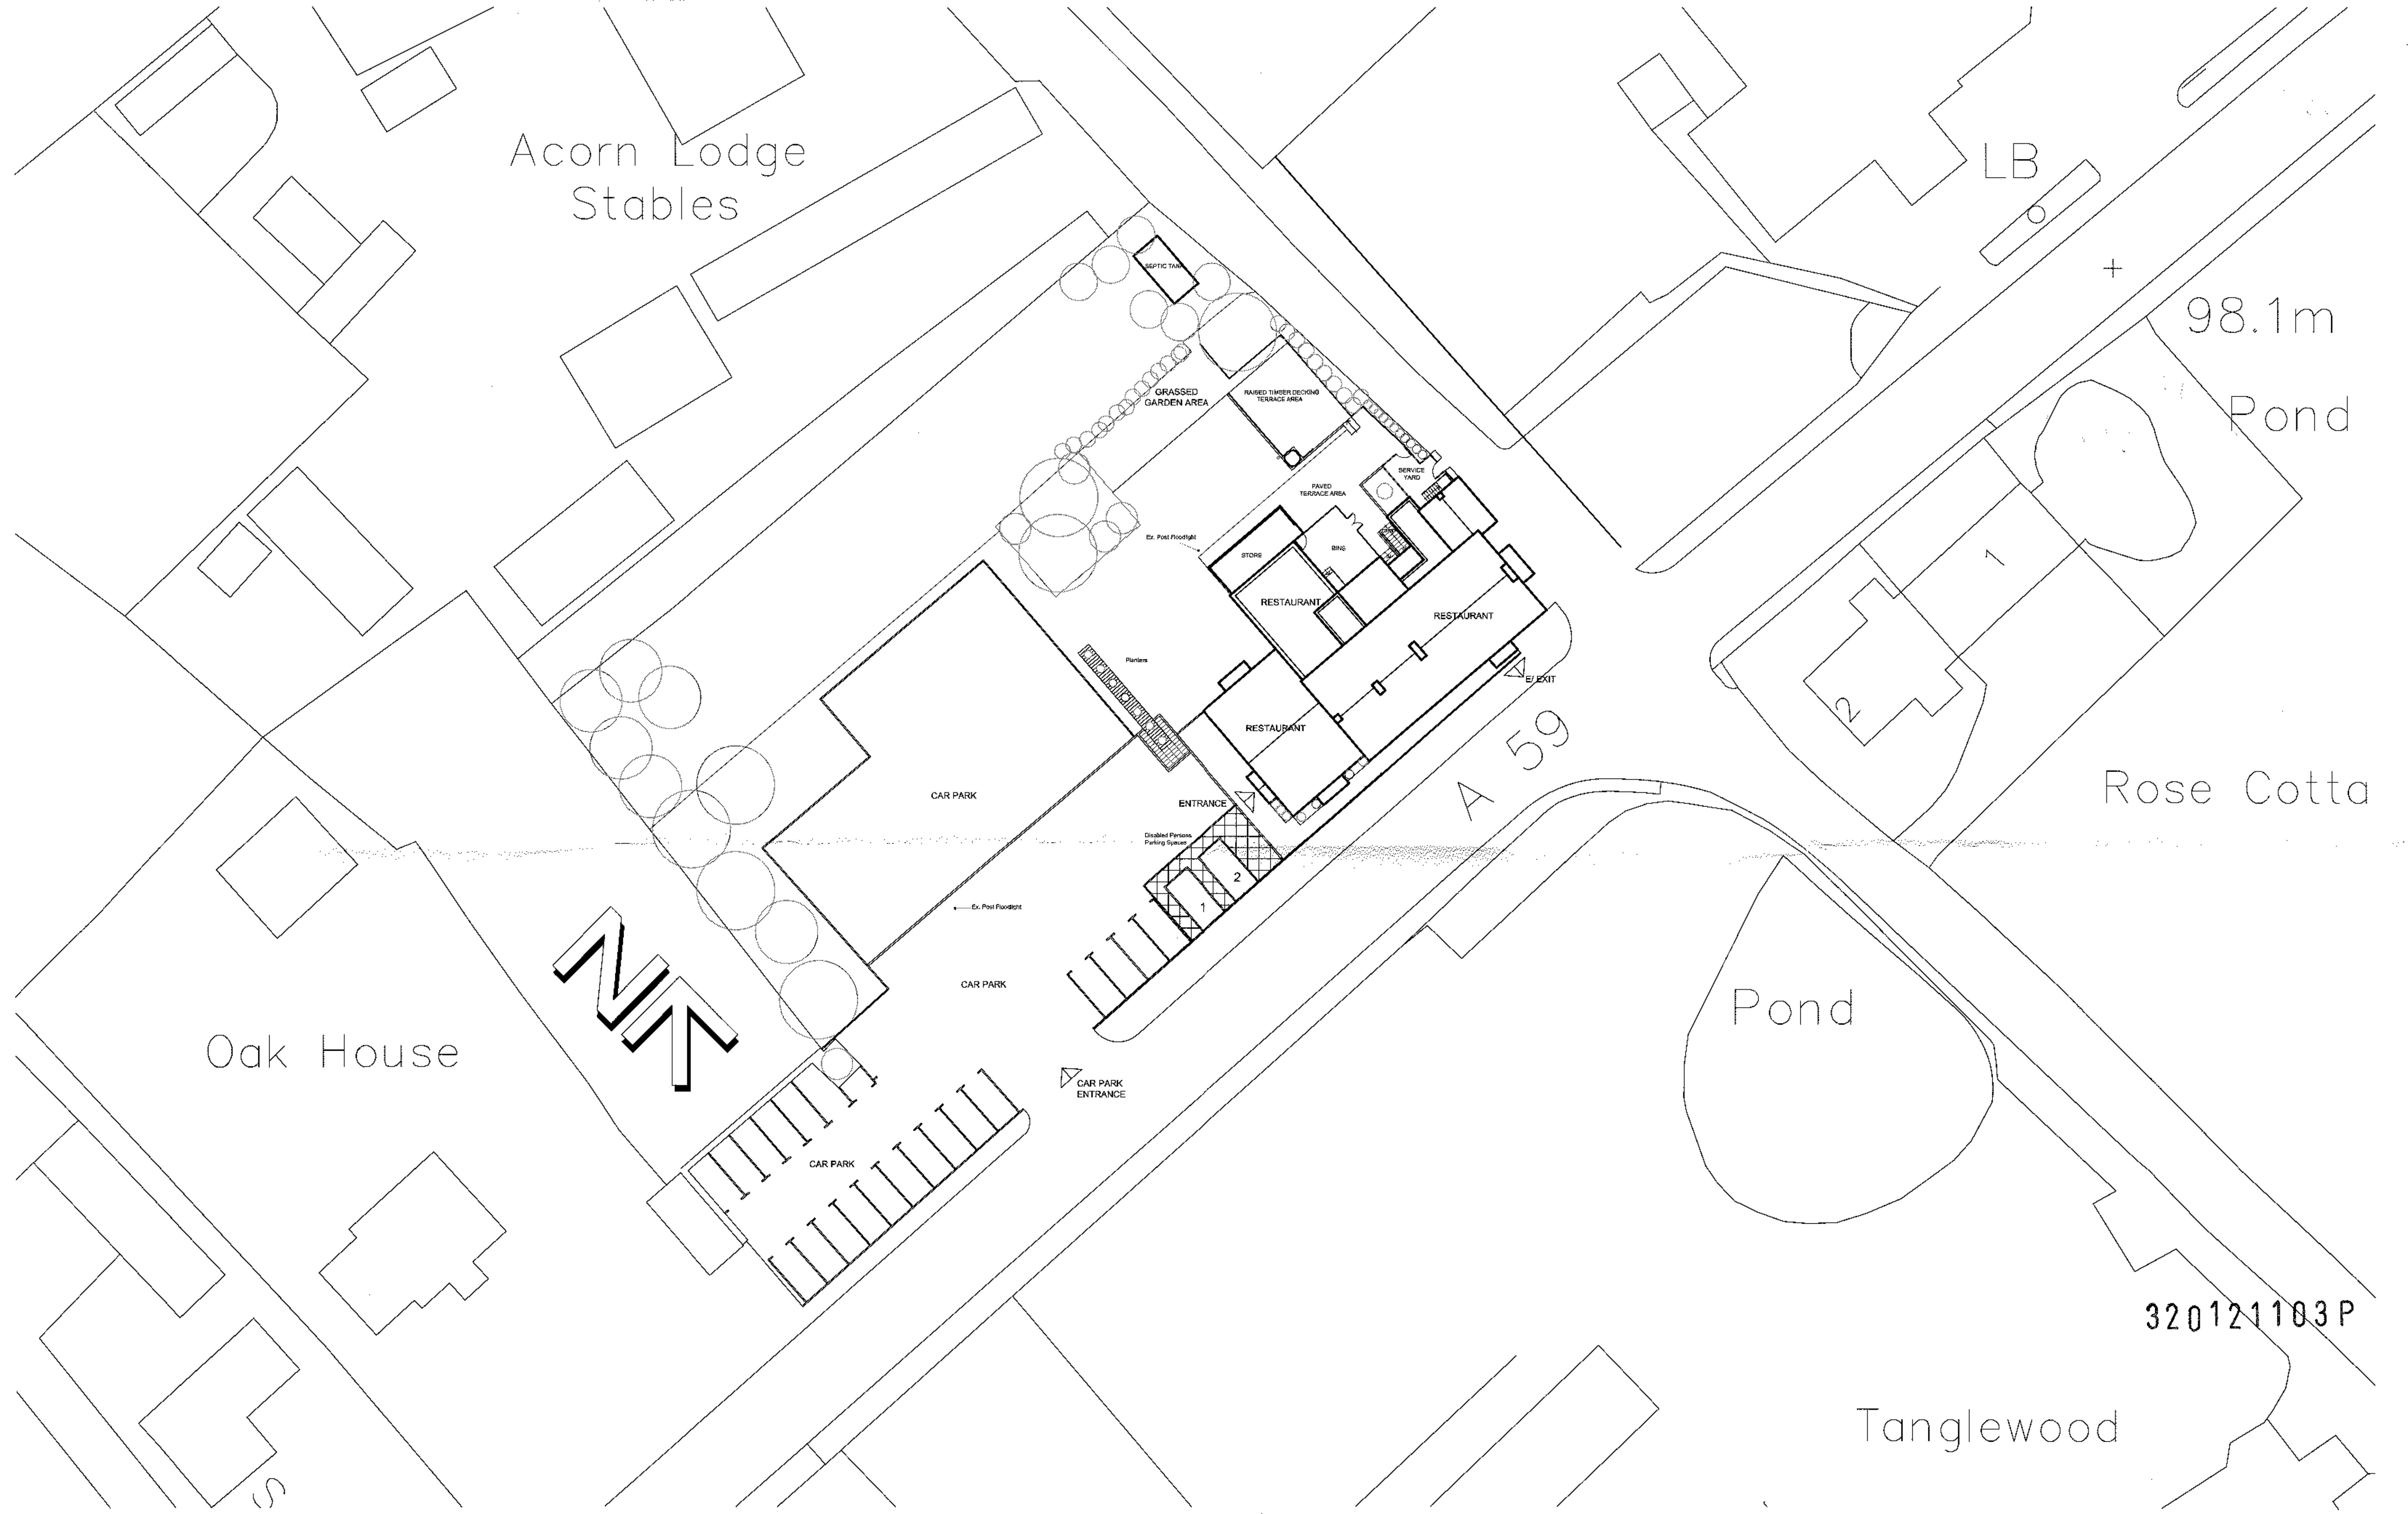

GENERAL NOTES
1. THIS DRAWING IS SUBJECT TO COPYRIGHT AND IS NOT TO BE REPRODUCED IN PART OR IN WHOLE WITHOUT APPROVAL
2. DO NOT SCALE THIS DRAWING

-  preliminary
-  information
-  approval
-  construction
-  as built



CLIENT	Lino Della Pesca	SCALE	1:250 @ A1
PROJECT	Tiggis Bar & Restaurant Longsight Road, Clayton-Le-Dale	DATE	Nov 2012
TITLE	Existing Site Plan	DRAWN BY	JK
		DRAWING NUMBER	3241/01
11 Riversway Business Village, Navigation Way, Preston, PR2 2YP t.01772 723626 f.01772 725467 info@fletcher-smith.net			