



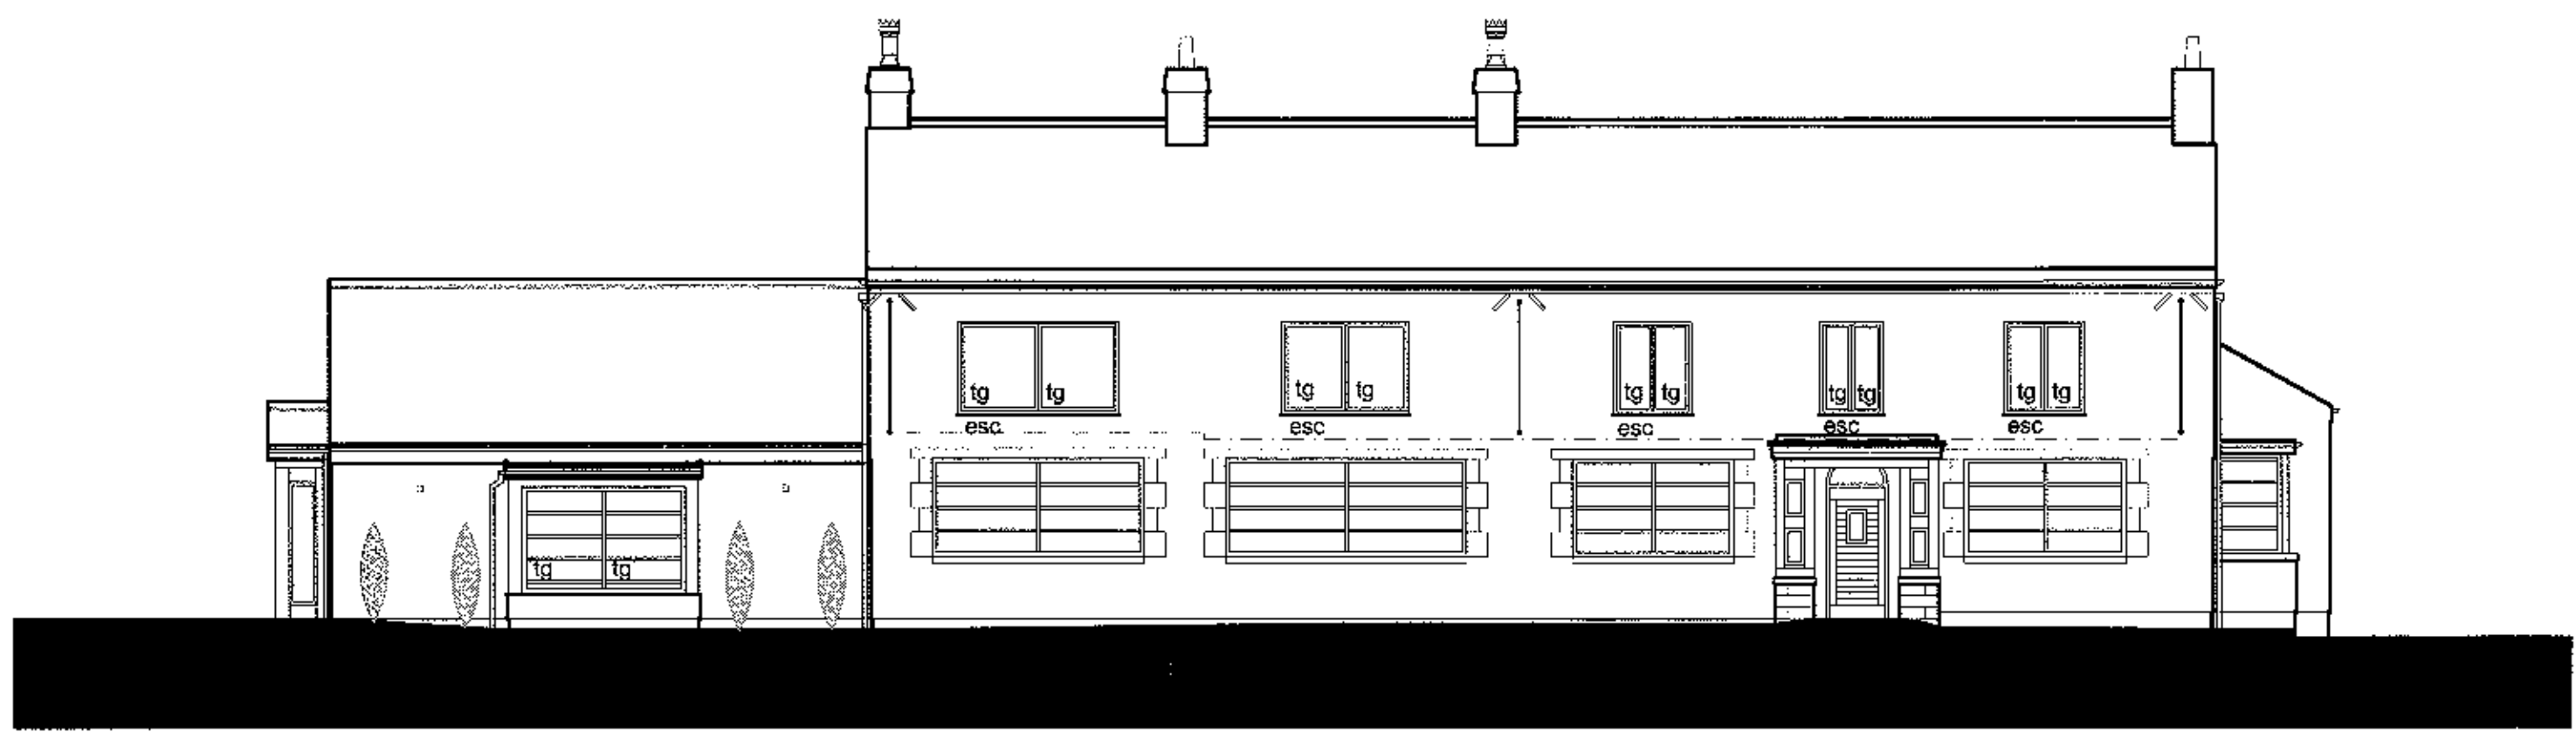


FRONT ELEVATION



SIDE ELEVATION

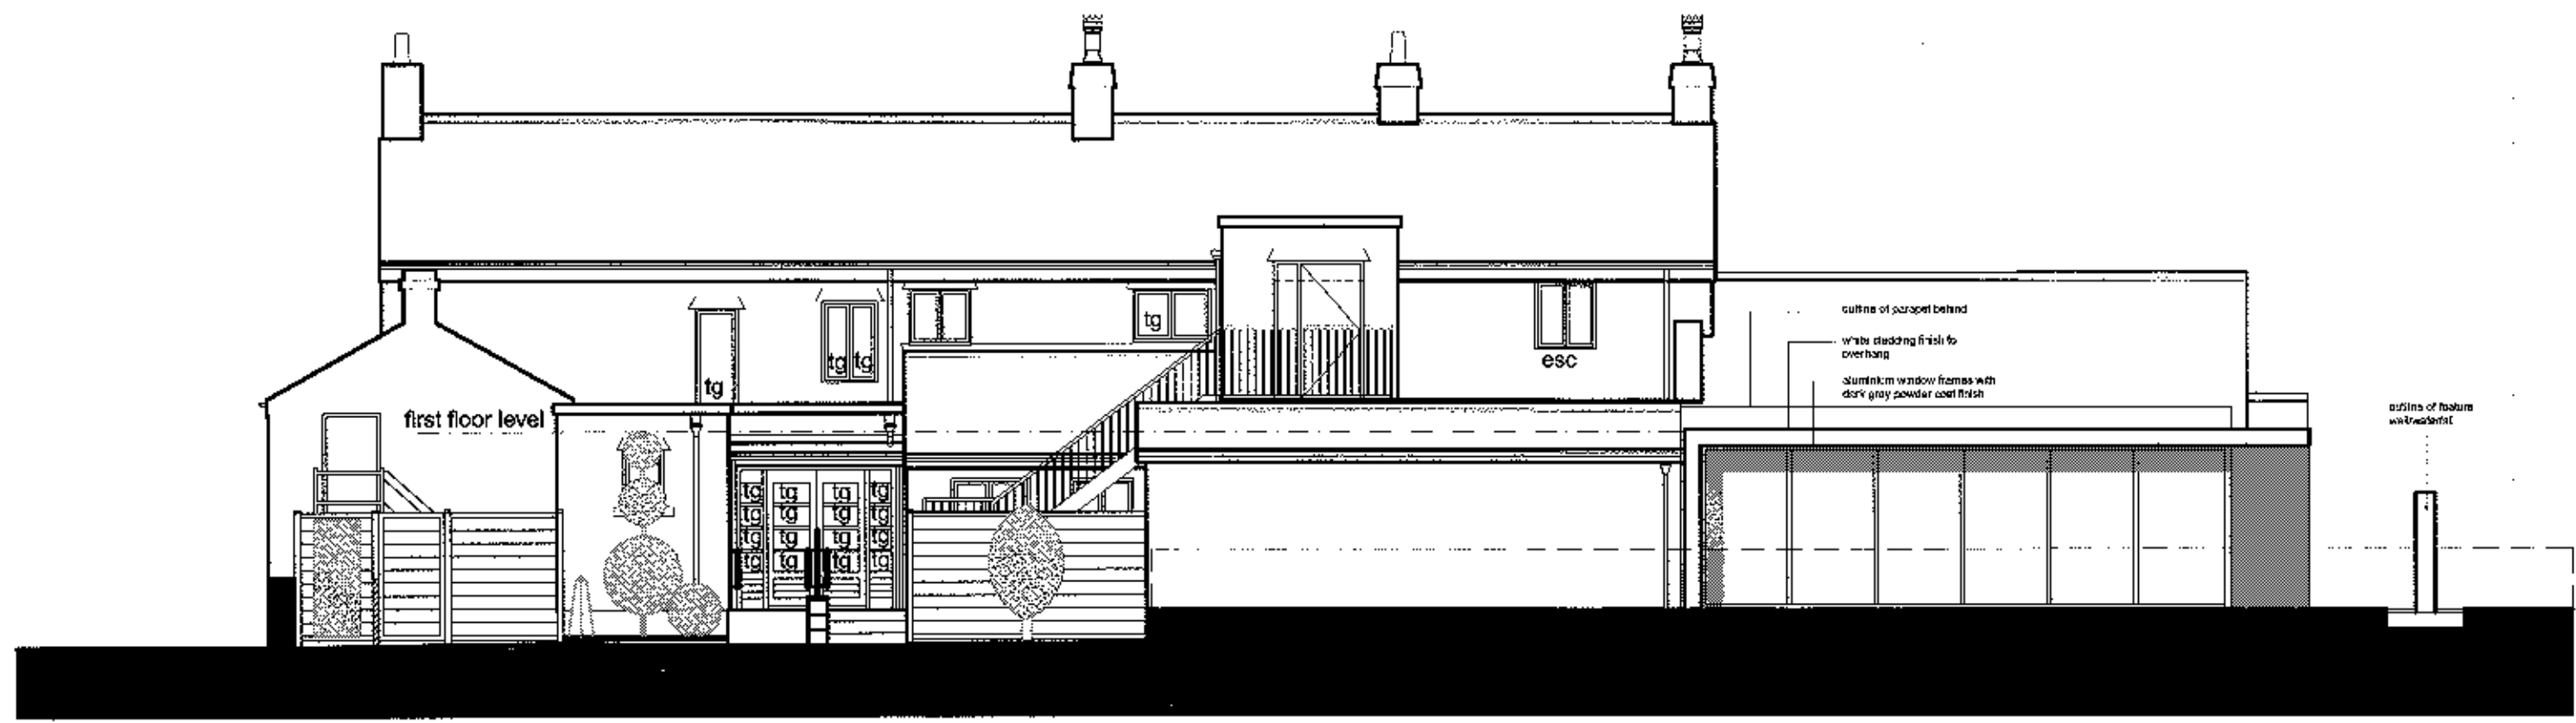

REAR ELEVATION

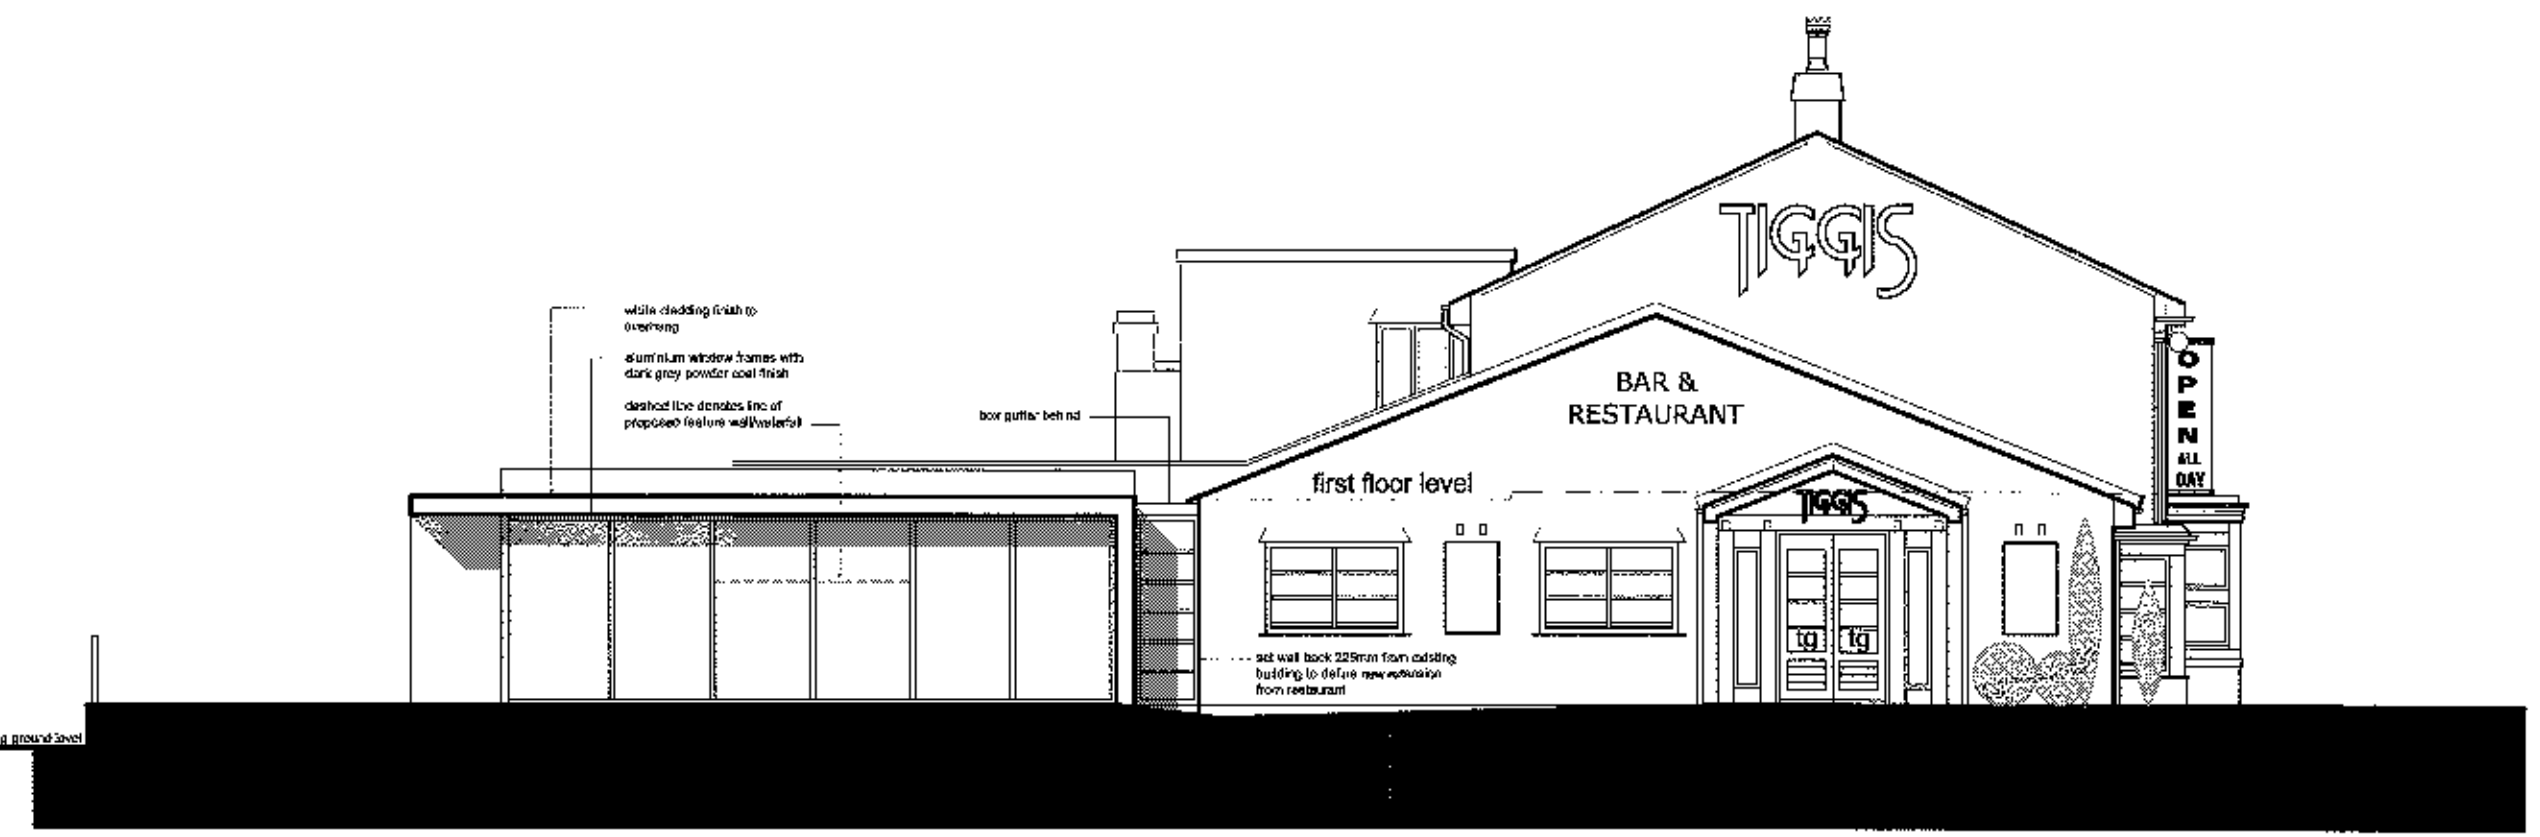

SIDE ELEVATION

320121103P

GENERAL NOTES
1. THIS DRAWING IS SUBJECT TO COPYRIGHT AND IS NOT TO BE REPRODUCED IN PART OR IN WHOLE WITHOUT APPROVAL
2. DO NOT SCALE THIS DRAWING

- ☐ preliminary
- ☒ information
- ☐ approval
- ☐ construction
- ☐ as built

Rev A - Dimensions added as per planners email dated 26/11/12
JK - Nov 2012



CLIENT	Lino Della Pesca	SCALE	1:100 @ A1
PROJECT	Tiggis Bar & Restaurant Longsight Road, Clayton-Le-Dale	DATE	Nov 2012
TITLE	Proposed Elevations - Phase 2	DRAWN BY	JK
	11 Riversway Business Village, Navigation Way, Preston PR2 2YP t.01772 723626 f.01772 725487 info@fletchersmith.net	DRAWING NUMBER	3241/13