


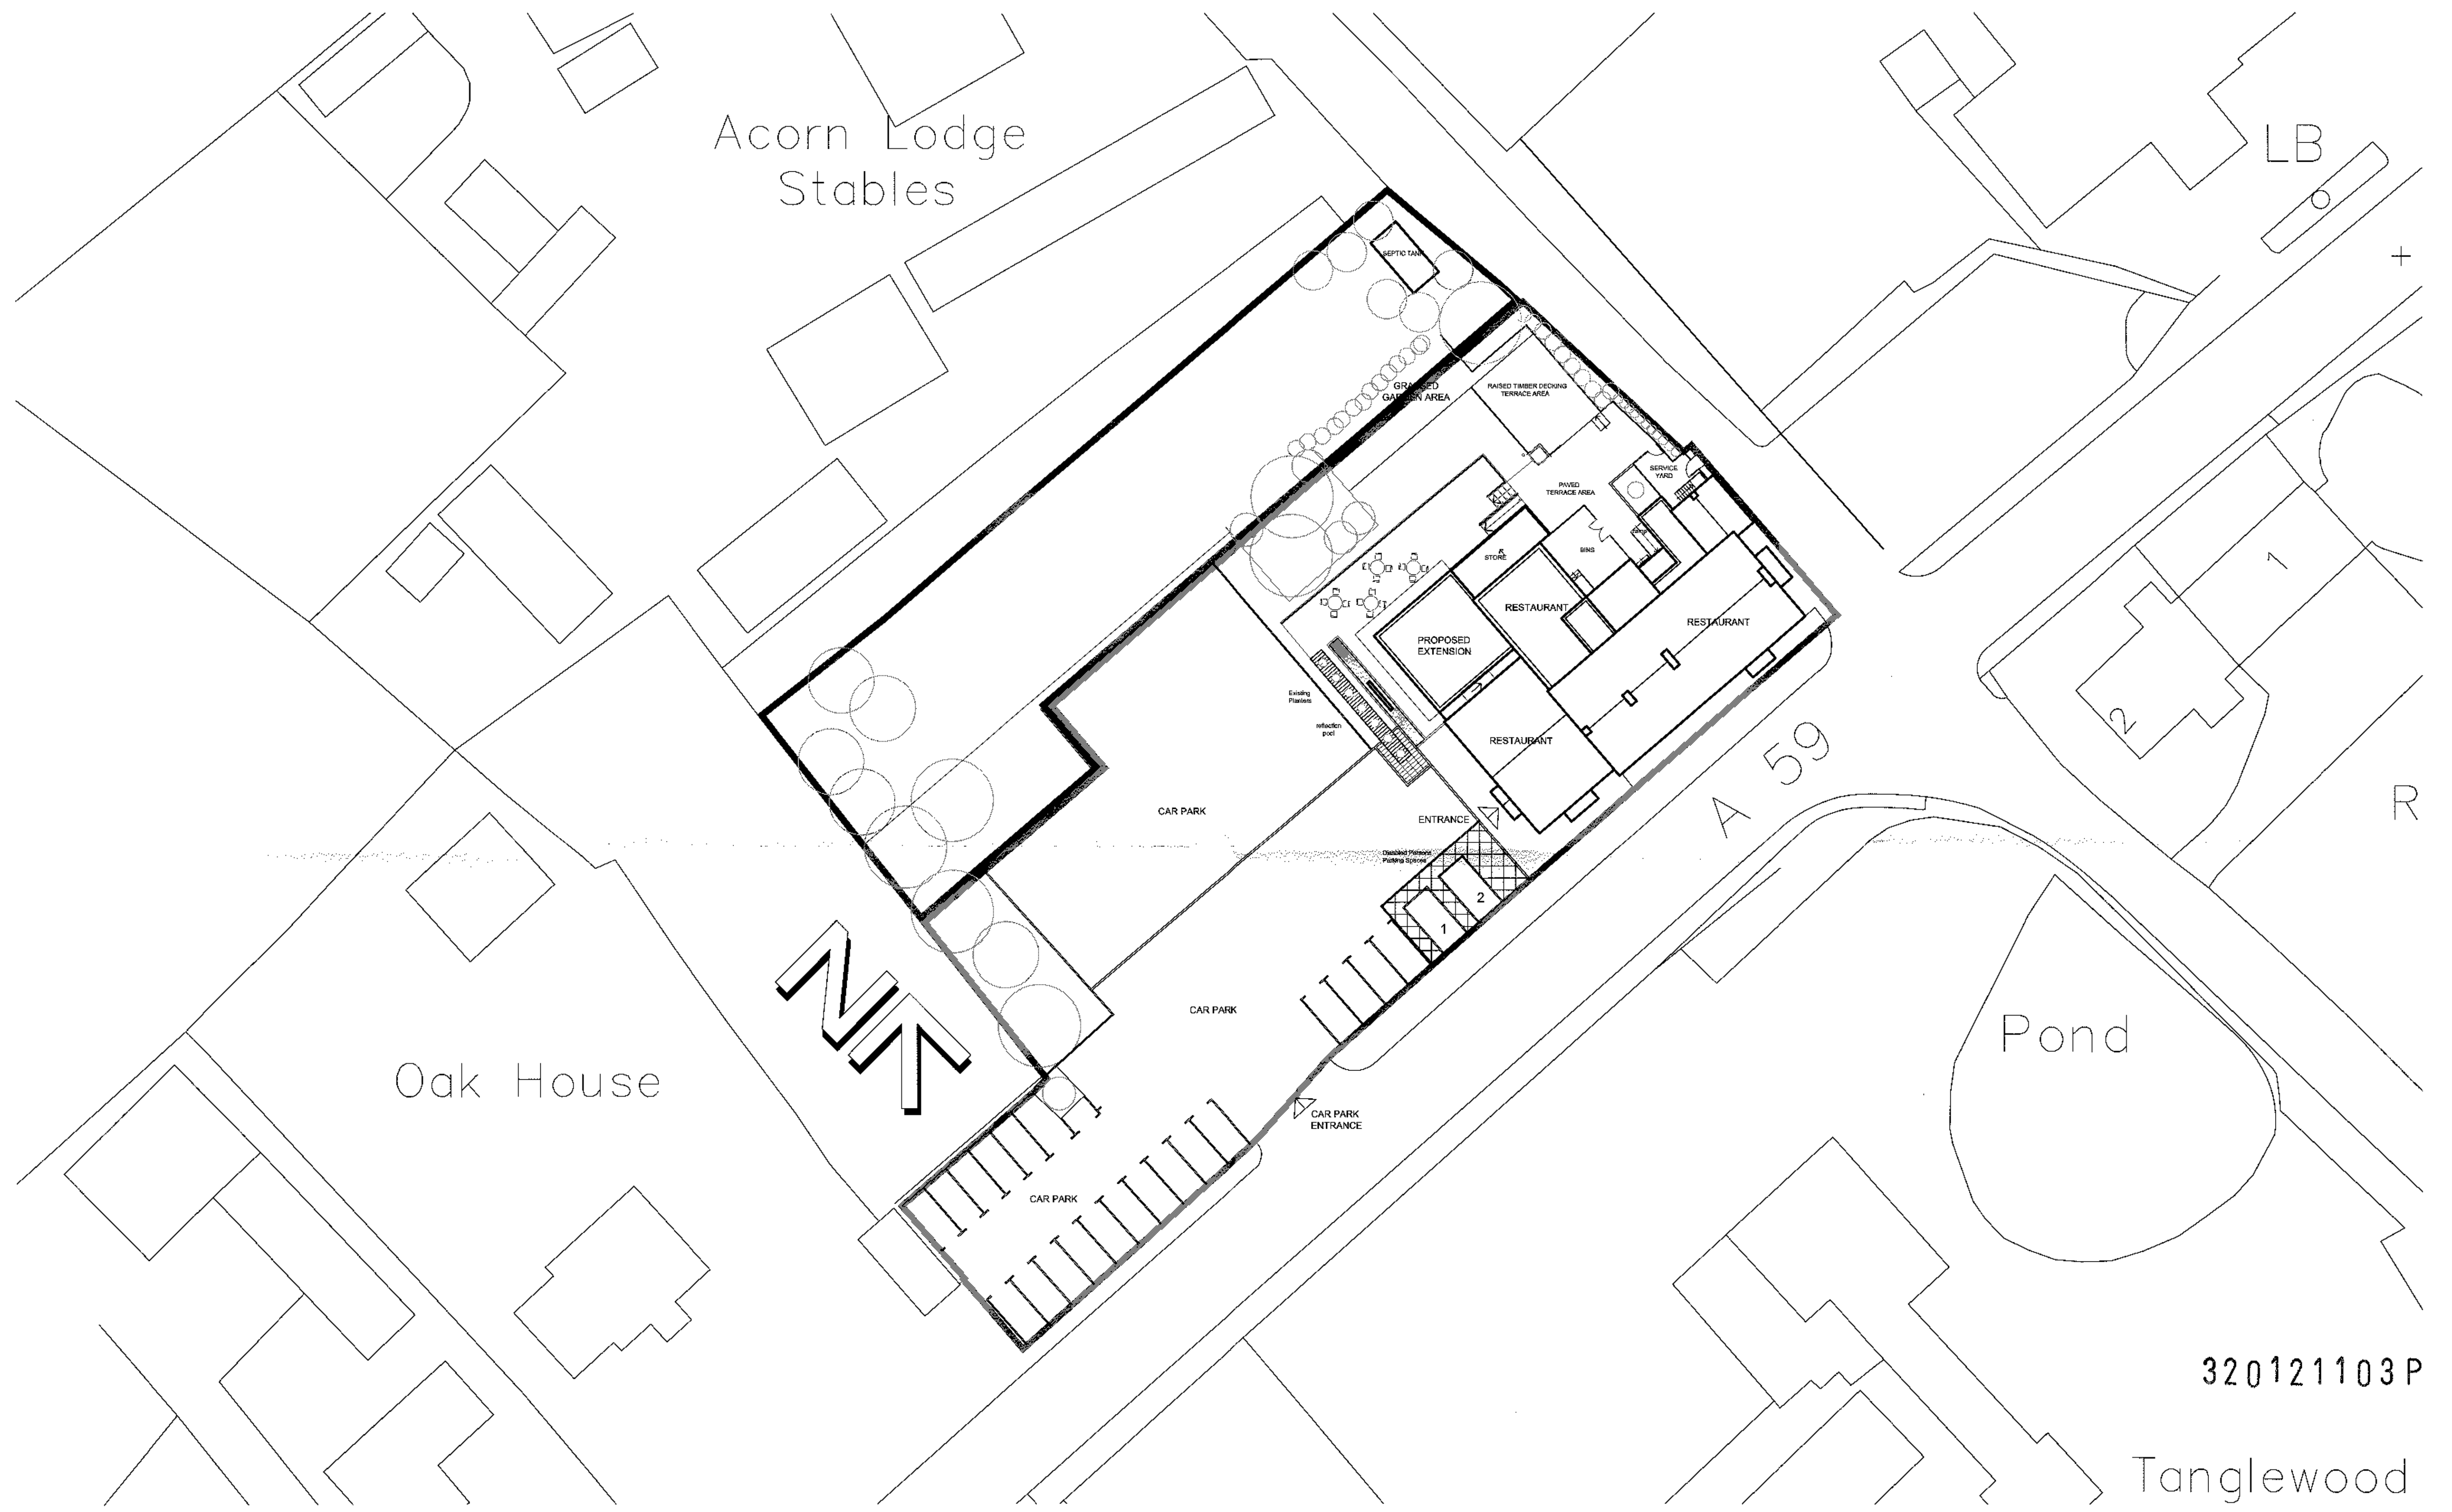


GENERAL NOTES
1. THIS DRAWING IS SUBJECT TO COPYRIGHT AND IS NOT TO BE REPRODUCED IN PART OR IN WHOLE WITHOUT APPROVAL
2. DO NOT SCALE THIS DRAWING

-  preliminary
-  information
-  approval
-  construction
-  as built



CLIENT	Lino Della Pesca	SCALE	1:250 @ A1
PROJECT	Tiggis Bar & Restaurant Longsight Road, Clayton-Le-Dale	DATE	Nov 2012
DRAWN BY	JK	TITLE	Proposed Site Plan
DRAWING NUMBER	3241/10		
11 Riversway Business Village Navigation Way Preston PR2 2YP L01772 723628 f.01772 725487 info@fletchersmith.net			

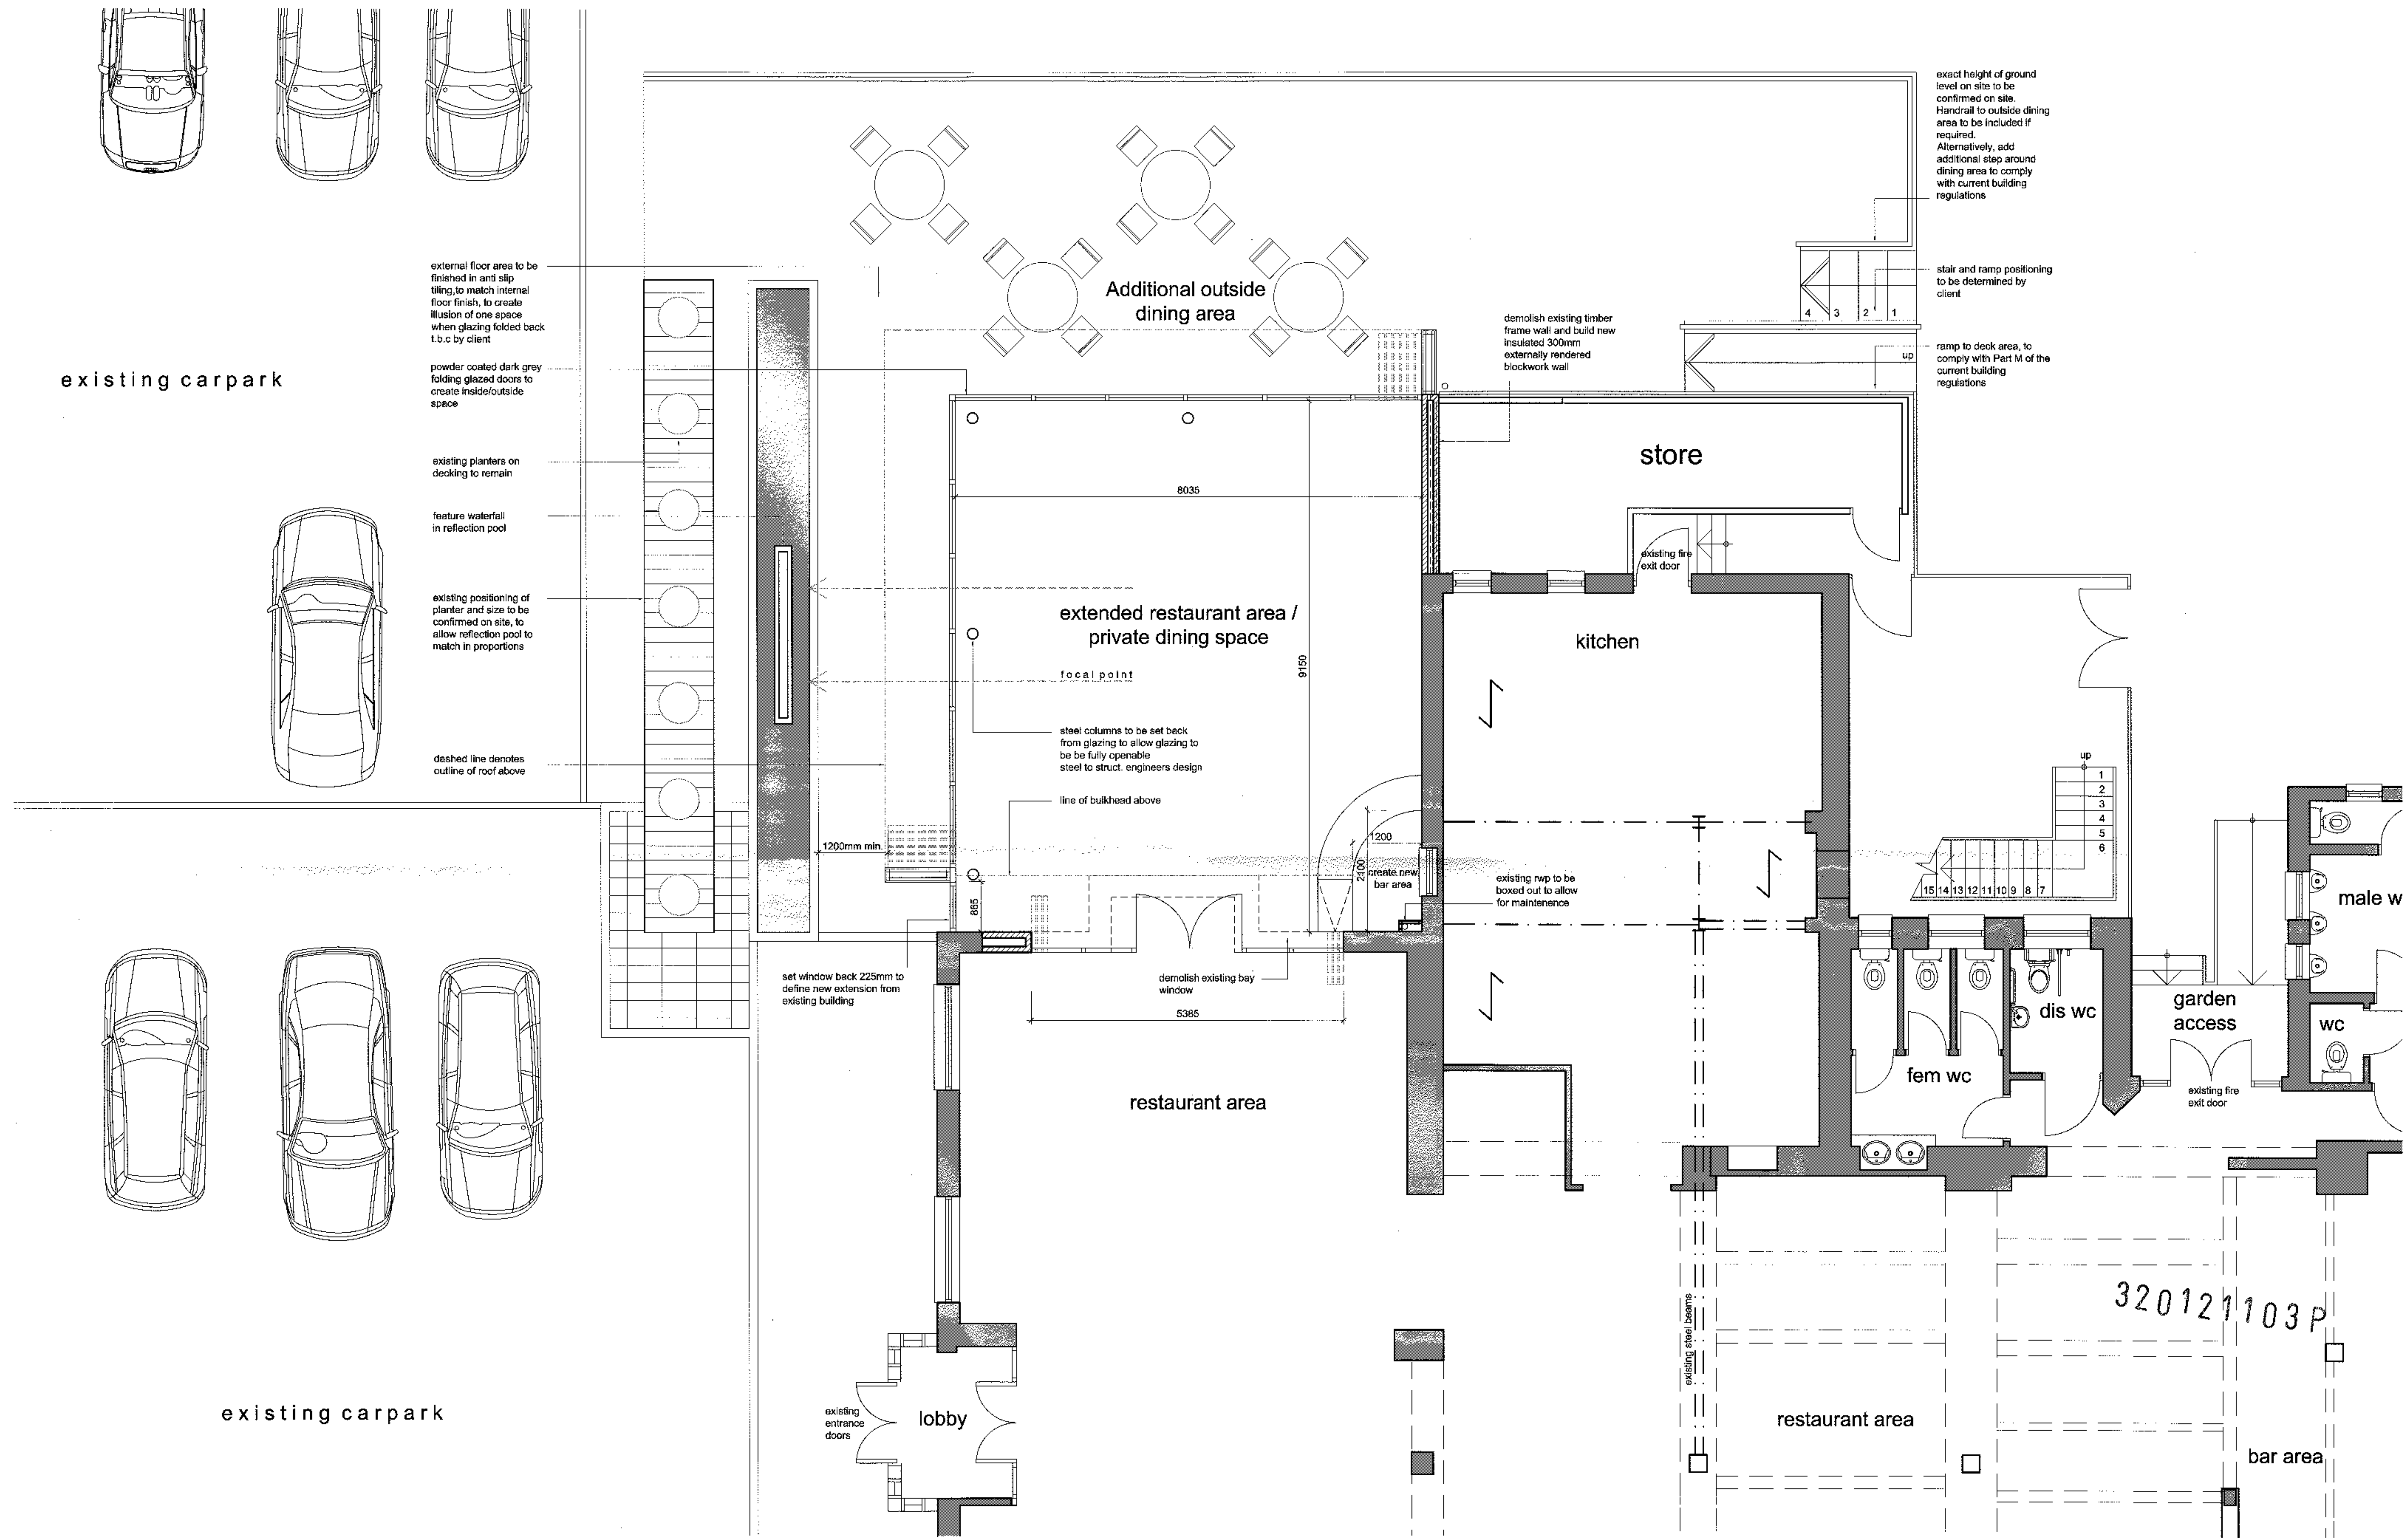

GENERAL NOTES
1. THIS DRAWING IS SUBJECT TO COPYRIGHT AND IS NOT TO BE REPRODUCED IN PART OR IN WHOLE WITHOUT APPROVAL
2. DO NOT SCALE THIS DRAWING

- ☐ preliminary
- ☒ information
- ☐ approval
- ☐ construction
- ☐ as built

Rev A - Scale amended to suit planners email dated 26/11/12
JK - Nov 2012



CLIENT	Lino Della Pesca	SCALE	1:50 @ A1
PROJECT	Tiggis Bar & Restaurant Longsight Road, Clayton-Le-Dale	DATE	Sep 2012
TITLE	Proposed GF Plan - Phase 2	DRAWN BY	JK
	11 Riversway Business Village Navigation Way Preston PR2 2YD t.01772 723625 f.01772 725487 info@fletchersmith.net	DRAWING NUMBER	3241/11