




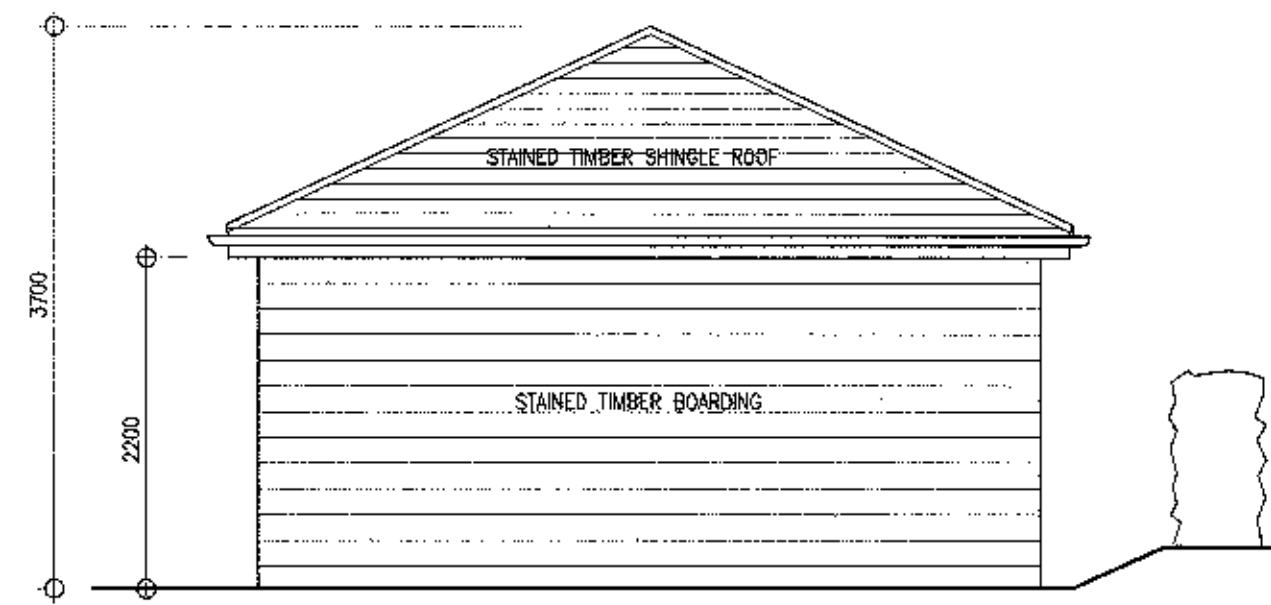


ELEVATIONS A AND B SCALE 1-50

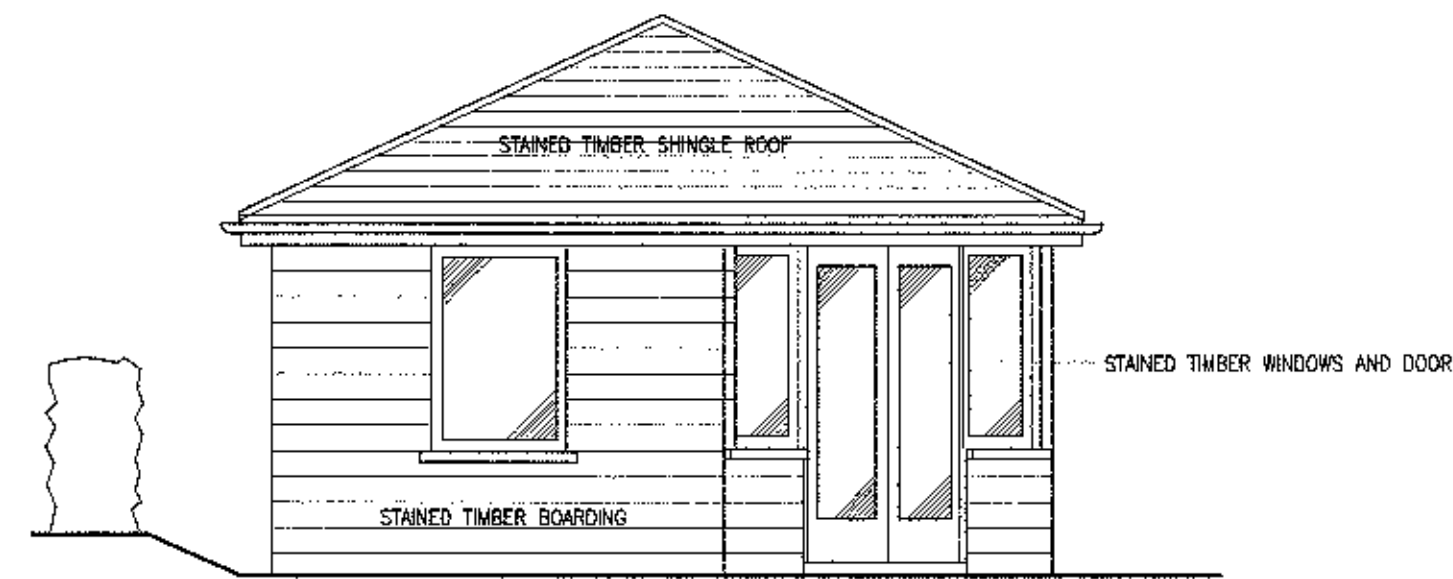


ELEVATION C SCALE 1-50

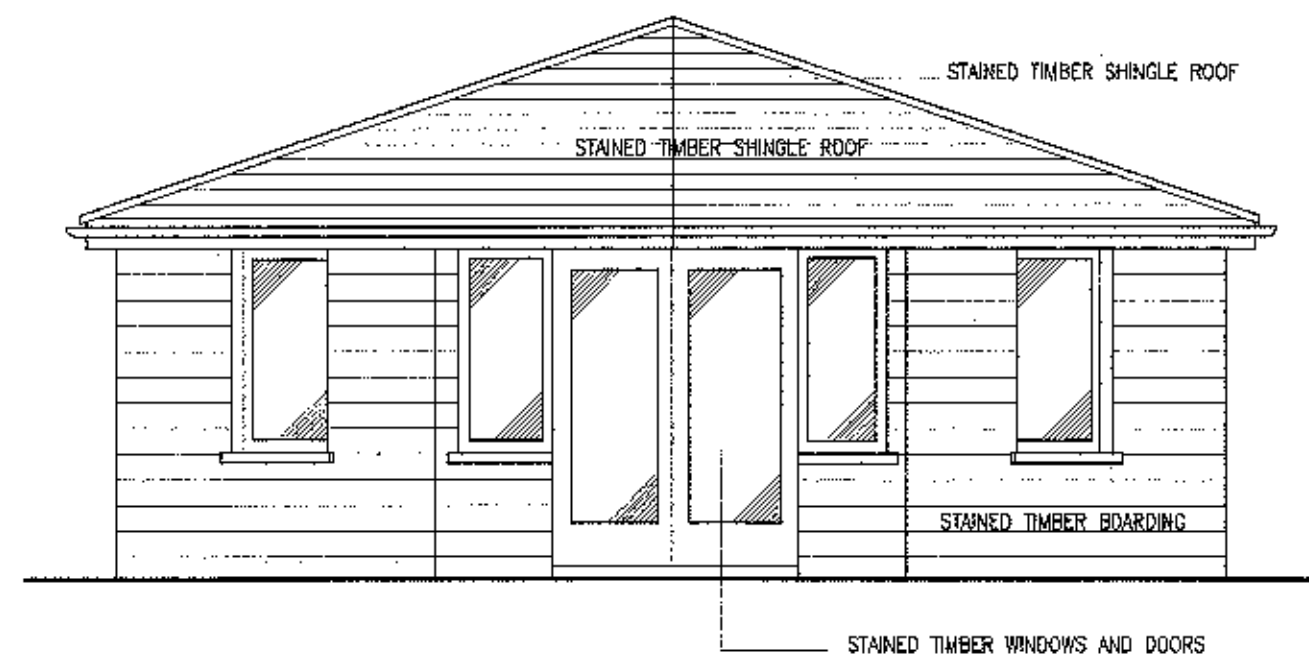

ELEVATION D SCALE 1-50

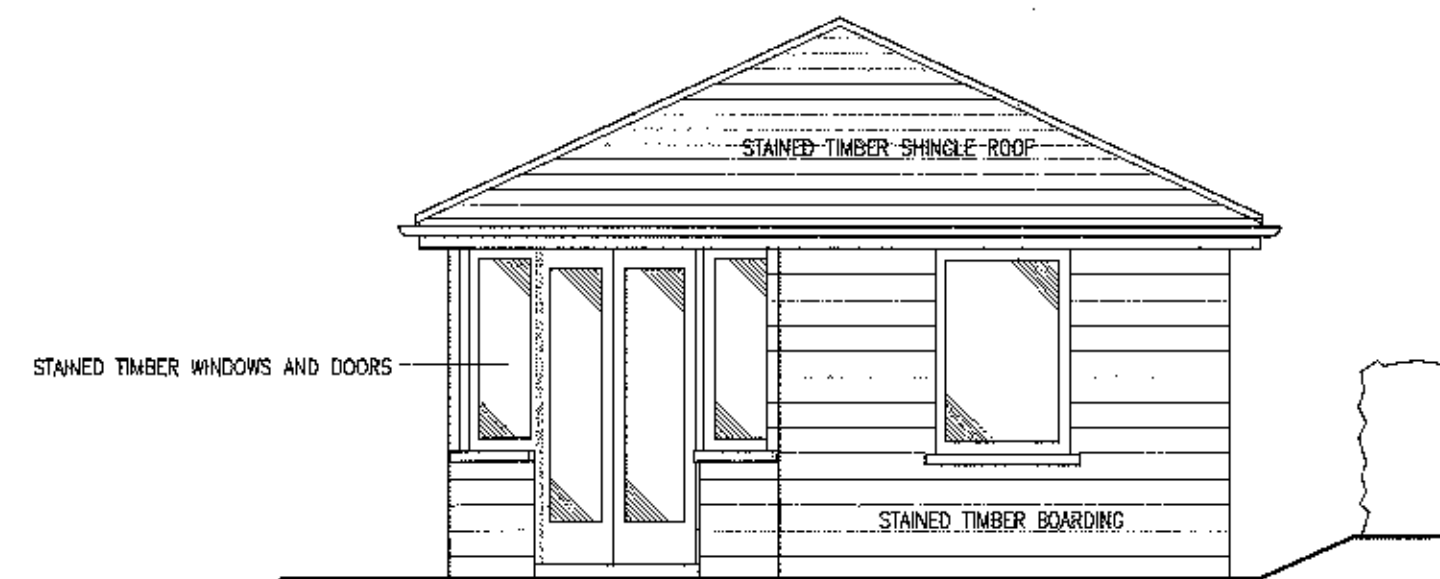


ELEVATION E SCALE 1-50

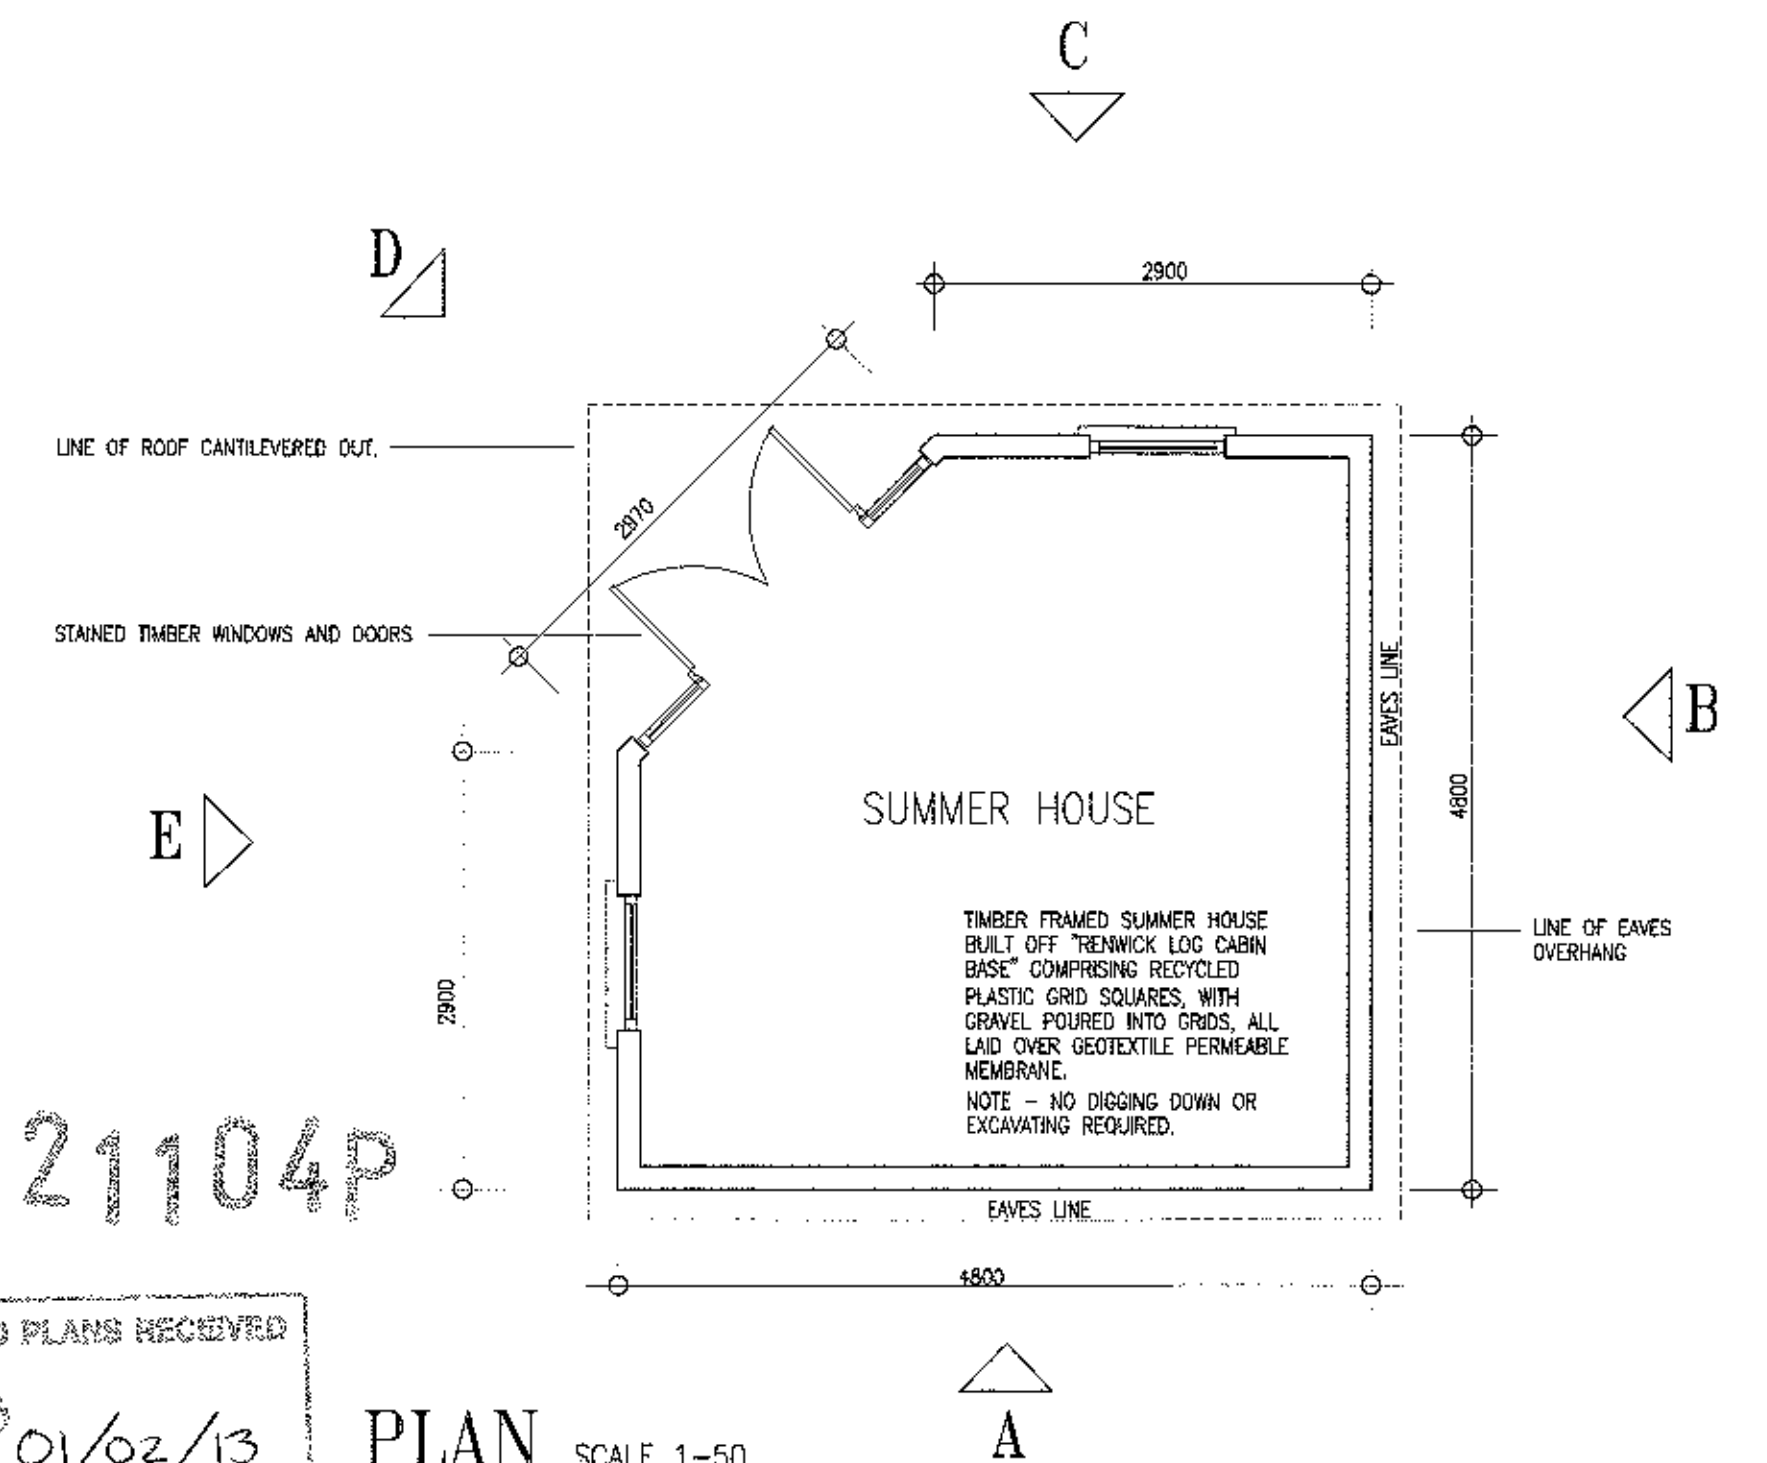


320121104P

AMENDED PLANS RECEIVED
DATE 01/02/13

PLAN SCALE 1-50

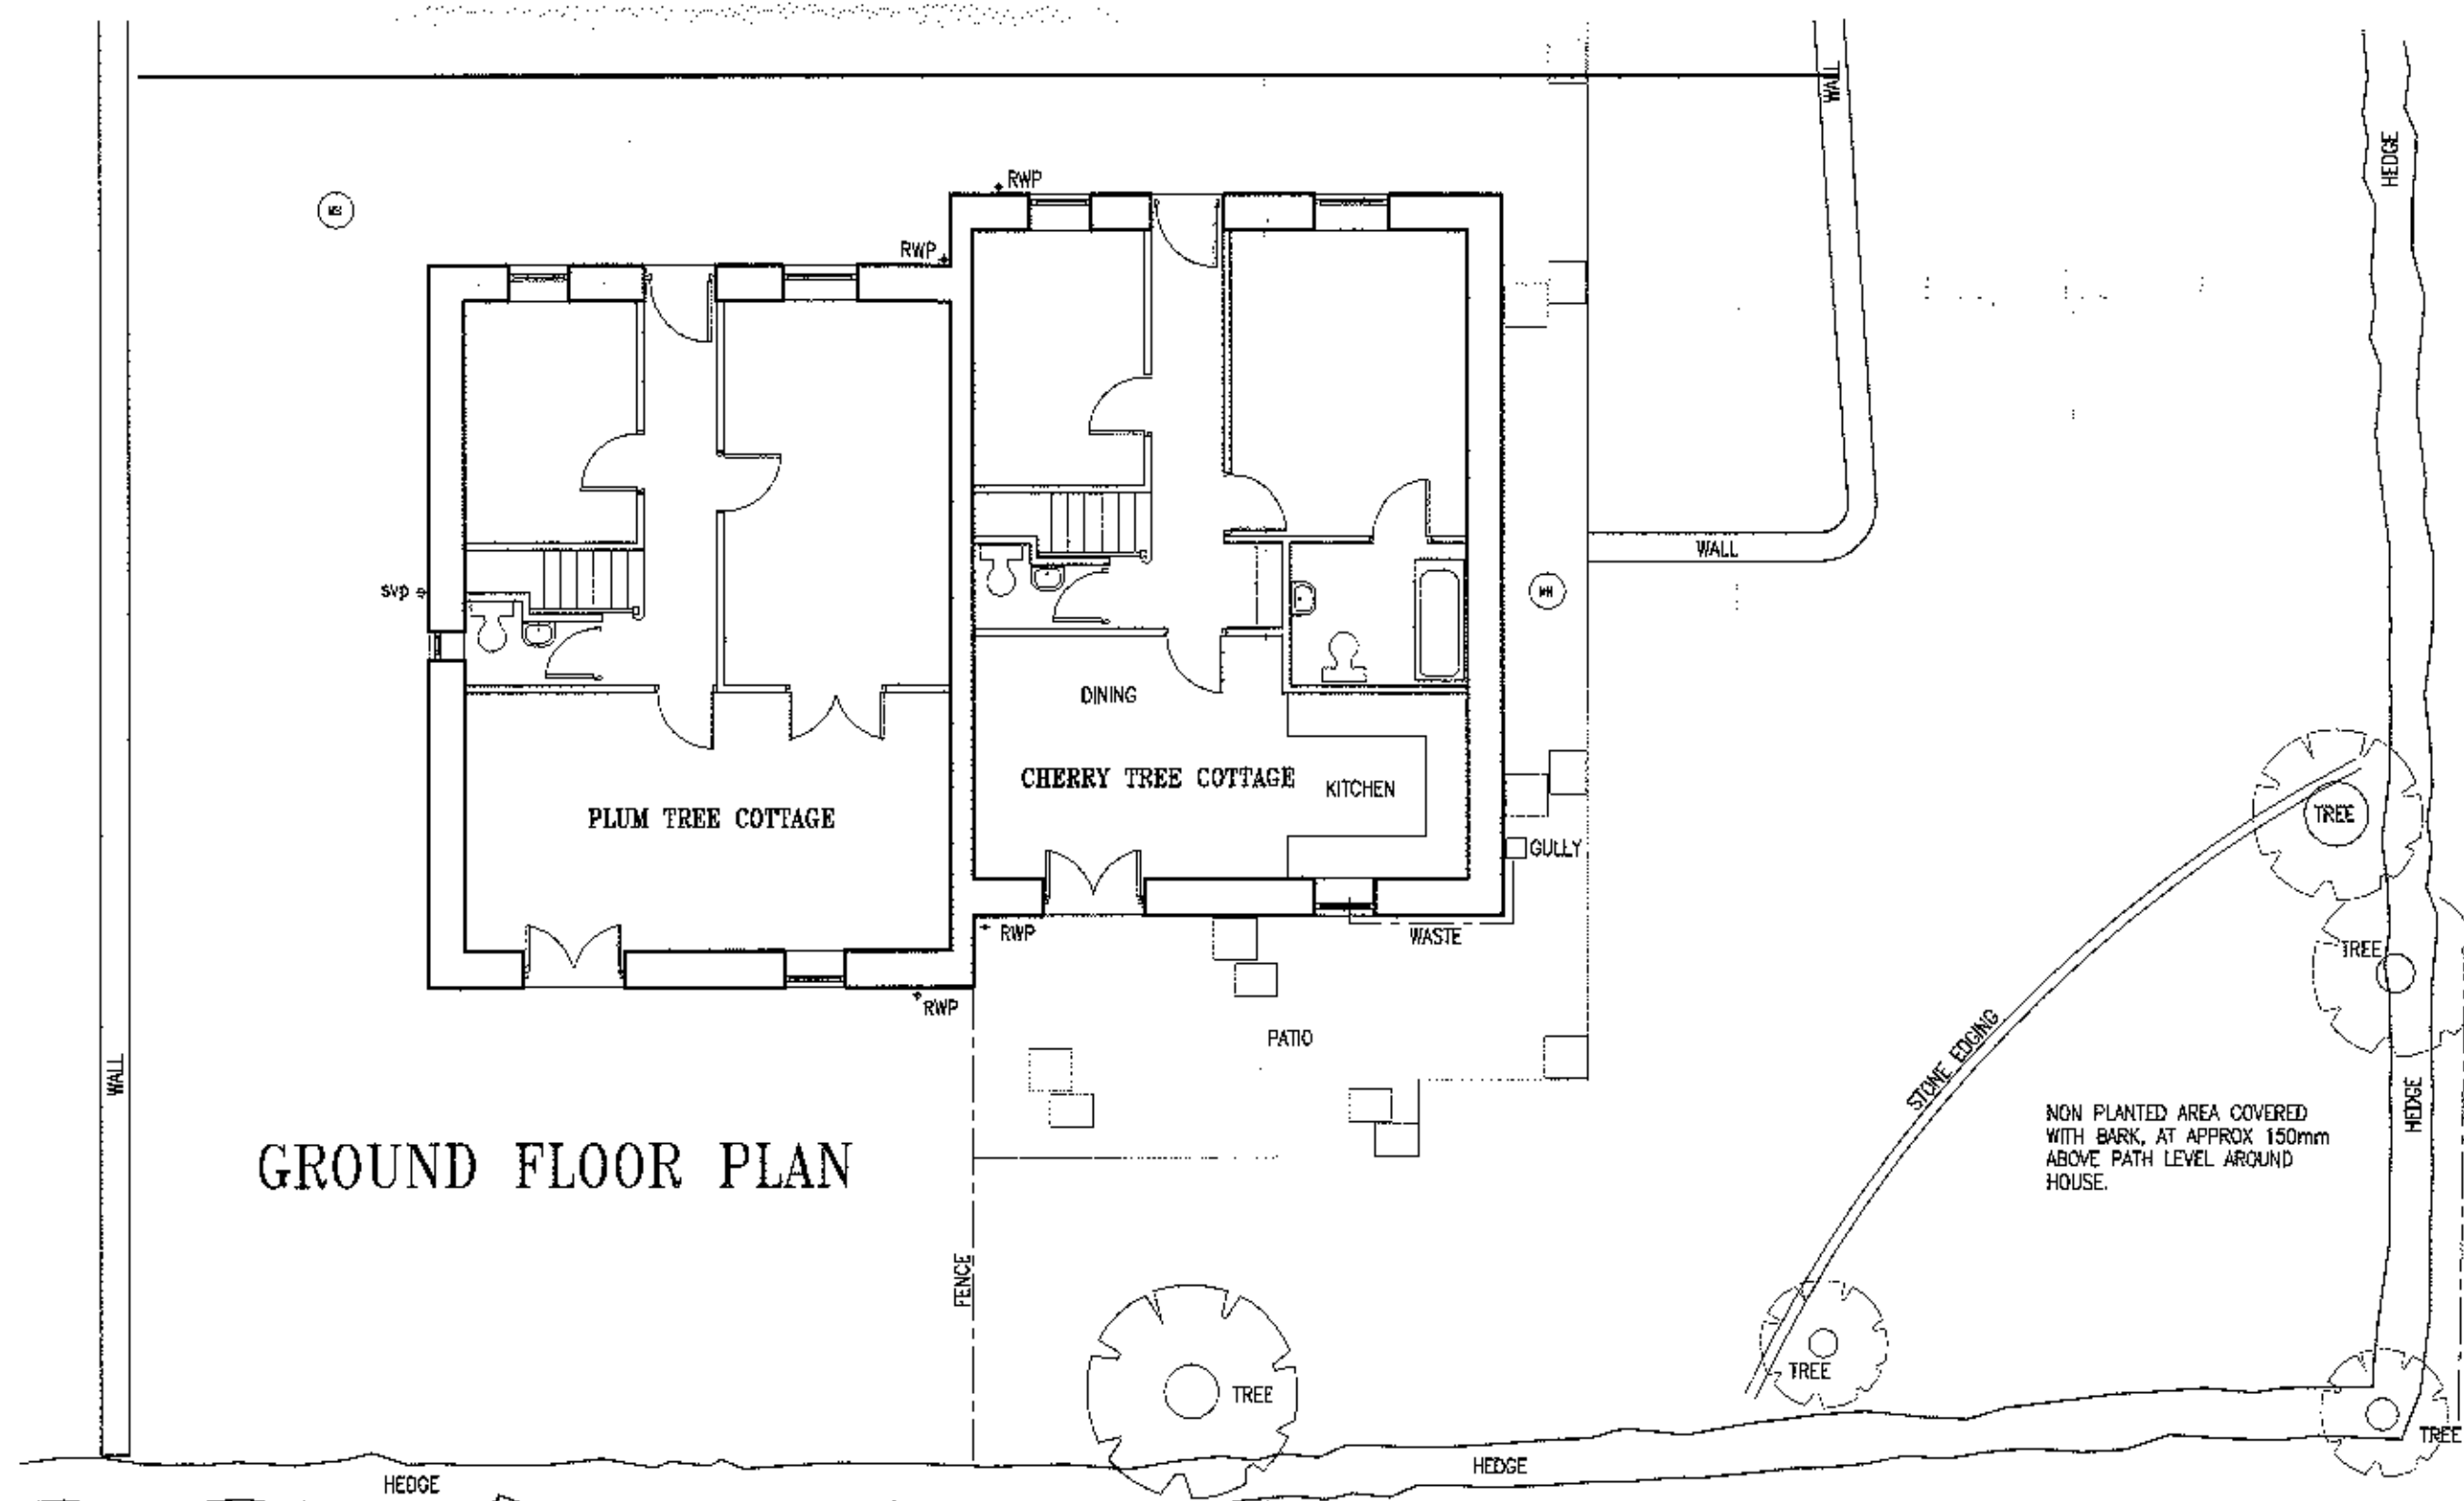

EXISTING SITE PLAN SCALE 1-100

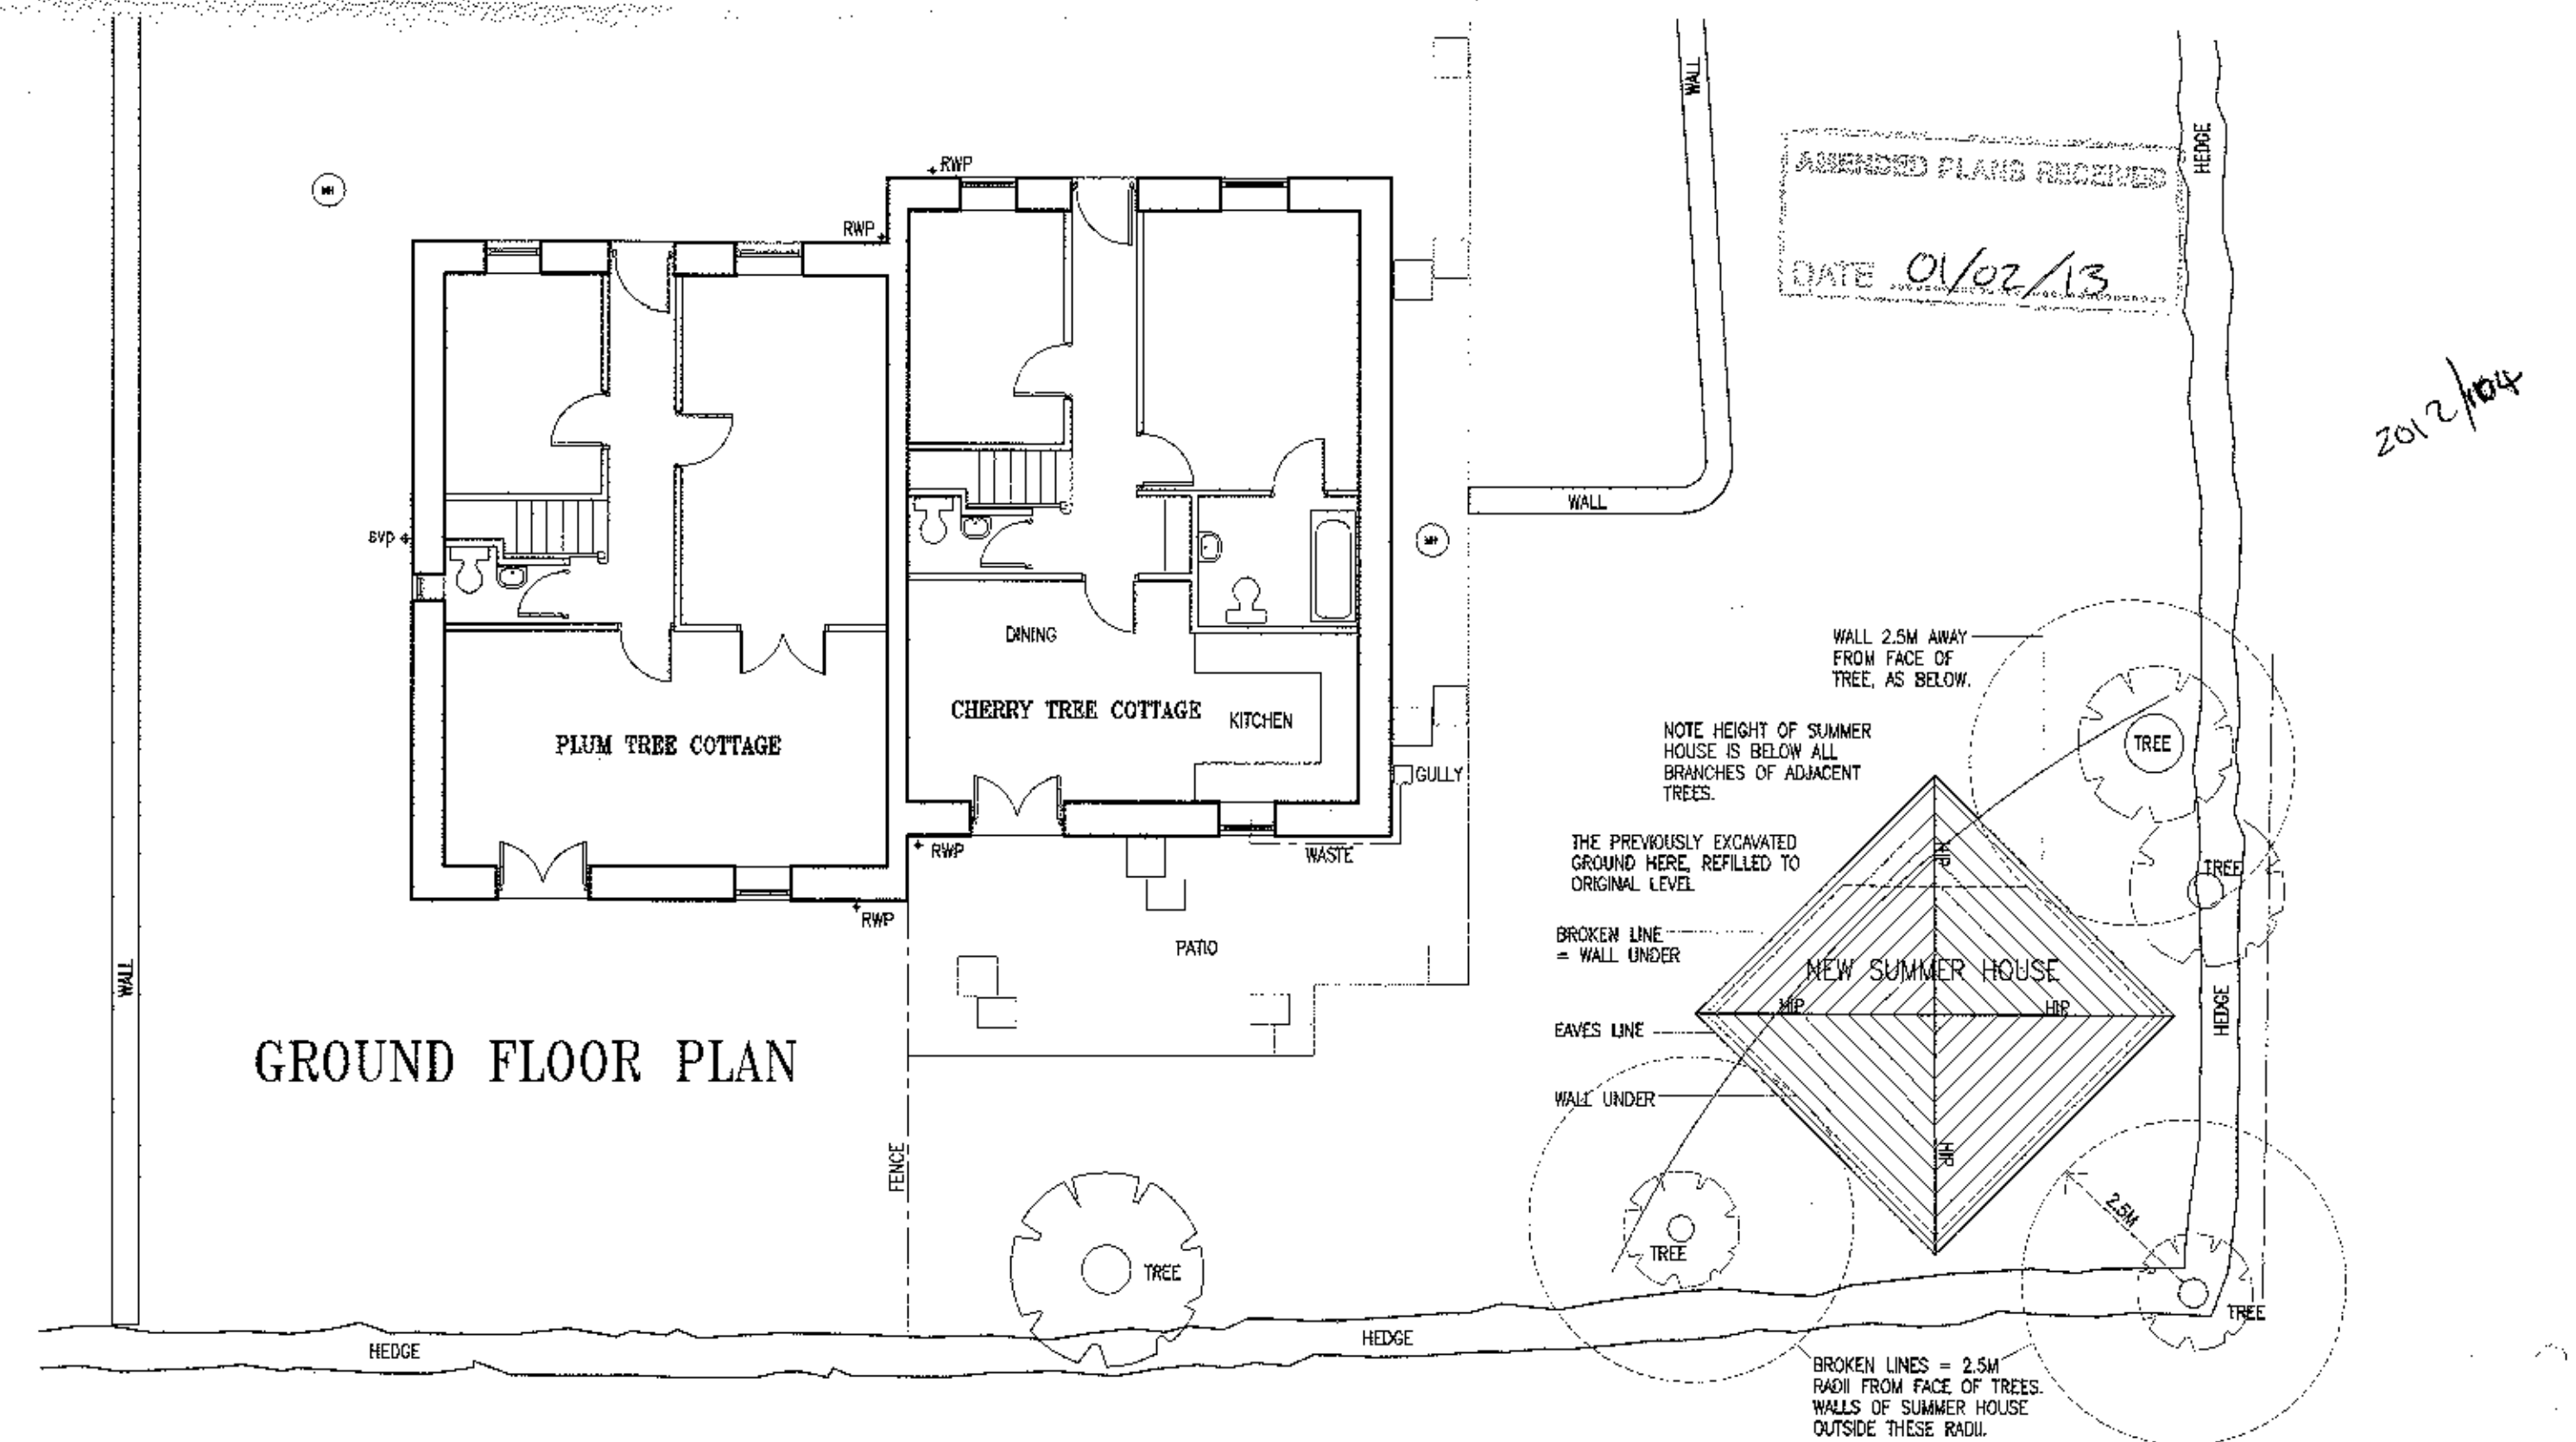

PROPOSED SITE PLAN SCALE 1-100

REV A - SUMMER HOUSE ROTATED ON PLAN AND POSITIONED 2.5M AWAY FROM TREES AND ALSO REDUCED IN SIZE. 1/2/13

Project: Proposed Summer House at Orchard Cottage, Waddington. For Ms. Diane Barnes.	Ron Valovin, Architectural Services, 9 Green Drive, Clitheroe, Lancs. BB7 2BB. Tel. 01200 427167.		
Title: PROPOSED PLANS/ELEVATIONS			
Scale: 1-50 & 1-100	Date: 16/6/12	Drawn: RAV	File Name: 376-5A