




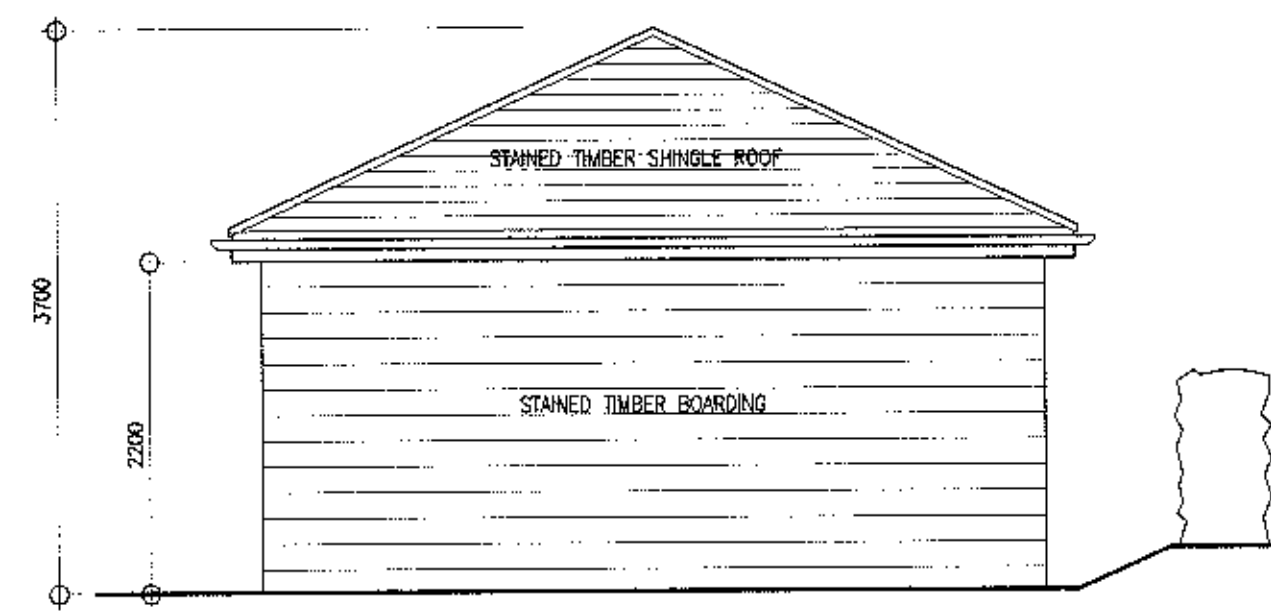


ELEVATIONS A AND B SCALE 1-50

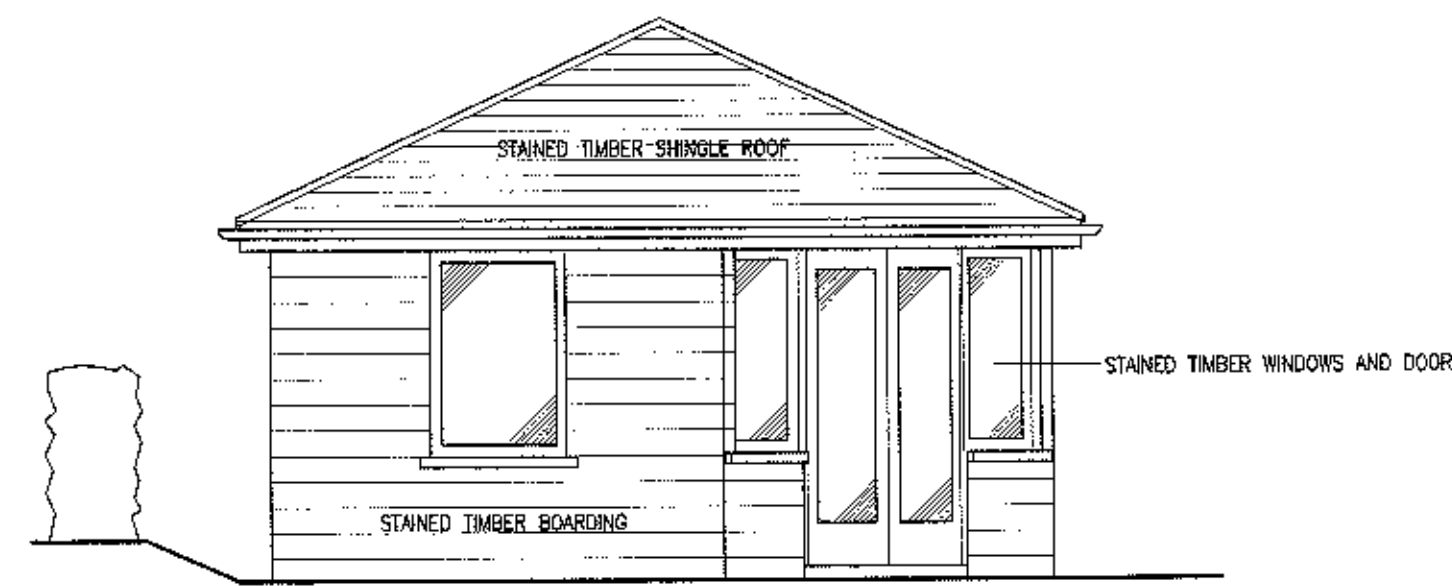


ELEVATION C SCALE 1-50

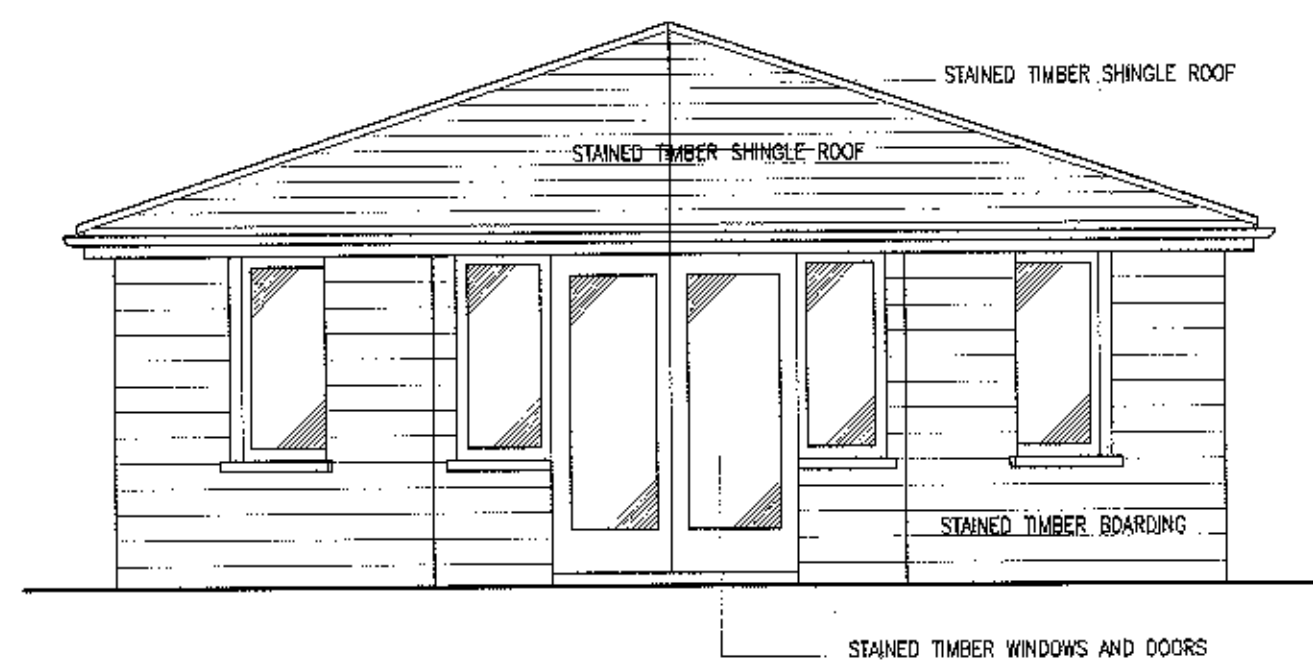


ELEVATION D SCALE 1-50

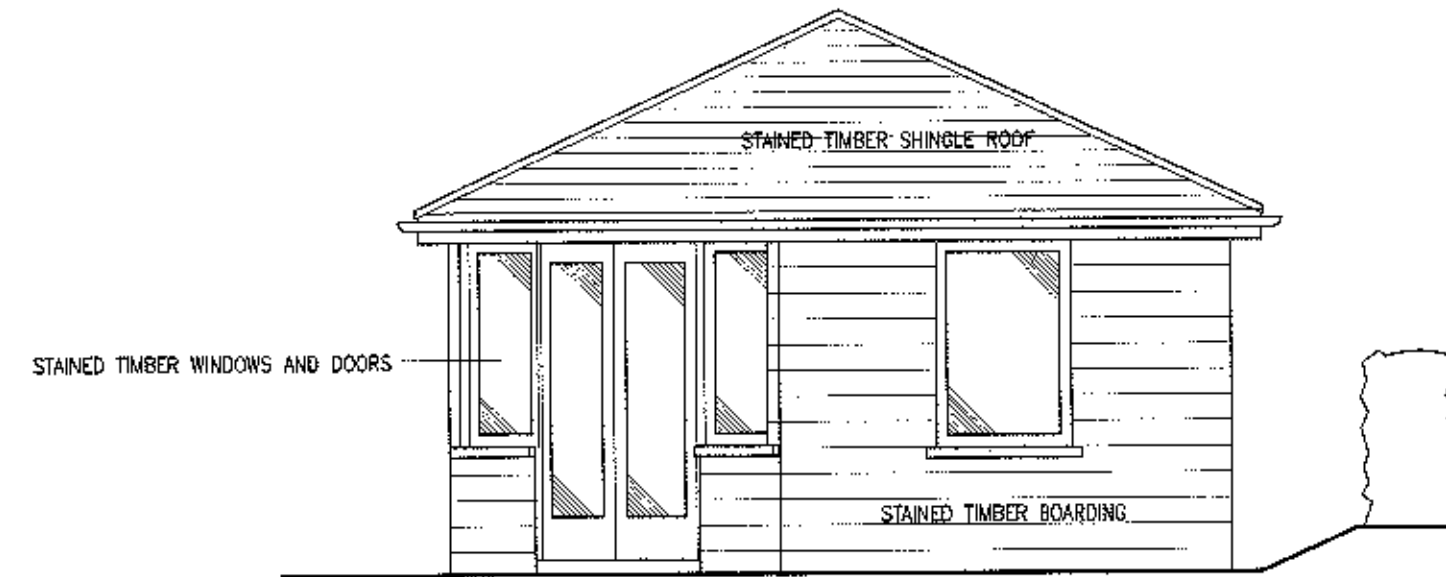


ELEVATION E SCALE 1-50

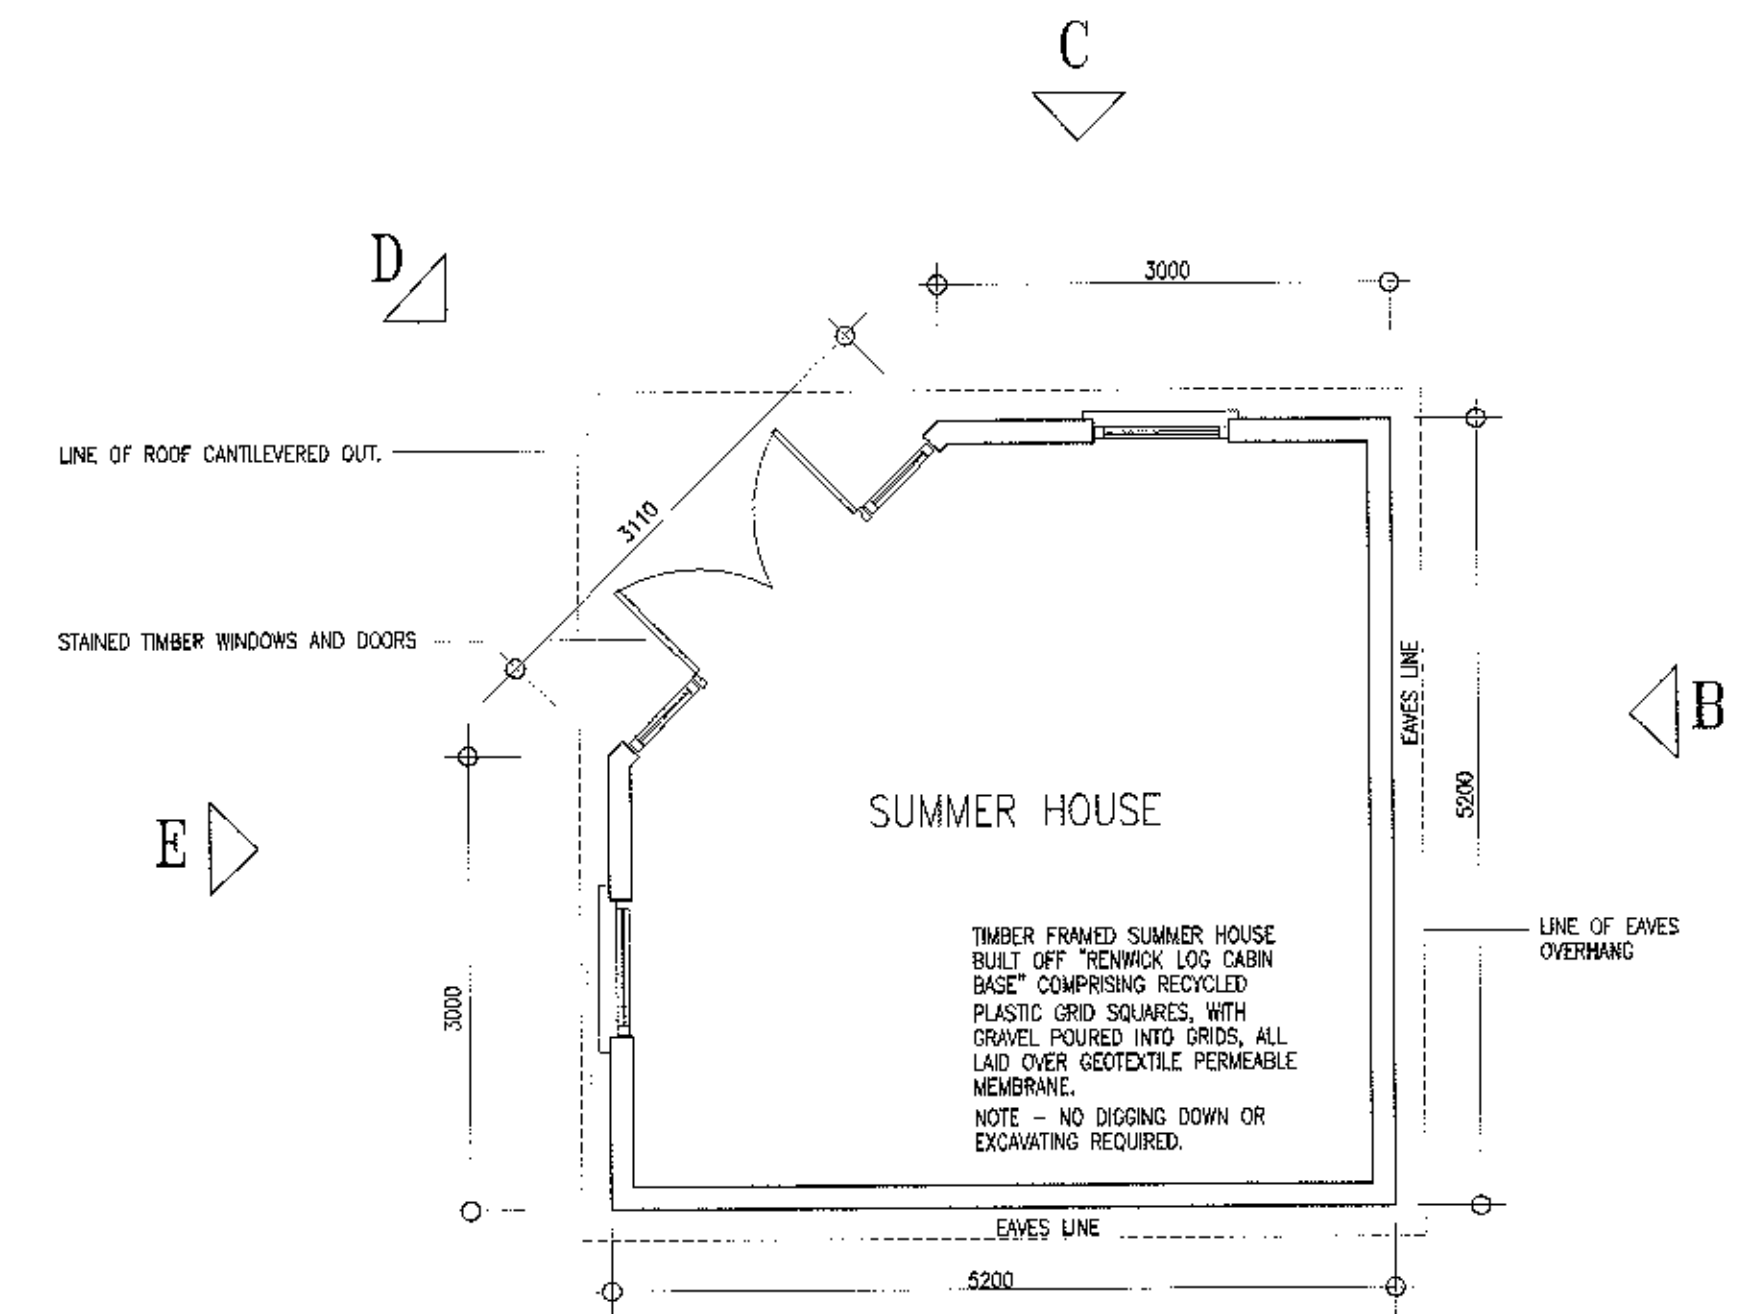

PLAN SCALE 1-50

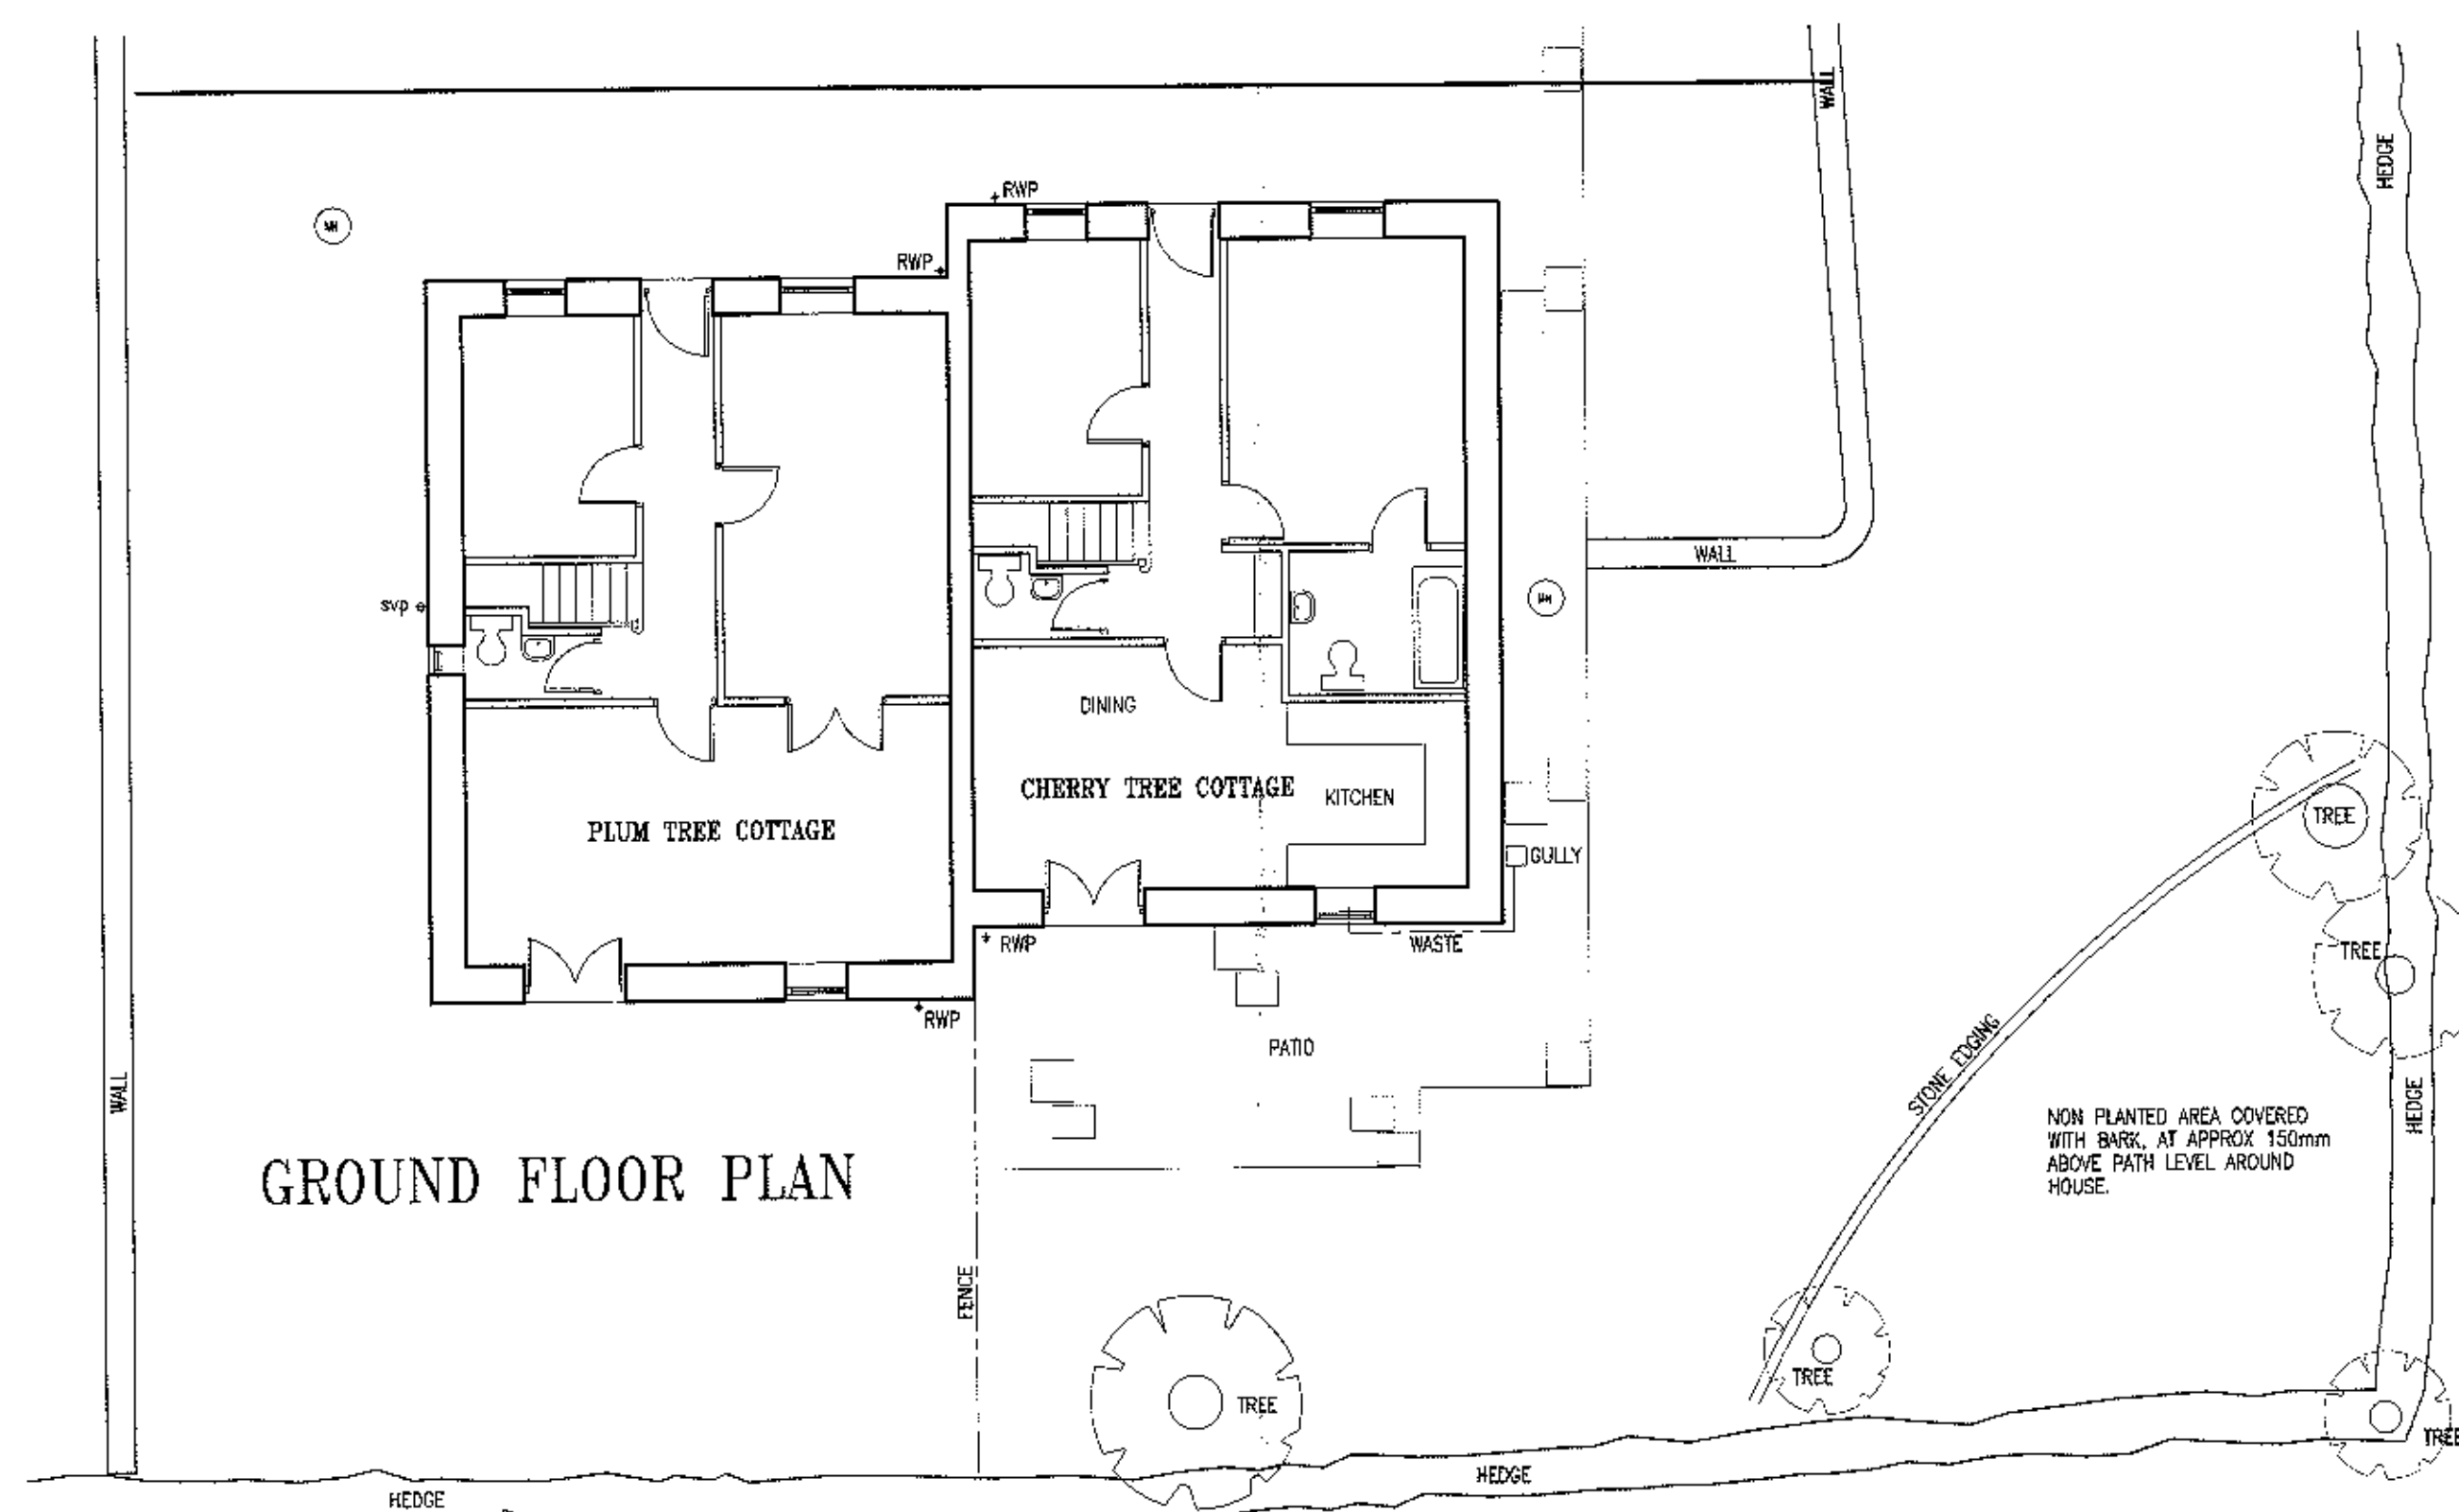

EXISTING SITE PLAN SCALE 1-100

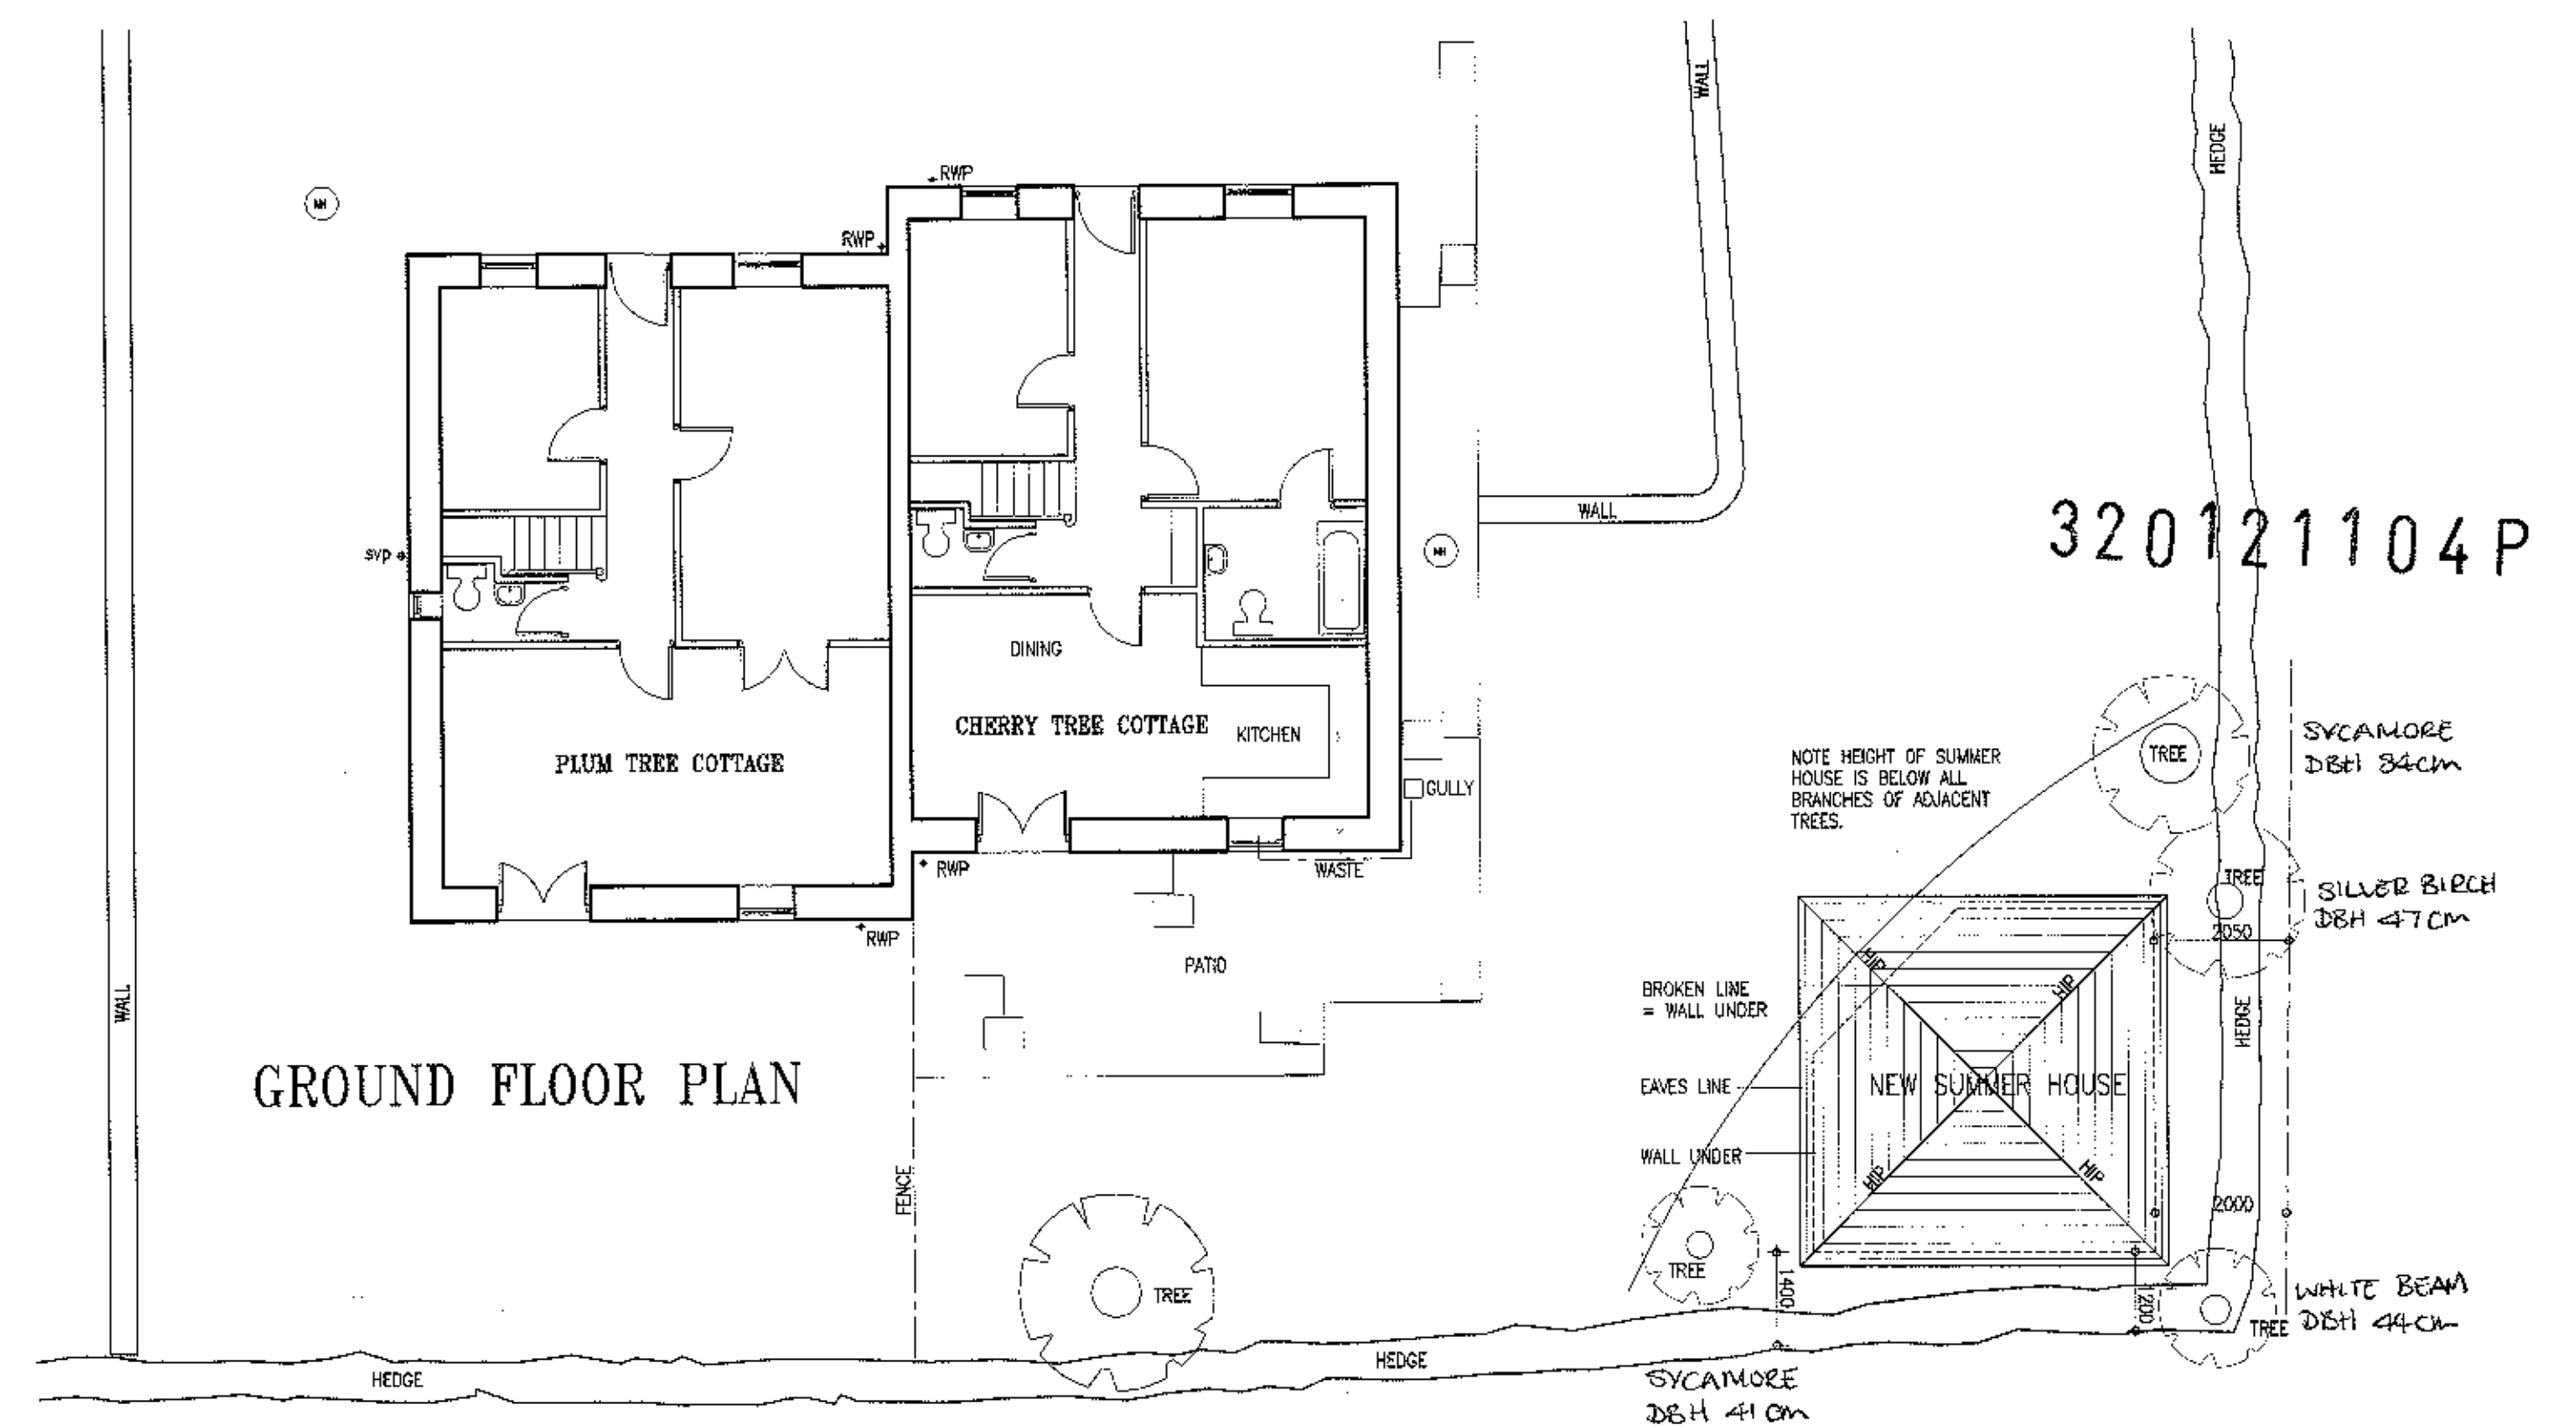

PROPOSED SITE PLAN SCALE 1-100

Project: Proposed Summer House at Orchard Cottage, Waddington, For Mr. Diane Barnes.		Ron Valovin, Architectural Services, 9 Green Drive, Clitheroe, Lancs. BB7 2BB. Tel. 01200 427167.	
1/10: PROPOSED PLANS/ELEVATIONS		376-5	
Scale: 1-50 & 1-100	Date: 15/8/12	Drawn: RAB	1/10: 376-5