




Proposed South Elevation

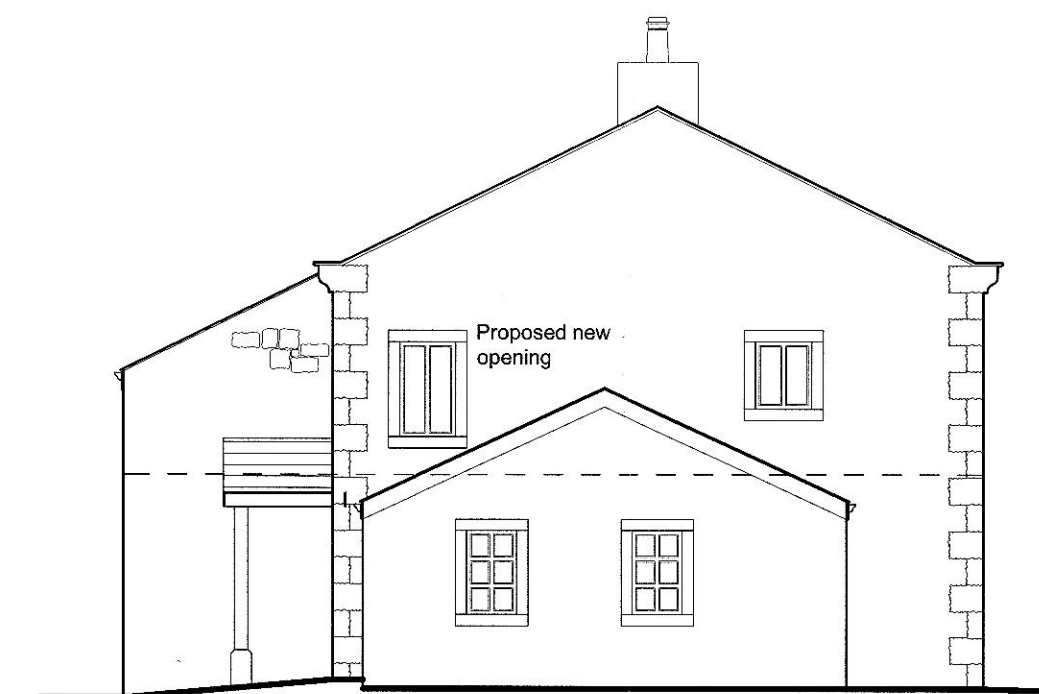


Proposed East Elevation

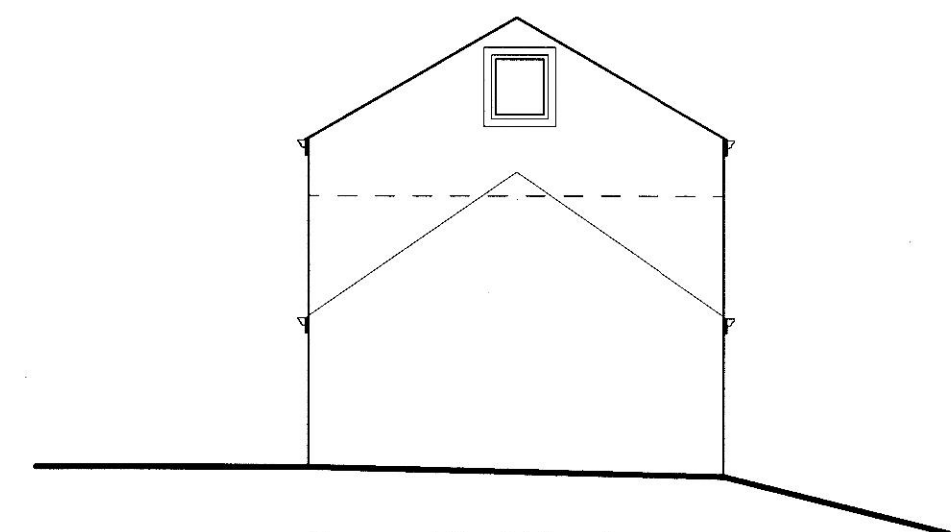


Proposed East Elevation (Looking at small barn)

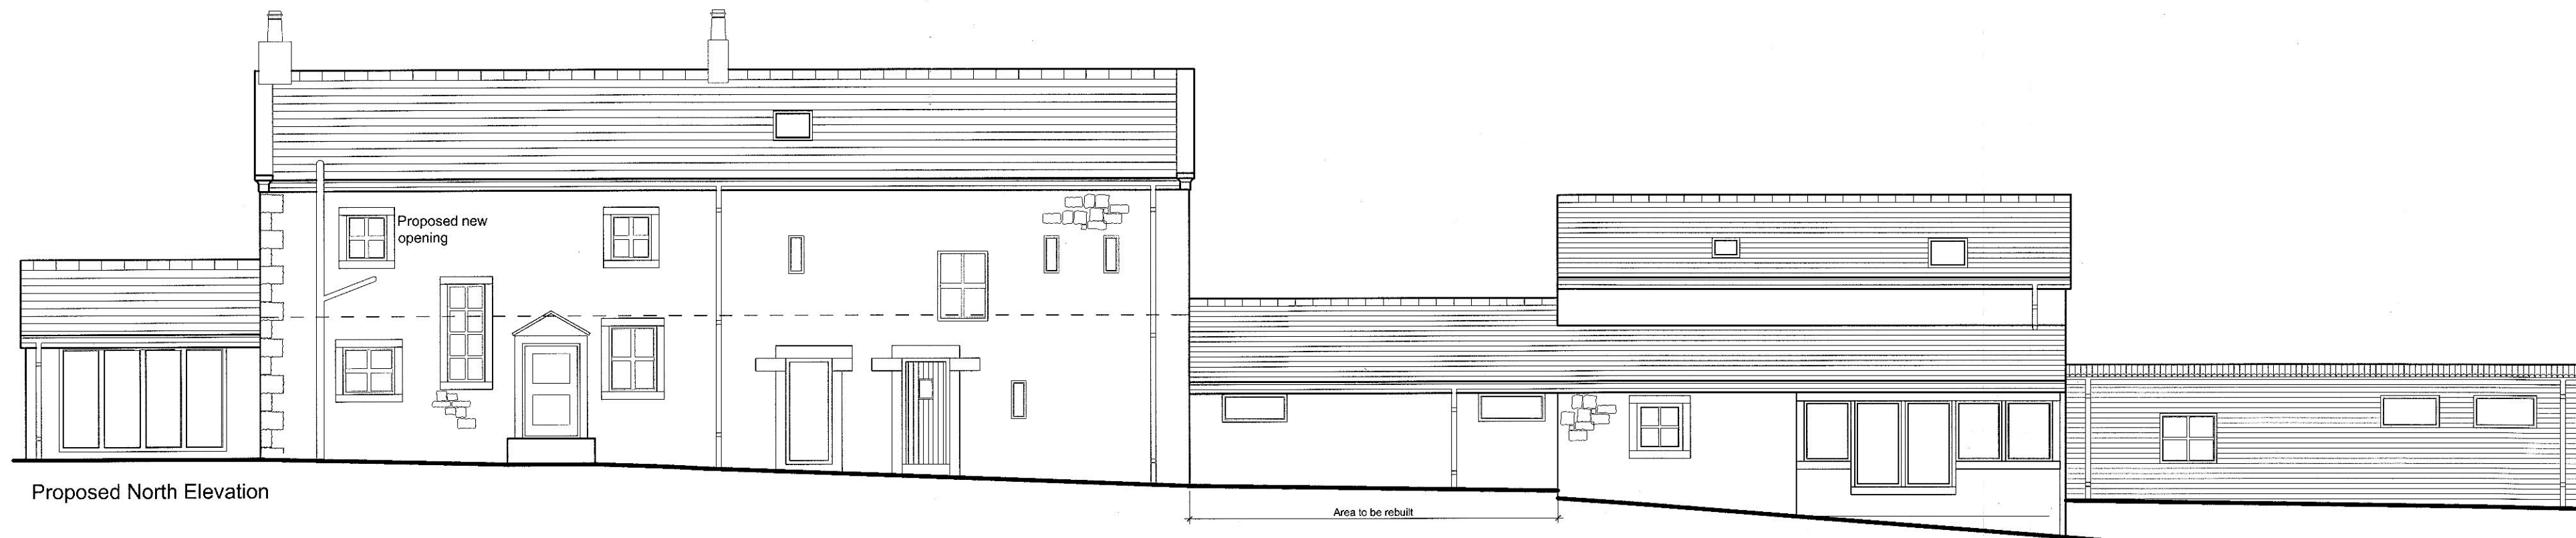


Proposed North Elevation

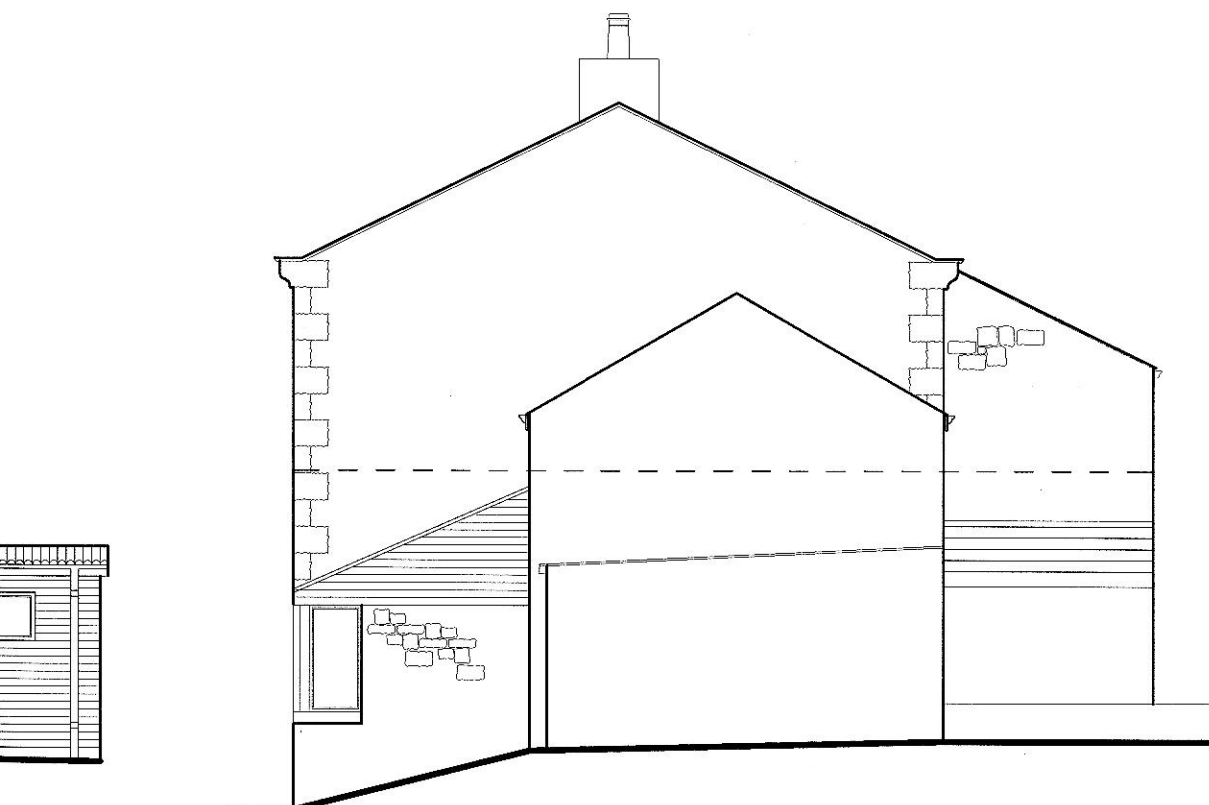


Proposed West Elevation

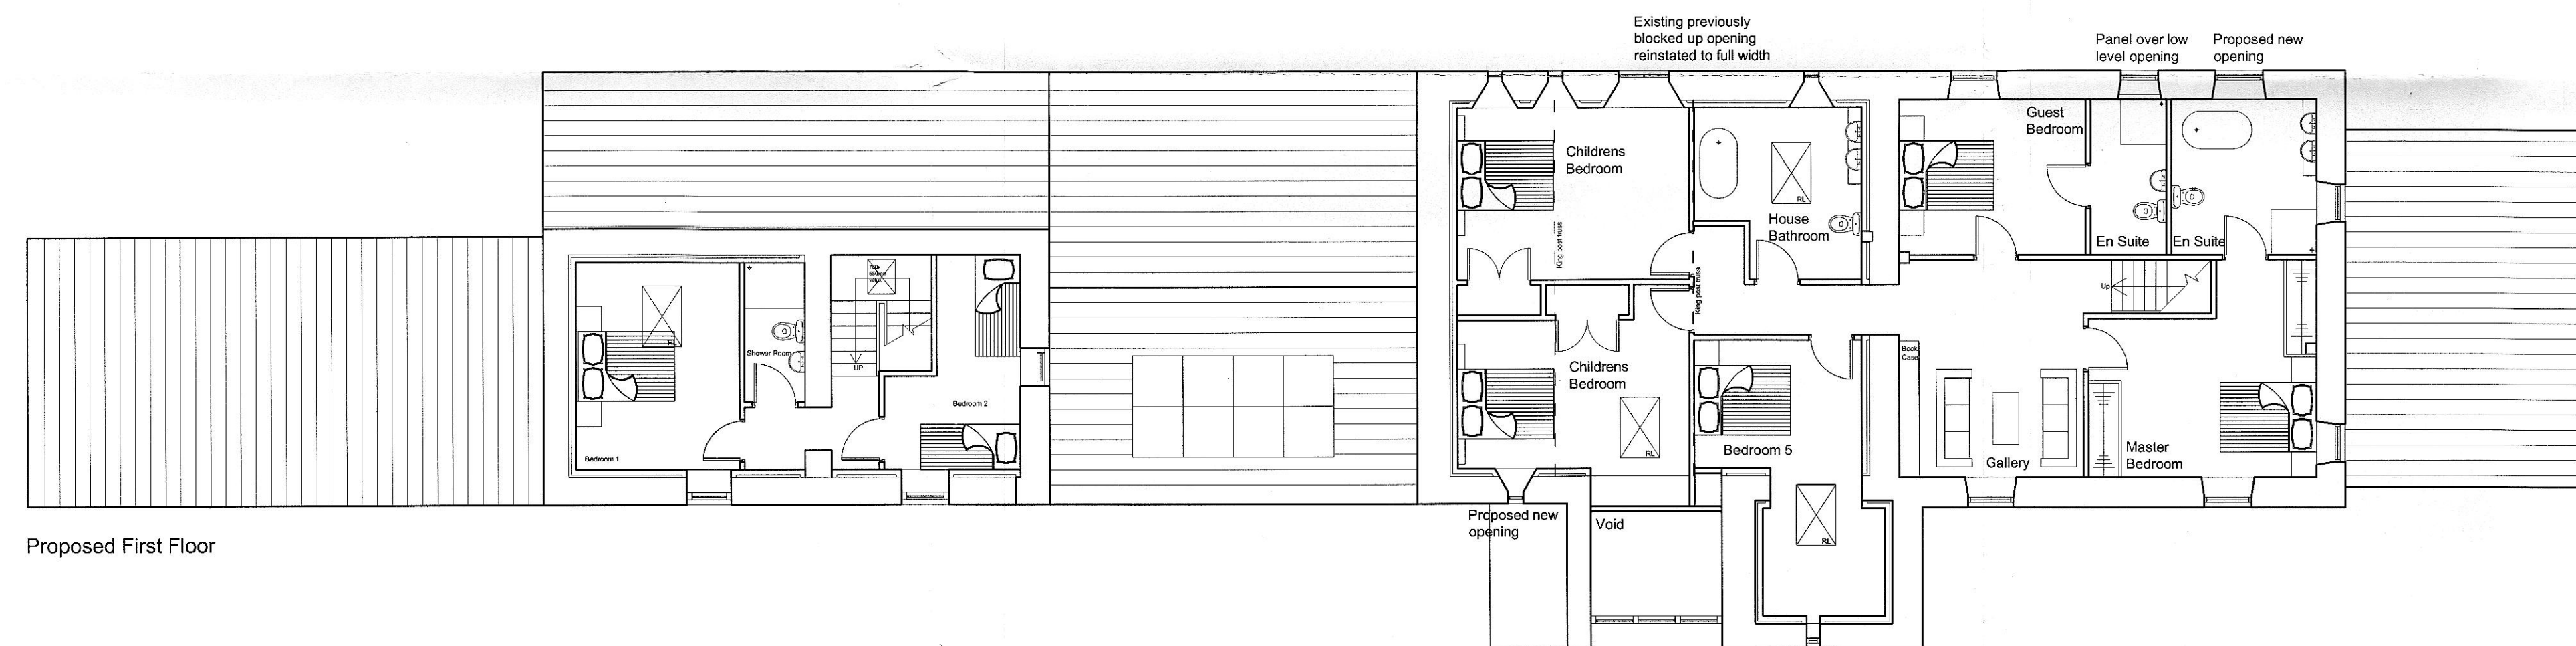

Proposed First Floor

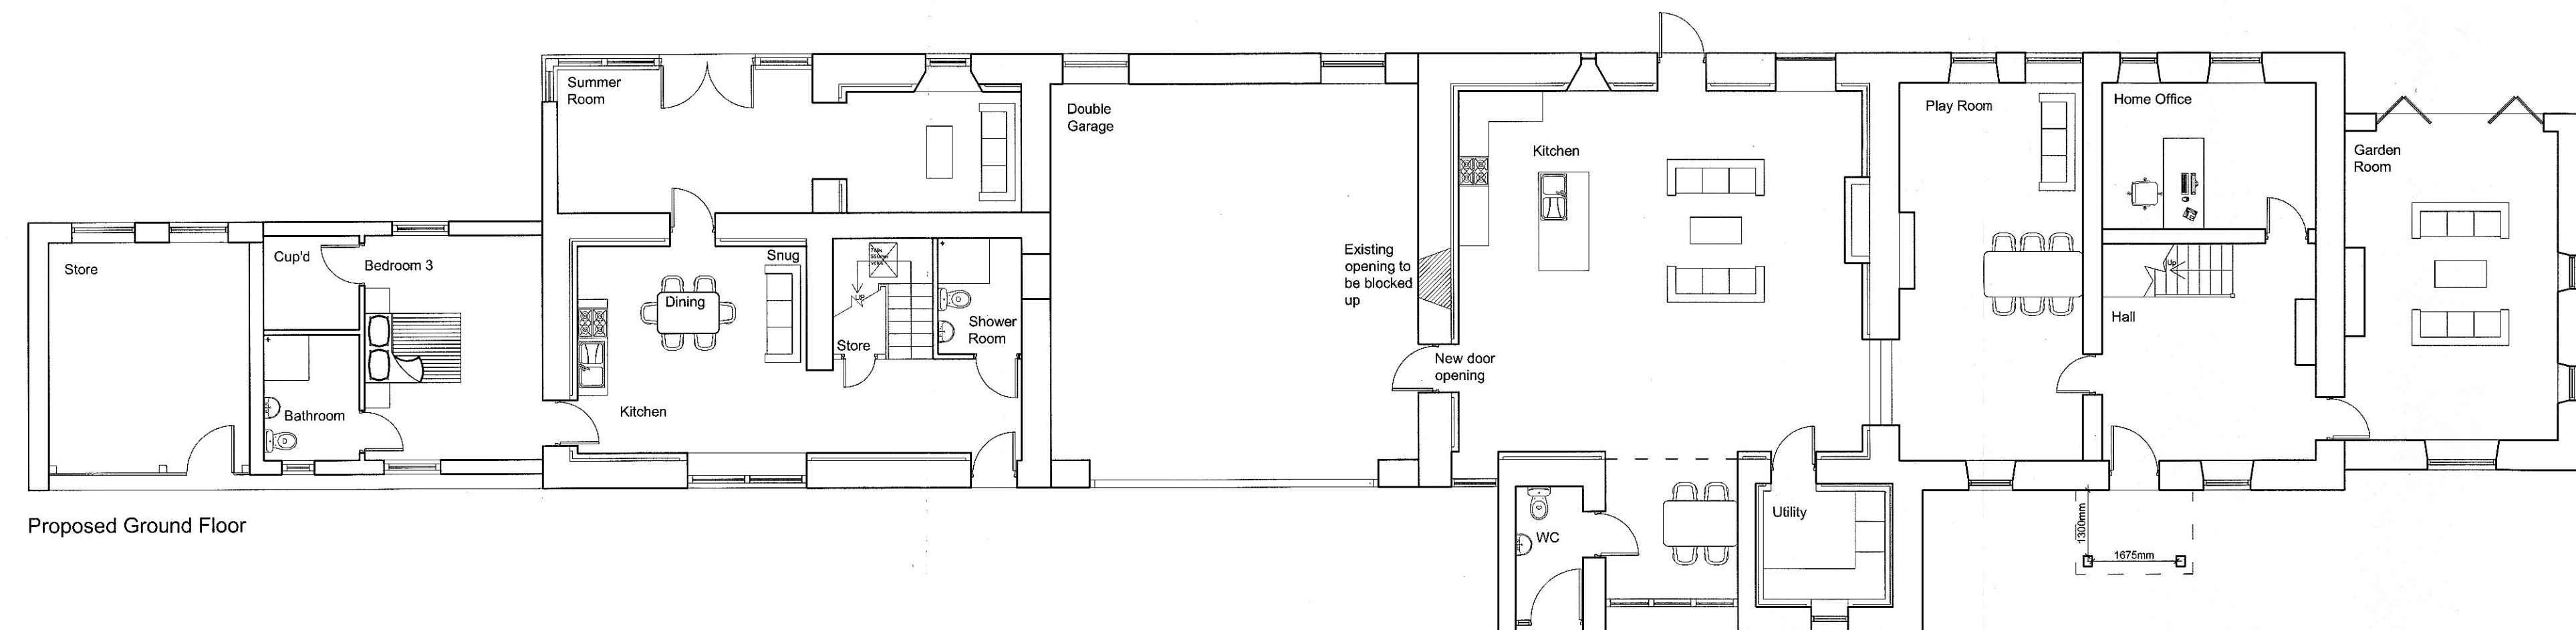

Proposed Ground Floor

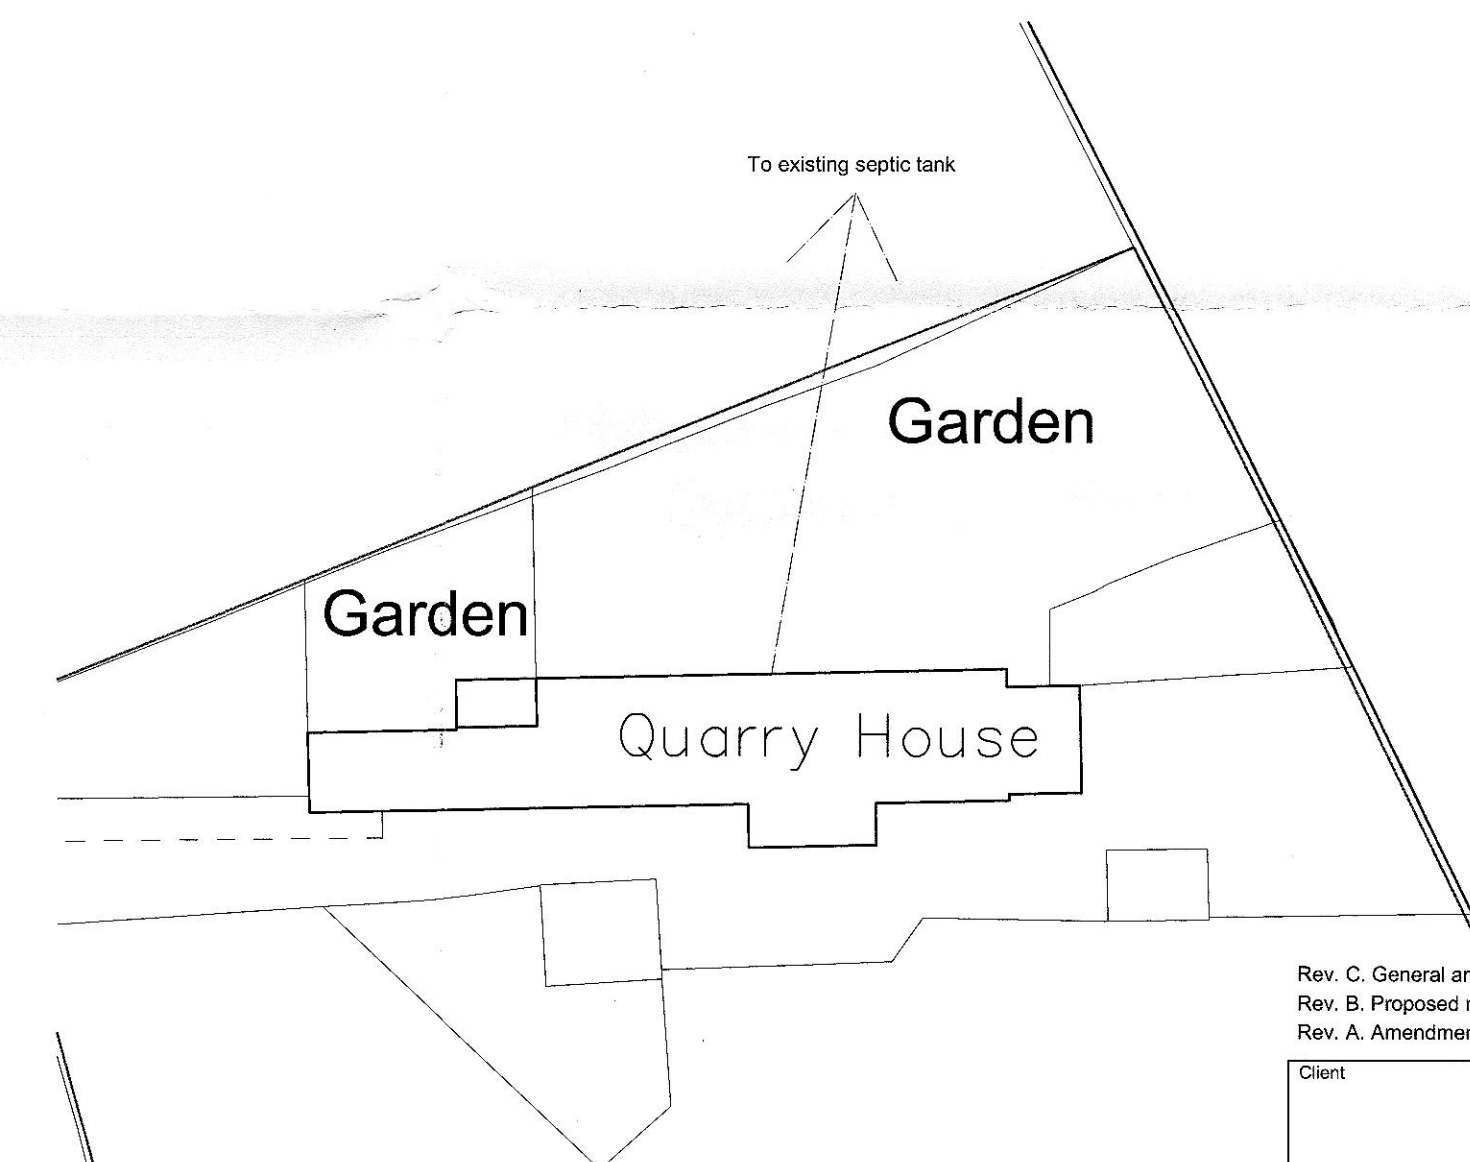

Rev. C. General amendments 05.03.2013 JB
Rev. B. Proposed materials added 29.11.2012 JB
Rev. A. Amendments made following meeting with client 13.11.2012 JB

Client

Job Title
Proposed Conversion Works To
Quarry House
Tosside
BD23 4SY

Drawing Title
Proposed Floor Plans and Elevations

Scale
1:100@A1

Date
23.10.2012

Drawn
J Bowden

spa
SUNDERLAND PEACOCK & ASSOCIATES LTD.
HAZELME, PIMICO ROAD, CLITHEROE
LANCASHIRE, BB7 2AC
T 01200 423178 F 01200 427238
E info@sunderlandpeacock.com
www.sunderlandpeacock.com

4268 -06C