




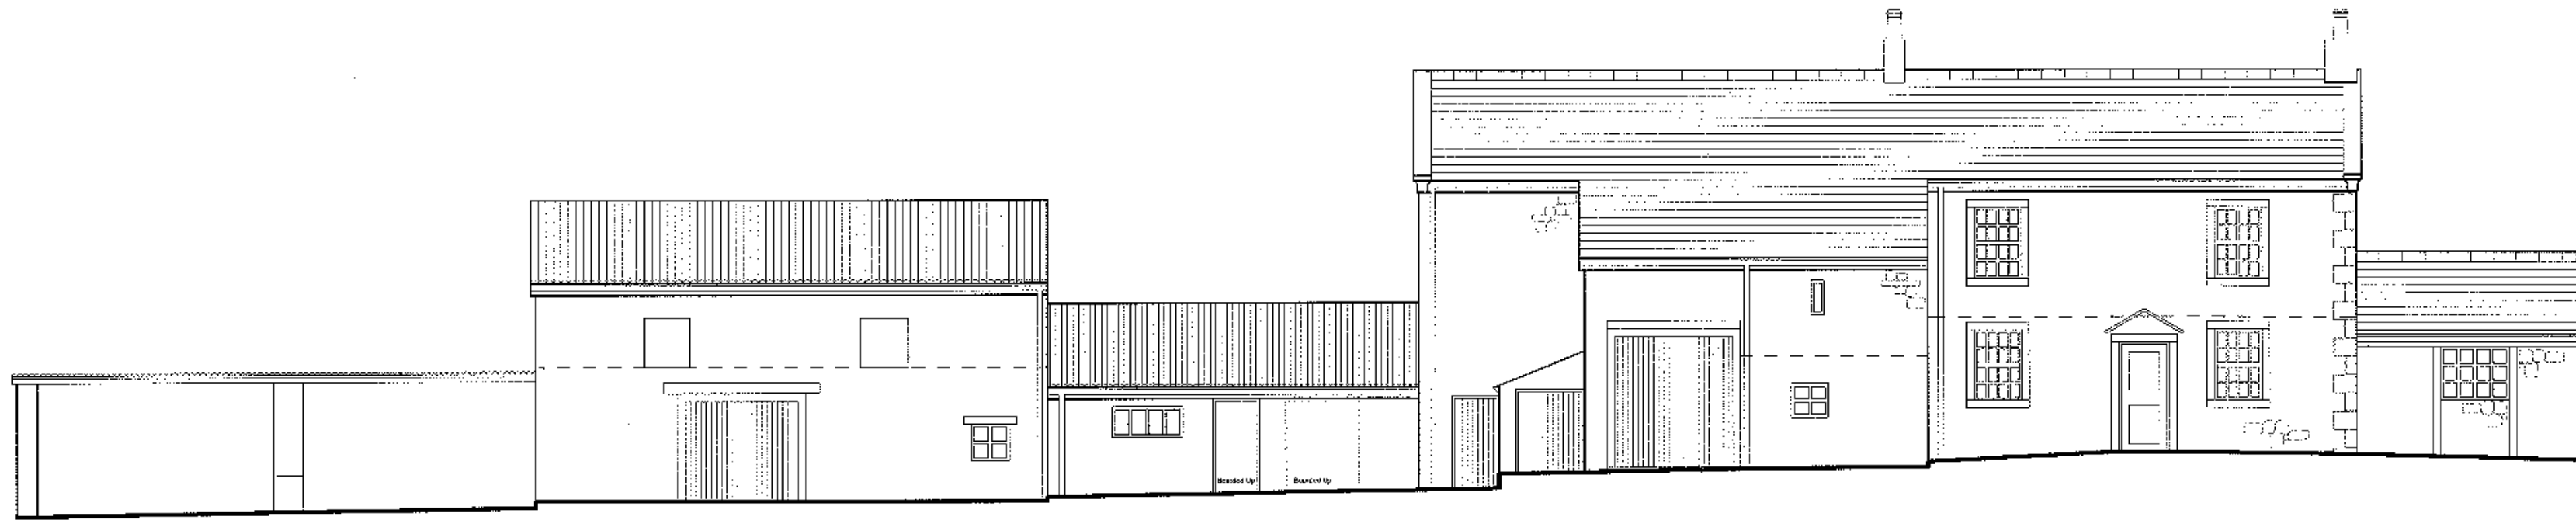


Existing South Elevation

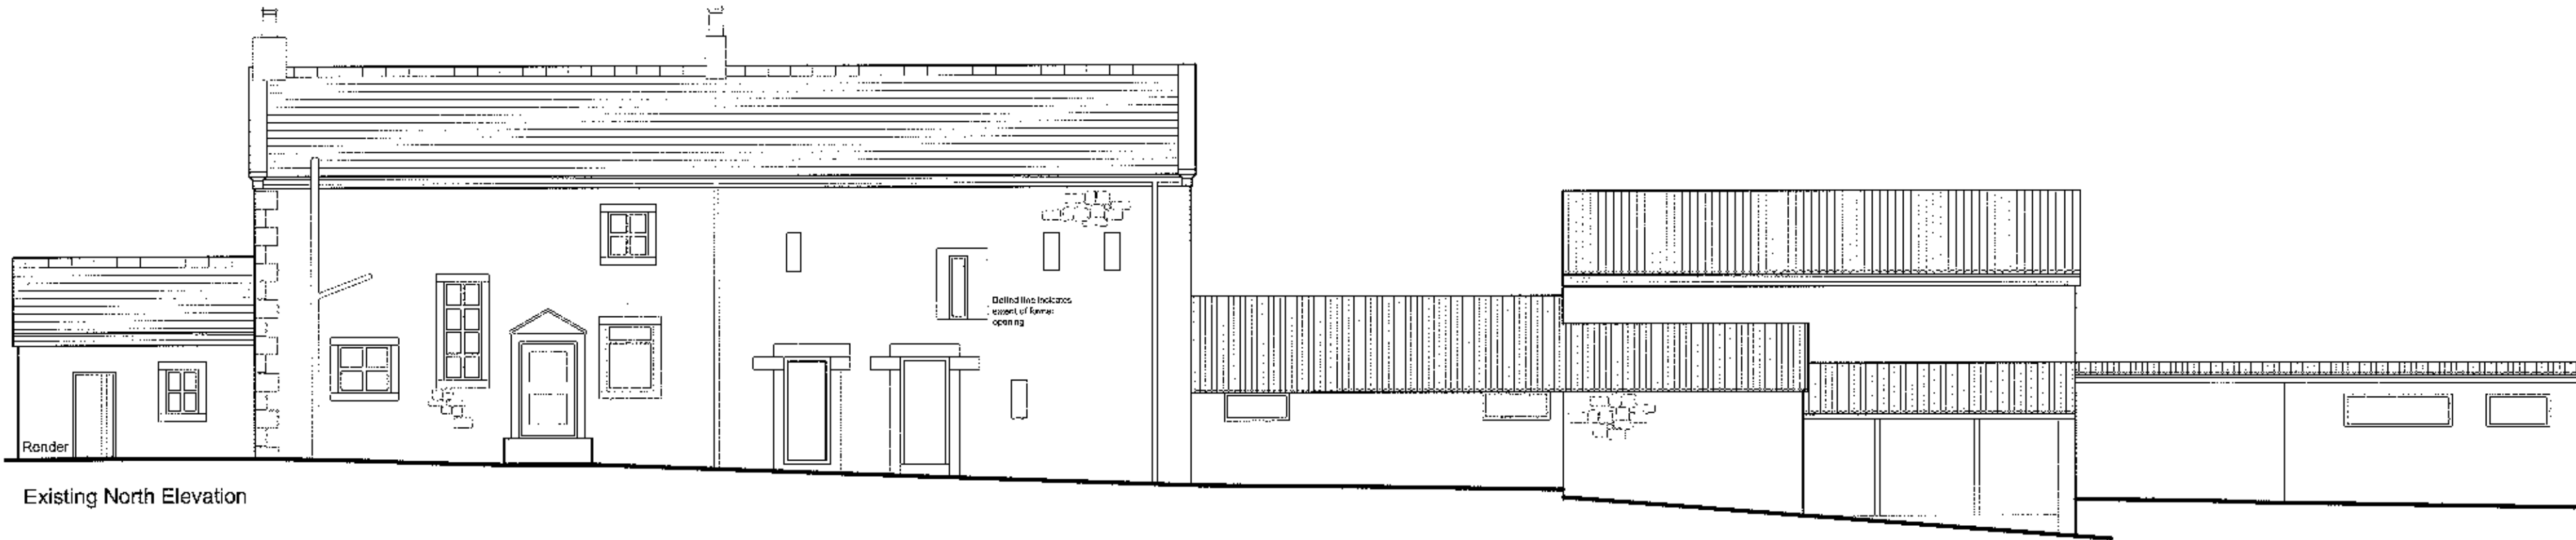


Existing North Elevation

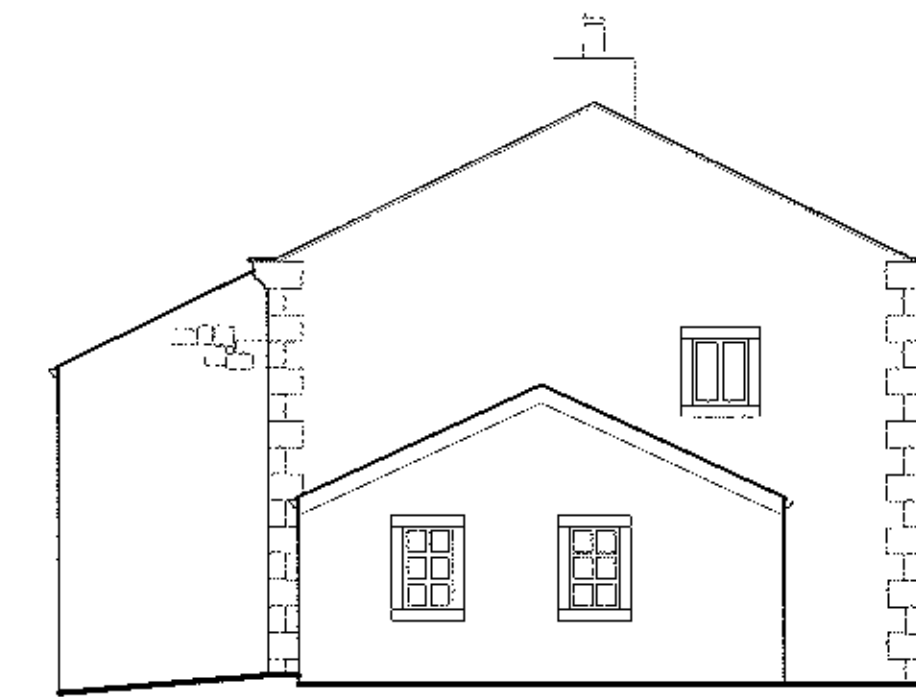


Existing East Elevation

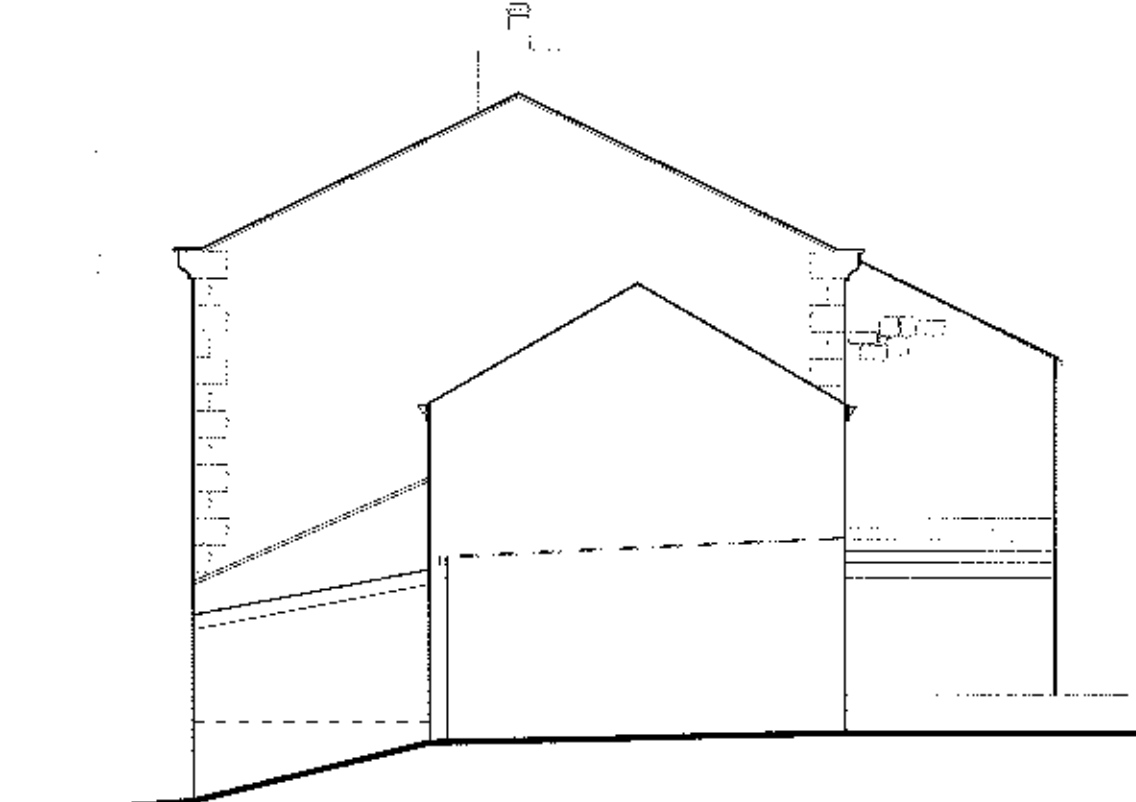

Existing West Elevation

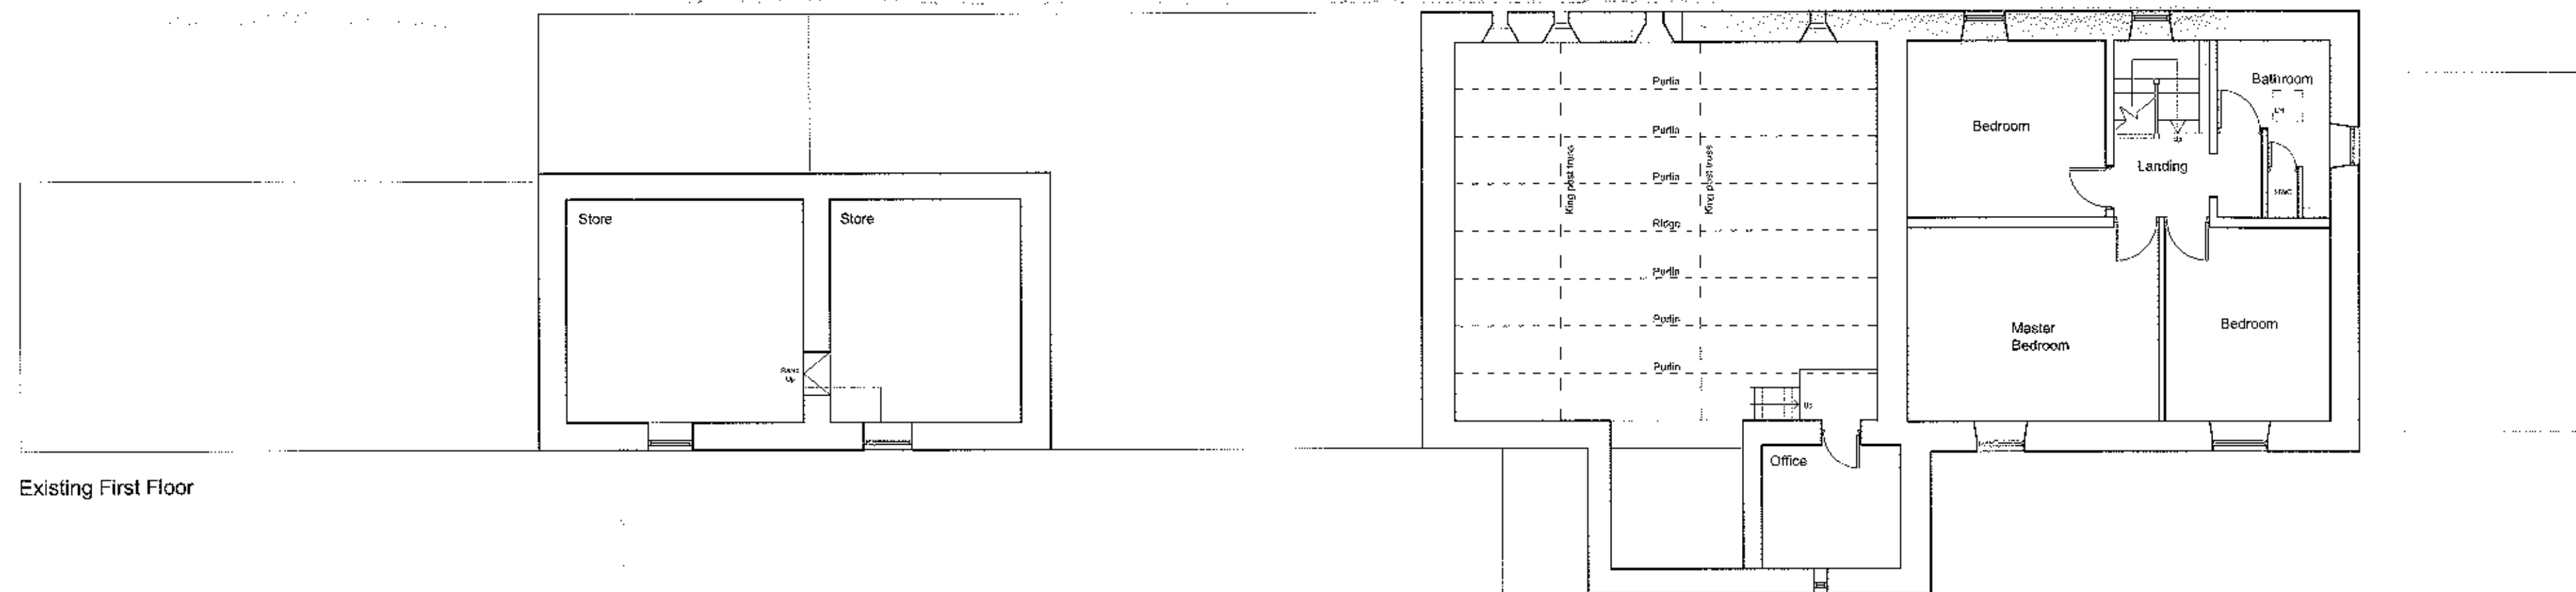

Existing First Floor

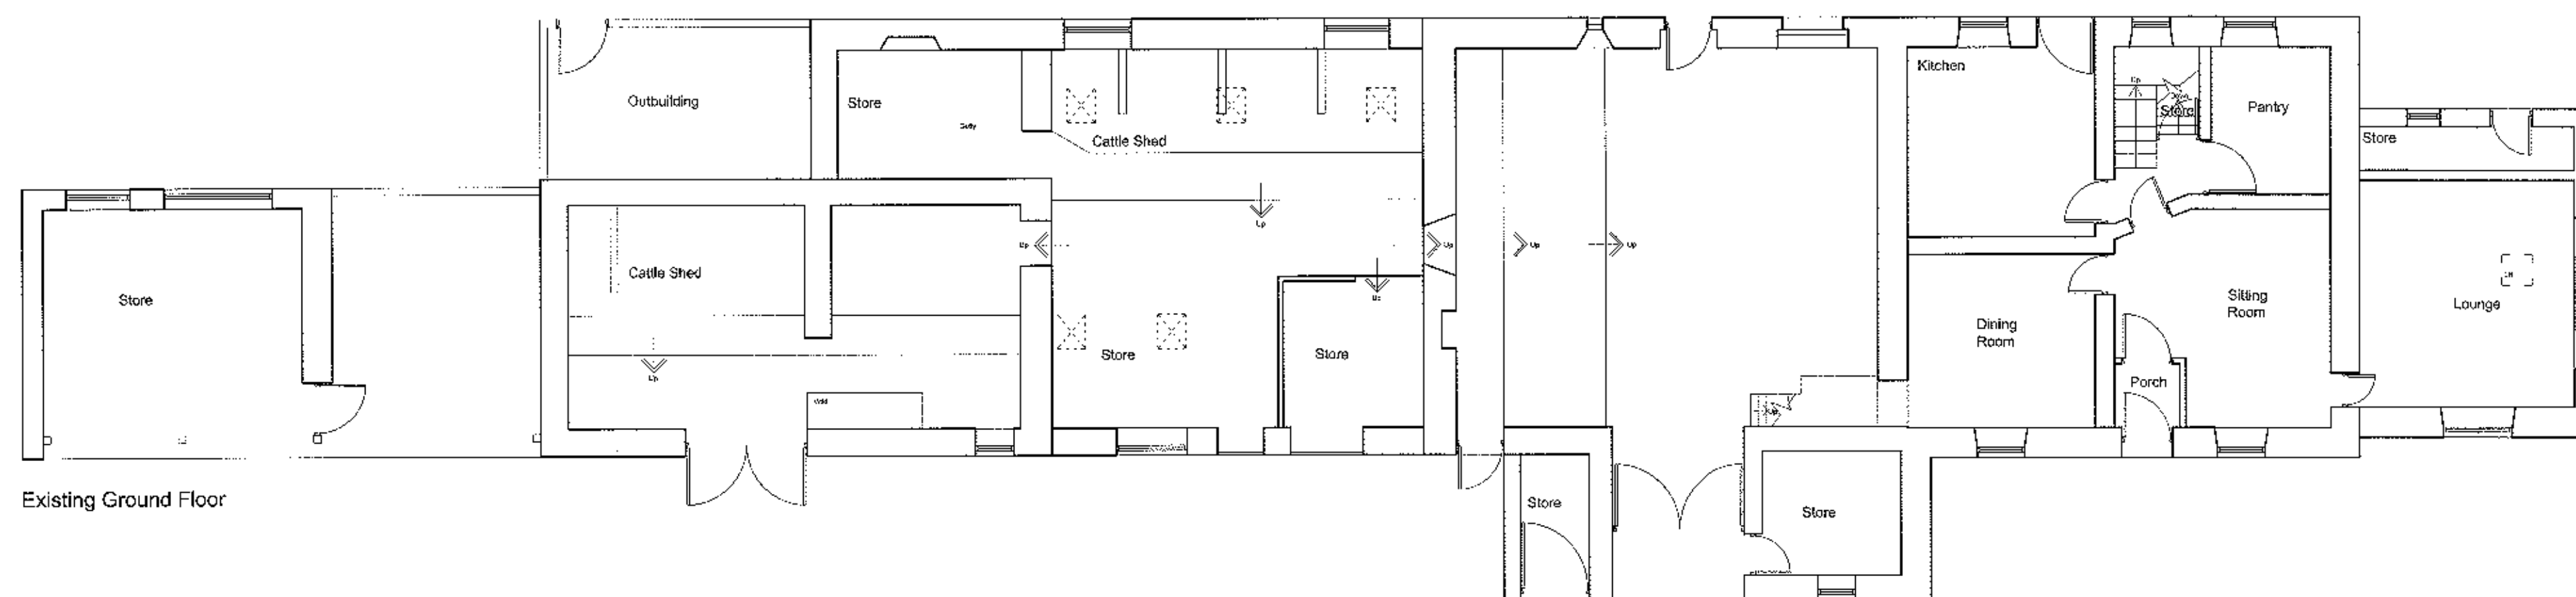


Existing Ground Floor


320121110P

Client Mr and Mrs Caine		
Job Title Proposed Conversion Works To Quarry House Tosside BD23 4SY		
Drawing Title Existing Floor plans and Elevations		
Scale 1:100@A1	Date 23.10.2012	Drawn J Bowden
spa SUNDERLAND PEACOCK ARCHITECTS SUNDERLAND PEACOCK & ASSOCIATES LTD HAZELHIRE, PIMLICO ROAD, OULTON LANCASHIRE, B81 2AG T 01204 423176 F 01204 473295 E info@sunderlandpeacock.com www.sunderlandpeacock.com		


4268 -05

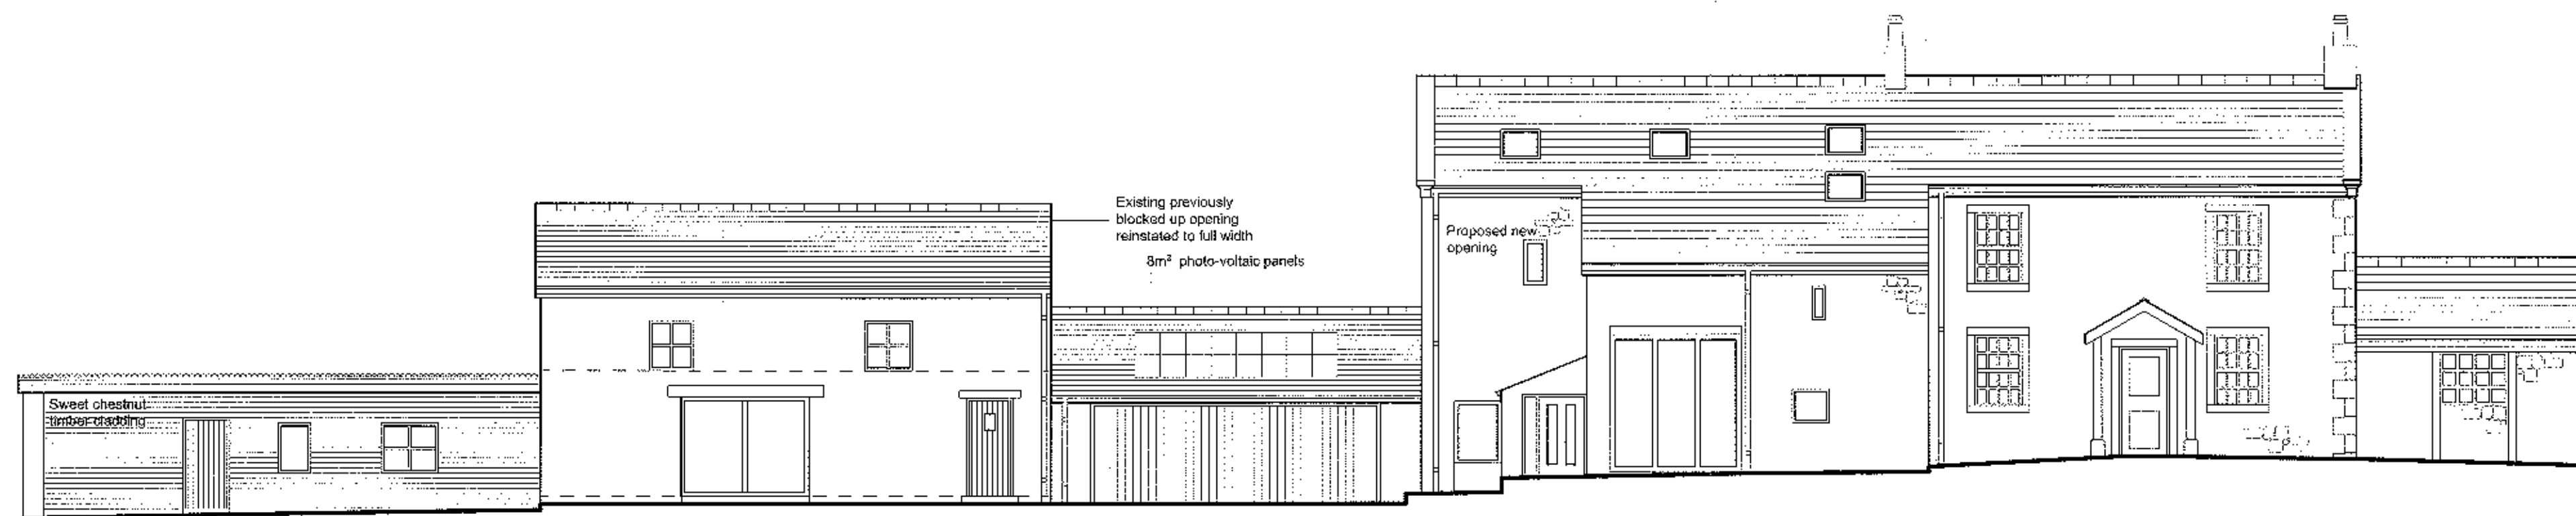


Proposed South Elevation

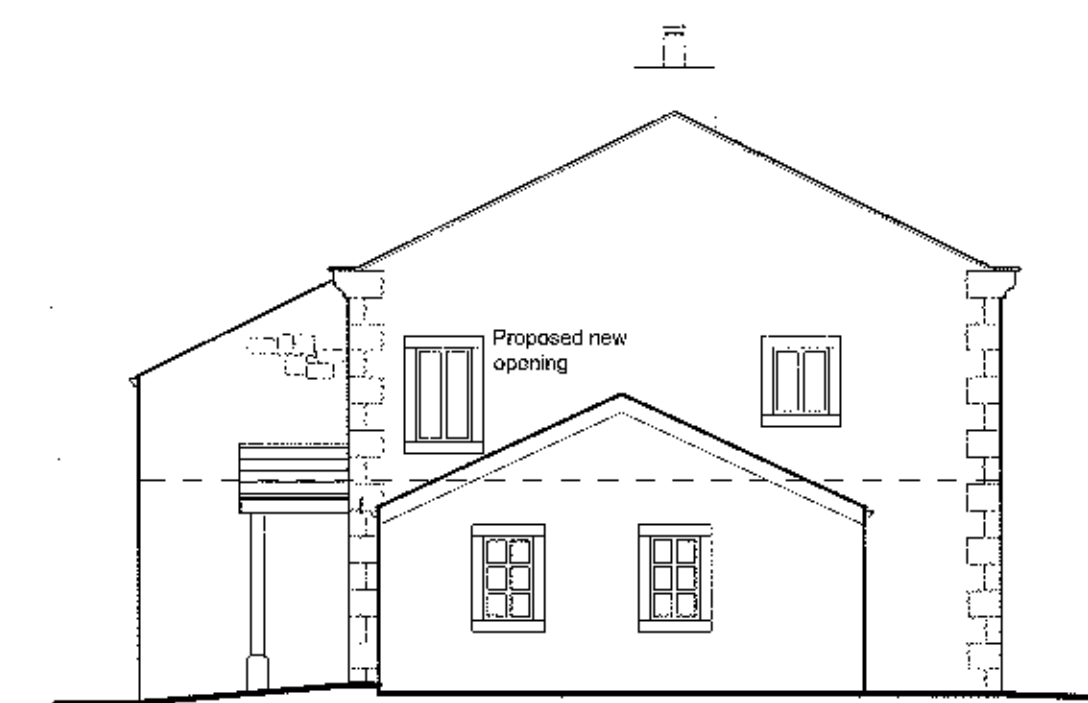


Proposed East Elevation

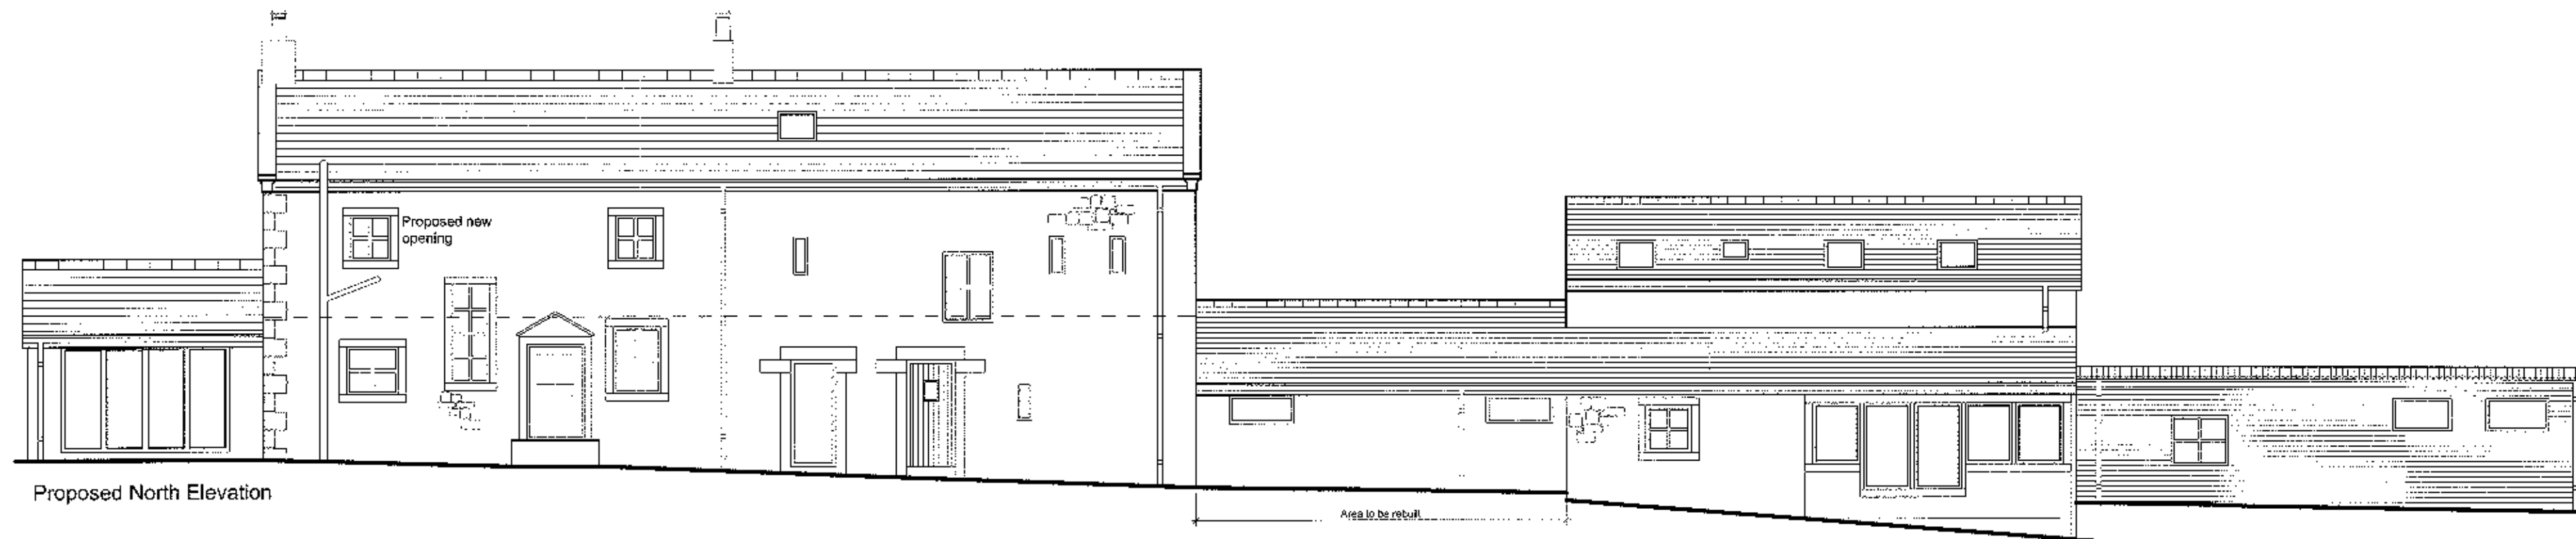


Proposed North Elevation

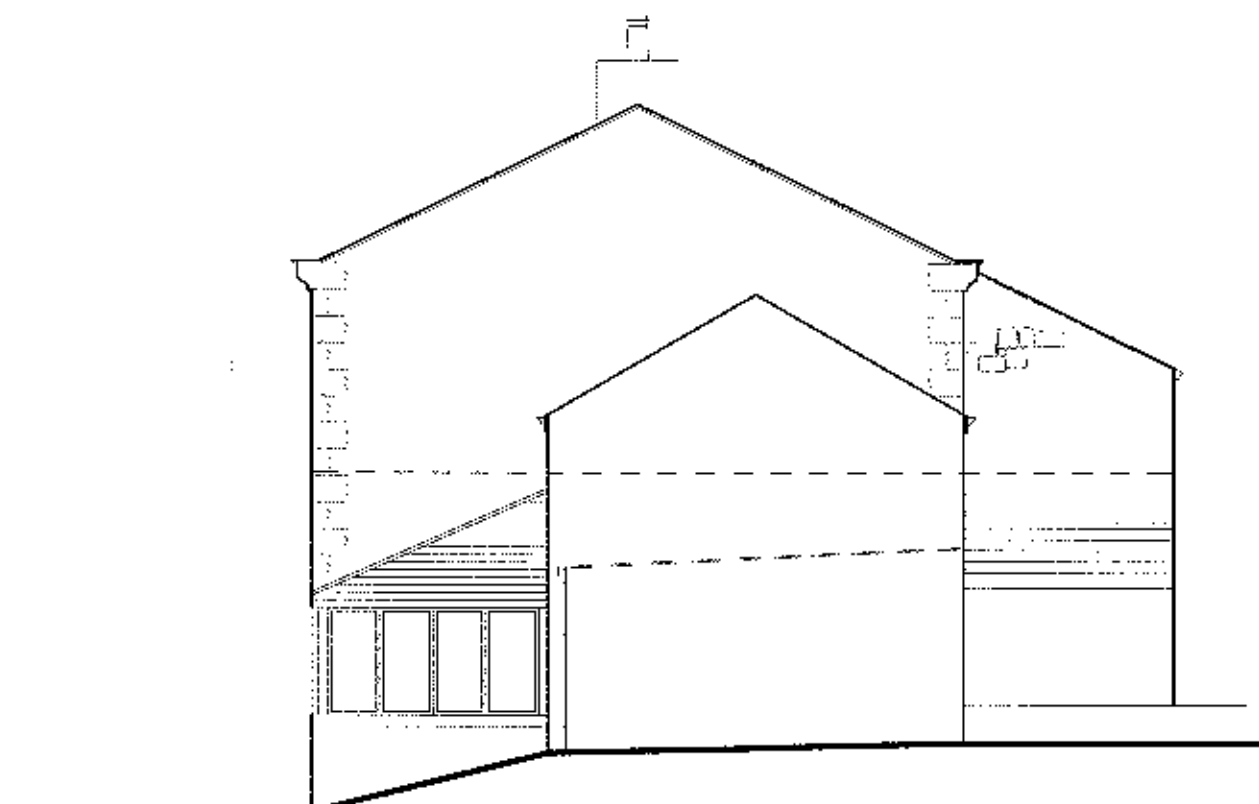

Proposed West Elevation

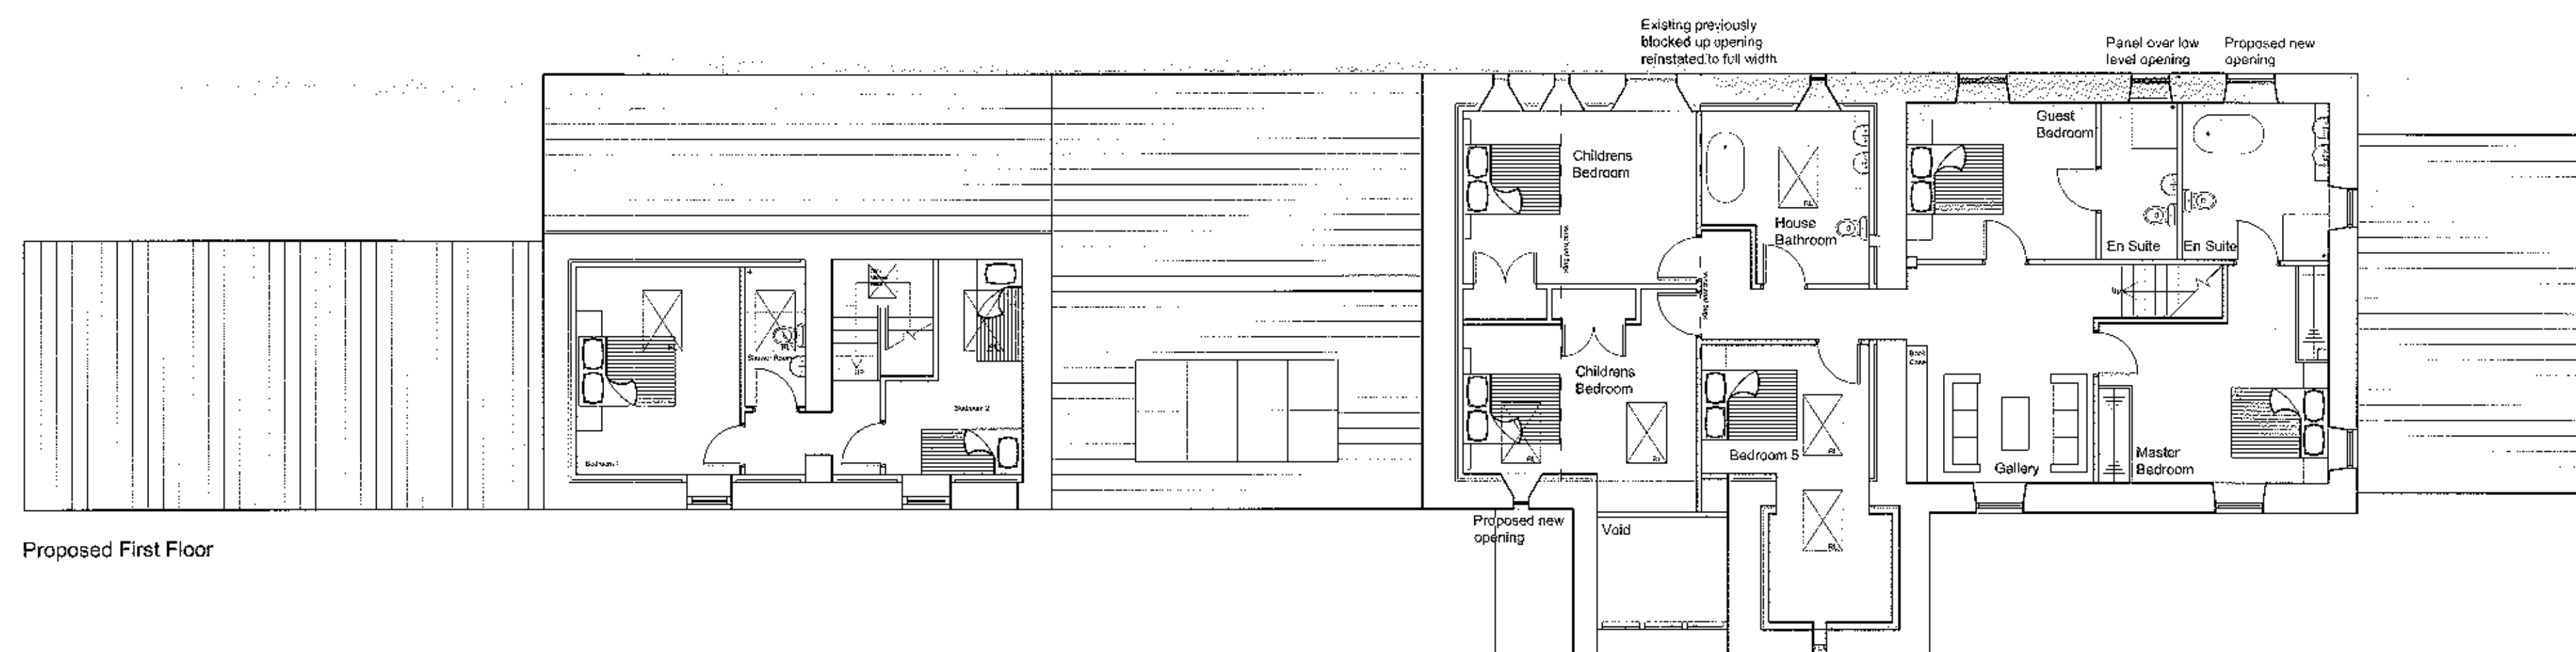

Proposed First Floor

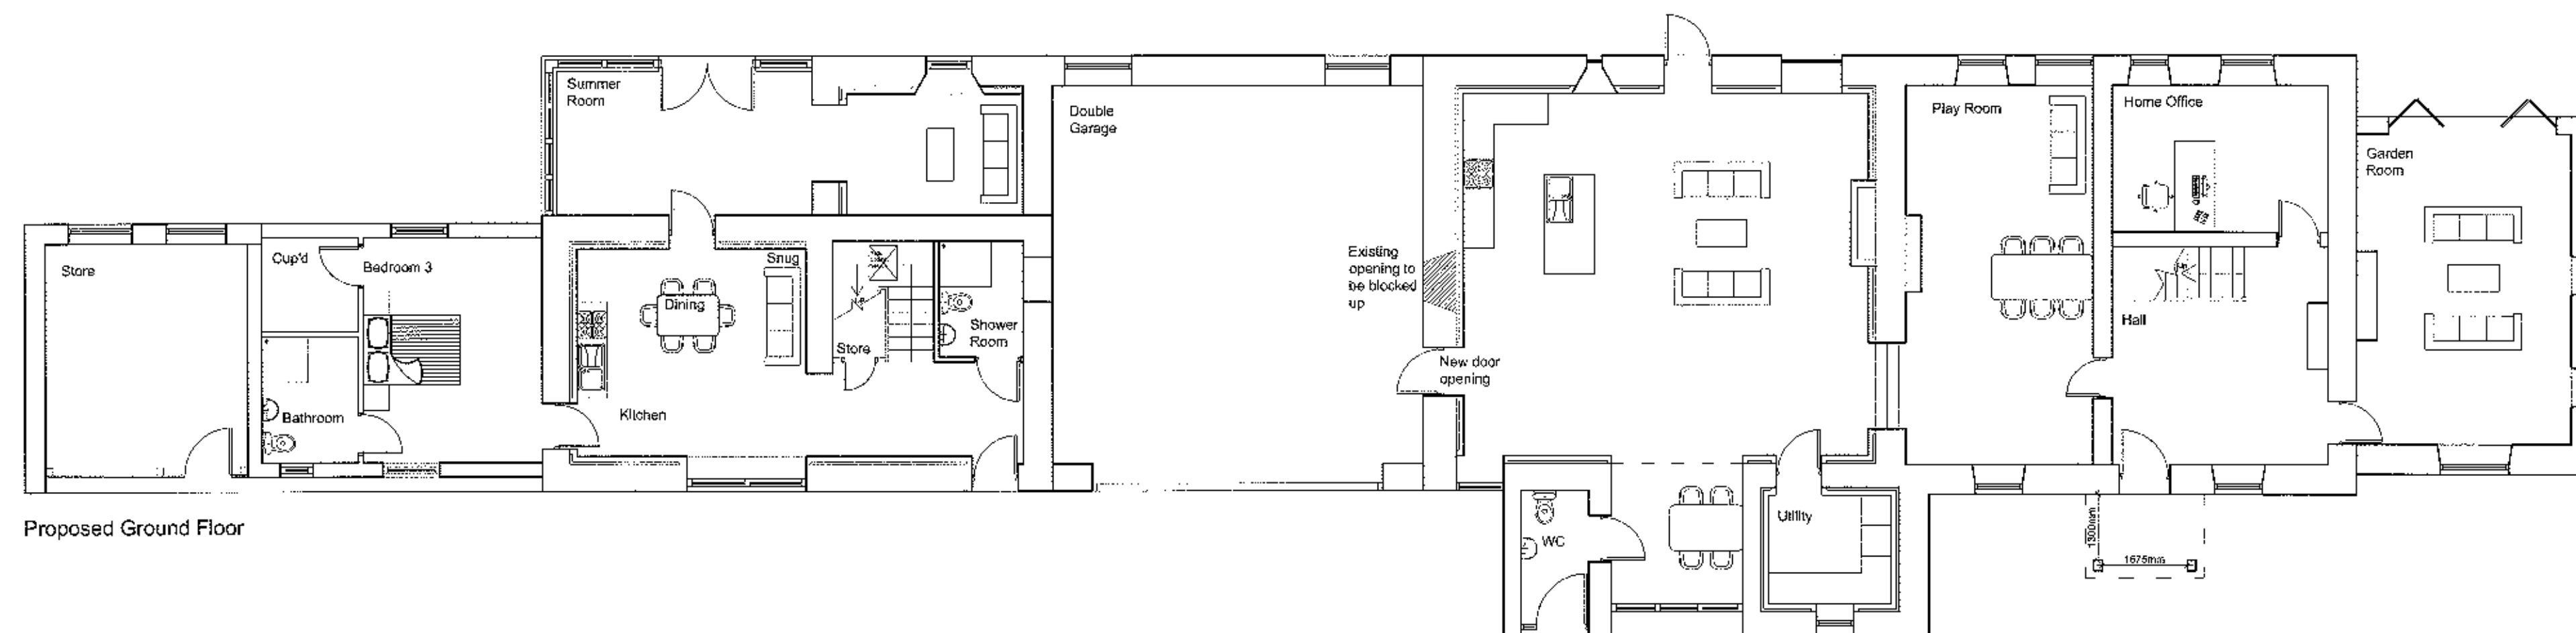

Proposed Ground Floor

320121110P

Rev. A. Amendments made following meeting with client 13.11.2012 JB

Client
Mr and Mrs Caine

Job Title
Proposed Conversion Works To
Quarry House
Tosside
BD23 4SY

Drawing Title
Proposed Floor Plans and Elevations

Scale
1:100@A1

Date
23.10.2012

Drawn
J Bowden

spa
SUNDERLAND PEACOCK & ASSOCIATES LTD.

SUNDERLAND PEACOCK & ASSOCIATES LTD.
HAZELNUTS, PINNACLES ROAD, 13-17-45-02
LANCASHIRE, B77 2AG
T 01204 423118 F 01204 127126
E info@sunderlandpeacock.com
www.sunderlandpeacock.com



4268 -06A