


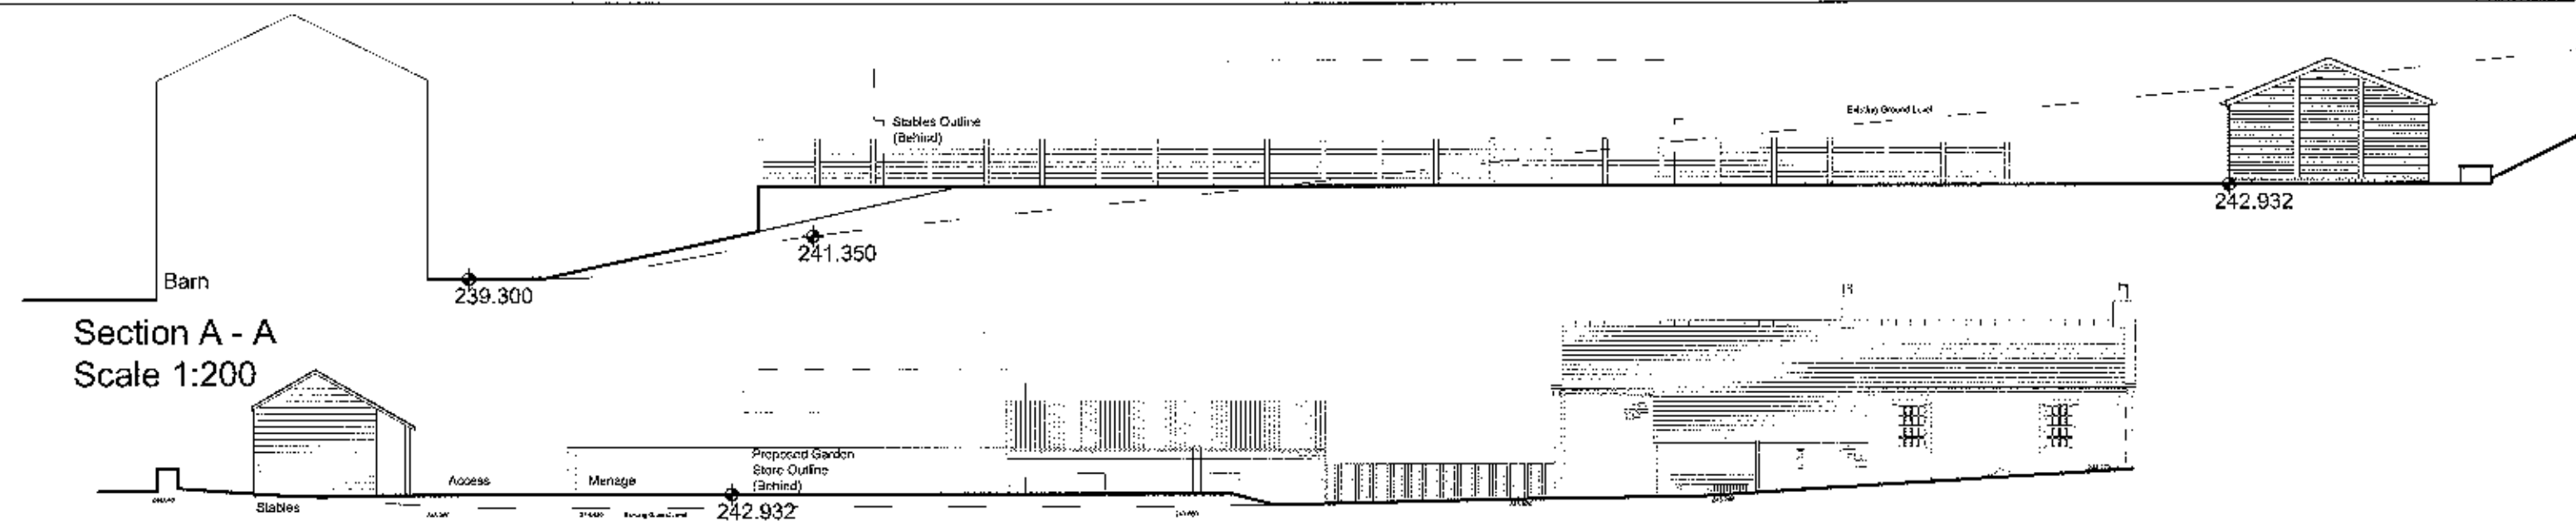


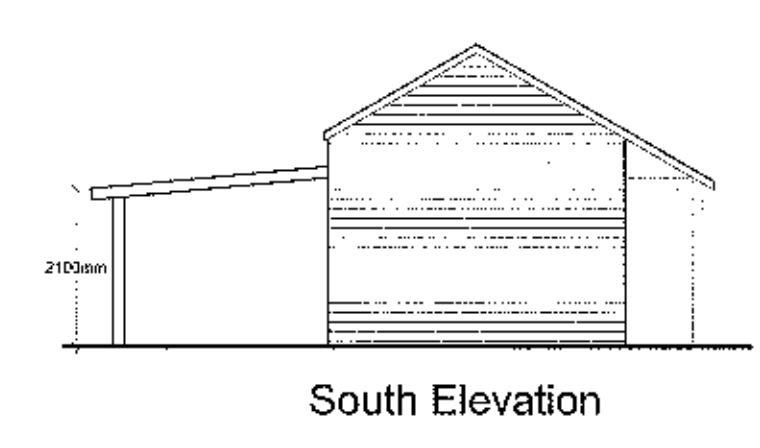


Section B-B
Scale 1:200

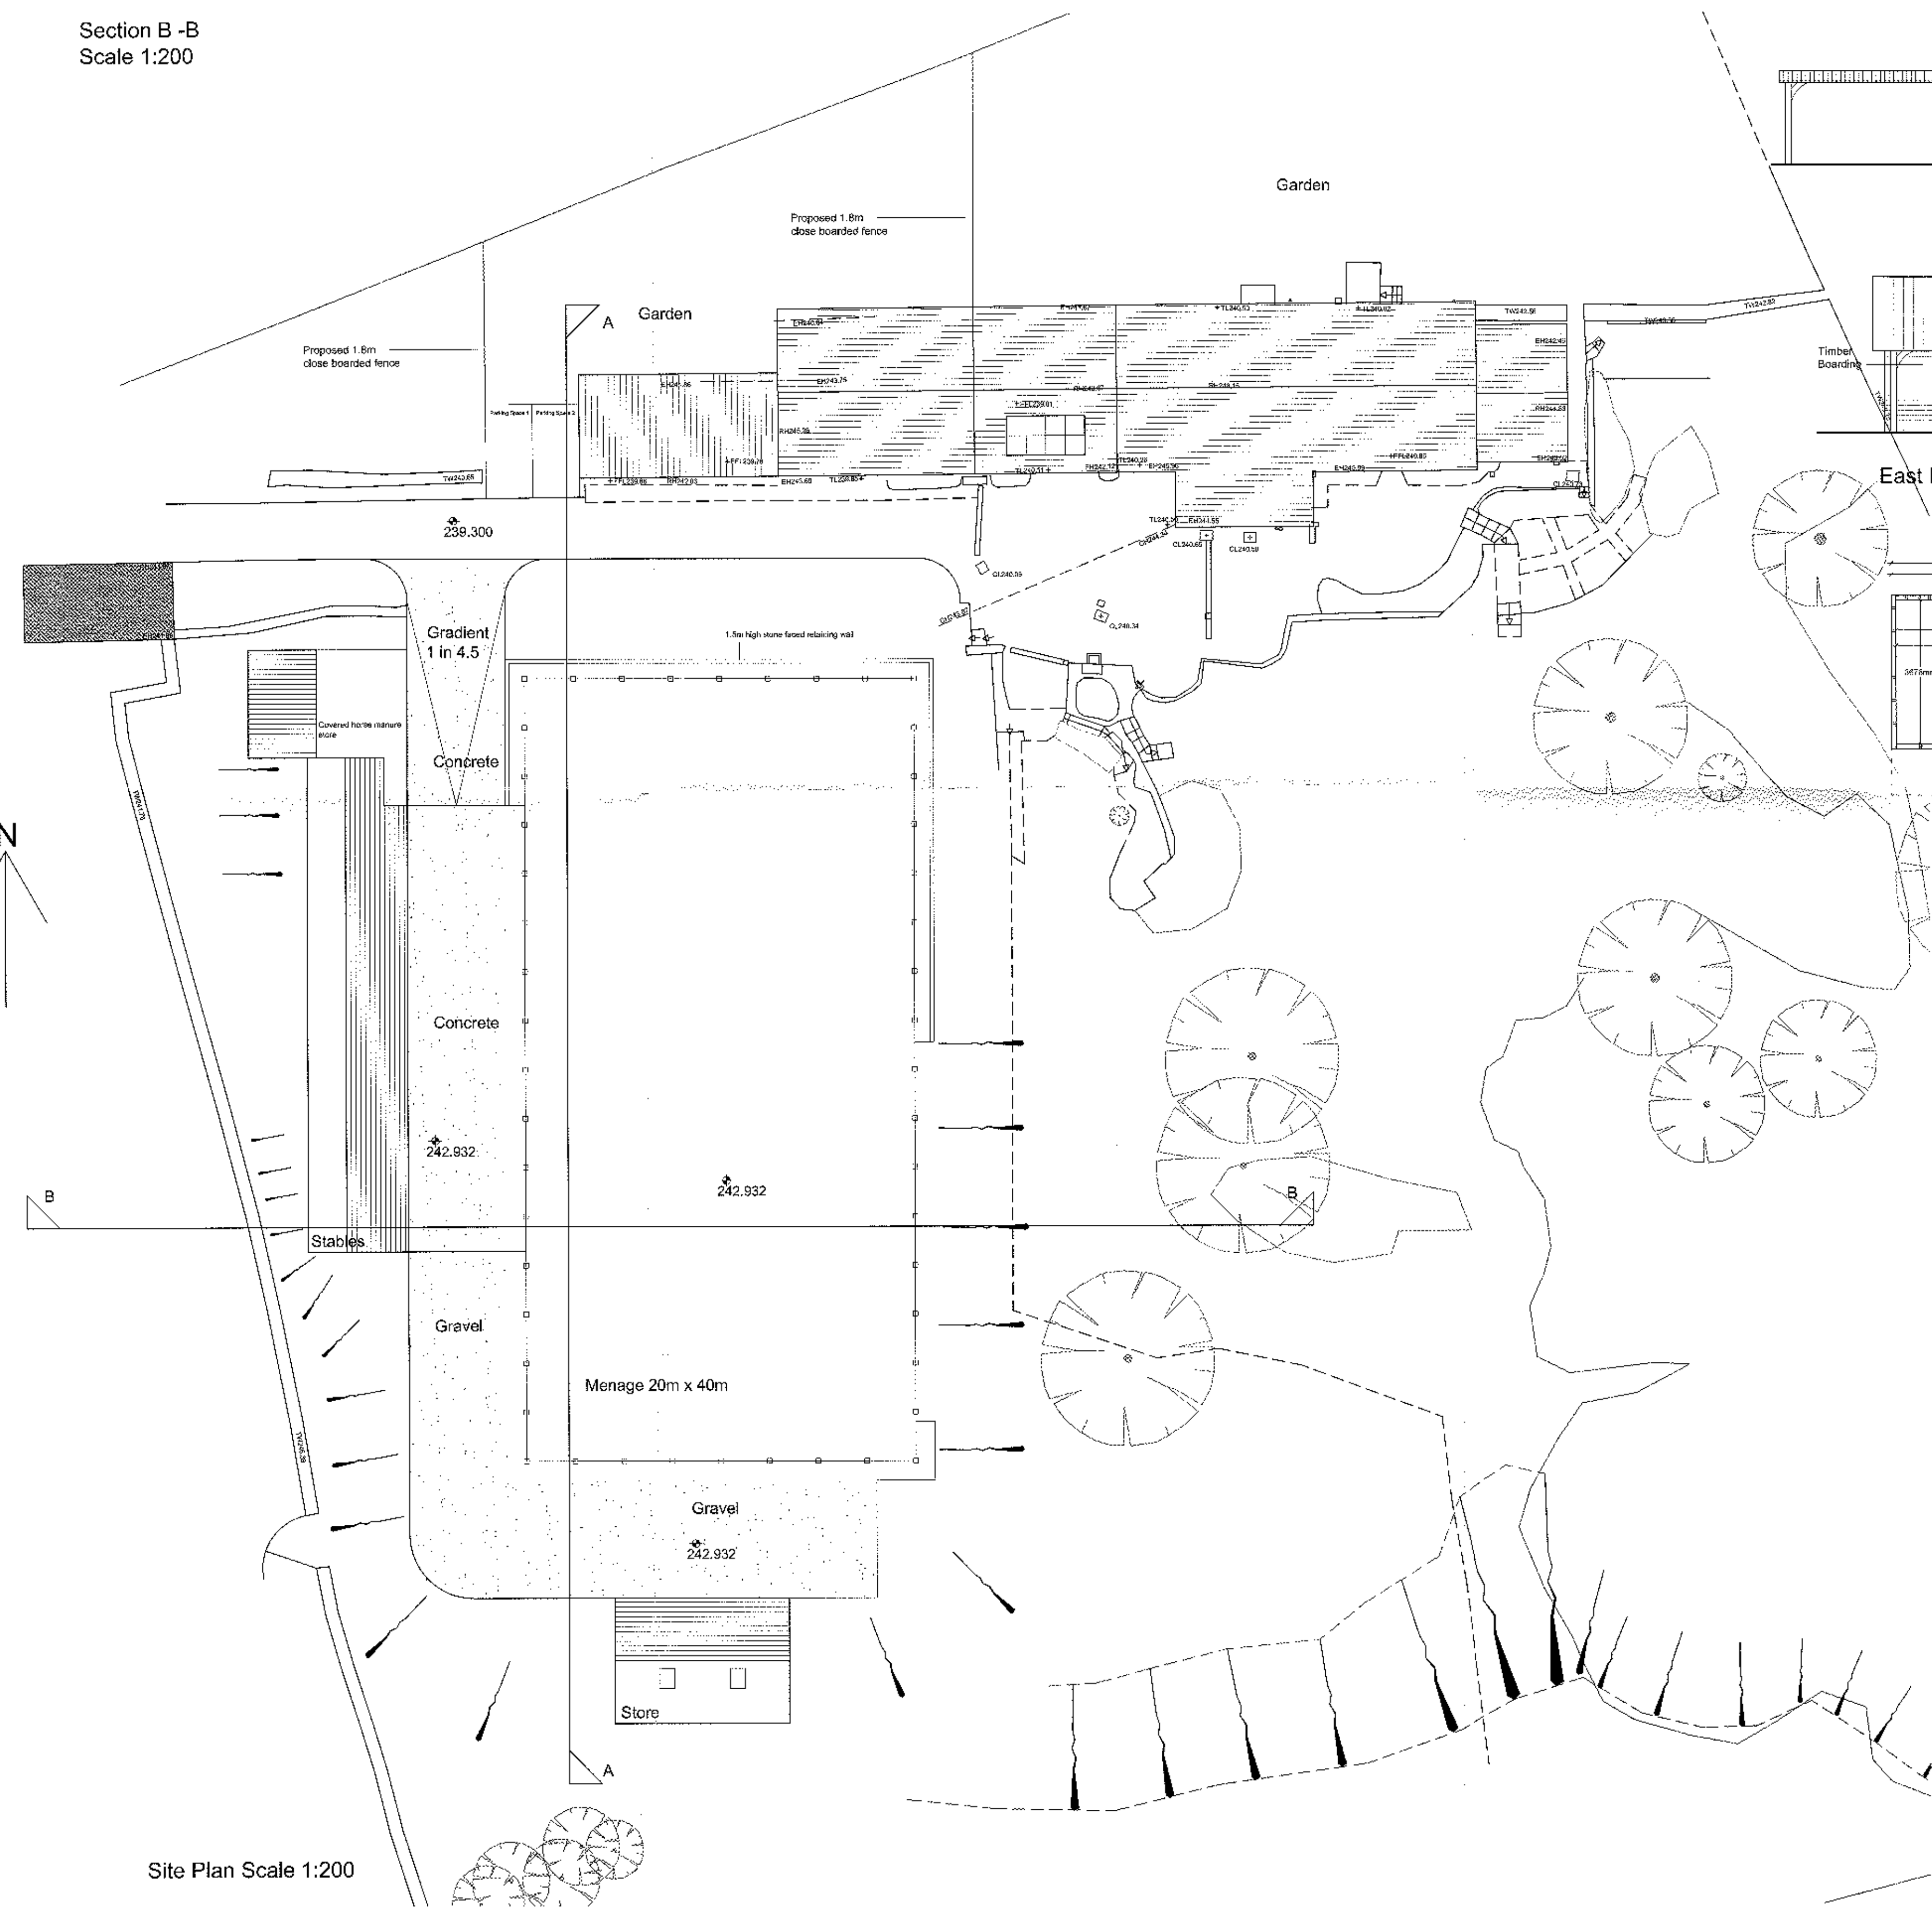


South Elevation

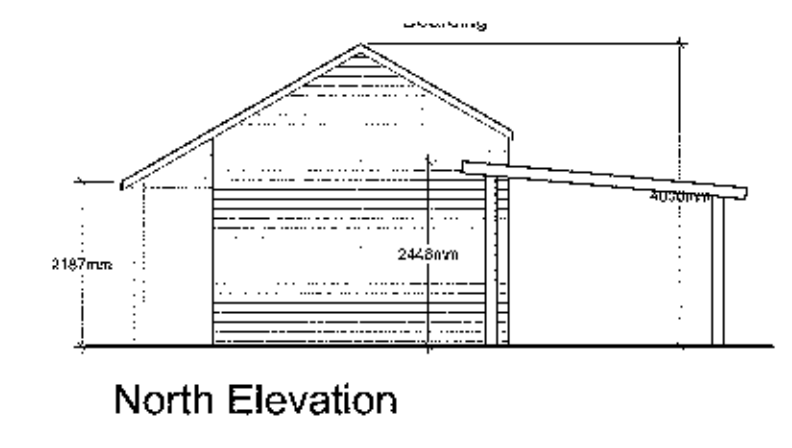


North Elevation

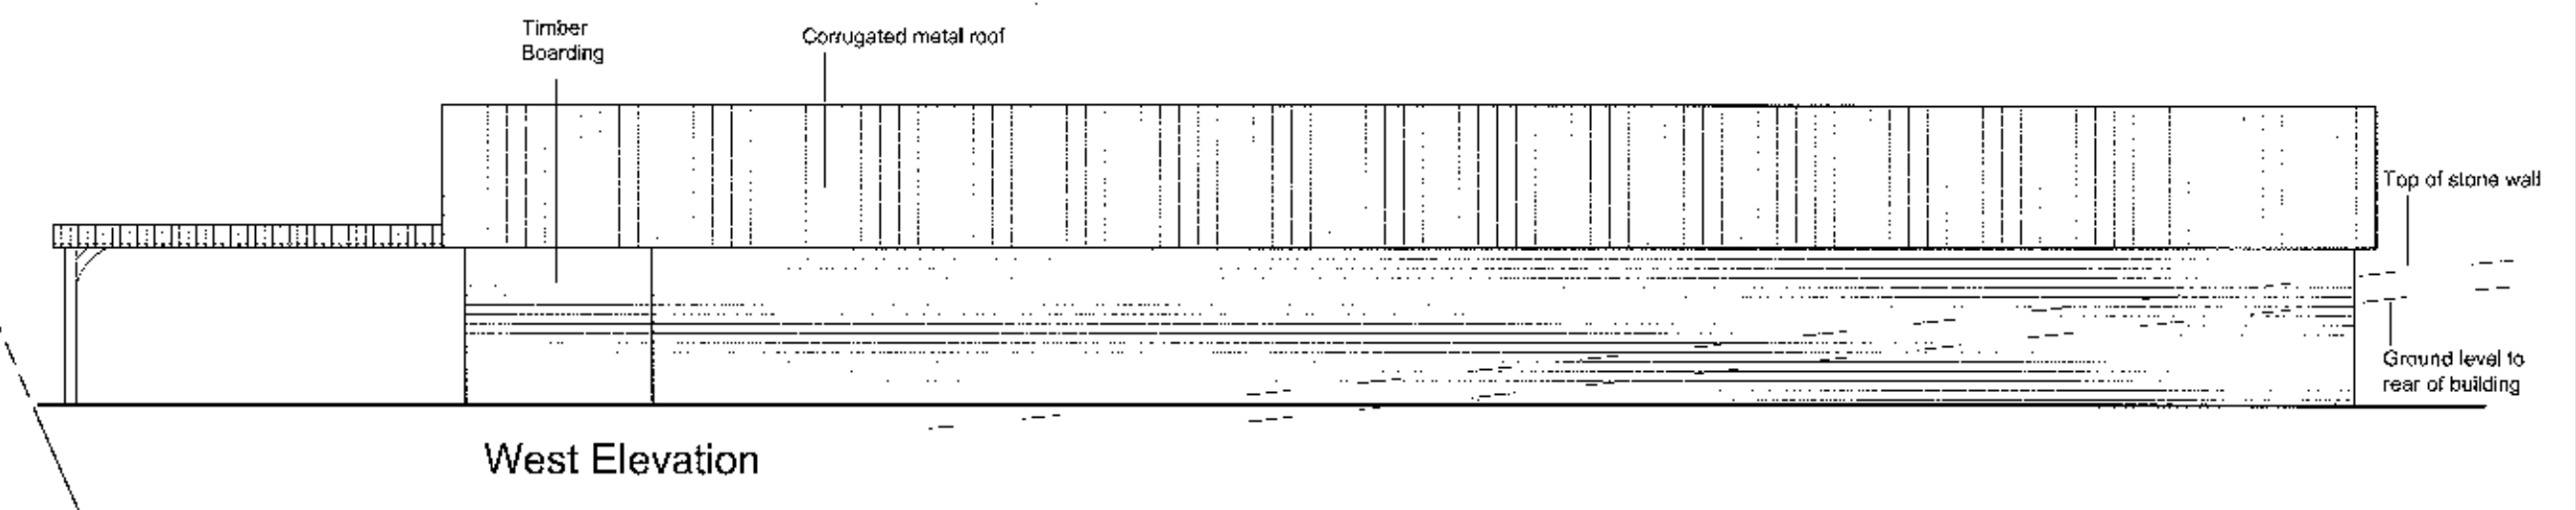


West Elevation

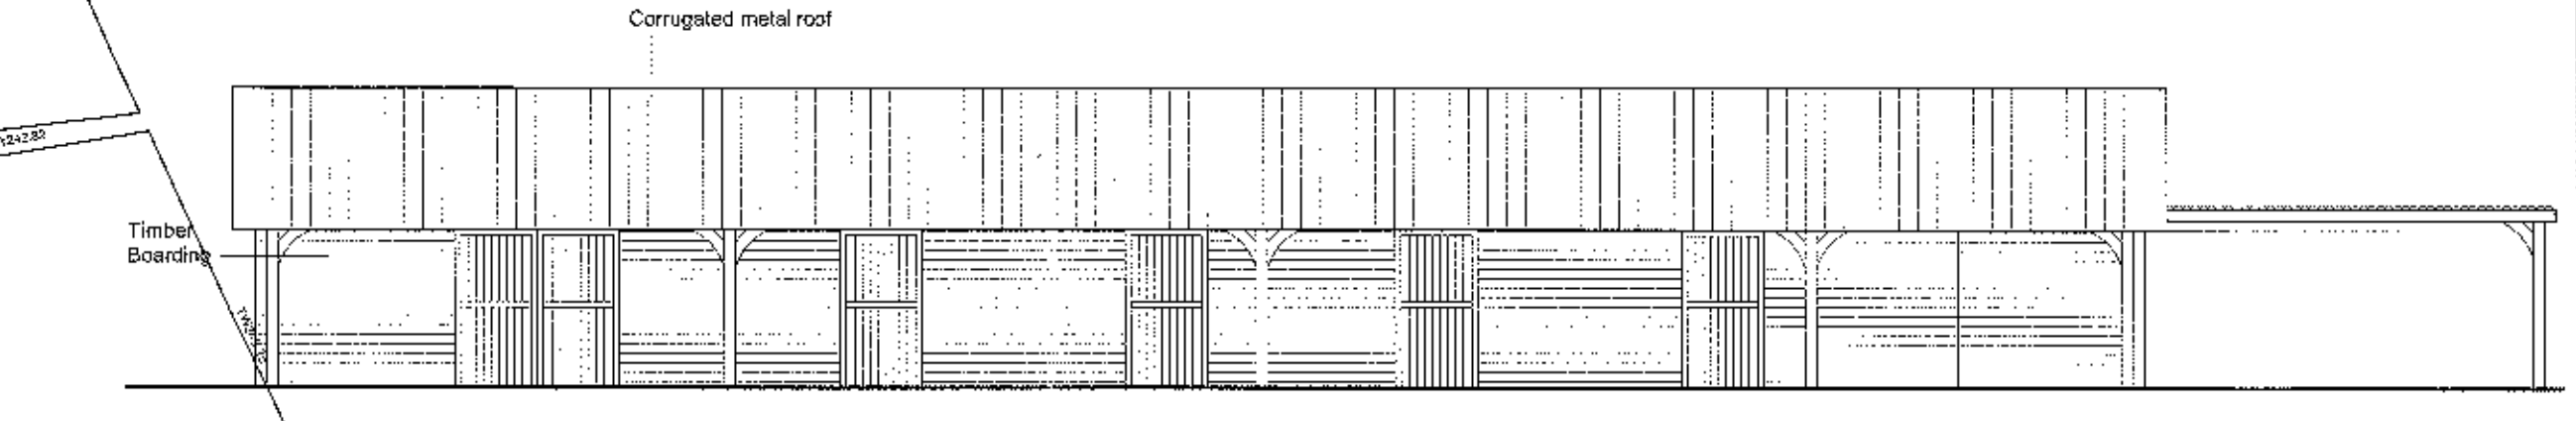


East Elevation

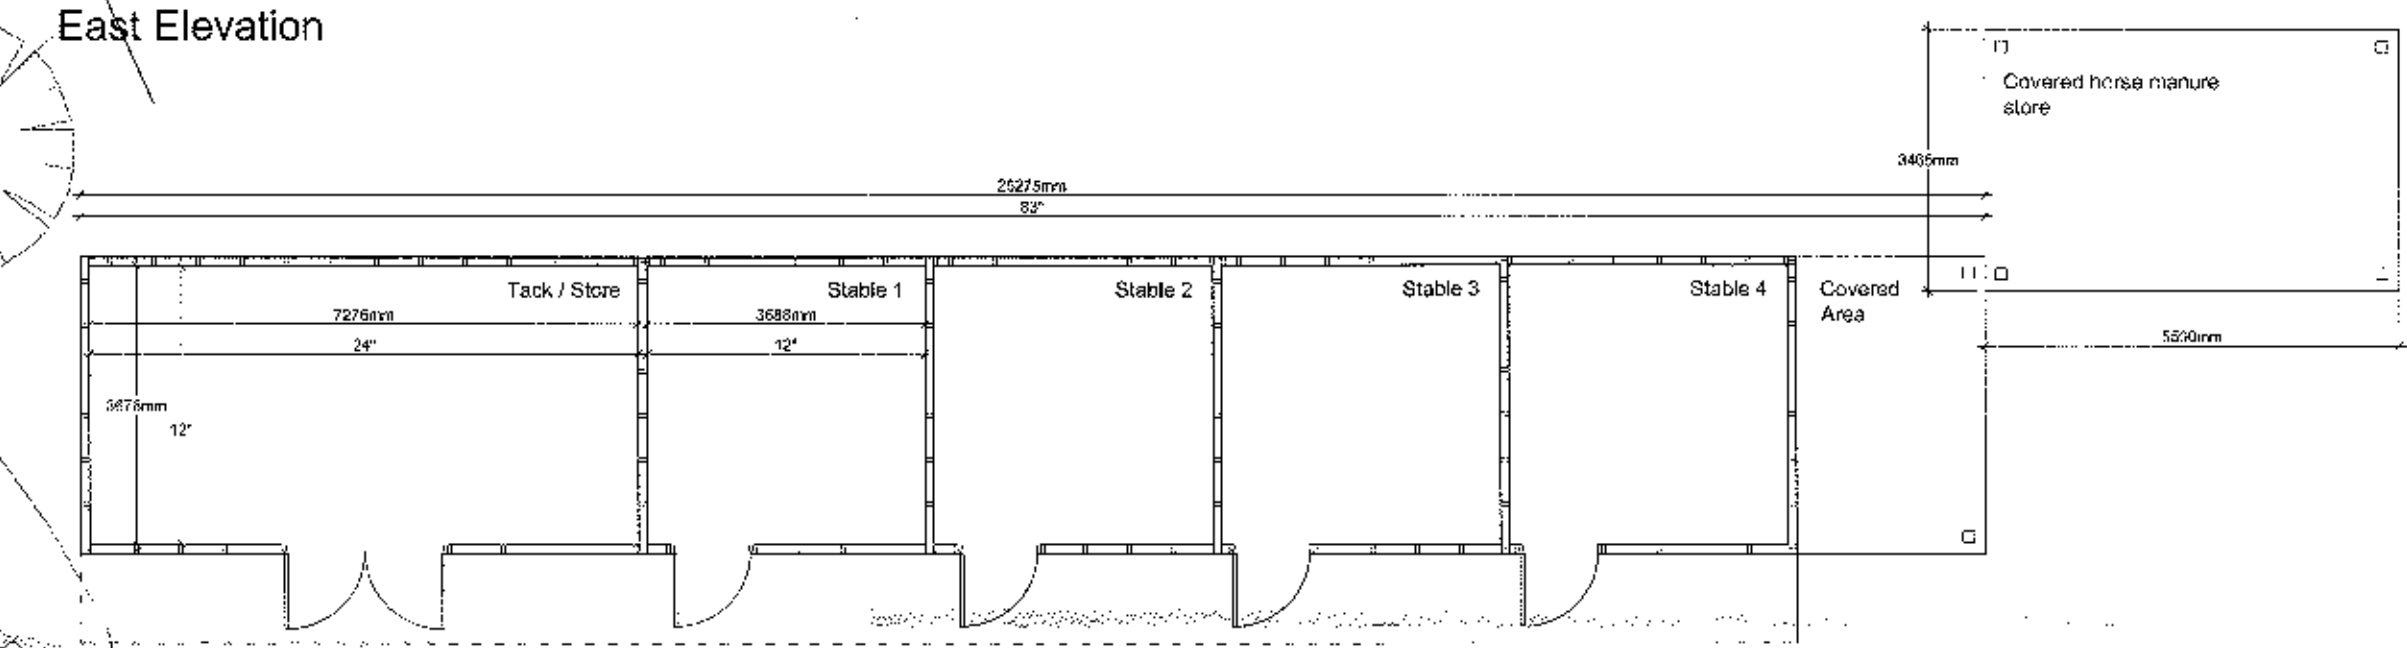


Stables Floor Plan
Scale 1:100

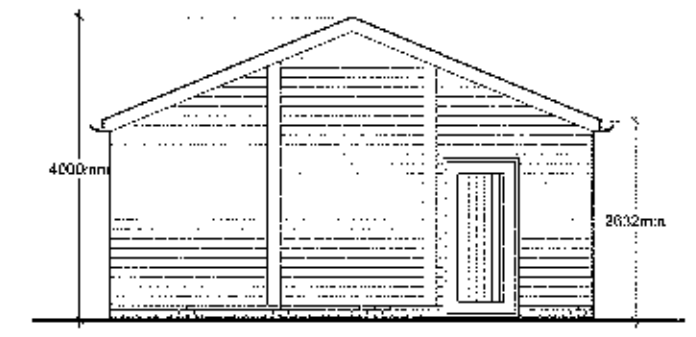


East Elevation

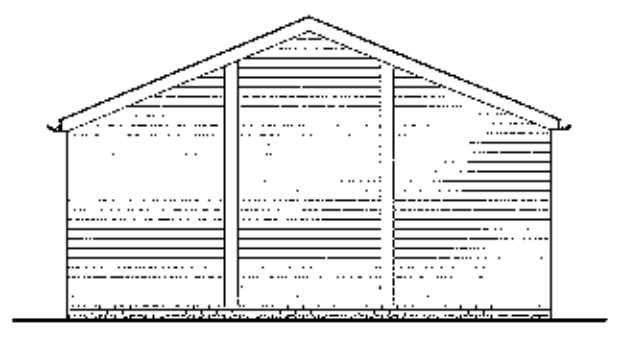


West Elevation

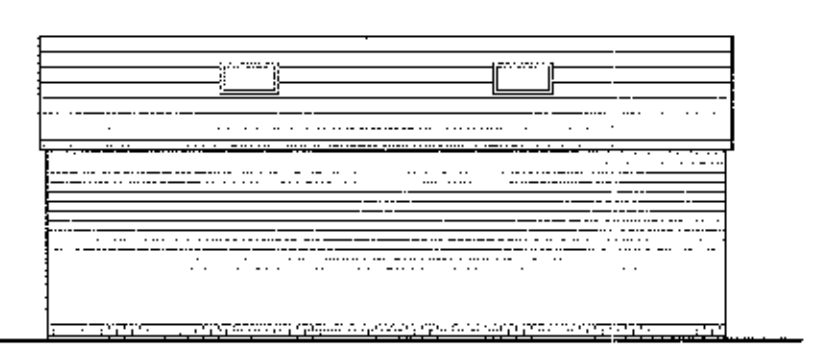

South Elevation

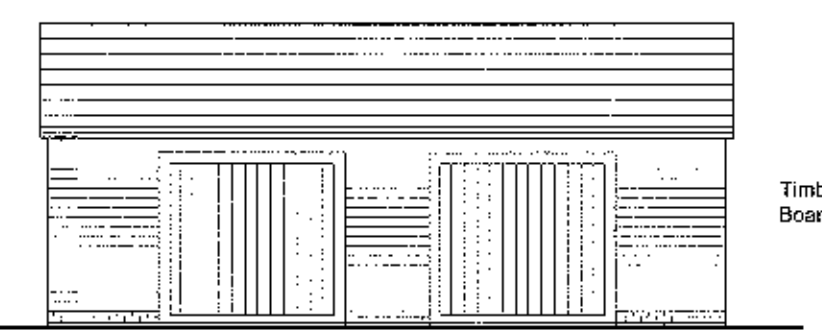

North Elevation

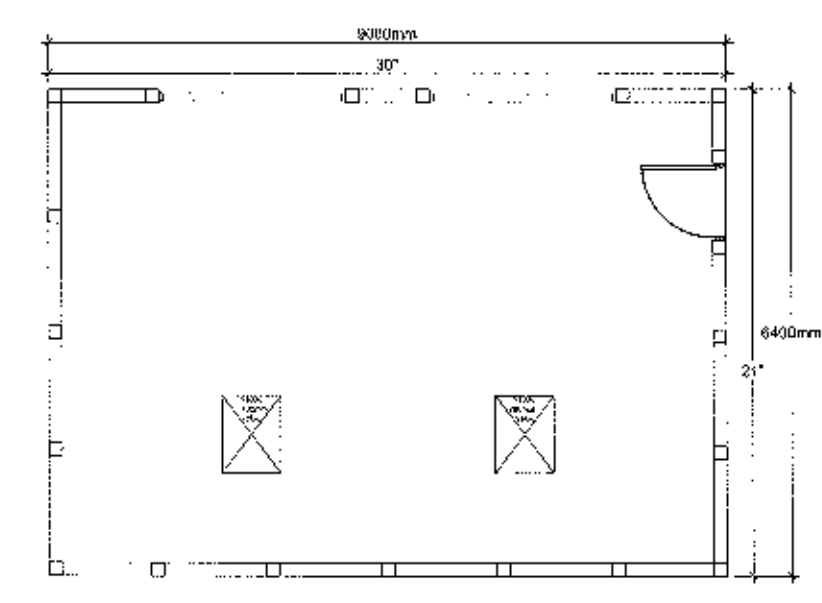

Garden Store Floor Plan
Scale 1:100

320121110P

Rev. A. Amendments made following meeting with client 13.11.2012 JB

Client
Mr and Mrs Caine

Job Title
Proposed Stables, Menage and Garden Store
at Quarry House
Tosside
BD23 4SY

Drawing Title
Proposed Plans, Site Plans and Sections

Scale
As Shown @ A1

Date
October 12

Drawn
J Bowden

spa
SUNDERLAND PEACOCK ARCHITECTS

SUNDERLAND PEACOCK & ASSOCIATES LTD.
HAZELBINE, PHILIP ROAD, CLITHORPE
LIVERPOOL, L24 0AD
T 01504 423178 F 01504 423179
E info@sunderlandpeacock.com
www.sunderlandpeacock.com

4268 -08A