


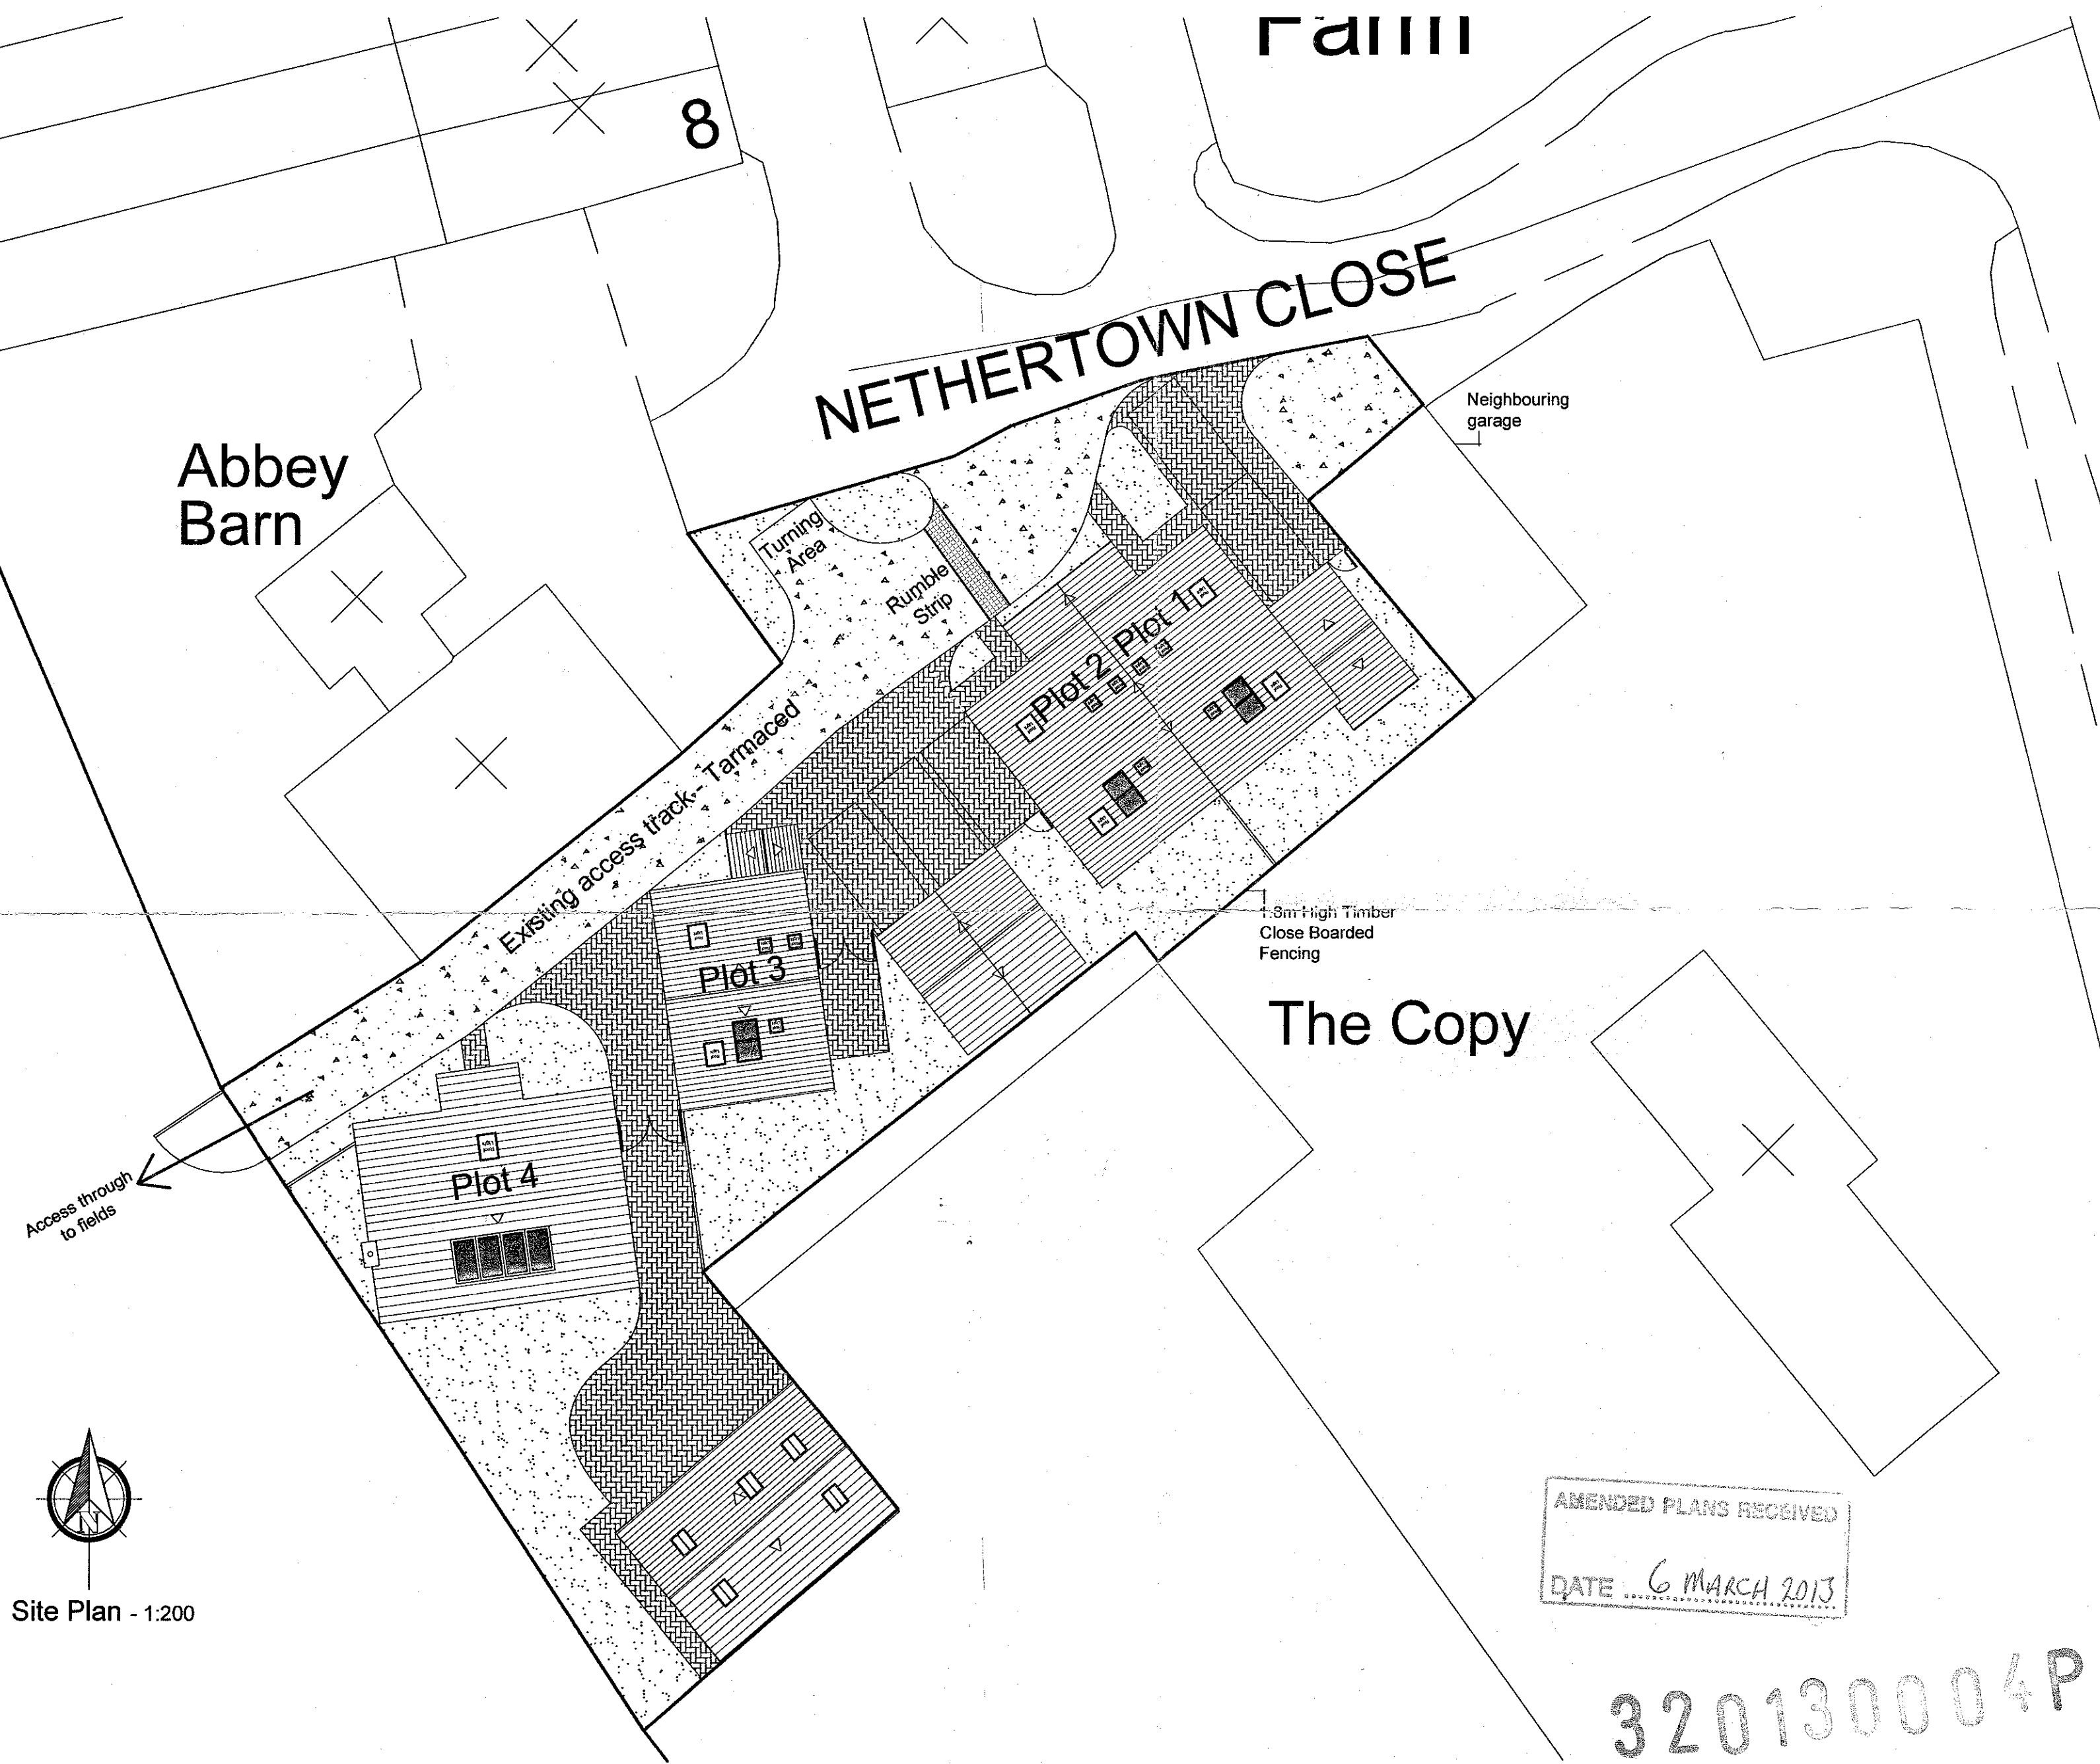

Site Plan - 1:200

AMENDED PLANS RECEIVED
DATE 6 MARCH 2013

320130004P

Notes:

- All work is to be carried out to the latest current British standards Codes of Practice and recognised working practices.
- All work and materials should comply with Health and Safety legislation and to be approved by the Local Authority Planning / Building Control Officer.
- All dimensions are in millimetres unless where explicitly shown otherwise.
- The contractor should check and clarify all dimensions as work proceeds and notify the design team of any discrepancies.
- Do not scale off the drawings, if in doubt ask.
- Avalon Chartered Town Planning are not liable for work undertaken prior to Full Planning Consent and/or Building Regulations Approval

- Amendment C:** 05.03.13 - General Amendments in line with Planning Officers and Traffic and Development Engineers comments.
- Amendment B:** 01.03.13 - General Amendments in line with Planning Officers and Traffic and Development Engineers comments.
- Amendment A:** 17.01.13 - General Amendments to clients requirements.

Avalon RTPI

Chartered Town Planning

Town Planning - Architectural Design - Building Regulations - Surveying

Phone: 01282 834834 **Fax:** 01282 451666

Web: www.avalontp.co.uk Email: planning@avalontp.co.uk
 2 Reedley Business Centre, Redman Road, Burnley, Lancashire, BB10 2TY

PROPOSED SITE PLAN				
Site: Proposed Development at Abbey Barn Nethertown Close Whalley Clitheroe BB7 9SF				
Client: WHALLEY DEVELOPMENTS LTD				
Date: 05.03.13		Scale: 1:200 @ A2		
Project No: WHA/01 Dwg 04C			Drawn: NYB	
Amendments:		☒ A	☒ B	☒ C