



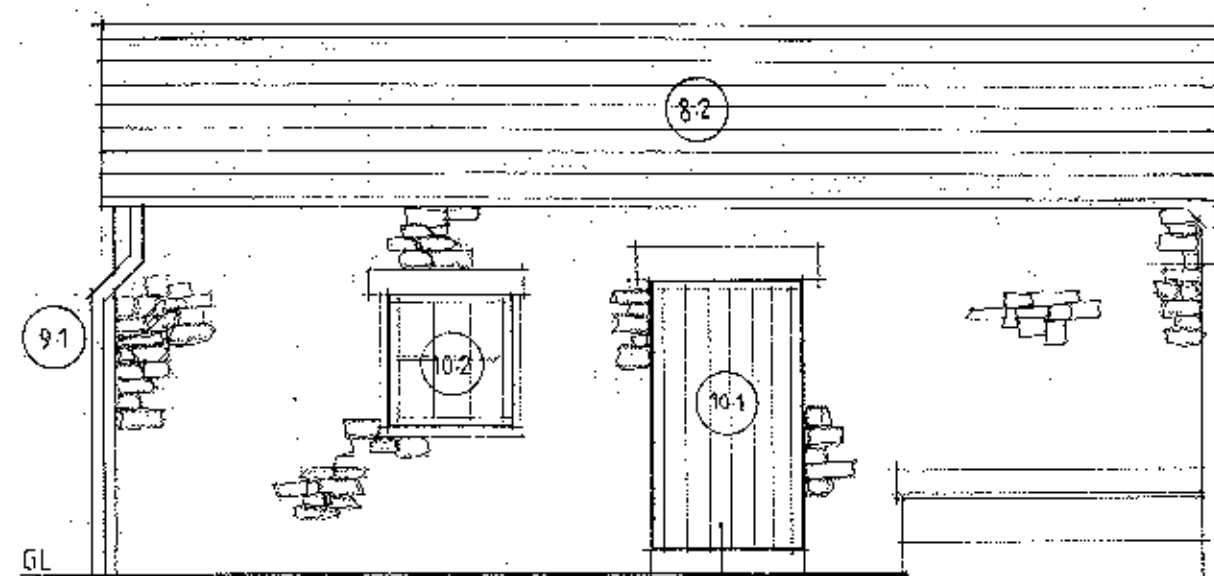


NORTH WEST ELEVATION.


Timber windows and doors

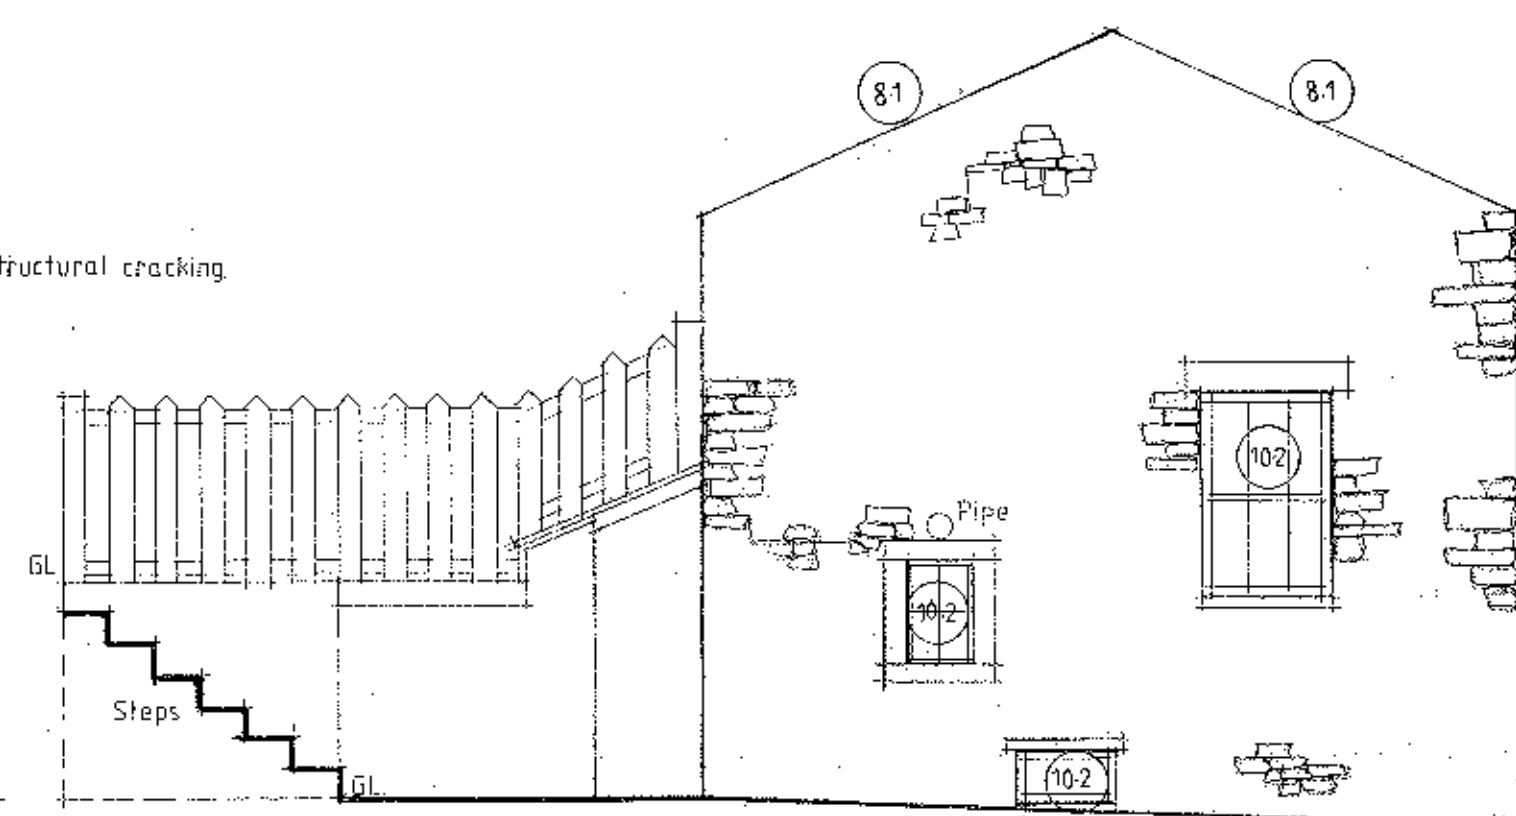

SOUTH WEST ELEVATION

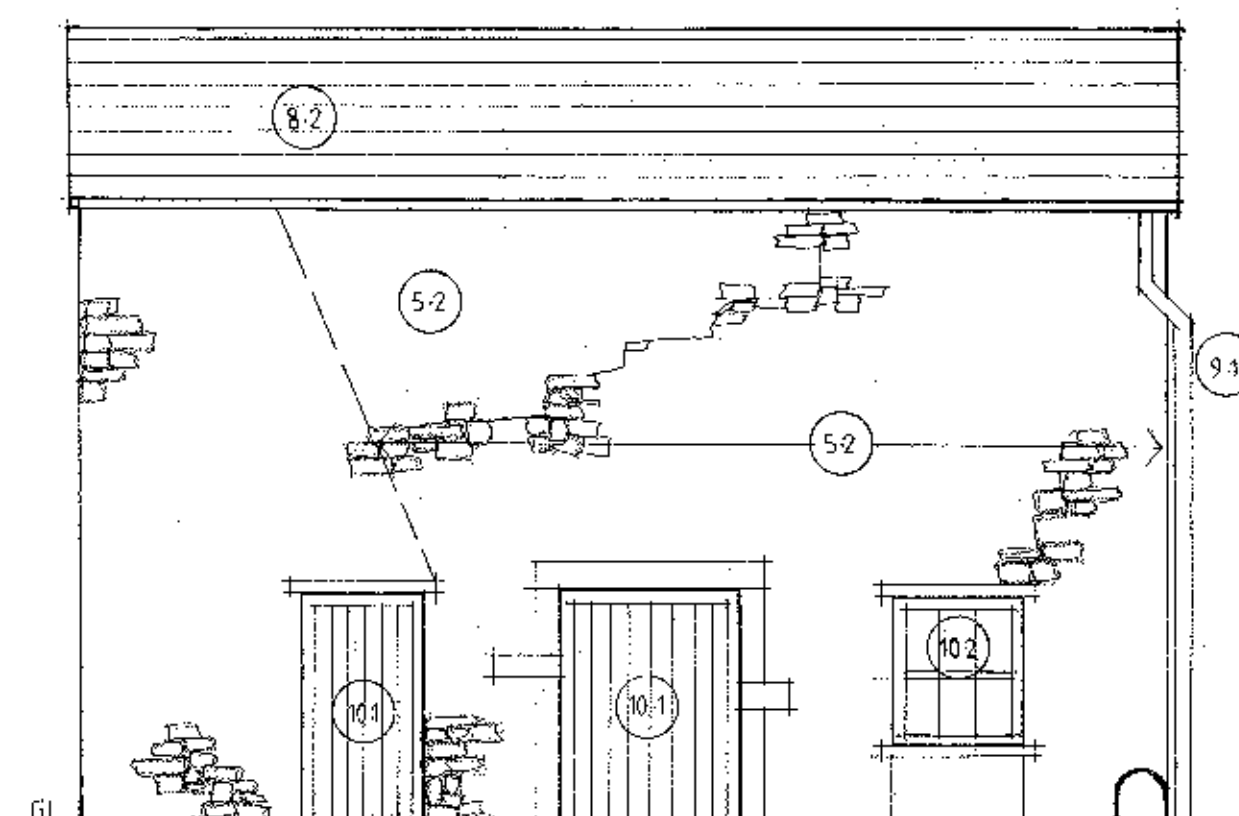

NORTH EAST ELEVATION.

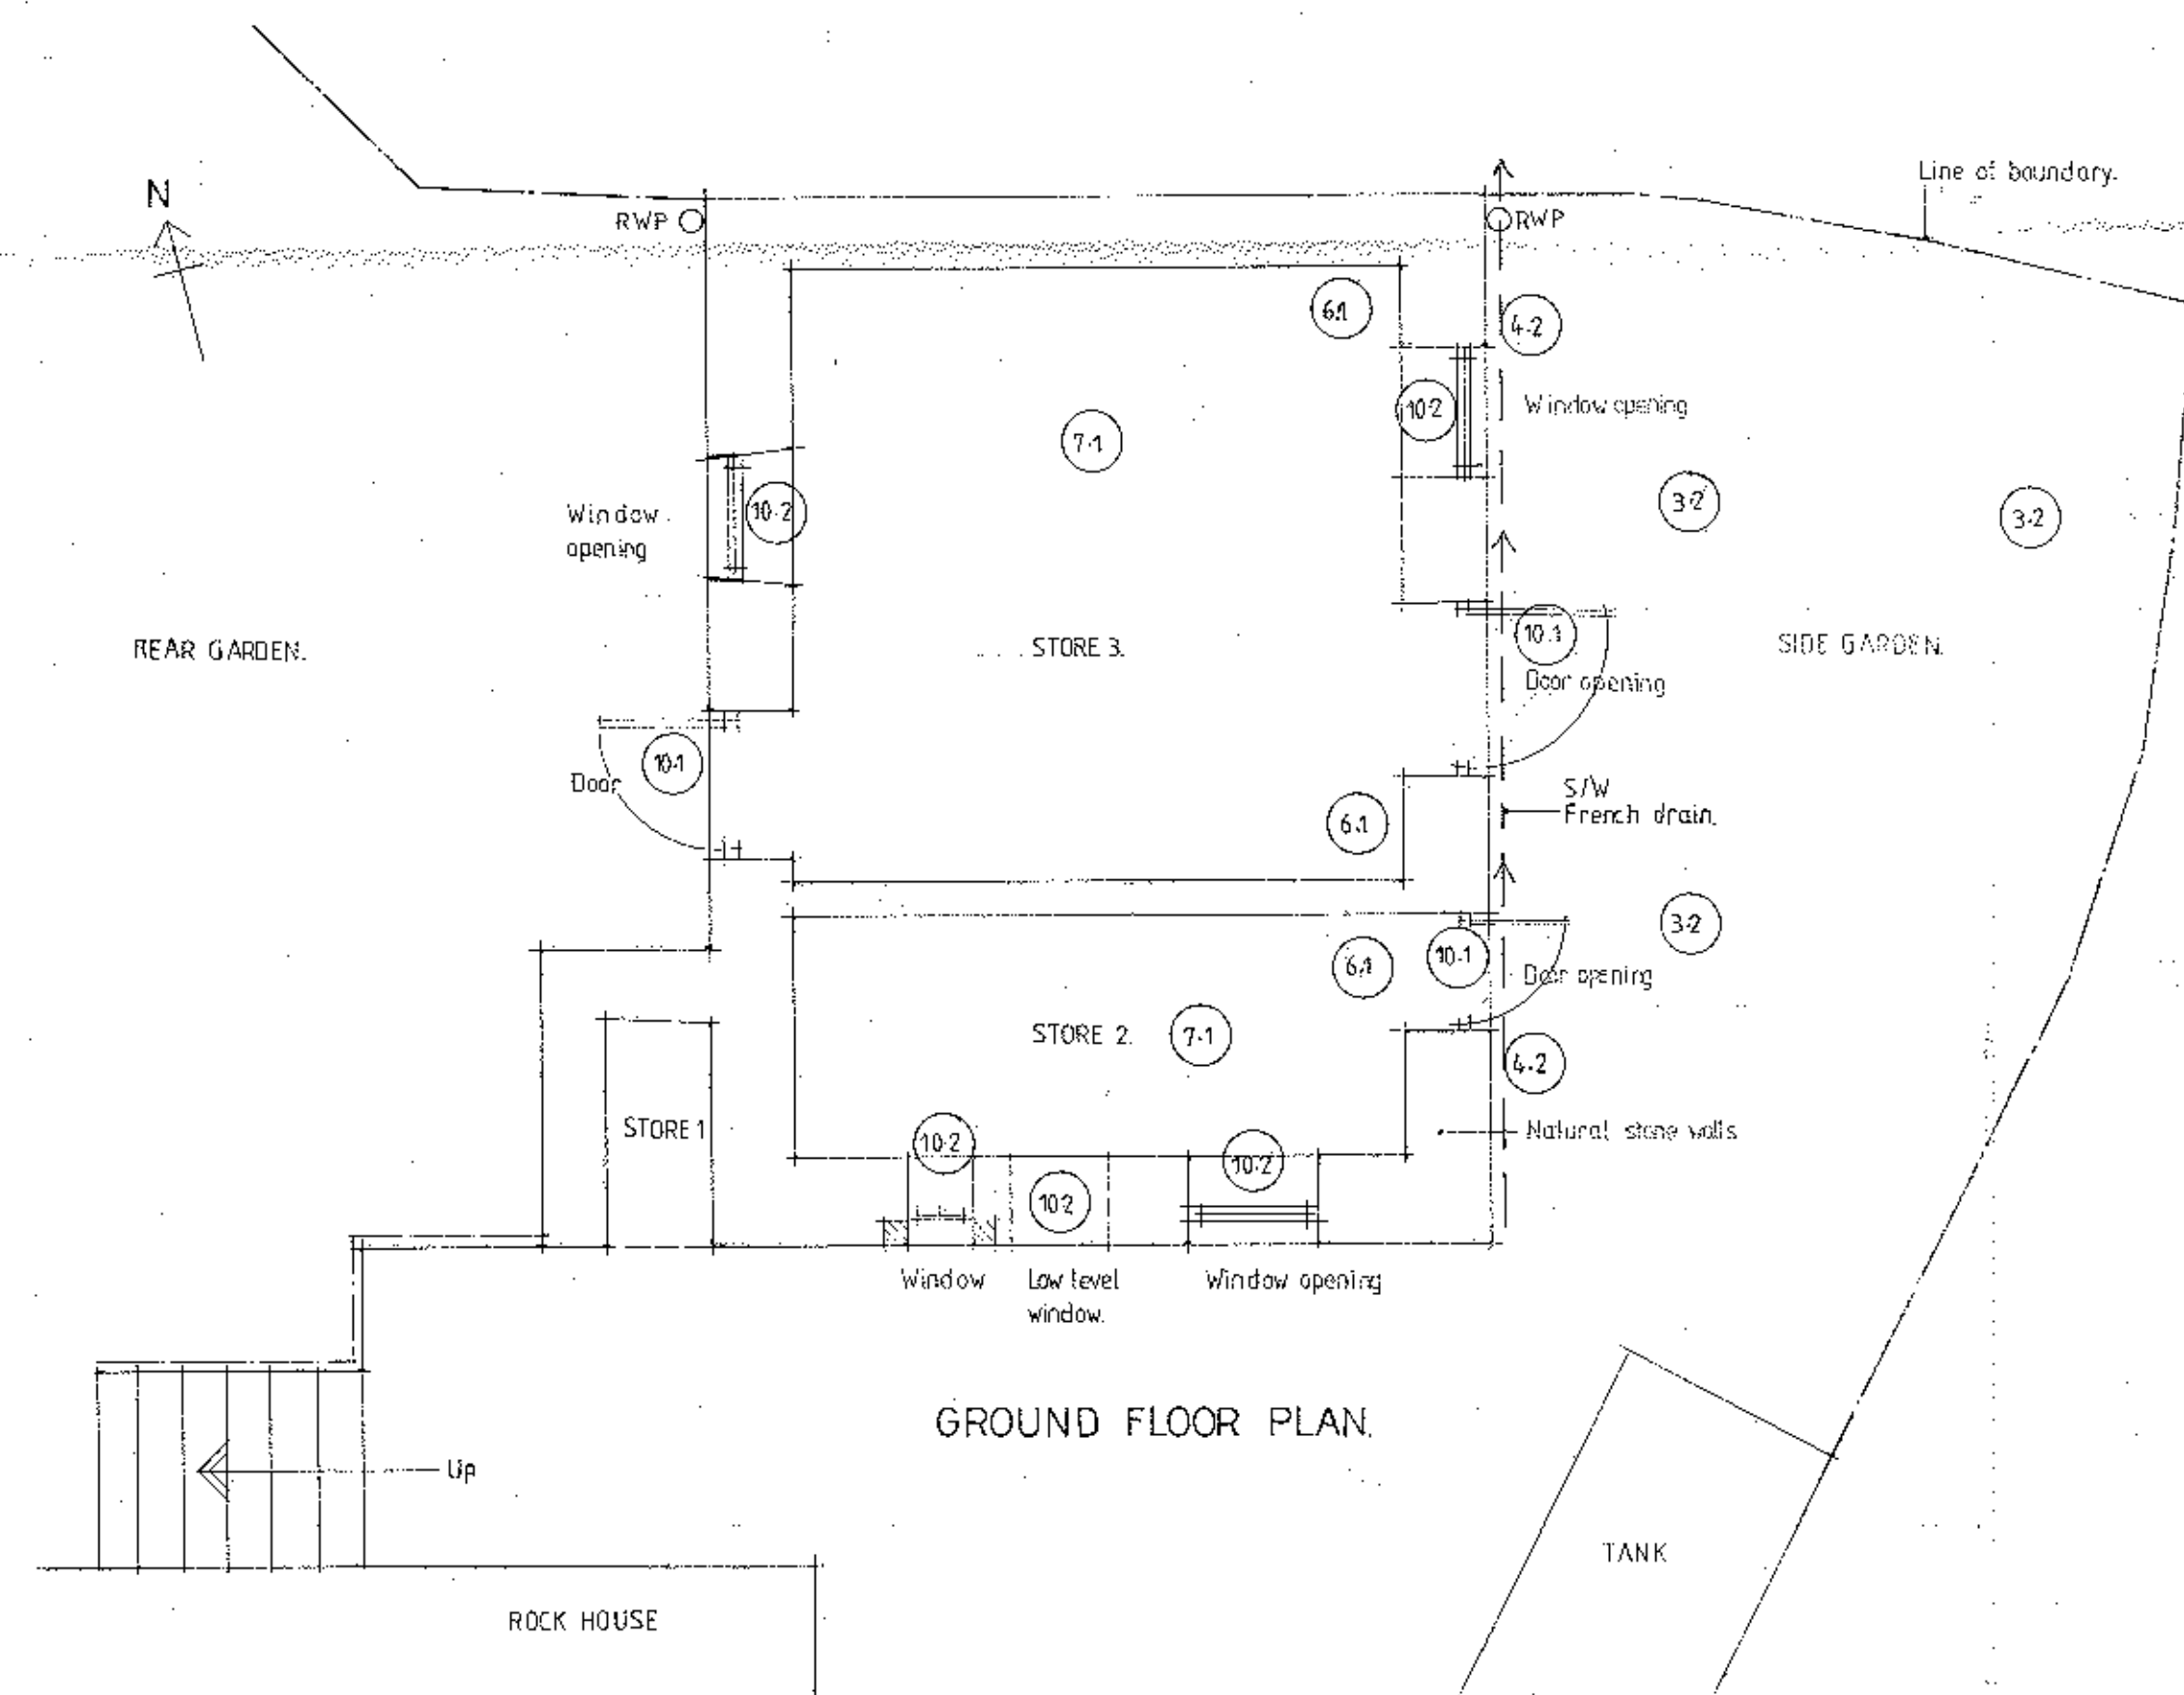

GROUND FLOOR PLAN.



SITE PLAN 1:1000.

Client
Slaidburn Estates.

Job Title
Proposed remedial work to
outbuilding situated to
North East of Rock House
Town End
Slaidburn
Lancashire.

Drawing Title
BUILDING REGULATIONS:
Proposed plans and elevations.

Scale
1:50.

Date
July 2012.

Drawn
PC.

spa
ARCHITECTS
SUNDERLAND PEACOCK & ASSOCIATES LTD.
HAZELMERE, PIMLICO ROAD, CLITHEROE,
LANCASHIRE, BB7 2AG
T 01250 423178 F 01250 427928
E info@sunderlandpeacock.com
www.sunderlandpeacock.com

4273 = 03