




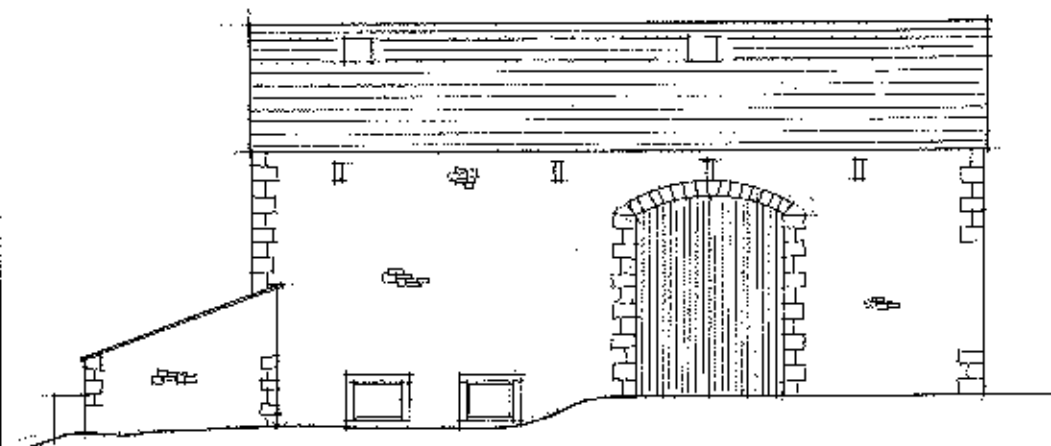


East Elevation

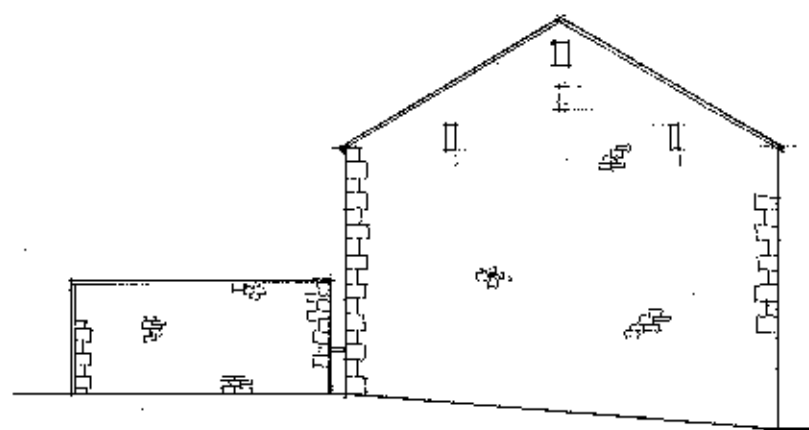


North Elevation

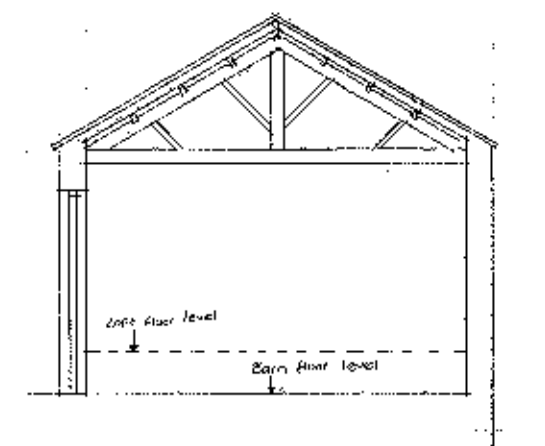



Section AA

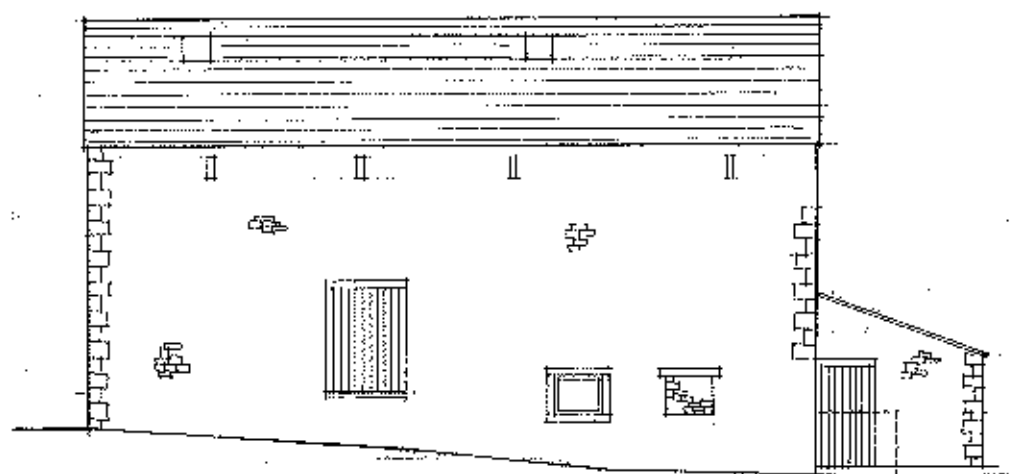

West Elevation

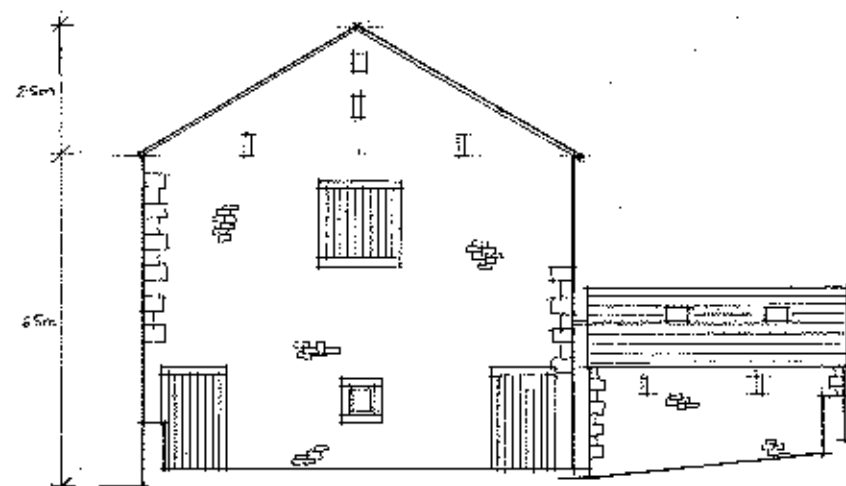

South Elevation

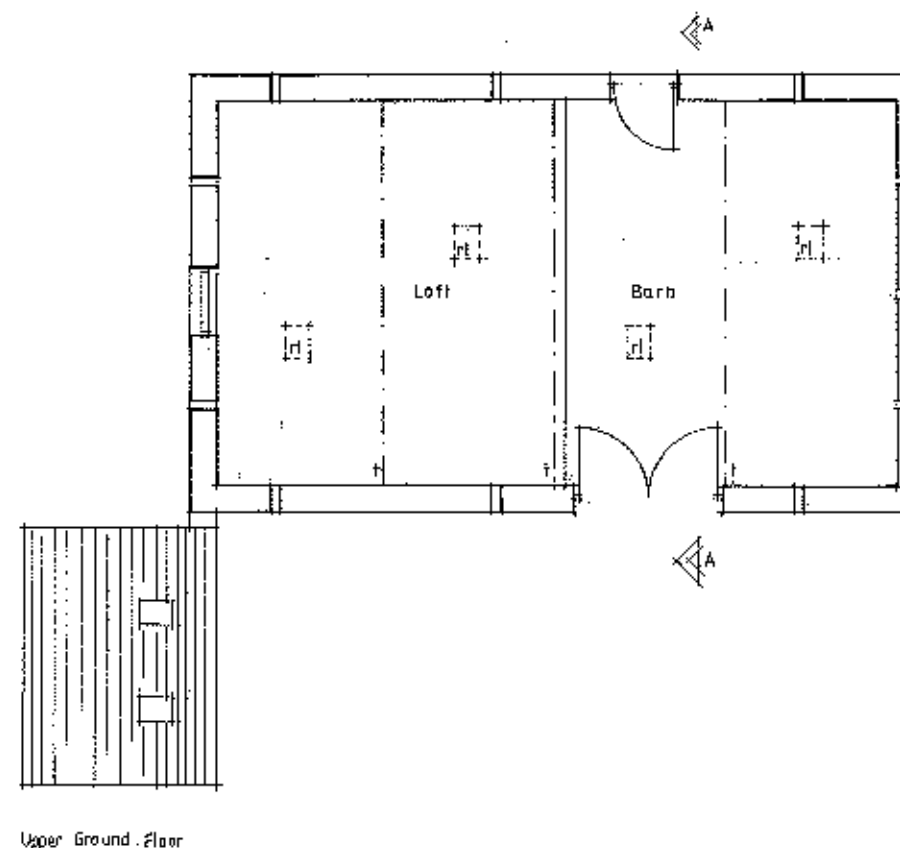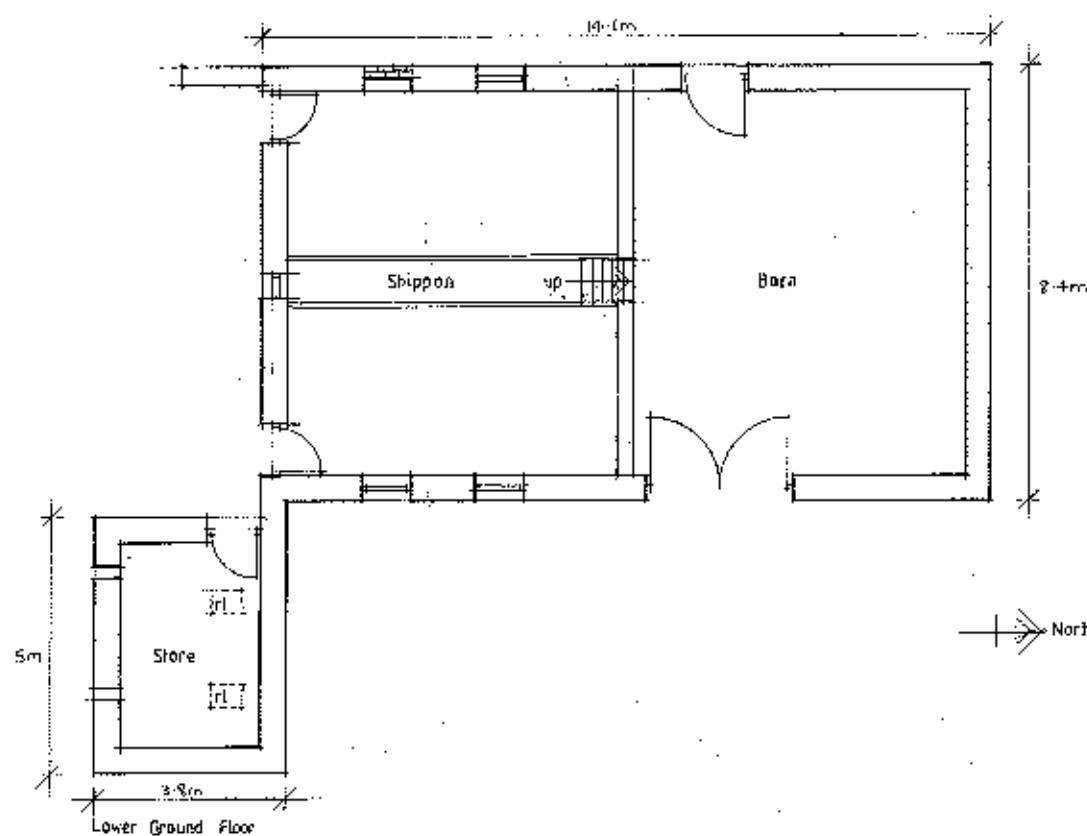

320130013P

Client
Mr E Thornber


Job Title
Proposed Live/Work Unit at
Lower Gate Barn
Sawley
Clitheroe

Drawing Title
Existing Plans, Section and
Elevations


Scale 1:100 @ A2 Date Nov '2012 Drawn LG

spa
SUNDERLAND PEACOCK ARCHITECTS
SUNDERLAND PEACOCK & ASSOCIATES LTD.
HAZELNUTS, FINE 100 ROAD, CLITHEROE,
LANCASHIRE, BB7 2AG
T 01200 423178 F 01200 423325
E info@sunderlandpeacock.com
www.sunderlandpeacock.com


4320 - 01A

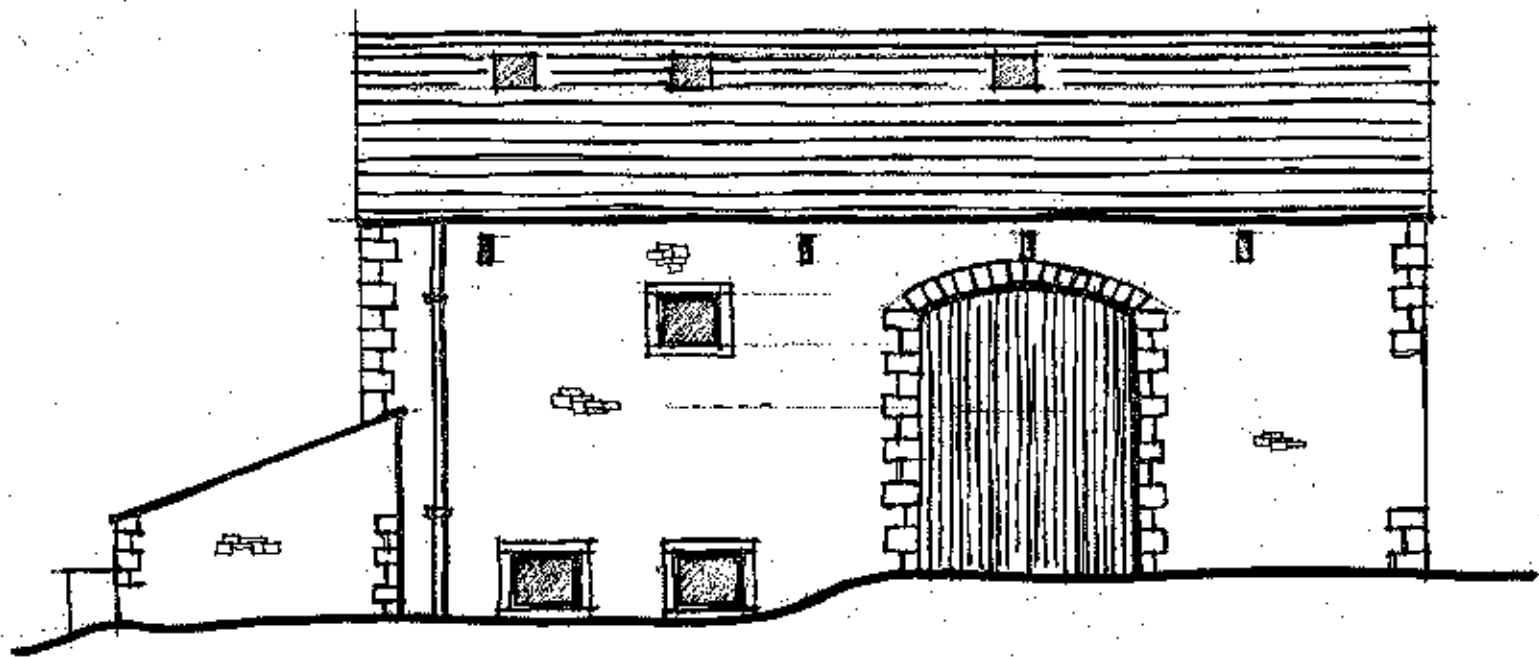


East Elevation

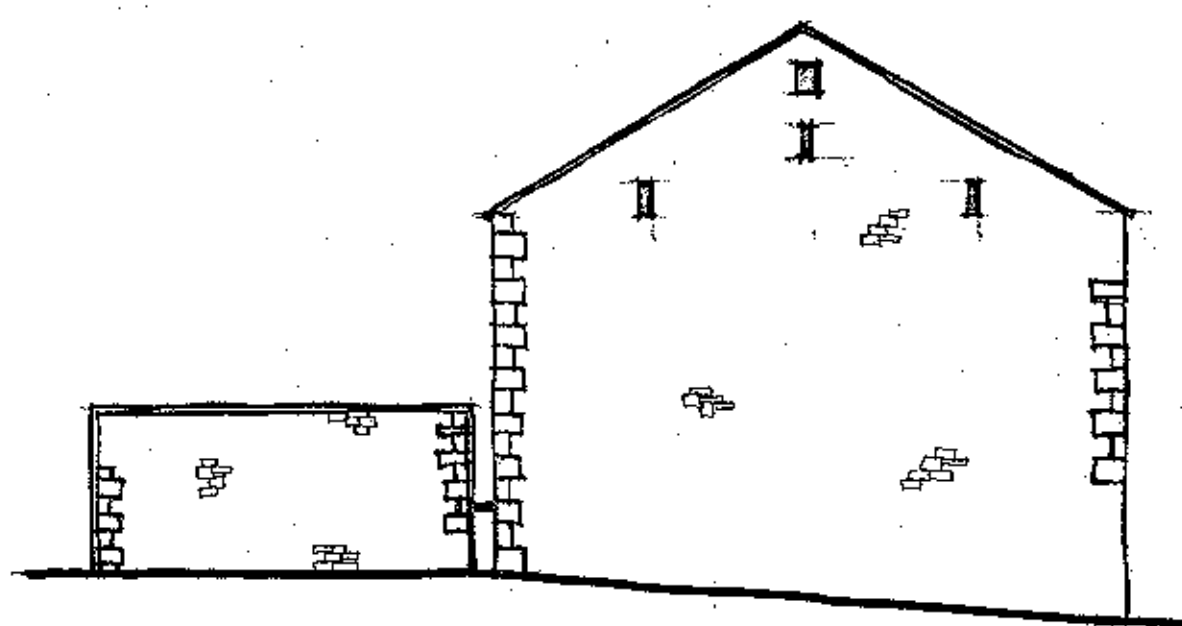


North Elevation

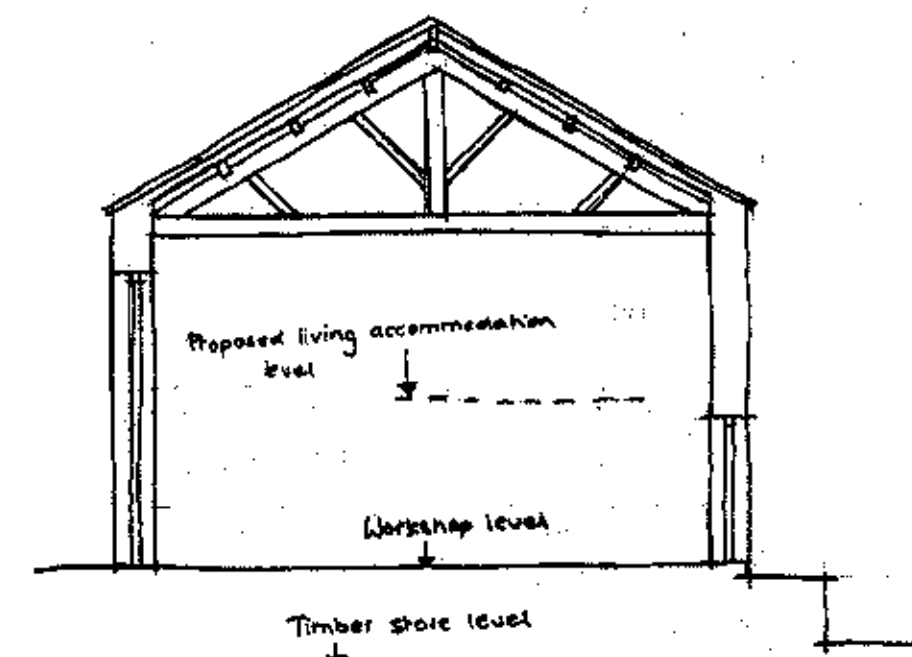


Section AA

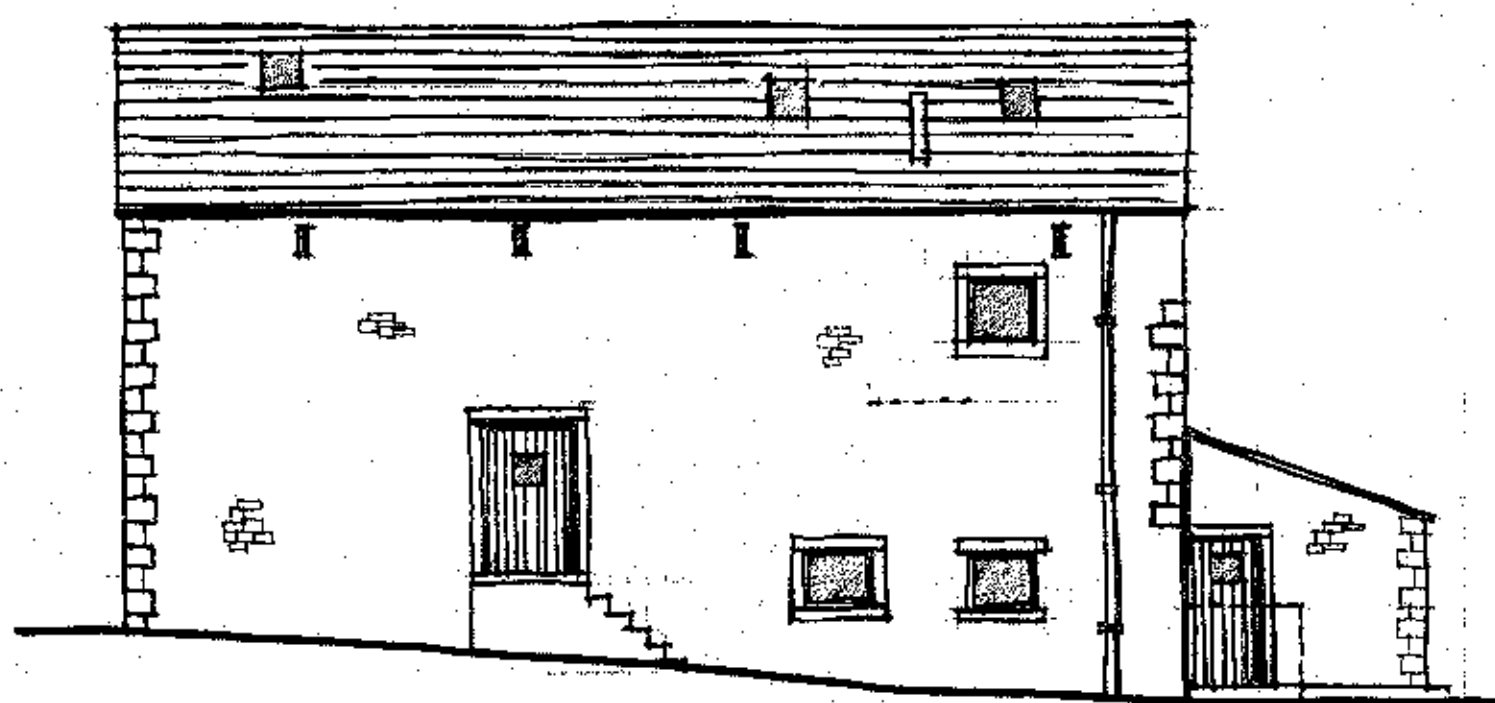


West Elevation

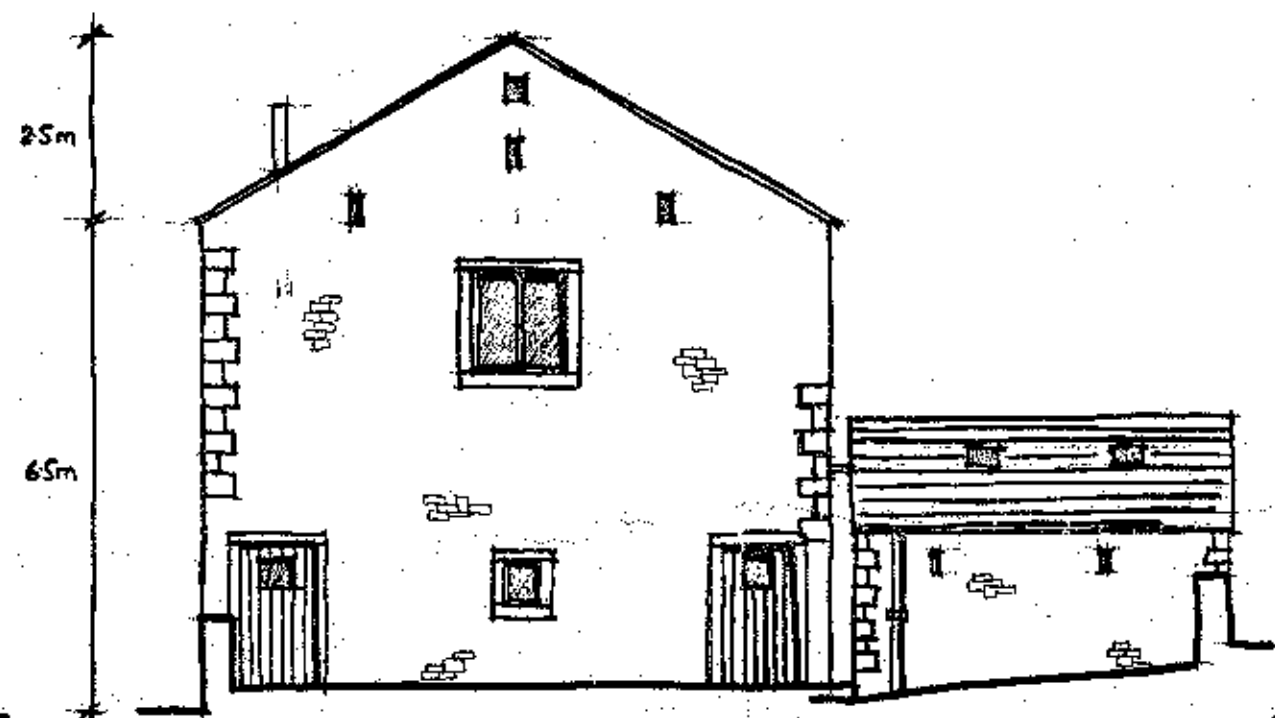

South Elevation

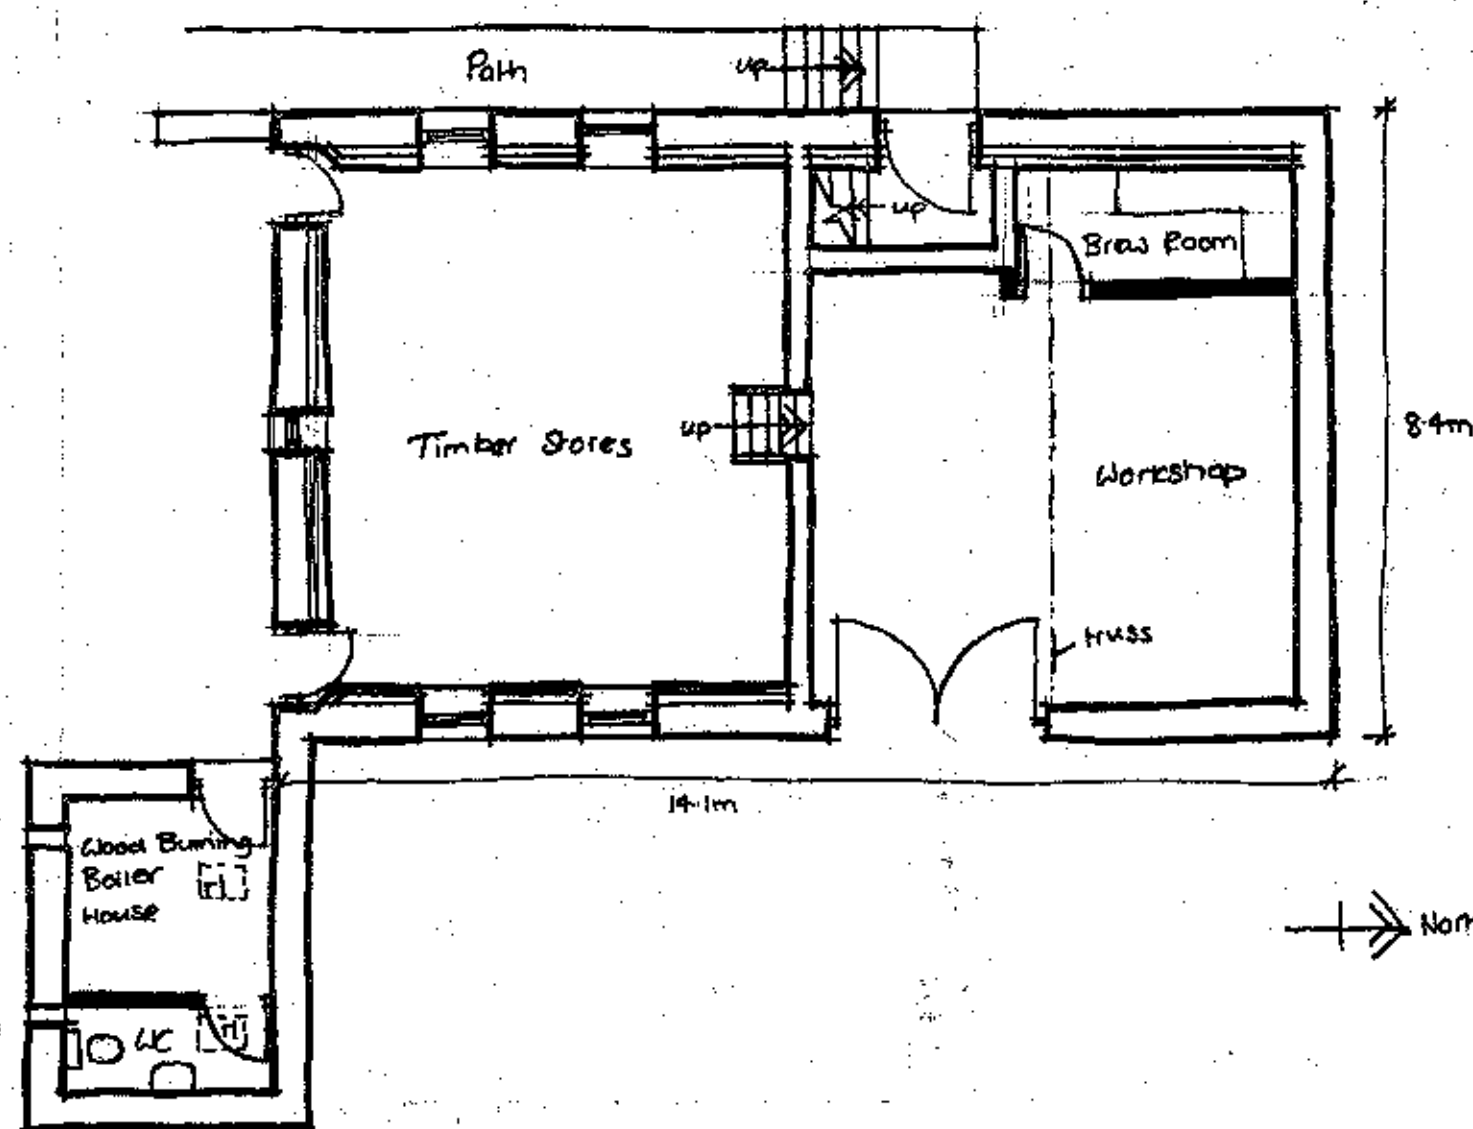

Ground Floor

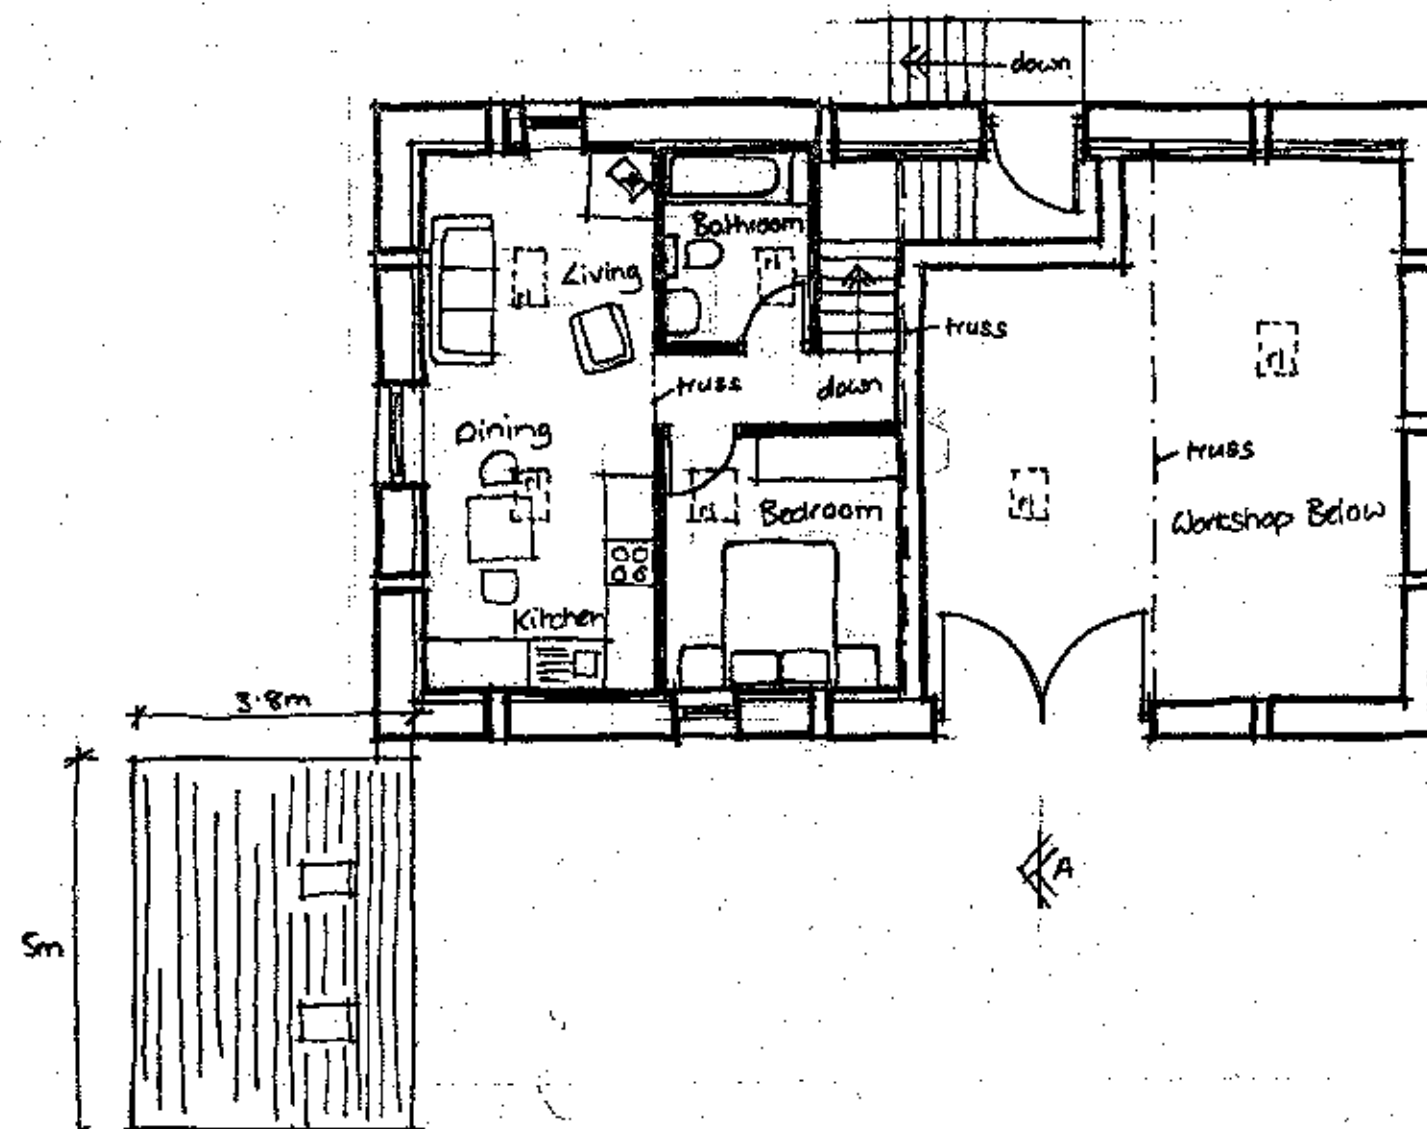

Upper/Mezzanine Floor

Client

Mr E Thornber

Job Title

Proposed Live/Work Unit at
Lower Cote Barn
Sawley
Clitheroe

Drawing Title

Proposed Plans, Section and
Elevations

Scale

1:100 @ A2

Date

Nov 2012

Drawn

LG

spa

SUNDERLAND PEACOCK ARCHITECTS

SUNDERLAND PEACOCK & ASSOCIATES LTD,
HAZELHIRE, PIMLICO ROAD, CLITHEROE,
LANCASHIRE, BB7 2AG
T 01200 423178 F 01200 427328
E info@sunderlandpeacock.com
www.sunderlandpeacock.com



4320

02A