


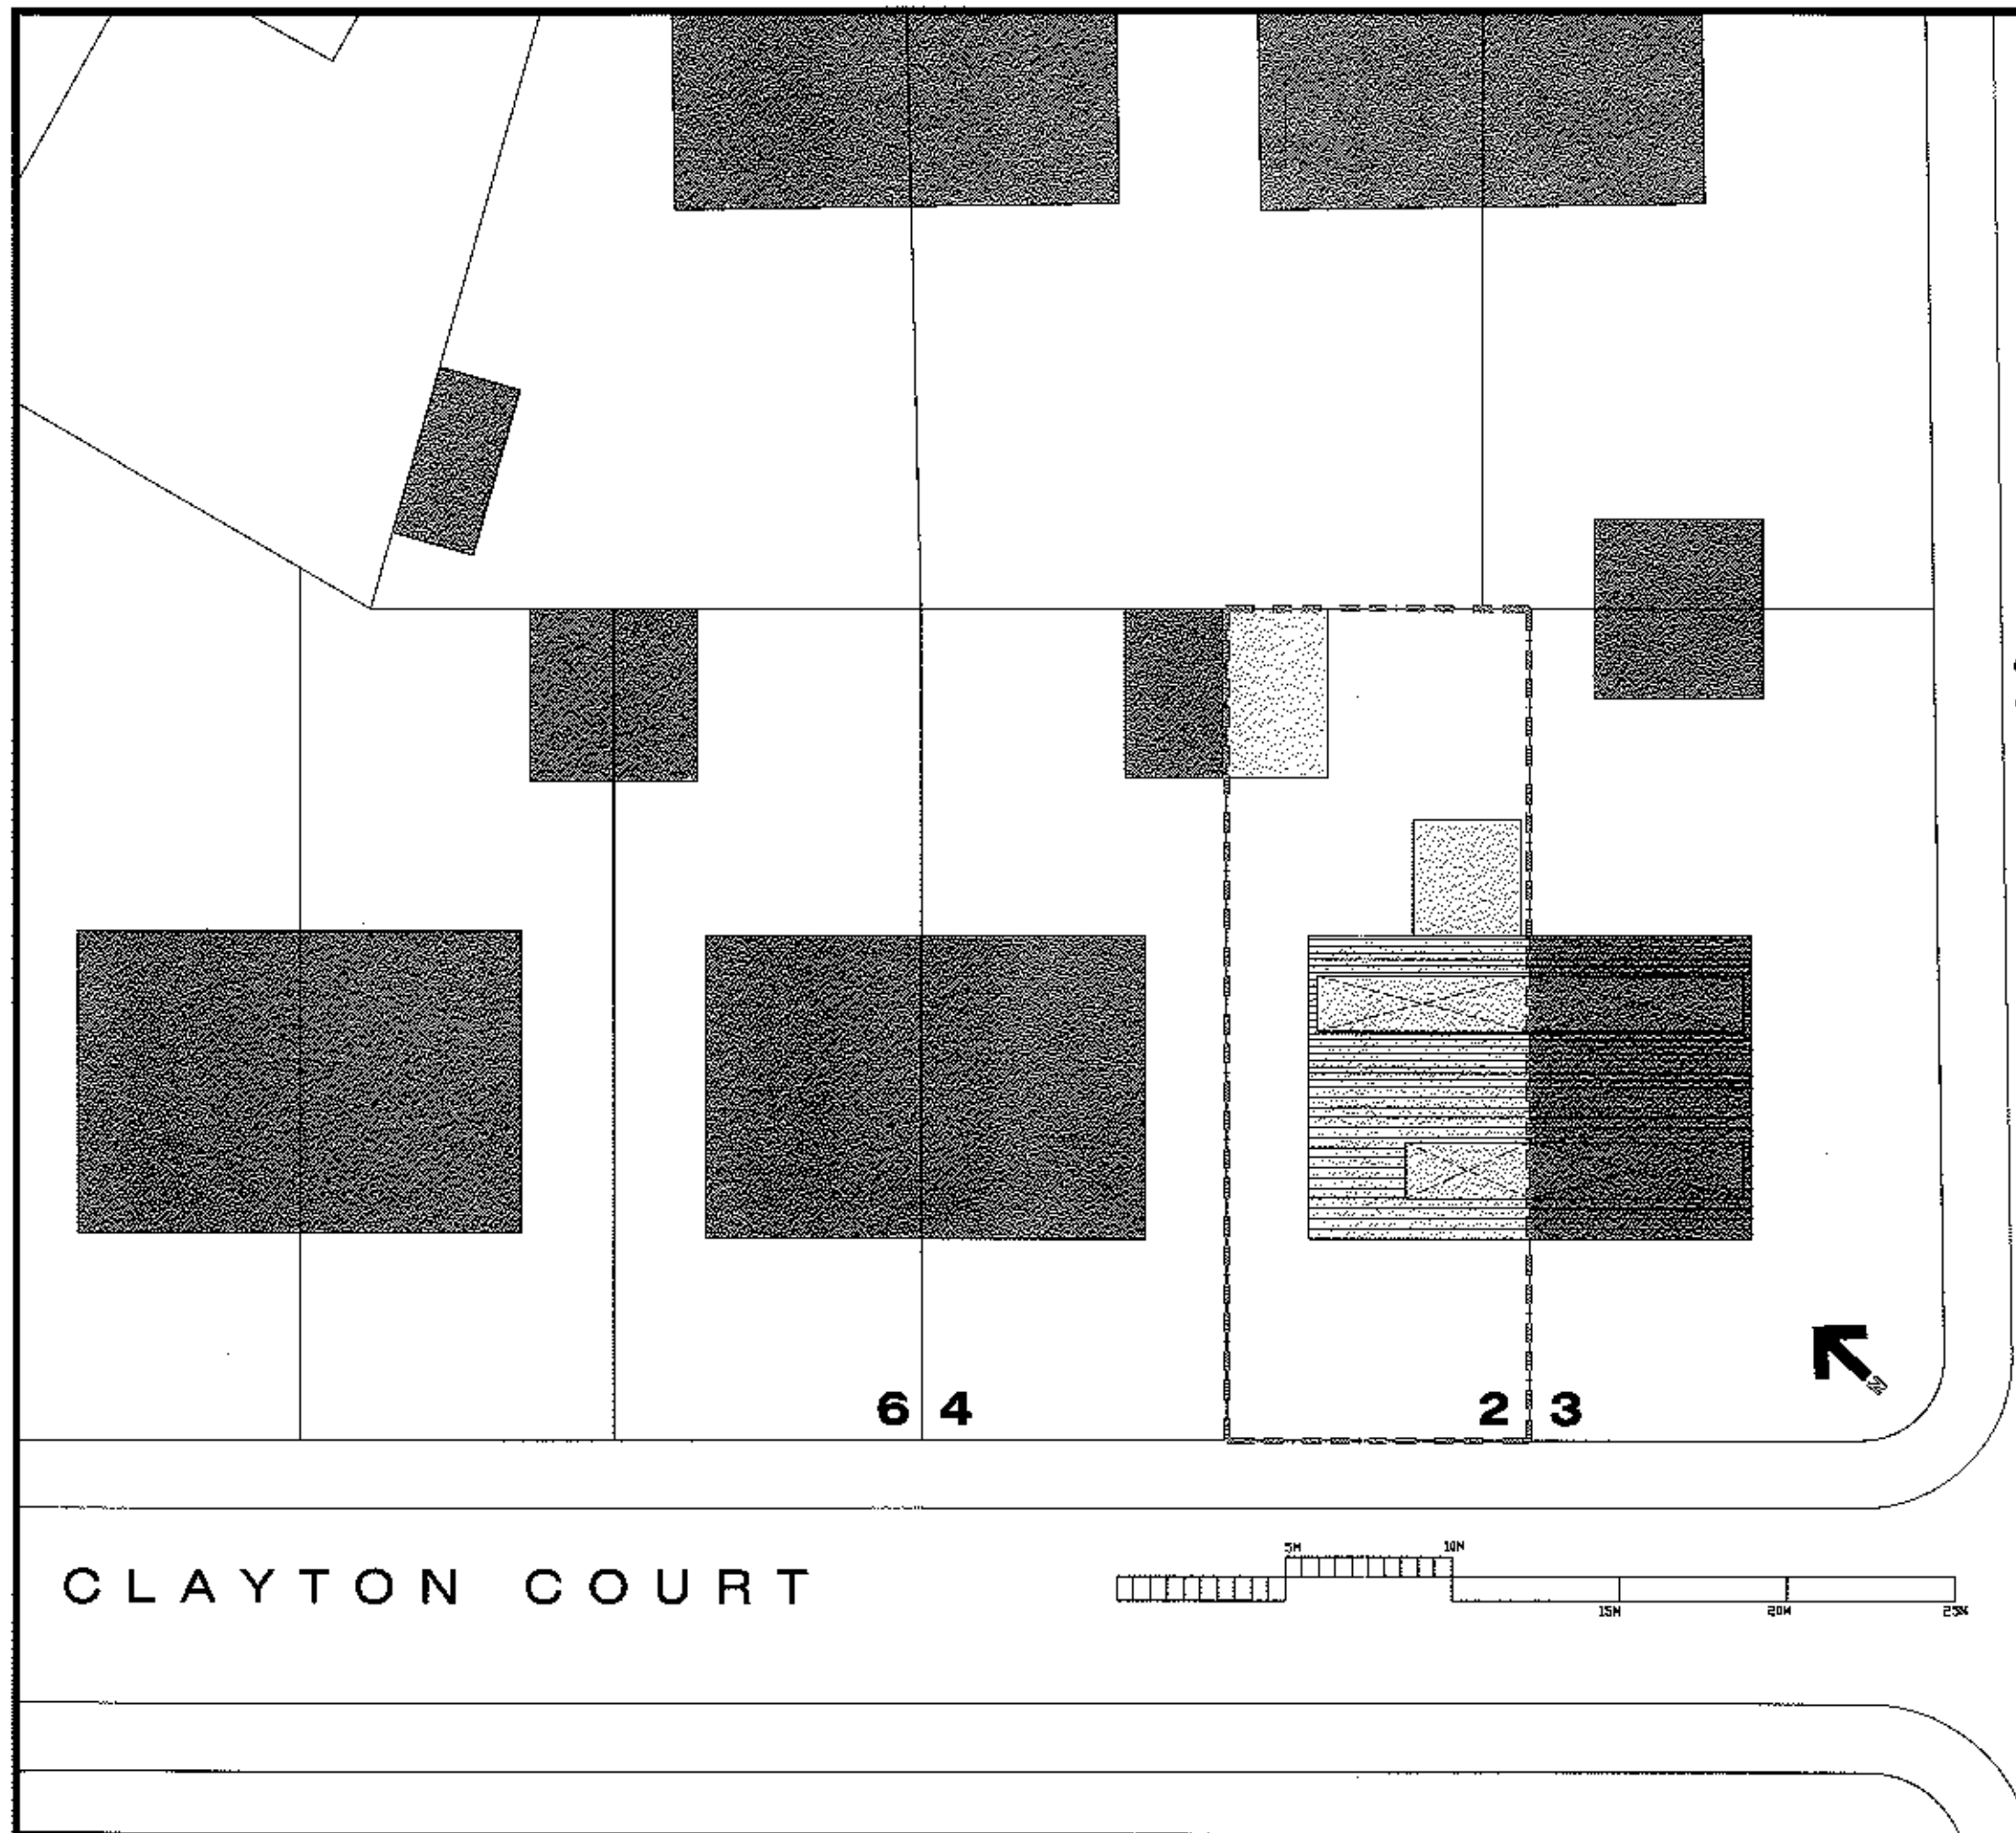

NOTES:

320130018P


MR & MRS SLINGER
?? CLAYTON COURT
LONGRIDGE
PRESTON

EXISTING
SITE PLAN


REV:
SCALE - 1:200 (A3) DRAWN: J.MONKS

320130018P


GROUND FLOOR PLAN

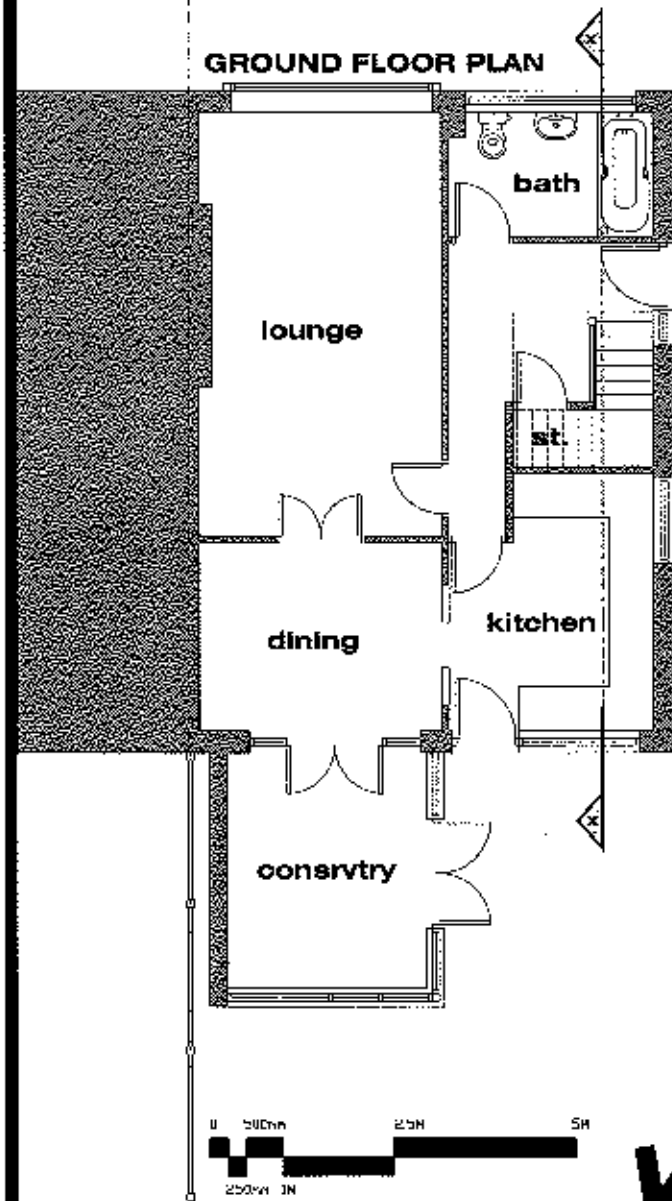



FIRST FLOOR PLAN

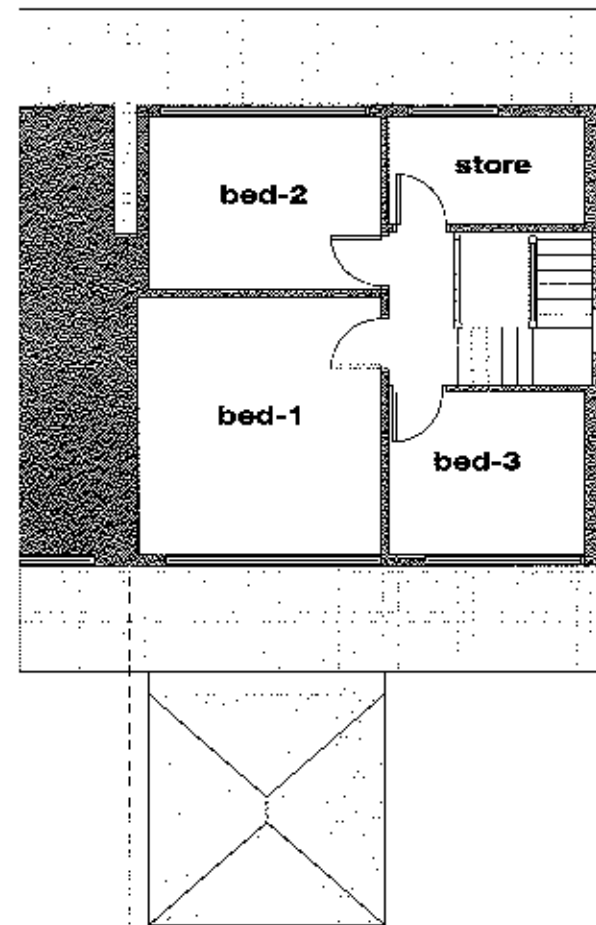


NORTH EAST (02 CLAYTON COURT) ELEVATION

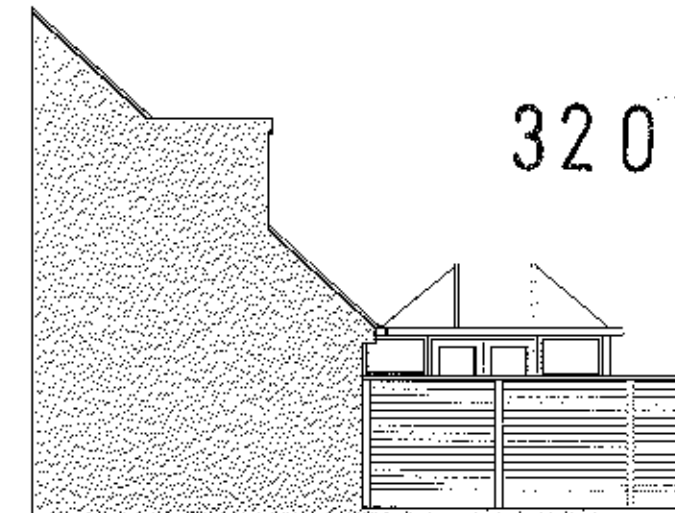

SOUTH WEST (GABLE) ELEVATION

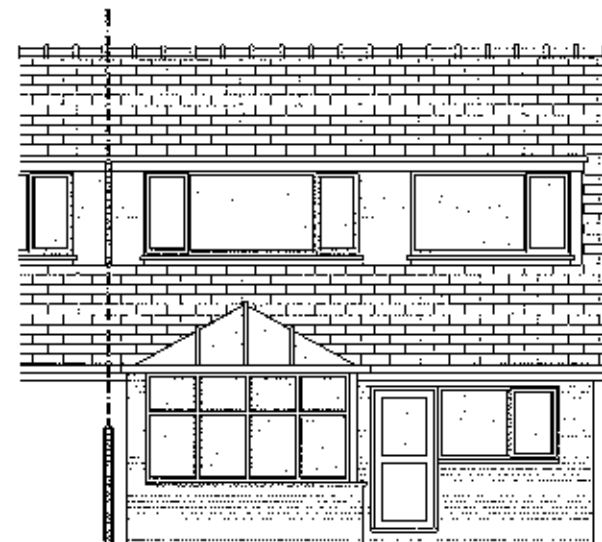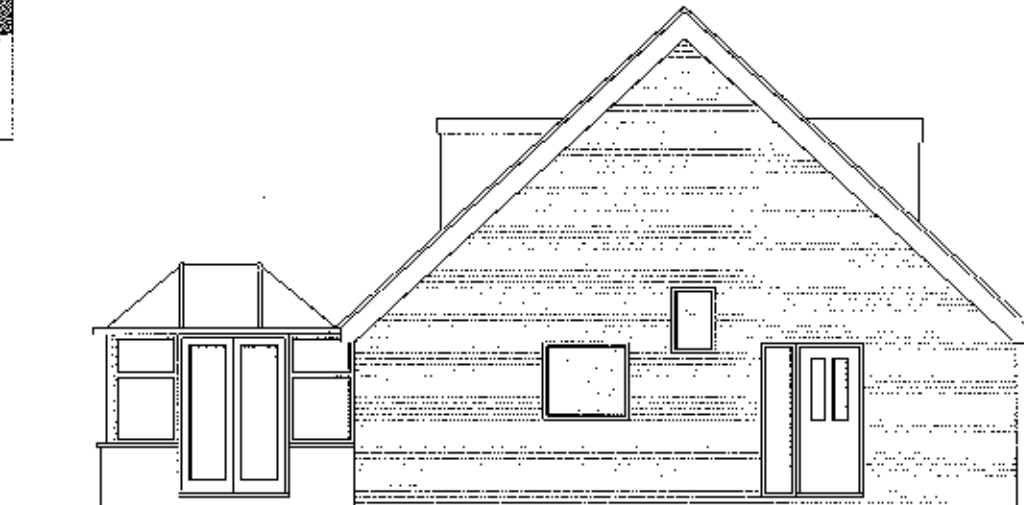

NORTH WEST (REAR) ELEVATION

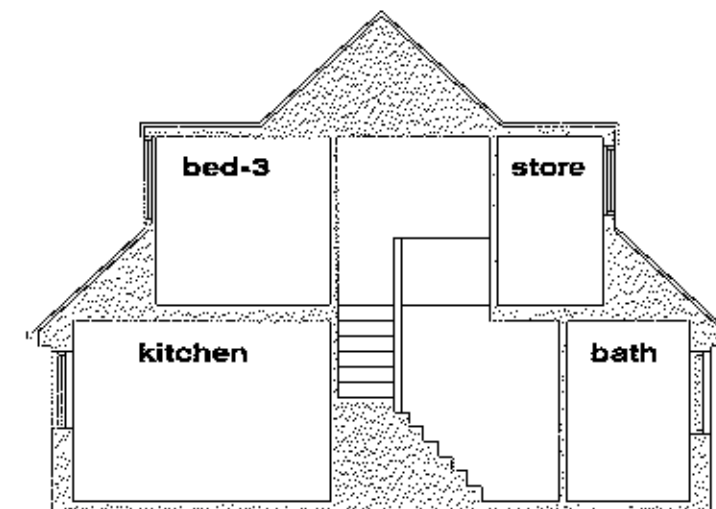

TYPICAL SECTION (X-X)



SOUTH EAST (FRONT) ELEVATION

MR & MRS SLINGER
2 CLAYTON COURT
LONGRIDGE
PRESTON

EXISTING
PLANS - ELEVATIONS - SECTION

SCALE - 1:50 (A1) DRAWN: J.MONAGHAN