




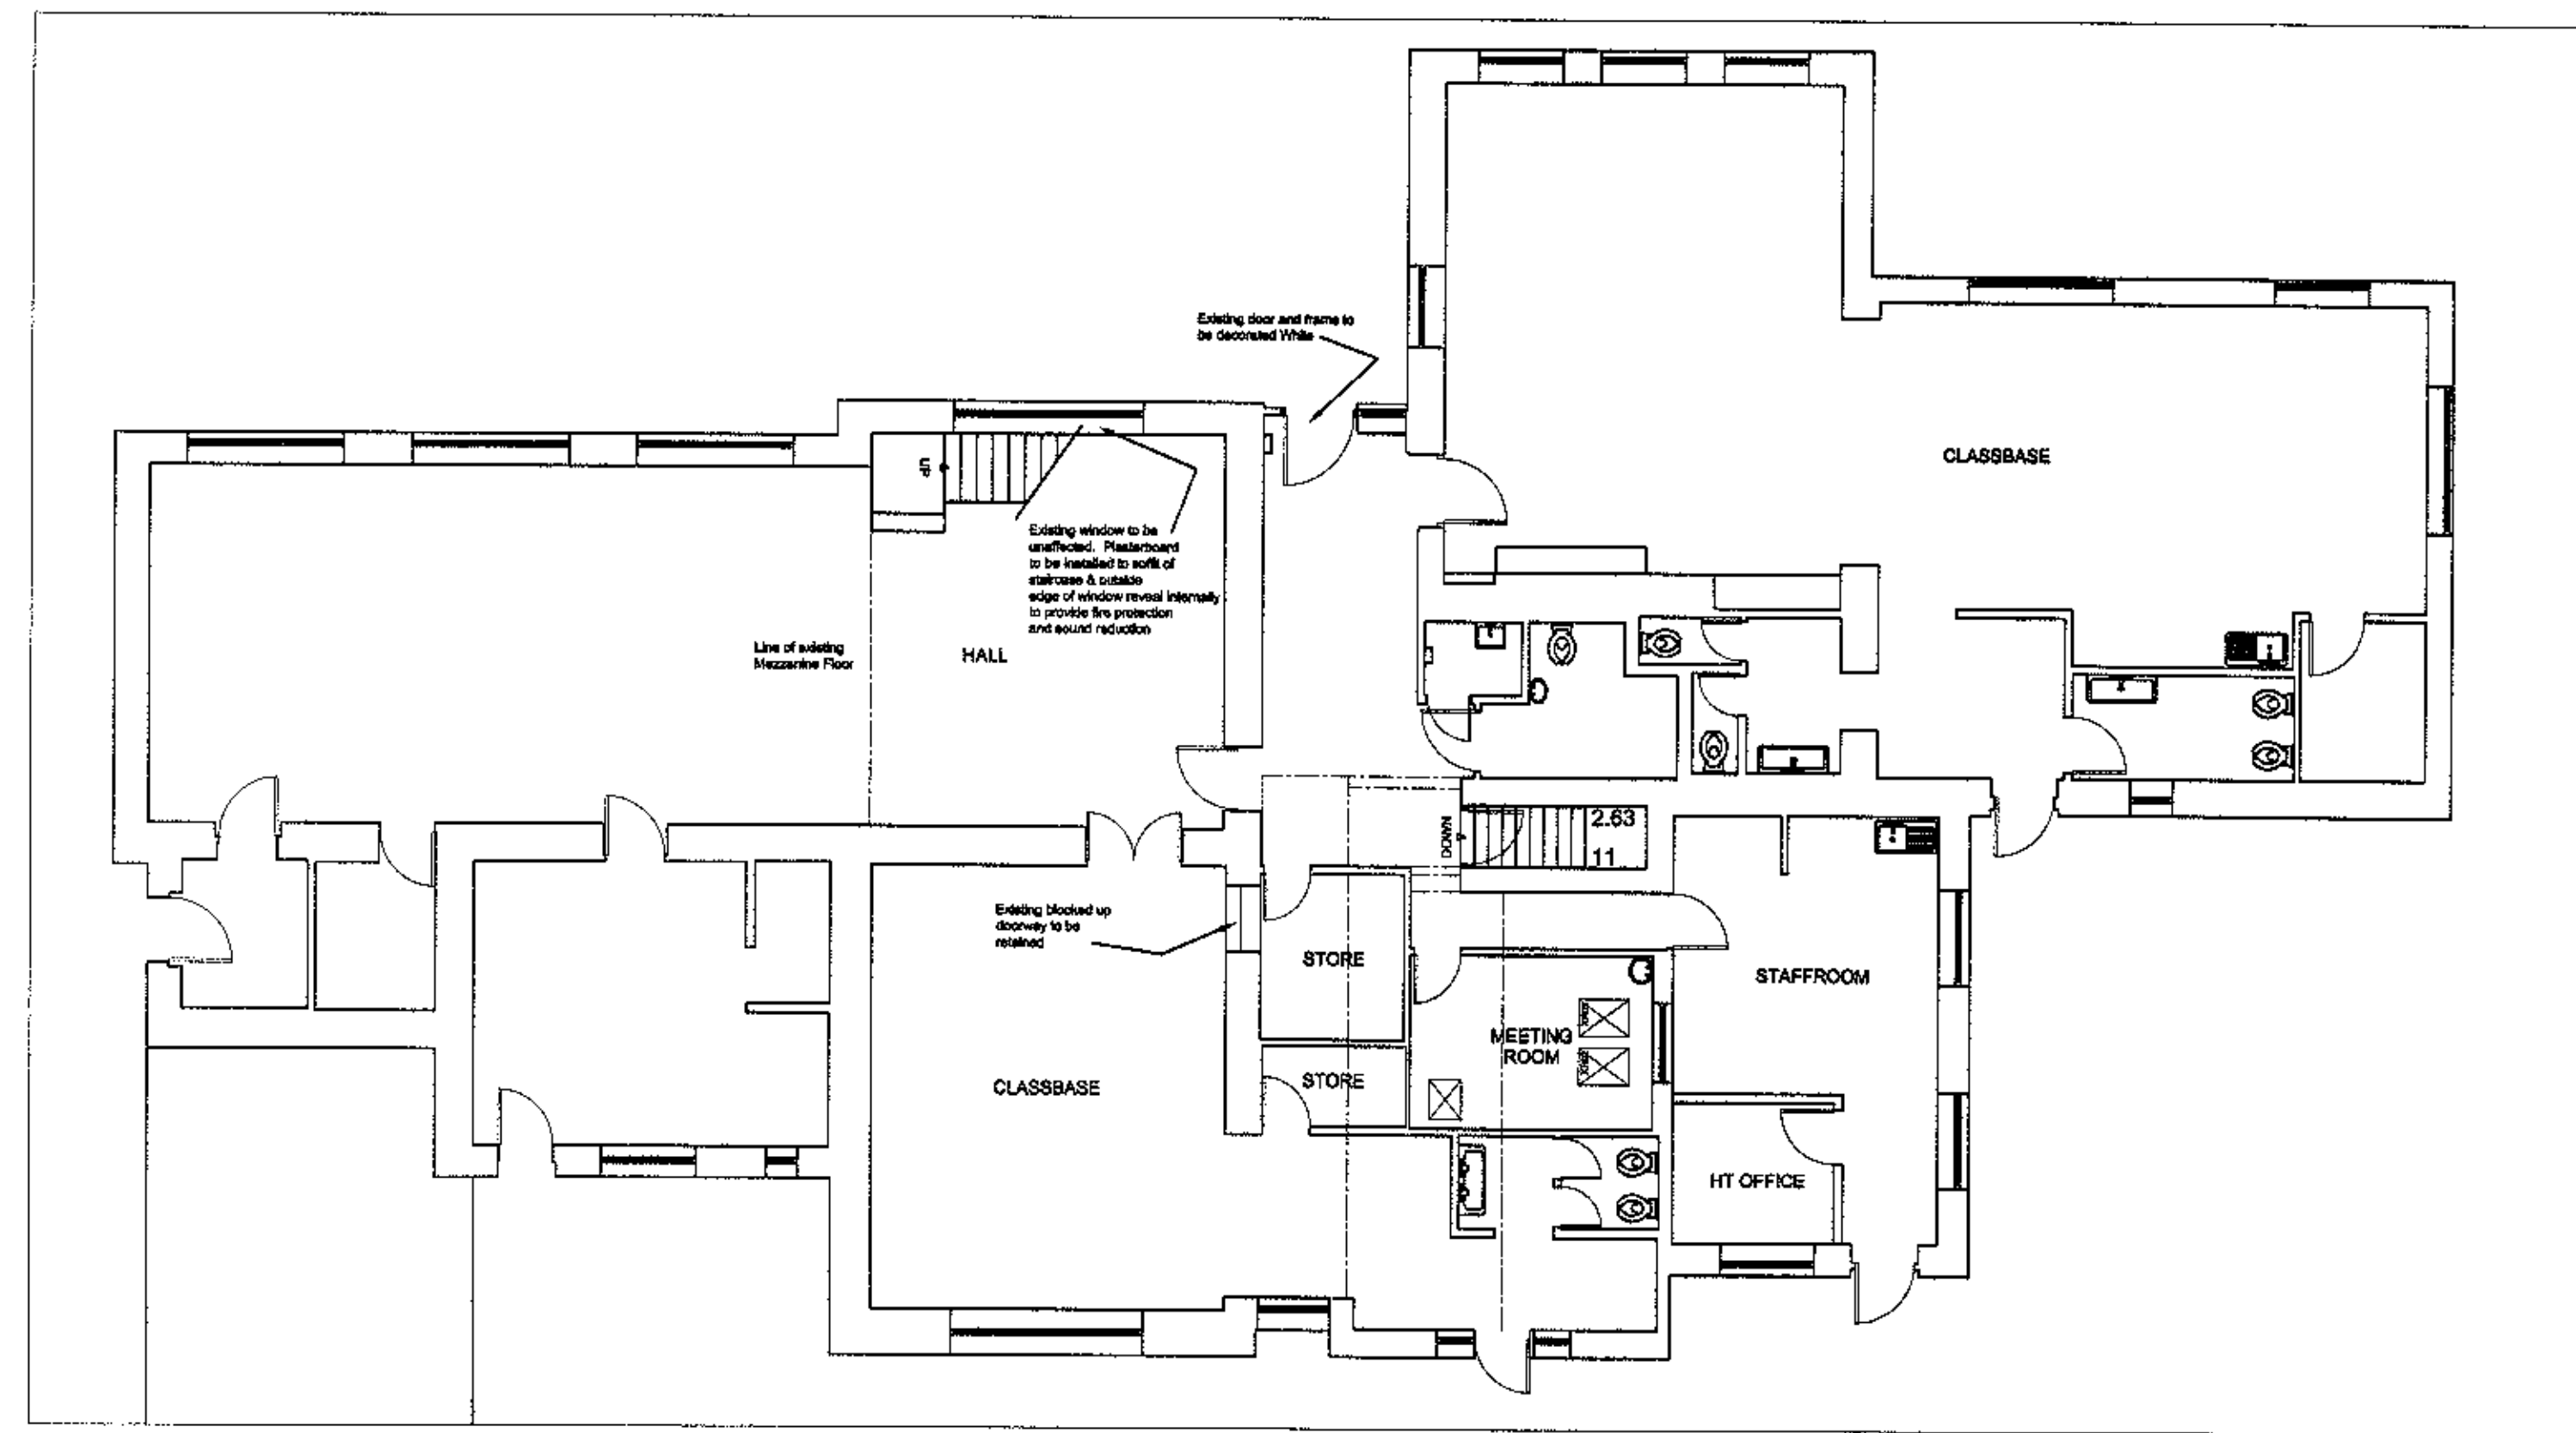

AS EXISTING WHOLE SCHOOL FLOOR PLAN (1:100)

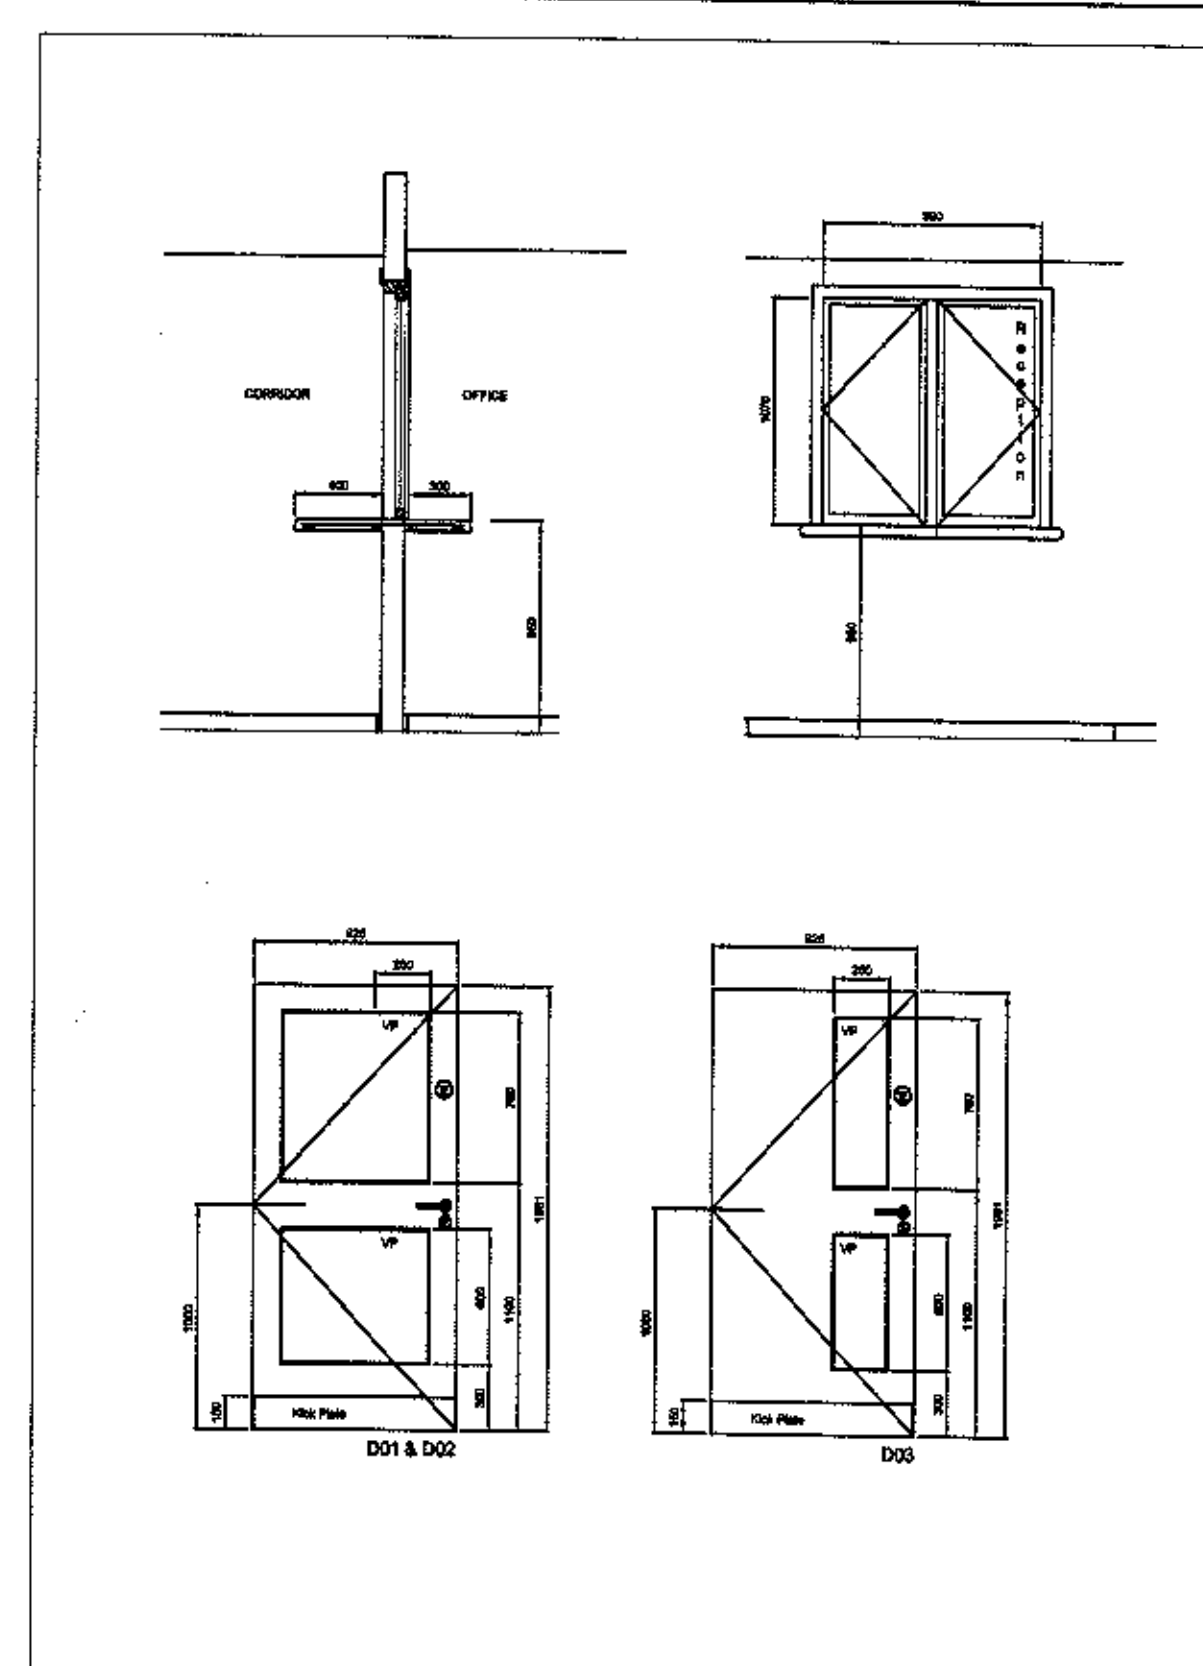


DOOR AND SCREEN SCHEDULE (NTS)

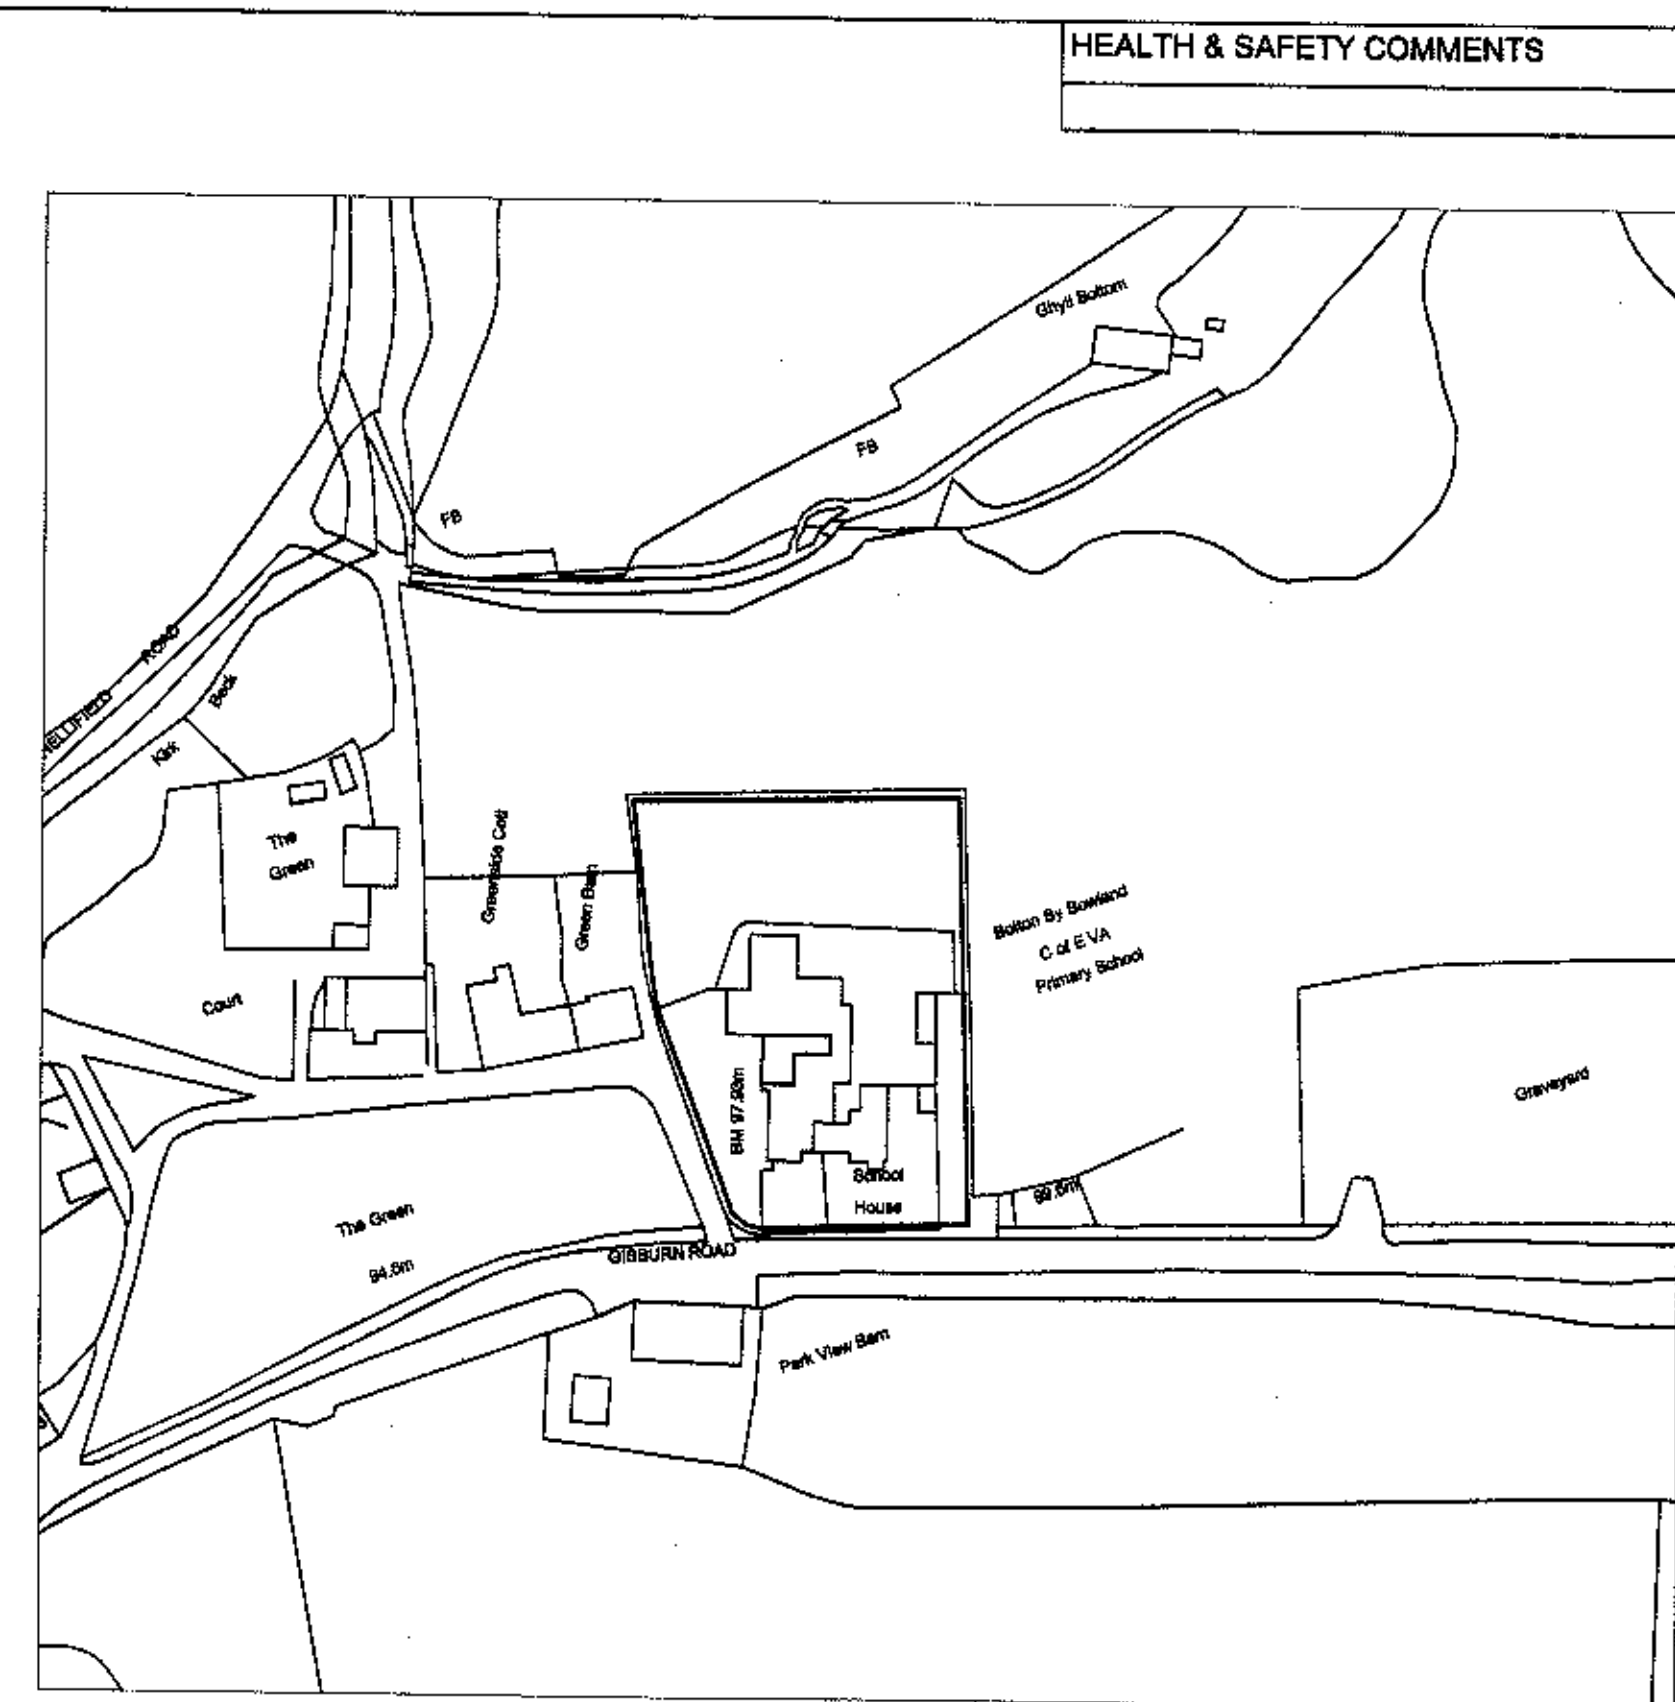


LOCATION PLAN (1:1250)

HEALTH & SAFETY COMMENTS

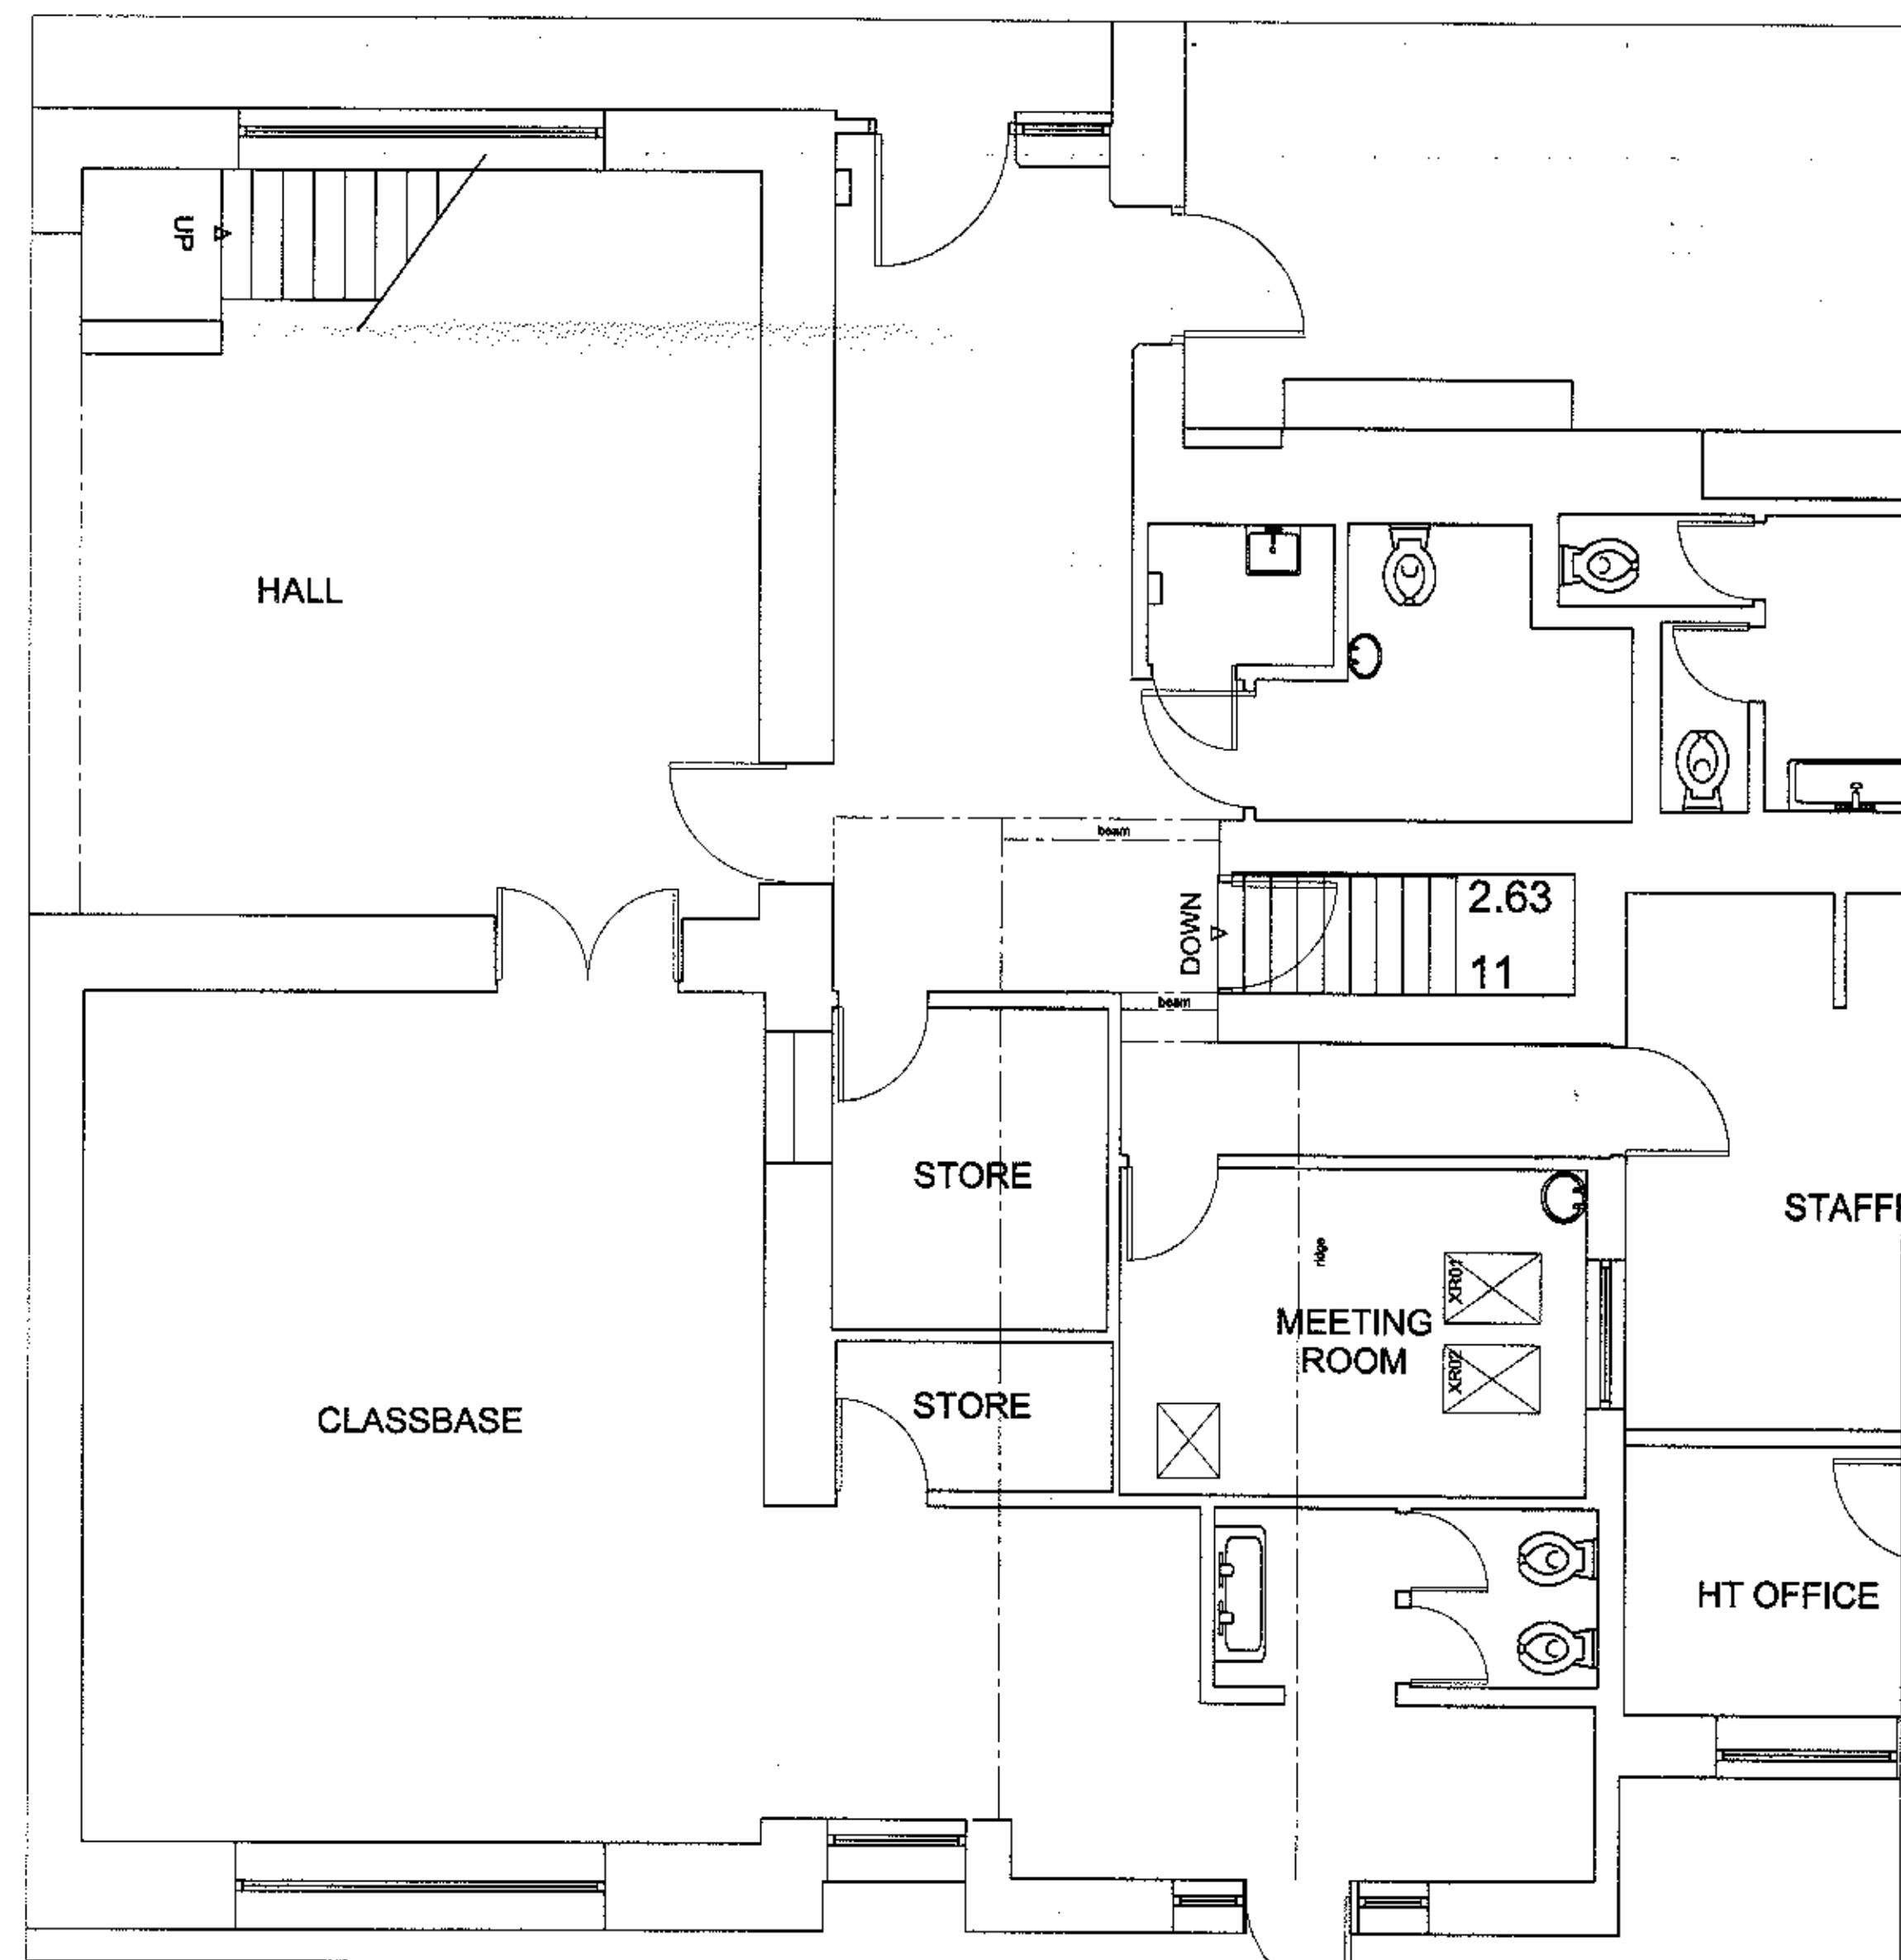

AS EXISTING GROUND FLOOR PLAN (1:50)

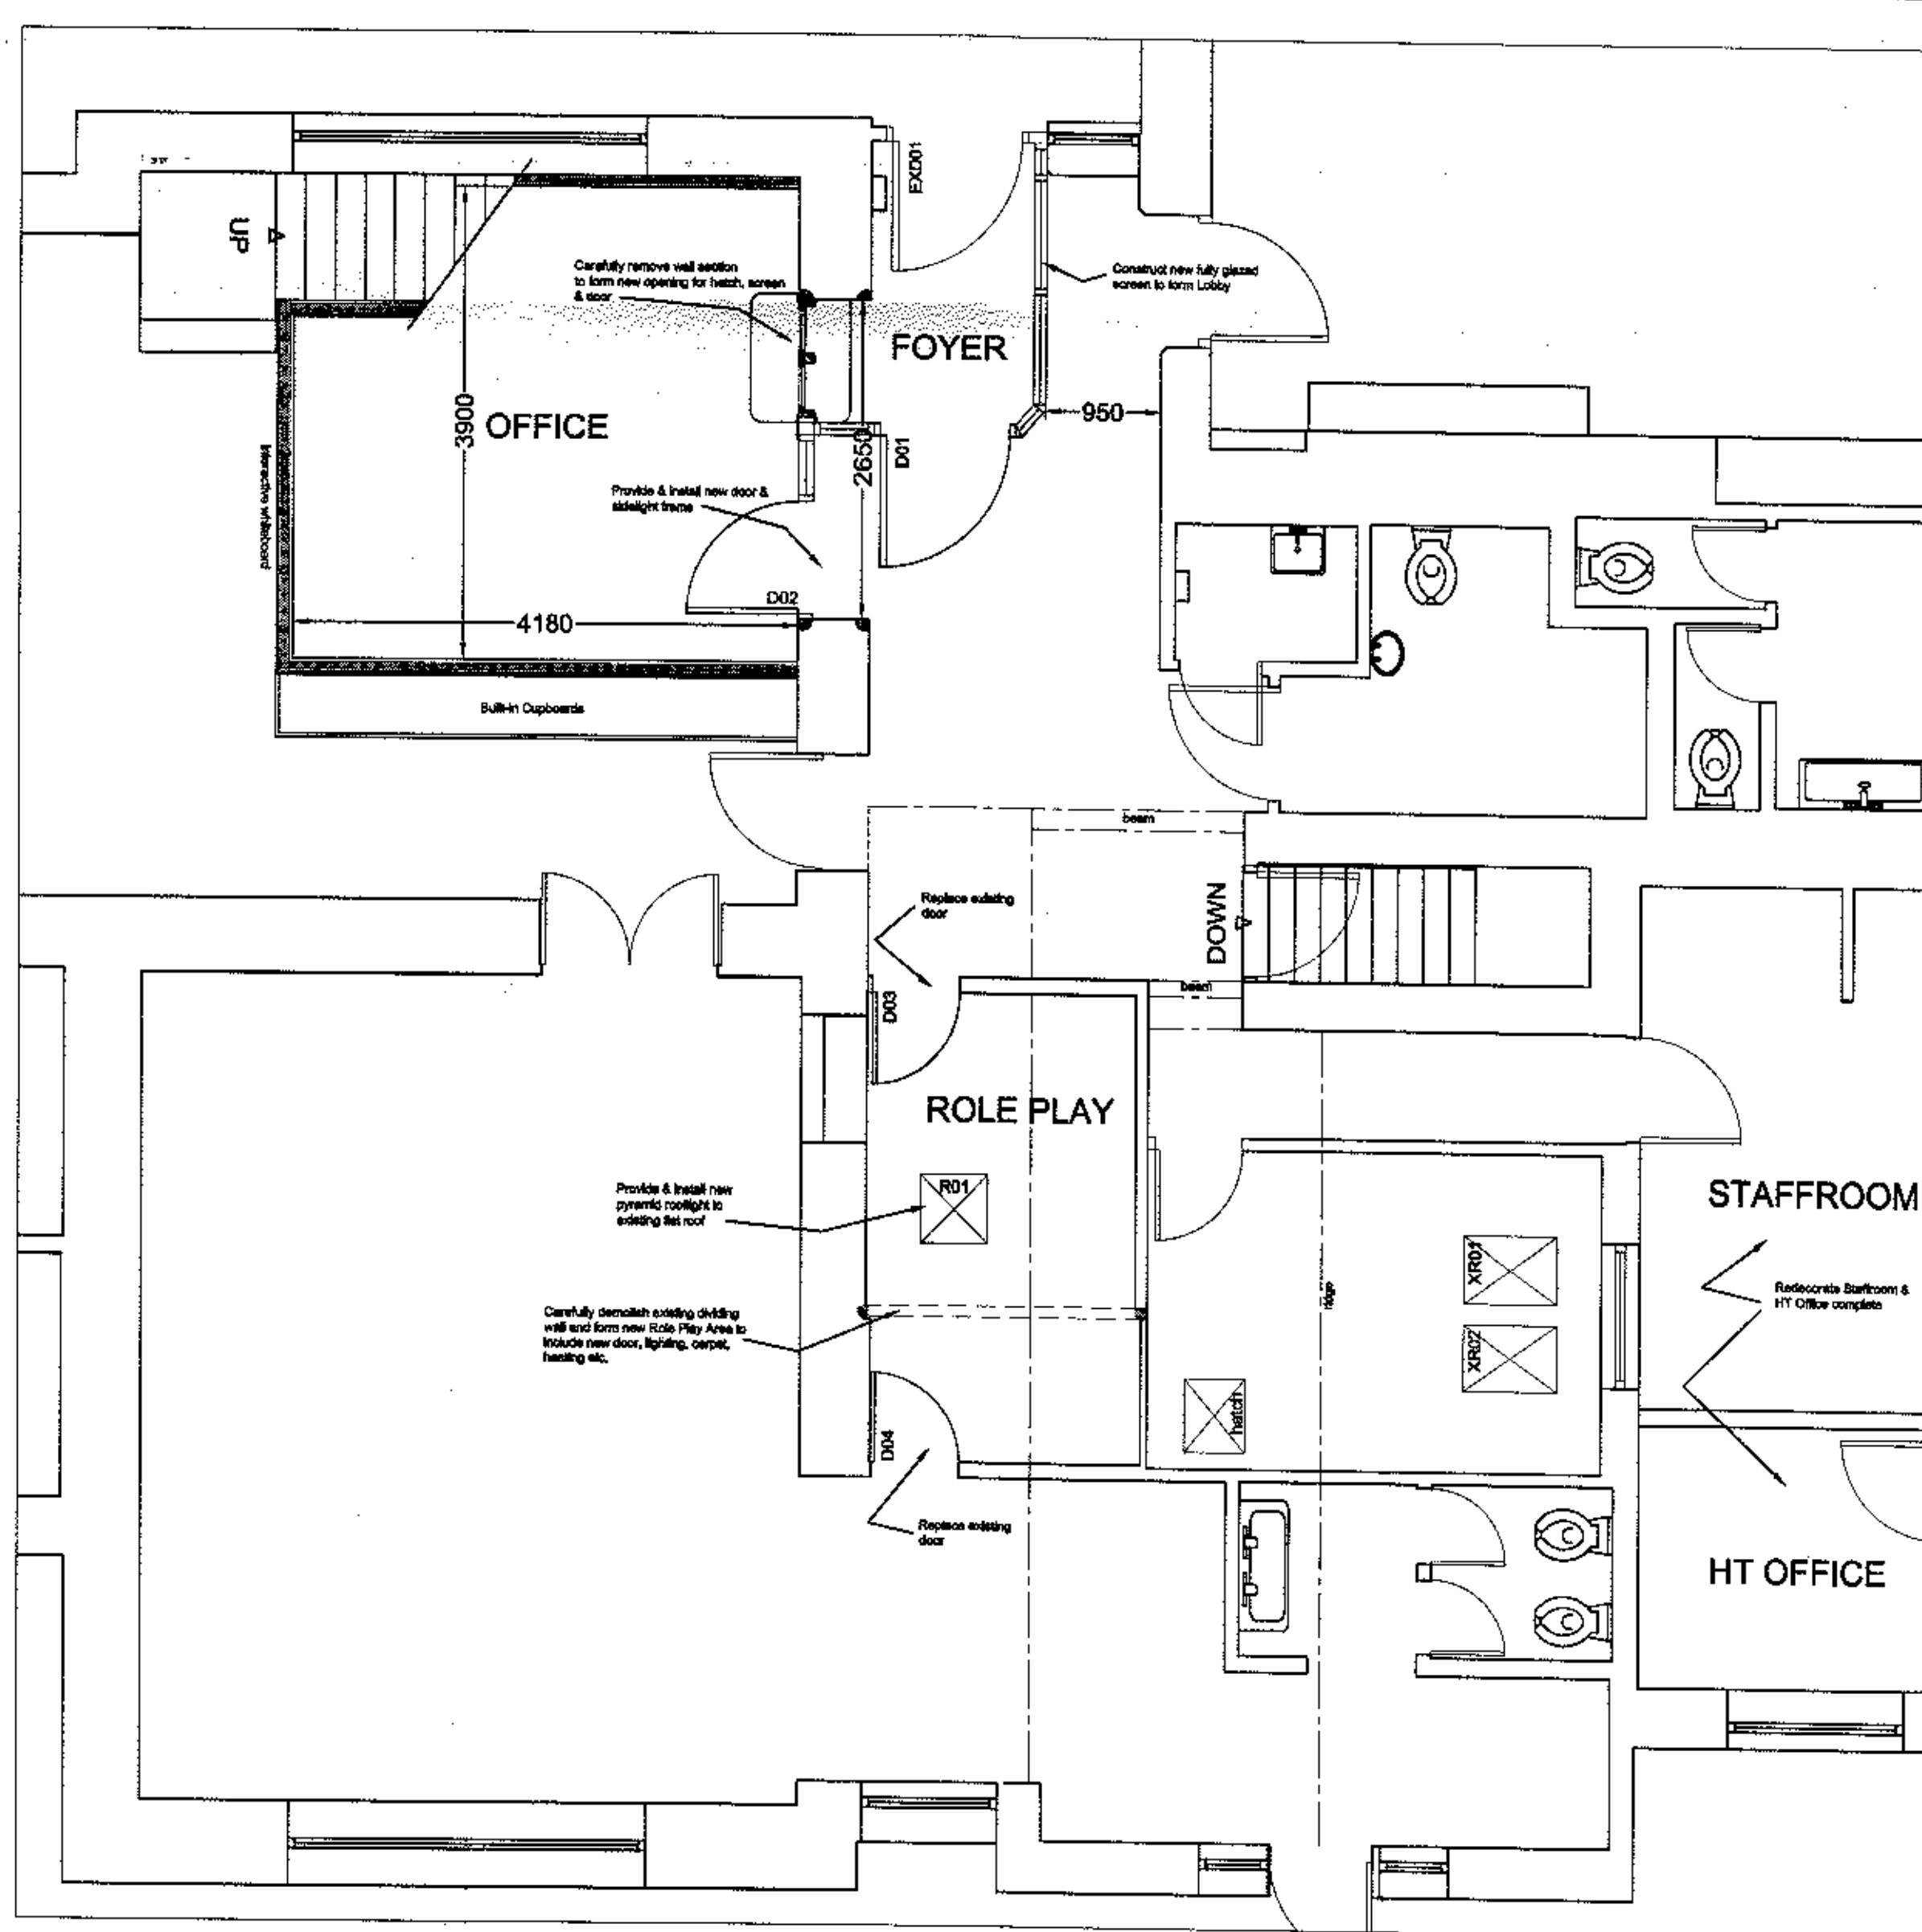

AS PROPOSED GROUND FLOOR PLAN (1:50)

16.01.13	D3	Minor amendments to Role Play Area	
11.01.13	D2	Listed Building Application	
06.12.12	D1	Detailed design issued to Design Team	
DATE	REV	NOTES	
DRAWING STATUS			
Detailed Design			
NOTE: DIMENSIONS ARE NOT TO BE SCALED FROM THIS DRAWING. ALL WRITTEN MEASUREMENTS ARE TO BE CHECKED ON SITE BY THE CONTRACTOR.			
ALL RIGHTS DESCRIBED IN CHAPTER IV OF THE COPYRIGHT, DESIGN AND PATENTS ACT 1988 HAVE BEEN GENERALLY ASSERTED.			
TOWN NAME			
Clitheroe			
PREMISES NAME			
Bolton By Bowland C of E Primary School, Glisburn Road BB7 4NP			
PREMISES NO.			
11052			
PROJECT			
New Reception Office & Secure Entrance			
DRAWING TITLE			
Floor Plans As Existing & Proposed			
SCALE @ A1	DRAWN BY	CHECKED BY	DATE
see dwg	DMcK	SP	Sept 2012
Lancashire County Council 			
Building Design & Construction Environment Directorate			
PO BOX 26, COUNTY HALL, PRESTON, PR1 8RE TEL: 0845 053 0000			
© LANCASHIRE COUNTY COUNCIL MXXII			
PROJECT NO.	DRAWING NO.	REVISION	
EE004892	B01	D3	