


320130043

NEW
1M BOUNDARY
WALL

New
Inspection
Chamber

A

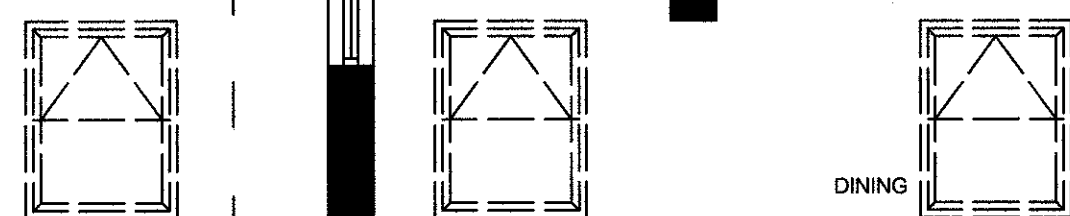

2ND 203x133 25kg UP

KITCHEN

DINING

REAR LOUNGE

HALL

UP


A

PROPOSED GROUND FLOOR PLAN

NEW
1M BOUNDARY
WALL

New
Inspection
Chamber

320130043P

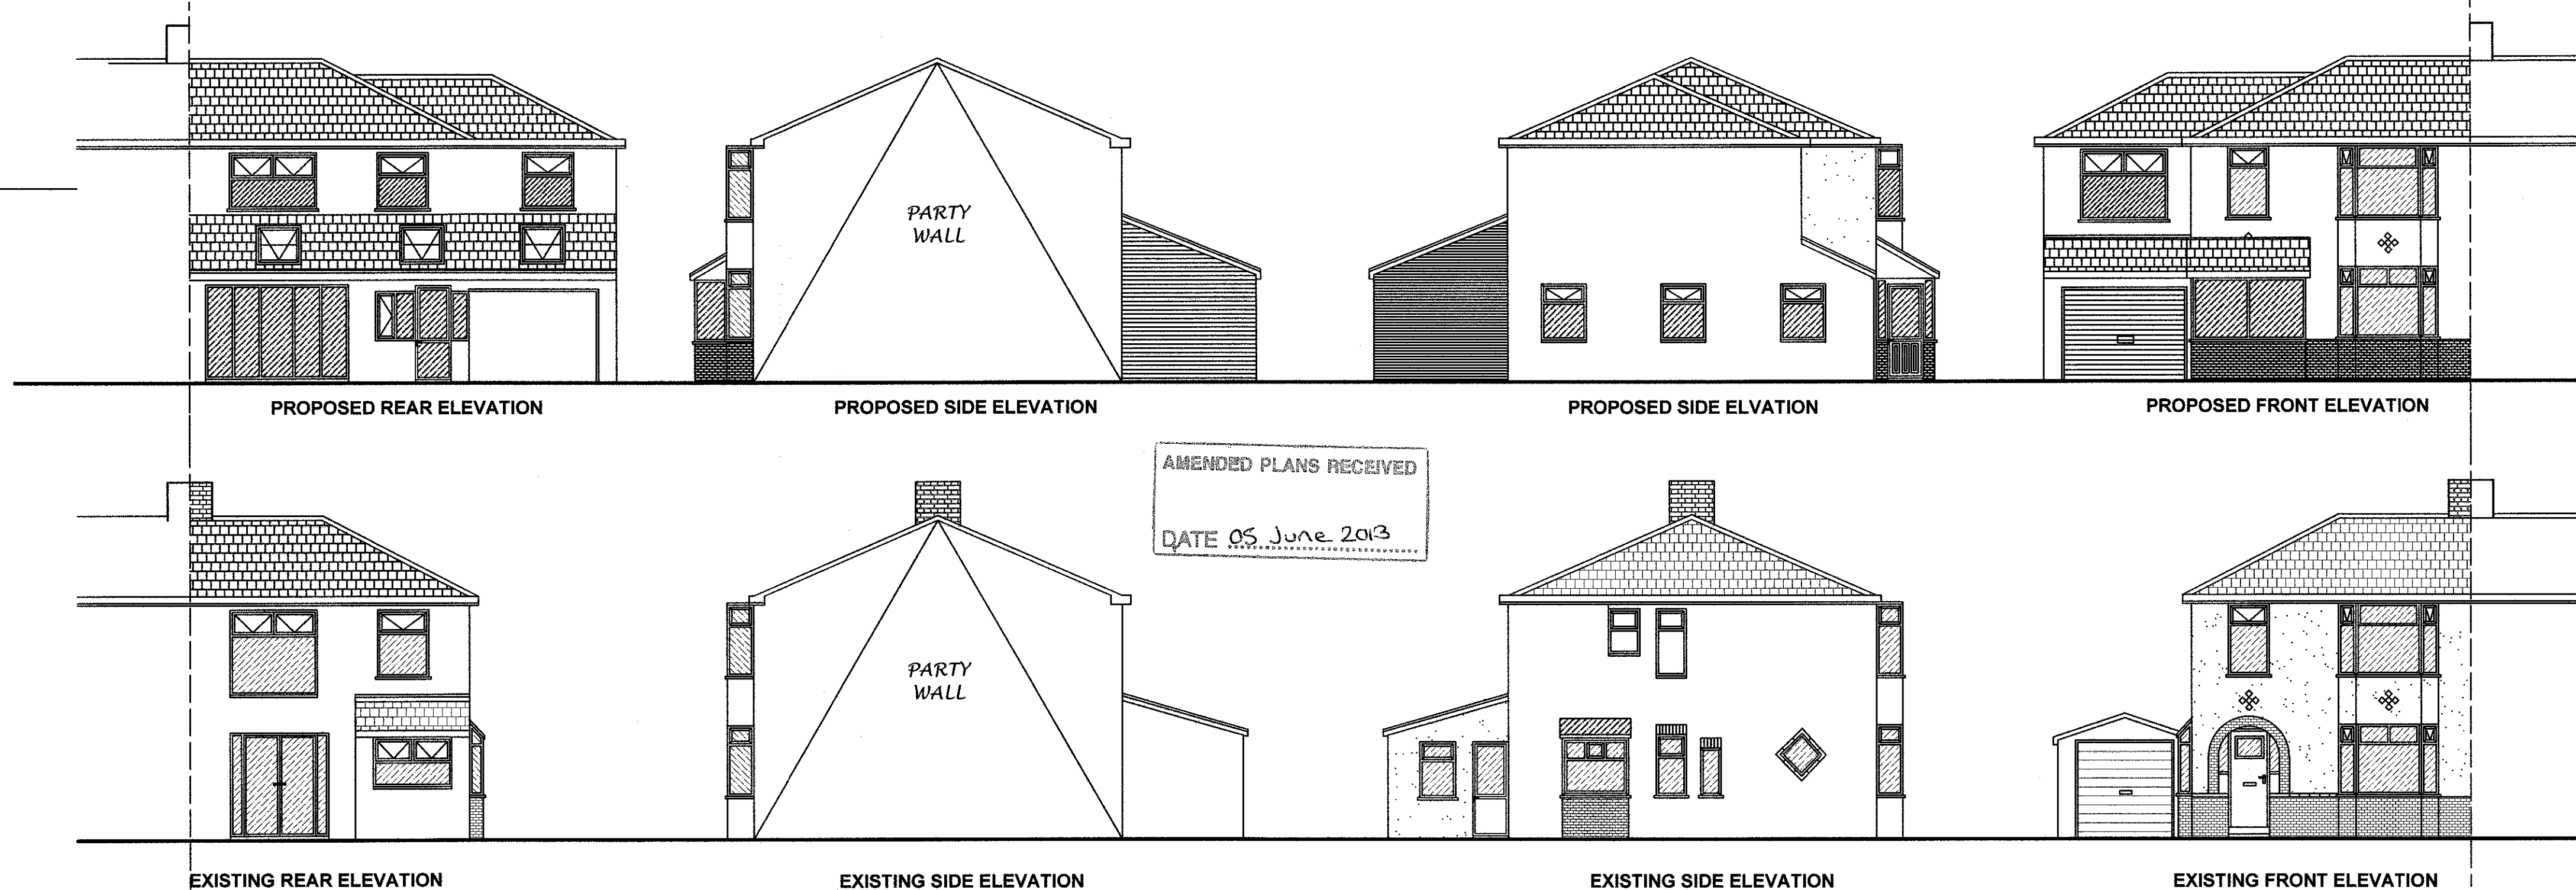


EXISTING REAR ELEVATION


EXISTING SIDE ELEVATION

EXISTING SIDE ELEVATION


EXISTING FRONT ELEVATION

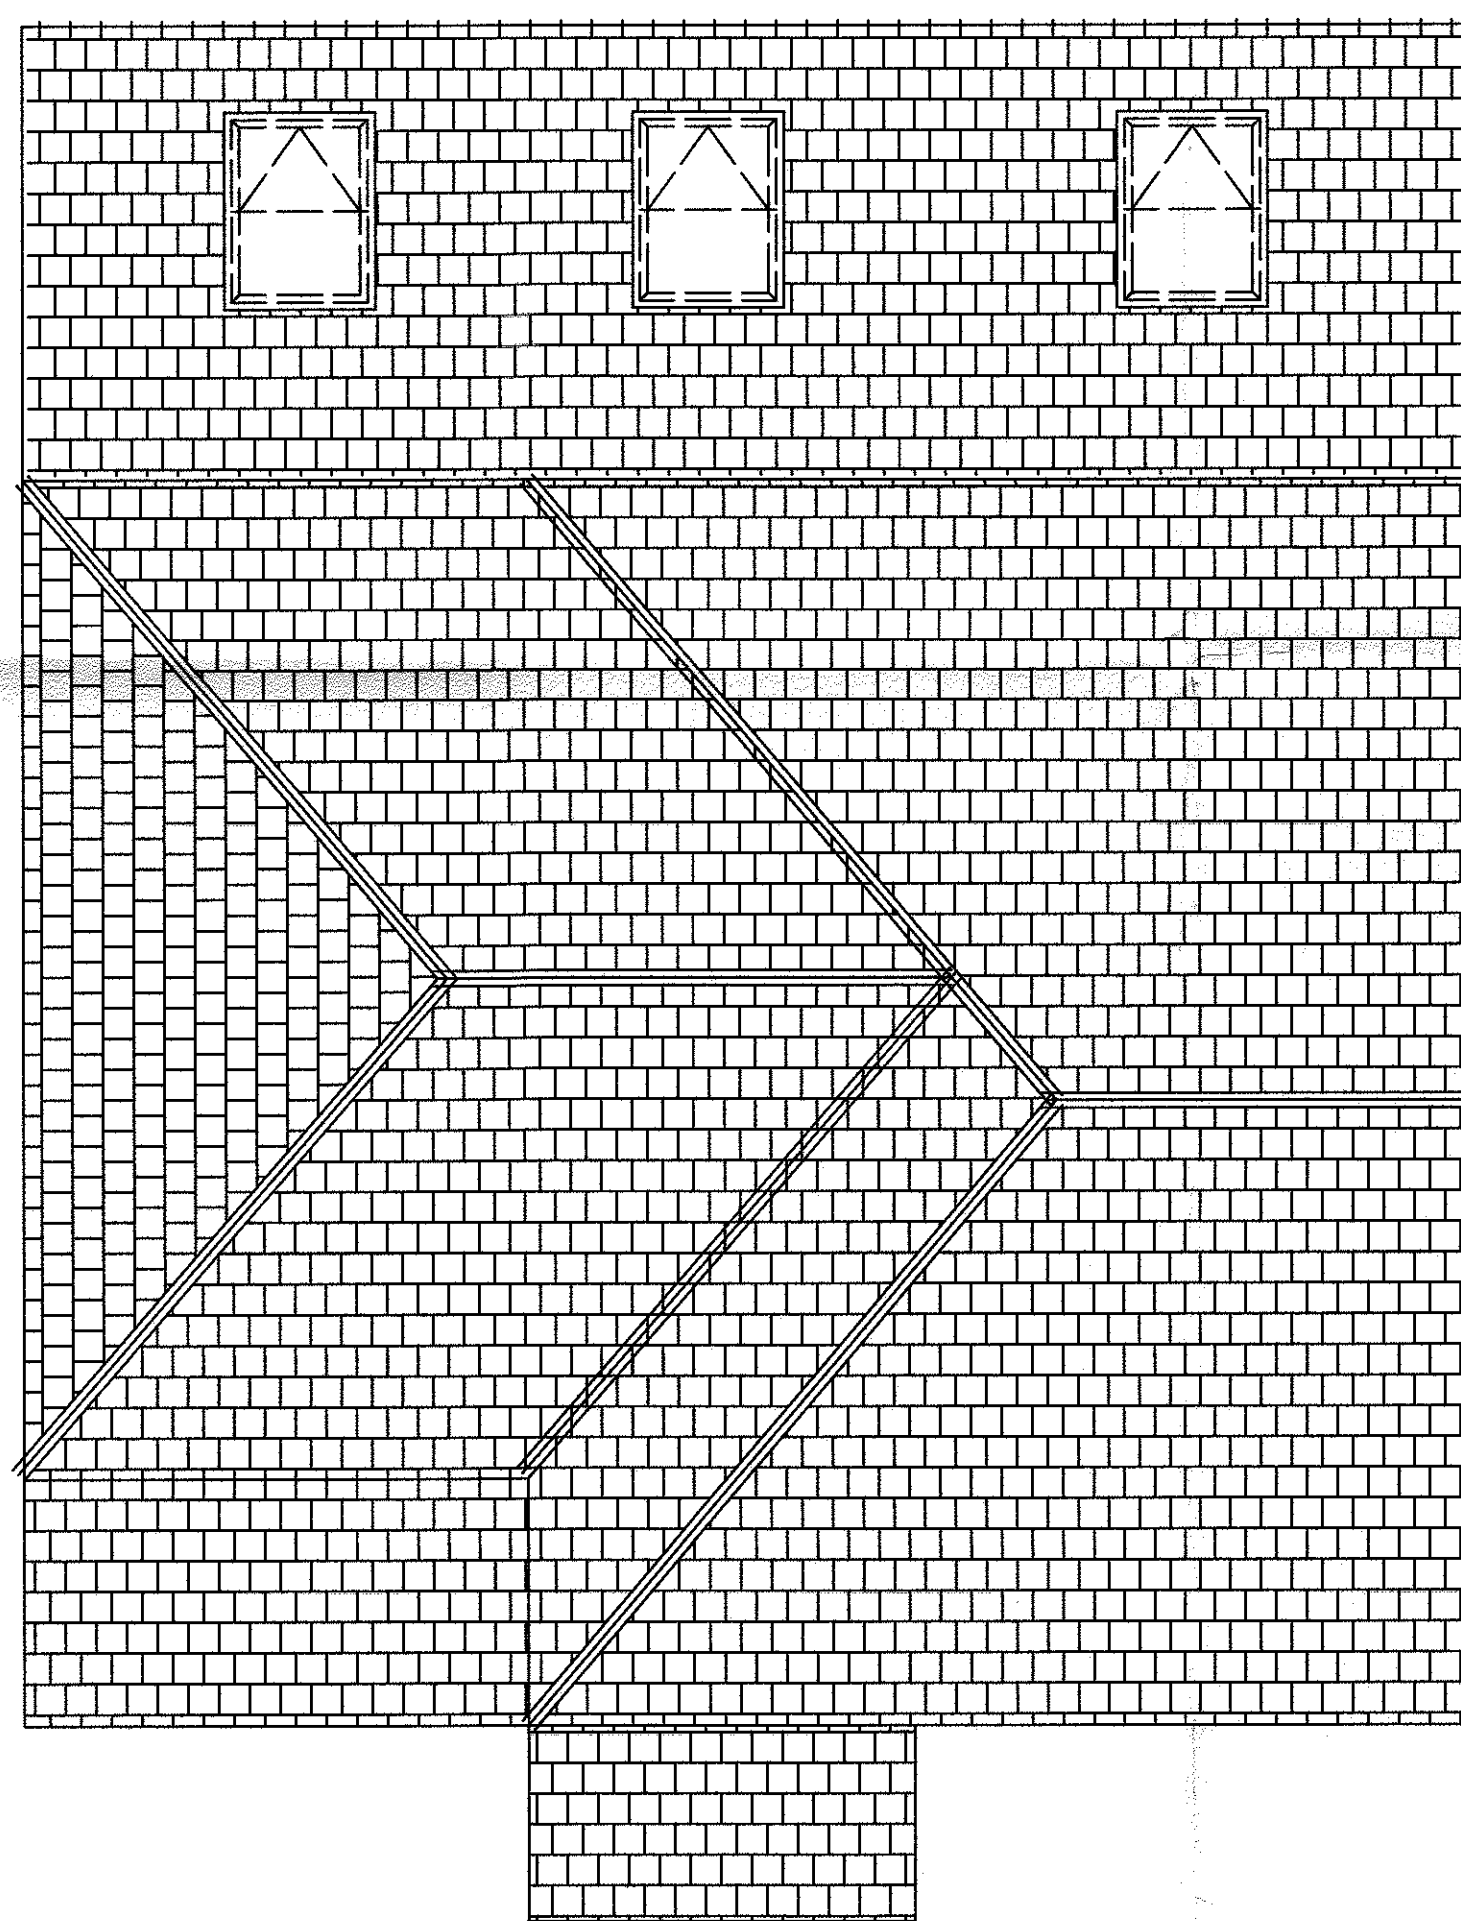


PROPOSED ROOF FLOOR PLAN

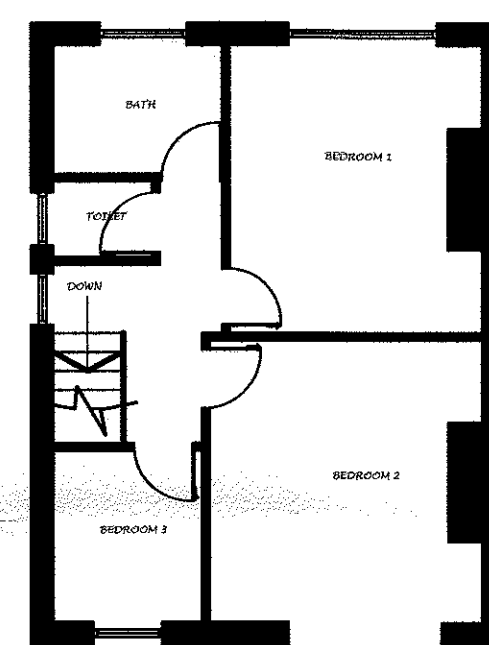


EXISTING FIRST FLOOR PLAN

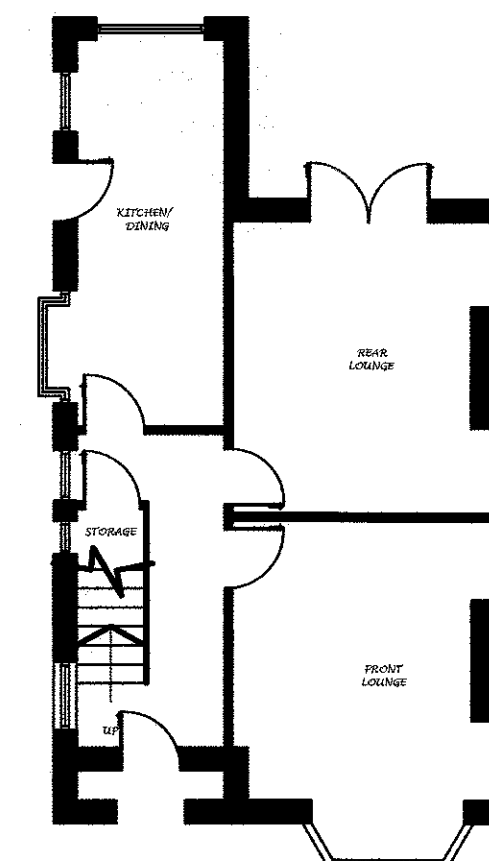

EXISTING GROUND FLOOR PLAN

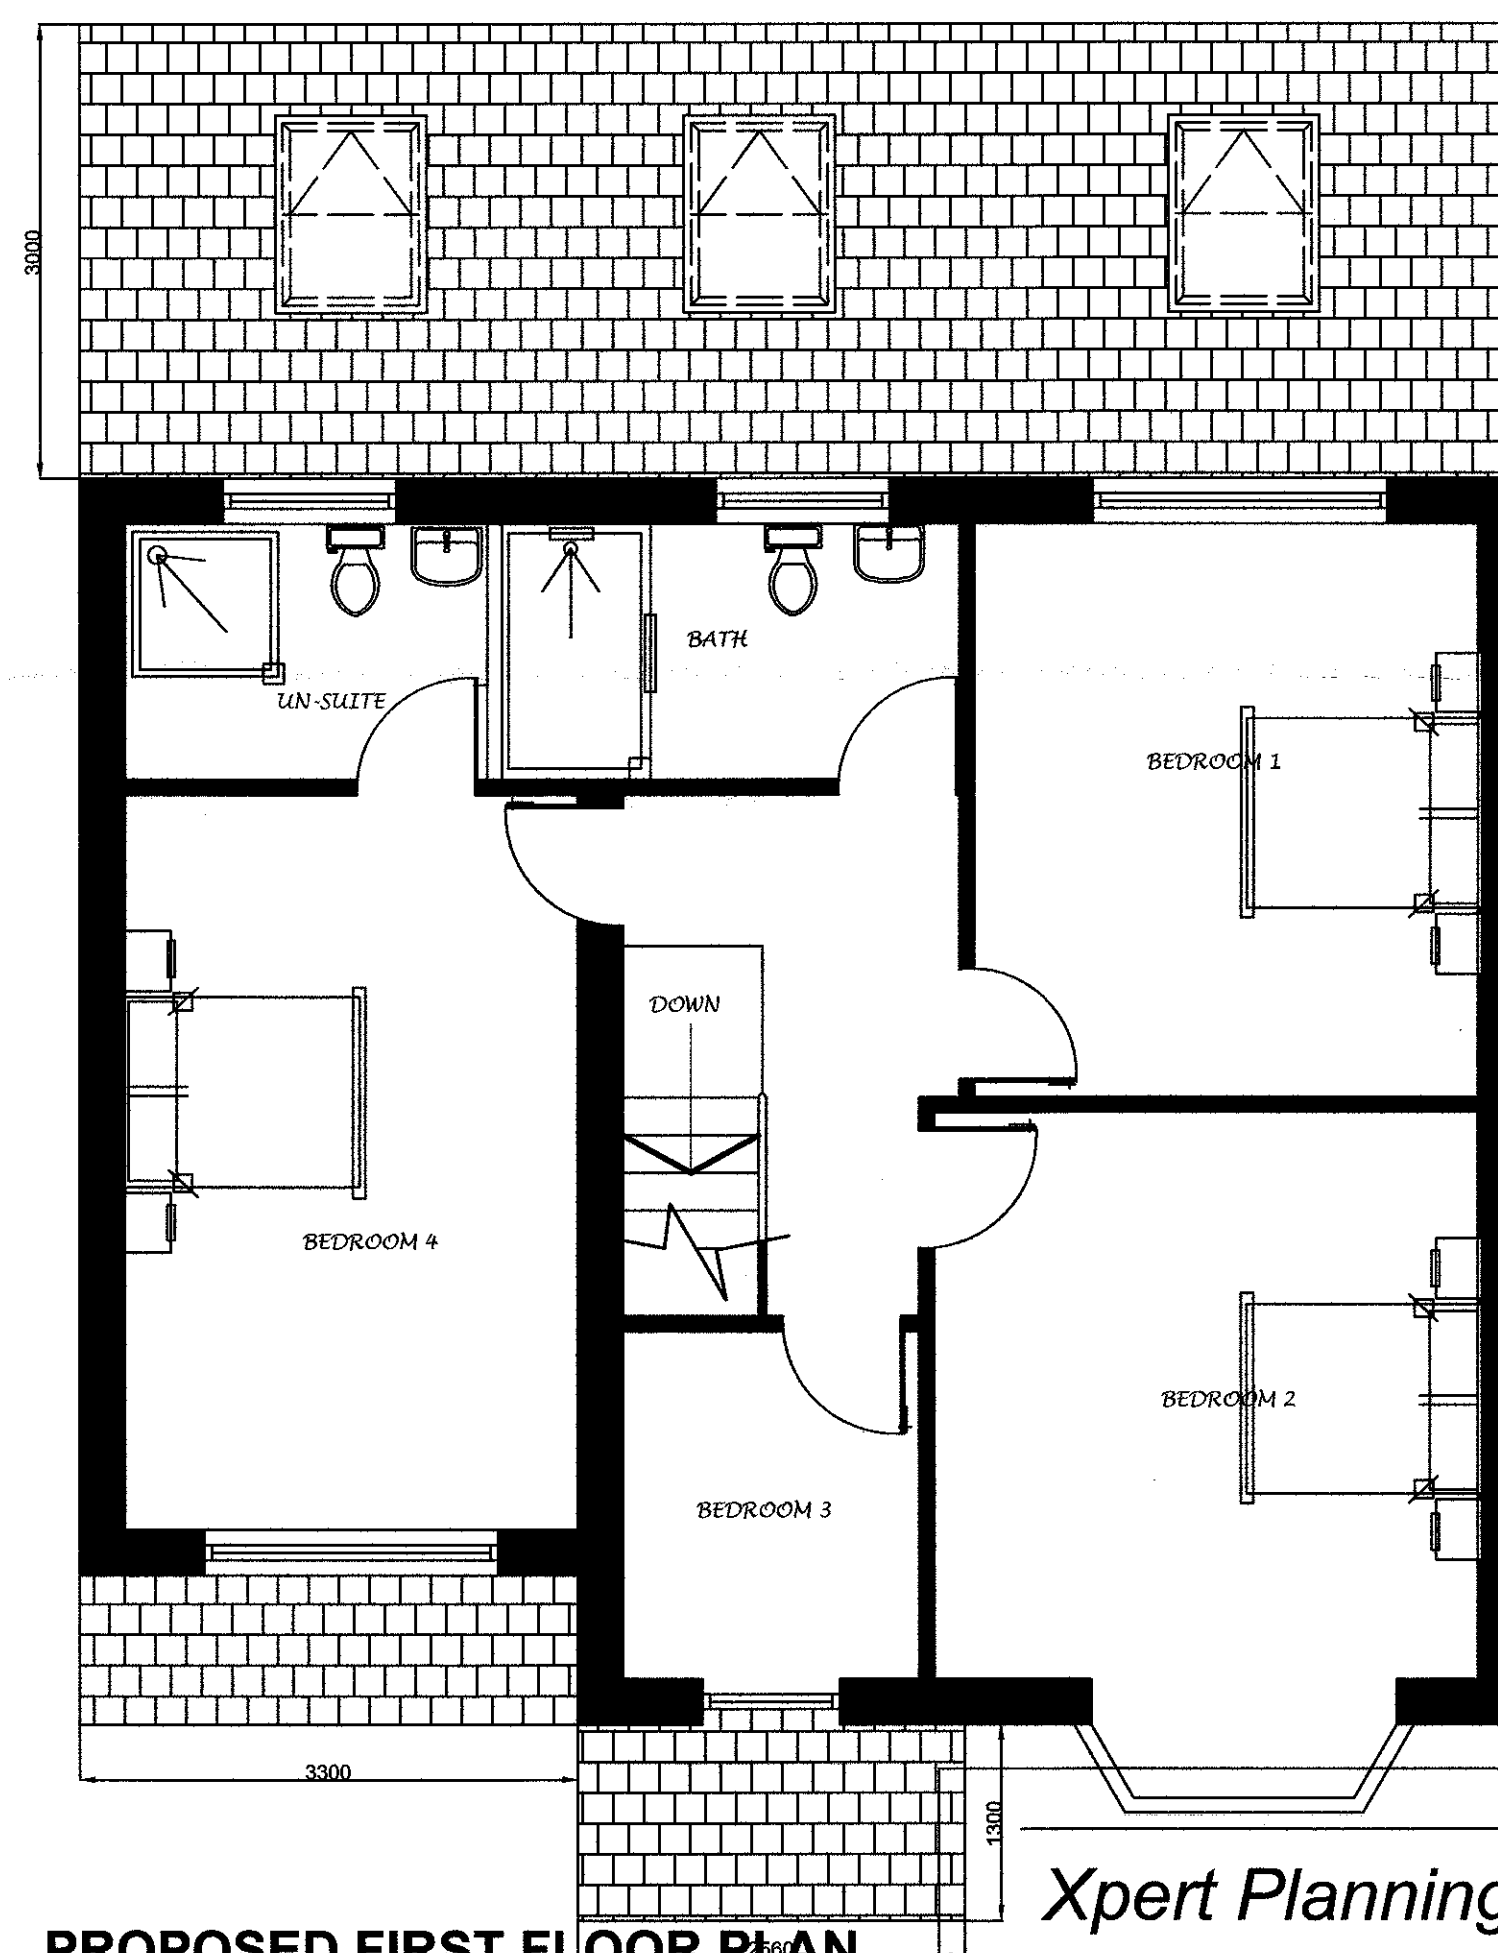

PROPOSED FIRST FLOOR PLAN

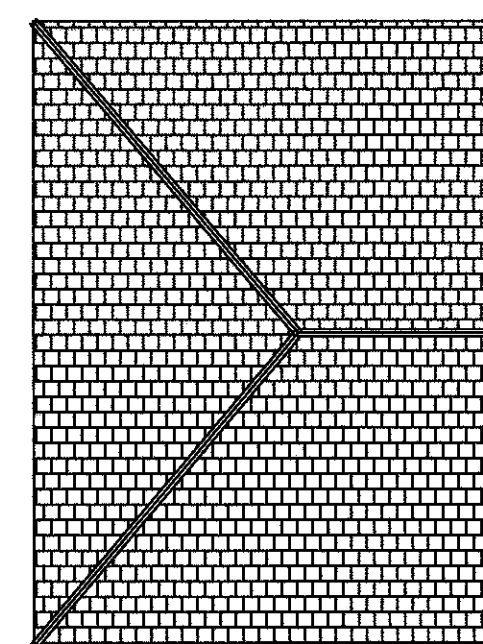

EXISTING ROOF PLAN

Xpert Planning Associates

Architectural technologist Interior Designers Building Contractors Structural Engineers

Client: George Hargreaves

Project Address: 81 Ribchester Rd
Clayton Le-Dale
Blackburn
BB1 9HT

Sheet: DOUBLE STOREY SIDE EXTENSION & A SINGLE
STOREY REAR EXTENSION

Job Detail: HOUSEHOLDERS PLANNING APPLICATION

Drawing No: 6.289

1:100, 1:50
1:20

@ A1

Date: JULY 2012

m: 07515515478
Email: info@xpertplanning.co.uk
Website: xpertplanning.co.uk

5 Beechwood Court
Blackburn
Lancashire
BB1 6PQ

81 Ribchester Road

