




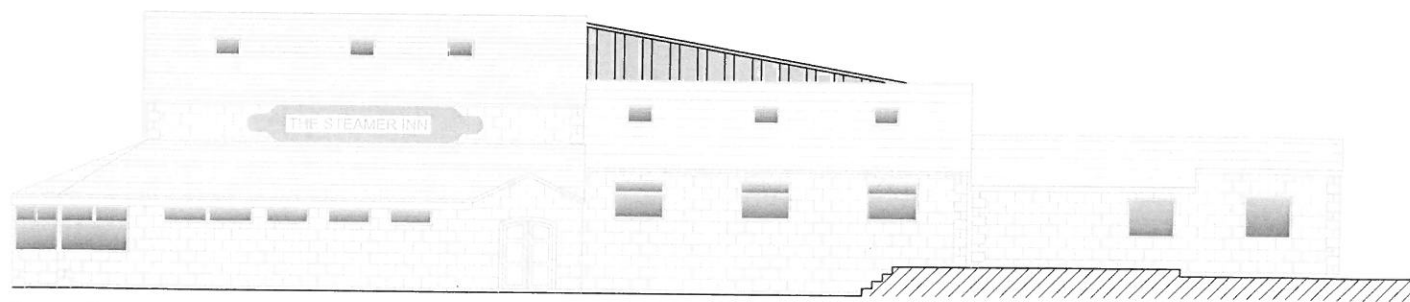


Front Elevation 1:100

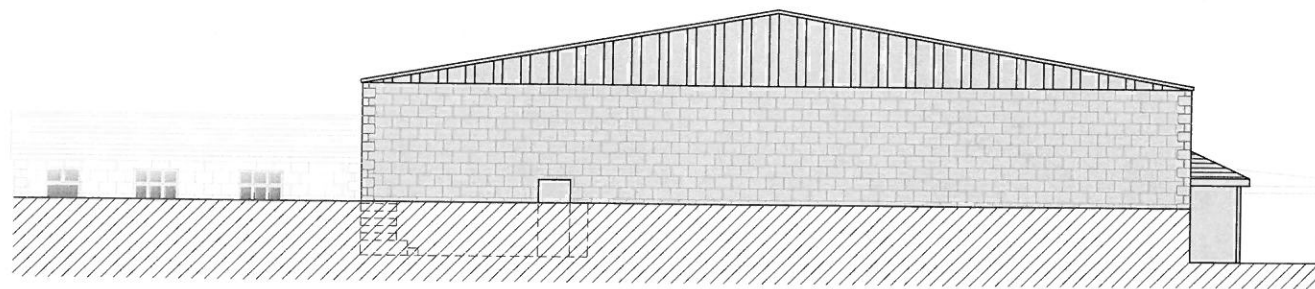


Rear Elevation 1:100

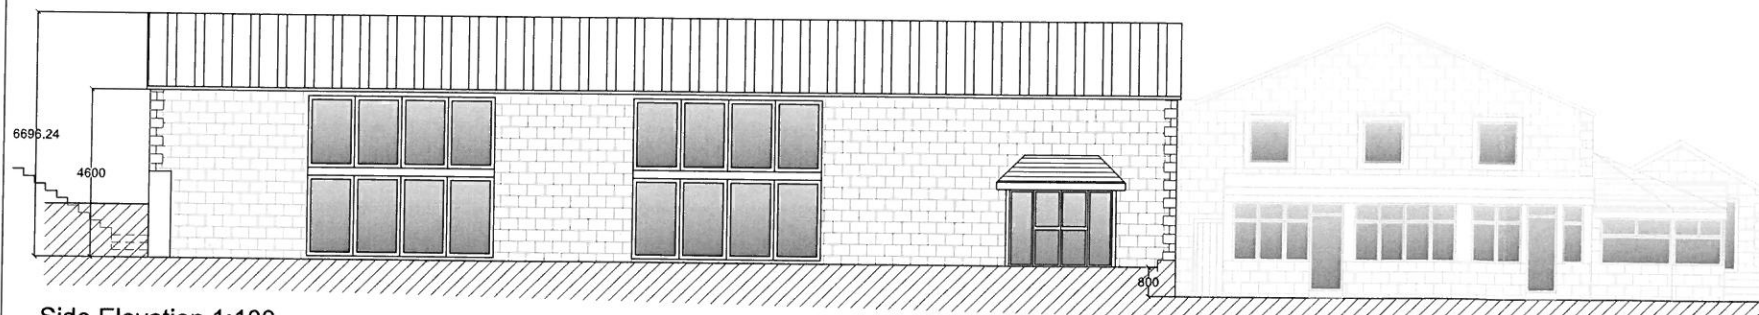


Side Elevation 1:100

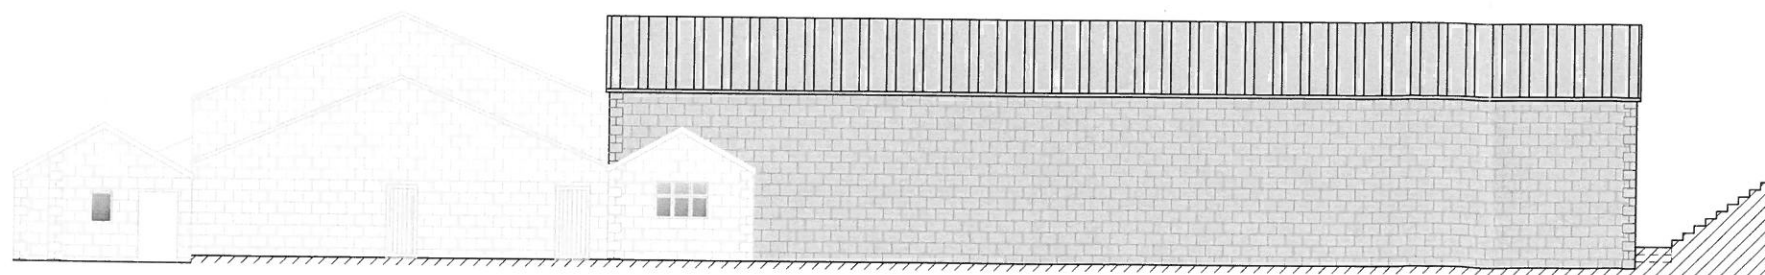


Side Elevation 1:100

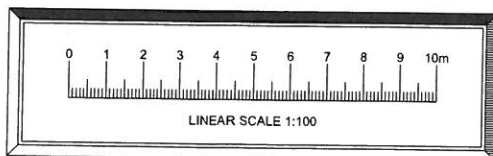

320130045P

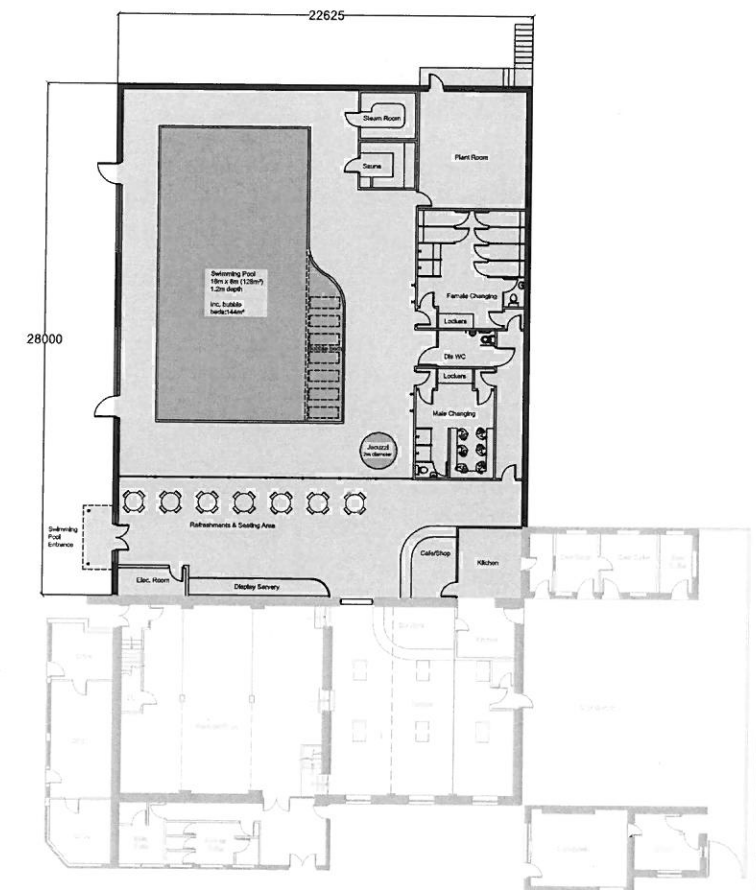


Ground Floor Plan 1:200

 


CAD PRODUCED DRAWING - DO NOT MODIFY BY HAND


REVISION A	ORIGINAL SCALE	HOUGH TULLETT		
	ELEVATIONS 1:100 @ A1 PLANS 1:200 @ A1	ST. ANDREWS, ECCLESTON, AMBLESIDE ROAD, WINDERMERE, CUMBRIA, LA23 1LJ TEL 015594 44091		
DIMENSIONS ADDED NORTH POINT ADDED SCALE BAR ADDED CHANGE OF TITLE	DATE MODIFIED	TITLE SOUTH LAKE LAND PARKS LTD, TODDER CARAVAN PARK. Proposed indoor leisure complex incorporating swimming pool, sauna, steam room and jacuzzi, with cafe and display shop.		
	03.12.2012	DIMENSIONS IN MILLIMETRES UNLESS STATED	DRAWN BY M.W	REF No. H1003
		DRA. No. H1003.2		ISSUE A

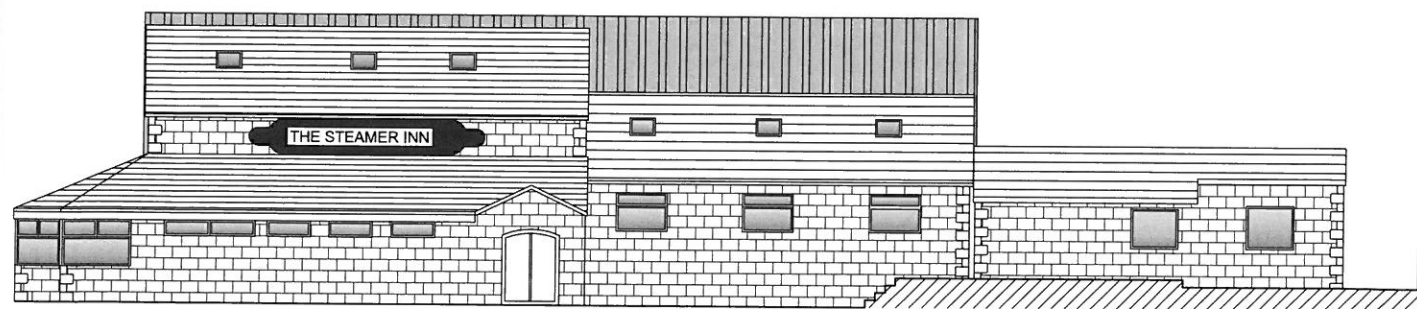


Front Elevation 1:100

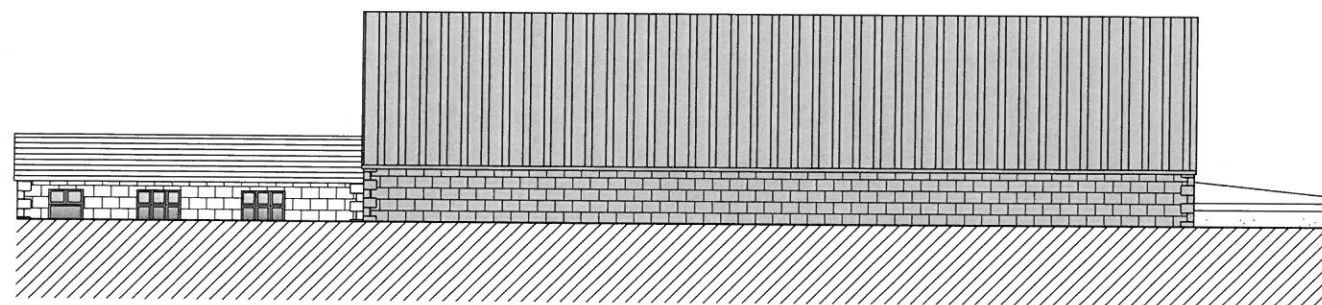


Rear Elevation 1:100

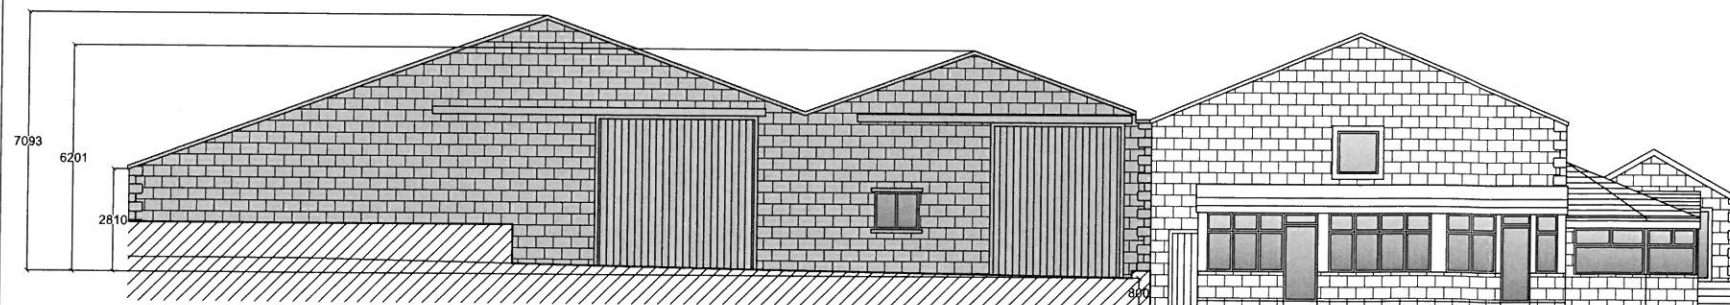


Side Elevation 1:100

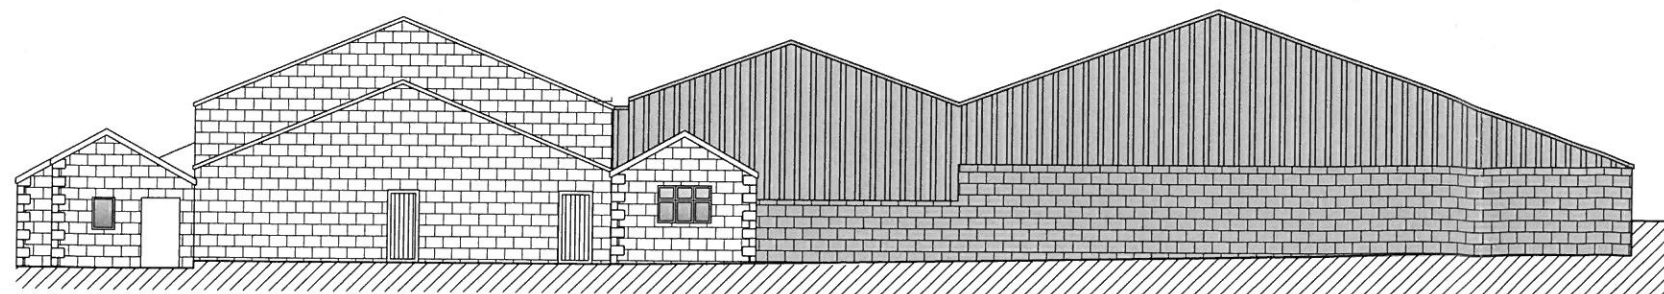


Side Elevation 1:100

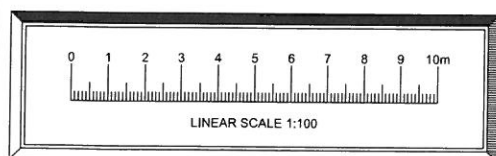

320130045P

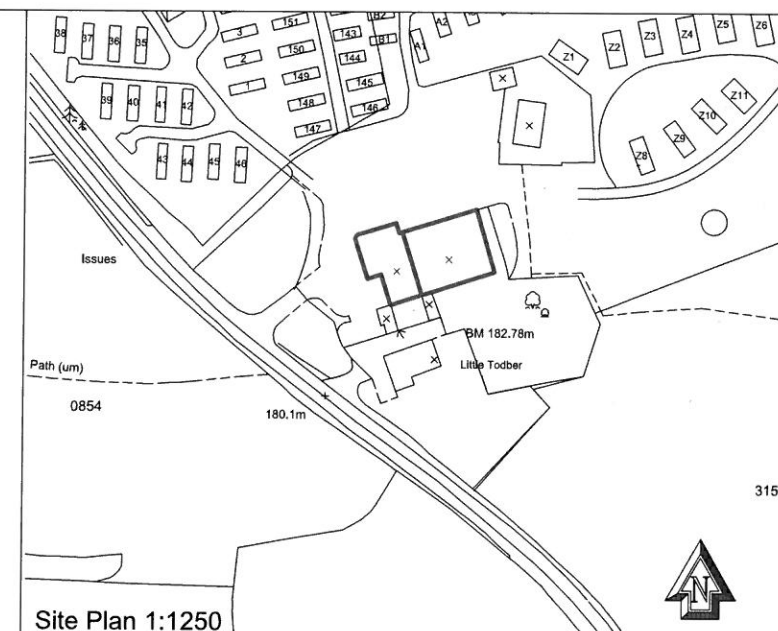

Site Plan 1:1250

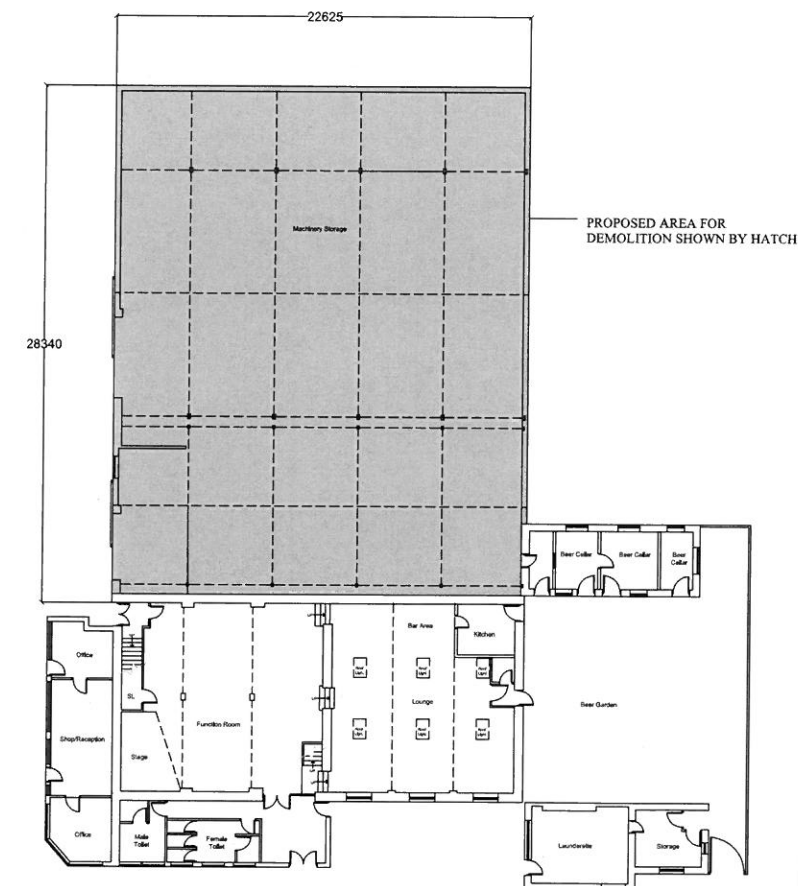

Ground Floor Plan 1:200



ORIGINAL SCALE
ELEVATIONS 1:100 @ A1
SITE PLANS 1:1250 @ A1
PLANS 1:200 @ A1

HOUGH TULLETT
ST. ANDREWS, ECCLERIGG, AMBLESIDE ROAD, WINDERMERE, CUMBRIA, LA23 8LJ
TEL 015394 44051

REVISION A	DATE MODIFIED	TITLE	DRAWN BY	REF	DRG.	ISSUE
DEMOLISHING HATCH ADDED DIMENSIONS ADDED NORTH POINT ADDED SCALE BAR ADDED CHANGE OF TITLE	05.12.2012	SOUTHLAKELAND PARKS LTD, TODDER CARAVAN PARK. Demolition of existing agricultural buildings to make way for proposed indoor leisure complex incorporating swimming pool, sauna, steam room and jacuzzi, with cafe and display shop.	M.W.	H1003	H1003.1	A