


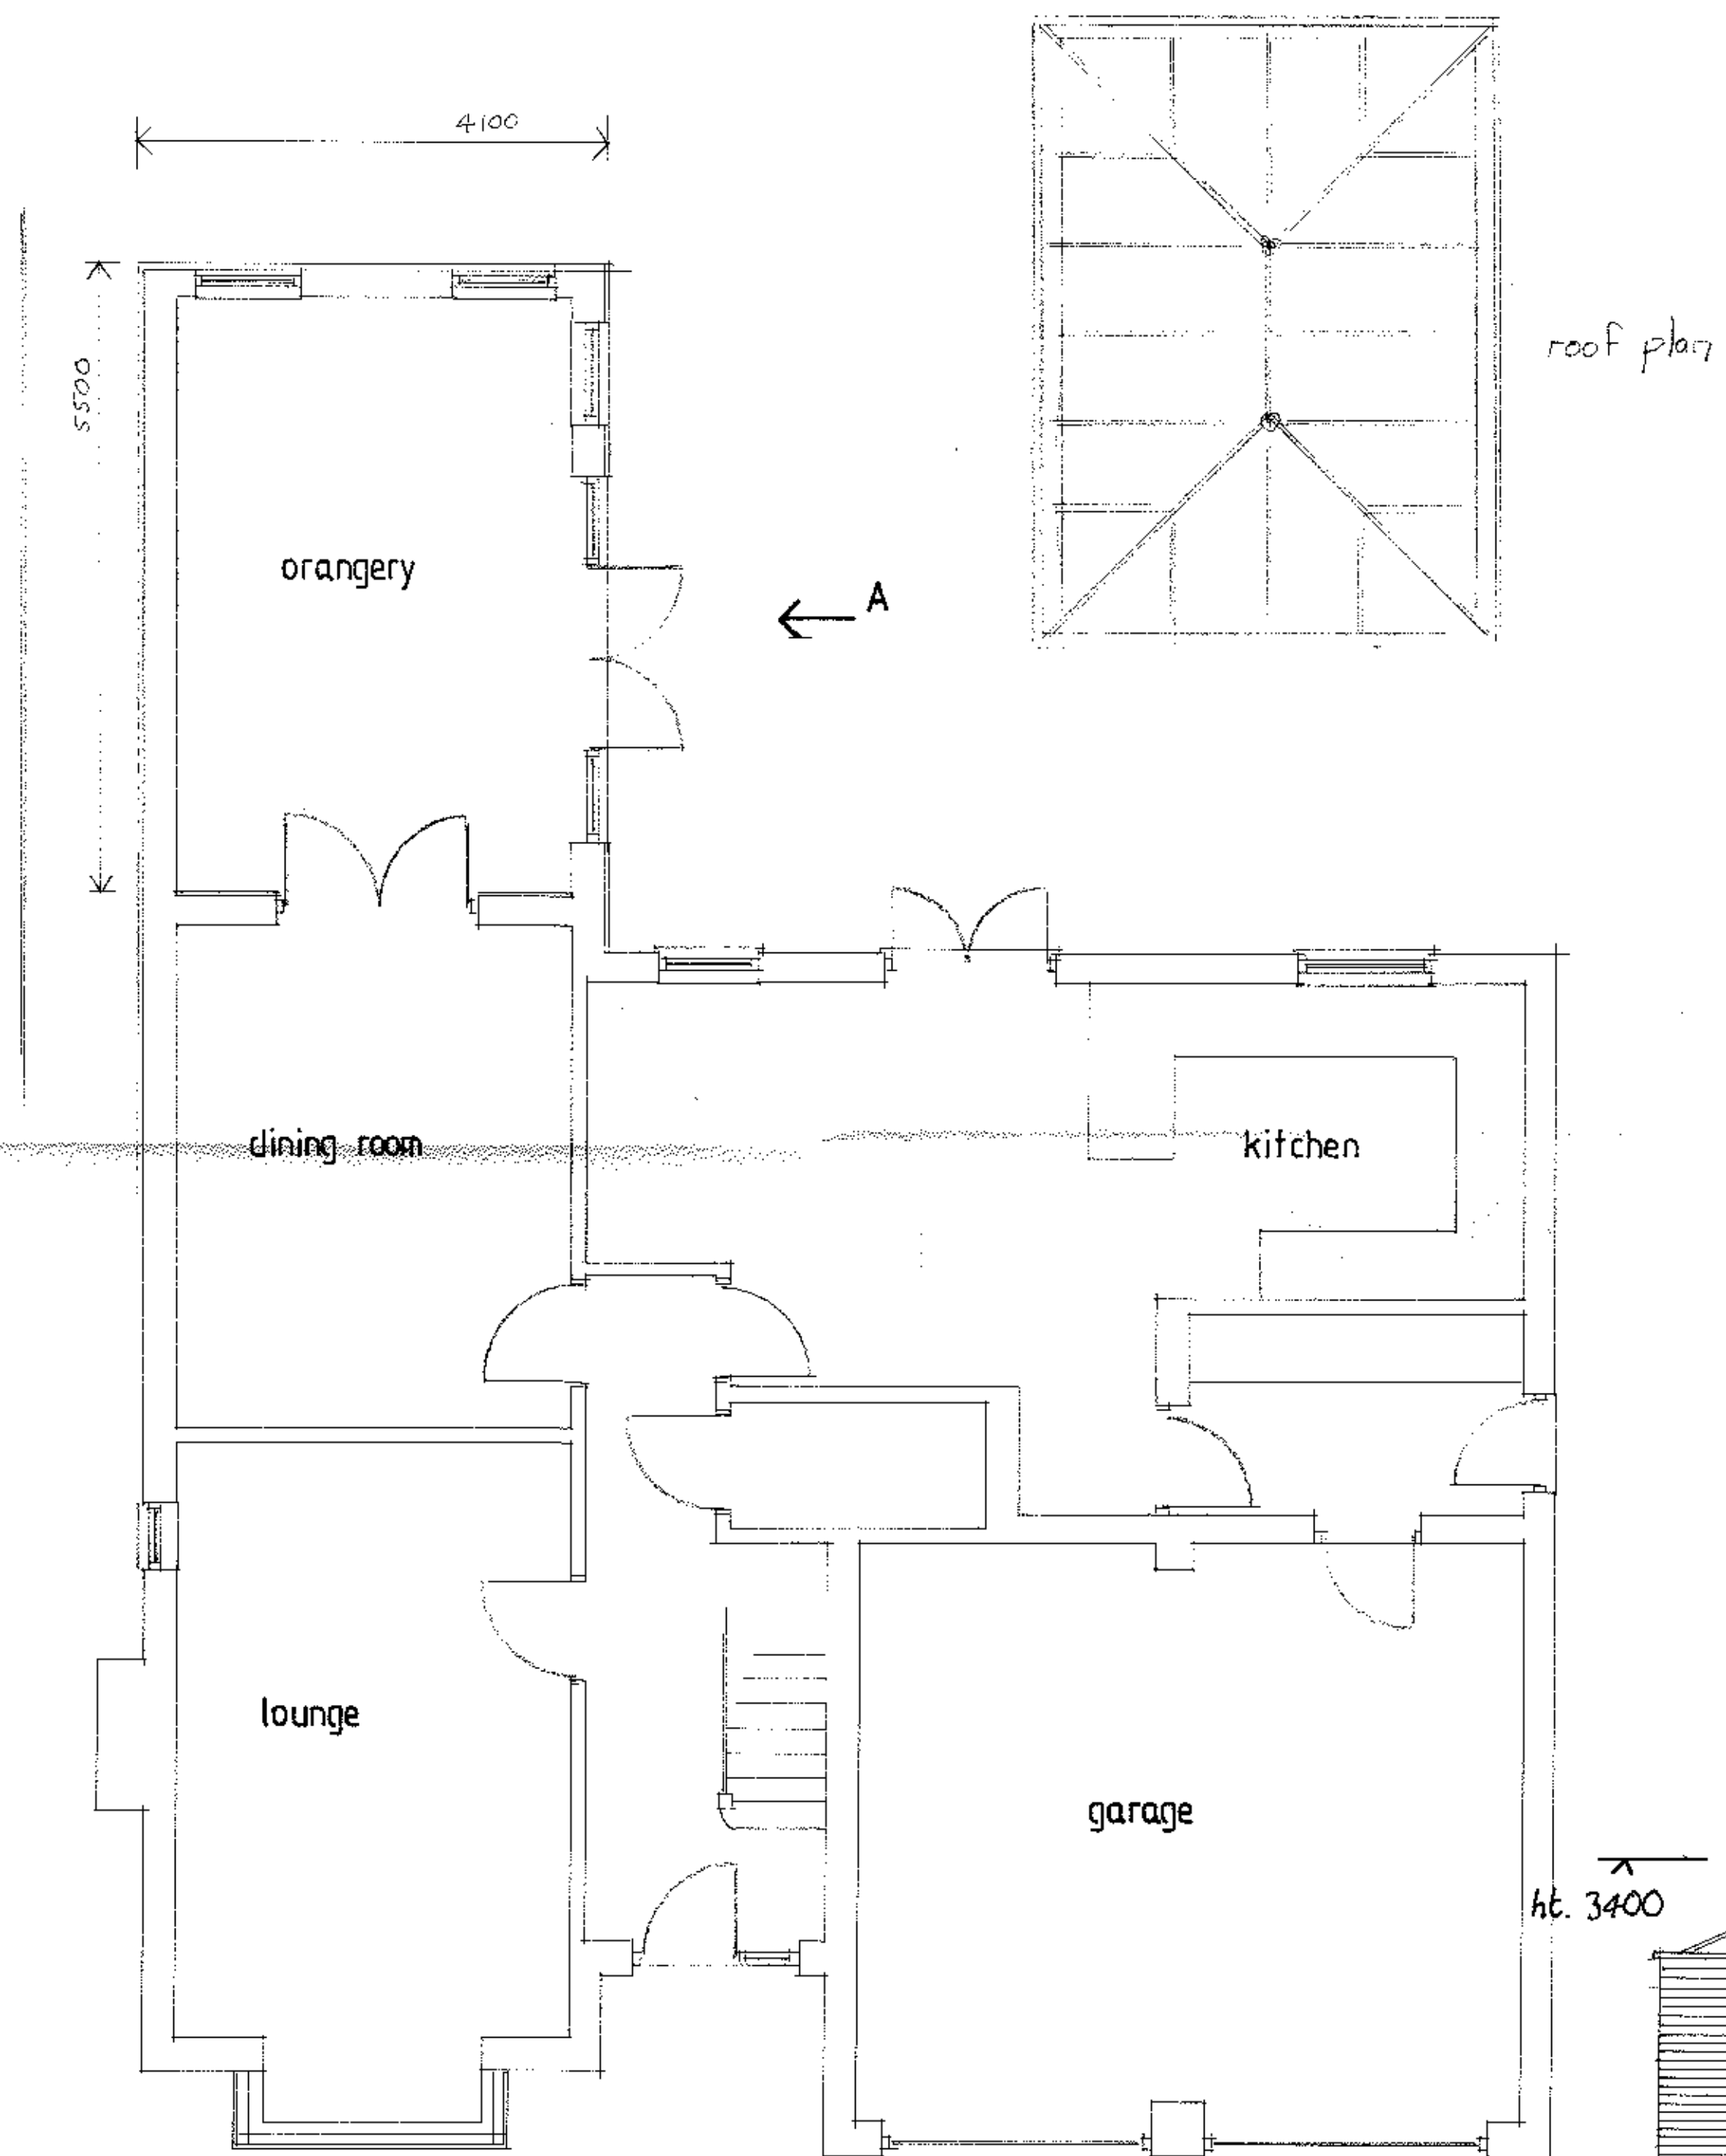


PROPOSED PLAN



PROPOSED REAR ELEVATION

elevation A

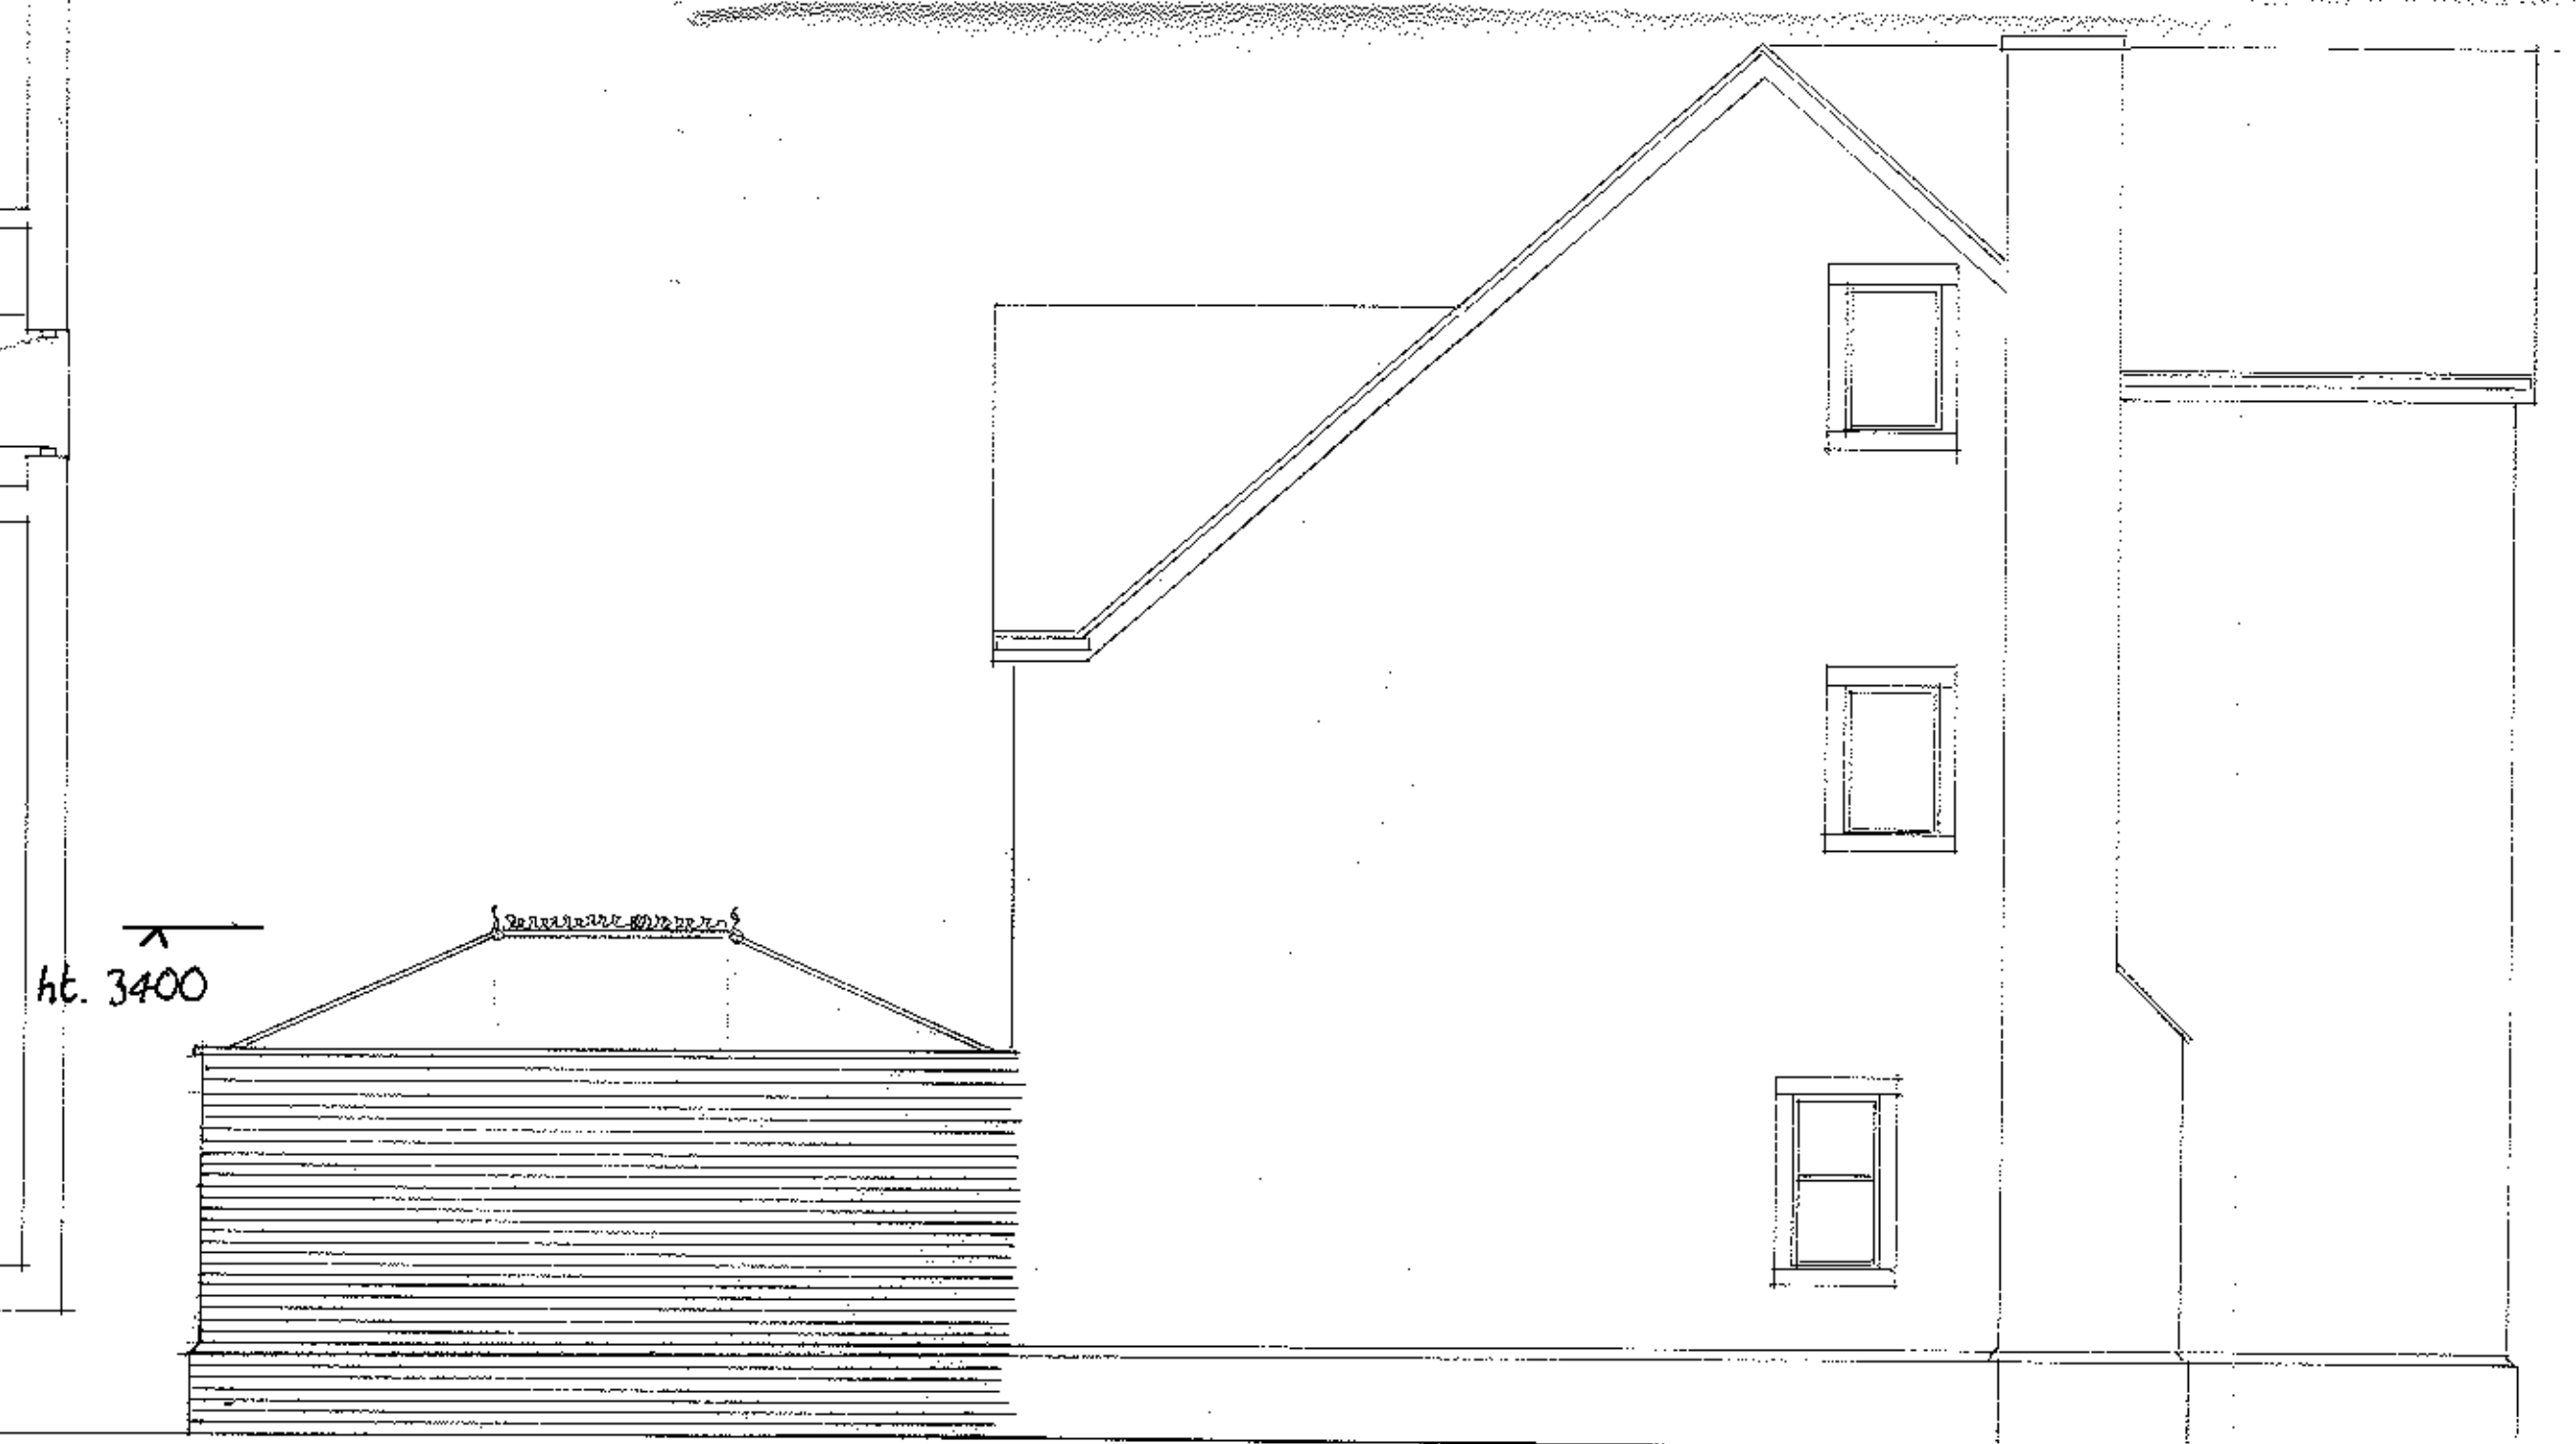

PROPOSED SIDE ELEVATION

320130049P

Proposed orangery to rear for Mr. C. Hamill
22 Asturian Gate, Ribchester

drawn by Artech Design 01772 456592

drawing no. 1B/2064/2

Scale 1:50