
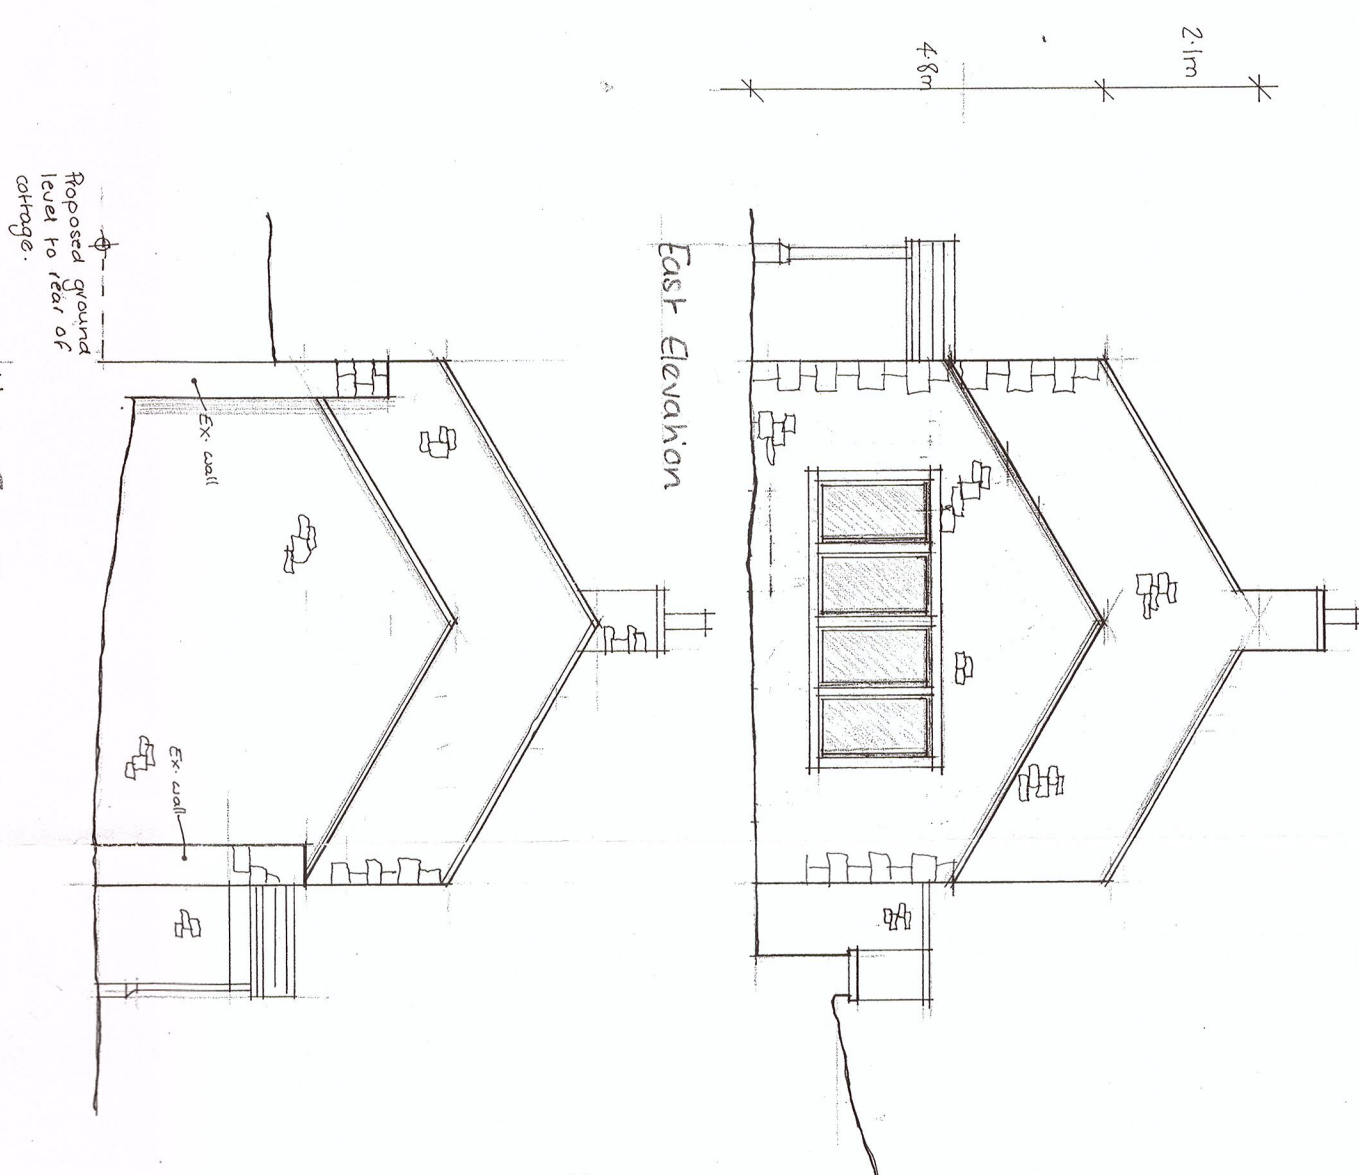


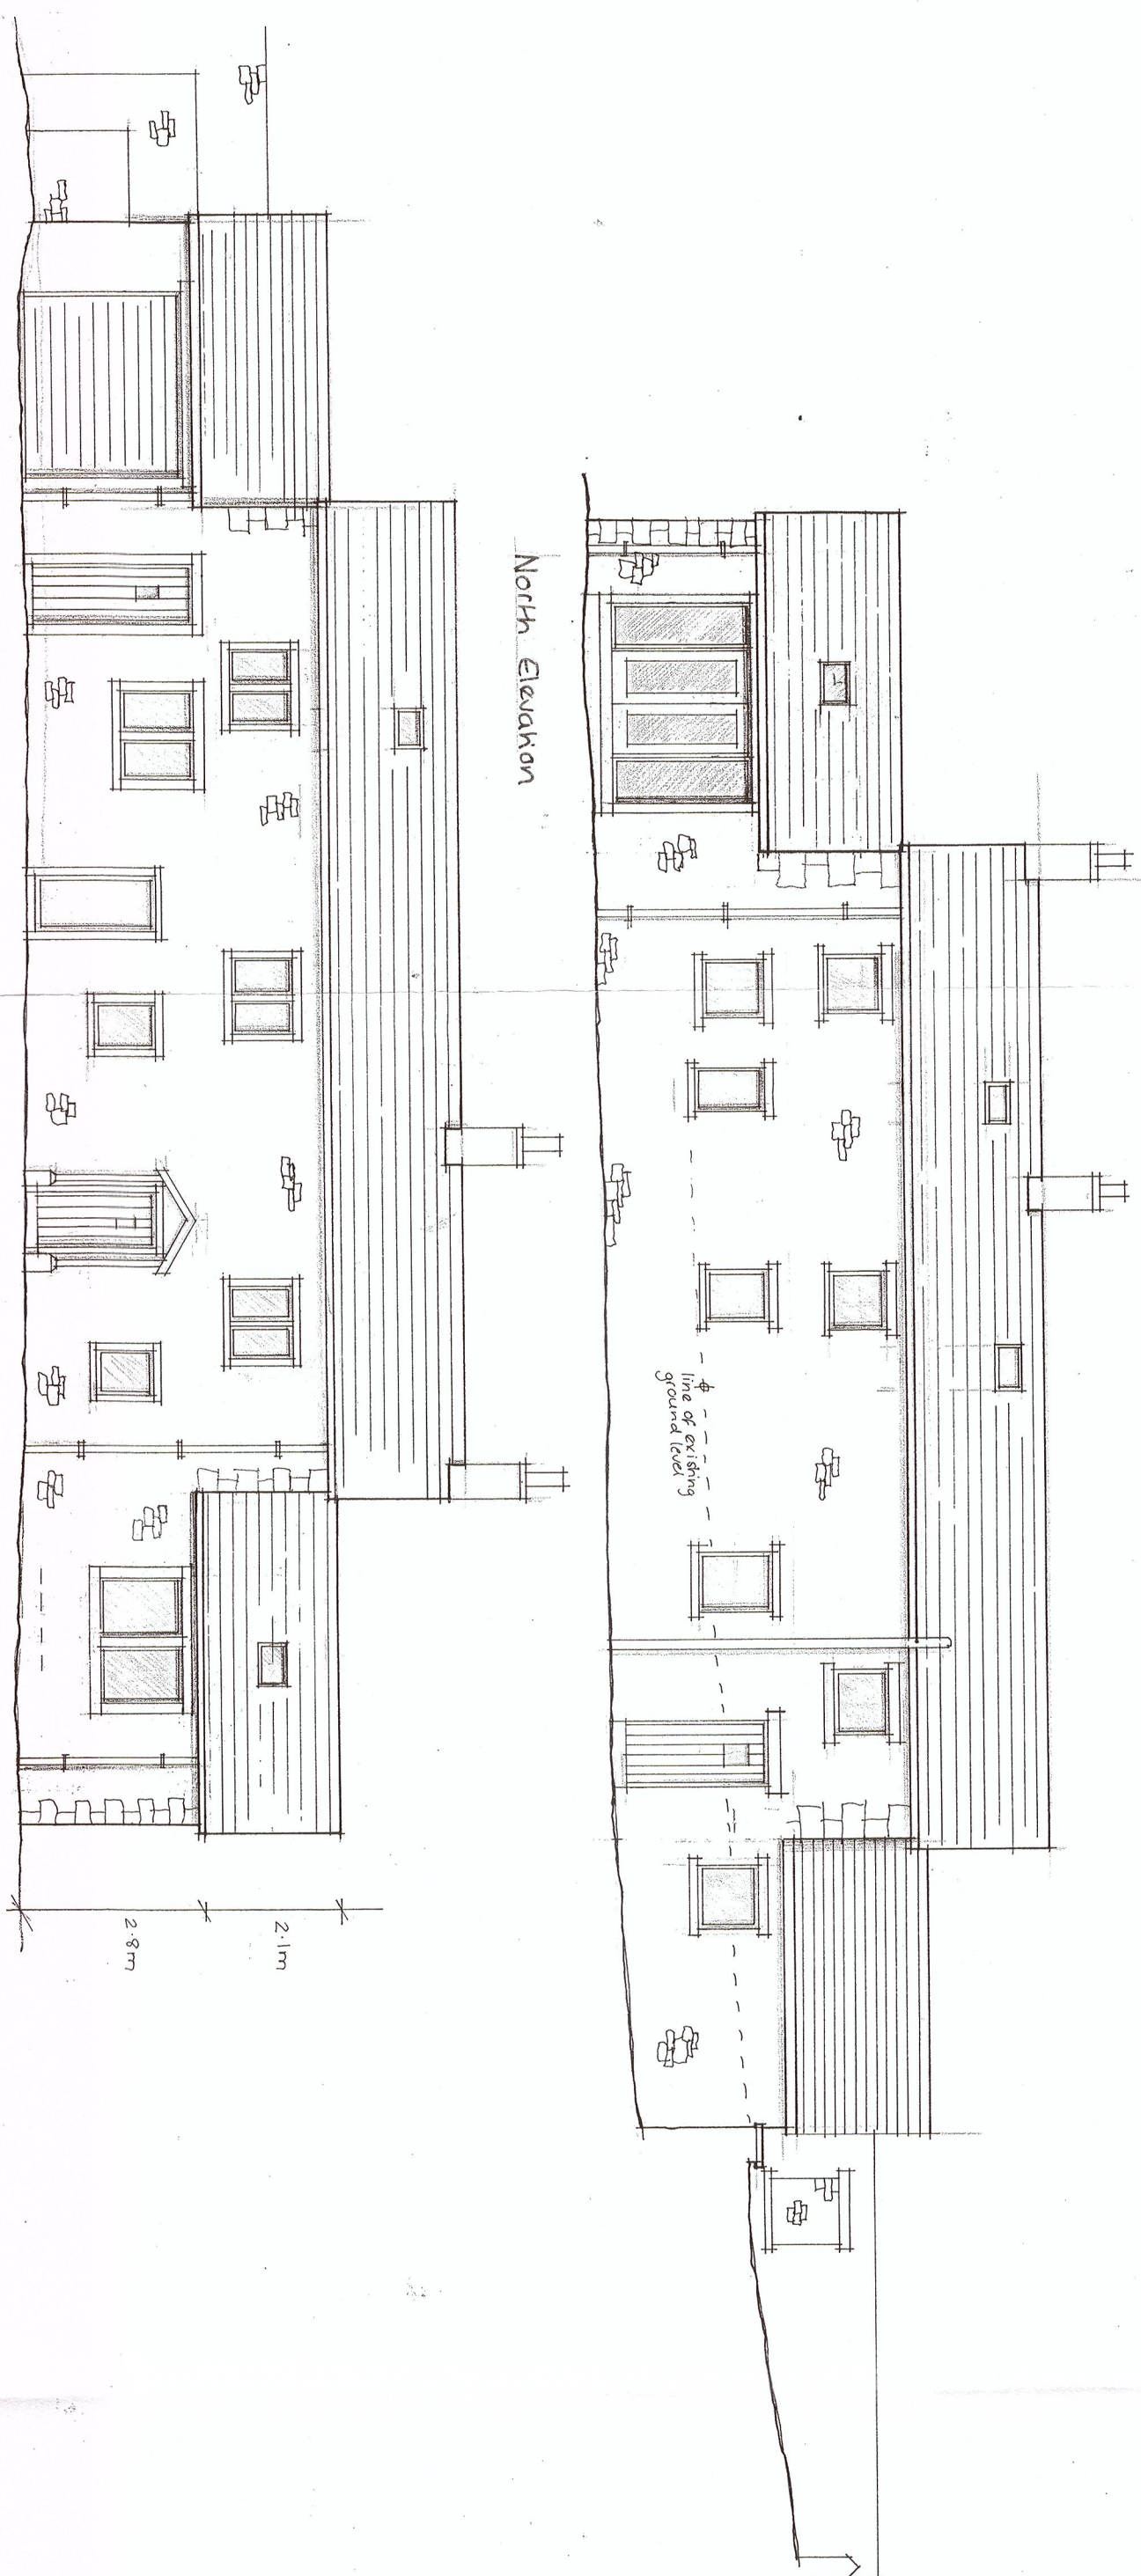


South Elevation



North Elevation

East Elevation


West Elevation

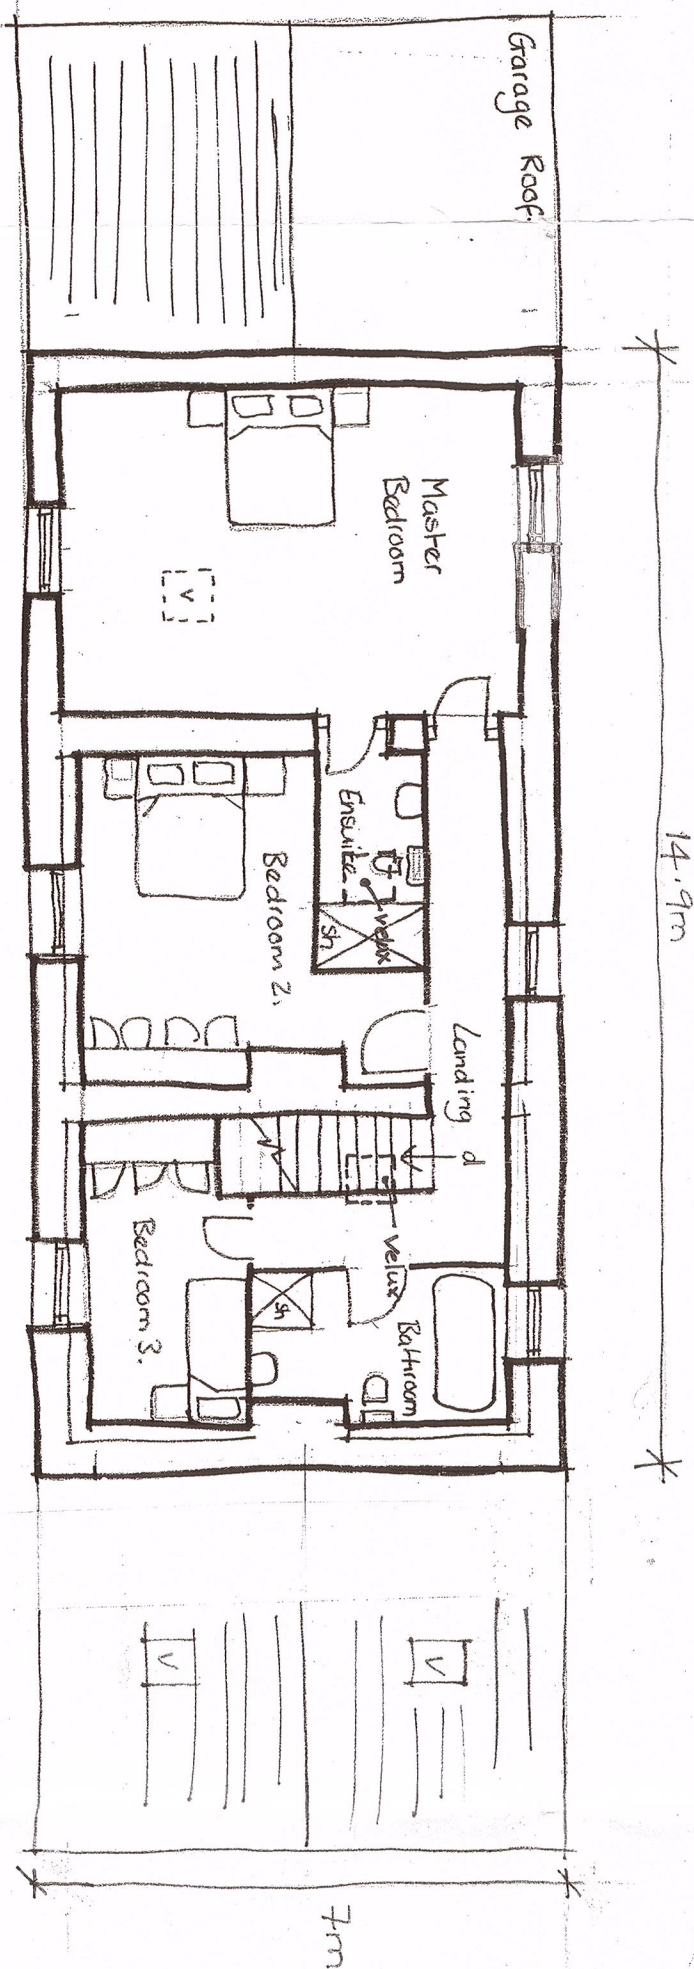

First Floor Plan

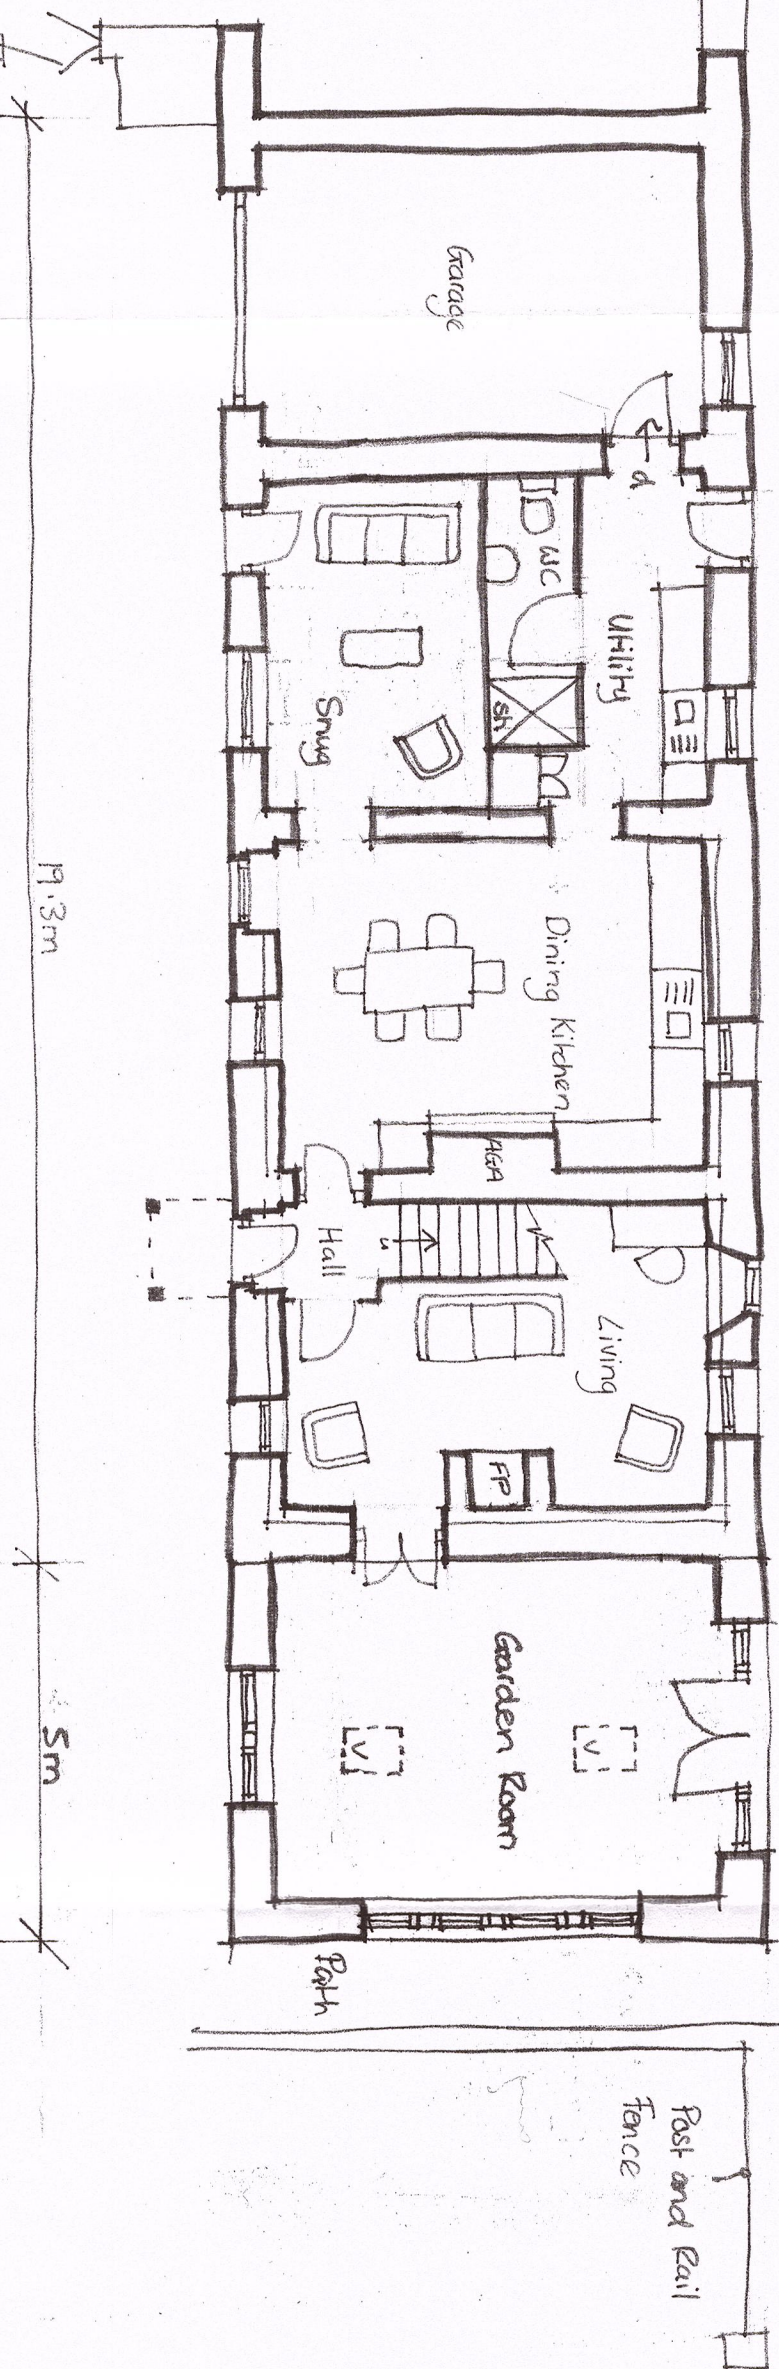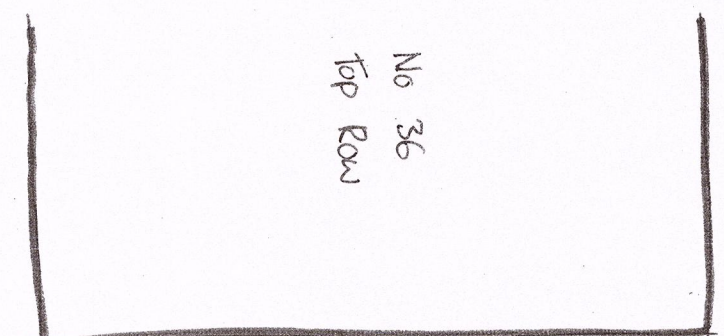

Ground Floor Plan

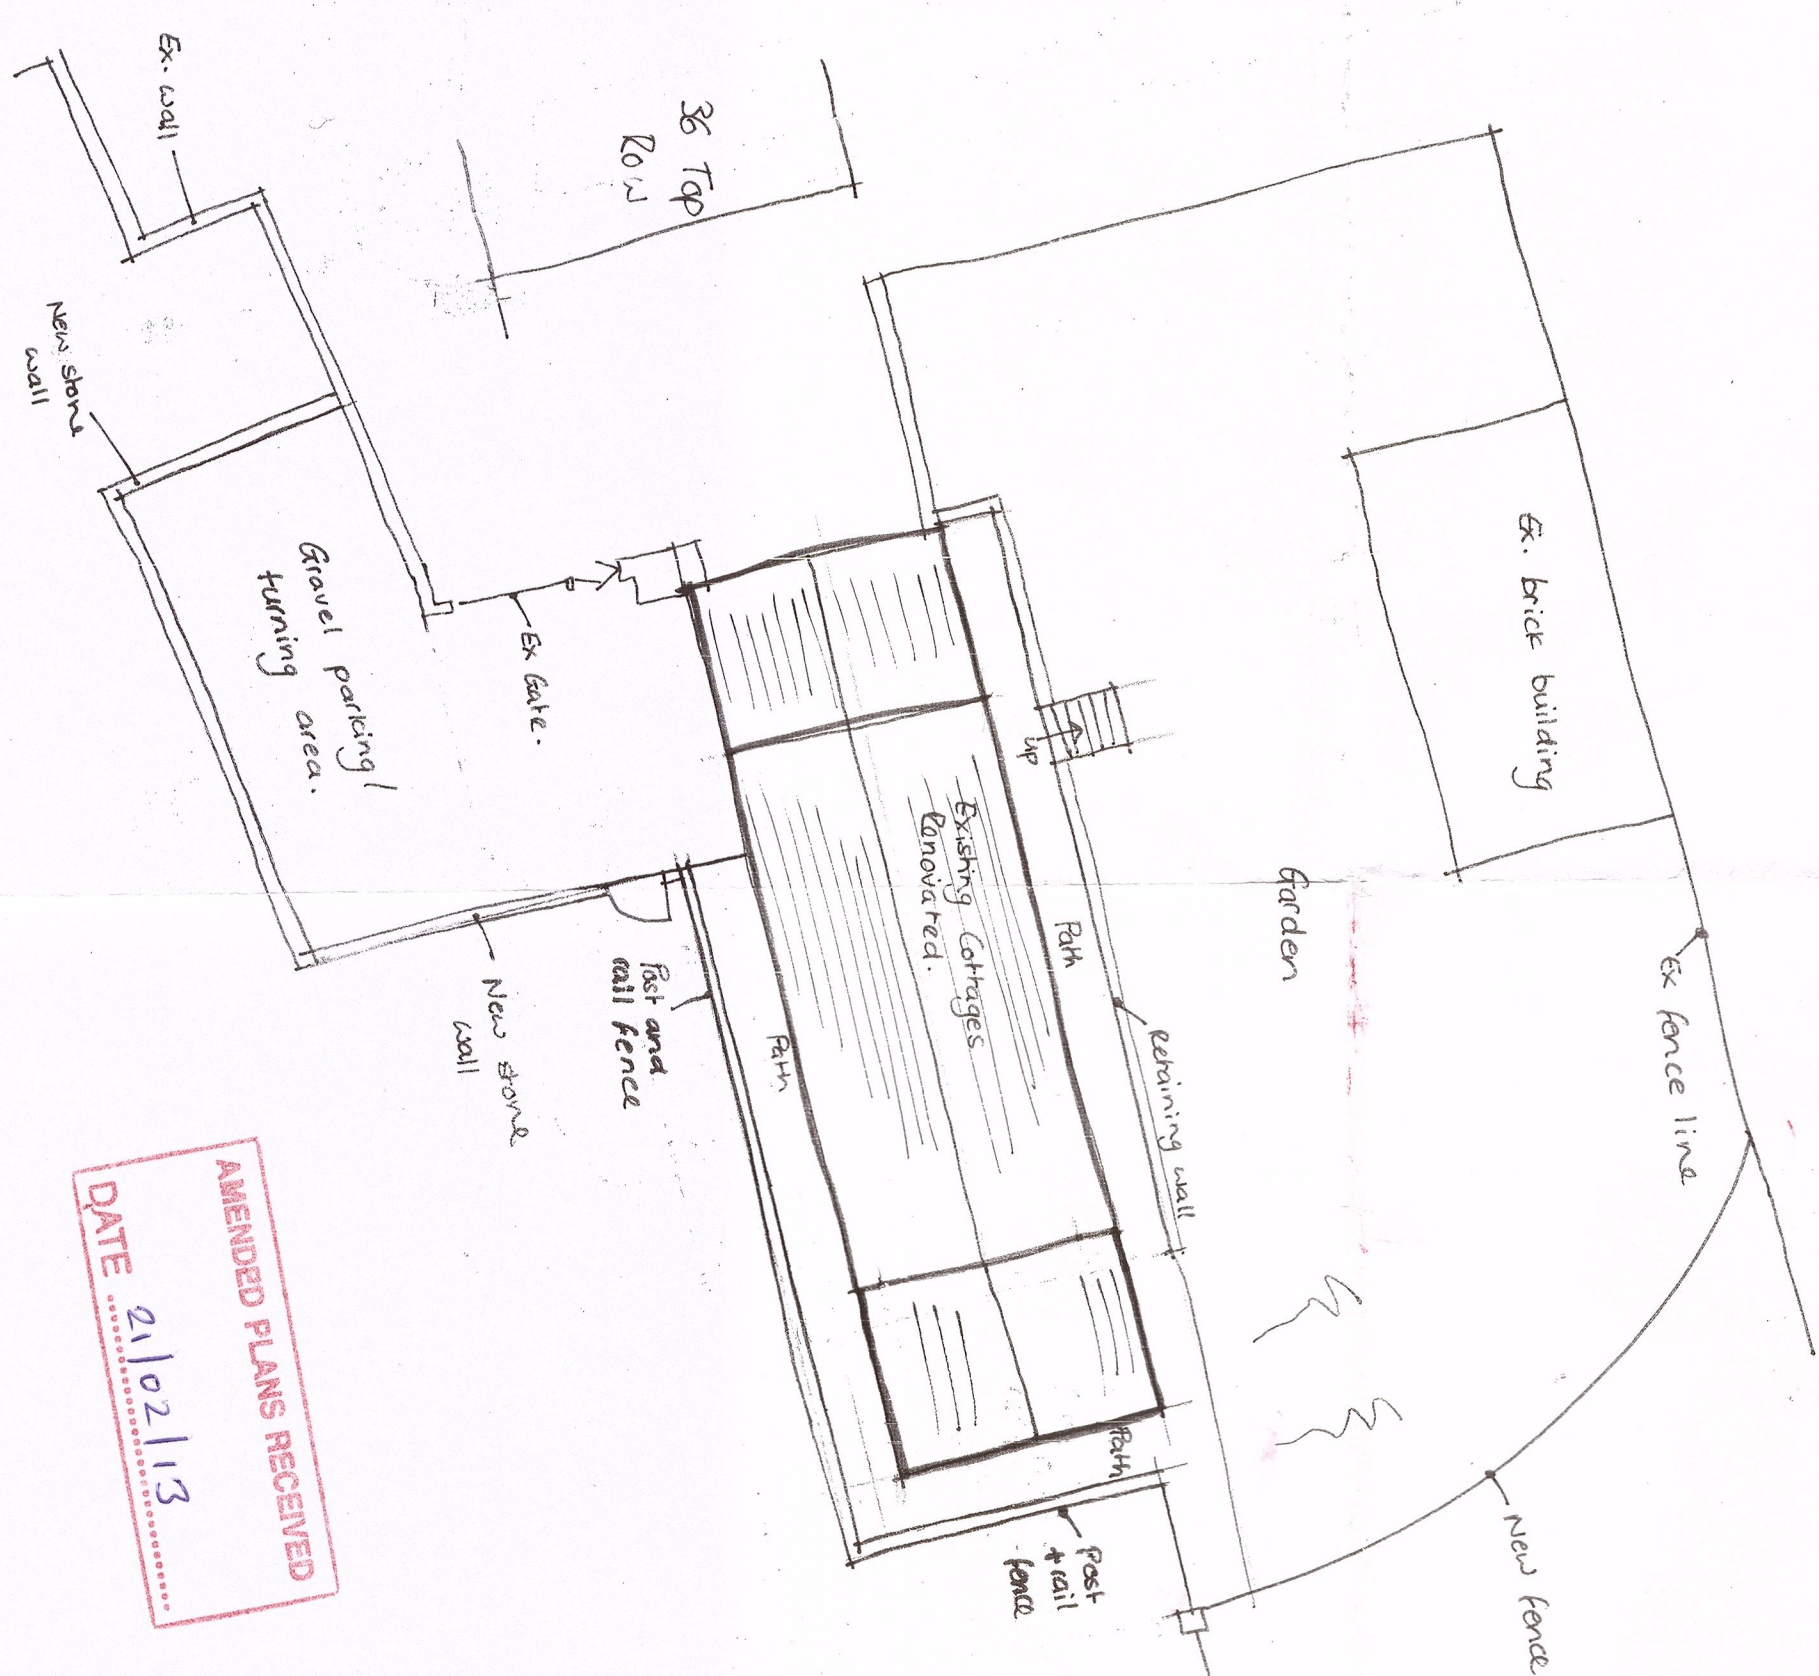

Proposed Site Plan 1:200

AMENDED PLANS RECEIVED
DATE 21/02/13

320130051P

Rev F - 18/02/13. L&S
Rev E - 15-02-13. L&S
Rev D - 17-12-12. L&S.

Client
Mr and Mrs Gull

Job Title
Proposed Renovation of
Cottages at
Top Row
Sadden

Drawing Title
Proposed Plans and Elevations

Scale
1:100/200/41
Date
Oct 2012
Drawn
LFS

GILL - 02 F