




North Elevation

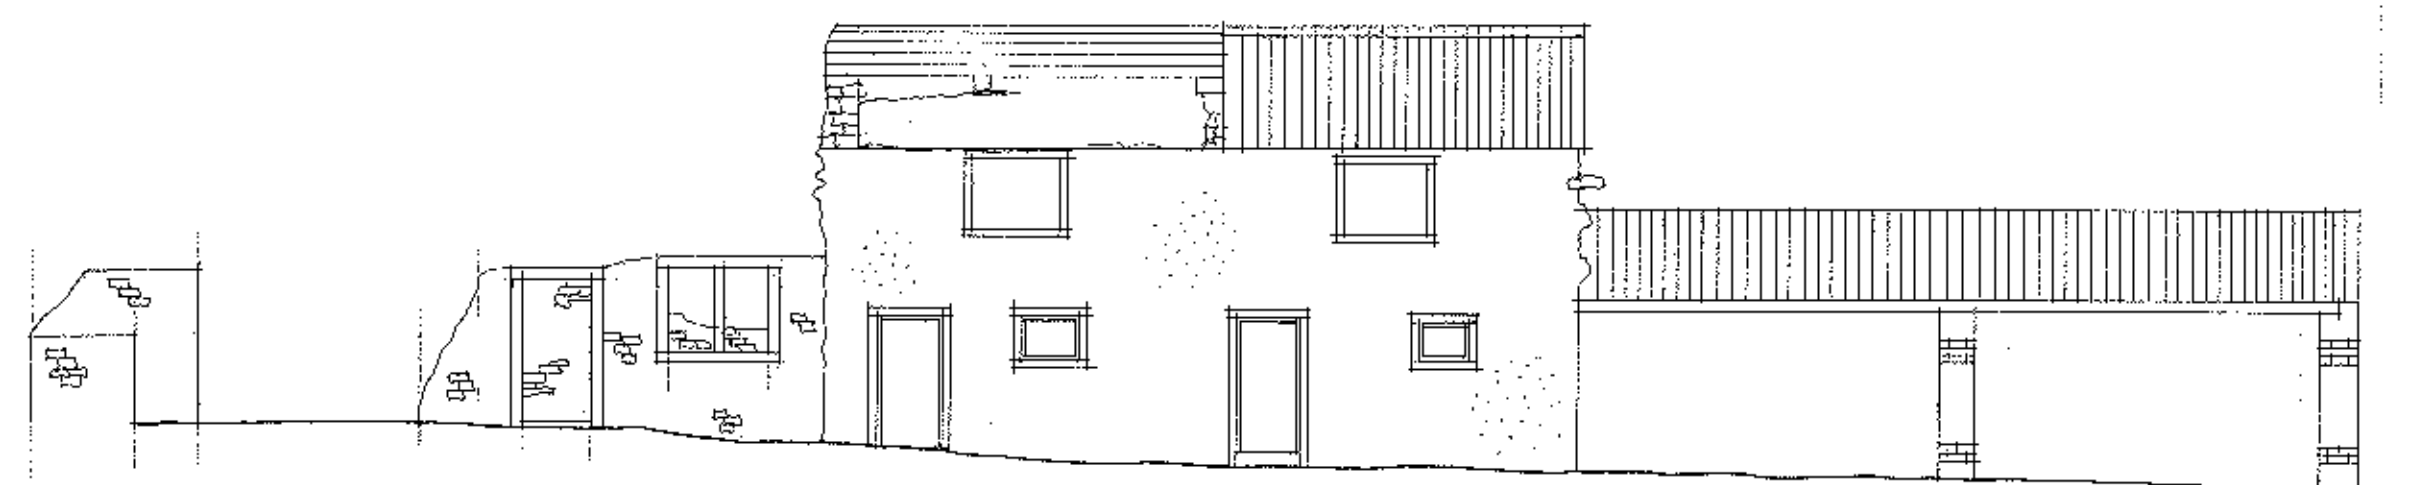


South Elevation

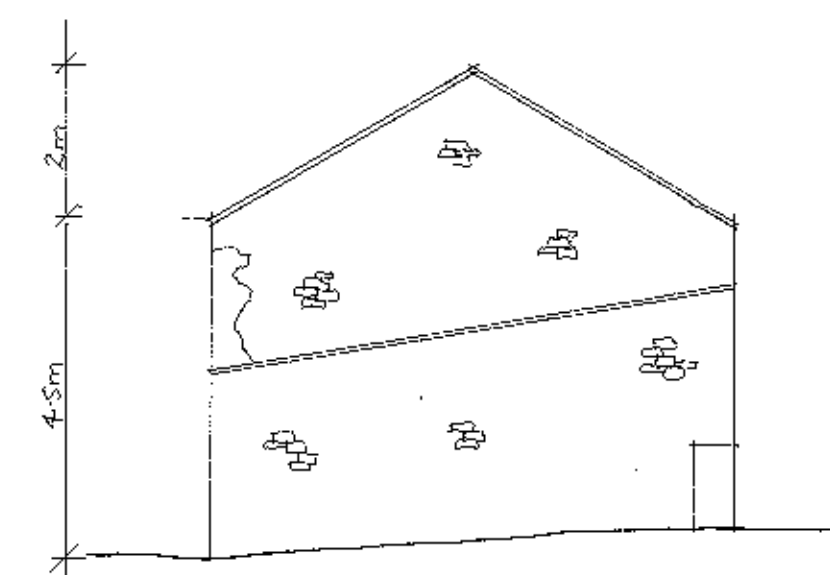

East Elevation

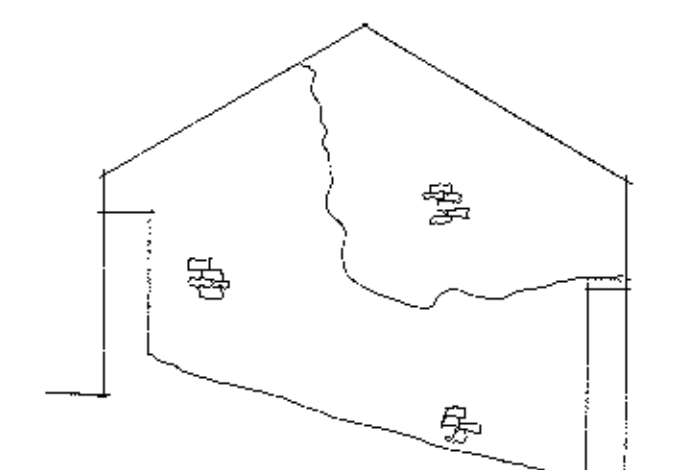


West Elevation

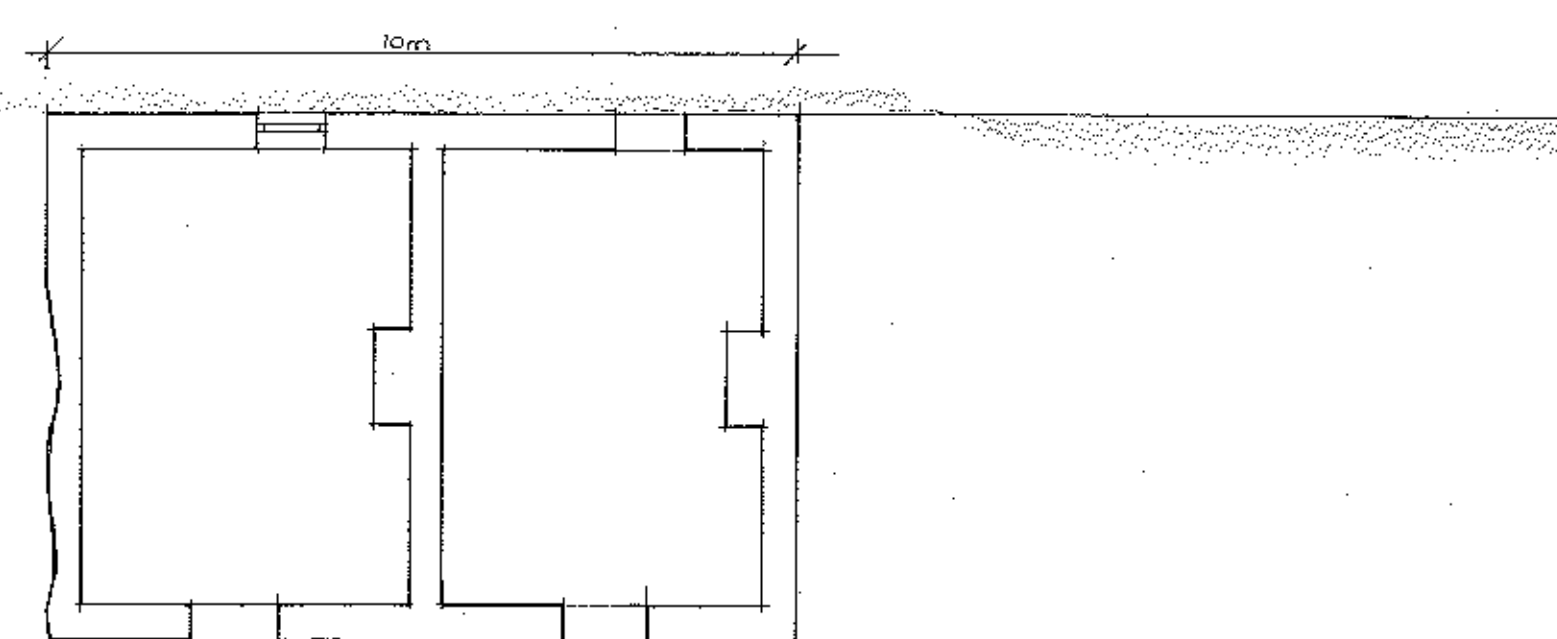

First Floor Plan

320130051P.

Client Mr and Mrs Gill		
Job Title Proposed Renovation of Cottages at Top Row Sabden		
Drawing Title Existing Plans and Elevations		
Scale 1:100@A1	Date Sep '12	Drawn LG

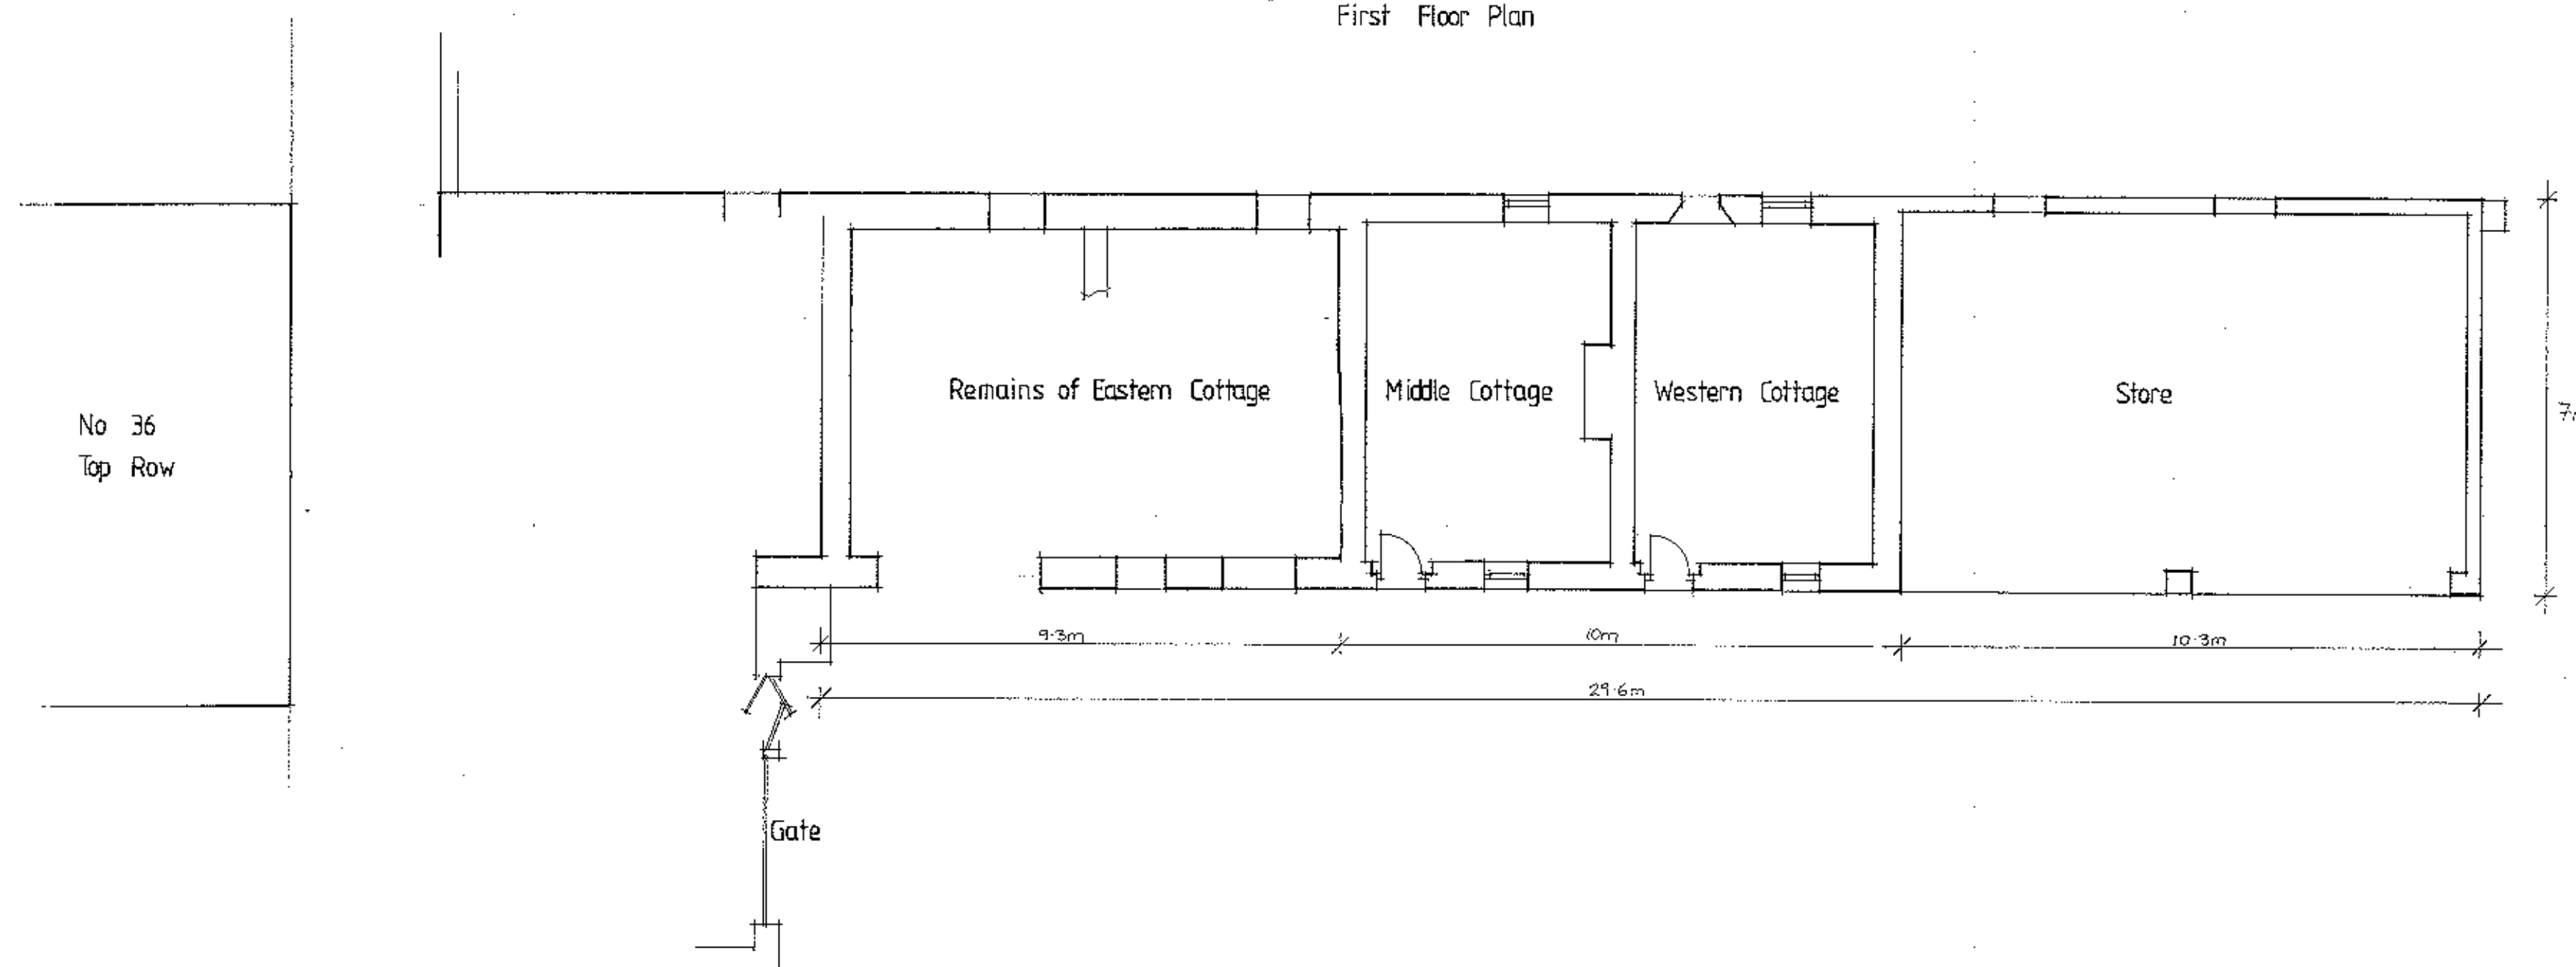

Ground Floor Plan