



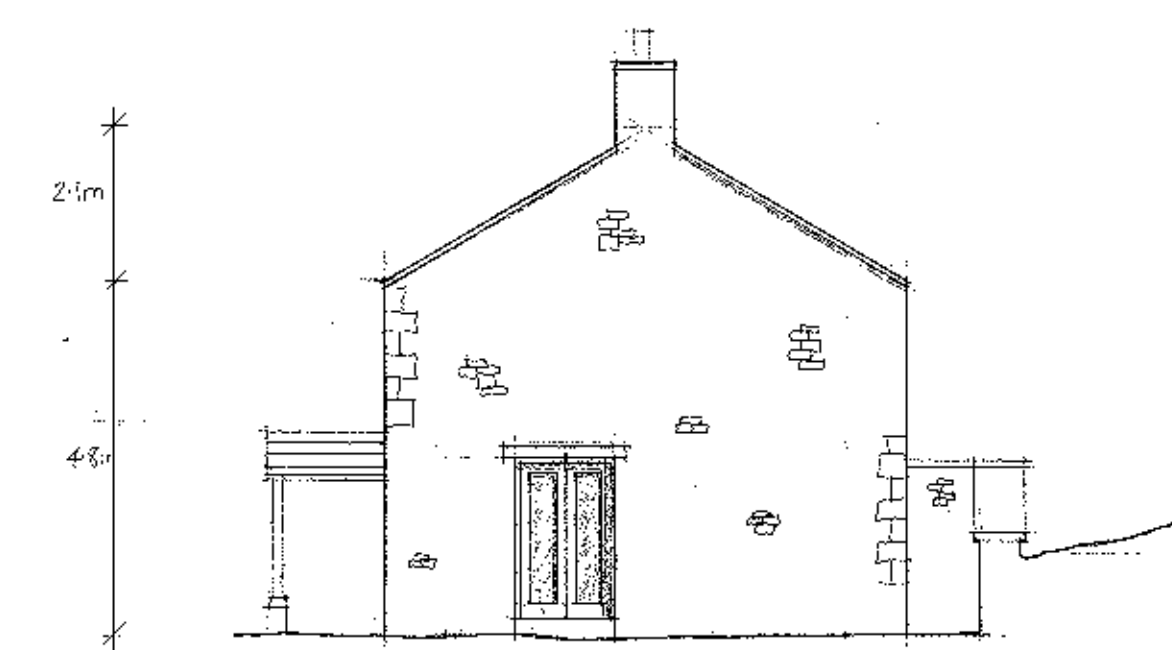


South Elevation

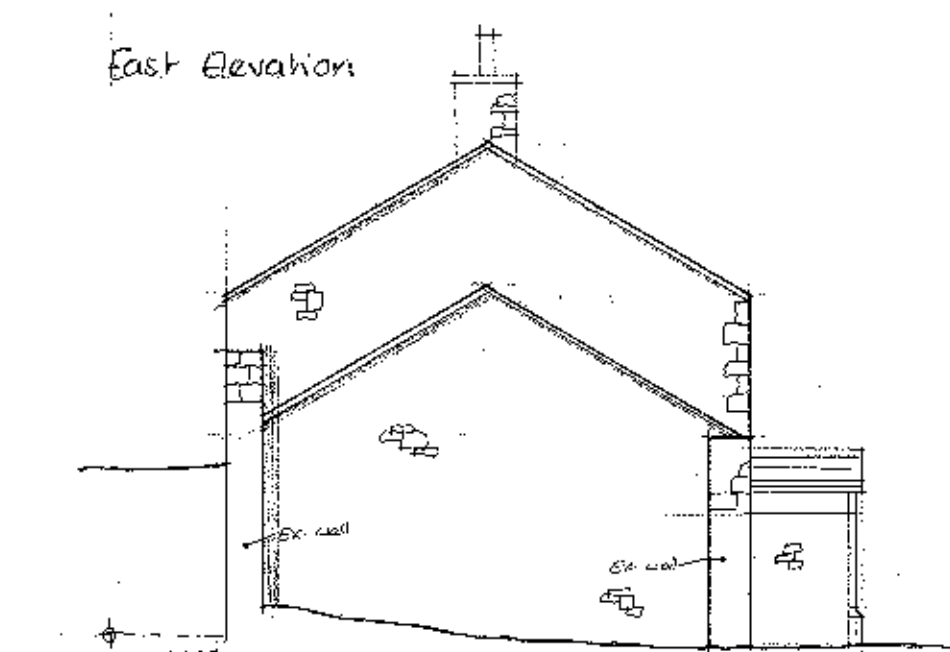


East Elevation



West Elevation

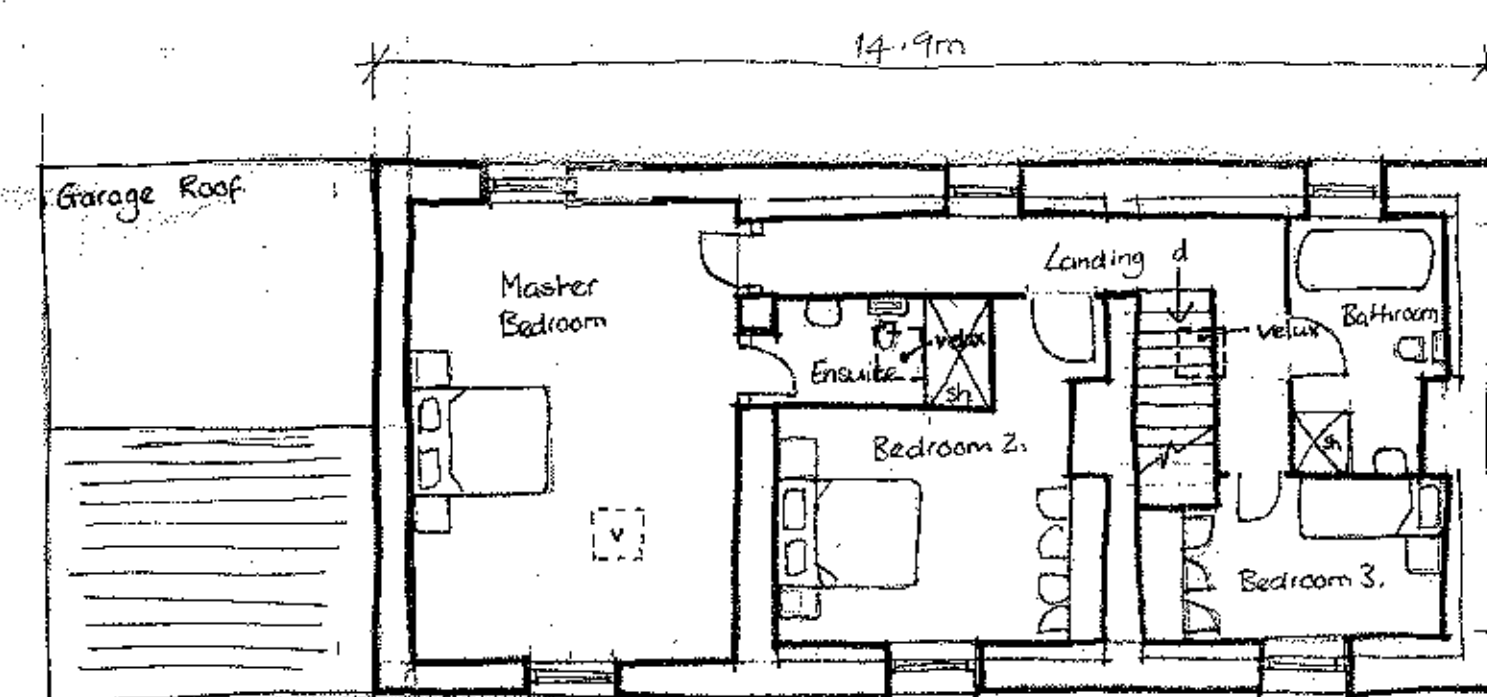


First Floor Plan

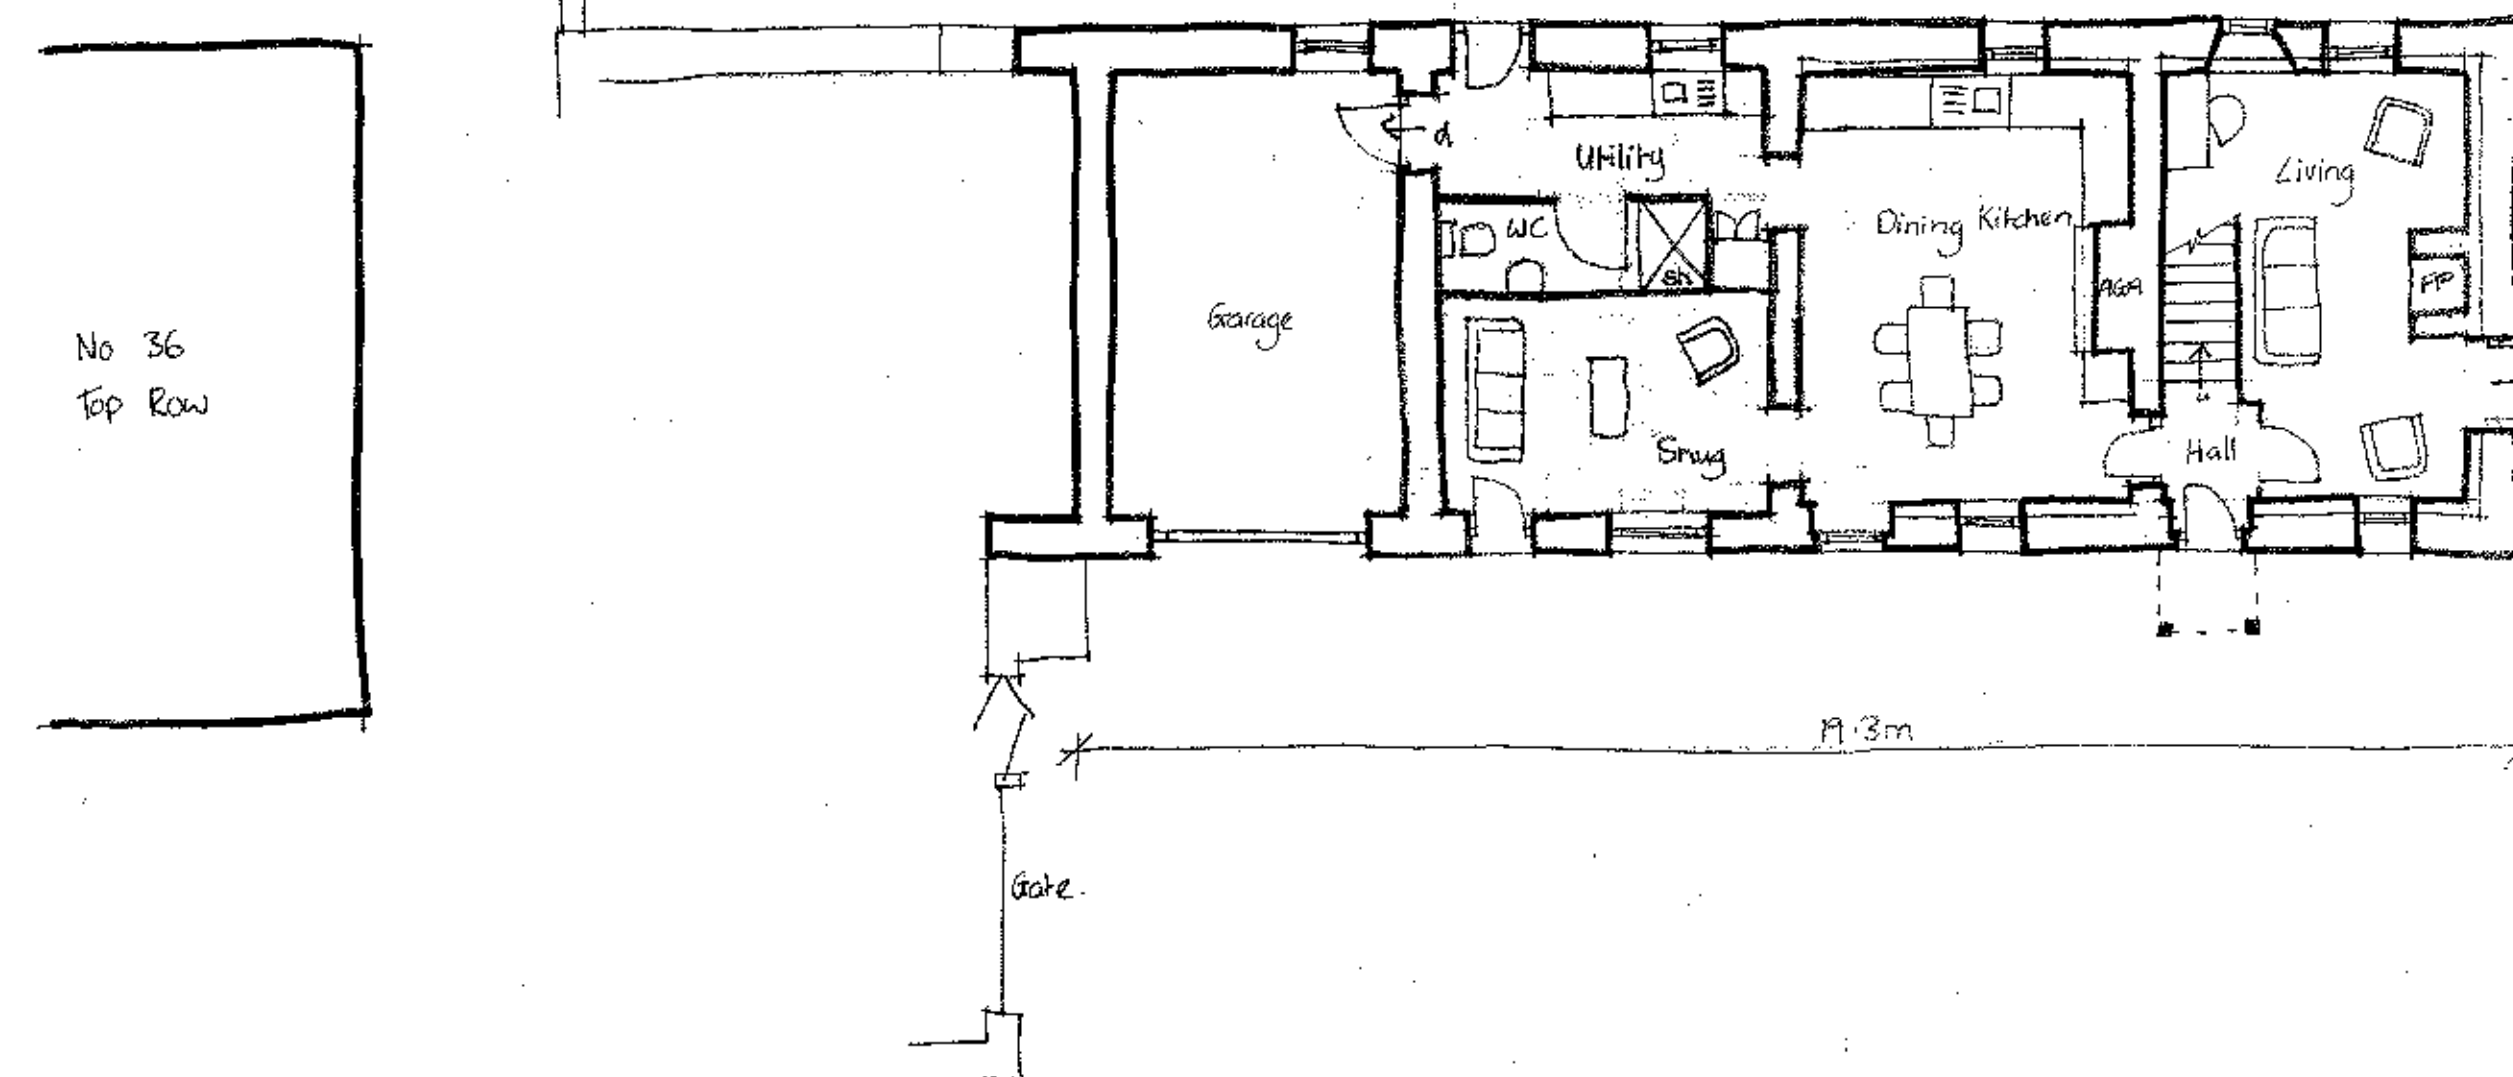

Ground Floor Plan

Gravel
Car Parking
Area

Fence

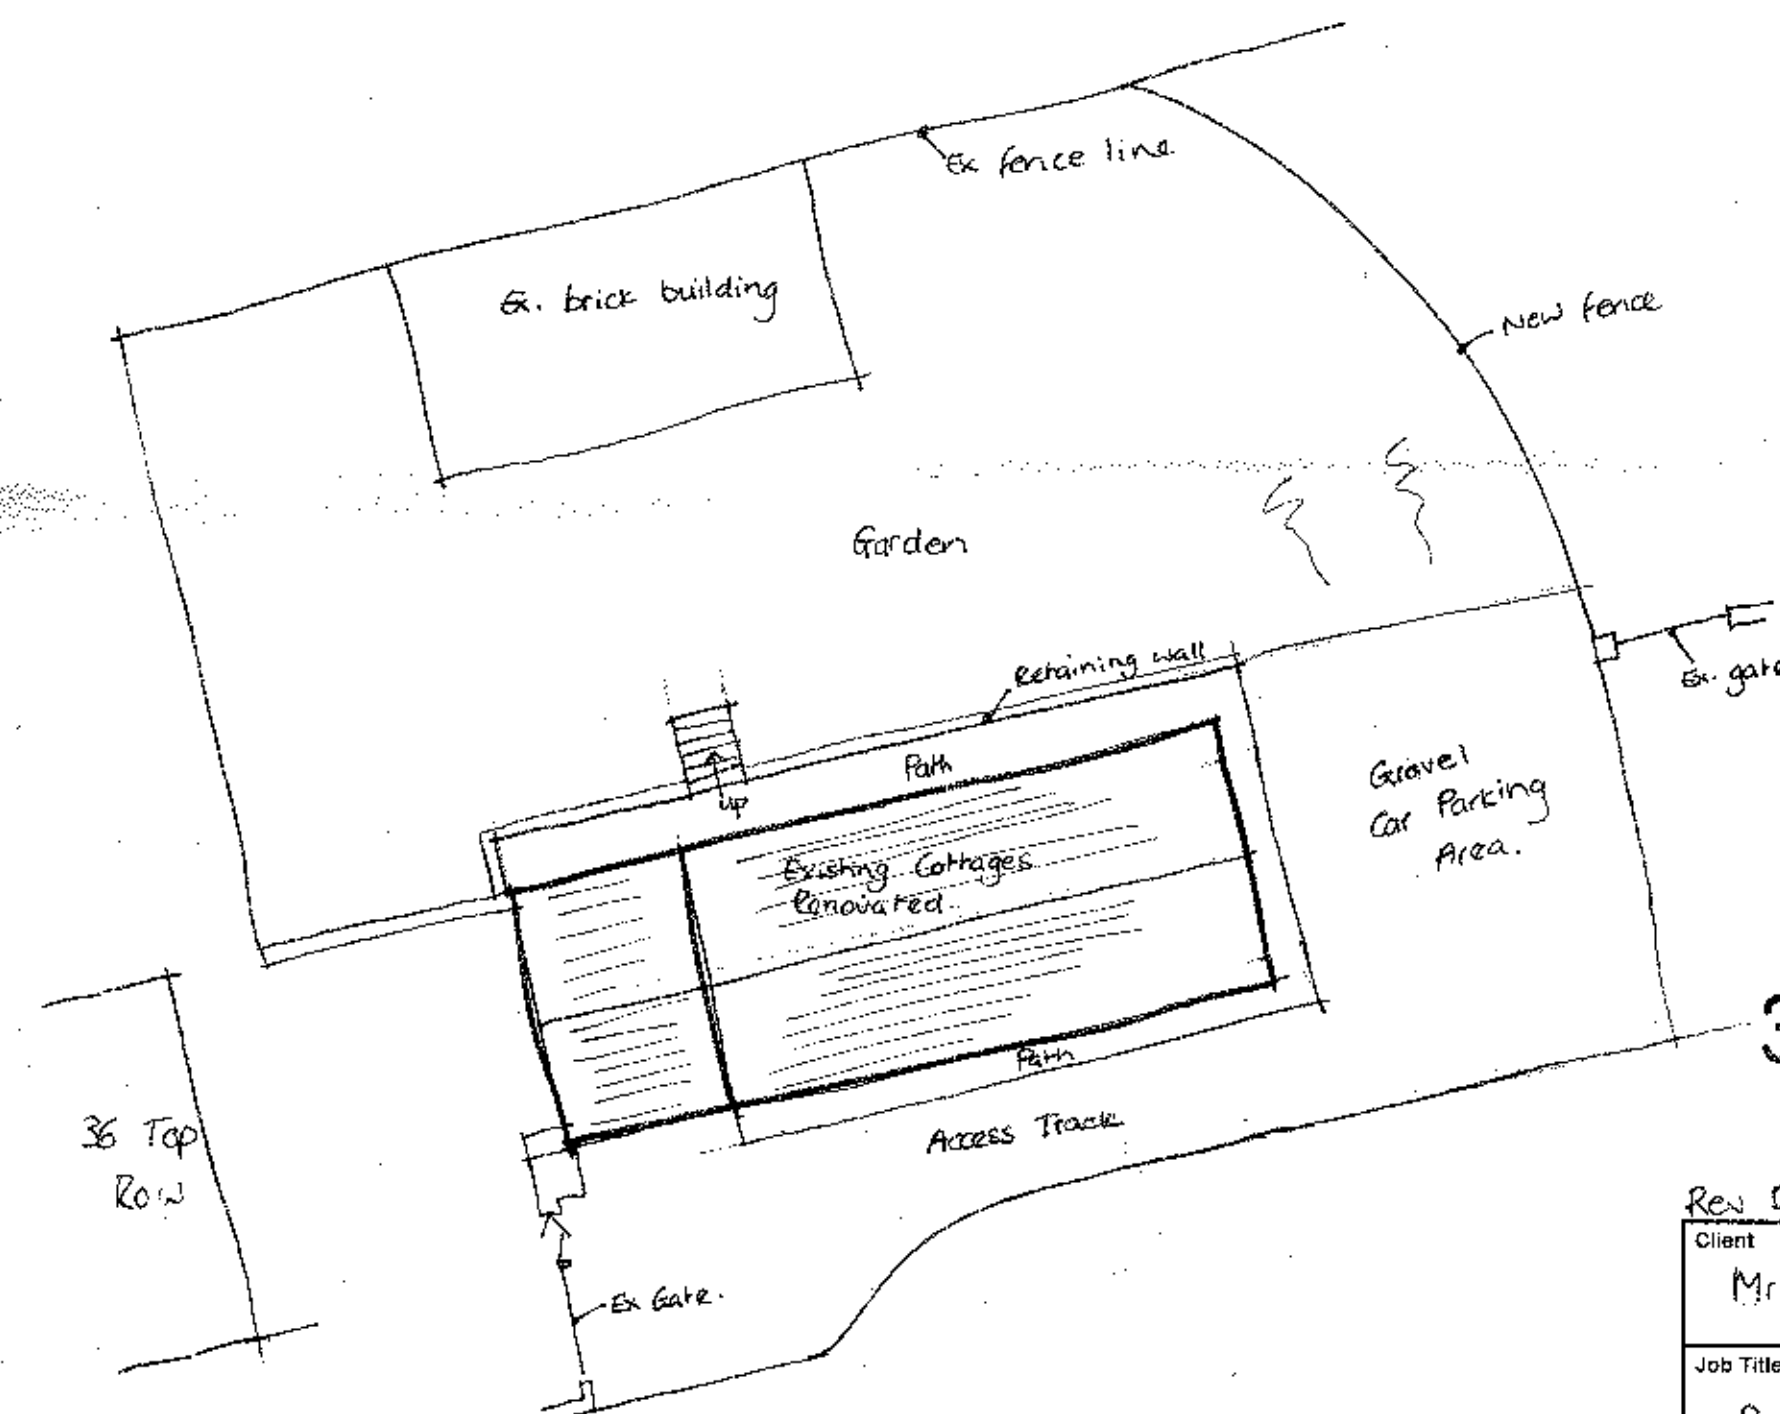

Proposed Site Plan 1:200

320130051P

Rev D - 17-12-12 - LG

Client
Mr and Mrs Goll

Job Title
Proposed Renovation of
Cottages at
Top Row
Sabden

Drawing Title
Proposed Plans and Elevations

Scale
1:100/200@A1

Date
Oct 2012

Drawn
LFG

GILL - C2.D