

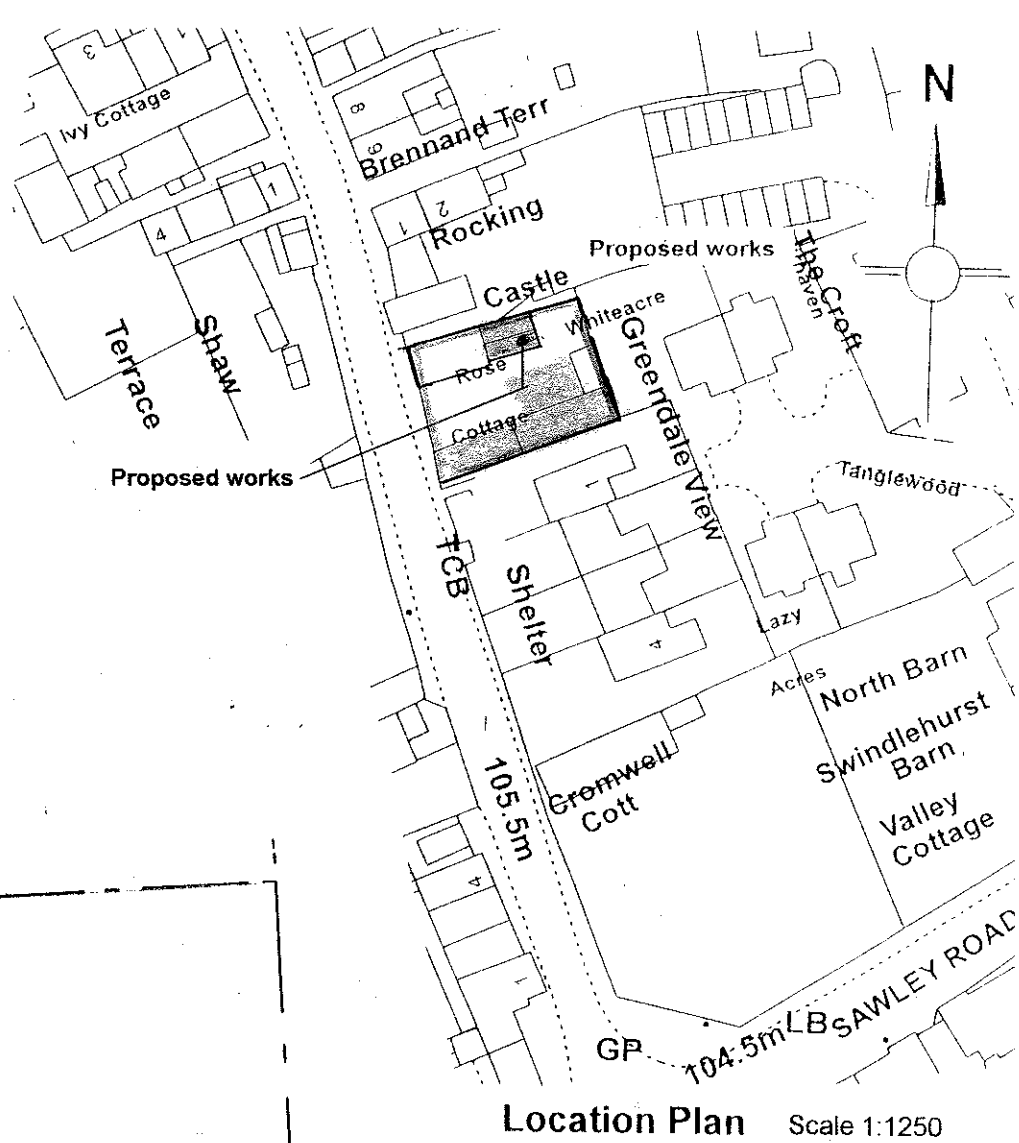


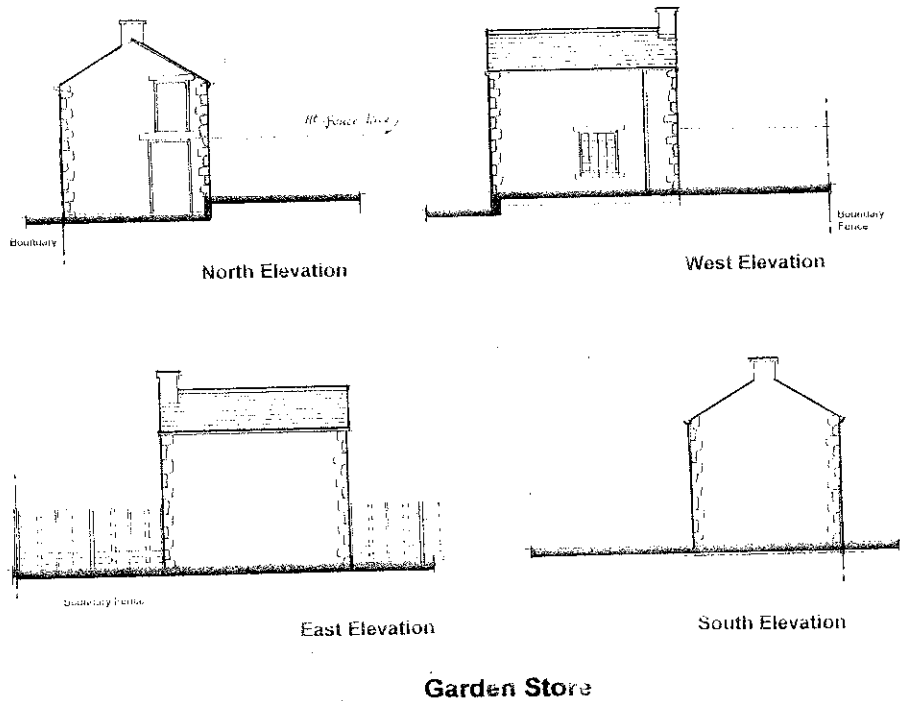

320130055P

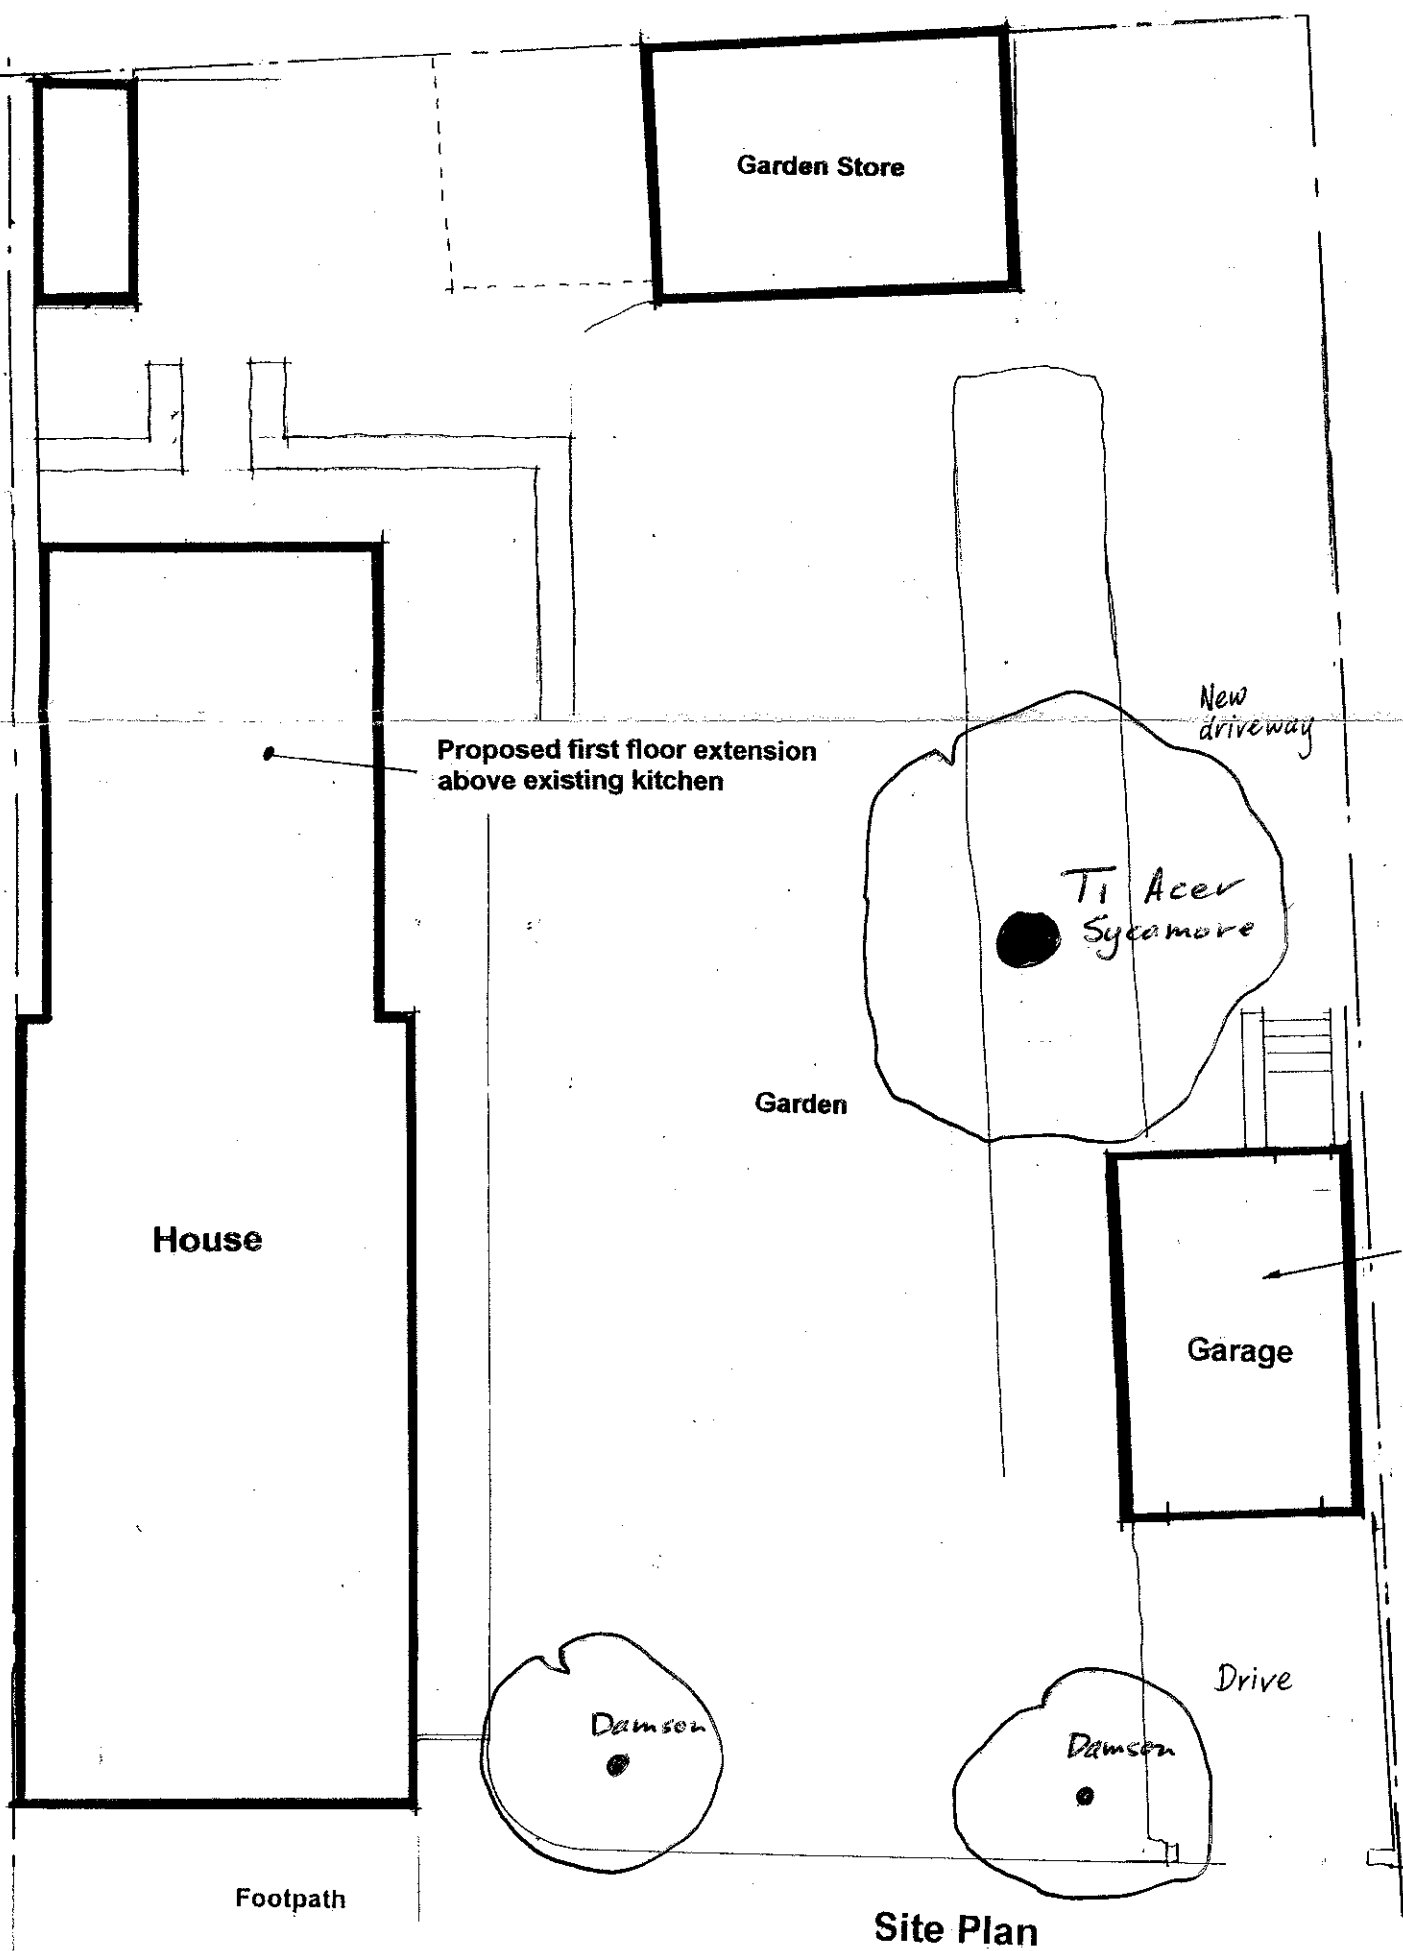

Existing garage to be demolished.


Site Plan

Jeff Marshall & Associates.
Architectural Designers & Surveyors.
Tel. 01200 440157


Project. Proposed first floor extension to
Rose Cottage Main St. Grindleton
Title. Location Plan
Existing Layout

Scale. 1:1250
1:100
Date. / /


Drg No
101/4/1
Rev.

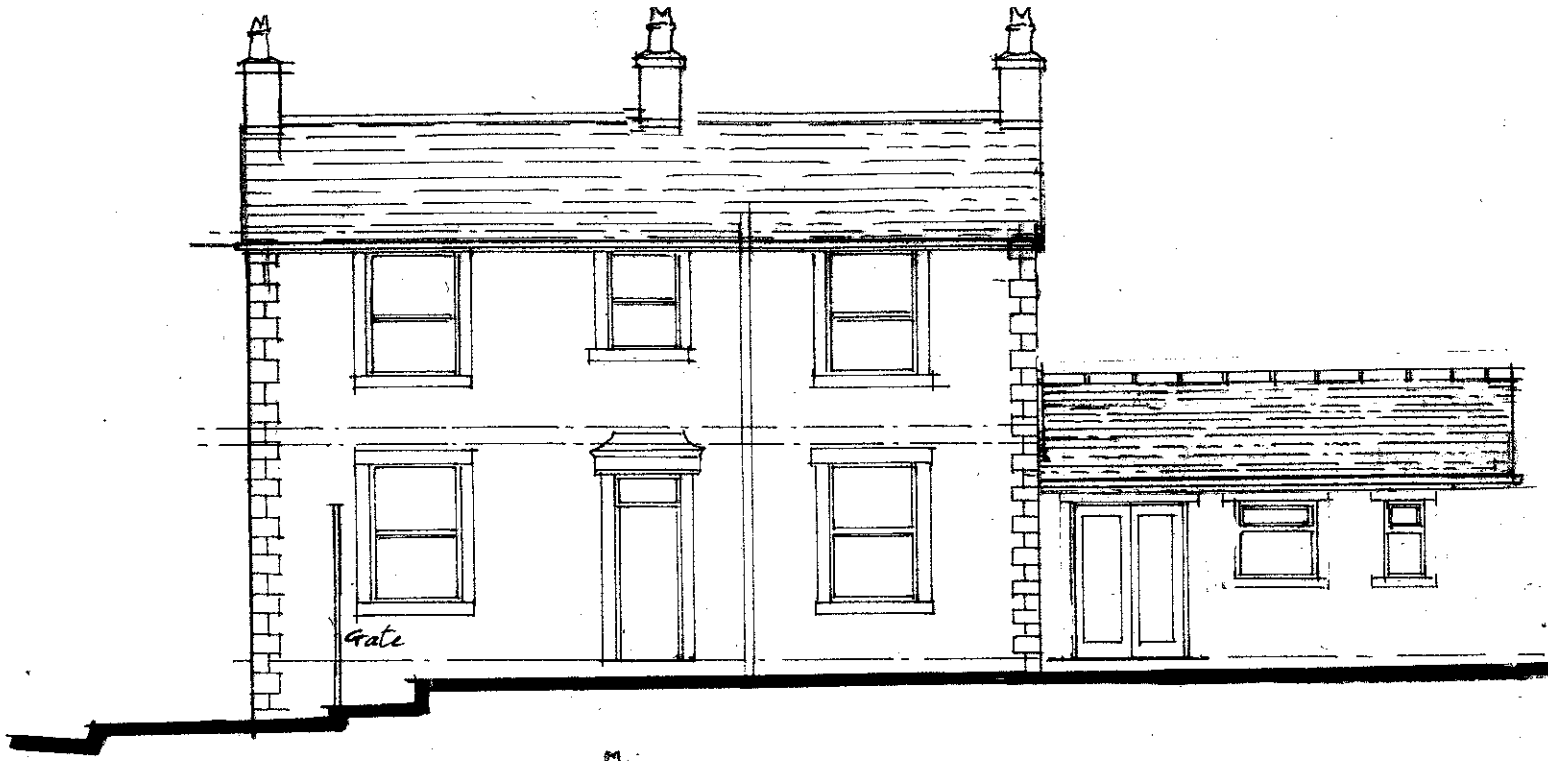


South Elevation

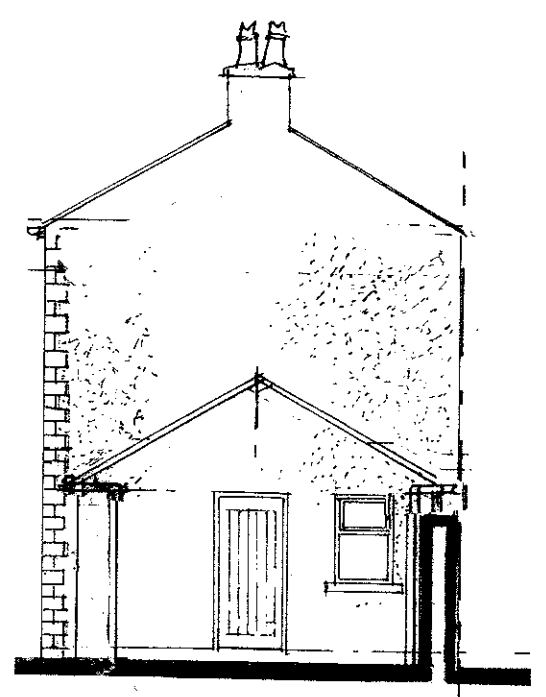


East Elevation

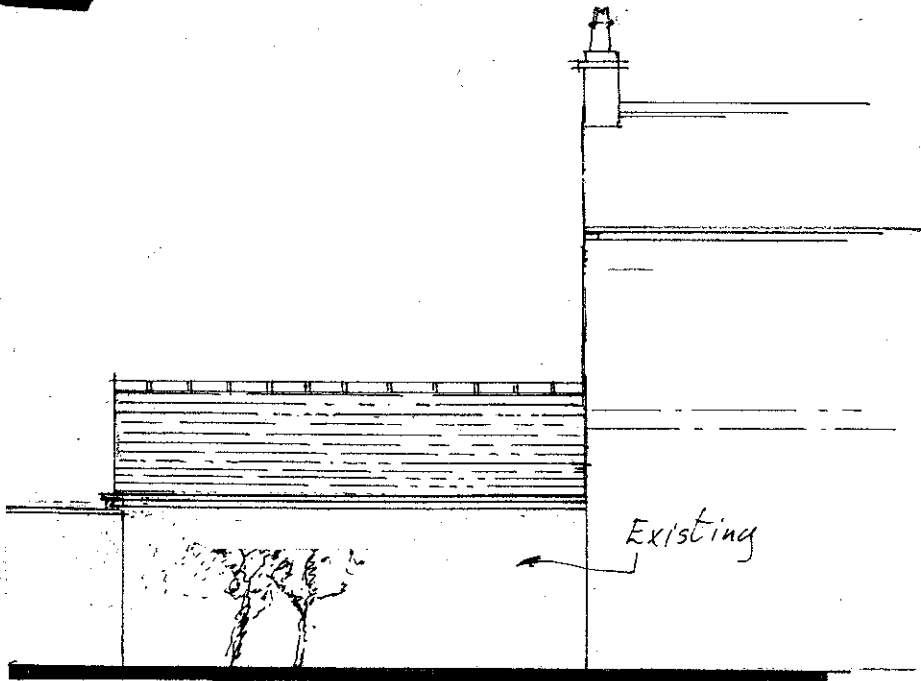

North Elevation

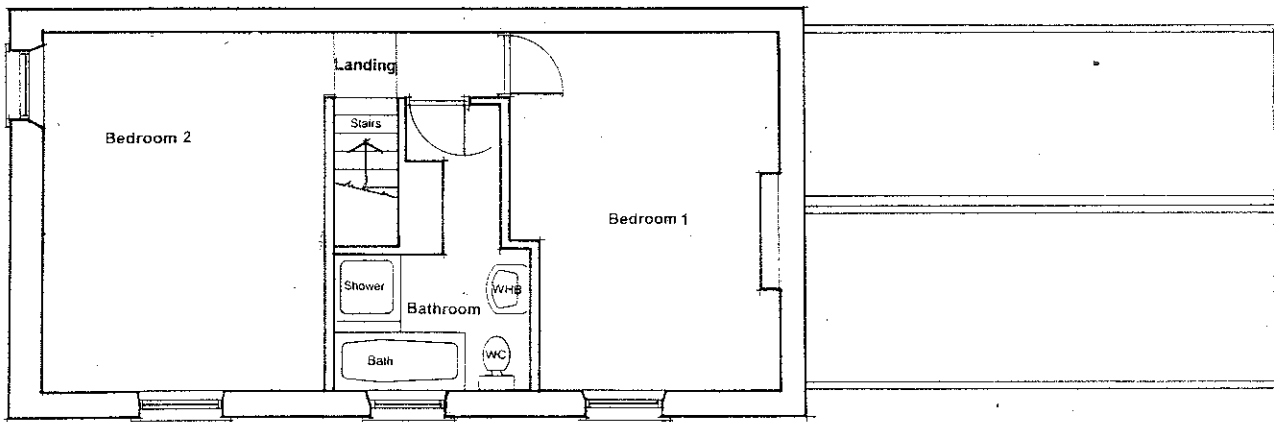

First Floor Plan

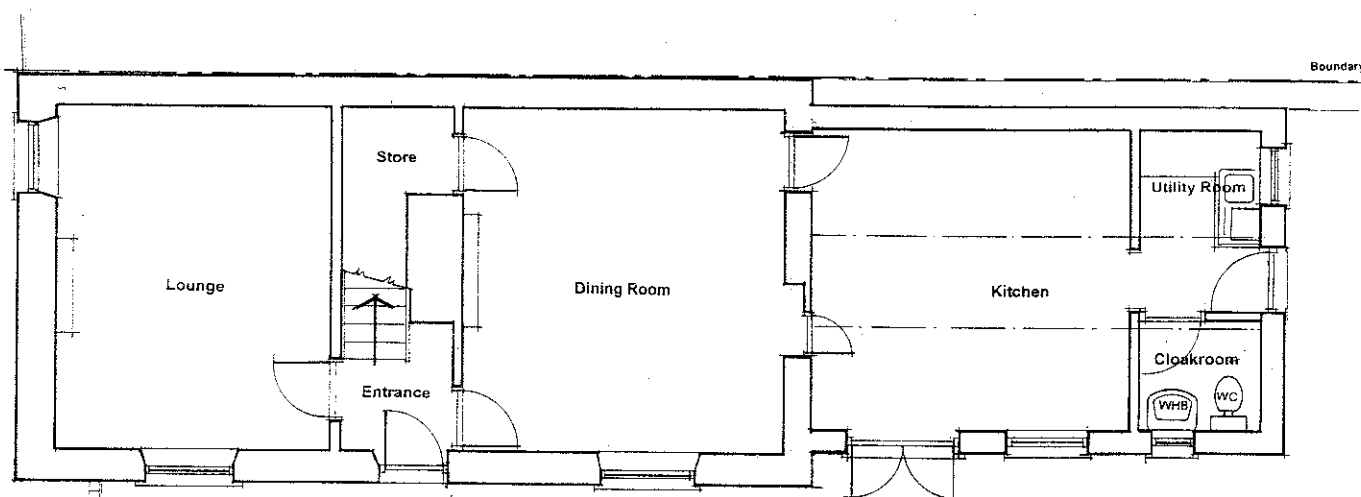


Ground Floor Plan

320130055P

Project. **Proposed first floor extension to
Rose Cottage Main St. Grindleton**
Title. **Location Plan
Existing Layout**

Scale 1:100
Date. / /

Drg N°
101/4/3
Rev.

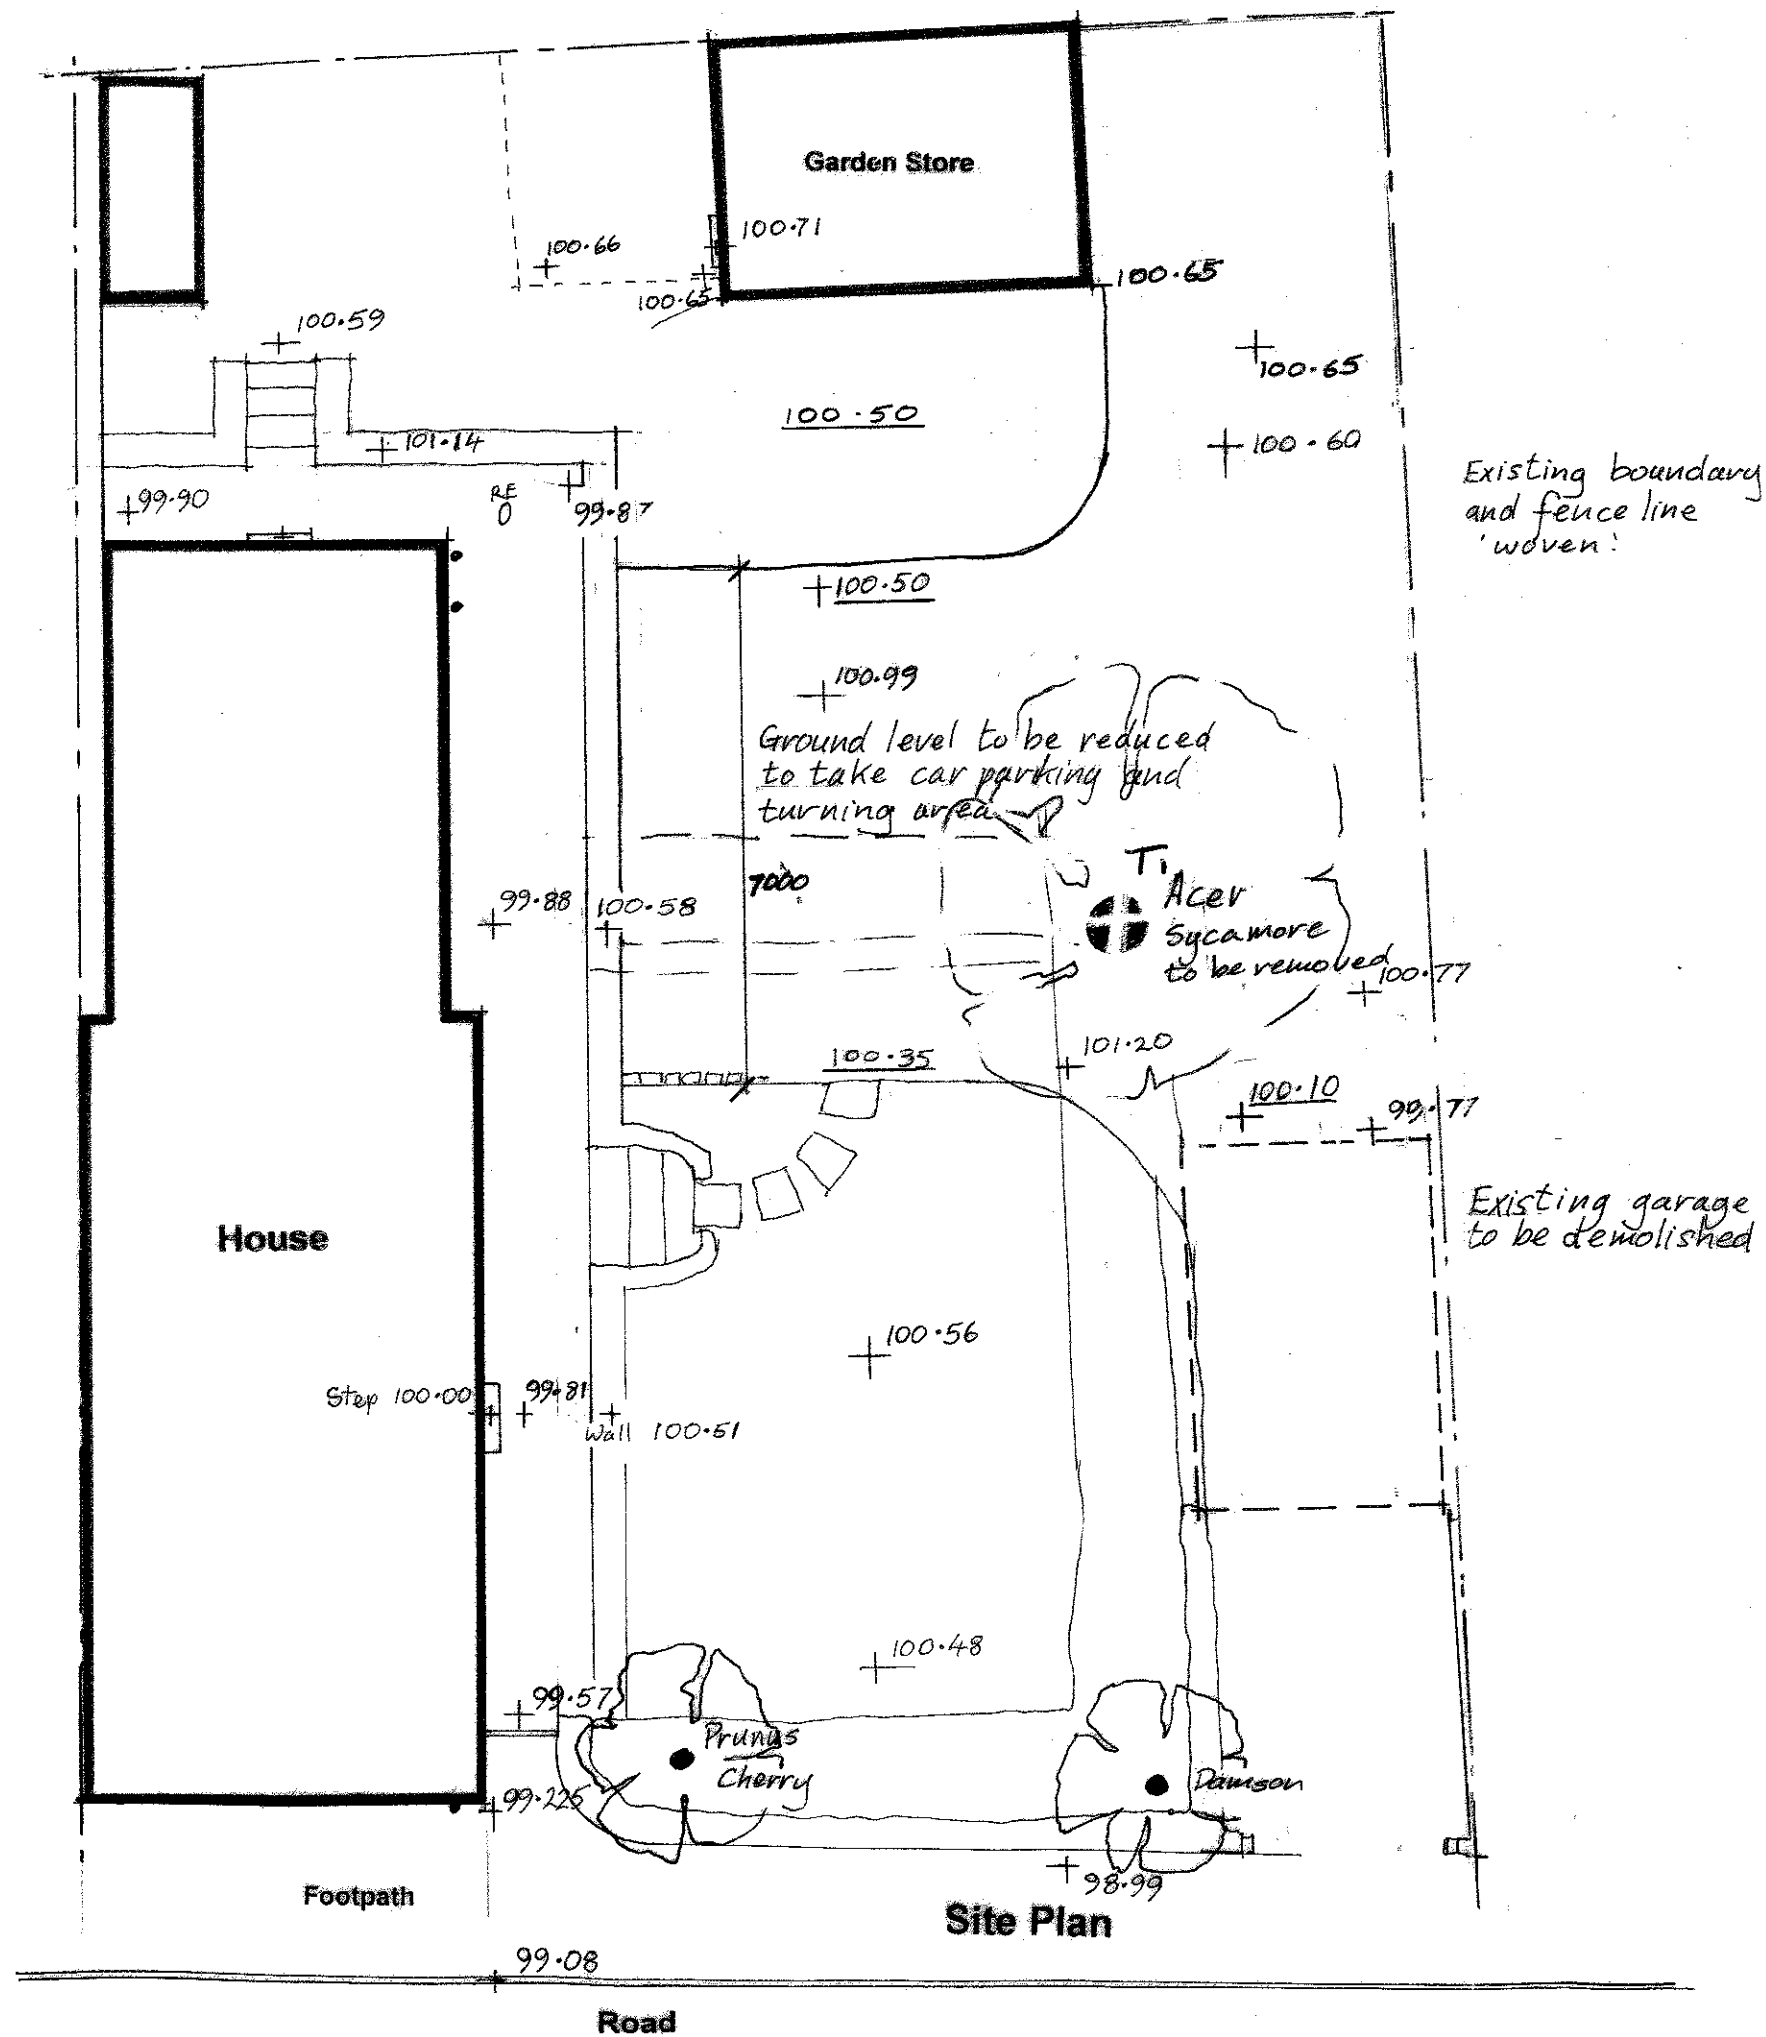

320130055P

Jeff Marshall & Associates
 Architectural Designers and Surveyors
 Swindlehurst Barn, Back Lane, Grindleton,
 Nr Clitheroe, Lancs. BB7 4RW
 Tel 01200 440157




Project **First Floor Extension**
Rose Cottage Main St Grindleton

Client **Mr & Mrs N Blevin**

Title **Site Layout**

Drg N°
101/3/4
 Rev.

Scale 1/50 1/100 Date 18/10/12 Dm *[Signature]*

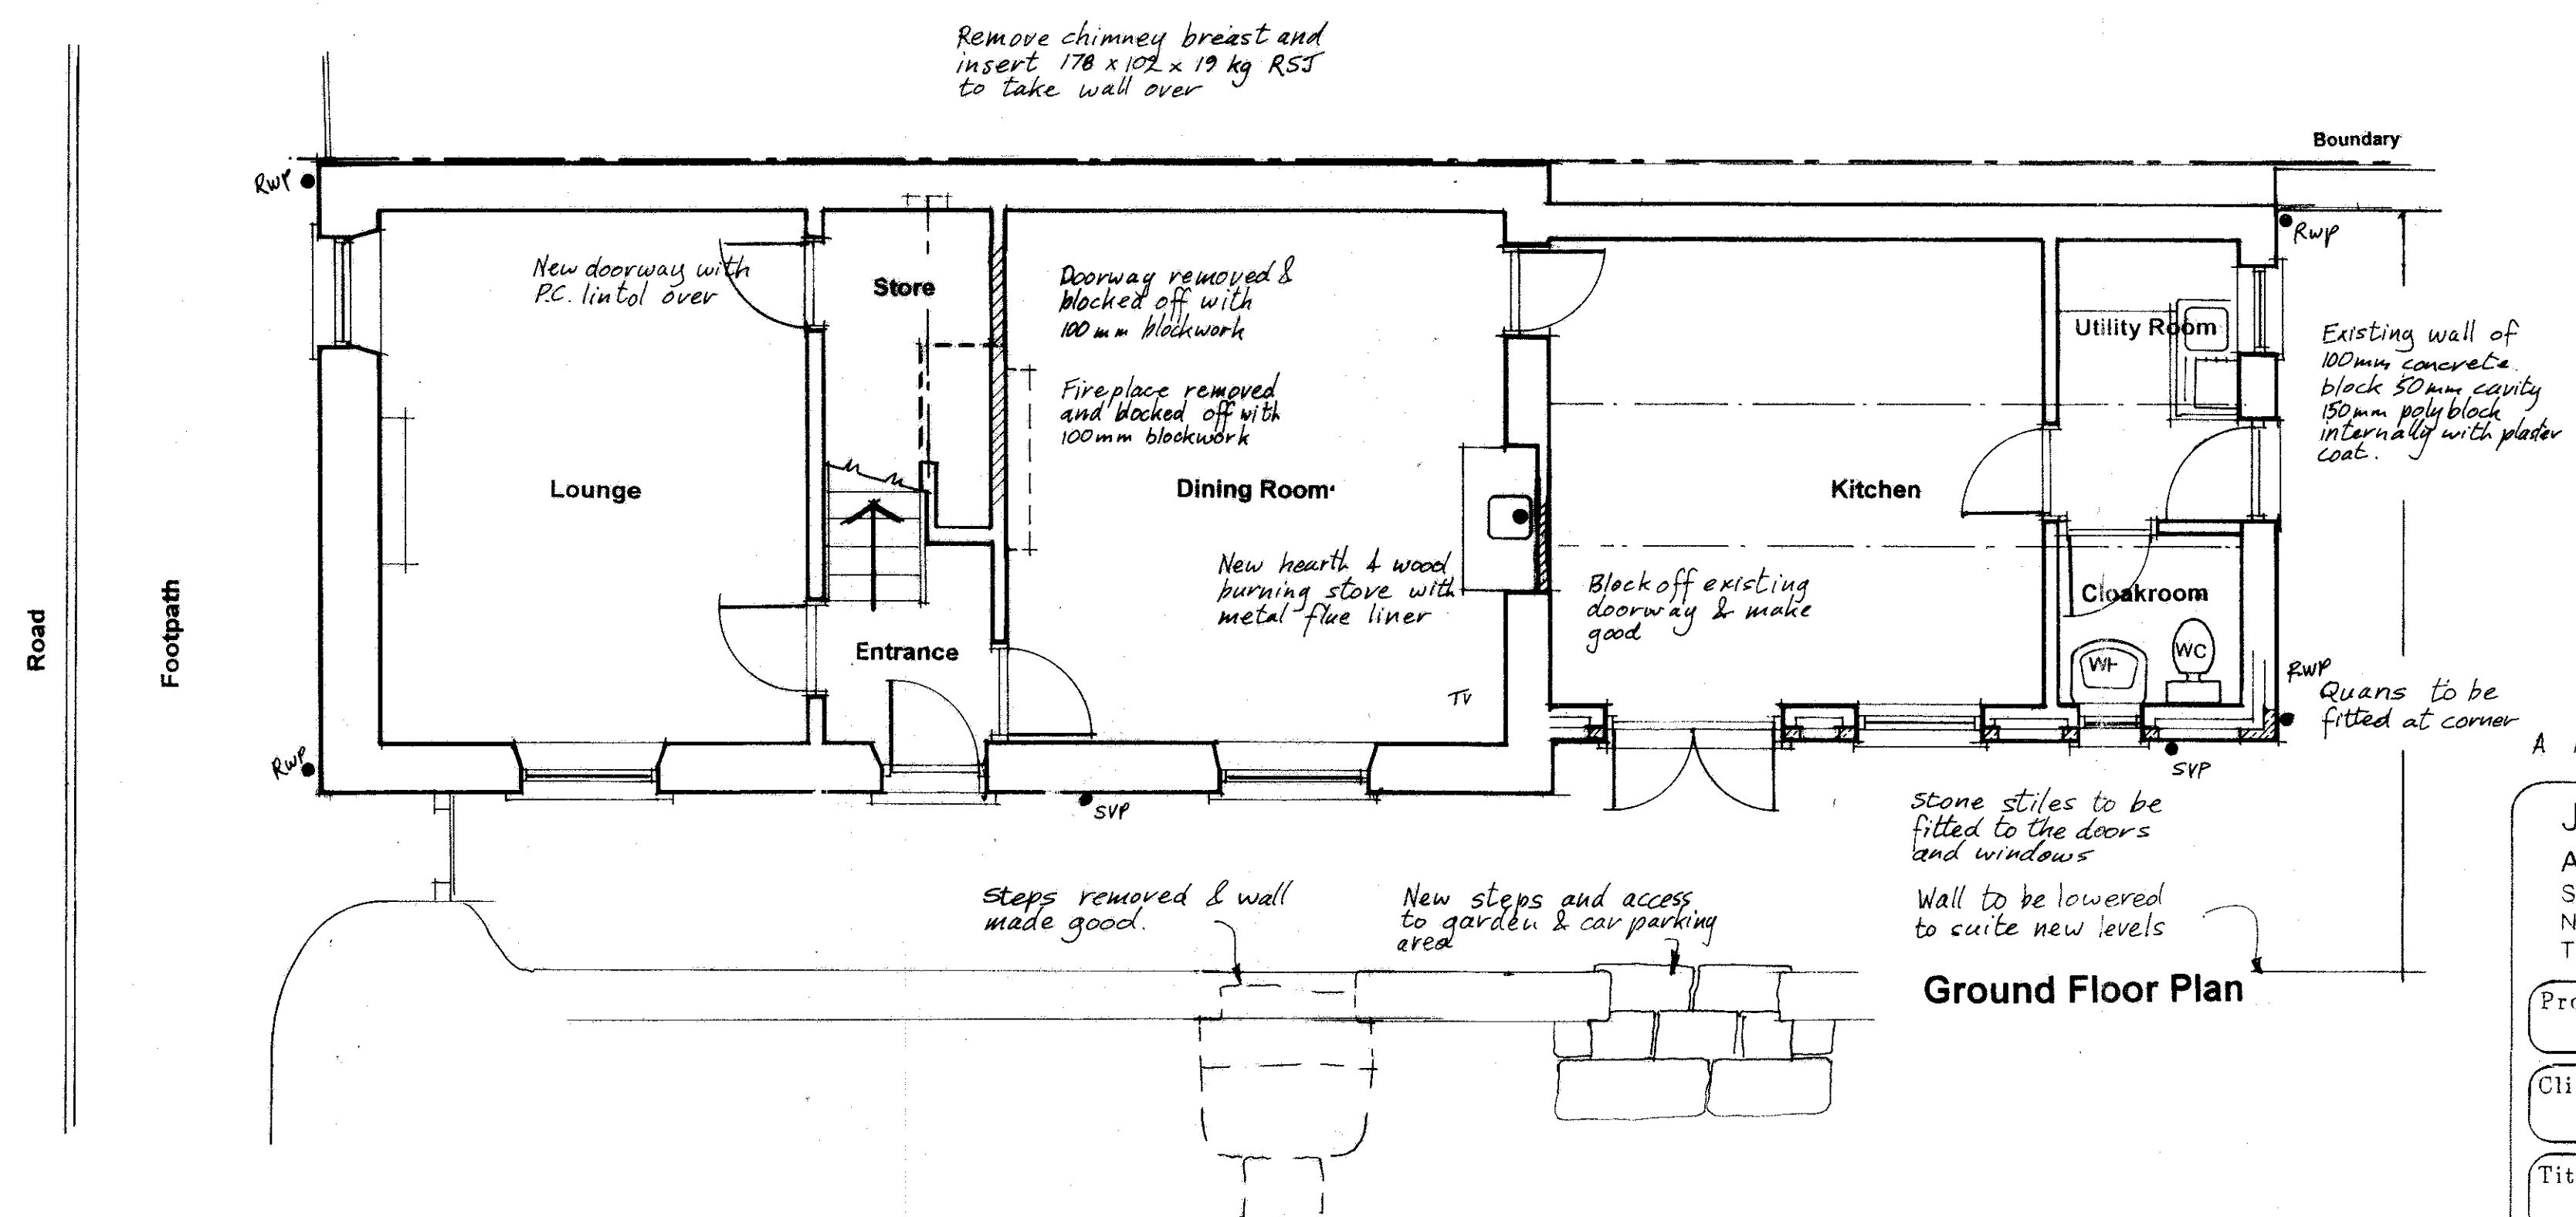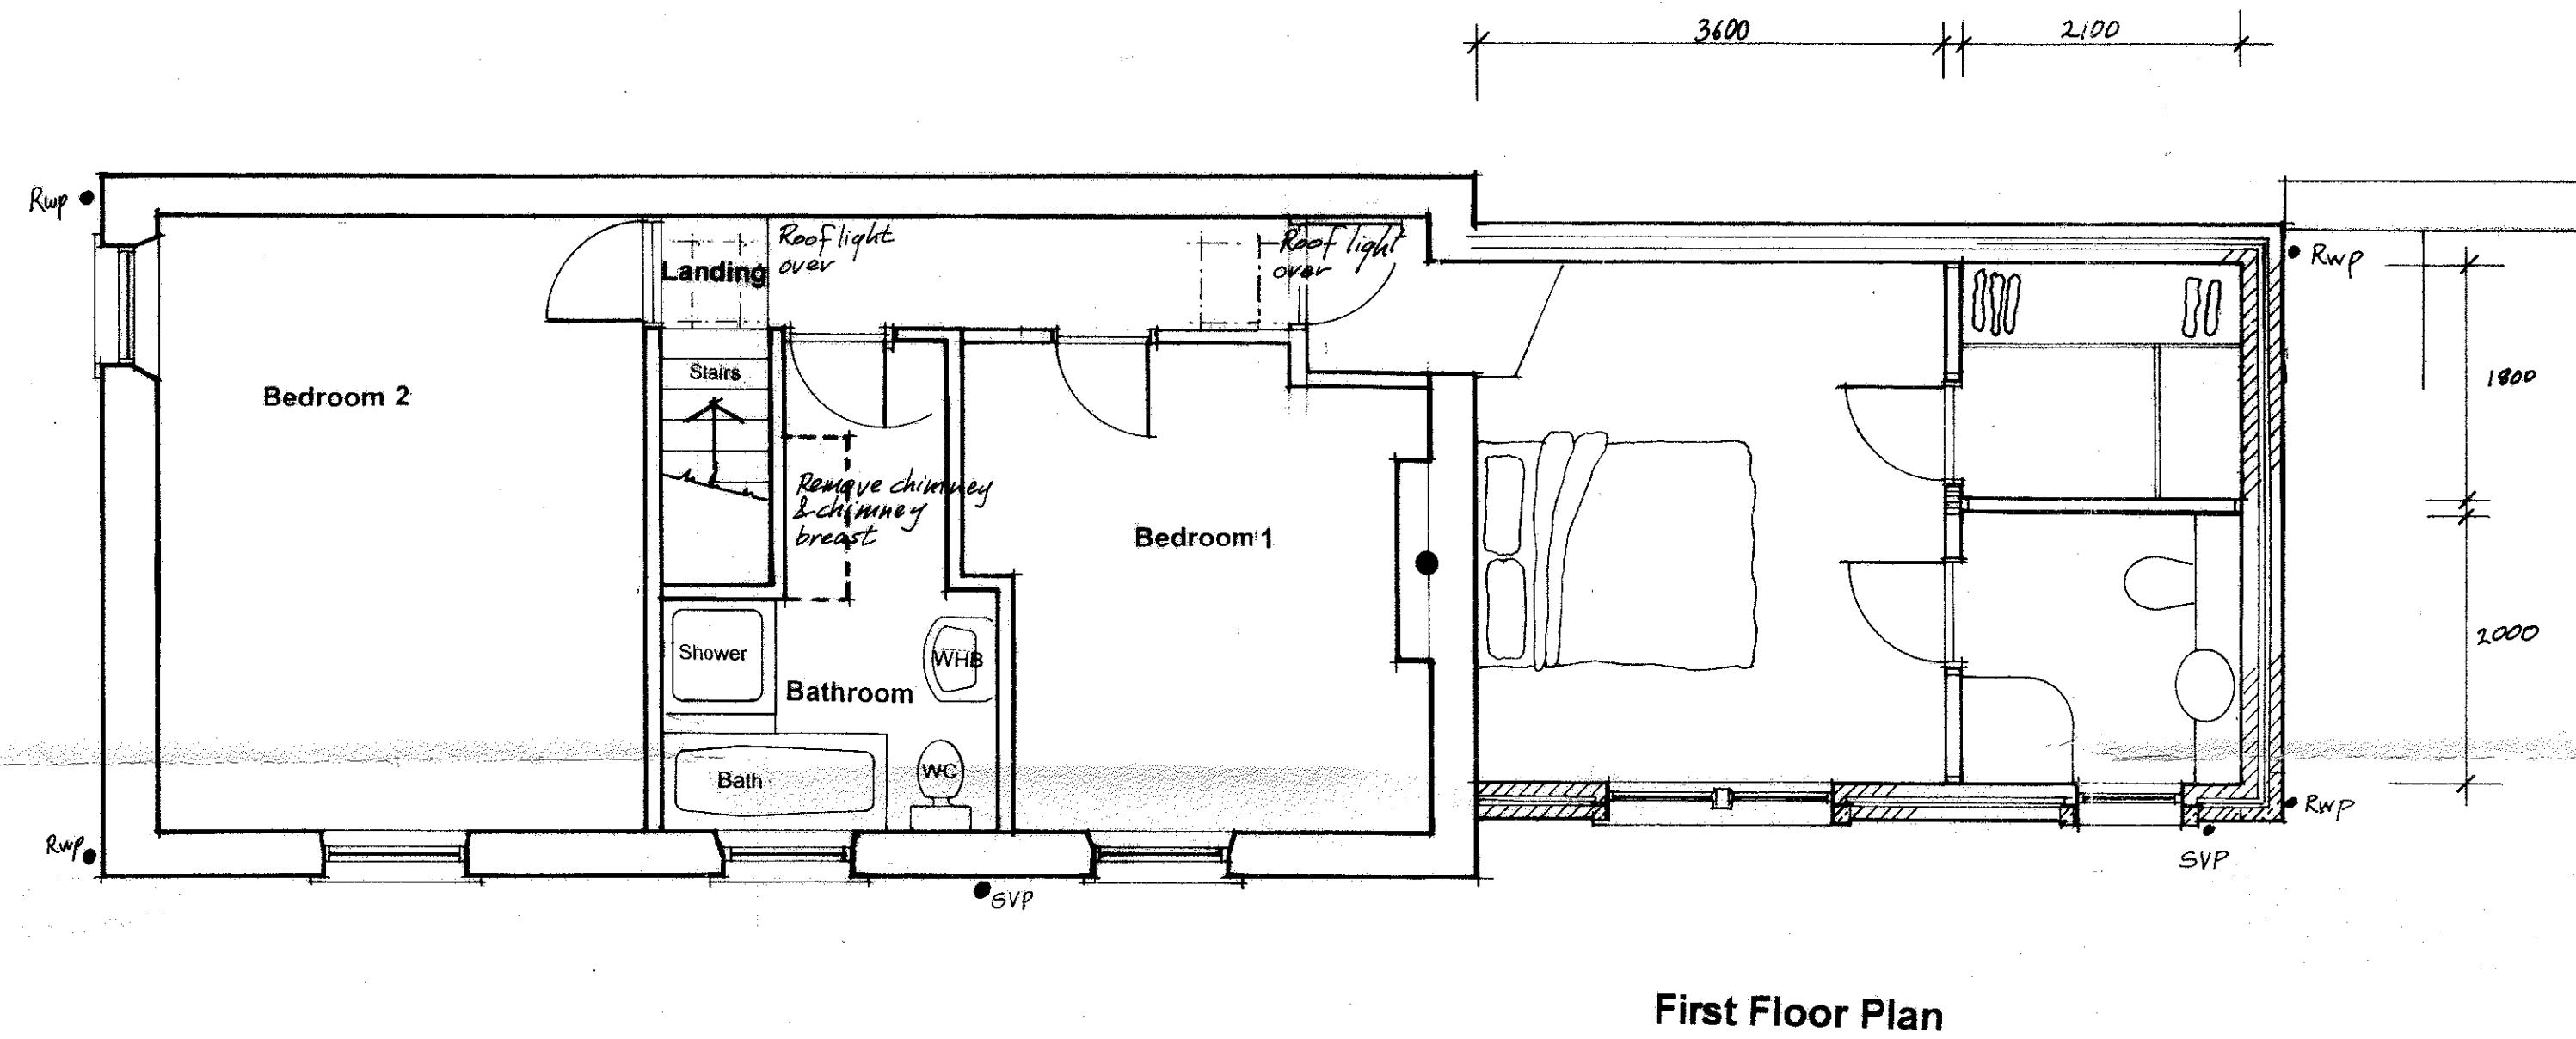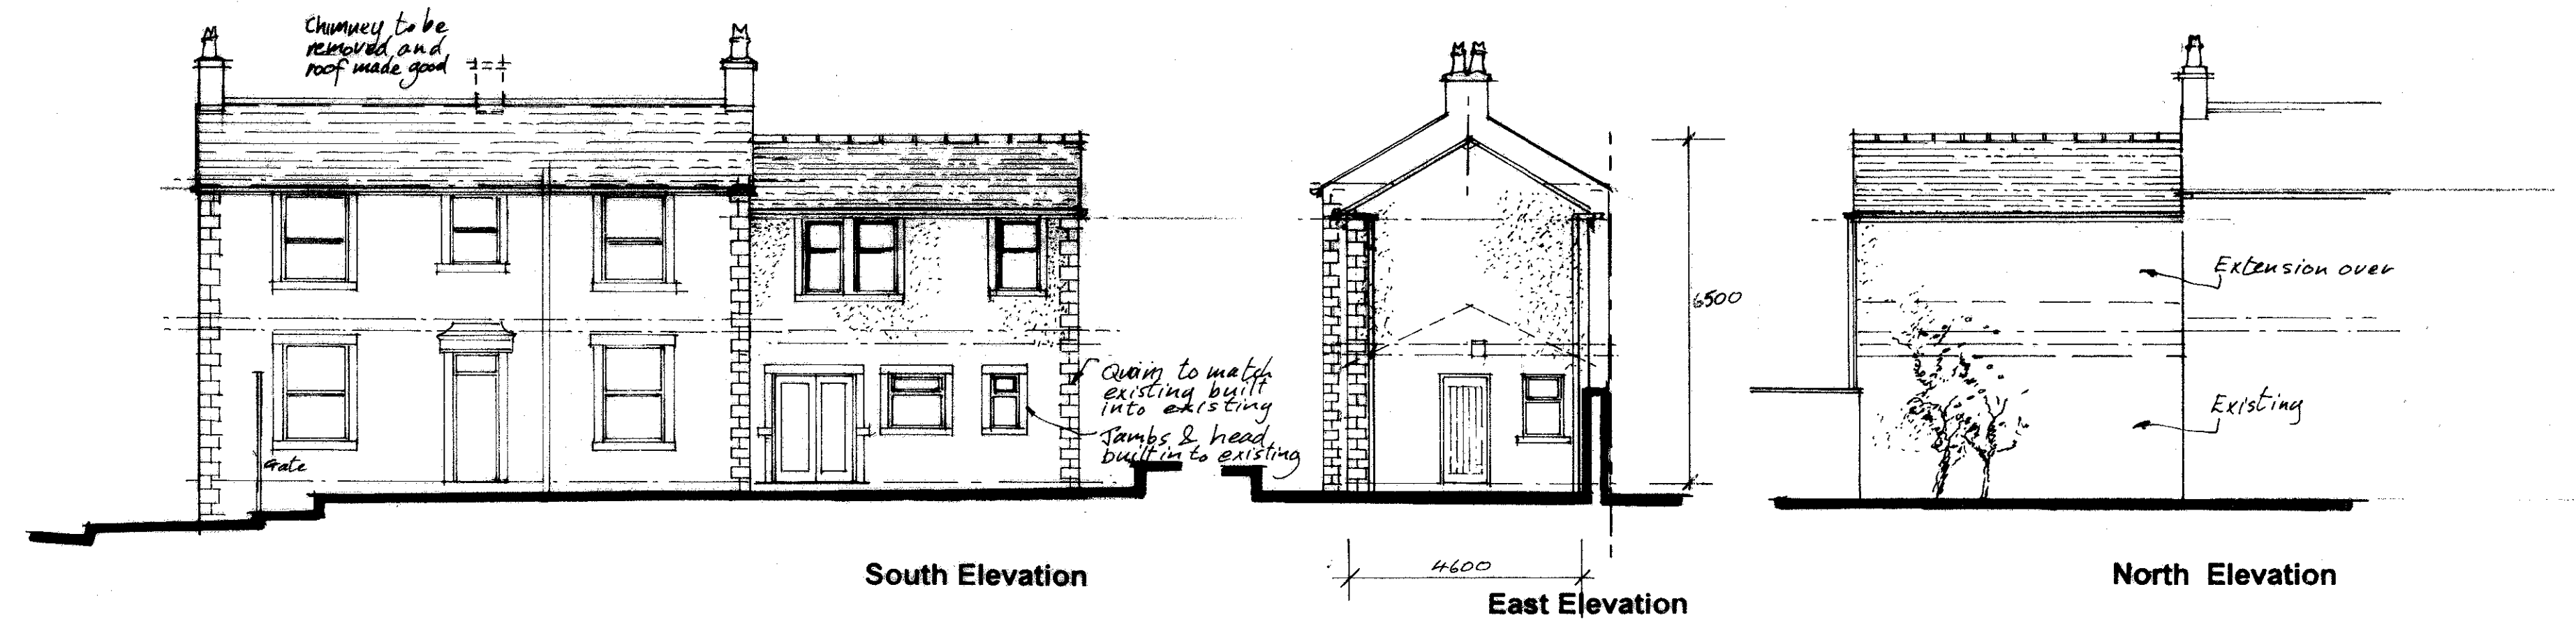

320130055 P

A Modifications prior to planning 18/11/12

Jeff Marshall & Associates
Architectural Designers and Surveyors,
Swindlehurst Barn, Back Lane, Grindleton,
Nr. Clitheroe, Lancs. BB7 4RW.
Tel. 01200 440157

Project **First Floor Extension**
Rose Cottage Main St Grindleton

Client **Mr & Mrs N Blevin**

Title **Scheme Drawing**

Scale 1:50

Date 12.09.12

Drg N°
101/3/2
Rev. A