




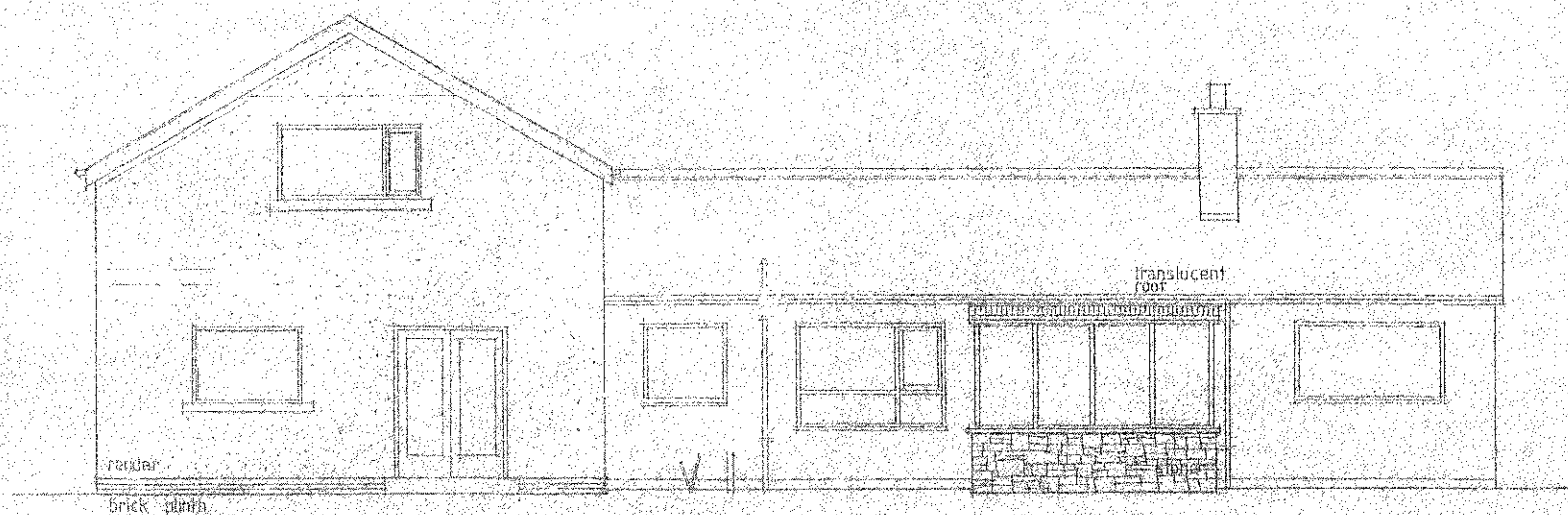

rear/north elevation

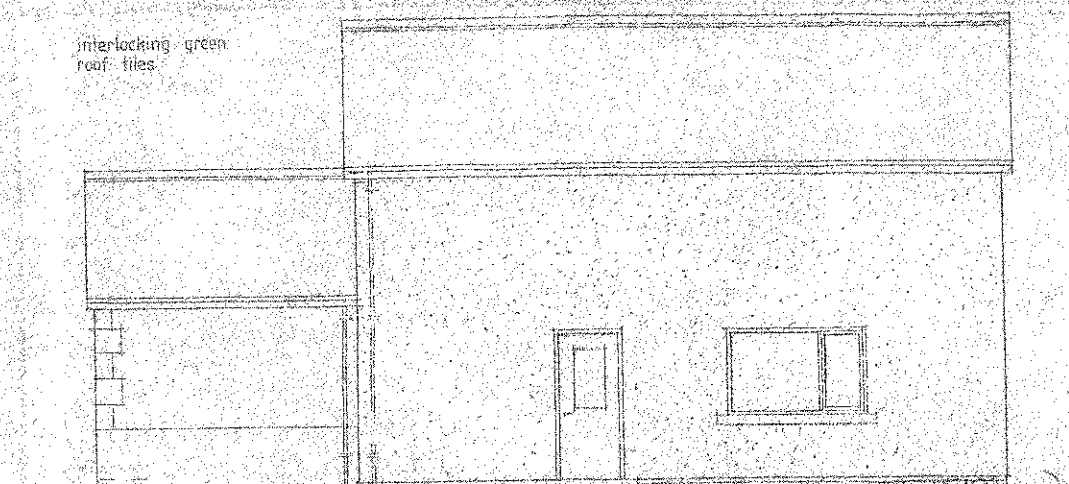

gable/east elevation

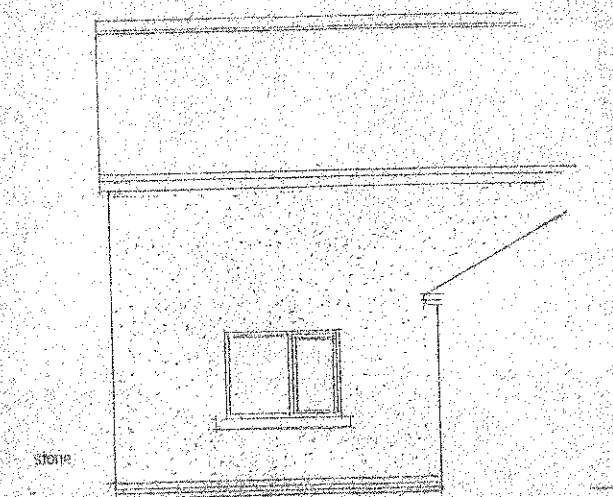


side/west elevation




front/south elevation




gable/west elevation

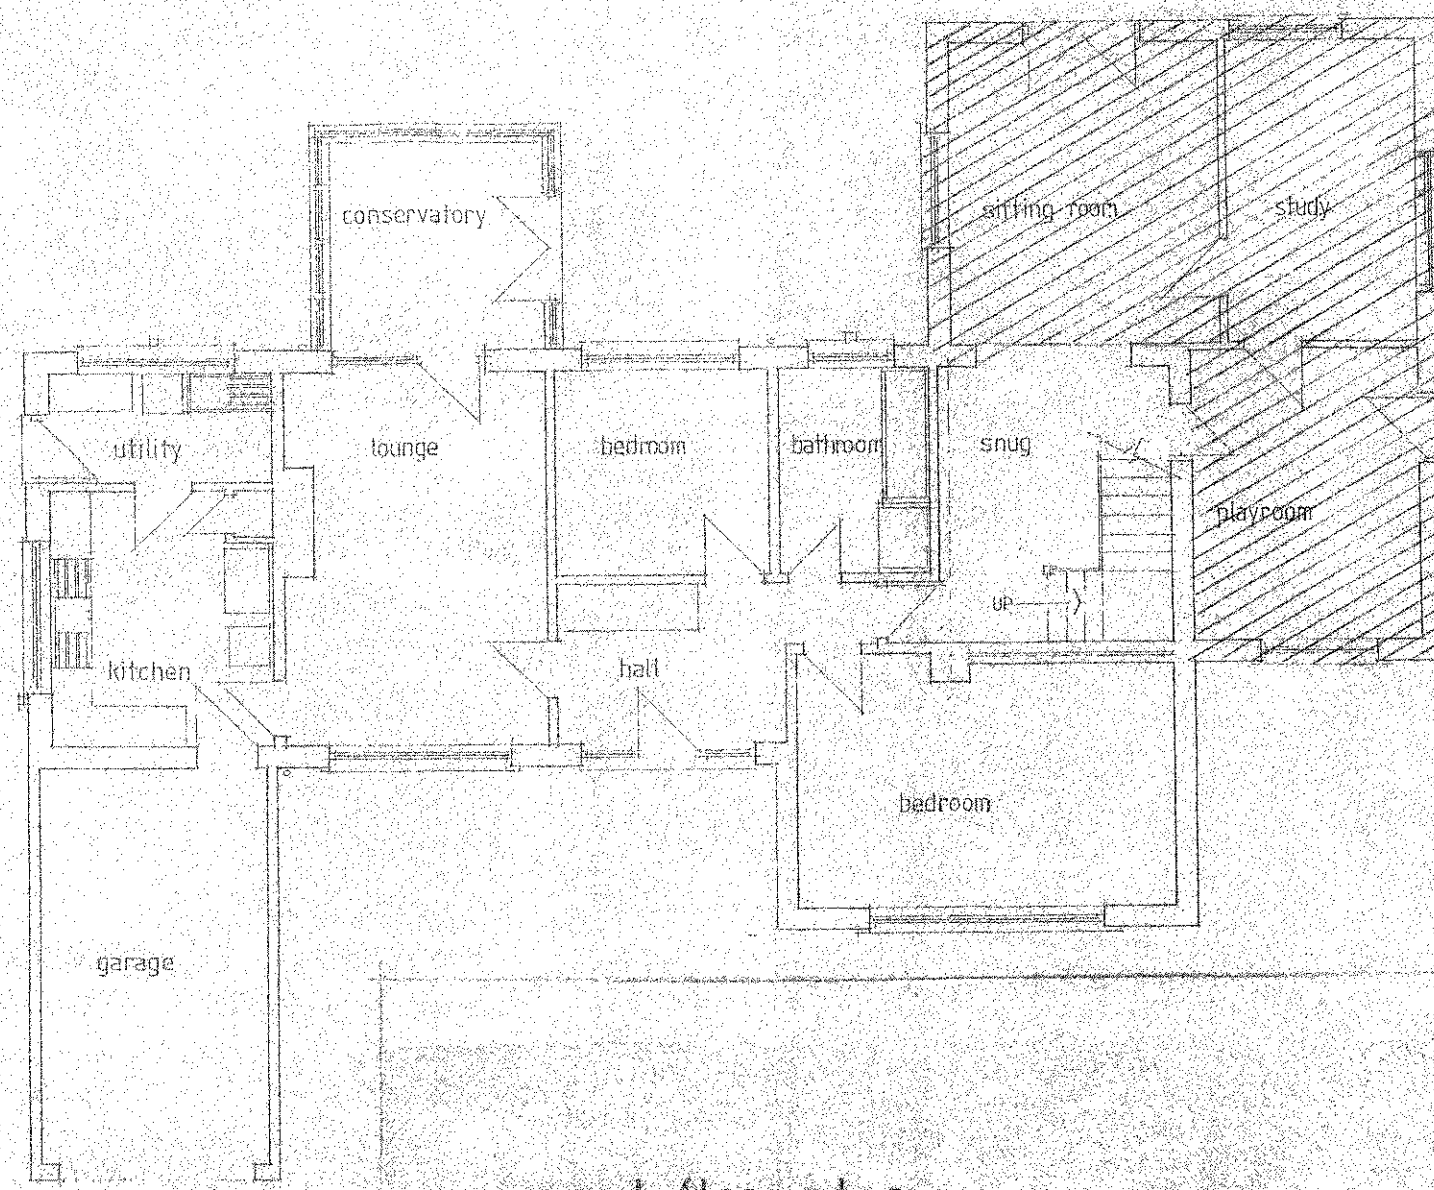

ground floor plan

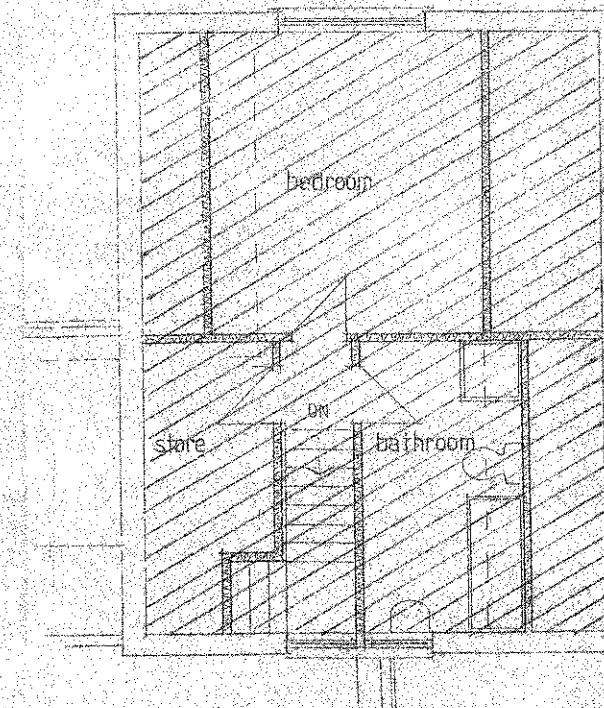

roof space plan

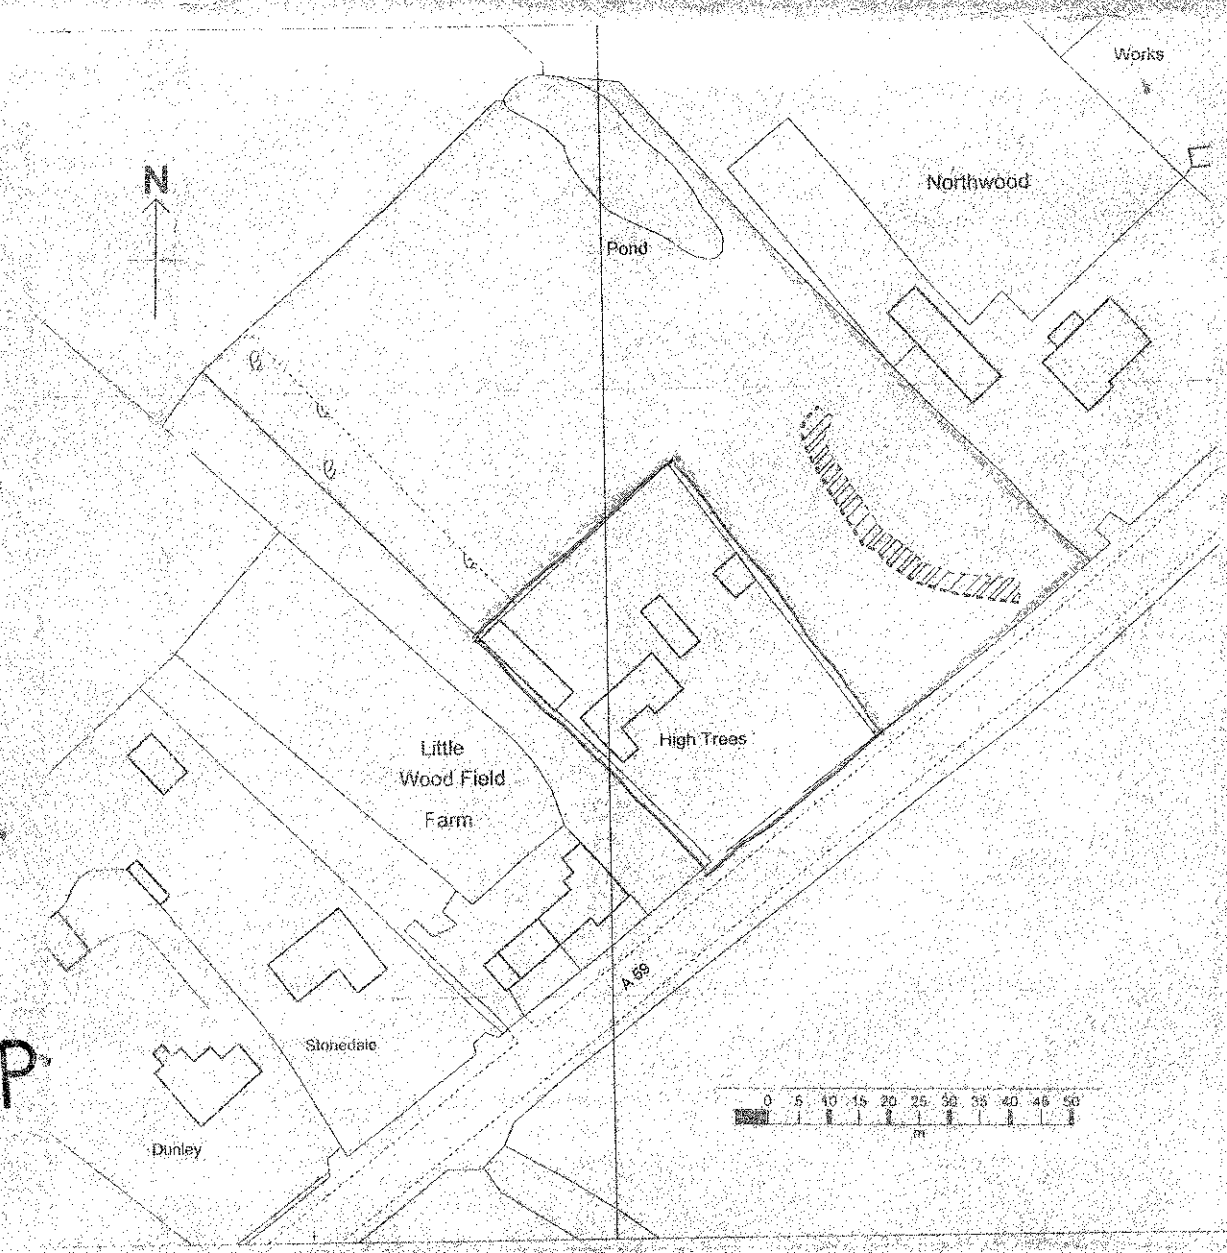

location plan. scale 1:1250