





south elevation

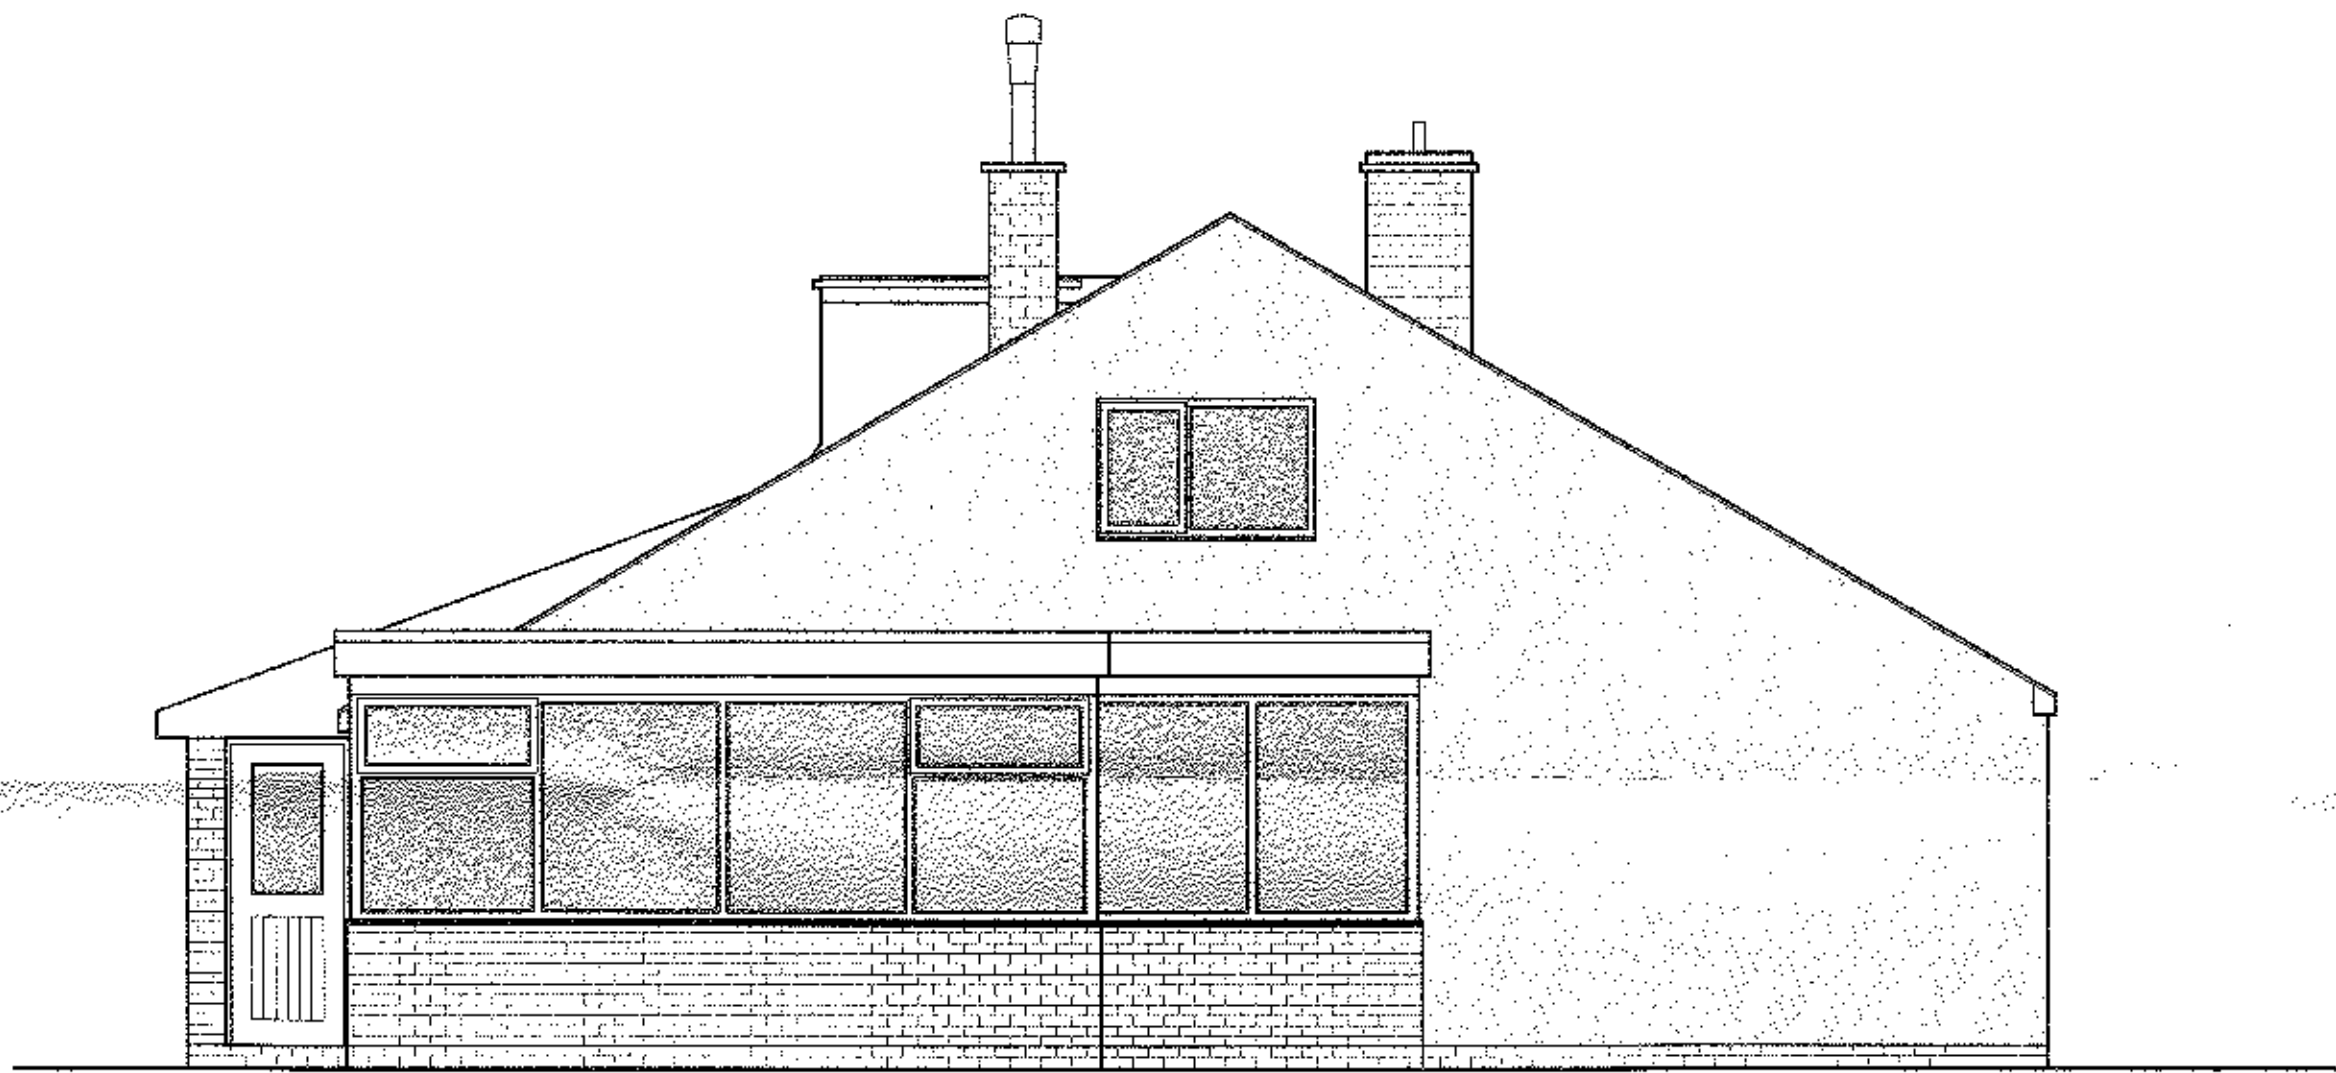


west elevation

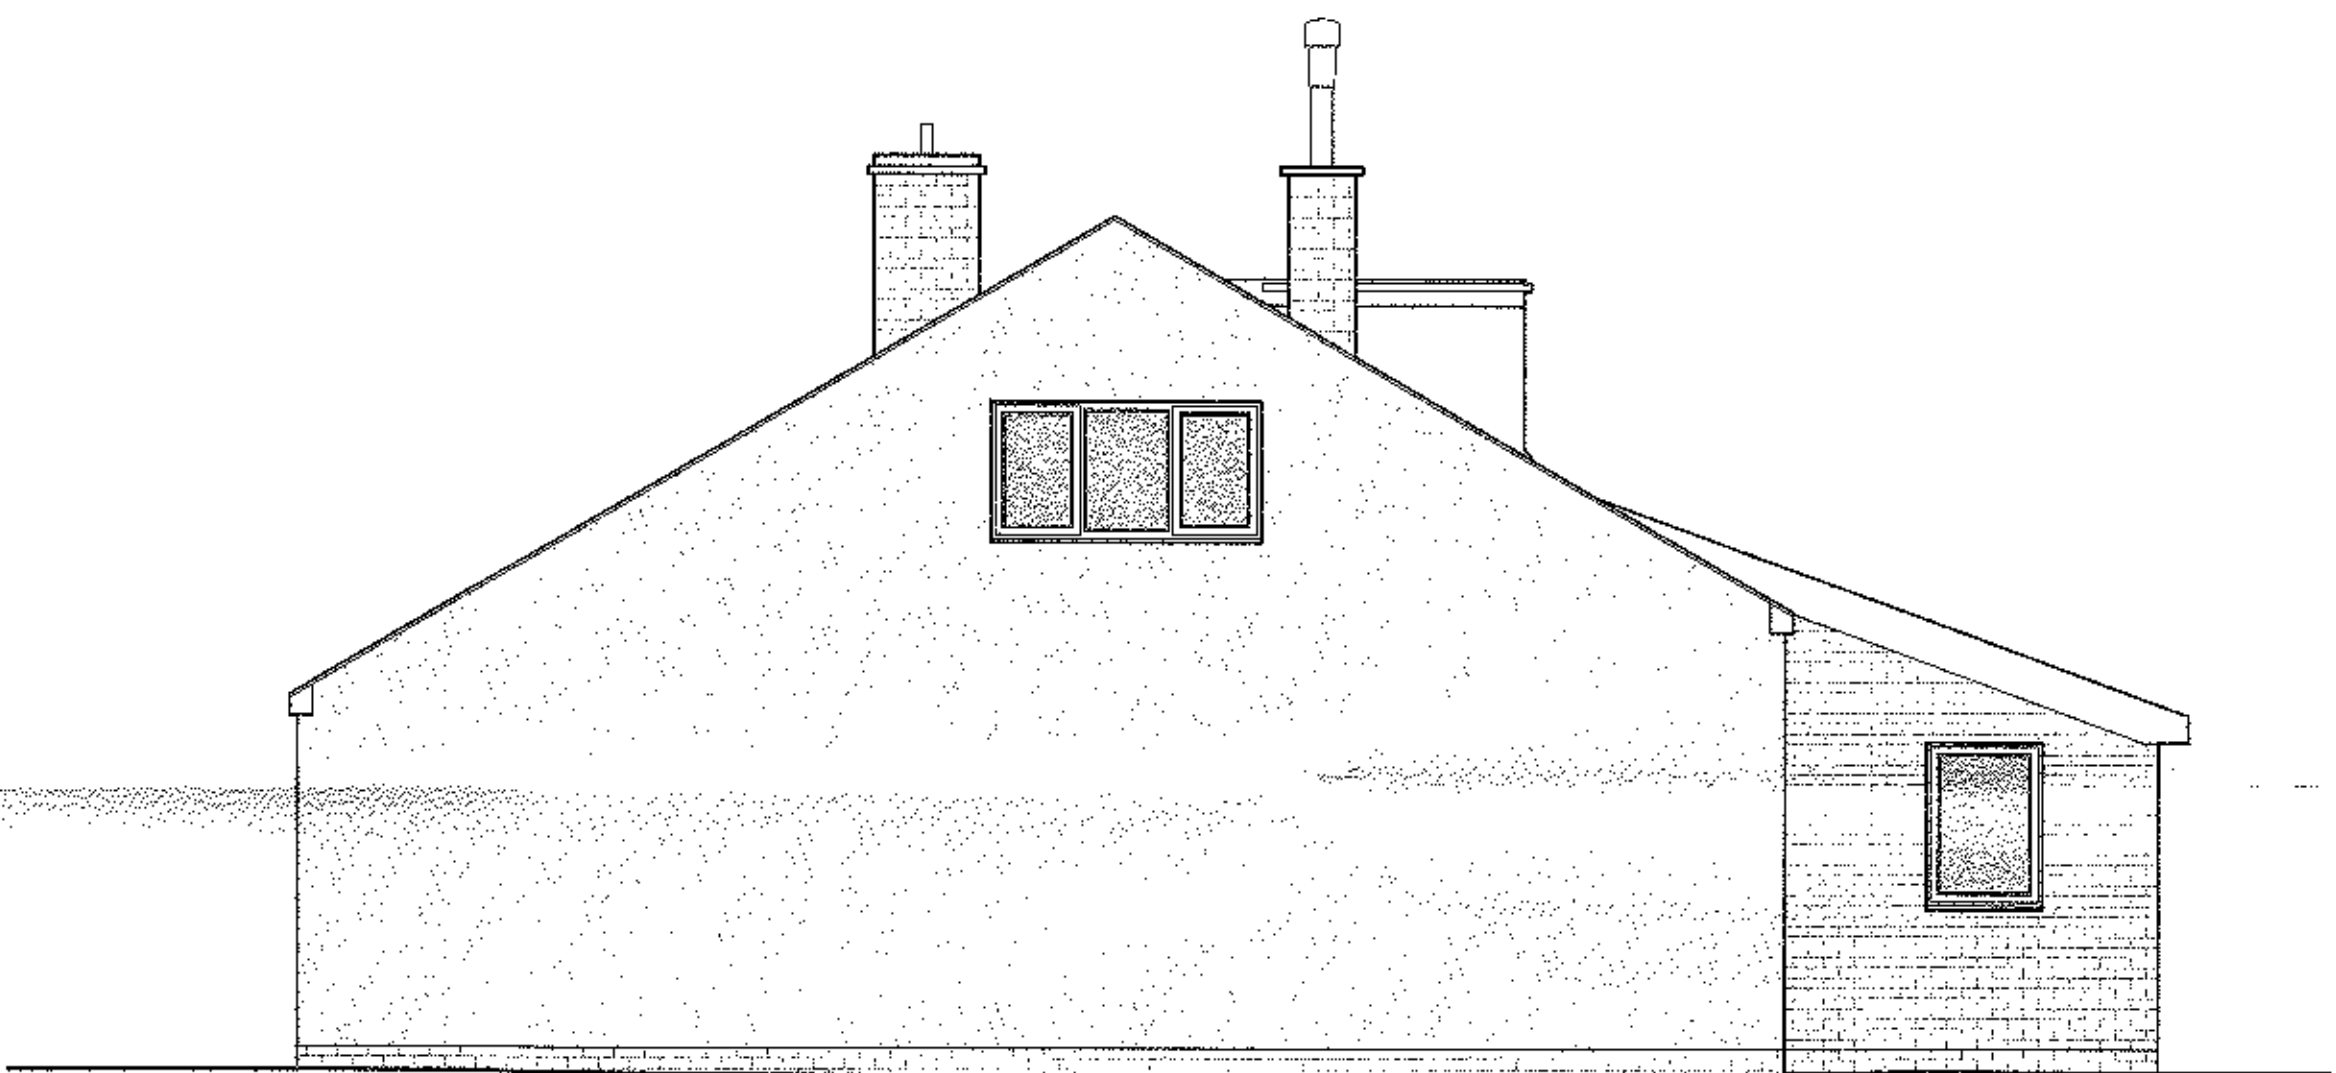


east elevation

320130073P

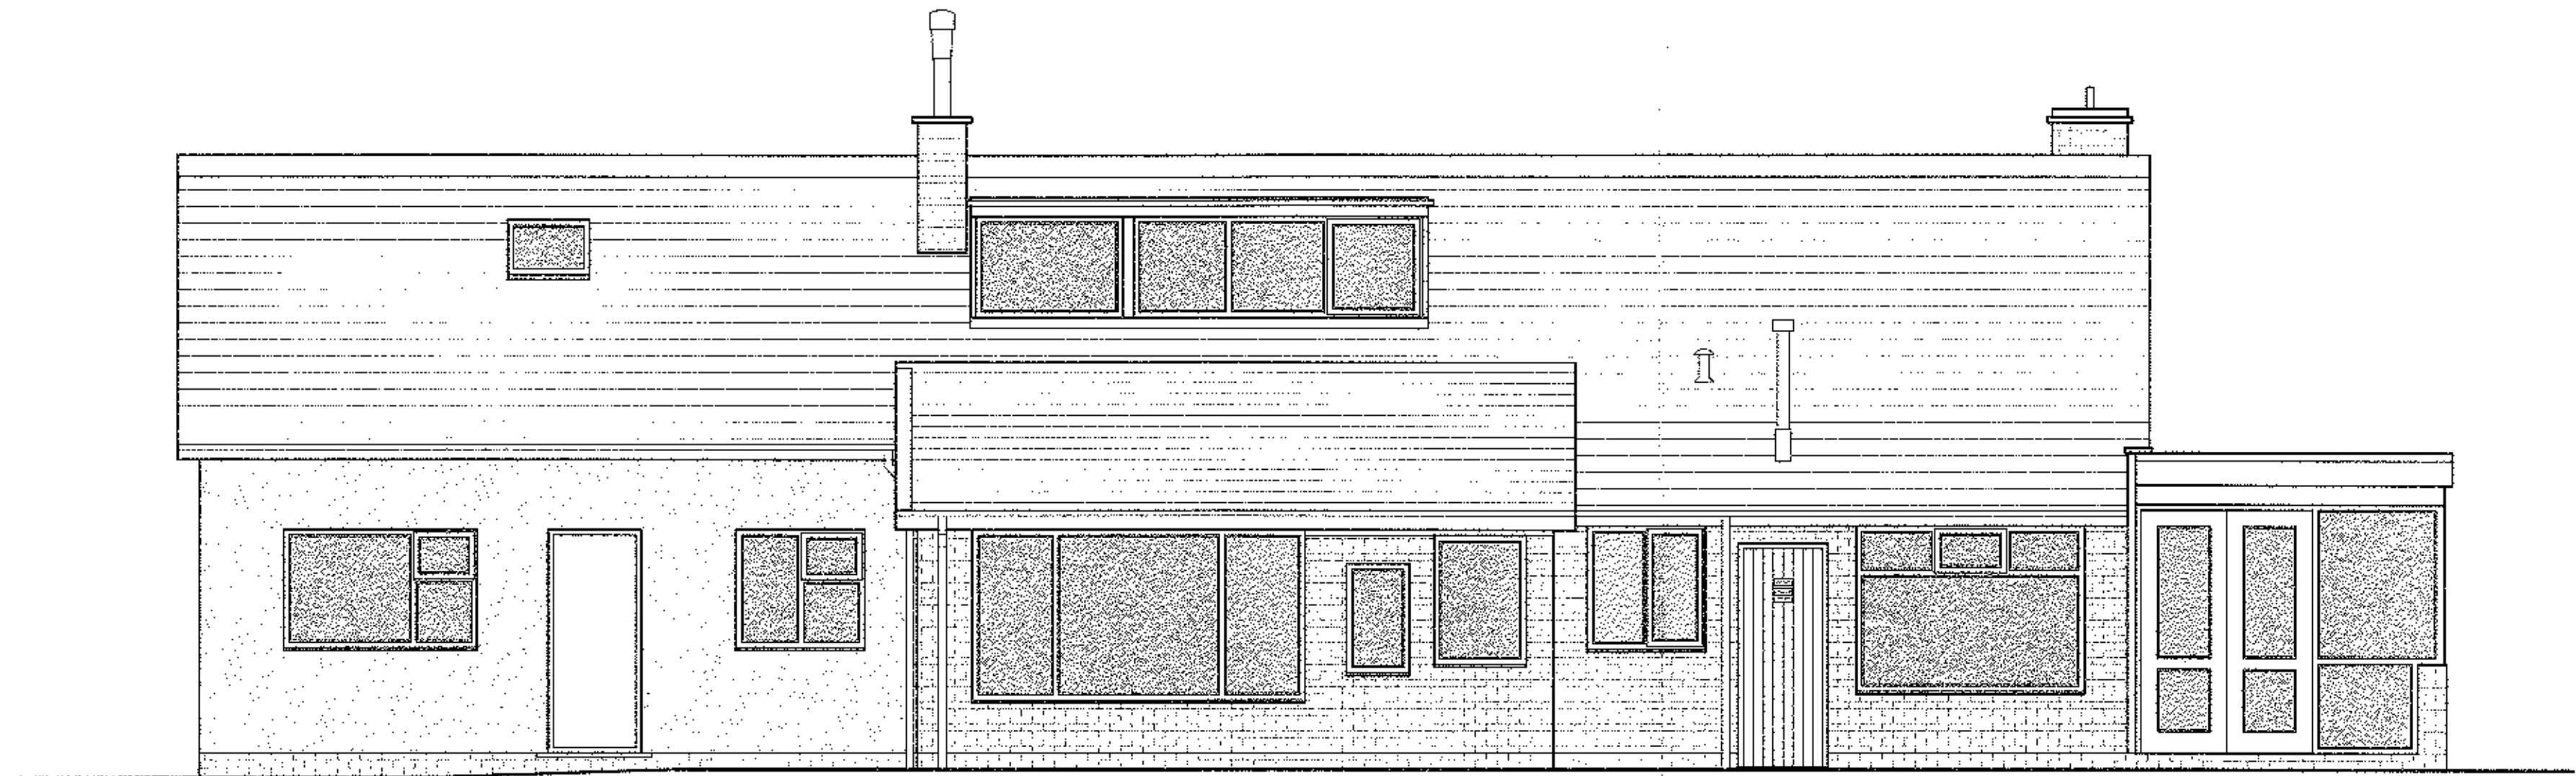

north elevation

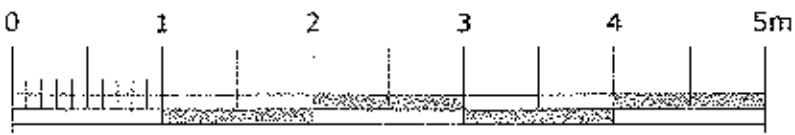

scale 1:50

campbelldriverpartnership
architects designers surveyors

client: mr & mrs p mellor

project: 138 ribchester road
blackburn

sheet: existing elevations

dwg no: 12.137	02	
----------------	----	--

scale: 1:50 @ A1
date: 12.06.12
drawn: dh
capricorn park
blackwater road
blackburn bb1 5qr
t: 01254 297700
f: 01254 297701
email: design@cdpartnerships.co.uk