




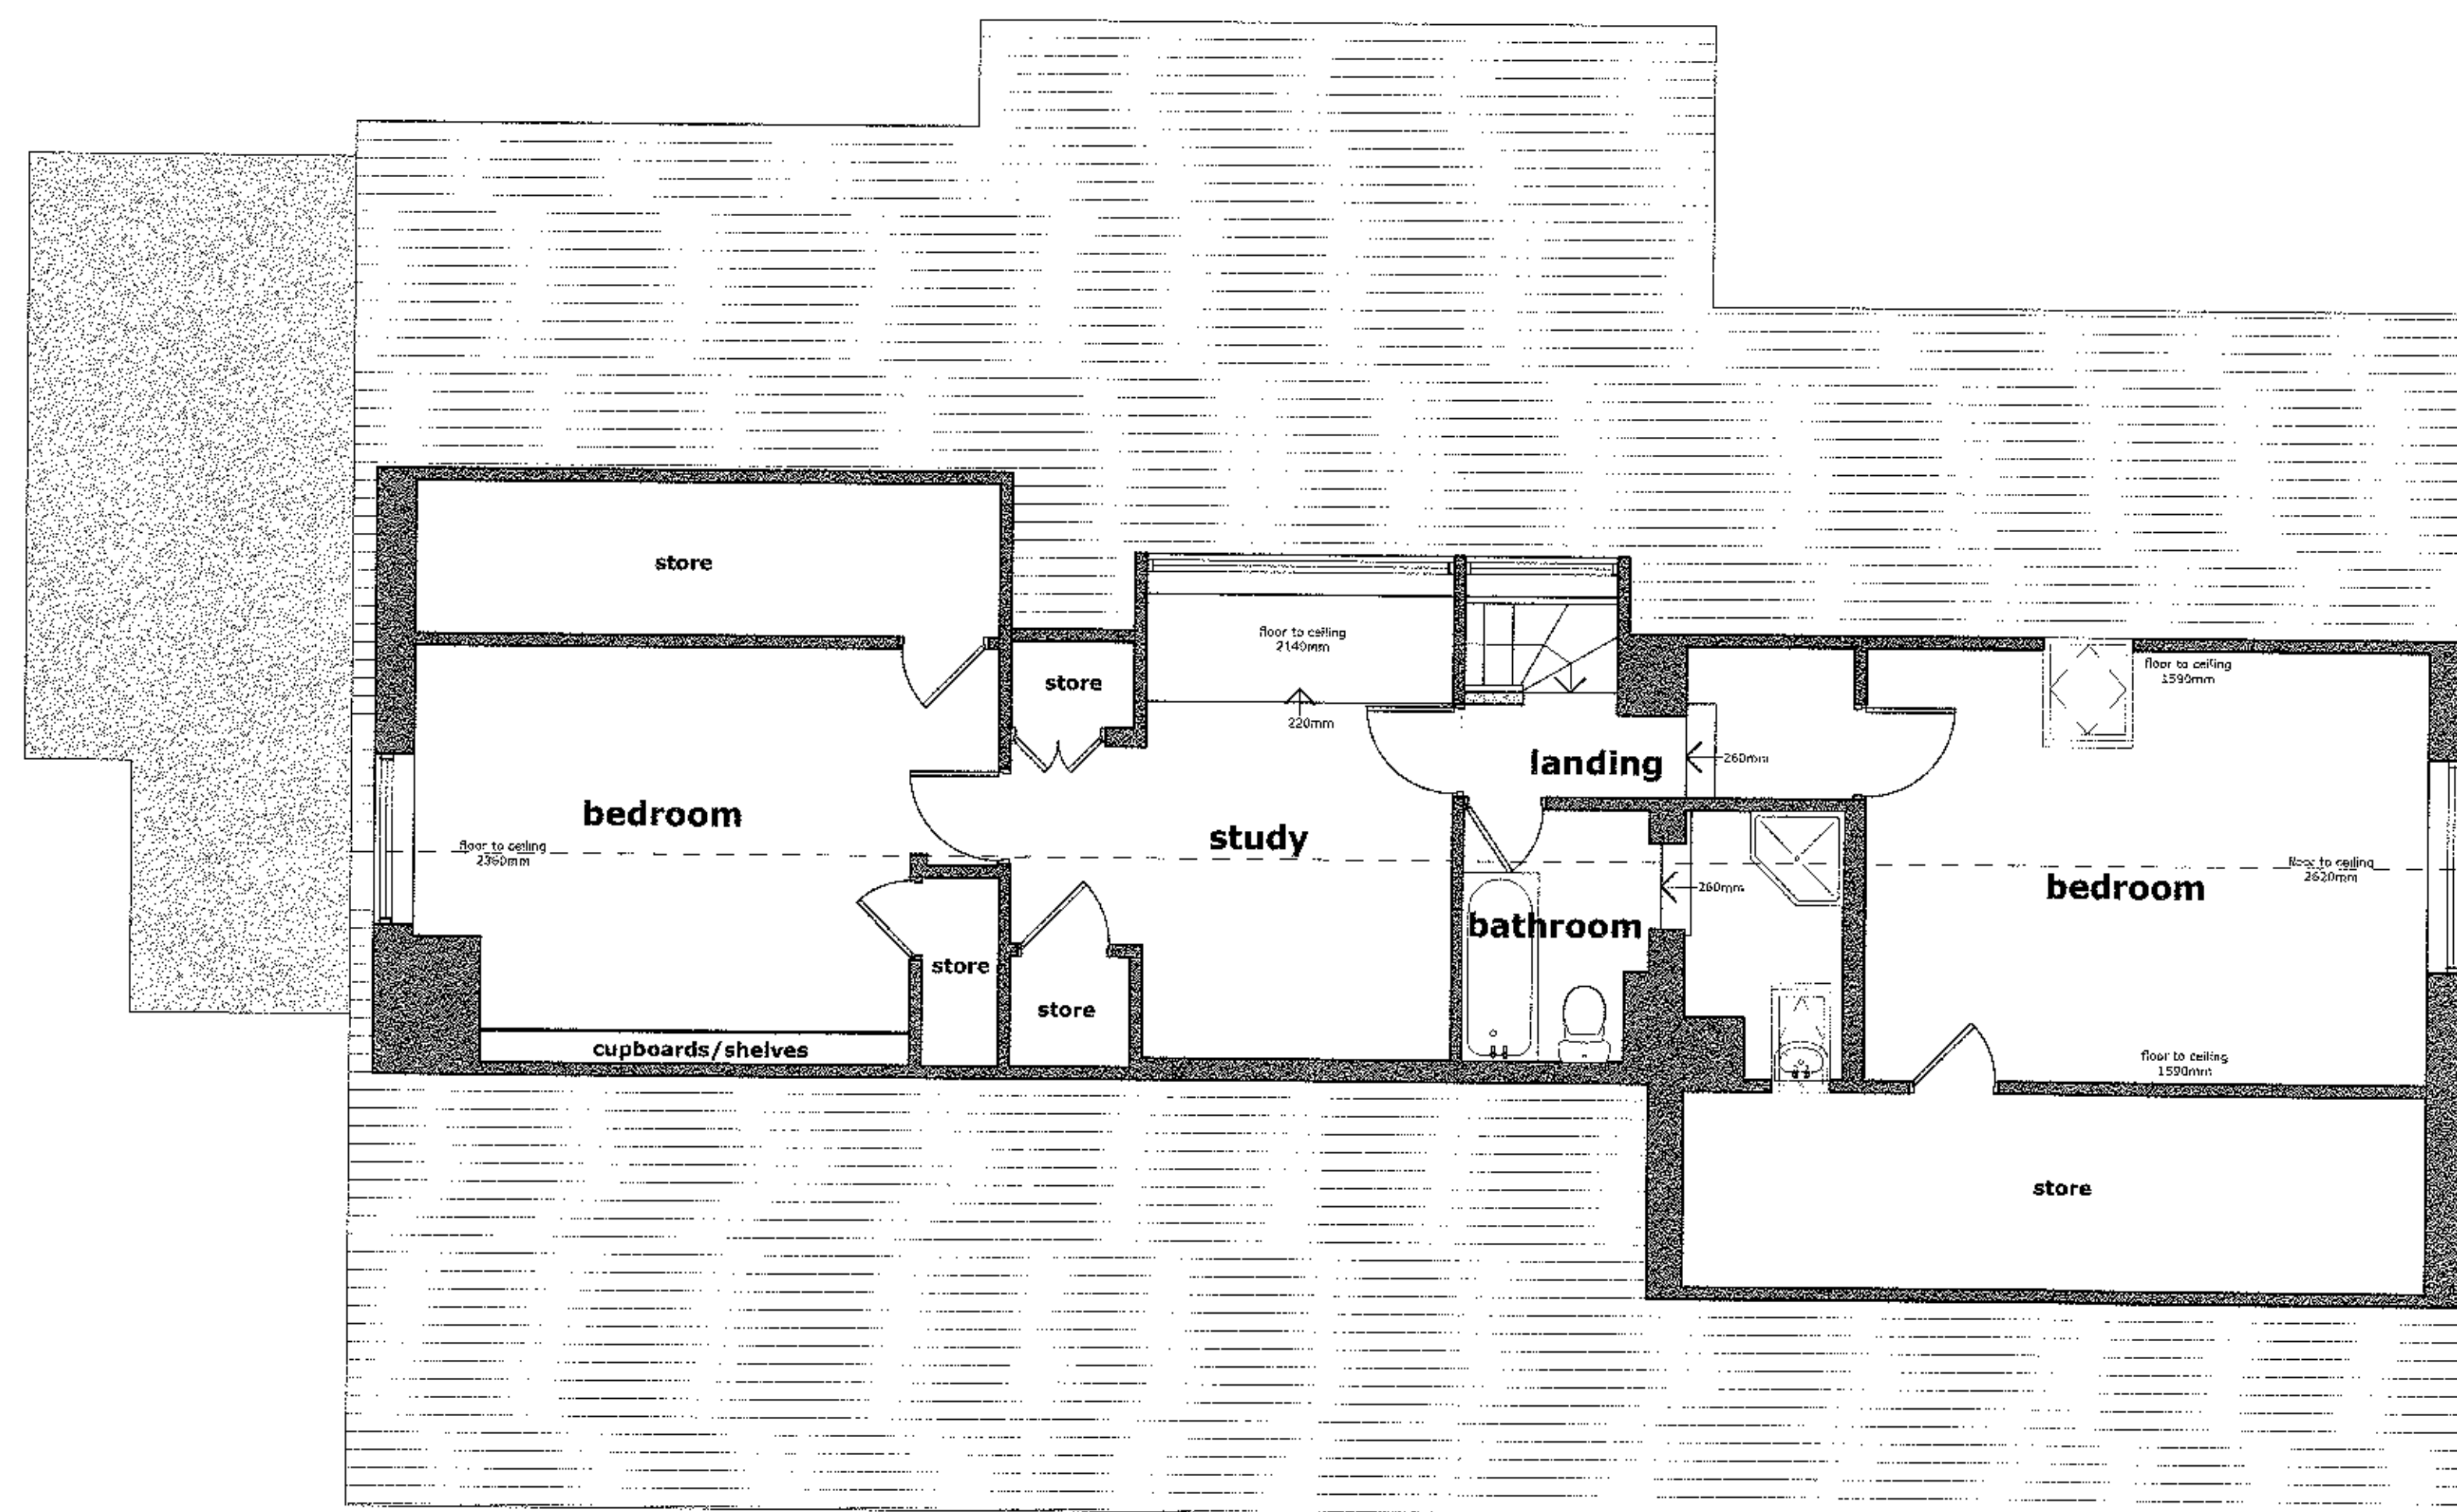

first floor plan

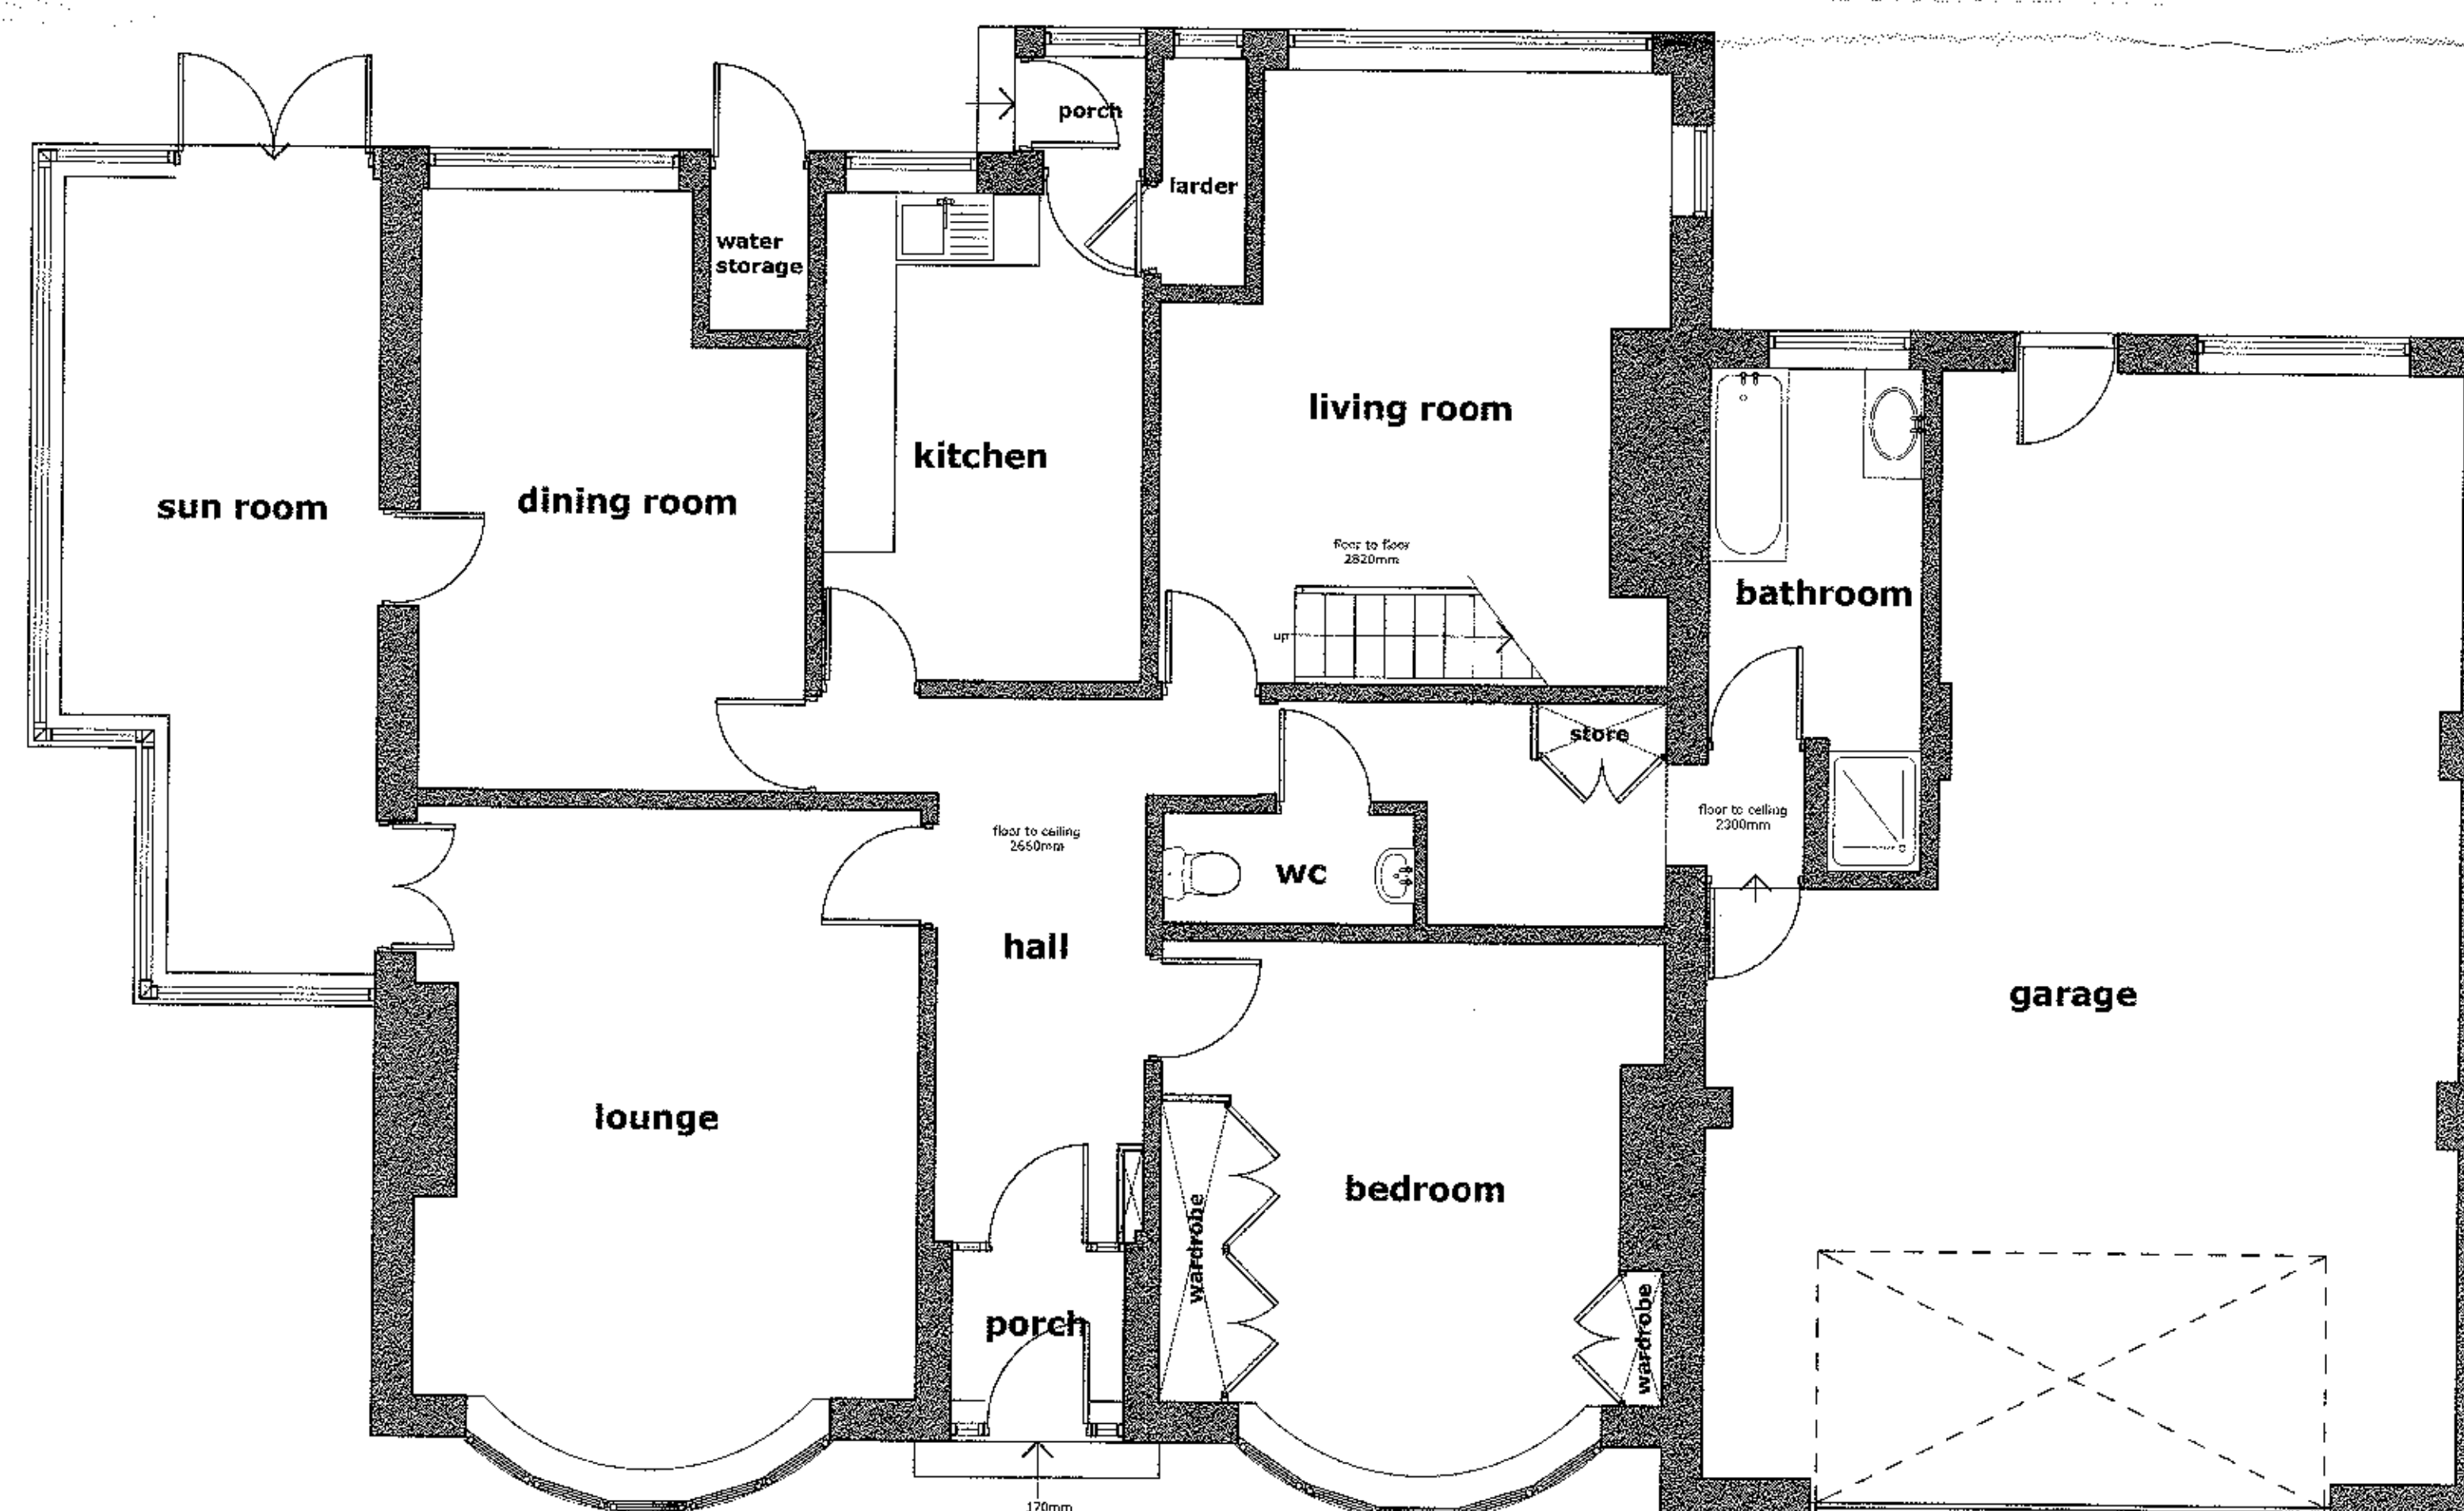

ground floor plan

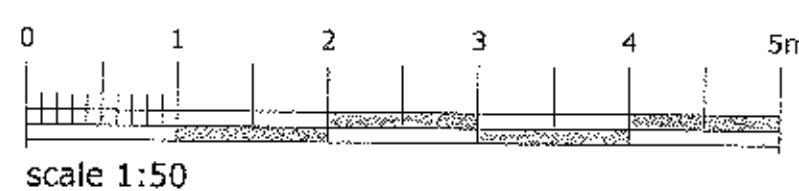

320130073P

campbell driver partnership
architects designers surveyors

client: mr & mrs p mellor

project: 138 ribchester road
blackburn

sheet: existing floor plans

dwg no: 12.137	01	
----------------	----	--

scale: 1:50 @ A1 capricorn pan
date: 12.06.12 blakewater road
drawn: dh blackburn bb1 5d
t: 01254 297760
f: 01254 297760
email: design@edparchitects.co.uk