




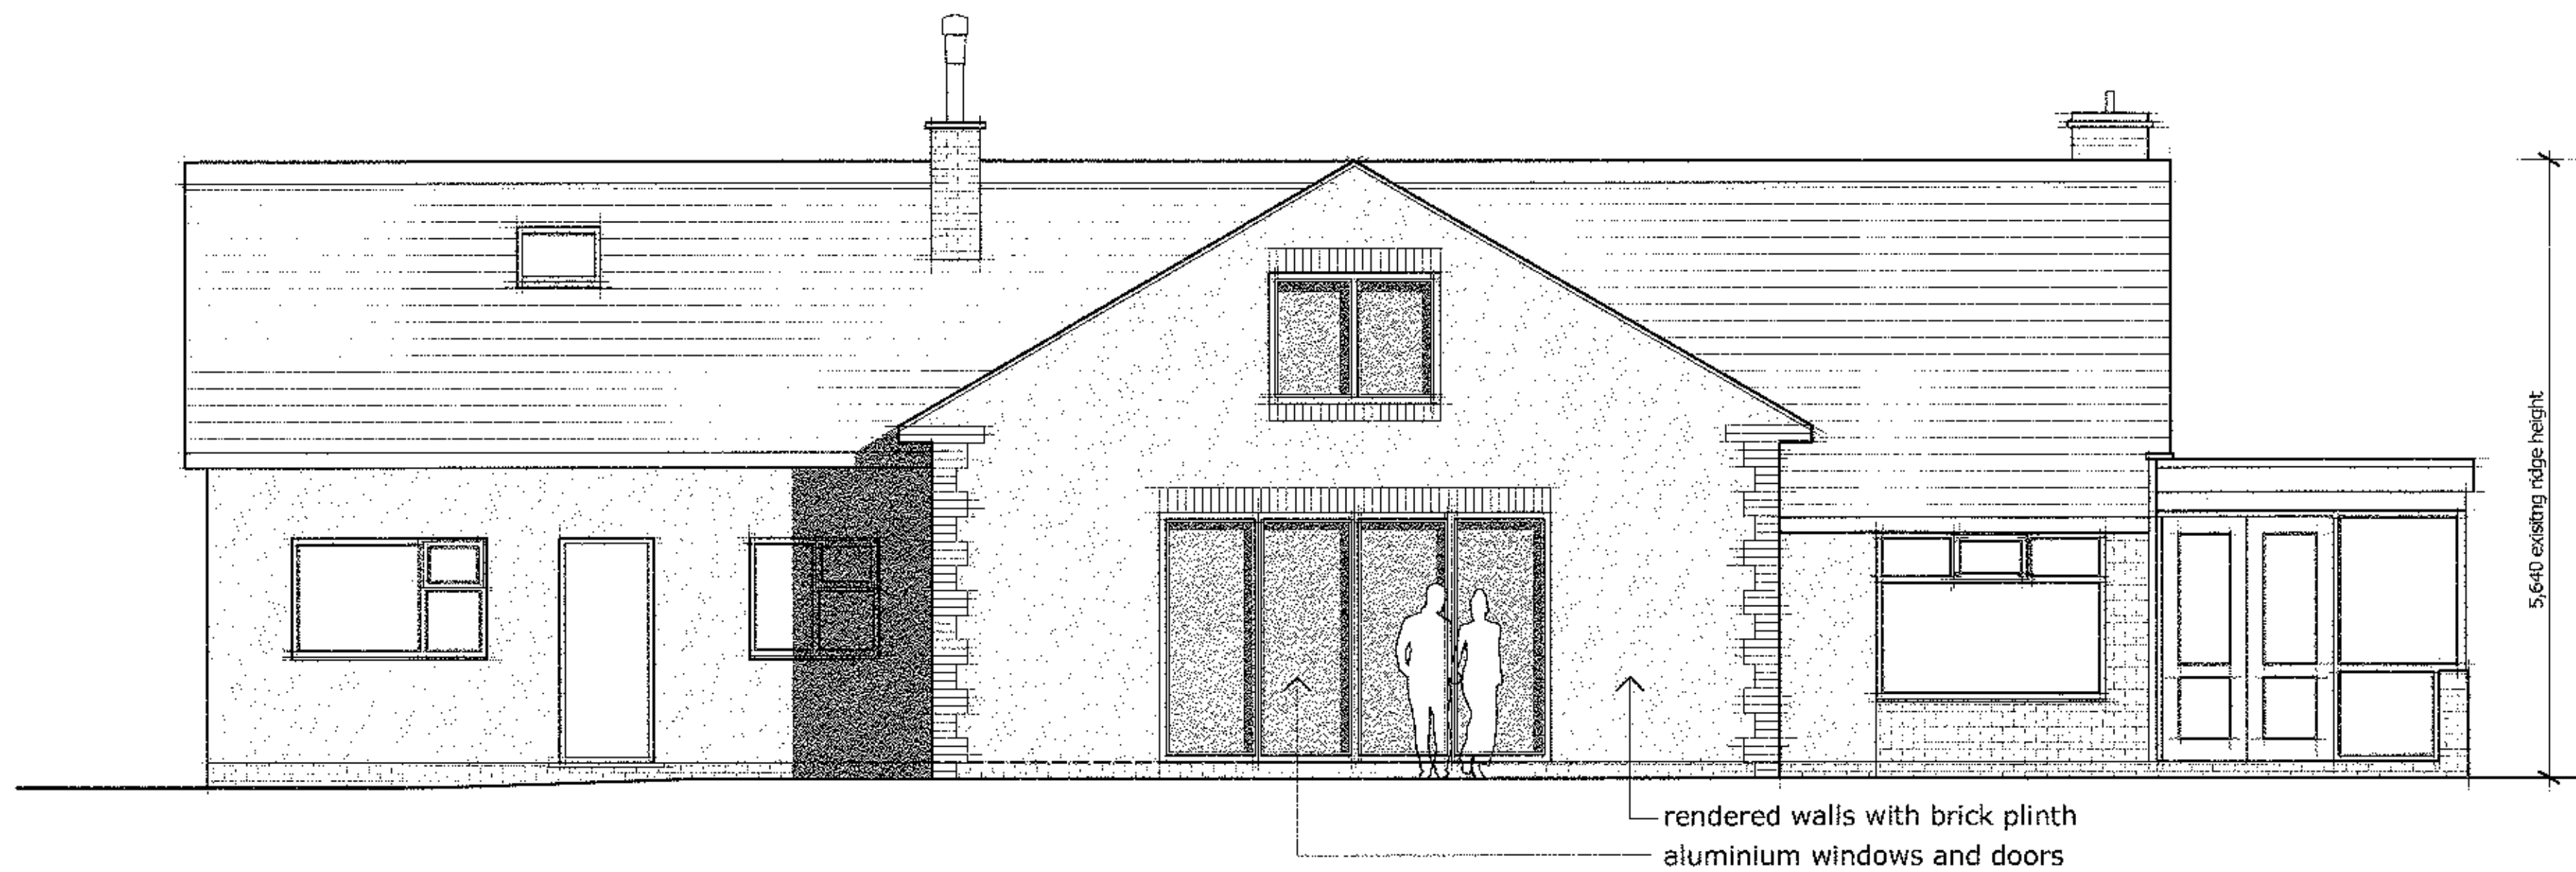

north elevation proposed

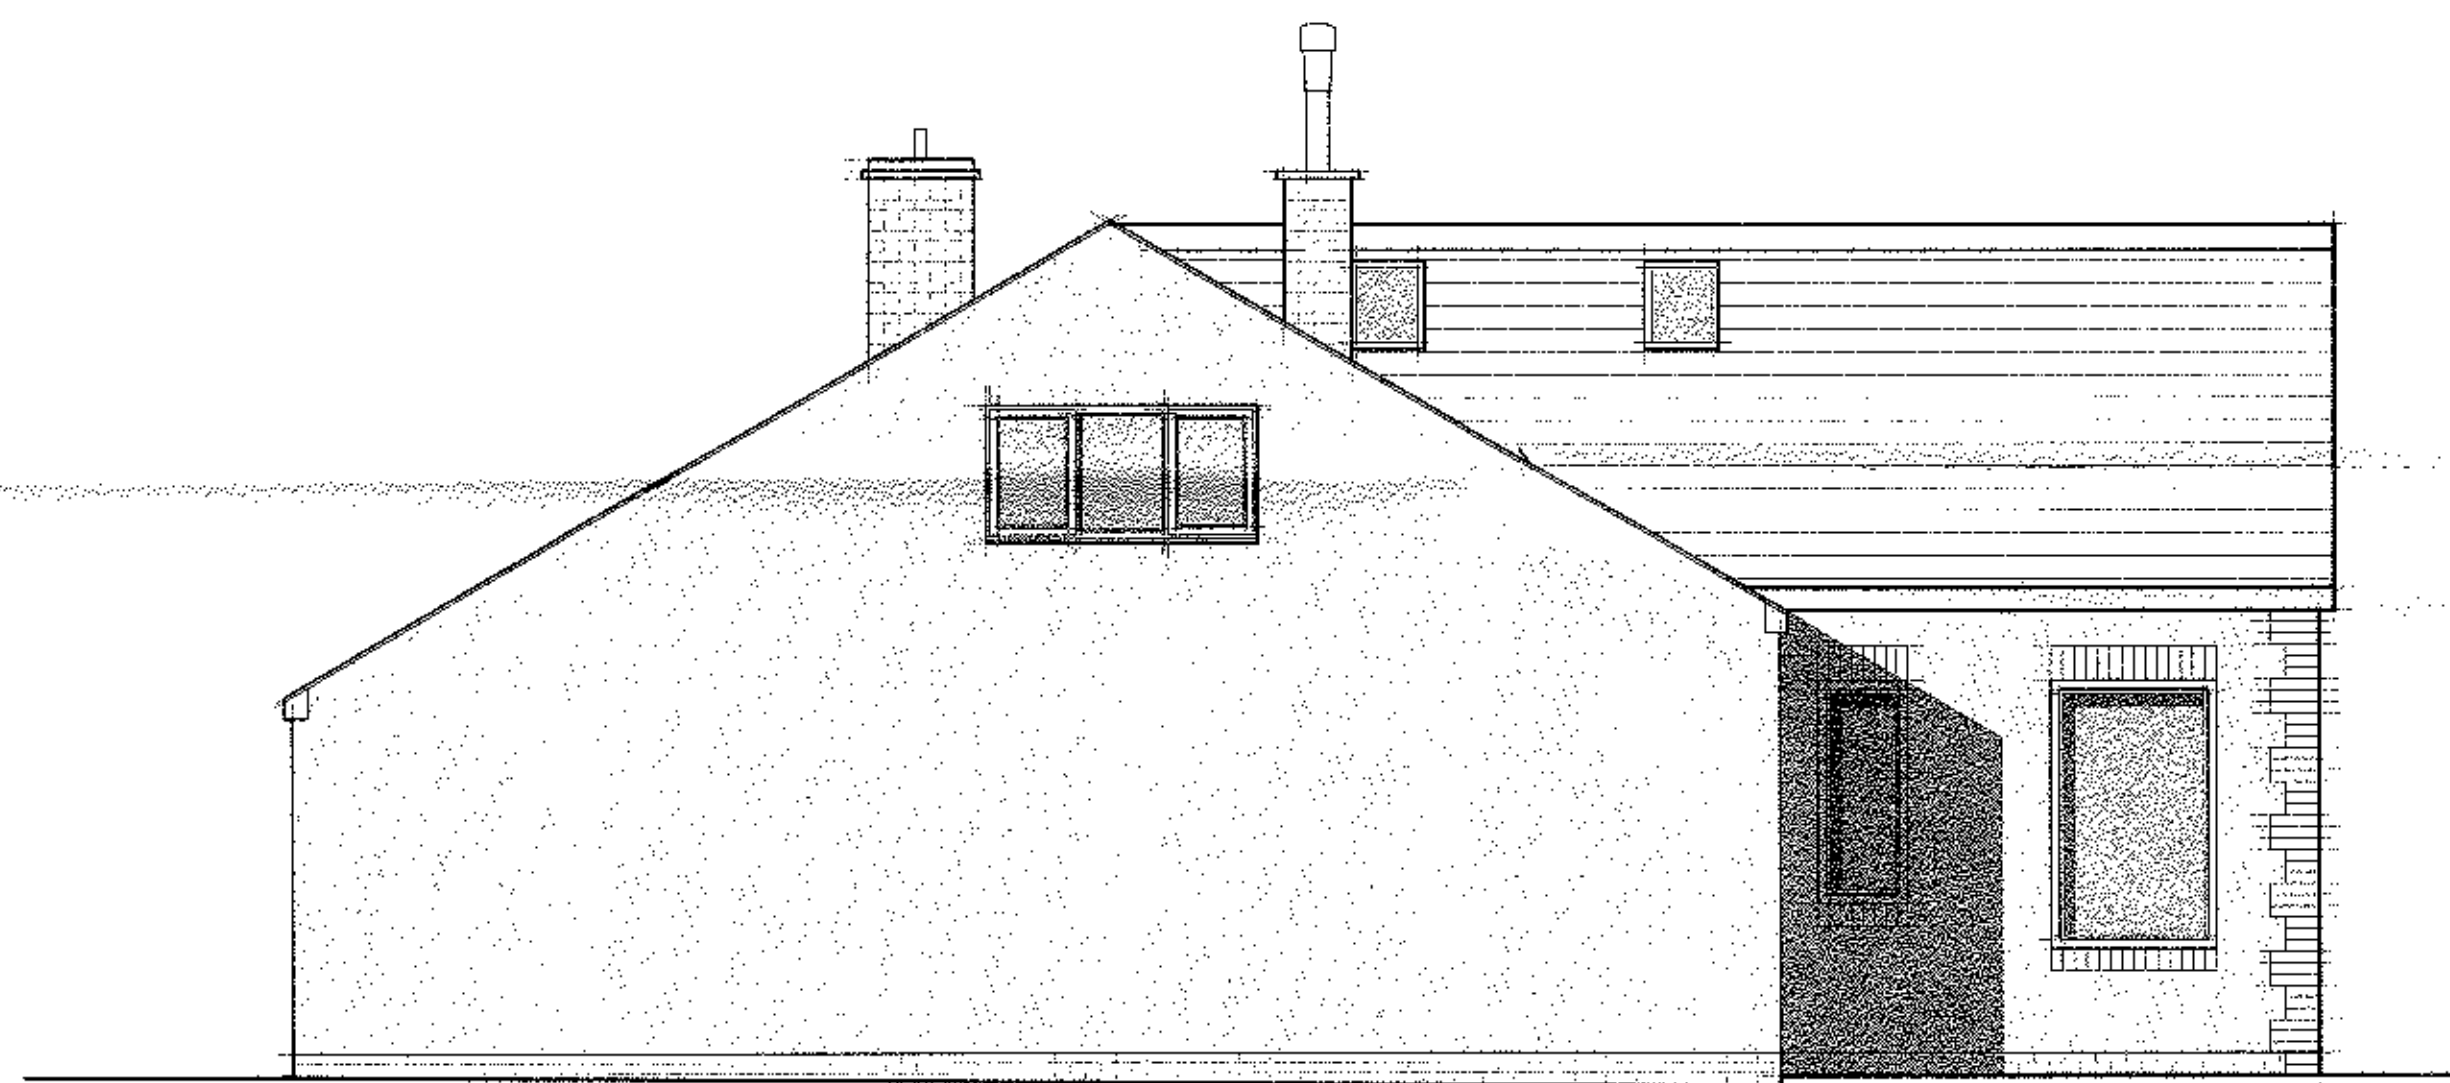

east elevation proposed

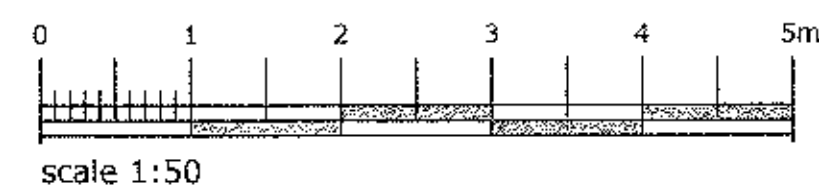

west elevation proposed

320130073P

campbelldriverpartnership
architects designers surveyors

client: mr & mrs p mellor

project: 138 ribchester road
blackburn

sheet: proposed elevations

dwg no: 12.137	04	
----------------	----	--

scale: 1:50 @ A1
date: 14.11.12
drawn: cn
capricorn park
blackwater road
blackburn bb1 5qr
t: 01254 297700
f: 01254 297701
email: design@cdpartnership.co.uk