

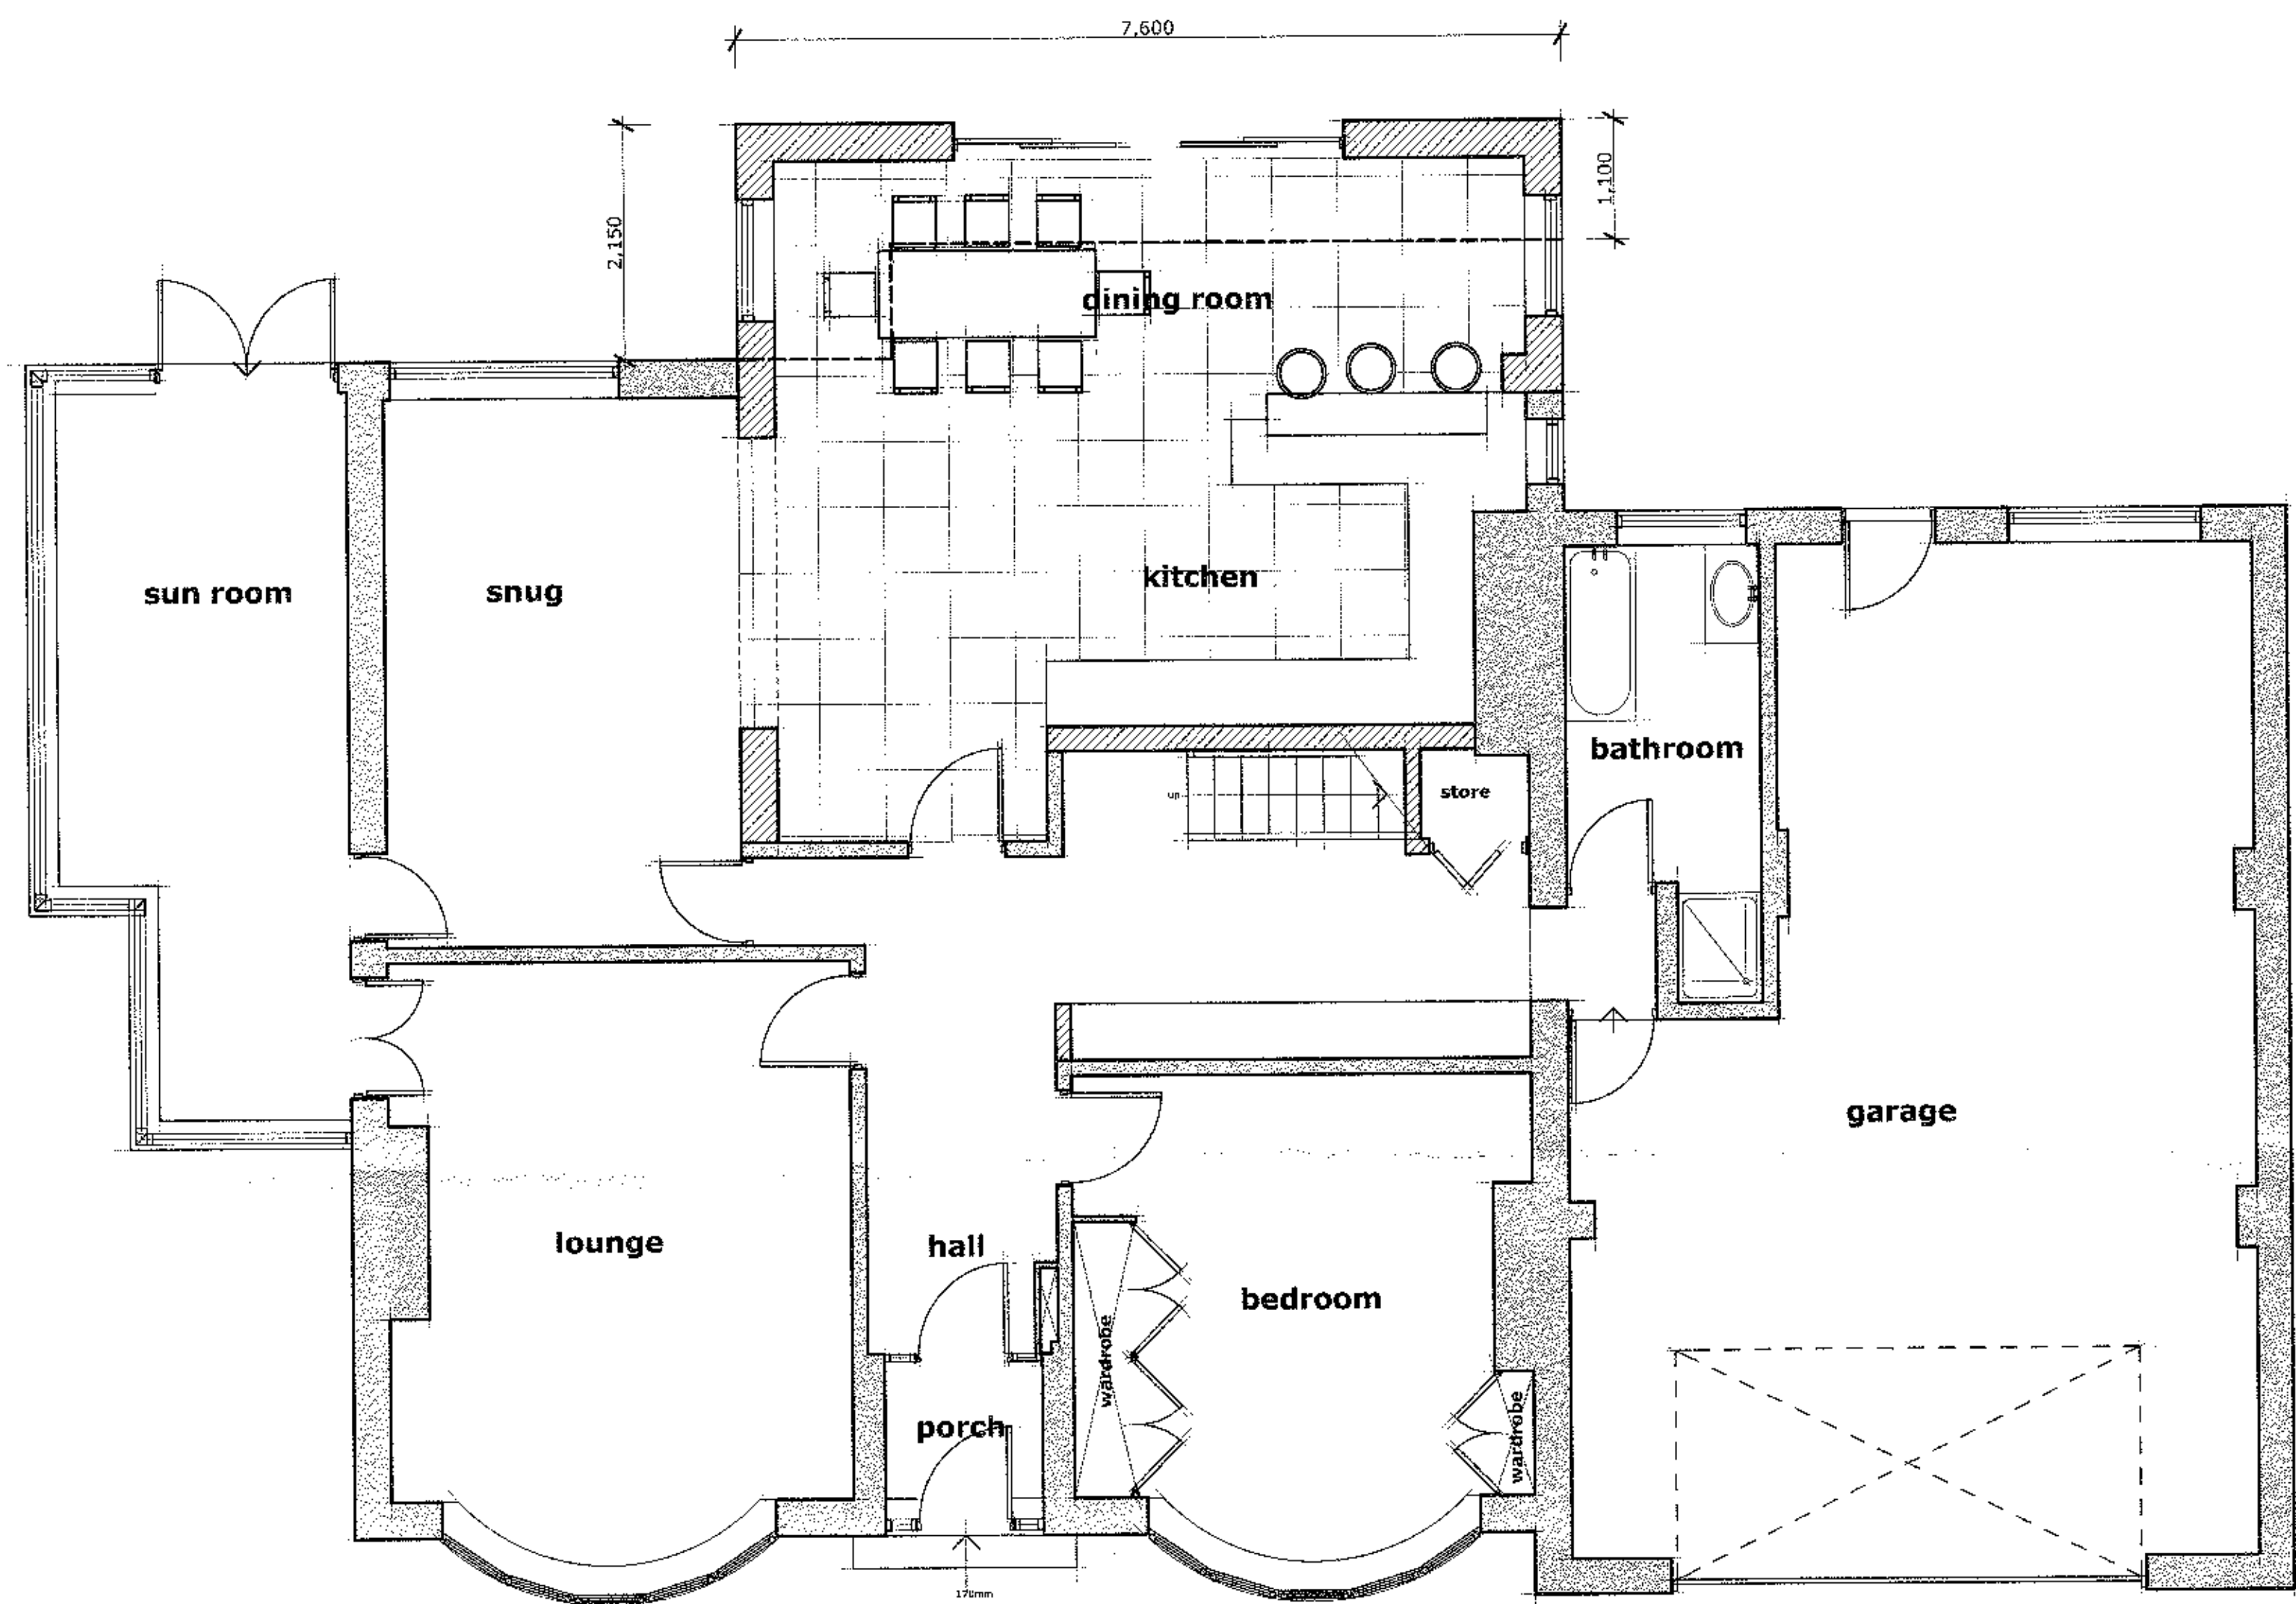


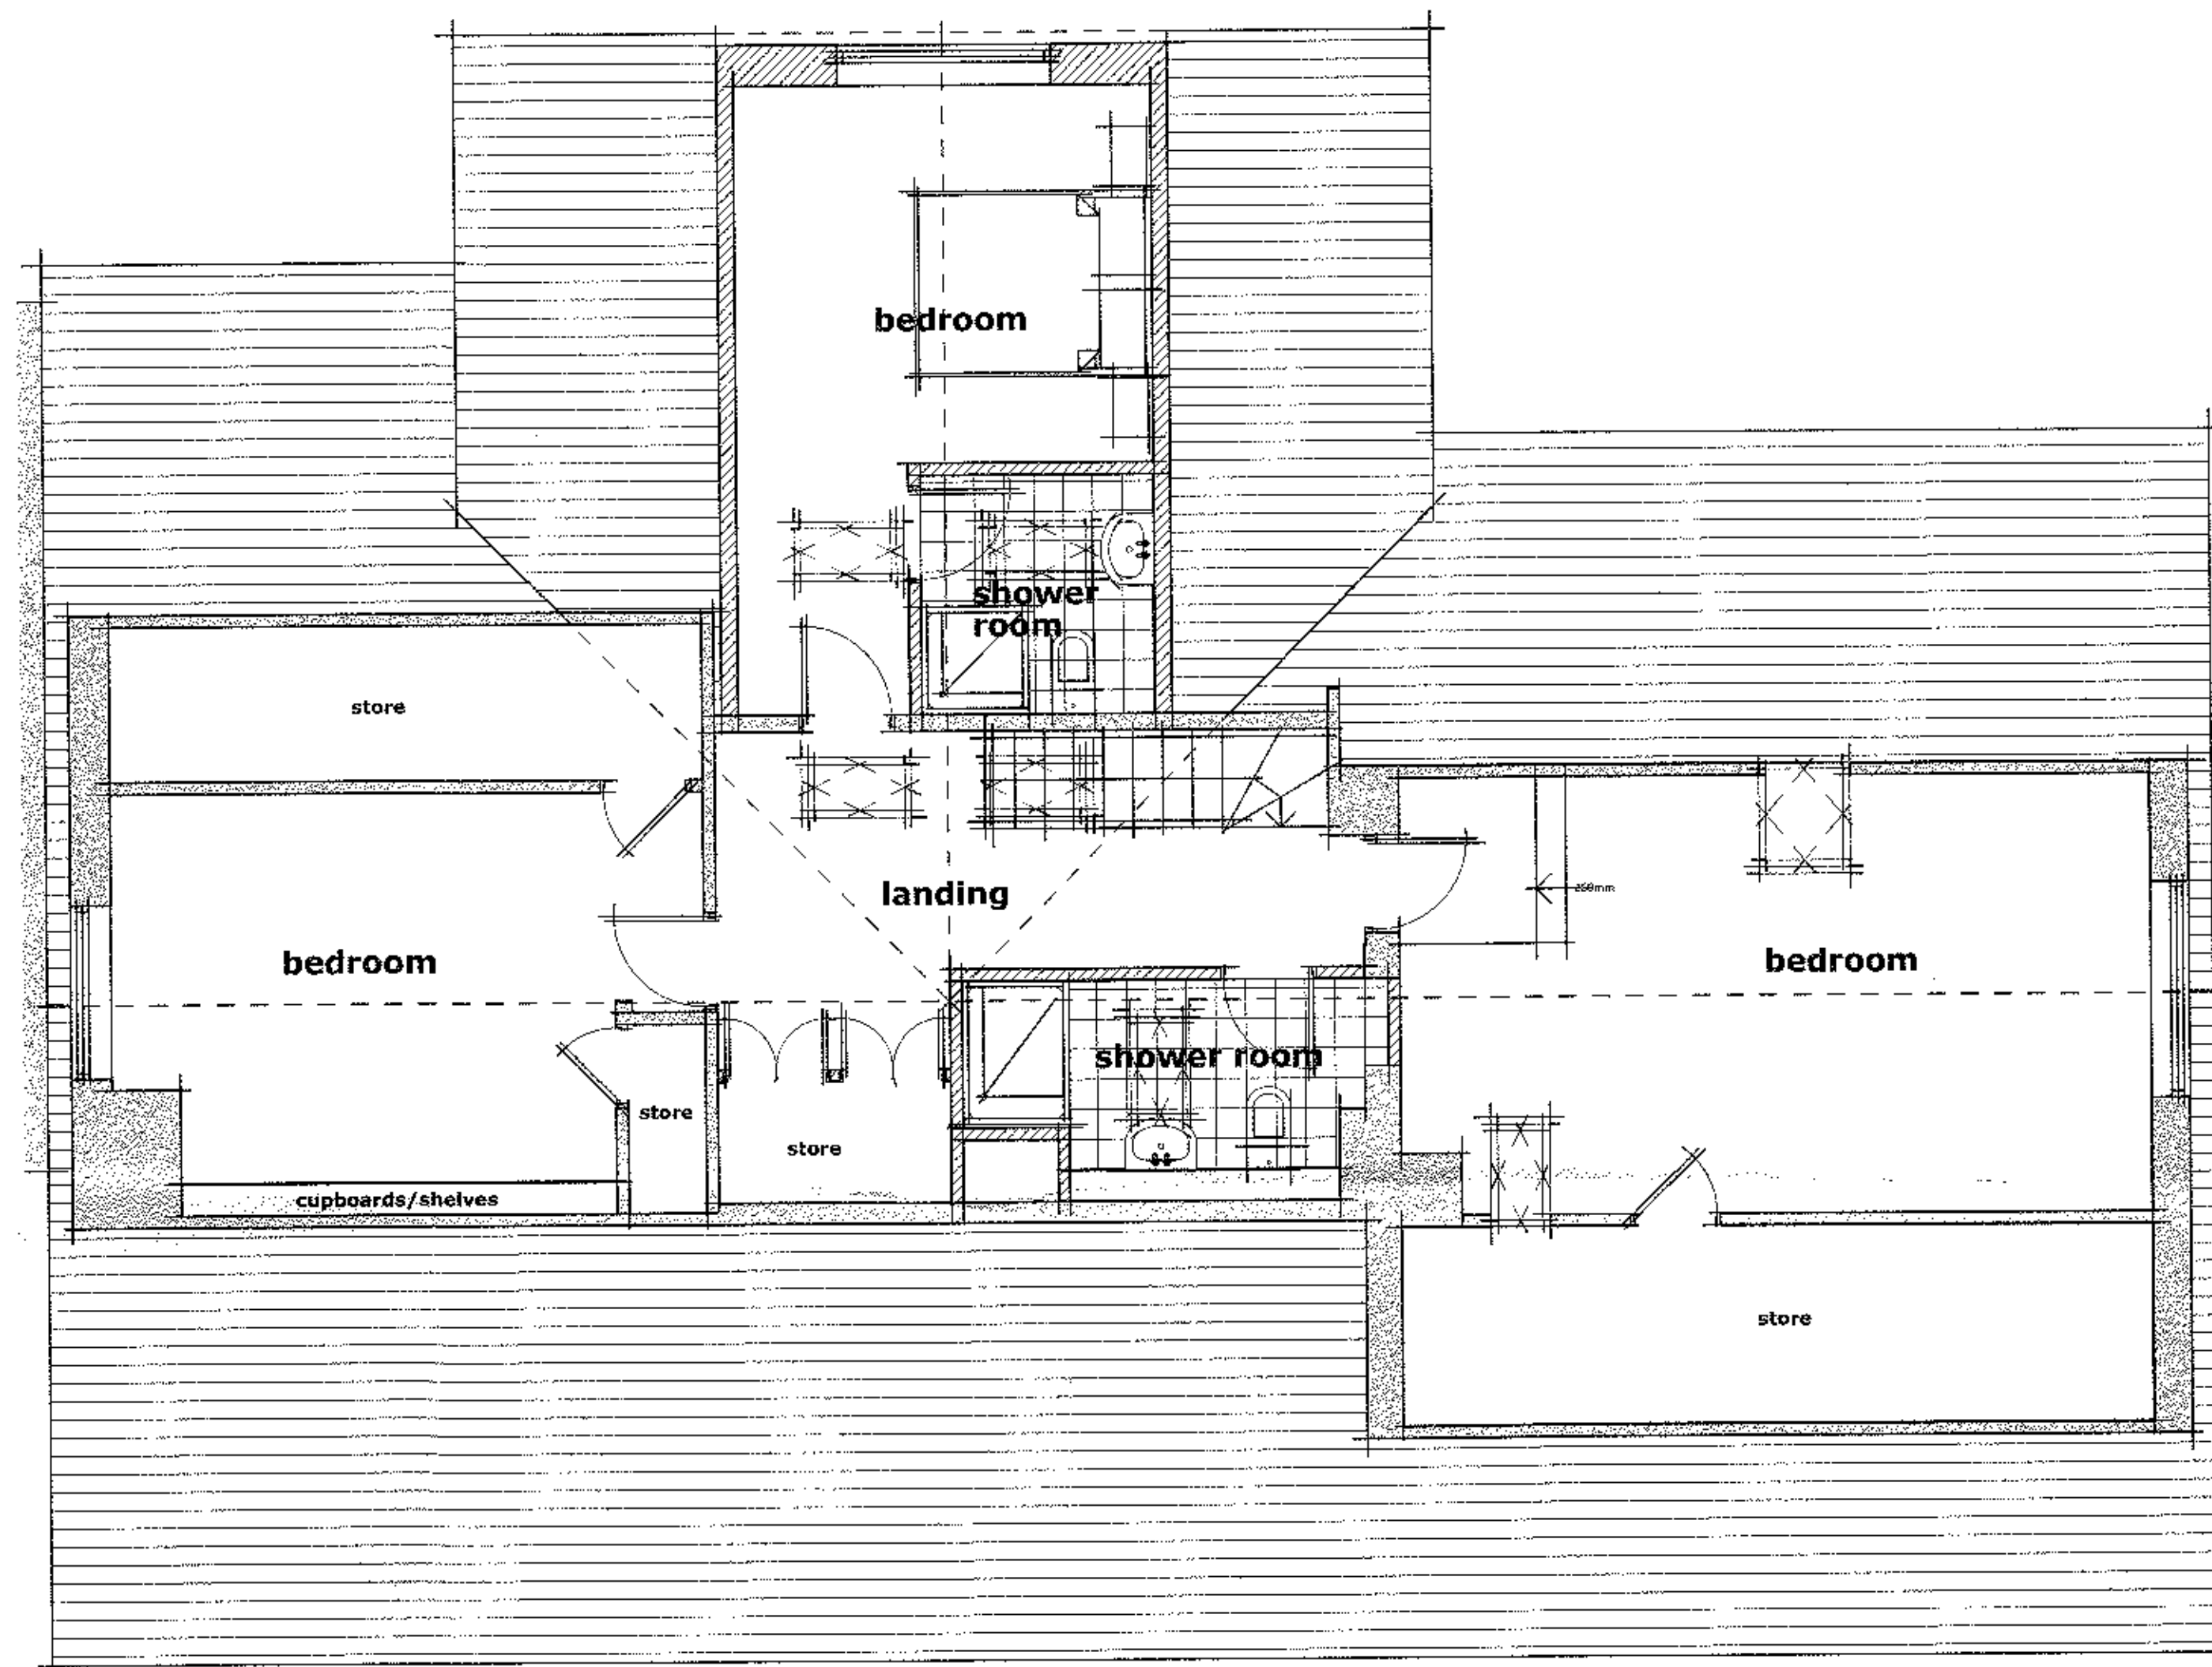

proposed ground floor plan

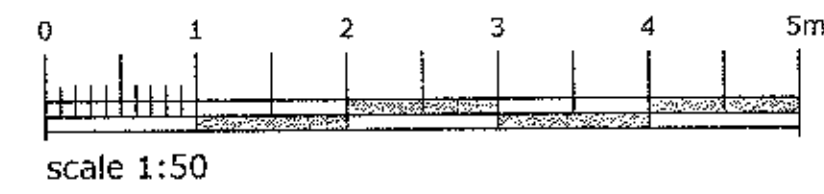

proposed first floor plan

320130073P

campbelldriverpartnership
architects designers surveyors

client: mr & mrs p mellor

project: 138 ribchester road
blackburn

sheet: proposed plans

dwg no: 12.137	03	A
----------------	----	---

scale: 1:50 @ A1
date: 26.07.12
drawer: cn
capricorn park
blakewater road
blackburn bb1 5qr
t: 01254 297700
f: 01254 297701
email: design@cdparchitects.co.uk