
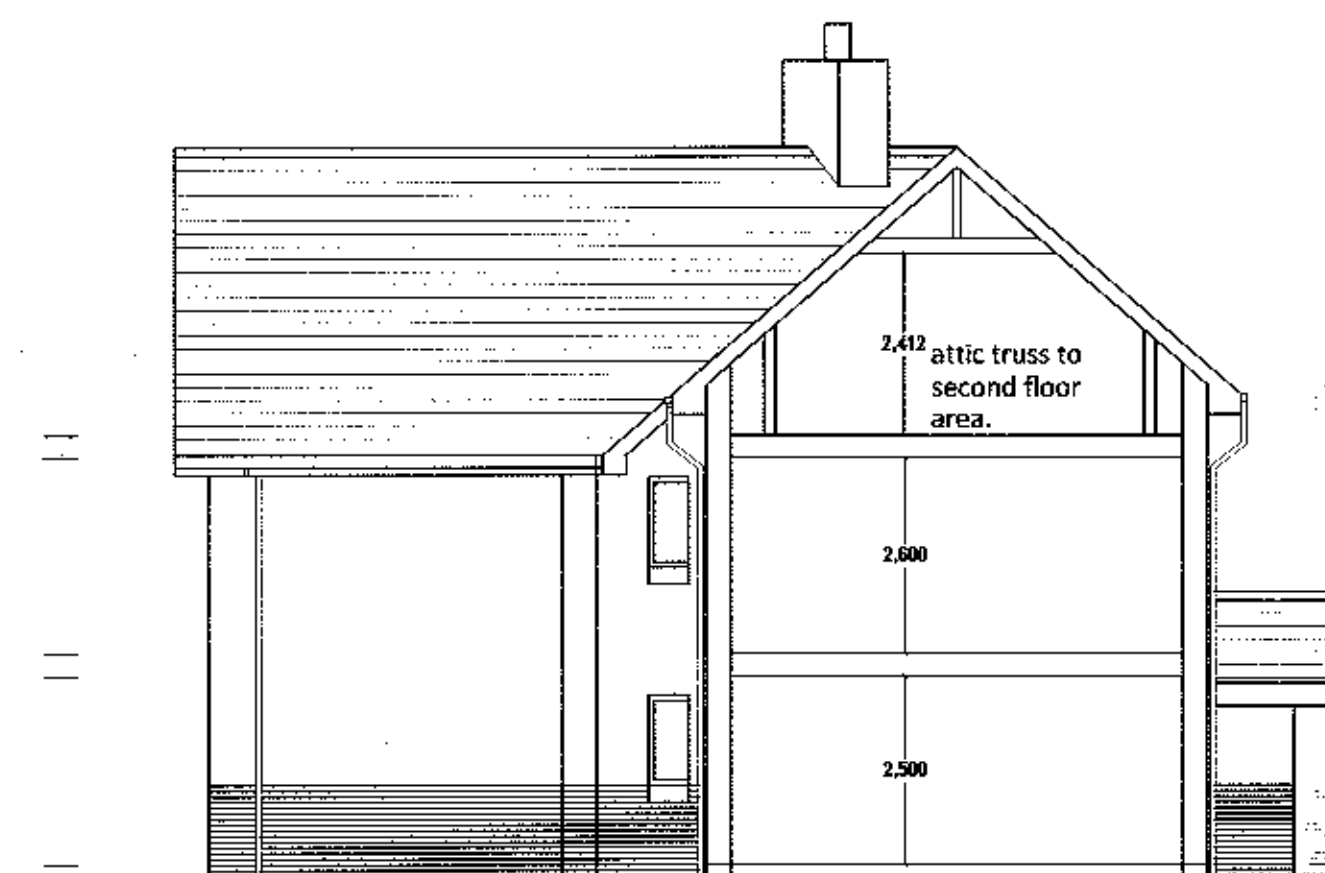
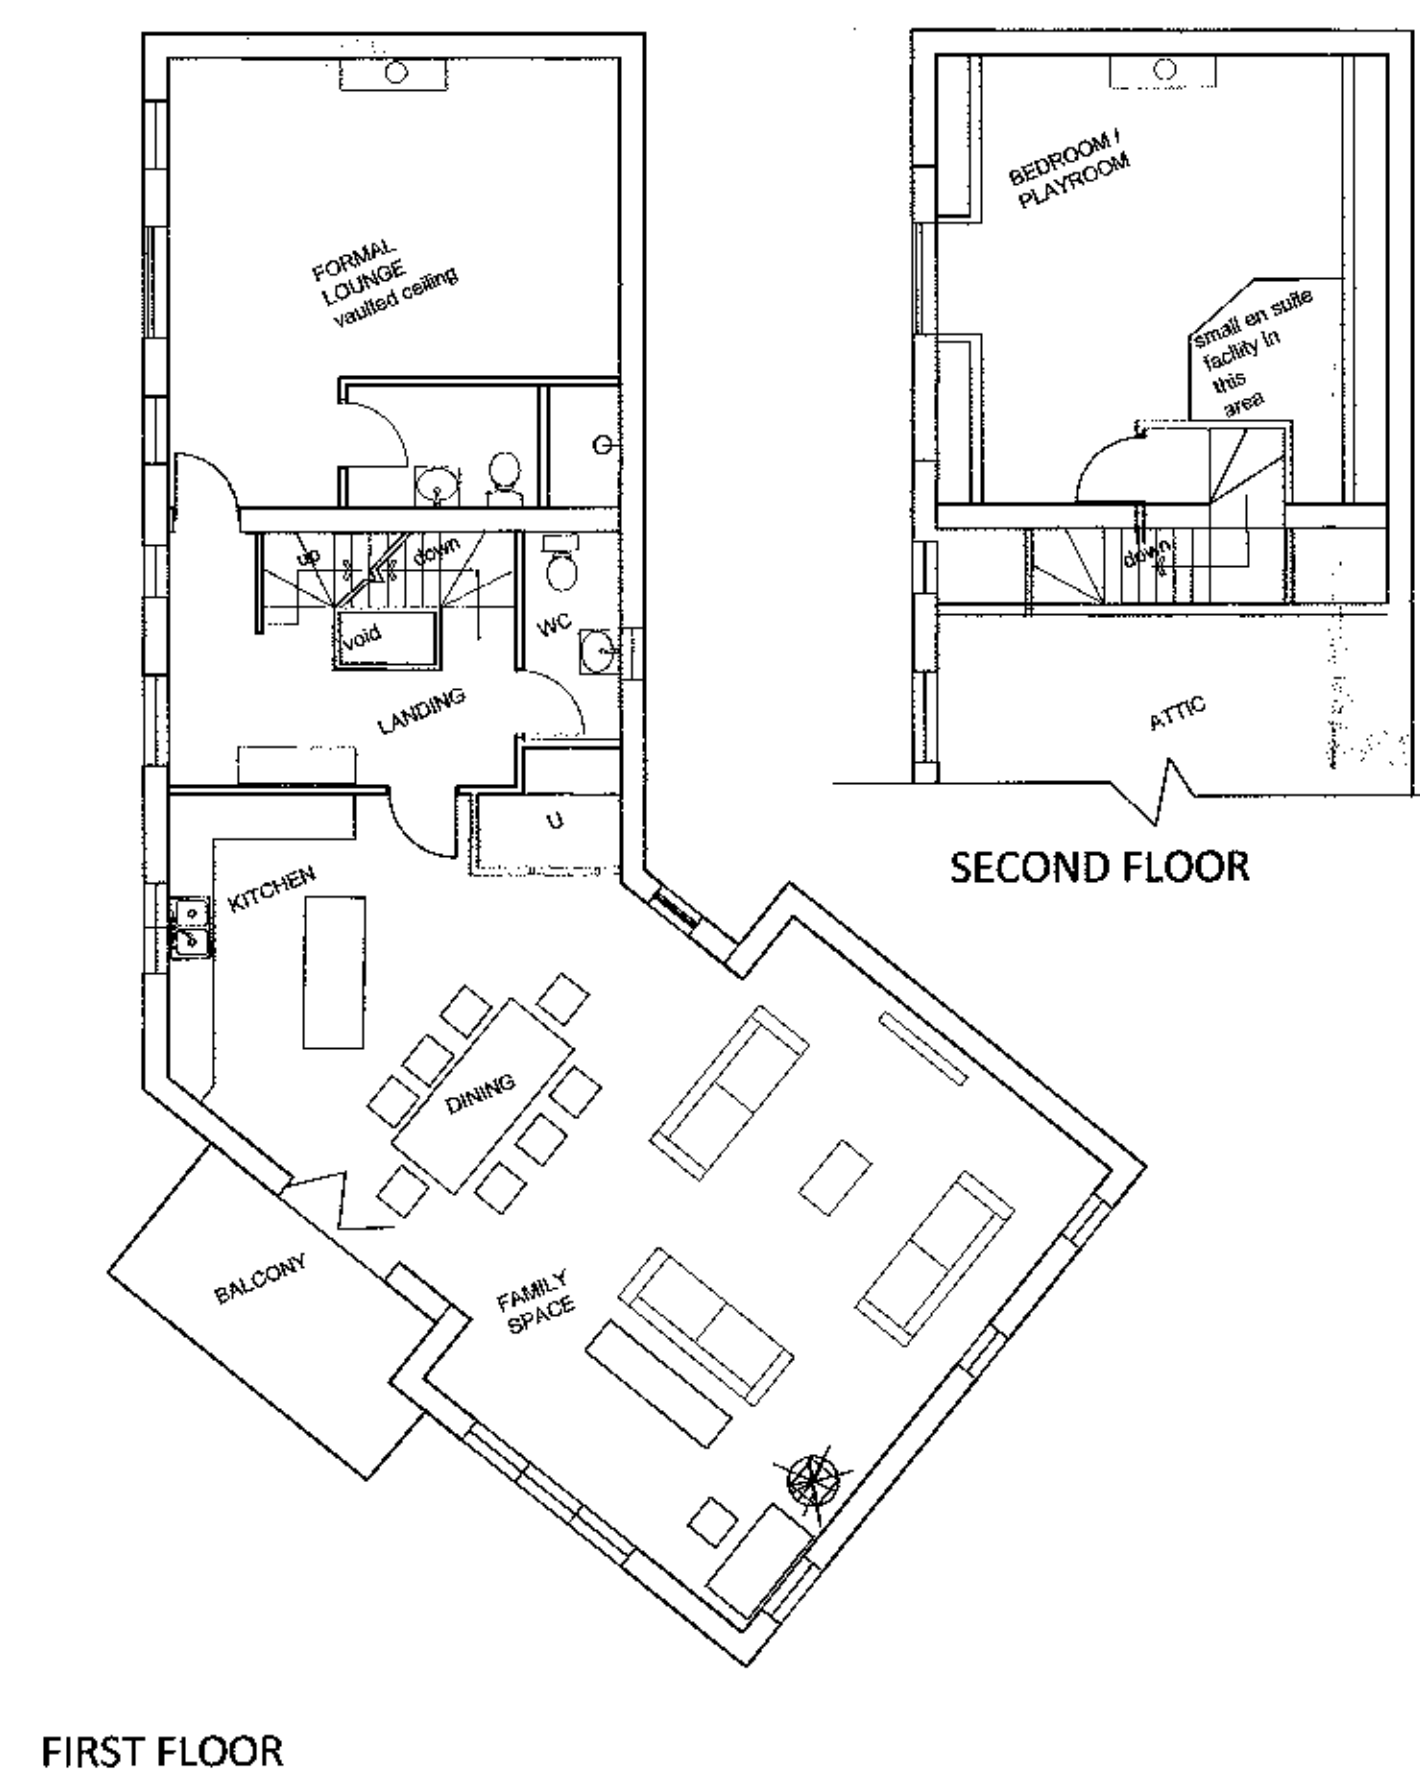
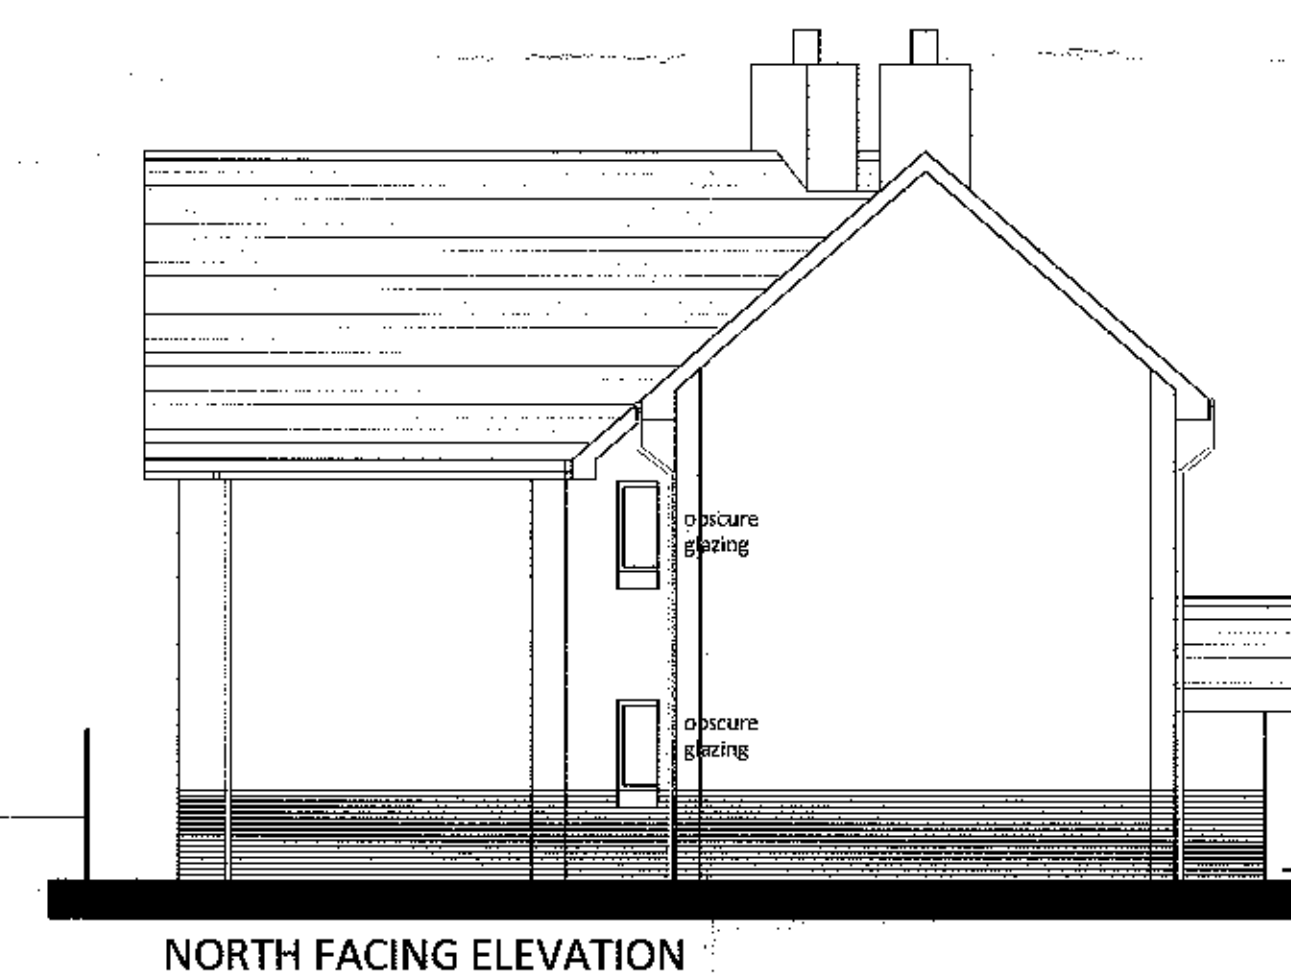


The ground floor plan shows a house with a double garage at the rear, a central hall, a study, a bathroom with a toilet and shower, and five bedrooms (B1-B5). The plan includes a north arrow and various dimensions. The overall width is 8,648 and the depth is 14,001. The garage is 4,600 wide. The study is 1,070 wide. The bedrooms are B1, B2, B3, B4, and B5. The bathroom is labeled 'WC / SHOWER'. The plan also shows a 'DOUBLE GARAGE' and a 'HALL'.

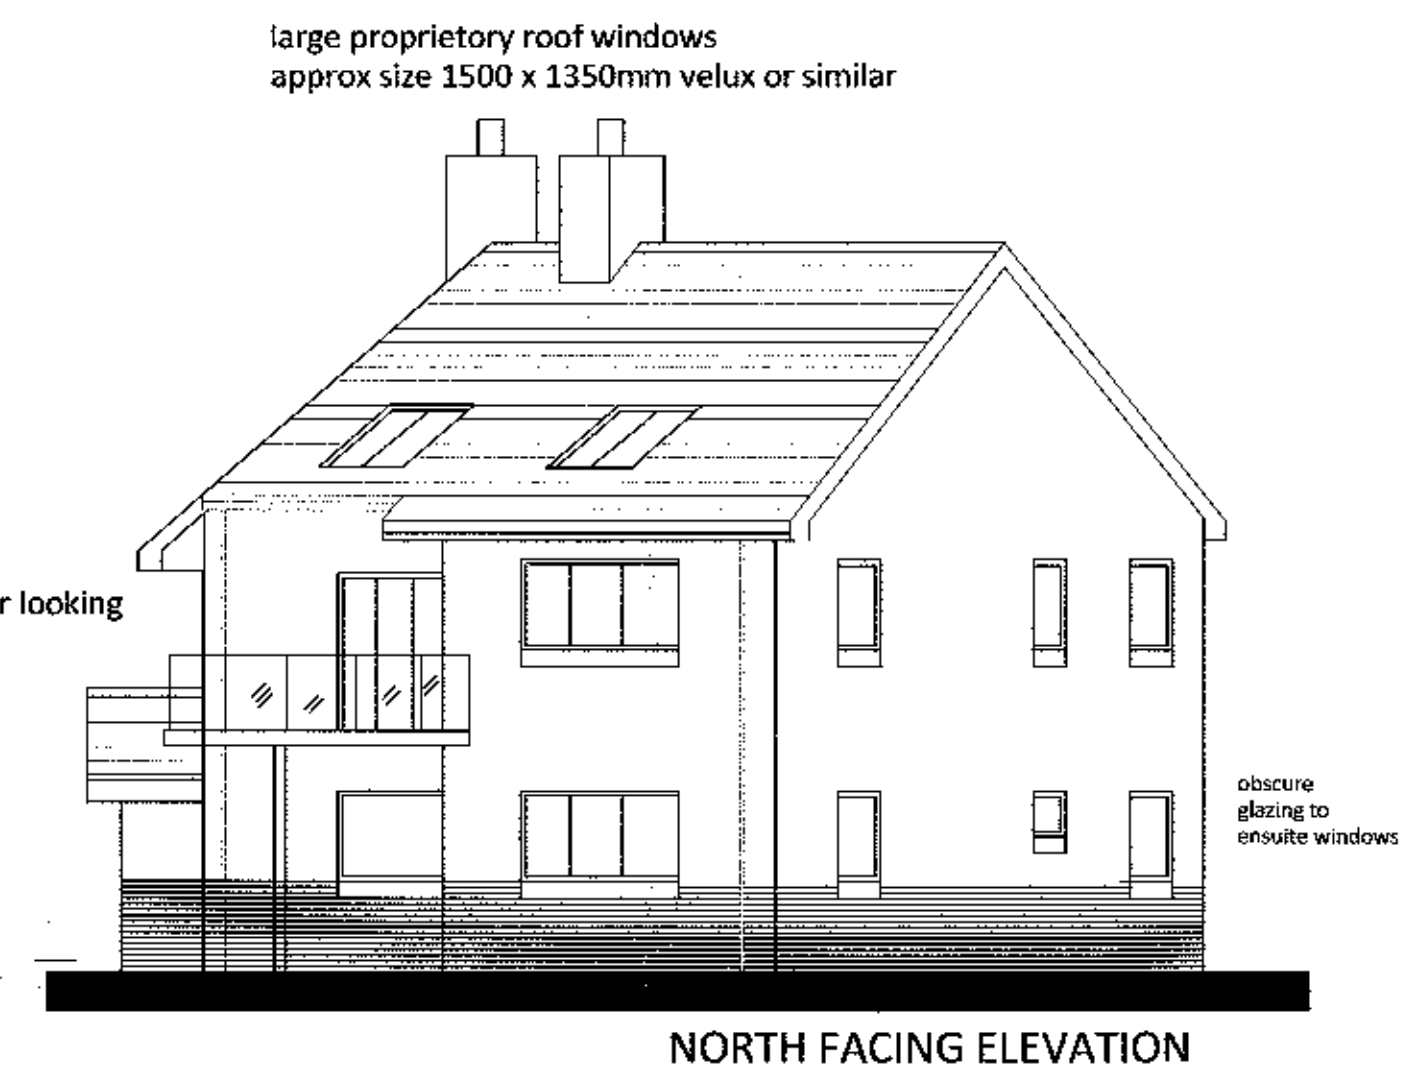

320130074P

Project:	NEW HOUSE		
AT:	PLOT 6 CHERRY DRIVE BROCKHALL VILLAGE		
Title:	PLANS & ELEVATIONS PLANNING APPLICATION		
Drawing No: 11 P/01	Scale: 1:100 @ A1	Date: 11/2012	
Gaffey Developments Ltd Newton House, Franklin Hill, Brockhall Village, BB6 8HY Tel: 07734 887490 			