

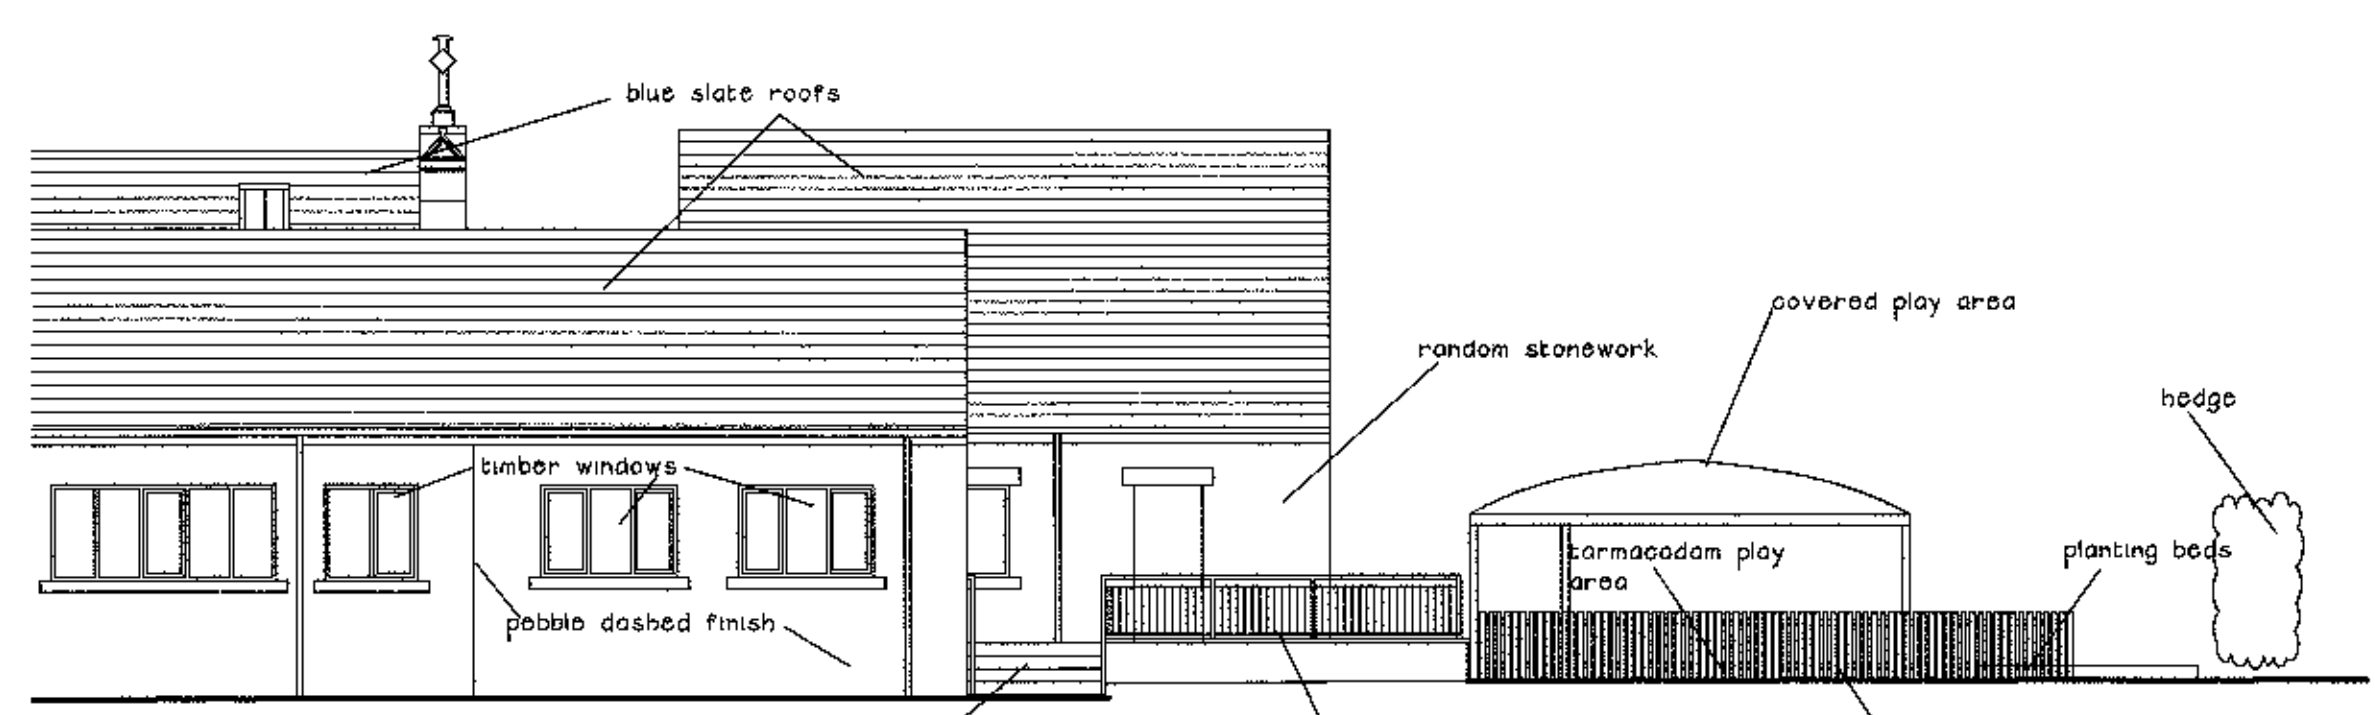


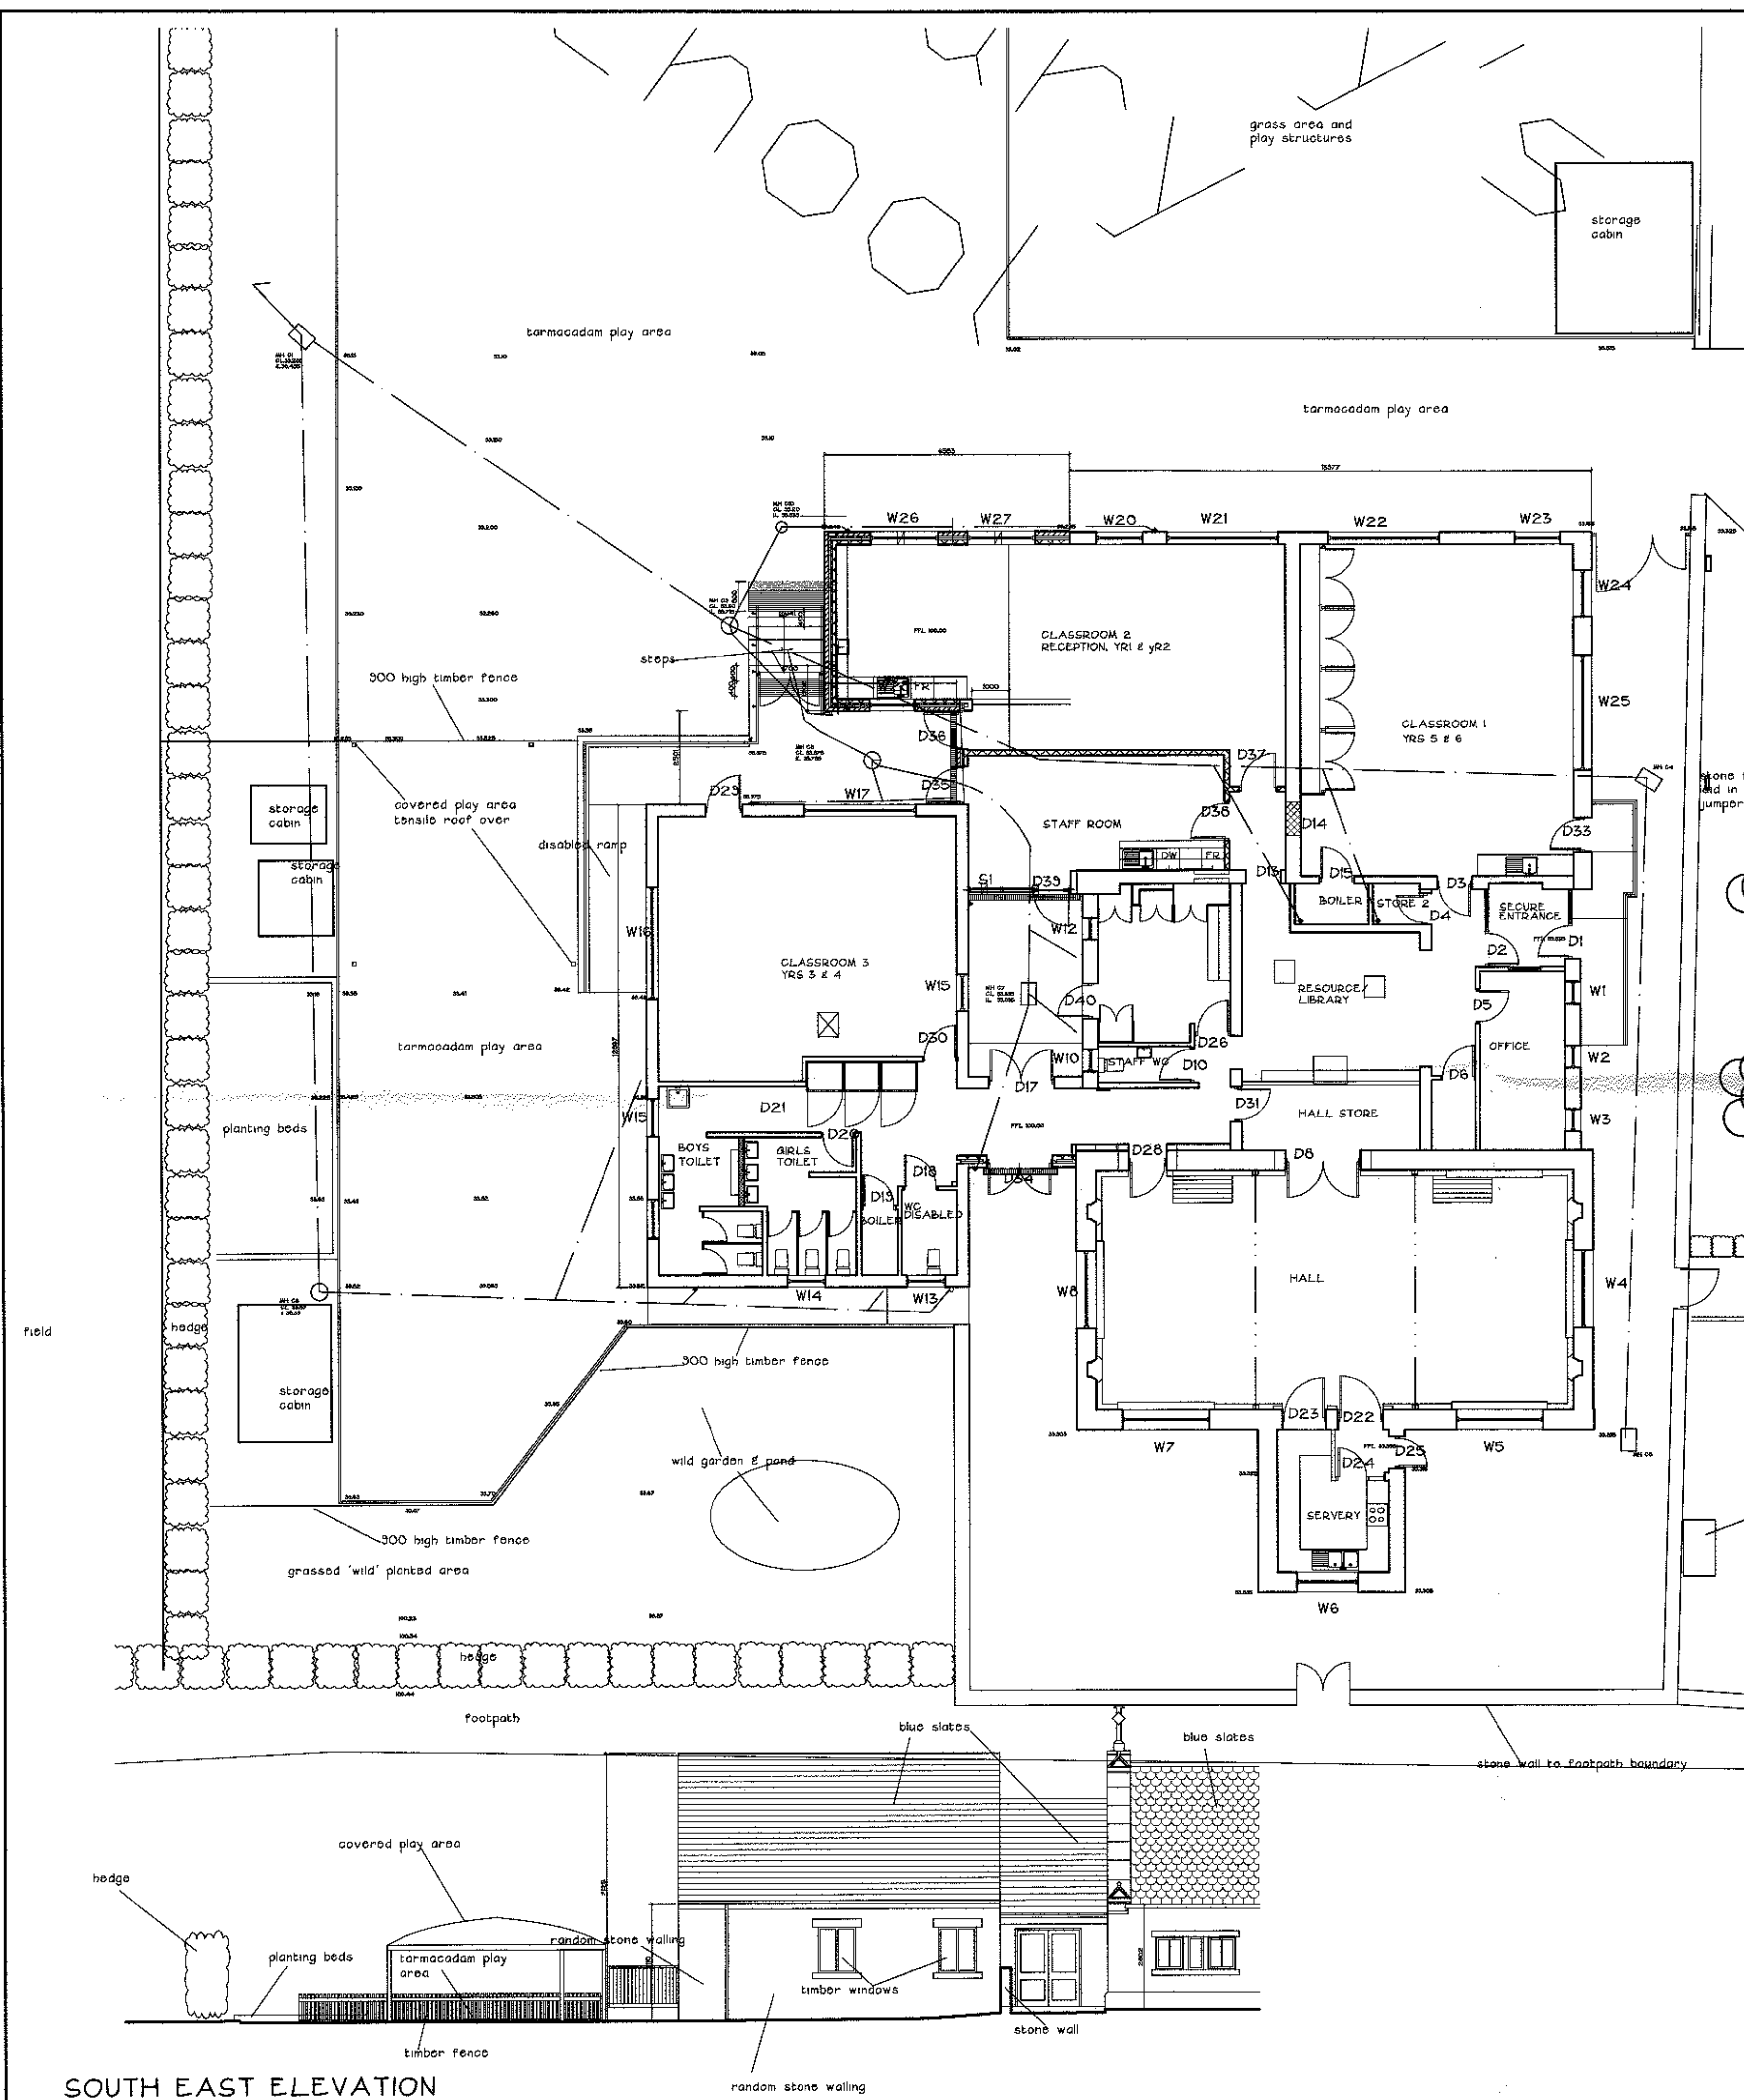


NORTH WEST ELEVATION

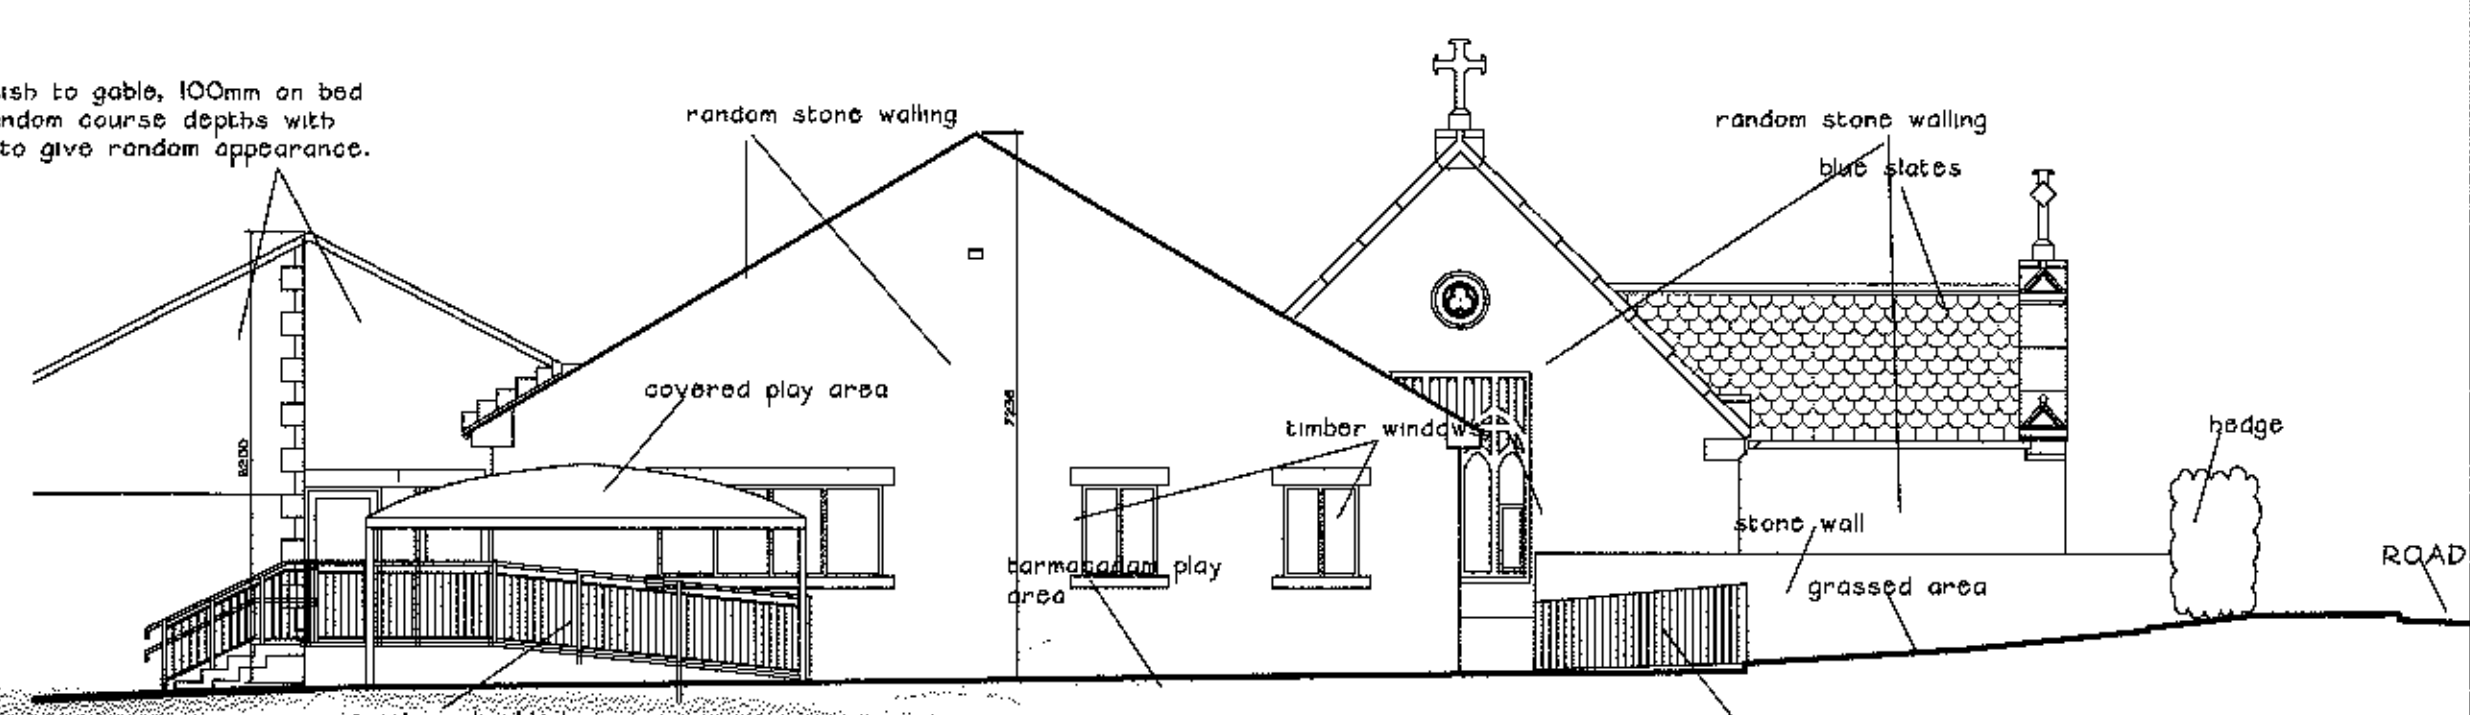

NORTH EAST ELEVATION

AMENDMENTS
A - covered play area added to elevations 3/1/13

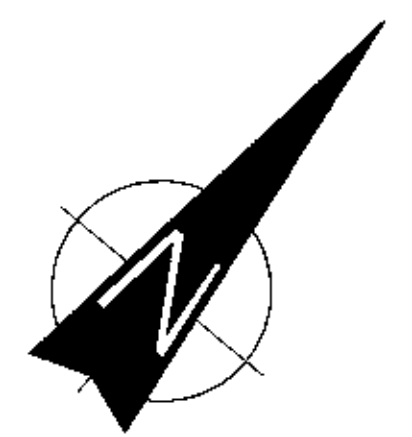

0 2m 4m 8m
Scale 1:100

This drawing is the copyright of the architect and may not be reproduced without written consent. Do not scale this drawing. All relevant dimensions to be checked on site.

Contract. ST MARYS PRIMARY SCHOOL OSBALDESTON LONGSIGHT ROAD OSBALDESTON BLACKBURN BB2 7HX	
Title. EXISTING PLAN & ELEVATIONS	
320130084P	
BENNETT & BROWN LTD Architects & Surveyors 	
236 Manchester Road Burnley, Lancs. BB11 4HG Tel. 01282 436800. Fax. 01282 436200 e-mail. mike@bennettandbrown.co.uk	
Date. 13/09/12	Scale. 1:100 @ A1
Drawing No. N/2046/02A	